




OP023134

**100 Albemarle Square
Charlottesville, VA 22901
October 20, 2020**

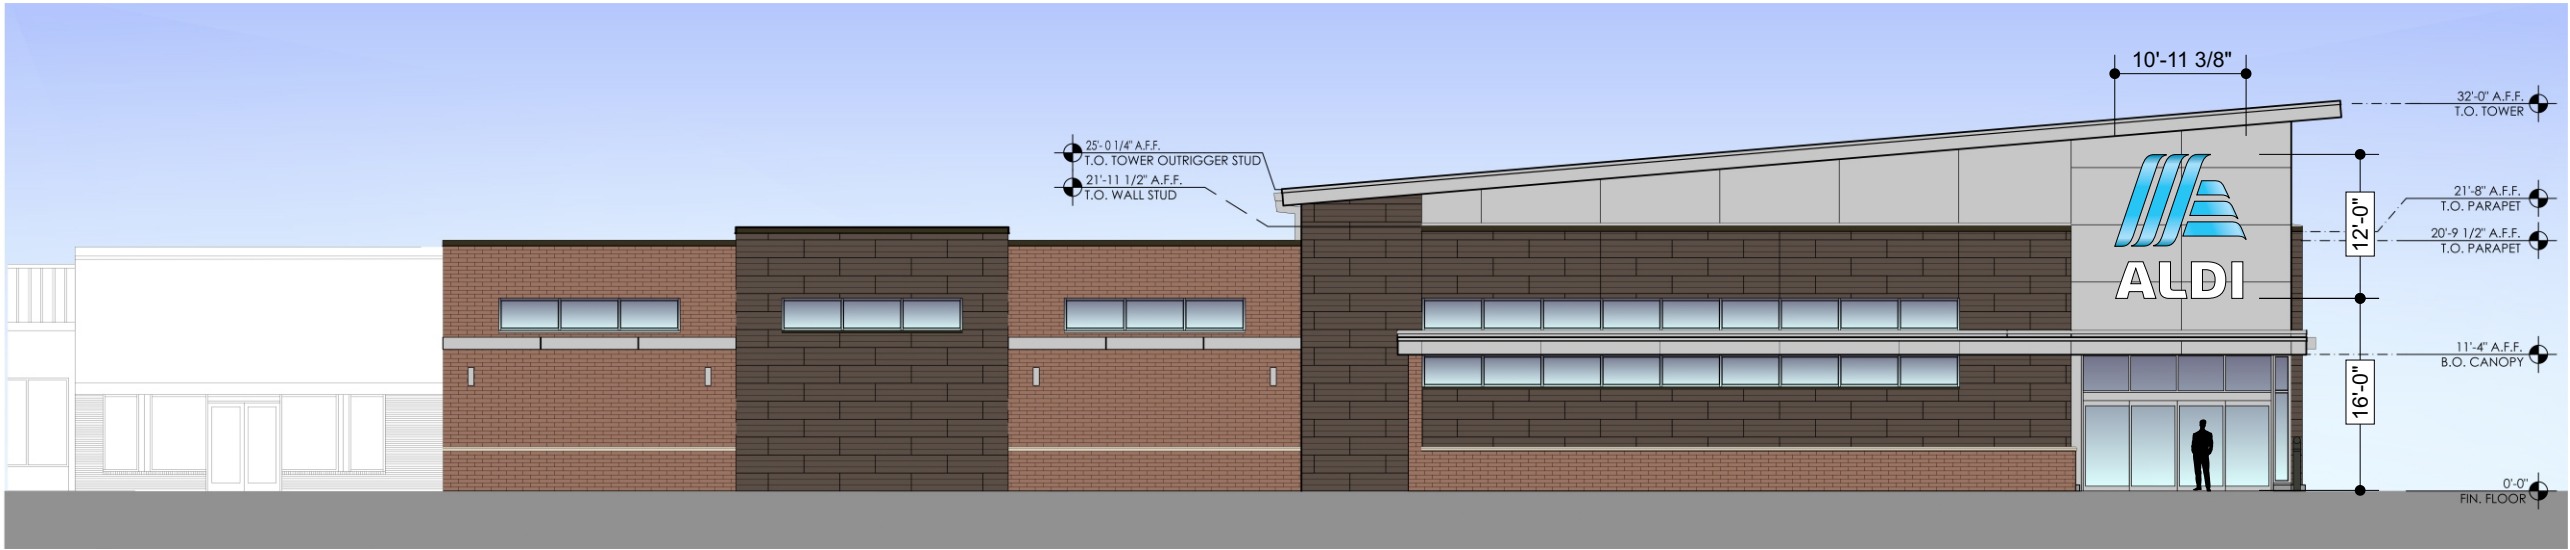

Front Elevation
Scale: 1/16"=1'-0"



Side Elevation
Scale: 1/16"=1'-0"



Client Review Status

Allen Industries, Inc. requires that an " ☒ Approved" drawing be obtained from the client prior to any production release or production release revision.

☐ Approved ☐ Approved as Noted ☐ Revise & Resubmit

Name

Title

Date

Declaration

Copyright © 2020 Allen Industries, Inc.

This is an original, unpublished drawing, created by Allen Industries, Inc. This drawing is submitted to you in confidence for your use solely in connection with the project being planned for you by Allen Industries, Inc. and is not to be shown to anyone outside your organization, nor used, reproduced, copied or exhibited in any fashion whatsoever. The designs shown on the drawing (except for any registered trademarks that may belong to a client of Allen Industries, Inc.) remain the property of Allen Industries, Inc.

Date / Description

Date	Description	Initial
10/20/2020	Issue Date	-
-	1	-
-	2	-
-	3	-
-	4	-

Project Information

Client	ALDI #41 / OP023134
	100 Albemarle Square
	Charlottesville, VA 22901
File	OP023134 Charlottesville, VA 100
Sales	House Design ZWB PM HS

Notes:
Building allowed 367.5 total sq ft.
Proposed: 262.75 sq ft.


Face Lit Channel Letters

Proposed
Page 3 of 4

Quantity: 2

NON-STANDARD

CONCEPTUAL ONLY

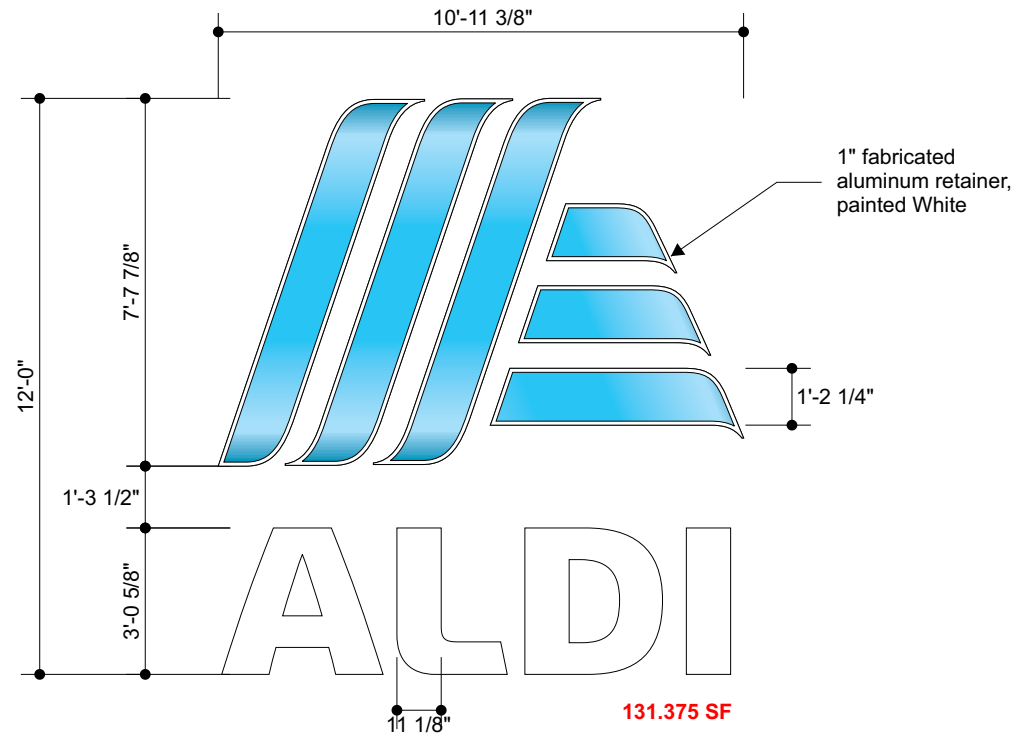

Front Elevation
Scale: 1/4"=1'-0"



Side View
Scale: 1/4"=1'-0"

- Specifications:**
- New internally lit channel letters.
 - Letters to have white 5" deep aluminum returns.
 - Faces to be flat .177" white polycarbonate.
 - Digitally printed graphics applied to logo 1st surface.

ALDI Color Specifications

	Pantone 298 C - RGB 85/195/240 RAL 670-6 - CMYK 65/0/0/0
	Pantone 281 C - RGB 0/0/95 RAL 5022 - CMYK 100/85/0/50
	Pantone 2035 C - RGB 215/0/0 RAL 3020 - CMYK 0/100/100/5
	Pantone 3564 C - RGB 255/120/0 RAL 2008 - CMYK 0/63/100/0
	Pantone 7548 - RGB 255/200/0 RAL 1023 - CMYK 0/25/100/0
	White



Client Review Status	Declaration	Date / Description	Project Information
Allen Industries, Inc. requires that an " ☒ Approved" drawing be obtained from the client prior to any production release or production release revision. ☐ Approved ☐ Approved as Noted ☐ Revise & Resubmit	Copyright © 2020 Allen Industries, Inc. This is an original, unpublished drawing, created by Allen Industries, Inc. This drawing is submitted to you in confidence for your use solely in connection with the project being planned for you by Allen Industries, Inc. and is not to be shown to anyone outside your organization, nor used, reproduced, copied or exhibited in any fashion whatsoever. The designs shown on the drawing (except for any registered trademarks that may belong to a client of Allen Industries, Inc.) remain the property of Allen Industries, Inc.	10/20/2020 Issue Date Initial - - - - - - - - - - - -	Client ALDI #41 / OP023134 100 Albemarle Square Charlottesville, VA 22901 File OP023134 Charlottesville, VA 100 Sales House Design ZWB PM HS

FILE NUMBER: E212503

Listed

E212503

Electric Sign Complies with
UL48
CSA C22.2 No.207
A11 017510

THIS SIGN IS INTENDED TO BE INSTALLED IN ACCORDANCE WITH THE REQUIREMENTS OF ARTICLE 600 OF THE NATIONAL ELECTRICAL CODE AND/OR OTHER APPLICABLE LOCAL CODES. THIS INCLUDES PROPER GROUNDING AND BONDING OF THE SIGN.

GROUNDED
ELECTRICAL
CONNECTIONS

YOUR BRAND AT ITS BEST™



1-800-967-2553

www.allenindustries.com

Face Lit Channel Letters

Proposed
Page 4 of 4

NON-STANDARD
CONCEPTUAL ONLY

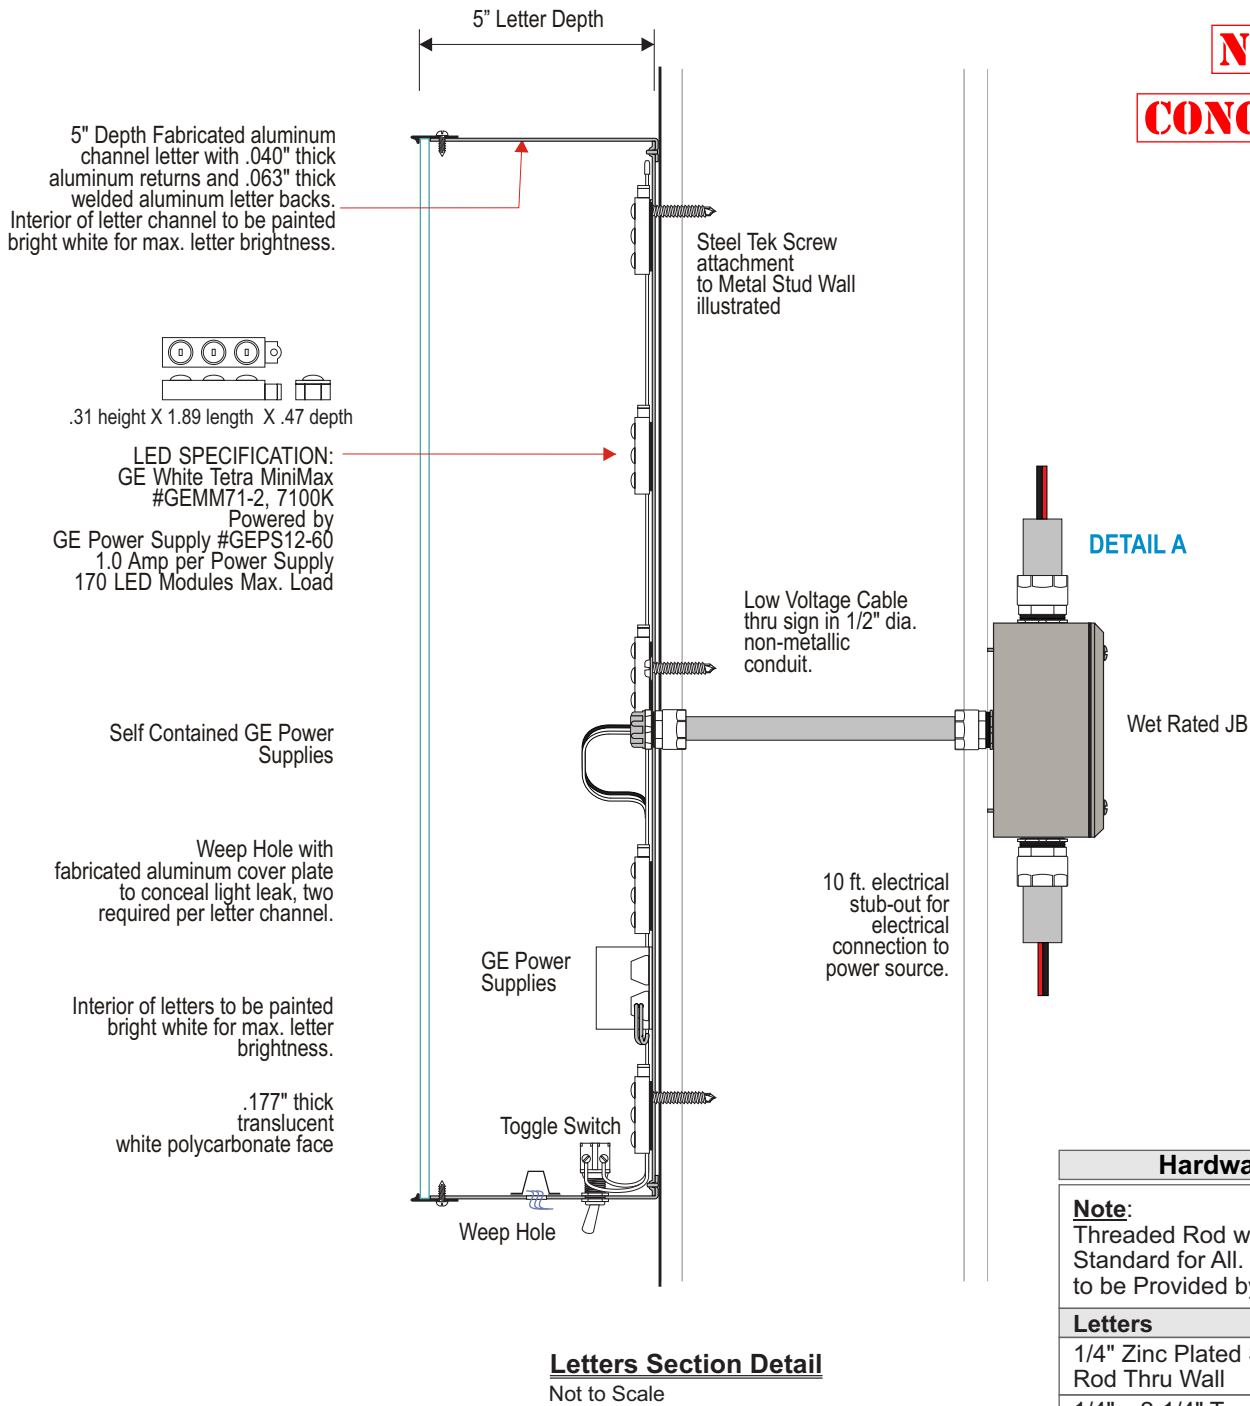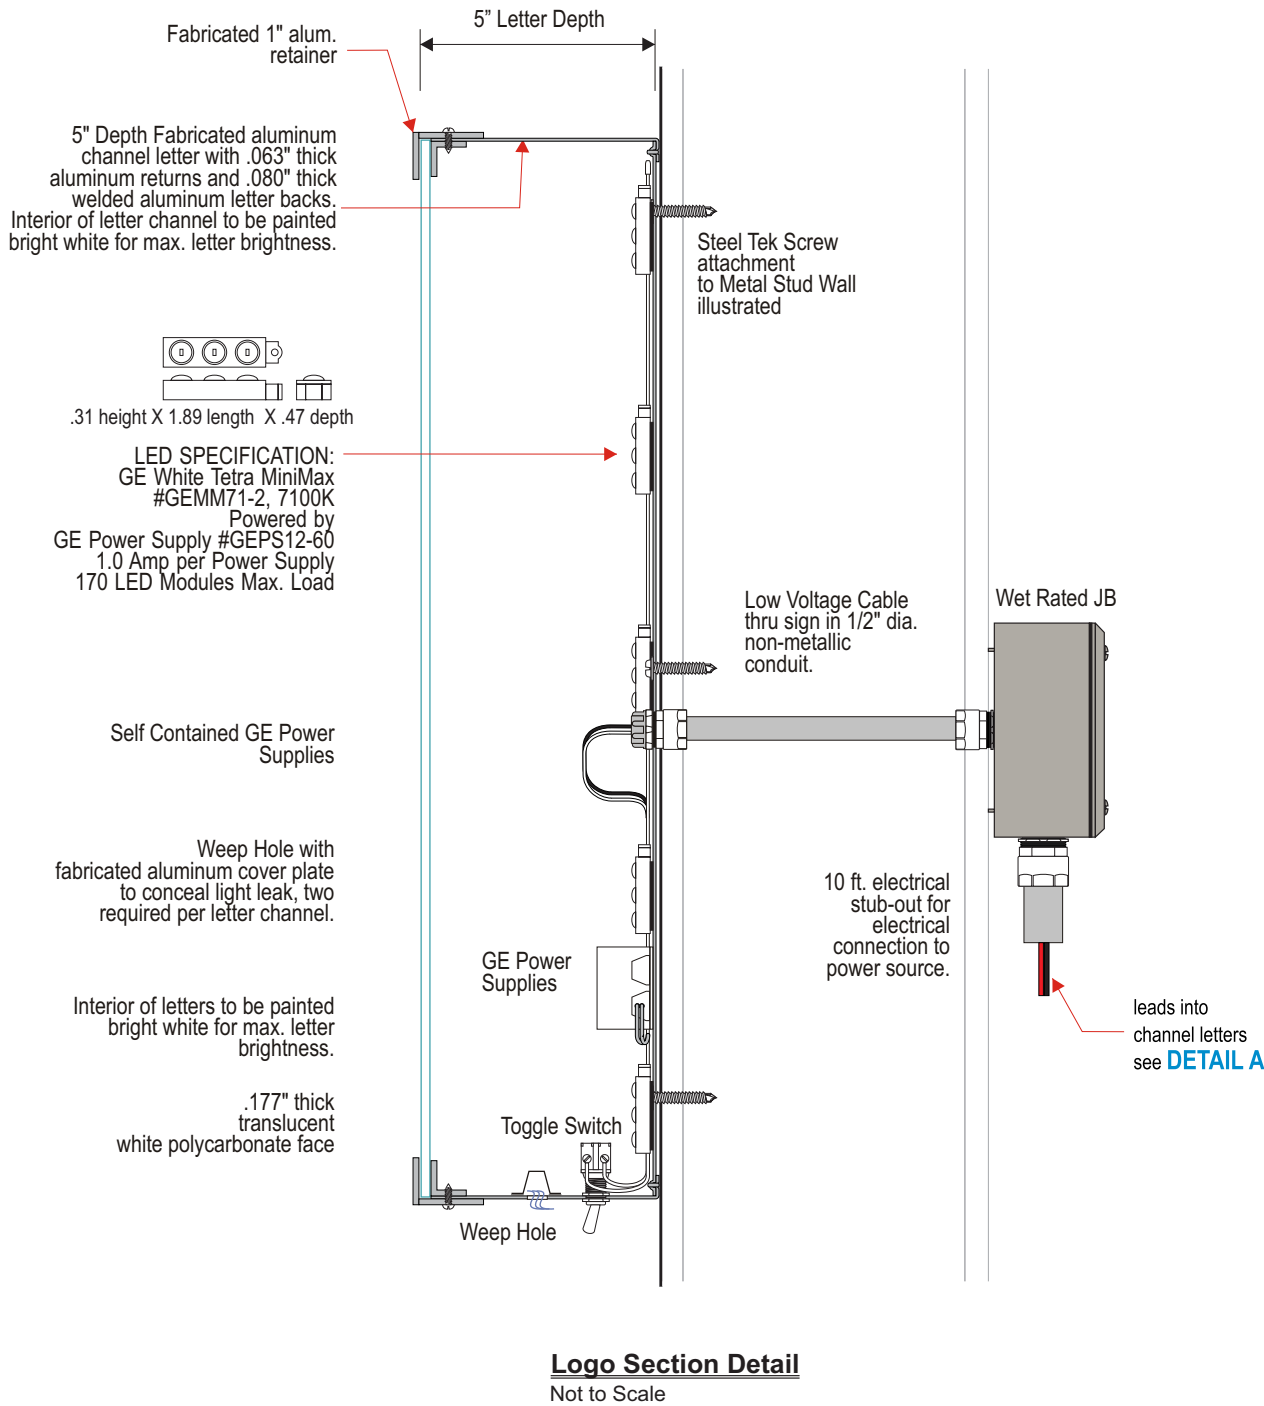

DETAIL A

Hardware Mounting Chart			
Note: Threaded Rod will be Provided Standard for All. Other Hardware Is to be Provided by the Installer As Req.			
Letters			
1/4" Zinc Plated Steel Threaded Rod Thru Wall	●	●	●
1/4" x 2-1/4" Tapcons	●		
Flathead Stainless Screws		●	●

 FILE NUMBER: E212503

Listed Electric Sign Complies with
 UL48
CSA C22.2 No.207
A11 017510

THIS SIGN IS INTENDED TO BE INSTALLED IN ACCORDANCE WITH THE REQUIREMENTS OF ARTICLE 600 OF THE NATIONAL ELECTRICAL CODE AND/OR OTHER APPLICABLE LOCAL CODES. THIS INCLUDES PROPER GROUNDING AND BONDING OF THE SIGN.

 GROUNDING
ELECTRICAL
CONNECTIONS



Client Review Status

Allen Industries, Inc. requires that an ☒ Approved" drawing be obtained from the client prior to any production release or production release revision.

☐ Approved ☐ Approved as Noted ☐ Revise & Resubmit

Name _____ Date _____

Title _____

Declaration

Copyright © 2020 Allen Industries, Inc.

This is an original, unpublished drawing, created by Allen Industries, Inc. This drawing is submitted to you in confidence for your use solely in connection with the project being planned for you by Allen Industries, Inc. and is not to be shown to anyone outside your organization, nor used, reproduced, copied or exhibited in any fashion whatsoever. The designs shown on the drawing (except for any registered trademarks that may belong to a client of Allen Industries, Inc.) remain the property of Allen Industries, Inc.

Date / Description

Date	Description	Initial
10/20/2020	Issue Date	
-	-	-
-	-	-
-	-	-
-	-	-
-	-	-

Project Information

Client	ALDI #41 / OP023134
	100 Albemarle Square
	Charlottesville, VA 22901
File	OP023134 Charlottesville, VA 100
Sales	House Design ZWB PM HS


YOUR BRAND AT ITS BEST™
1-800-967-2553
www.allenindustries.com