




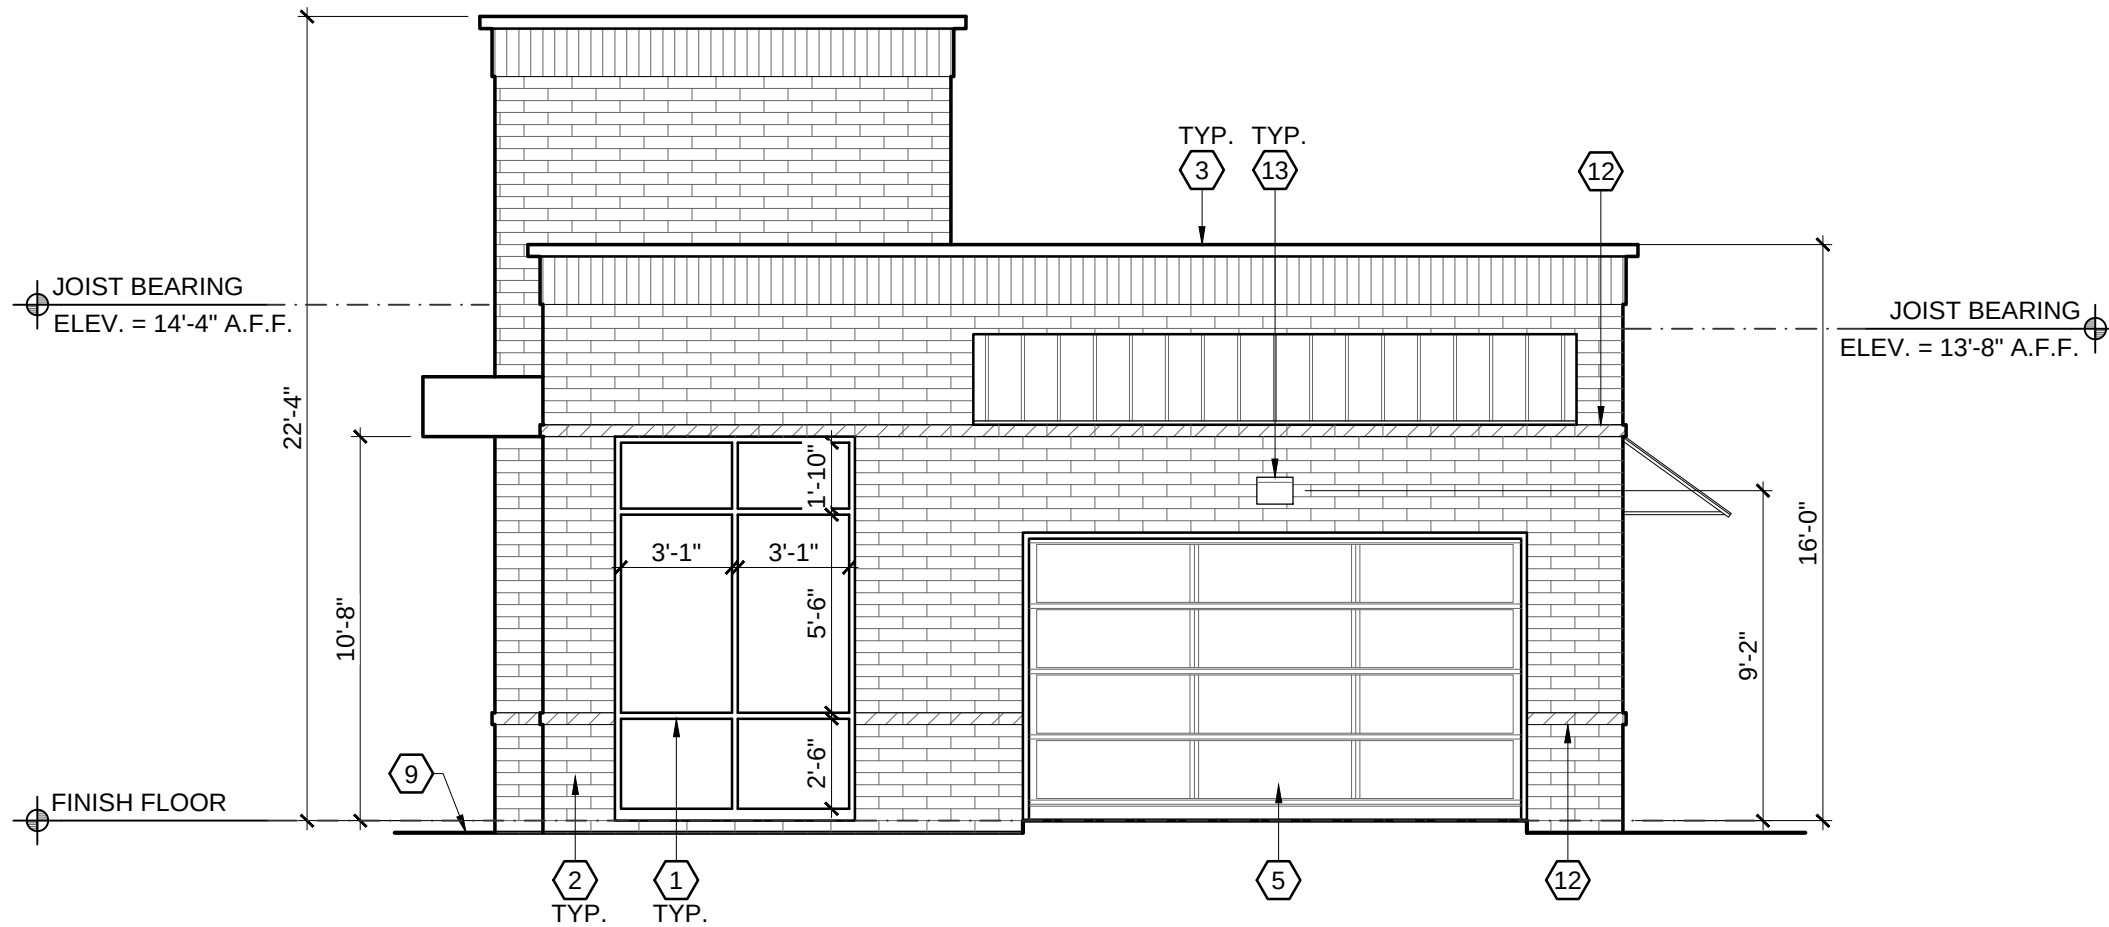


4 ENTRY ELEVATION

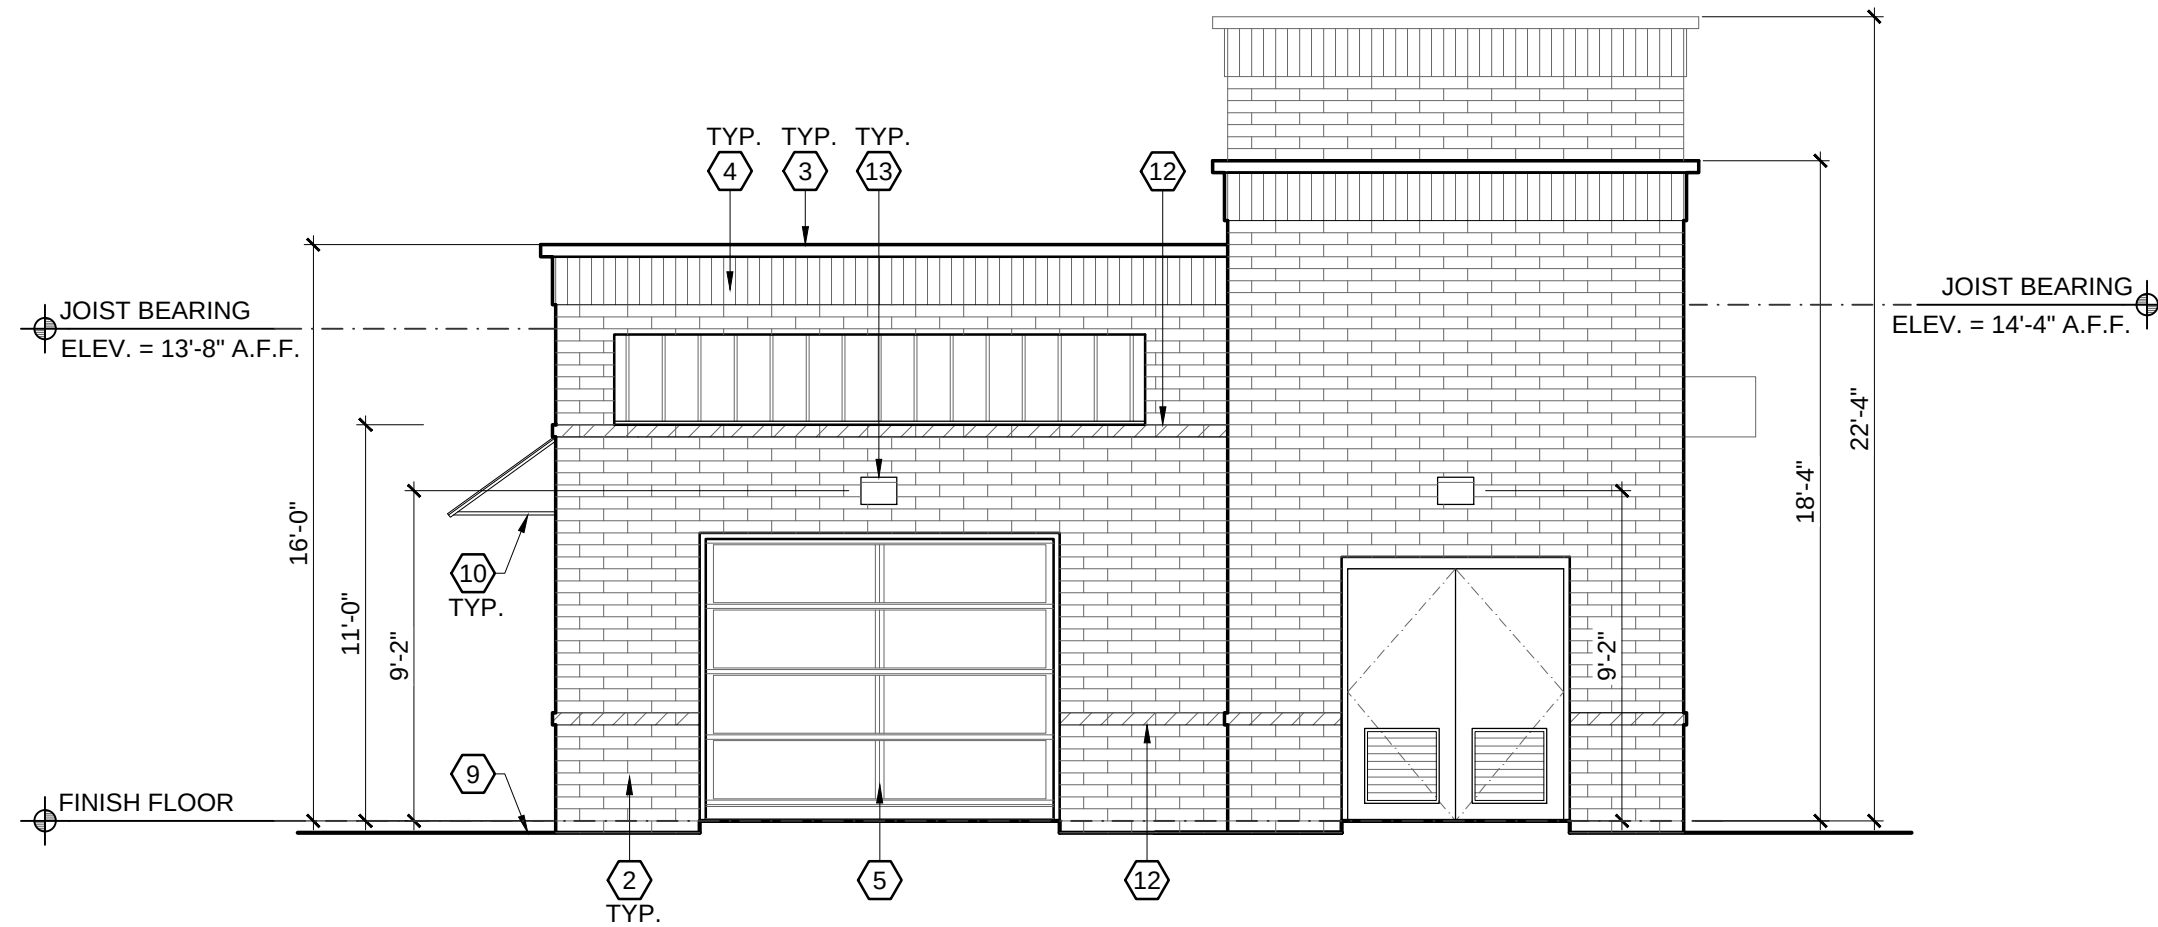

3 EXIT ELEVATION

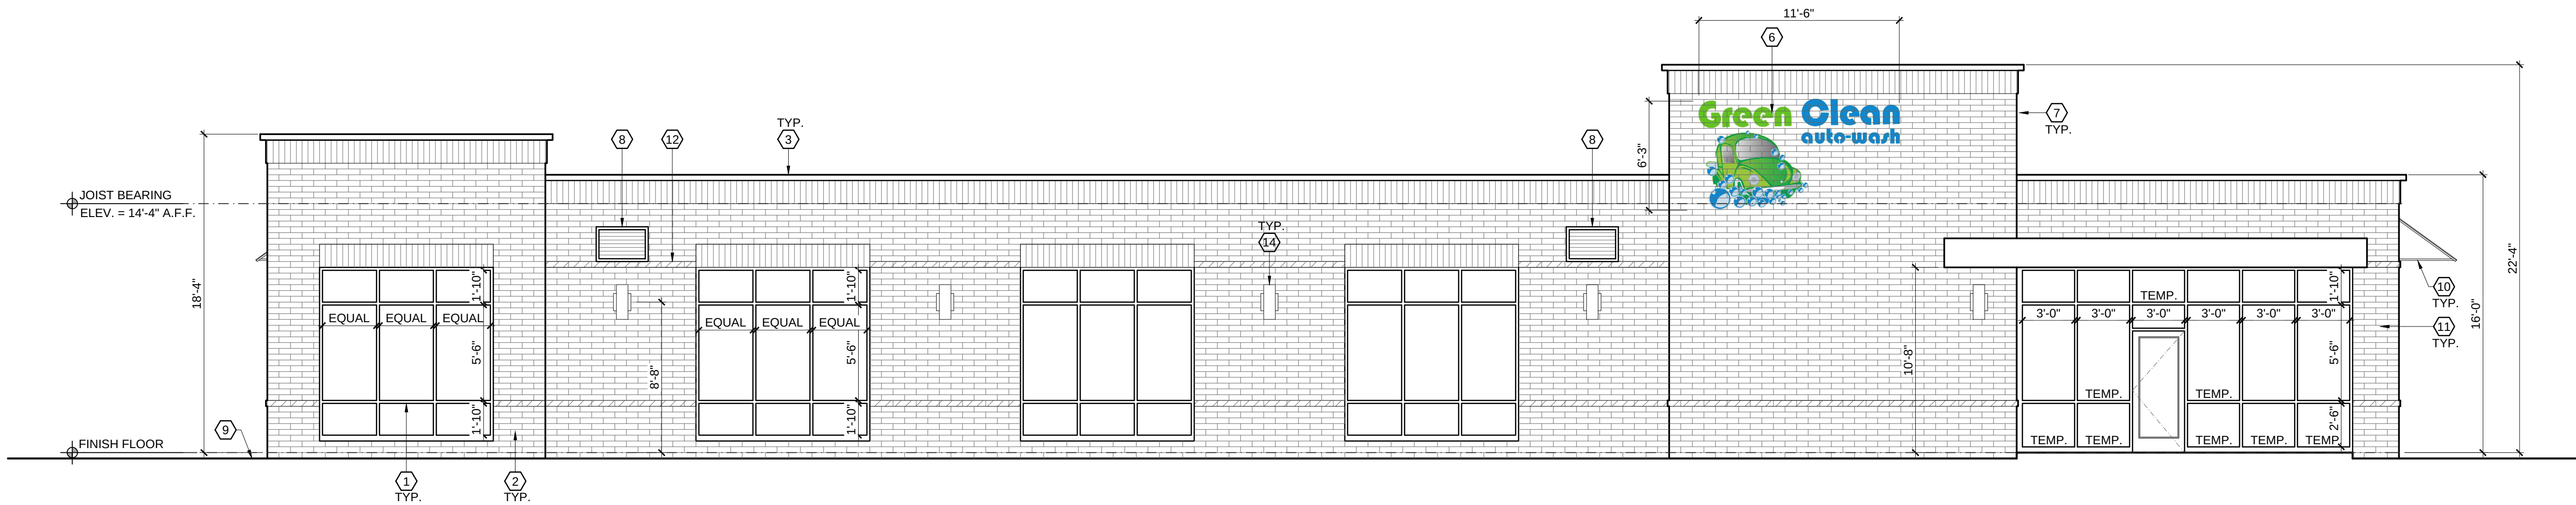

2 SIDE ELEVATION

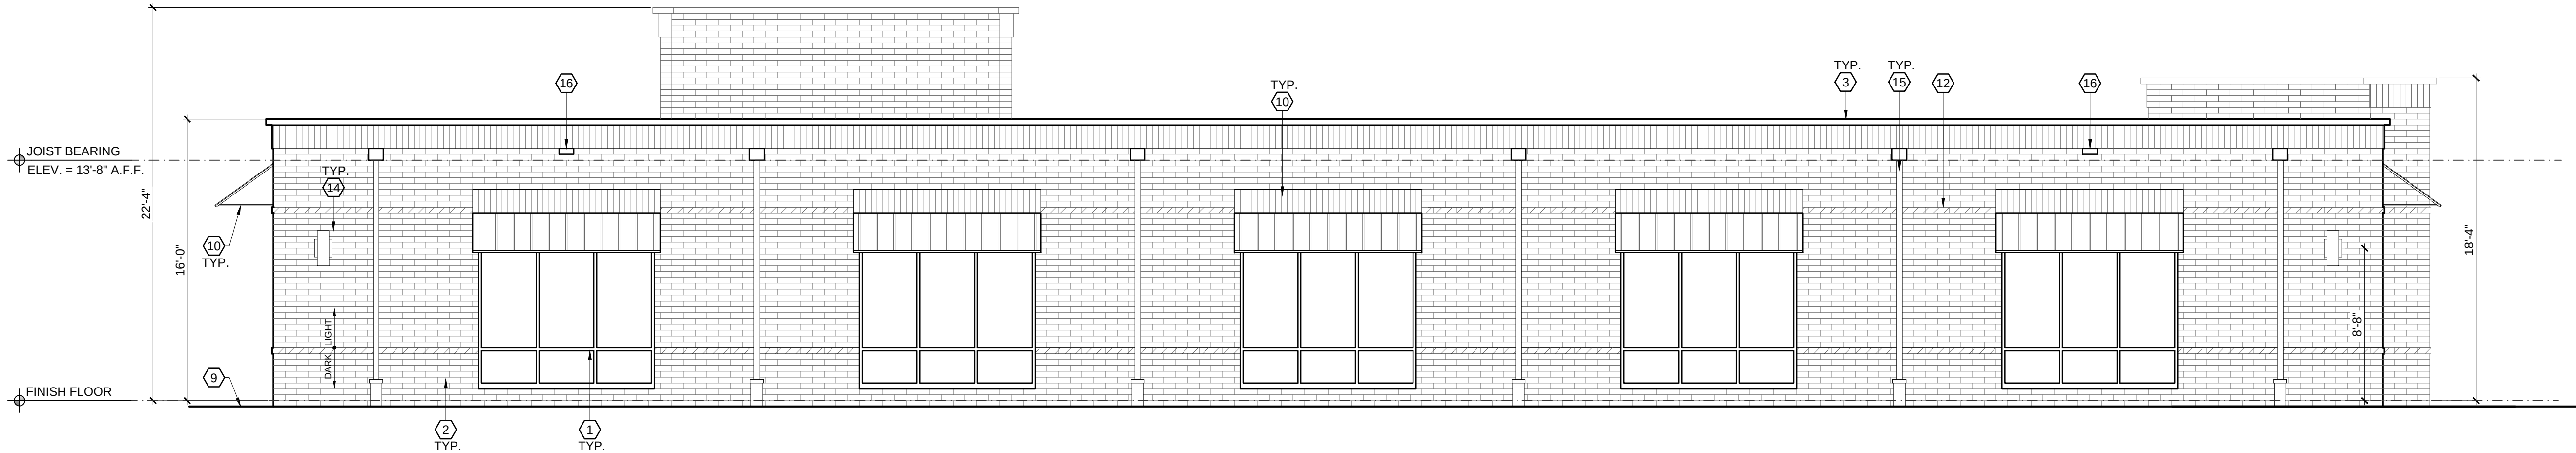

1 SIDE ELEVATION

ELEVATION CODED NOTES


1. ALUMINUM STOREFRONT GLAZING SYSTEM. MANUFACTURER TO DESIGN FOR WIND LOAD REQUIREMENTS PER CODE.
2. 8" QUIK-BRIK MASONRY W/ INSULATED CORES (MIN. 7.9 R-VALUE). INSULATED CORES NOT REQUIRED AT OUTSIDE WALLS OF WASH BAY.
3. CONTINUOUS METAL CROWN WRAP ROOF COPING.
4. SOLDIER COURSE.
5. OVERHEAD DOOR.
6. SIGNAGE PROVIDED BY OWNER.
7. NOT USED.
8. 36"x24" METAL WALL LOUVER W/ 2" FRAME, SEE HVAC DRAWINGS. LOCATE SUCH THAT THE OPENING IS NOT DIRECTLY BENEATH A ROOF JOIST.
9. GRADE, COORDINATE W/ CIVIL DRAWINGS.
10. PRE-MANUFACTURED ALUMINUM AWNING W/ STANDING SEAM METAL ROOF. INSTALL PER MANUFACTURER'S STAMPED SHOP DRAWINGS.
11. NOT USED.
12. MASONRY BAND IN DARK FINISH TO MATCH BASE OF WALL.
13. EGRESS LIGHT FIXTURE.
14. DECORATIVE LIGHT FIXTURE.
15. SCUPPER & DOWNSPOUT W/ COLLECTION BOX.
16. EMERGENCY OVERFLOW SCUPPER.

ELEVATION MATERIAL LEGEND

- STANDING SEAM METAL ROOF (BLACK FINISH)
- EP HENRY GROUND FACE CMU 500D - WHITE FINISH
- EP HENRY GROUND FACE CMU 509 - LIGHT GRAY FINISH
- MASONRY SOLDIER COURSE EP HENRY SOLID CMU 500D - WHITE FINISH

#	DATE	ISSUED WITH: CHANGE DESCRIPTION

GREEN CLEAN AUTO WASH
3290 WORTH CROSSING
CHARLOTTESVILLE, VA 22911

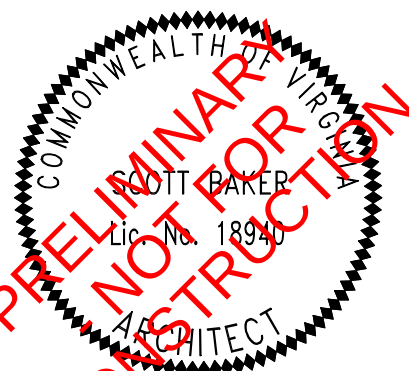

SCALE: 3/16" = 1'-0"
SHEET # / DESCRIPTION
EXTERIOR ELEVATIONS
DATE: 08.20.2020
DESIGN REVIEW
SBA STUDIOS PROJECT # 2020-509

A2-1



East Elevation
Scale: 3/16" = 1'-0"



North (Entry) Elevation
Scale: 3/16" = 1'-0"



West Elevation
Scale: 3/16" = 1'-0"



South (Exit) Elevation
Scale: 3/16" = 1'-0"