


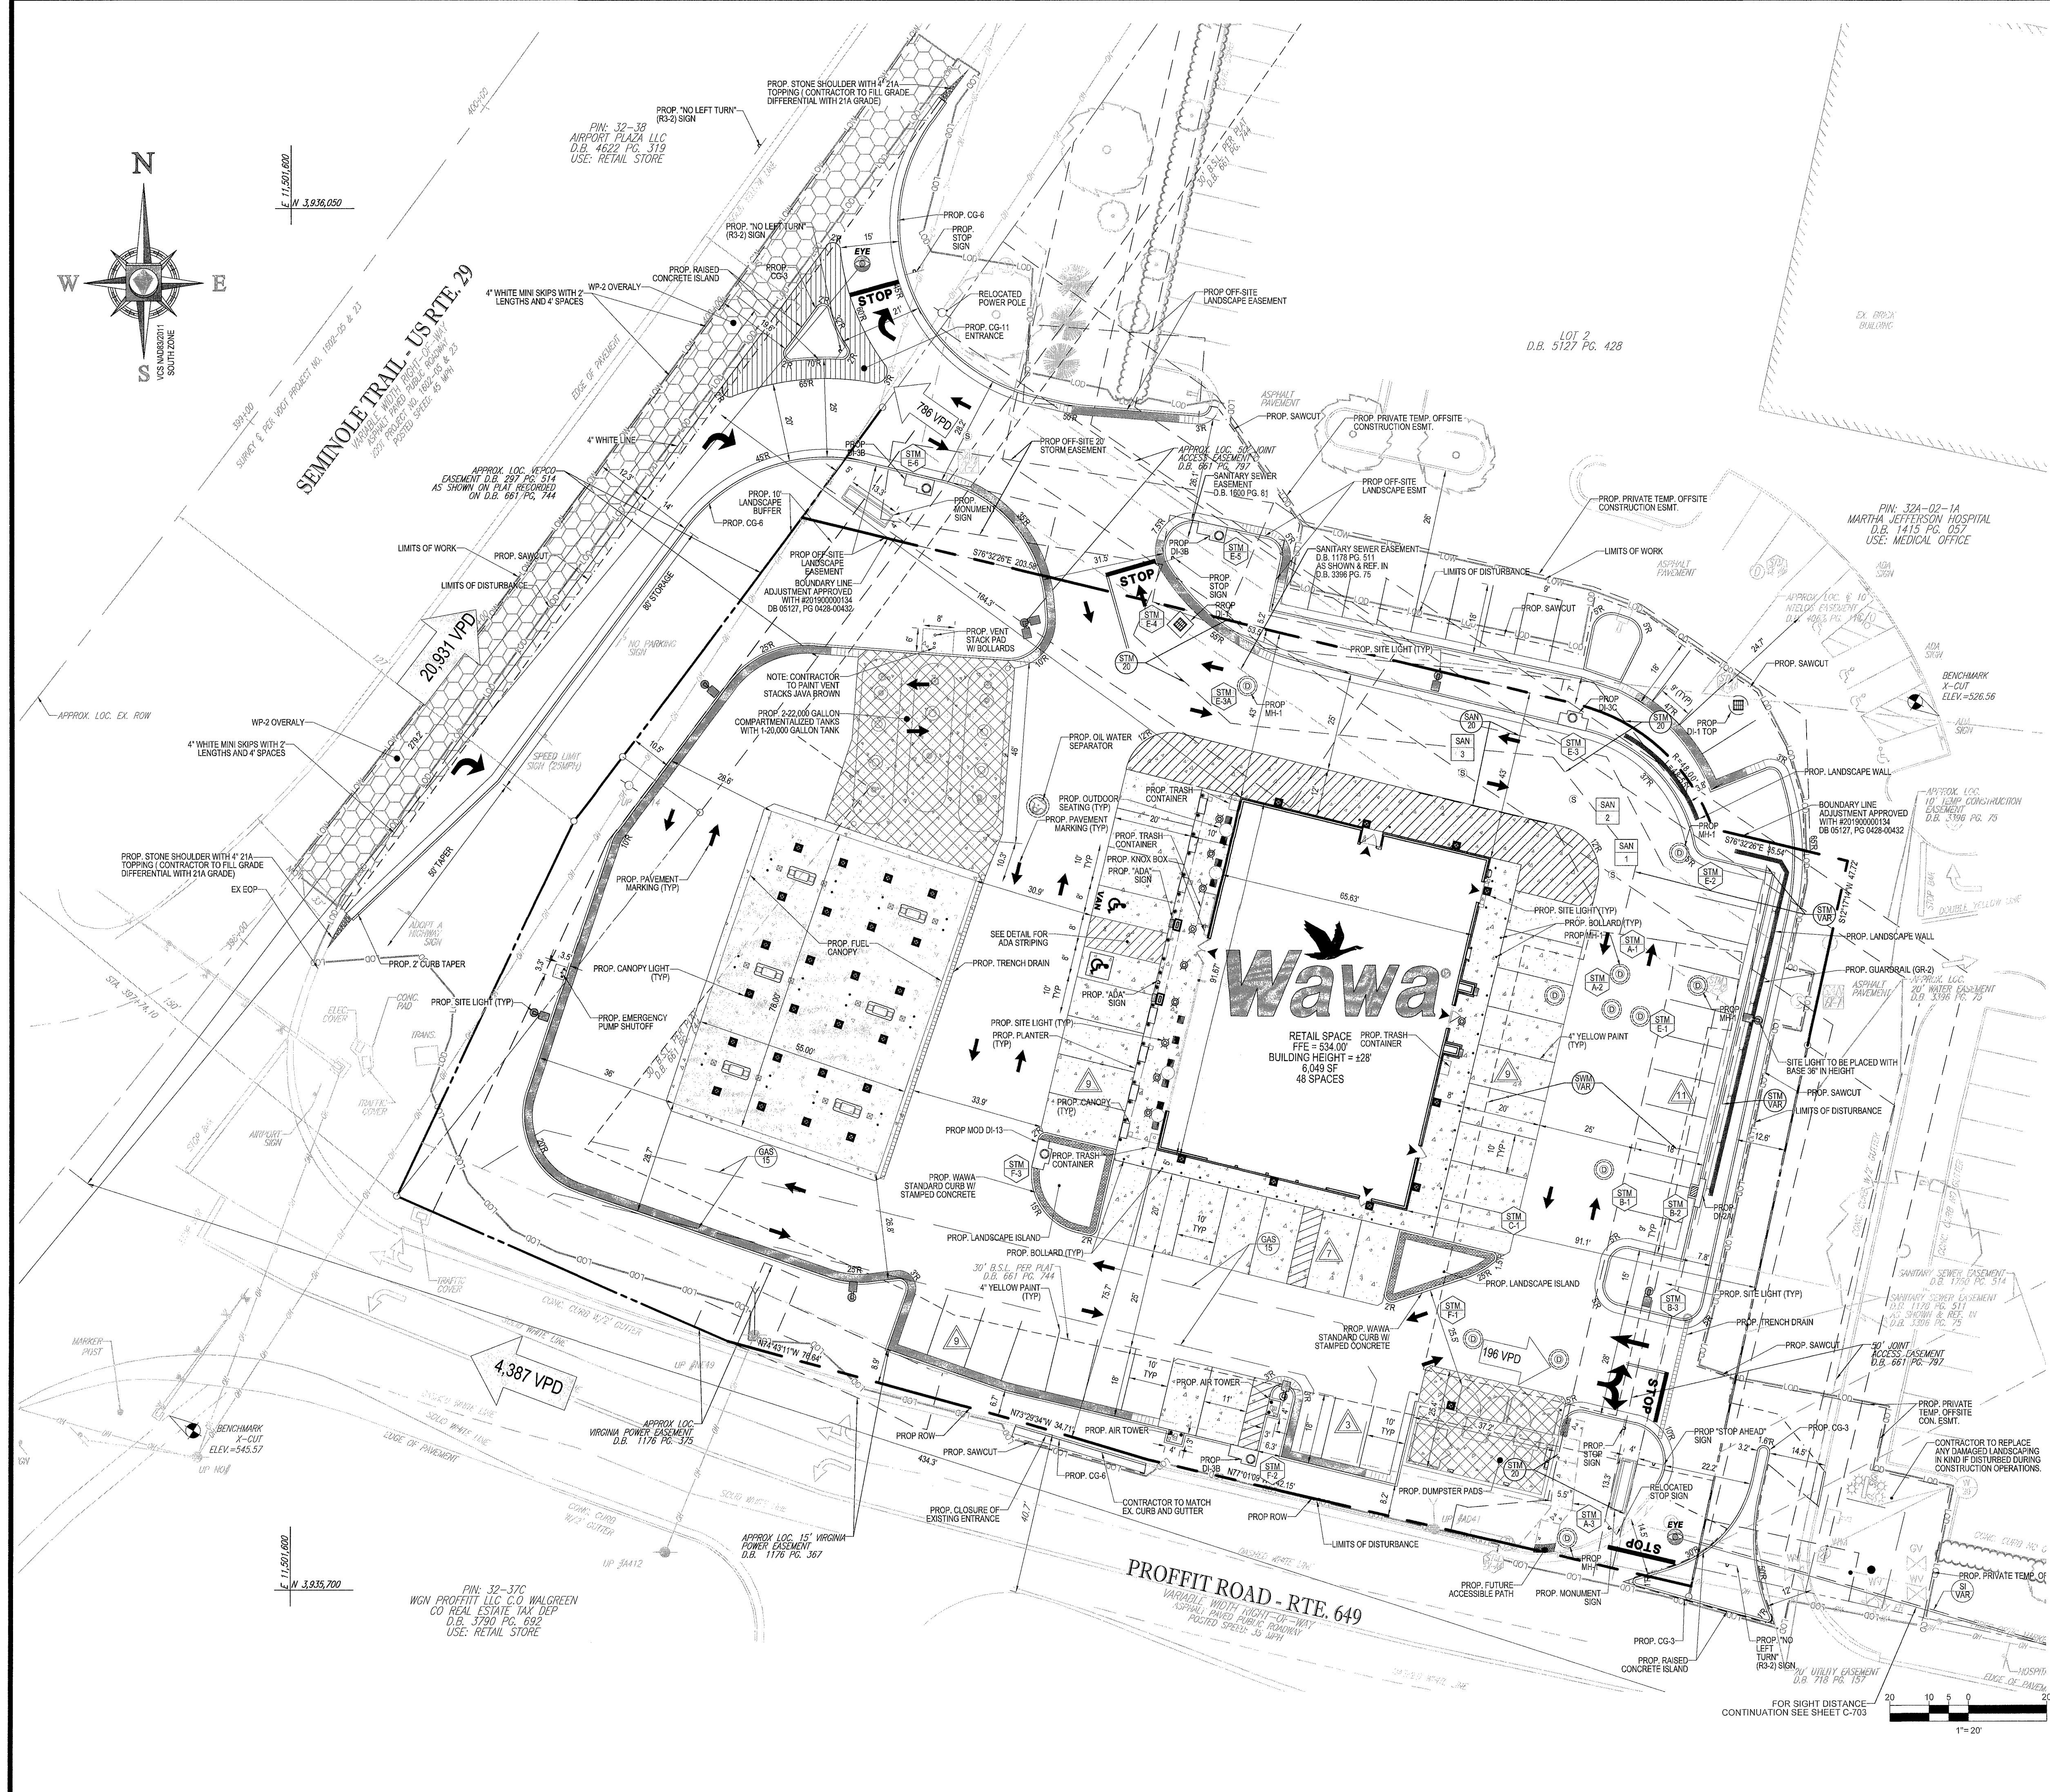

HATCH LEGEND

	PAVEMENT & ADA STRIPING		PROP BUILDING (SEE ARCH DRAWINGS)
	STANDARD DUTY CONCRETE		STANDARD DUTY ASPHALT PAVEMENT
	HEAVY DUTY CONCRETE		AREA OF WP-2 OVERLAY

NOTE:
SEE SHEET C-102 FOR GENERAL NOTES AND SHEET C-103 FOR LEGEND.

BOHLER
ENGINEERING

SITE CIVIL AND CONSULTING ENGINEERING
LAND SURVEYING
PROGRAM MANAGEMENT
LANDSCAPE ARCHITECTURE
SUSTAINABLE DESIGN
PERMITTING SERVICES
TRANSPORTATION SERVICES

REVISIONS			
REV	DATE	COMMENT	BY
1	10/9/18	ADDRESS COUNTY COMMENTS	JQR
2	11/30/18	ADDRESS COUNTY COMMENTS	JQR
3	2/22/19	ADDRESS COUNTY COMMENTS	JQR
4	4/24/19	ADDRESS COUNTY COMMENTS	JQR
5	5/15/19	ADDRESS ACSA COMMENTS	JQR

811

KNOW WHAT'S BELOW
ALWAYS CALL 811
BEFORE YOU DIG
It's fast. It's free. It's the law.

APPROVED FOR CONSTRUCTION

PROJECT No.: V162083
DRAWN BY: DSH
CHECKED BY: JQR
DATE: 6/22/2018
SCALE: 1" = 20'
CADD: SSS

PROJECT: **PROP. SITE PLAN DOCUMENTS** FOR **Wawa**

LOCATION OF SITE
SEMINOLE TRAIL AND PROFIT ROAD
ALBEMARLE COUNTY, VIRGINIA

BOHLER
ENGINEERING


28 BLACKWELL PARK LANE, SUITE 201
WARRENTON, VIRGINIA 20186
Phone: (640) 349-4500
Fax: (640) 349-0321
VA@BohlerEng.com

COMMONWEALTH OF VIRGINIA
JONATHAN RICHES
Lic. No. 052544
5/15/2019
PROFESSIONAL ENGINEER

SHEET TITLE: **SITE PLAN**


SHEET NUMBER: **C-301**

TMP 6/16/19

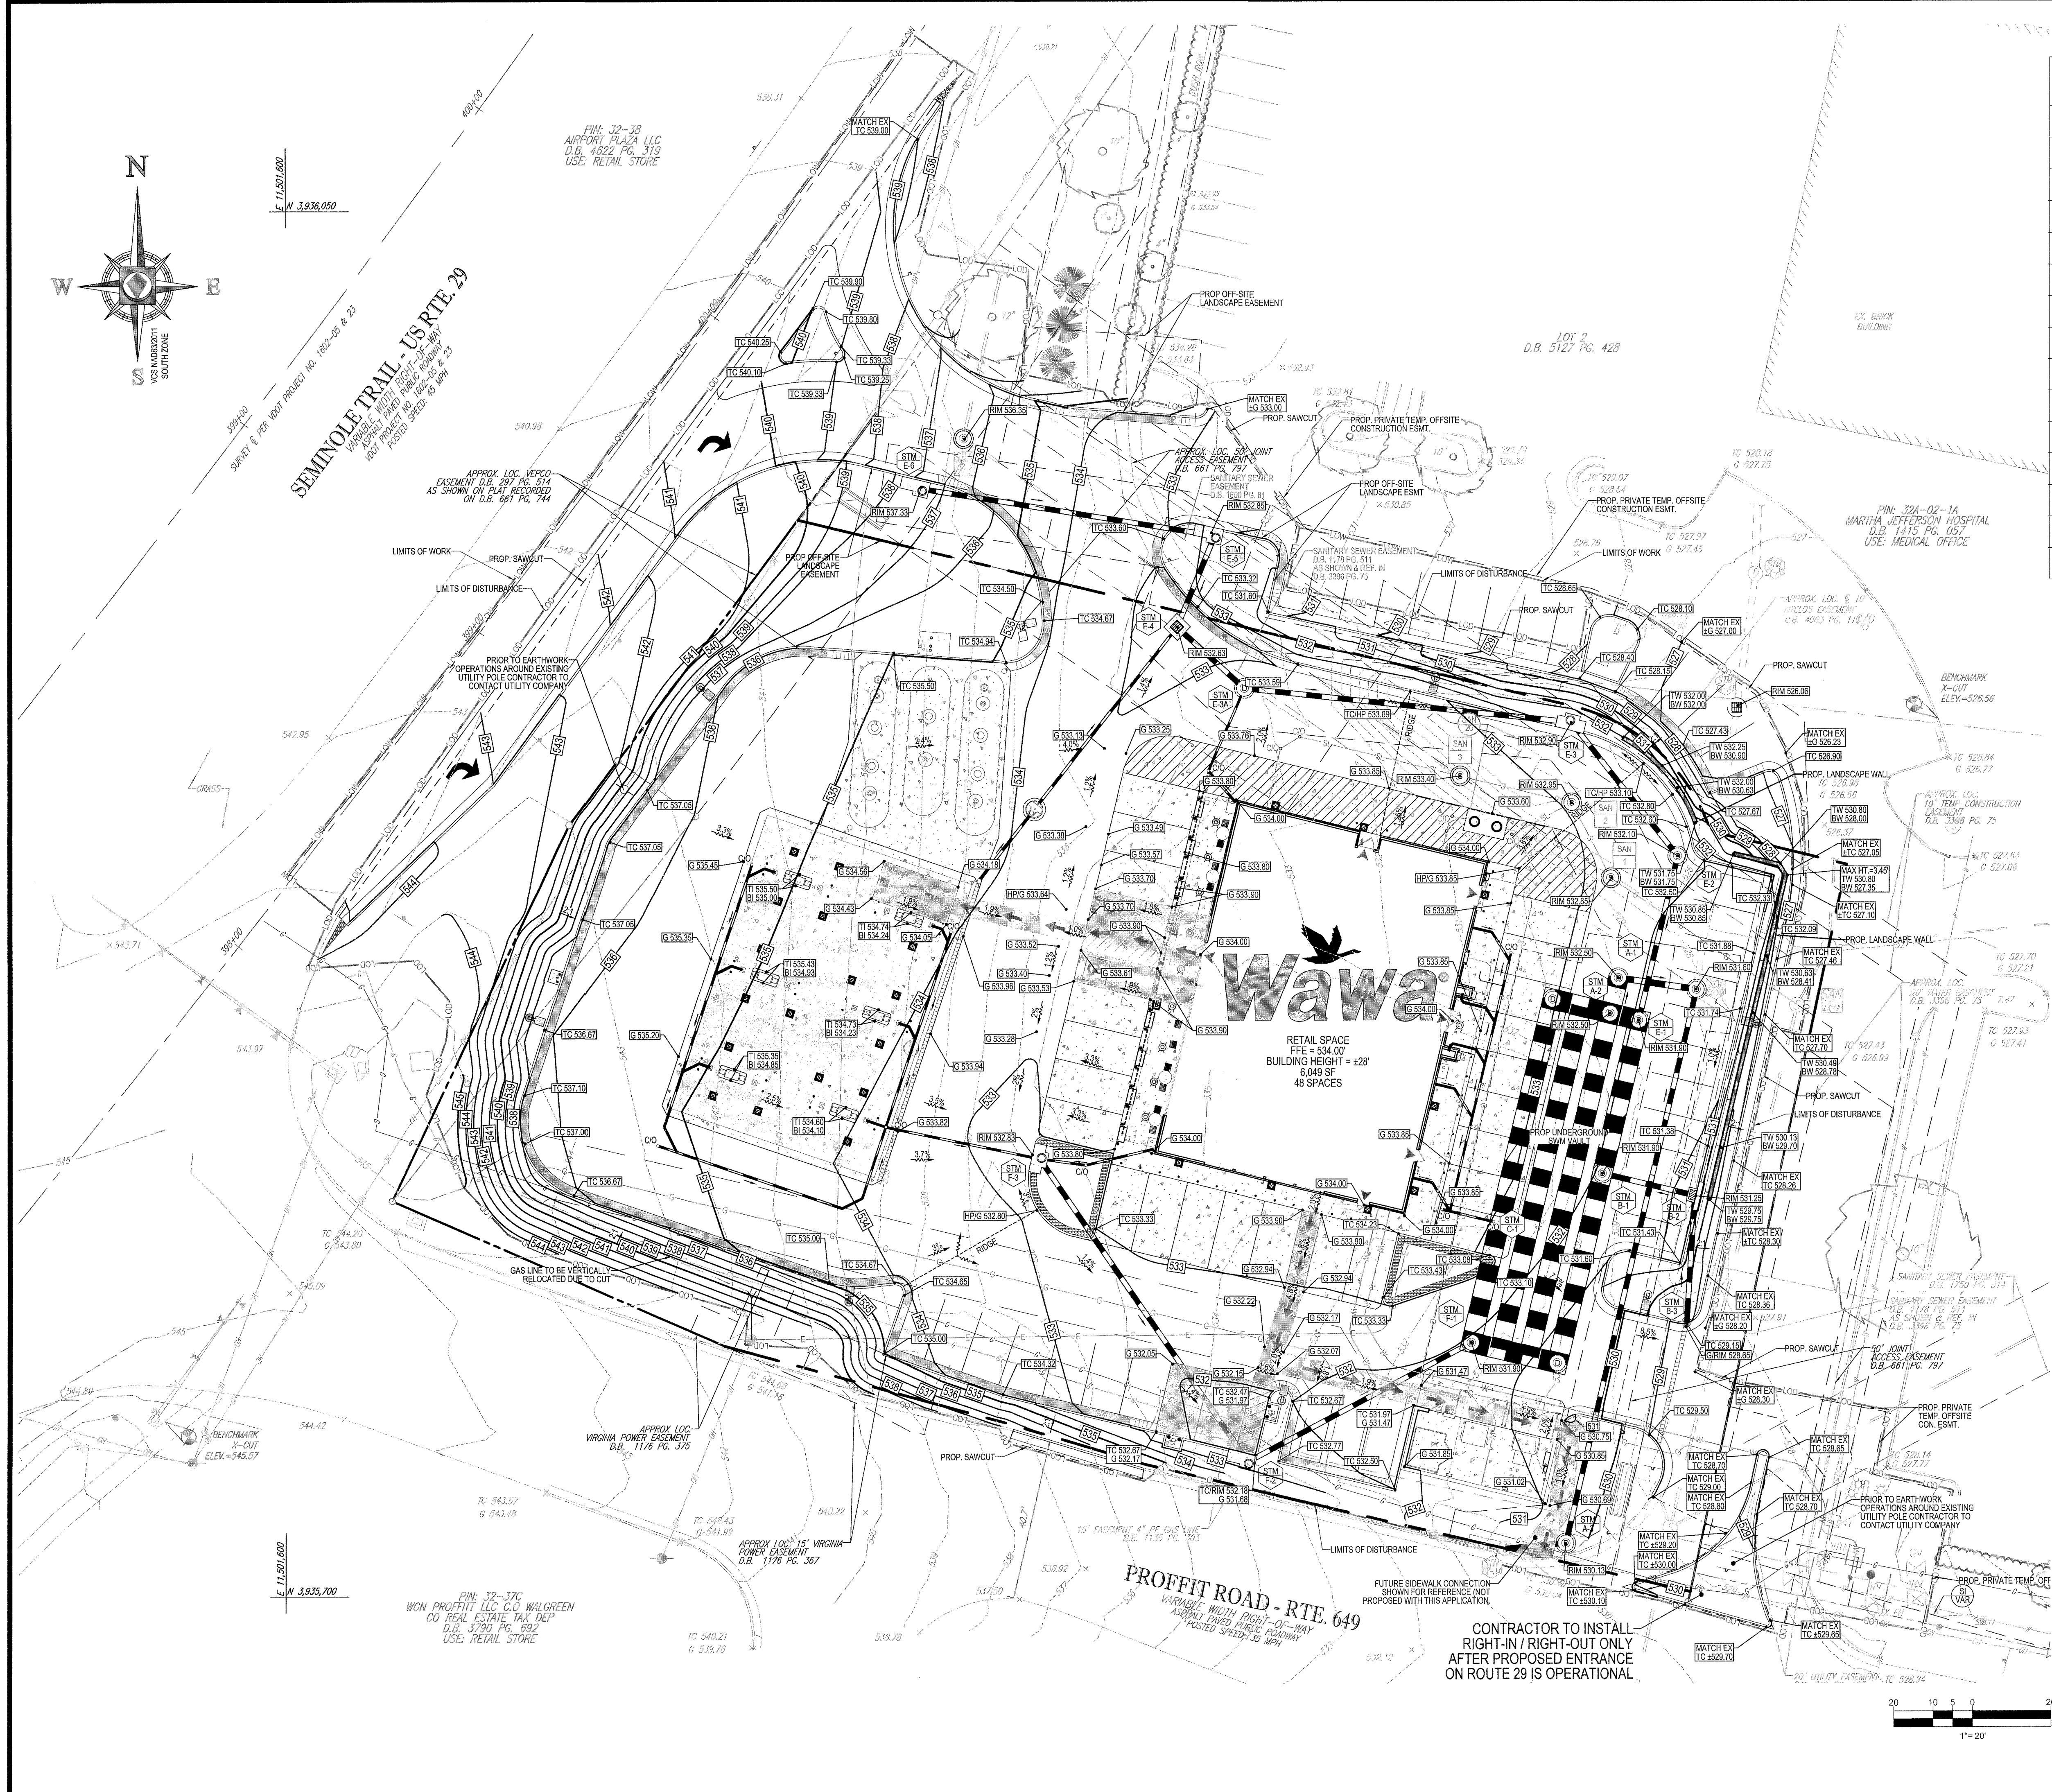

GRADING LEGEND		
EXISTING NOTE	TYPICAL NOTE TEXT	PROPOSED NOTE
125	CONTOUR LINE	125
TC 516.00	SPOT ELEVATIONS	TC 516.00 BC 515.55
SAN	SANITARY LABEL	SAN
STM	STORM LABEL	STM
SS	STORM SEWER	SS
D	STORM MANHOLE	D
TE	TYPICAL END SECTION	TE
H	HEADWALL OR ENDWALL	H
Y	YARD INLET	Y
C	CURB INLET	C
M	MONITORING WELL	M
B	BORING	B
BP	BENCHMARK	BP
P	TEST PIT	P

LEGEND	
ACCESSIBLE PATH	→
ACCESSIBLE AREA	▨

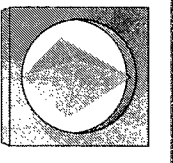**BOHLER
ENGINEERING**

SITE CIVIL AND CONSULTING ENGINEERING
LAND SURVEYING
PROJECT MANAGEMENT
LANDSCAPE ARCHITECTURE
SUSTAINABLE DESIGN
PERMITTING SERVICES
TRANSPORTATION SERVICES

REVISIONS			
REV	DATE	COMMENT	BY
1	10/9/18	ADDRESS COUNTY COMMENTS	JOR
2	11/30/18	ADDRESS COUNTY COMMENTS	JOR
3	2/22/19	ADDRESS COUNTY COMMENTS	JOR
4	4/24/19	ADDRESS COUNTY COMMENTS	JOR
5	5/15/19	ADDRESS ACSA COMMENTS	JOR

**811**

KNOW WHAT'S BELOW
ALWAYS CALL 811
BEFORE YOU DIG
It's fast. It's free. It's the law.

APPROVED FOR
CONSTRUCTION

PROJECT No. V152083
DRAWN BY: DSH
CHECKED BY: JOR
DATE: 6/22/2018
SCALE: 1" = 20'
CAD ID: SS

PROJECT: **PROP.
SITE PLAN
DOCUMENTS**
FOR
Wawa

LOCATION OF SITE
SEMINOLE TRAIL AND PROFFIT ROAD
ALBEMARLE COUNTY, VIRGINIA

**BOHLER
ENGINEERING**


28 BLACKWELL PARK LANE, SUITE 201
WARRENTON, VIRGINIA 20186
Phone: (540) 349-4500
Fax: (540) 349-0321
VA@BohlerEng.com

**COMMONWEALTH OF VIRGINIA**
JONATHAN BOHLER
Lic. No. 052544
5/15/2019
PROFESSIONAL ENGINEER

SHEET TITLE:
GRADING PLAN

SHEET NUMBER:
C-401

Temp 6/10/19

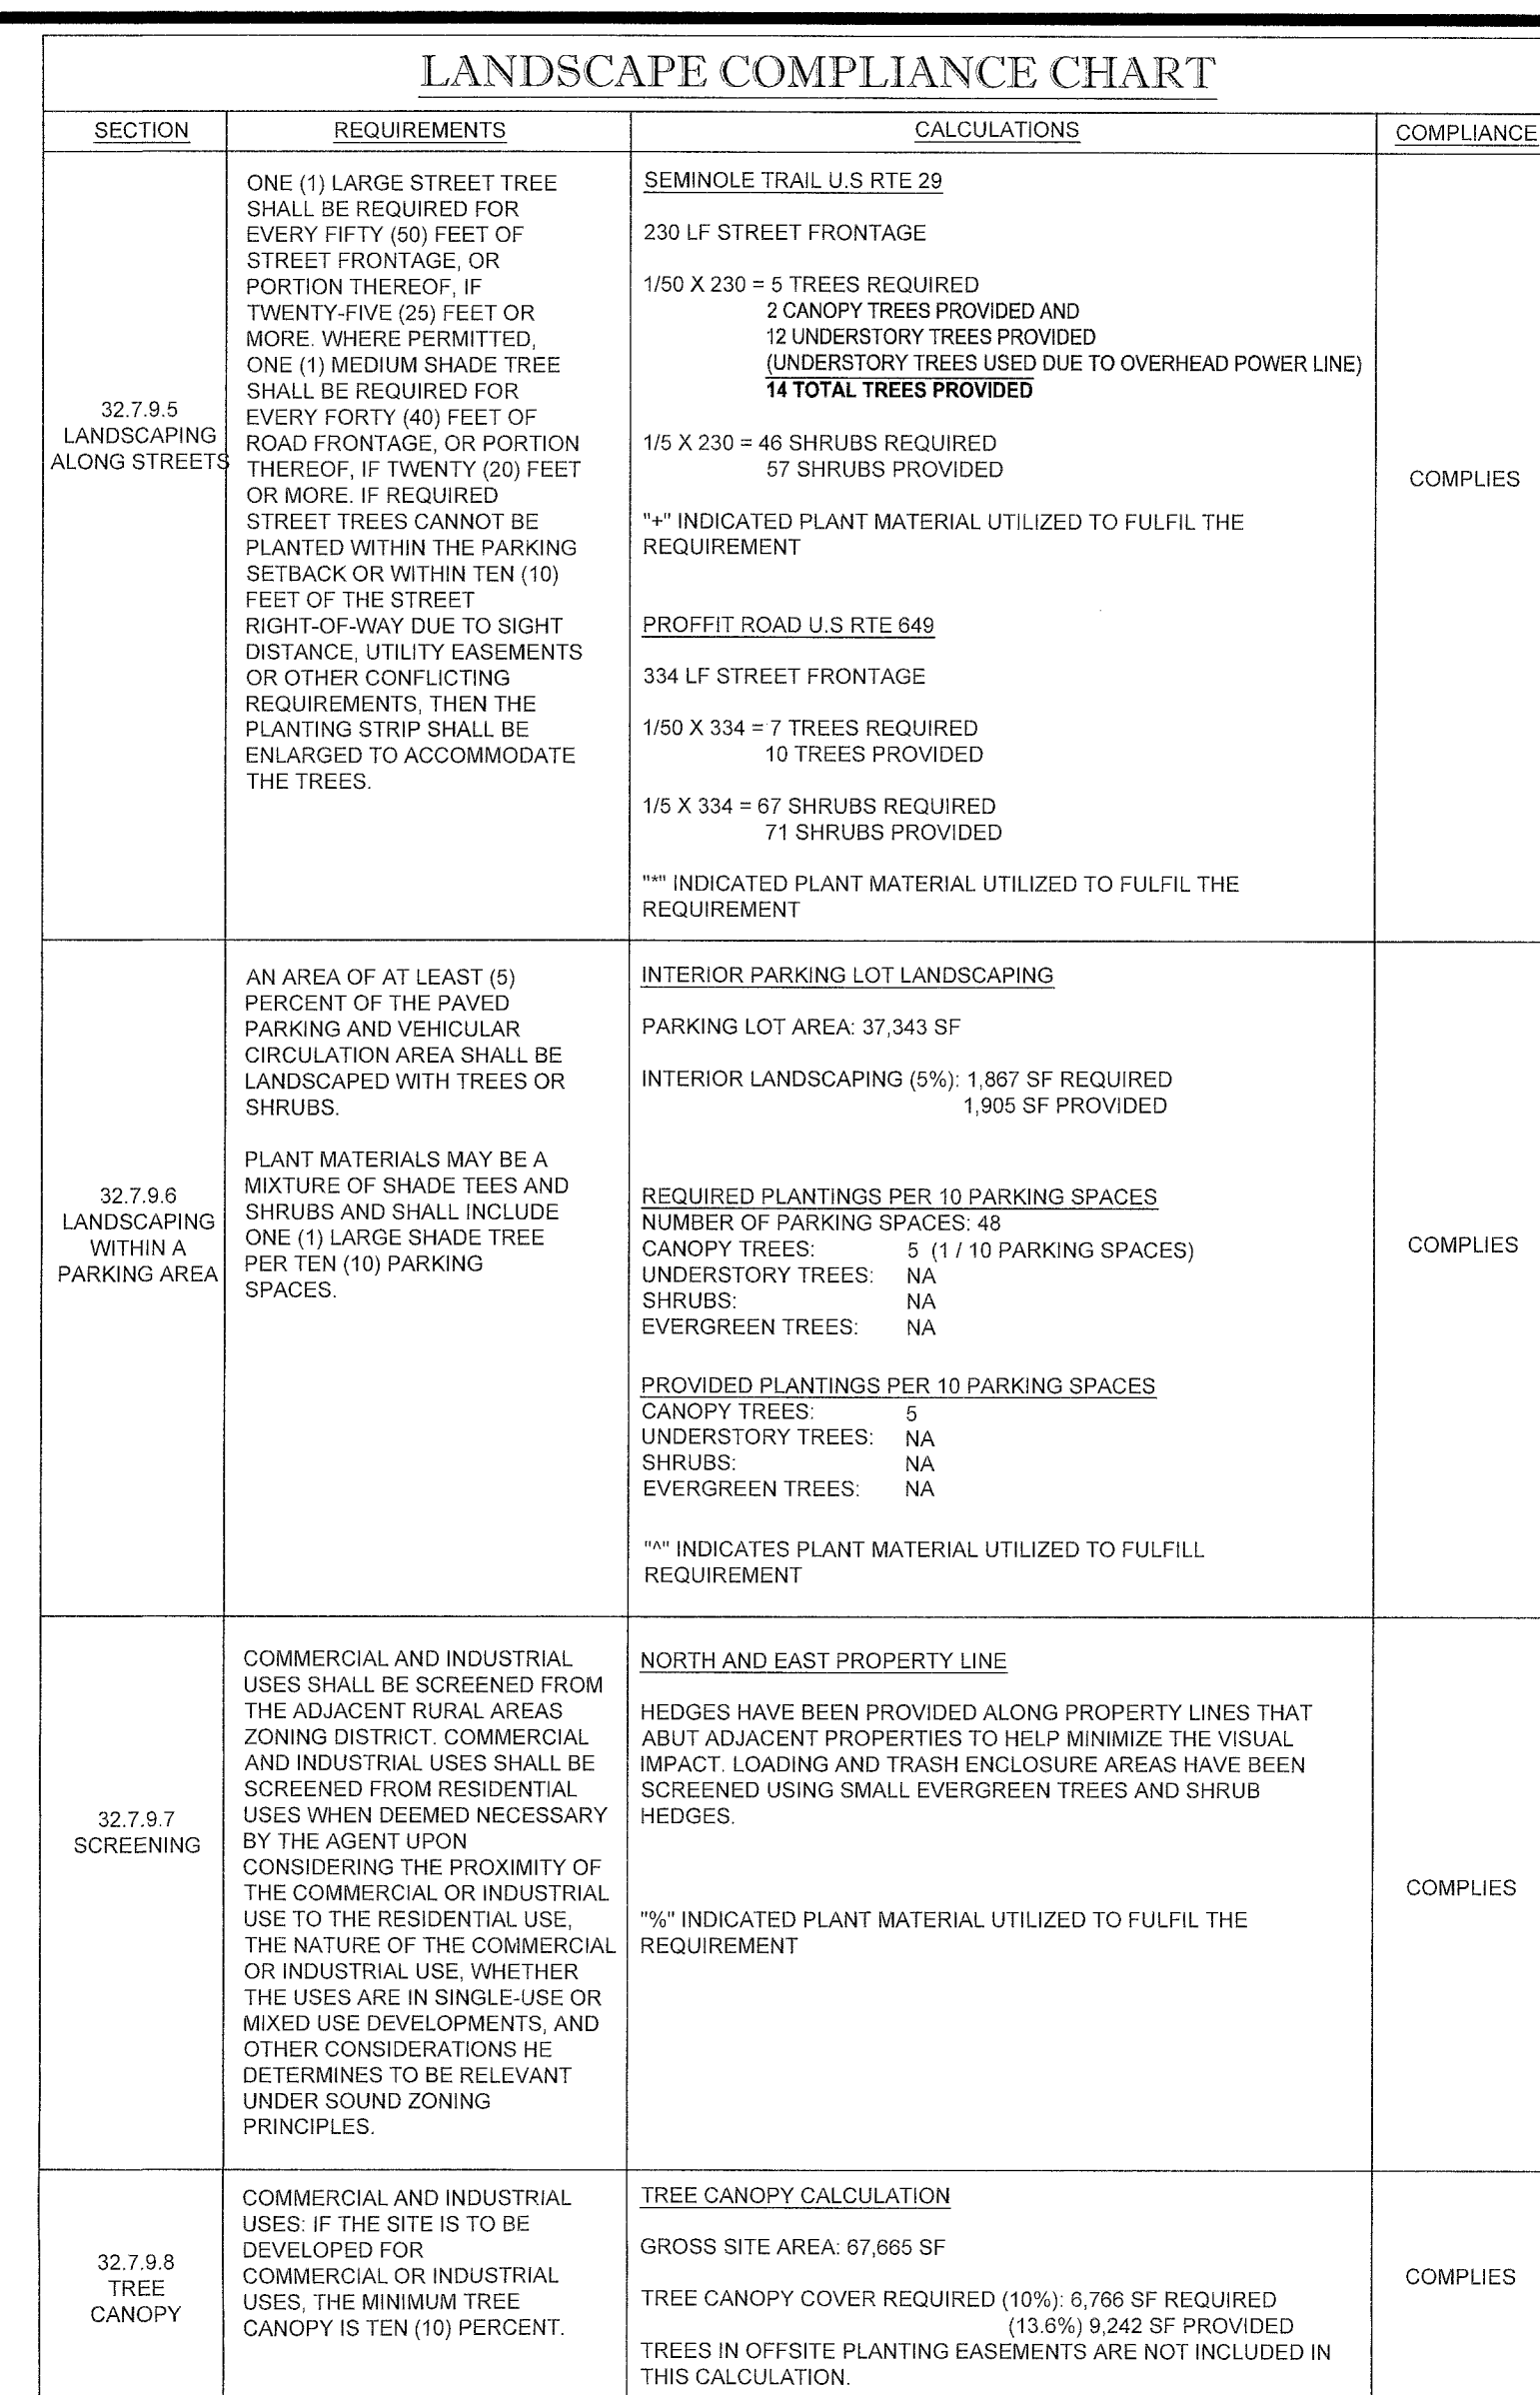



BOHLER
ENGINEERING

SITE CIVIL AND SURVEYING ENGINEERING

LAND CONSULTING
PROJECT MANAGEMENT
LANDSCAPE ARCHITECTURE
SUSTAINABLE DESIGN
PERMITTING SERVICES
TRANSPORTATION SERVICES

THE INFORMATION, DESIGN AND CONSTRUCTION OF THIS PLAN AND DRAWING IS THE SOLE PROPERTY OF BOHLER ENGINEERING, INC. NO PART OF THIS PLAN OR DRAWING IS TO BE REPRODUCED OR TRANSMITTED IN ANY FORM OR BY ANY MEANS, ELECTRONIC OR MECHANICAL, WITHOUT THE WRITTEN PERMISSION OF BOHLER ENGINEERING, INC.

THIS DRAWING IS THE PROPERTY OF BOHLER ENGINEERING, INC. IT IS TO BE USED ONLY FOR THE PROJECT AND LOCATION SPECIFICALLY IDENTIFIED HEREON. ANY REUSE OR MODIFICATION OF THIS DRAWING WITHOUT THE WRITTEN PERMISSION OF BOHLER ENGINEERING, INC. IS STRICTLY PROHIBITED.

© 2014 BOHLER ENGINEERING, INC.

REVISIONS

REV	DATE	COMMENT	BY
1	10/01/18	ADDRESS COUNTY COMMENTS	JQR
2	11/30/18	ADDRESS COUNTY COMMENTS	JQR
3	2/22/19	ADDRESS COUNTY COMMENTS	JQR
4	4/24/19	ADDRESS COUNTY COMMENTS	JQR
5	5/15/19	ADDRESS ACCA COMMENTS	JQR



**KNOW WHAT'S BELOW
ALWAYS CALL 811
BEFORE YOU DIG**

It's fast. It's free. It's the law.

APPROVED FOR CONSTRUCTION

PROJECT No. _____

DRAWN BY: _____

CHECKED BY: _____

DATE: _____

CAD I.D.: _____

V162083

DSH

JQR

8/22/2018

1" = 20'

LP5

PROJECT: **PROP.**

SITE PLAN

DOCUMENTS

FOR



LOCATION OF SITE

SEMINOLE TRAIL AND PROFIT ROAD


ALBEMARLE COUNTY, VIRGINIA



BOHLER
ENGINEERING

28 BLACKWELL PARK LANE, SUITE 201
WARRENTON, VIRGINIA 20186

Phone: (540) 349-4500
Fax: (540) 349-0321
VA@BohlerEng.com

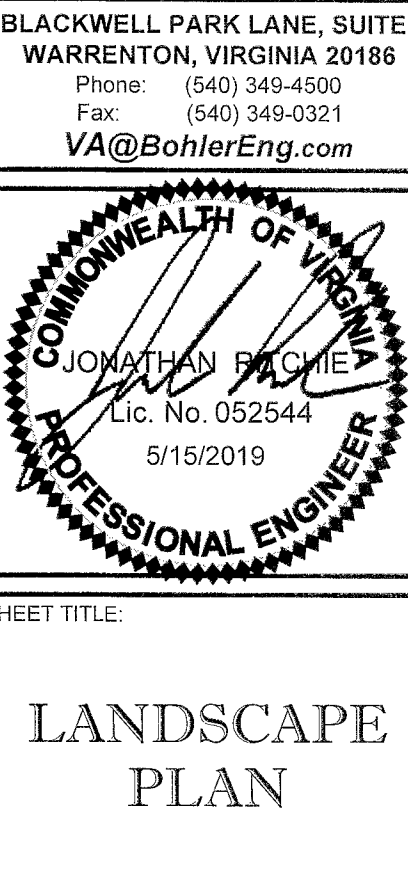

SHEET TITLE:

**LANDSCAPE
PLAN**

SHEET NUMBER:

C-701