


NT. OF STATE ROUTE 29
AND AIRPORT ROAD
ABLEMARLE COUNTY
/IRGINIA

OWNER:
SHEETZ, INC.



5700 SIXTH AVE.
ALTOONA, PA 16602



ROOFTOP MECHANICAL
EQUIPMENT SHALL NOT
BE VISIBLE FROM THE
ENTRANCE CORRIDOR

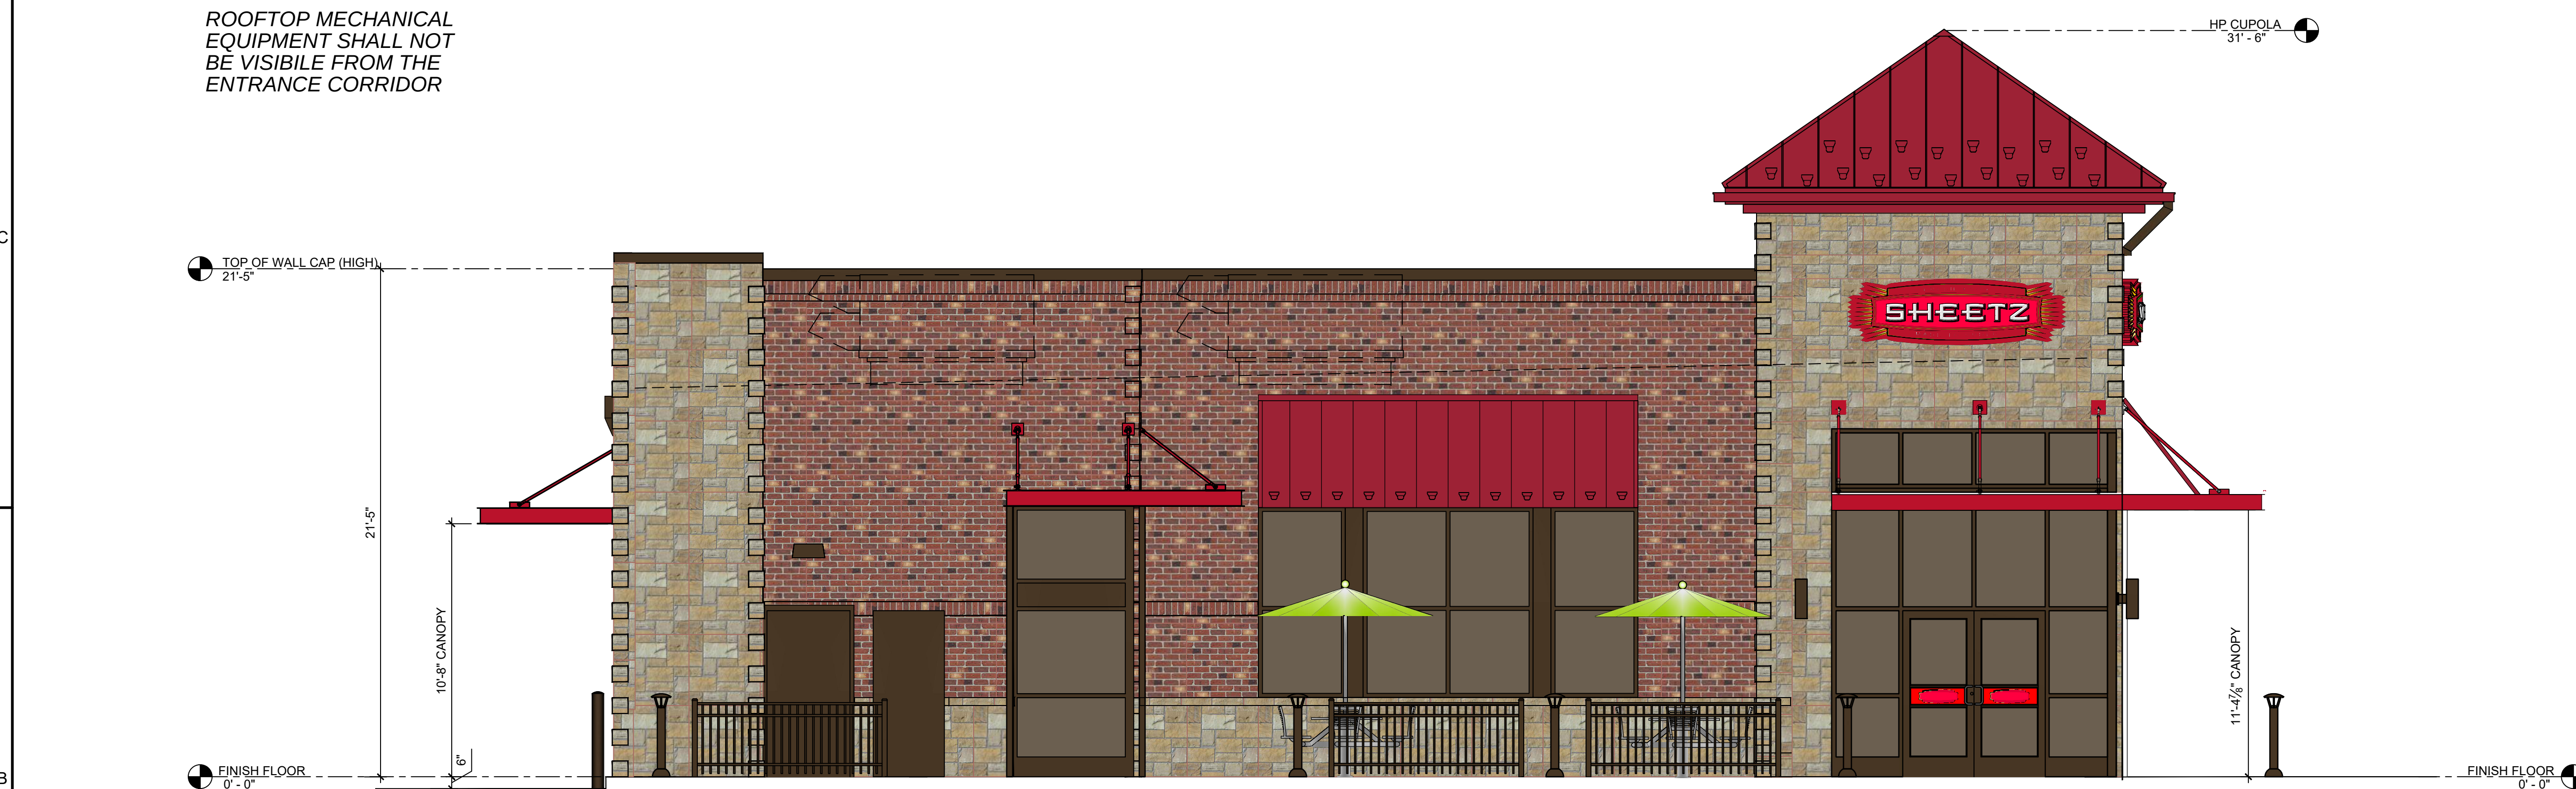

2 LEFT ELEVATION *FACES SOUTH / AIRPORT ROAD*
1/4" = 1'-0"

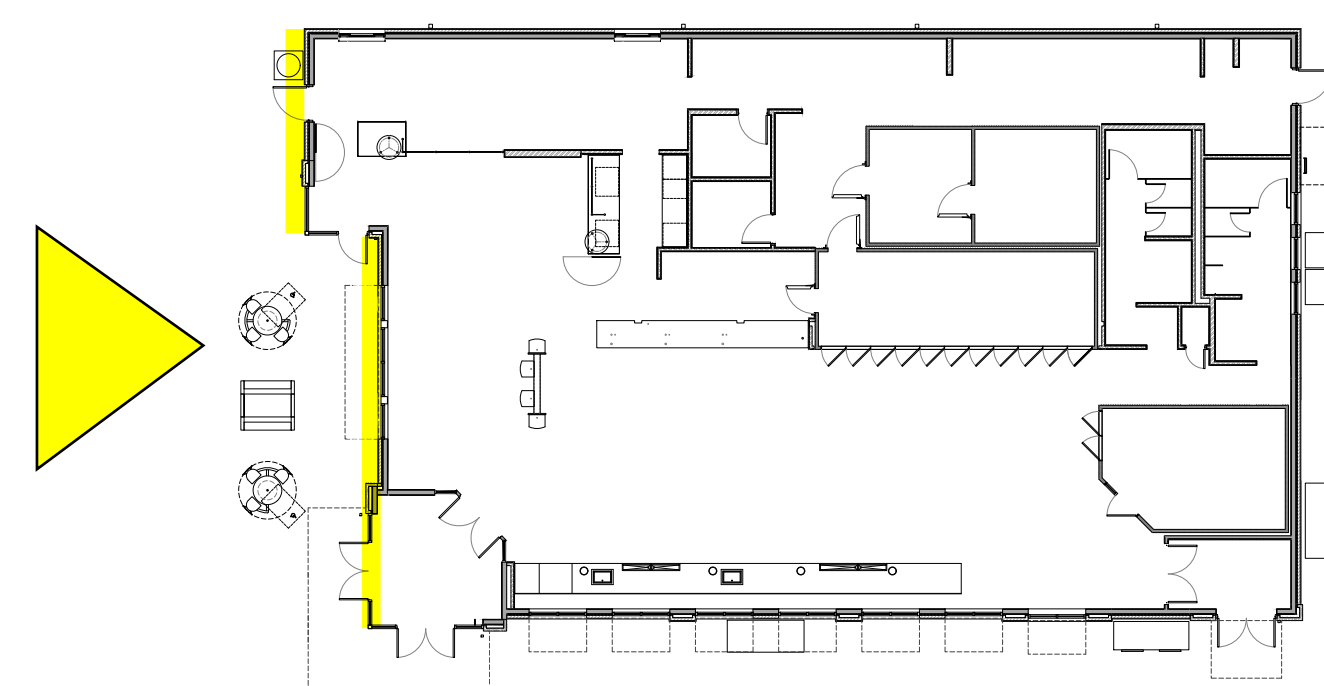 

A WALL MOUNTED "SHEETZ" BUILDING SIGN
1/2" = 1'-0"

BUILDING ELEVATIONS

October 5, 2020

[illegible]

ISSUE:	10-3-2020
PROJECT NO:	172556
AUTHOR BY:	JEB, RJK
REVIEW BY:	TMC
SHEET TITLE	


EXTERIOR ELEVATIONS

A200


NT. OF STATE ROUTE 29
AND AIRPORT ROAD
ABLEMARLE COUNTY
/IRGINIA

OWNER:
SHEETZ, INC.


5700 SIXTH AVE.
ALTOONA, PA 16602

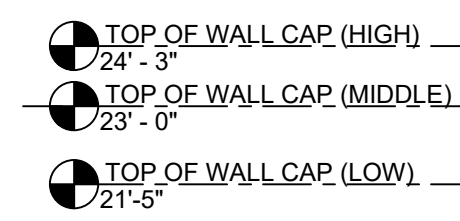

TOP CUPOLA
31' - 6"

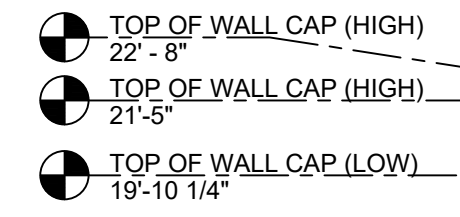

4 RIGHT
1/4" = 1'-0"

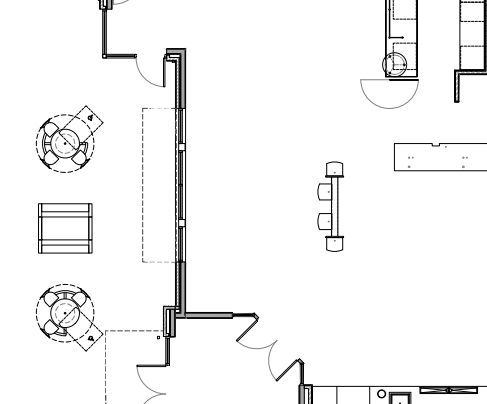

BUILDING ELEVATIONS

October 5, 2020

[illegible]

ISSUE:	10-3-2020
PROJECT NO:	172556
AUTHOR BY:	JEB, RJK
REVIEW BY:	TMC
SHEET TITLE	

EXTERIOR ELEVATIONS

A201



ISSUE:	8-03-2020
PROJECT NO:	
AUTHOR BY:	RJK
REVIEW BY:	
SHEET TITLE	