


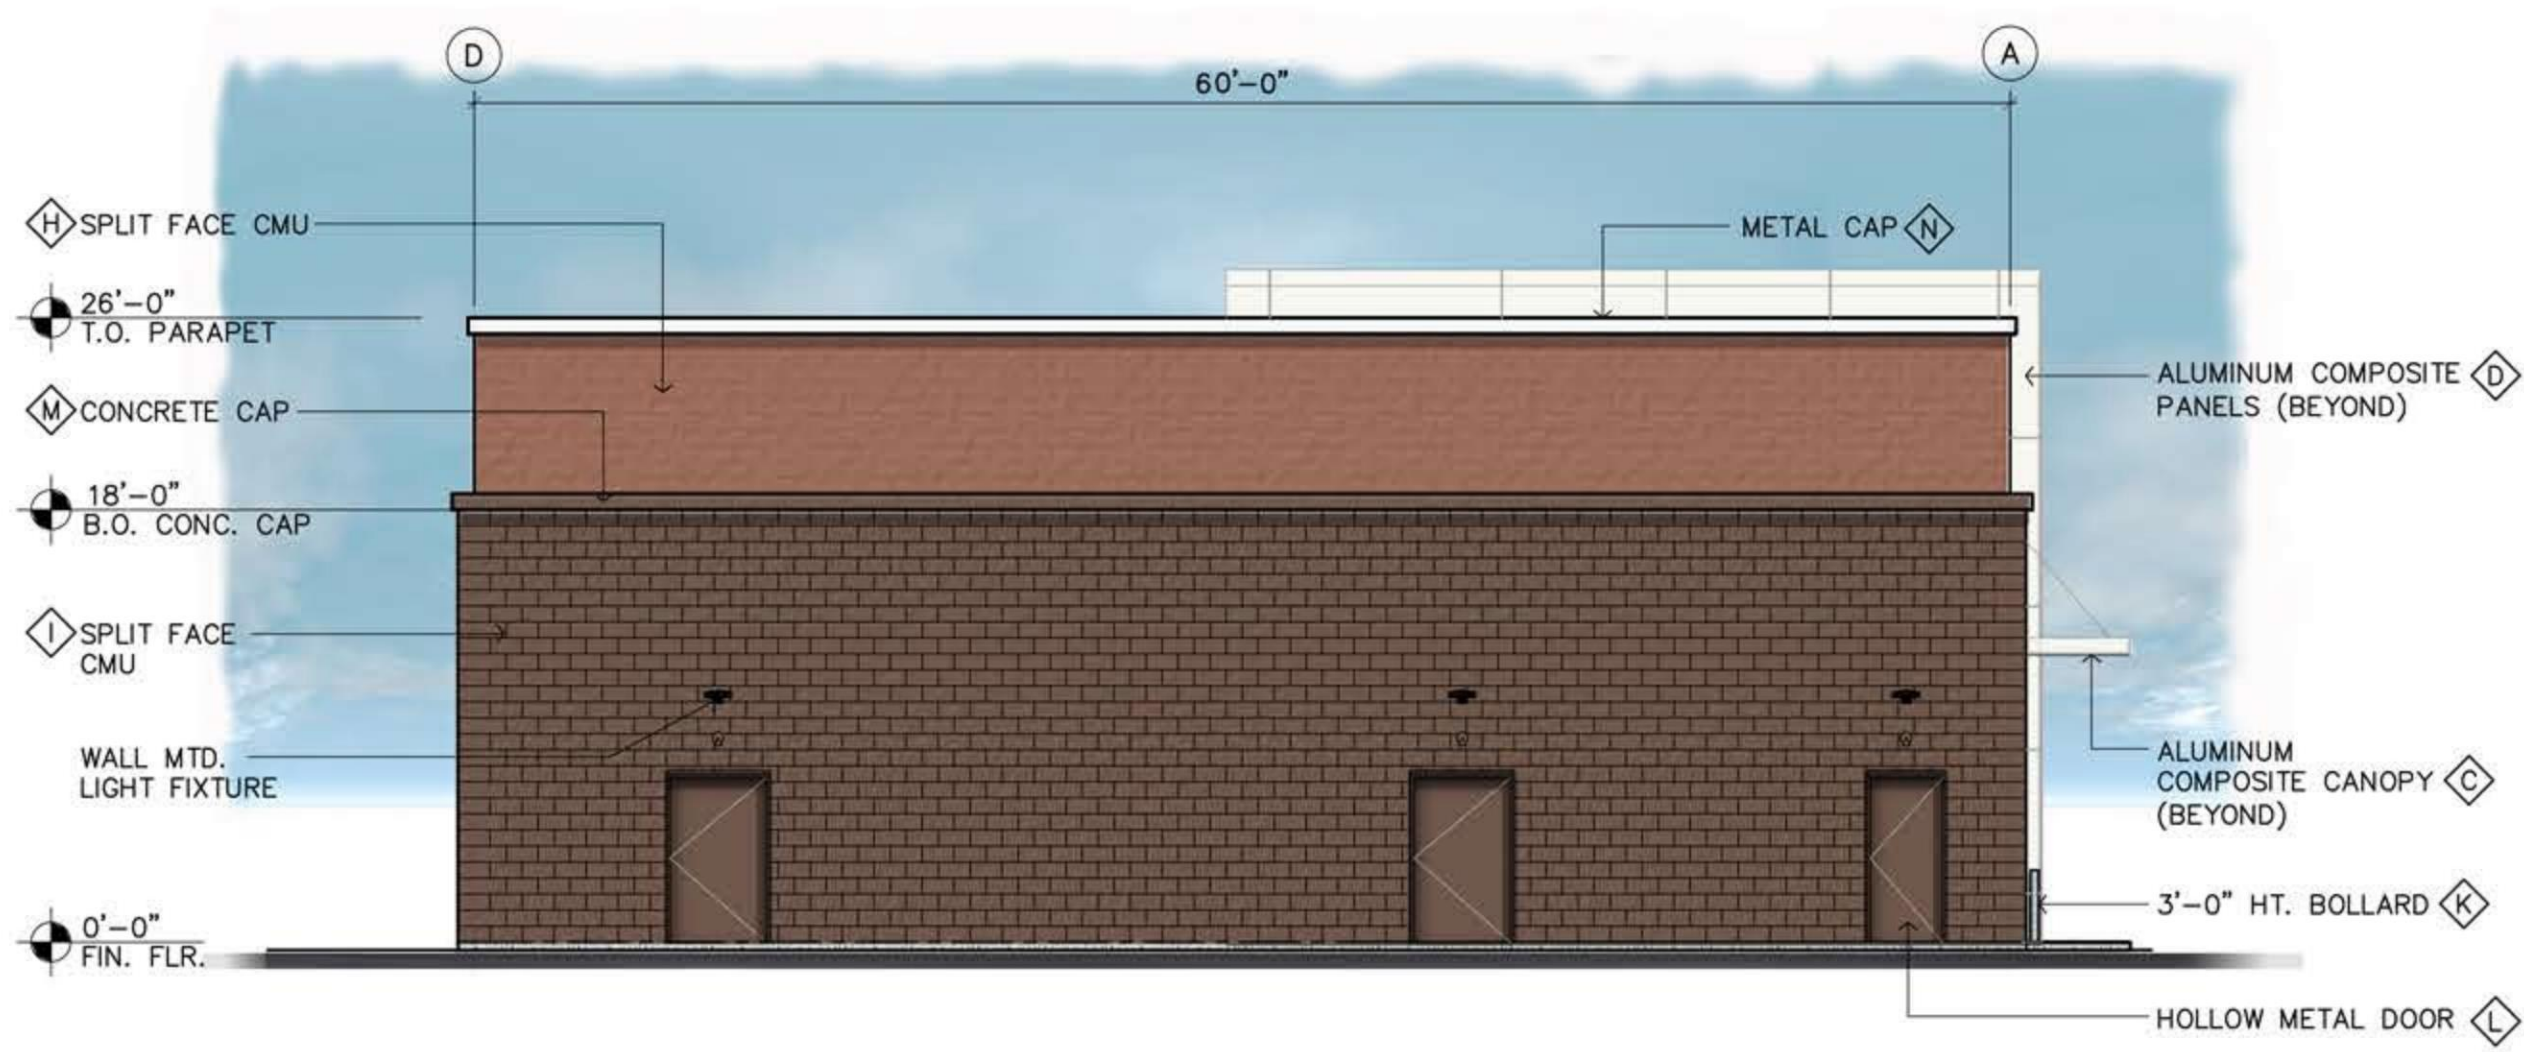


WEST ELEVATION

SCALE: 1/8" = 1'-0"




EAST ELEVATION

SCALE: 1/8" = 1'-0"

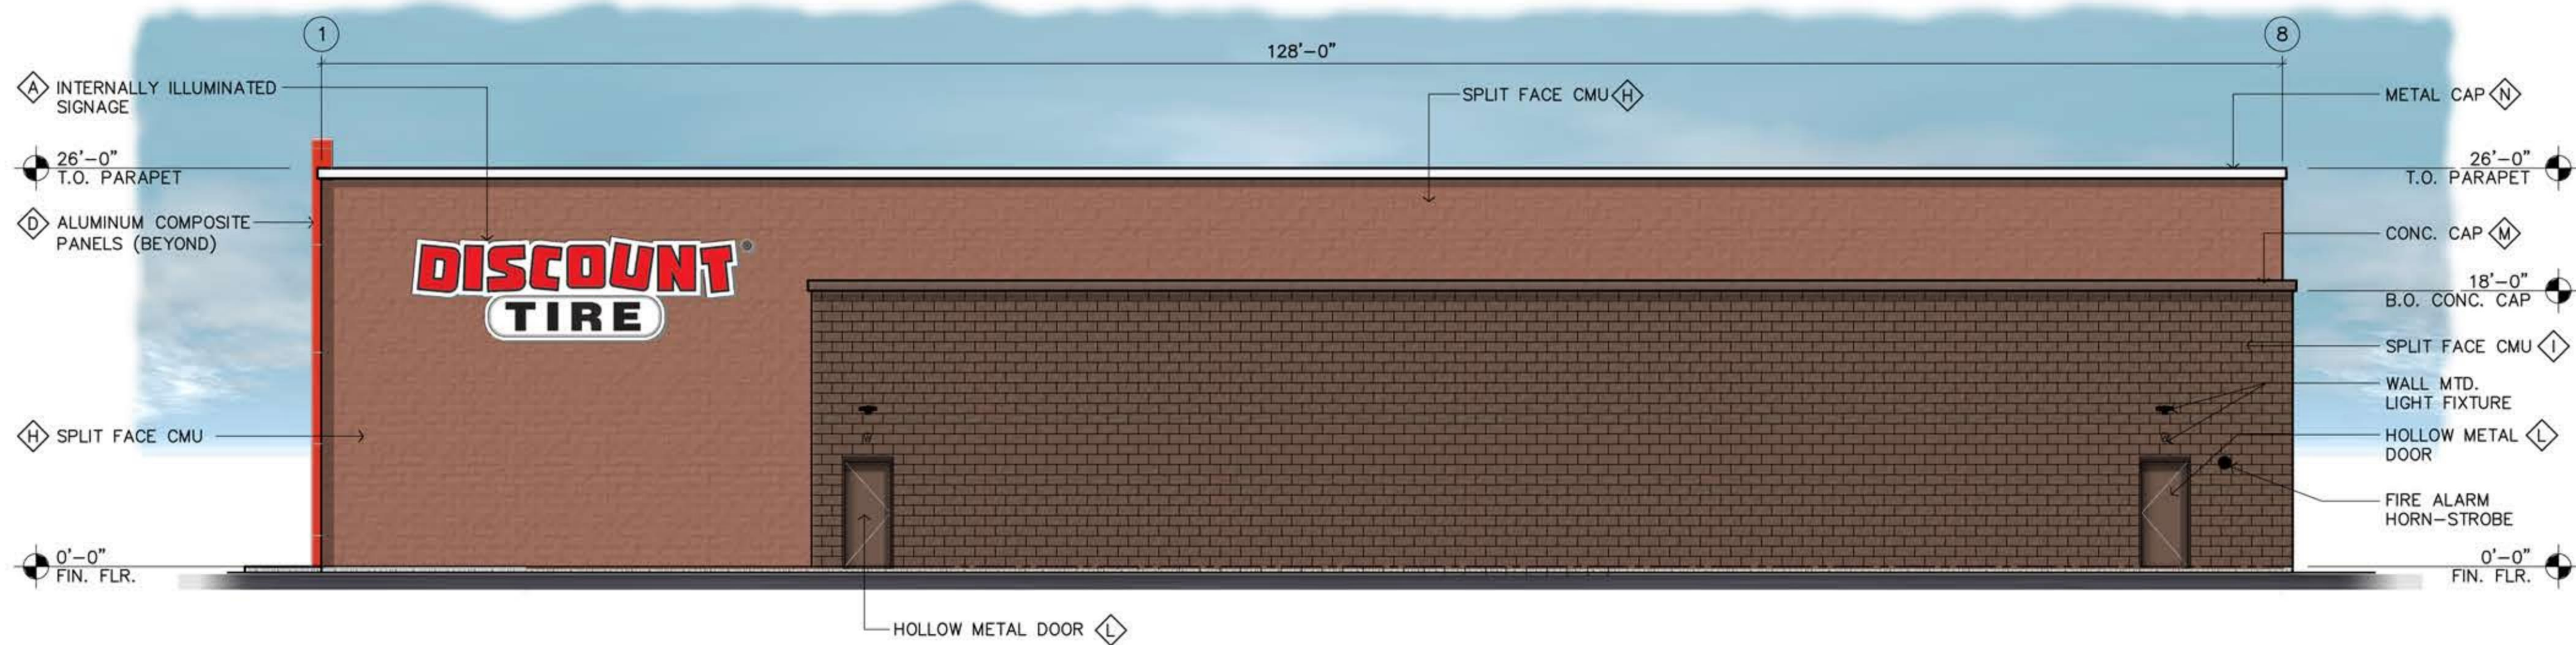

NORTH ELEVATION

SCALE: 1/8" = 1'-0"

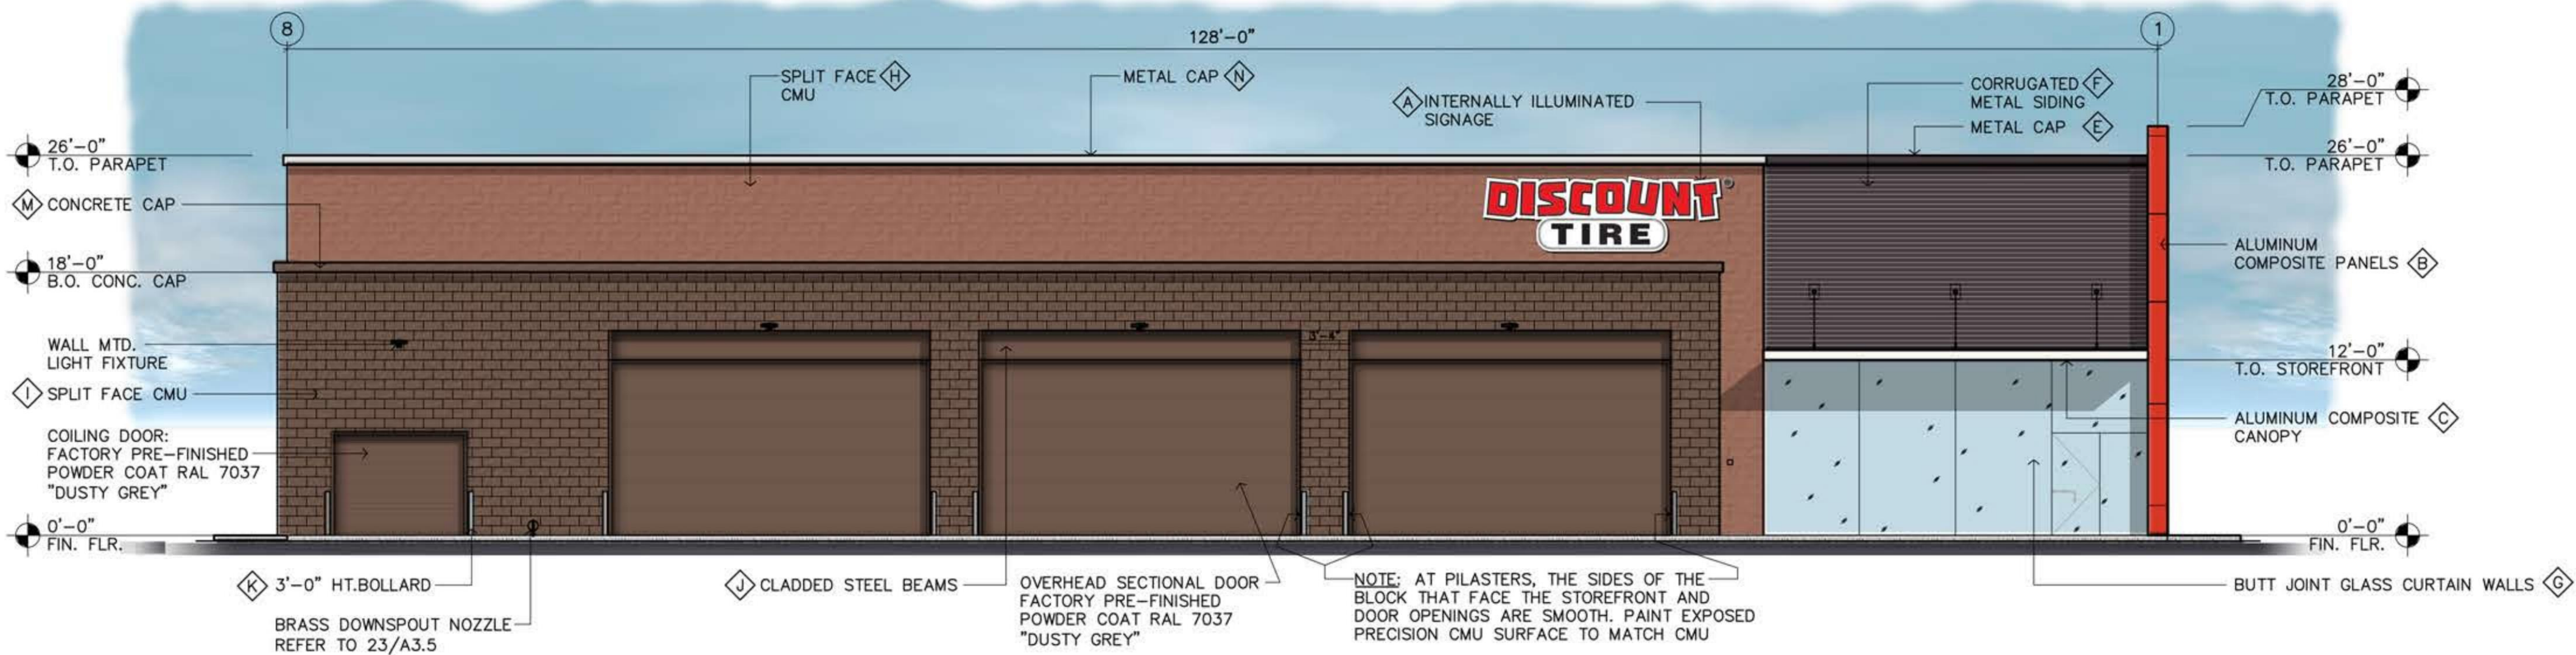

SOUTH ELEVATION

SCALE: 1/8" = 1'-0"

FINISH LEGEND

COLOR / PAINT NOTES:

- 3-DIMENSIONAL ILLUMINATED SIGN
- ALUMINUM COMPOSITE PANELS: ALUCOBOND "PATRIOT RED"
- ALUMINUM CLADDED CANOPY: ALUCOBOND "MATTE/BRUSHED STAINLESS STEEL"
- ALUMINUM COMPOSITE PANELS: ALUCOBOND "BONE WHITE"
- 8" METAL CAP BY ATAS INTERNATIONAL INC. COATED "BOYSENBERRY"
- CORRUGATED METAL PANEL BY ATAS INTERNATIONAL INC. COATED "BOYSENBERRY"
- STOREFRONT * CLEAR CURTAIN WALL BY C.R. LAURENCE "3250 SERIES"
- INTEGRAL COLOR SPLIT-FACE C.M.U. BY GRAND BLANC ARCHITECTURAL MASONRY "S.E.D. BLEND"
- INTEGRAL COLOR SPLIT-FACE C.M.U. BY GRAND BLANC ARCHITECTURAL MASONRY "GARNET"
- CLADDED STEEL BEAMS: COLOR TO MATCH GRAND BLANC ARCHITECTURAL MASONRY "GARNET"
- STEEL BOLLARDS: COLOR TO MATCH GRAND BLANC ARCHITECTURAL MASONRY "GARNET"
- HOLLOW METAL DOORS: PAINTED TO MATCH GRAND BLANC ARCHITECTURAL MASONRY "GARNET"
- CONCRETE CAP: COLOR TO MATCH GRAND BLANC ARCHITECTURAL MASONRY "GARNET"
- METAL CAP: COLOR TO MATCH GRAND BLANC ARCHITECTURAL MASONRY "WHITE"



THIS PLAN IS PROPERTY OF ARCHITECTURAL RESOURCE TEAM, INC. THIS DRAWING IS LOANED WITHOUT OTHER CONSIDERATION THAN THE AGREEMENT AND CONDITION THAT IT IS NOT REPRODUCED, COPIED, OR OTHERWISE DISPOSED OF, DIRECTLY OR INDIRECTLY, AND IS NOT TO BE USED IN WHOLE OR IN PART TO ASSIST IN MAKING OR TO FURNISH ANY INFORMATION FOR MAKING OF DRAWINGS, PRINTS, APPARATUS OR PARTS THEREOF. THE ACCEPTANCE OF THIS DRAWING WILL BE CONSTRUED AS AN ACCEPTANCE OF THE FOREGOING CONDITIONS.

CONCEPTUAL ELEVATIONS
CHARLOTTESVILLE, VA



1055 e. indian school rd.
phoenix, az 85014
602-307-5399 | v
www.art.team.com

REV. 0
DATE: 05.19.2021
JOB No.: VAC 12457
DRAWN BY: QT

Sheet No.

A4

