





PROJECT SITE:

DISCOUNT TIRE VAC 12457
1636 SEMINOLE TRAIL
CHARLOTTESVILLE, VA 22901

SIGN PACKAGE

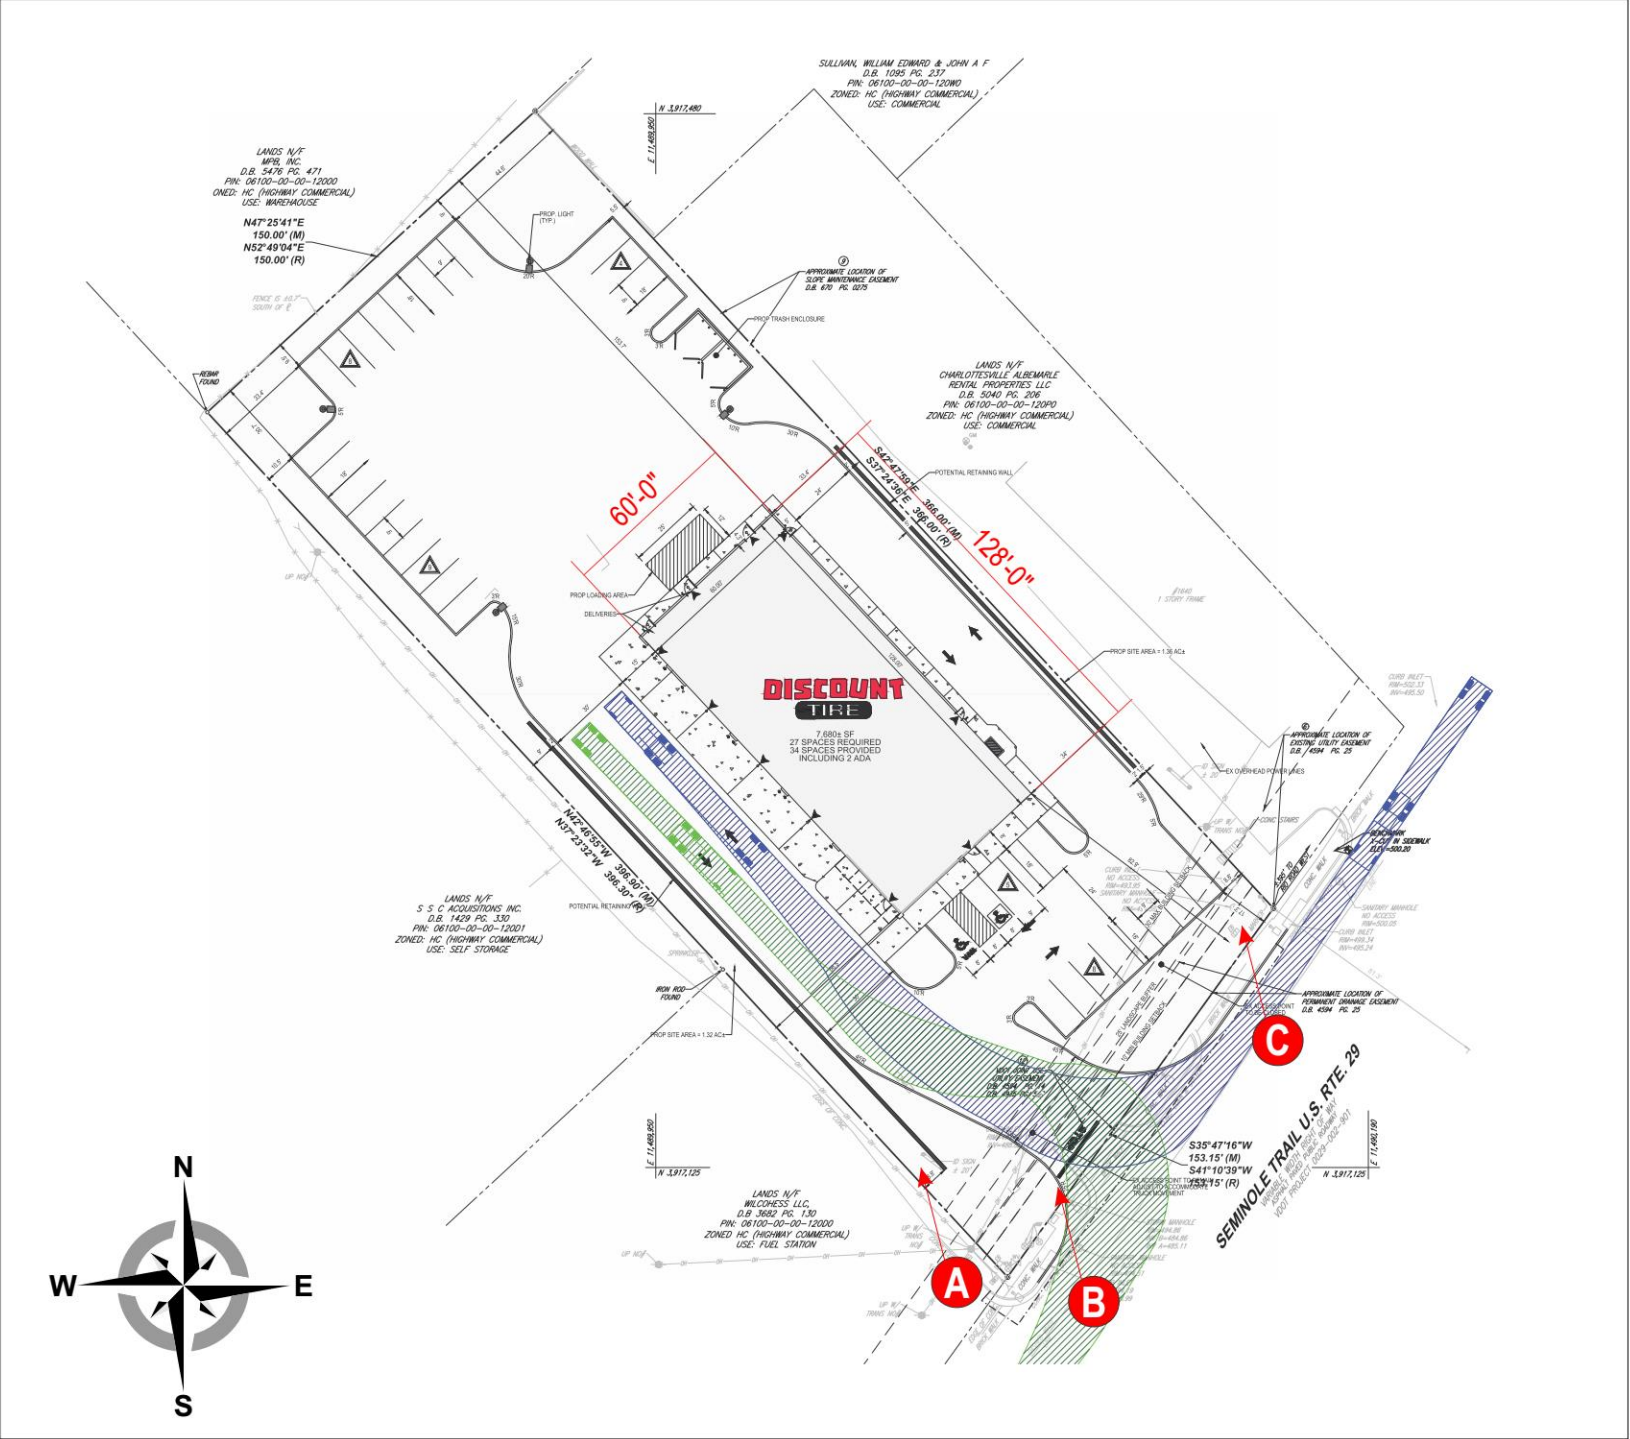

SITE PLAN
Scale: 1/64" = 1'-0"

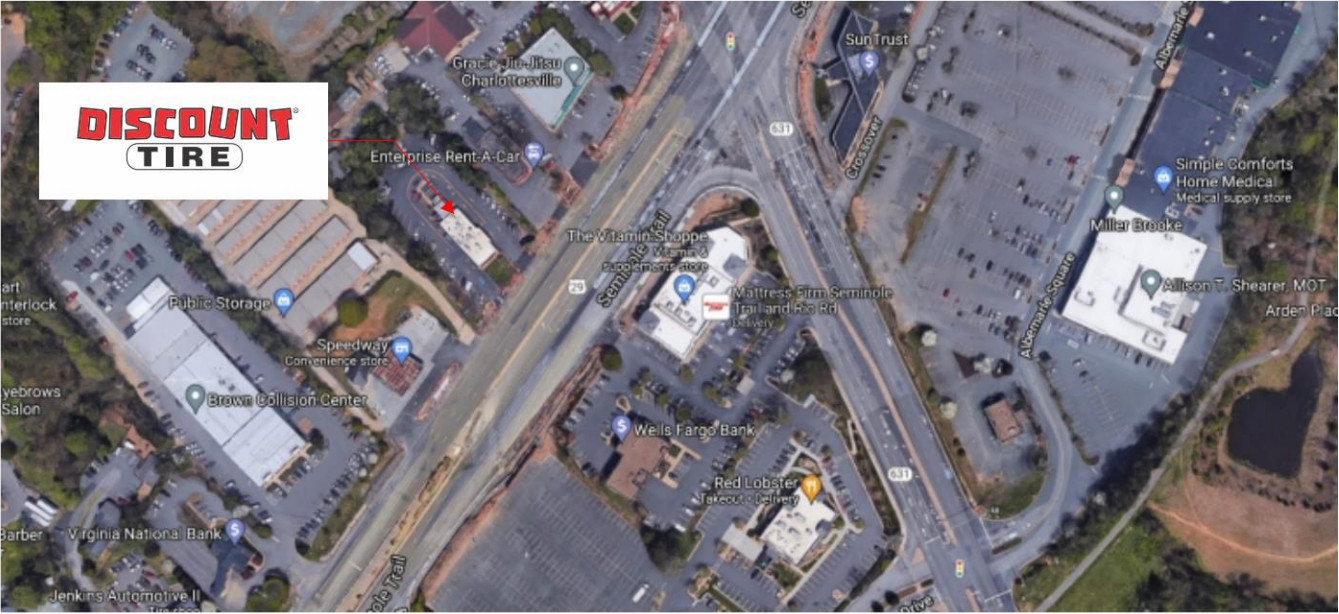

AERIAL VIEW
Scale: Not to Scale

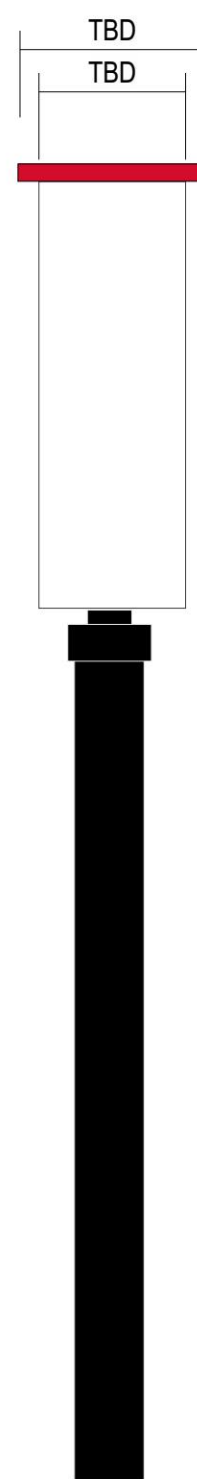


PHOTO OF PROPOSED
Scale: Not to Scale




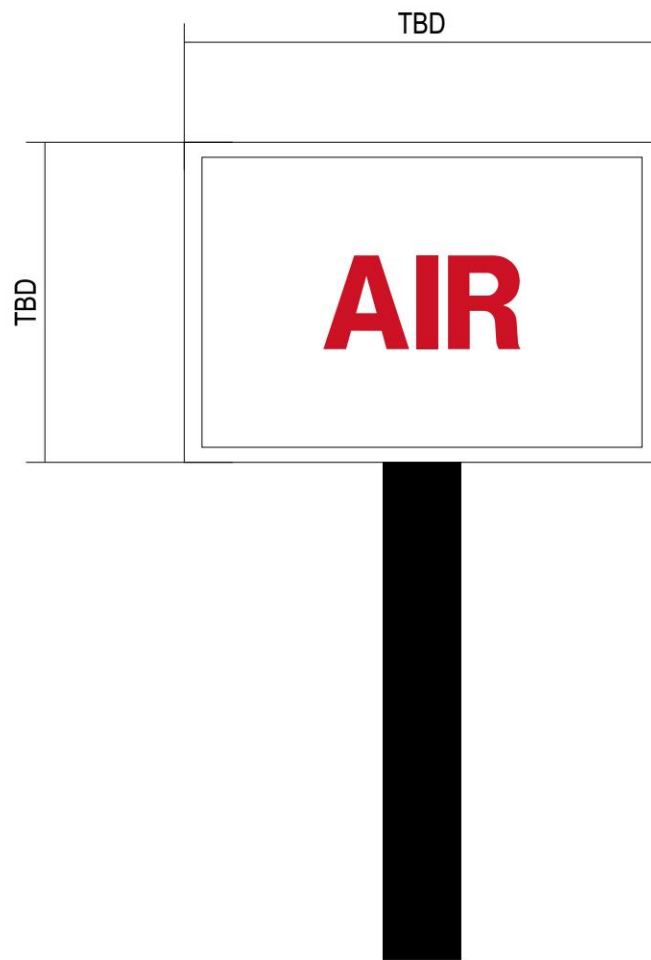


PHOTO OF EXISTING DIRECTIONAL SIGNS
Scale: nts

B **D/F DIRECTIONAL SIGN**
Scale: nts

- EXISTING POLE TO BE UTILIZED
- EXISTING CABINET TO BE REMOVED
- MANUFACTURE AND INSTALL ONE (1) NEW D/F CABINET
- WHITE ACRYLIC FACES WITH 1ST SURFACE RED VINYL COPY

SURVEY NOTE:
SURVEY REQUIRED FOR DIMENSIONS.
VERIFICATION REQUIRED PRIOR TO
MANUFACTURING.

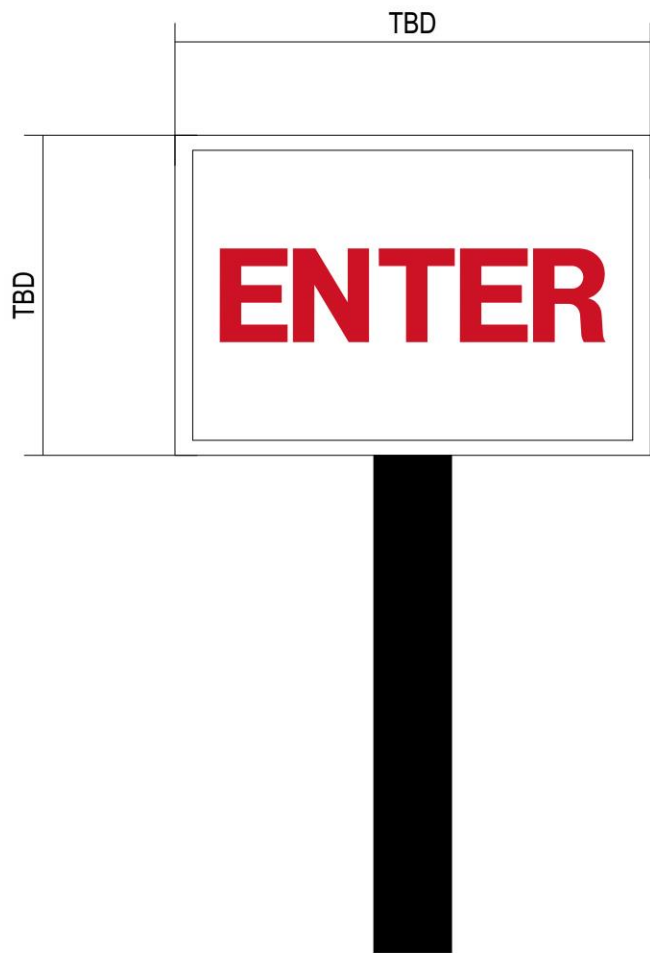

C **D/F DIRECTIONAL SIGN**
Scale: nts

- EXISTING POLE TO BE UTILIZED
- EXISTING CABINET TO BE REMOVED
- MANUFACTURE AND INSTALL ONE (1) NEW D/F CABINET
- WHITE ACRYLIC FACES WITH 1ST SURFACE RED VINYL COPY

SURVEY NOTE:
SURVEY REQUIRED FOR DIMENSIONS.
VERIFICATION REQUIRED PRIOR TO
MANUFACTURING.


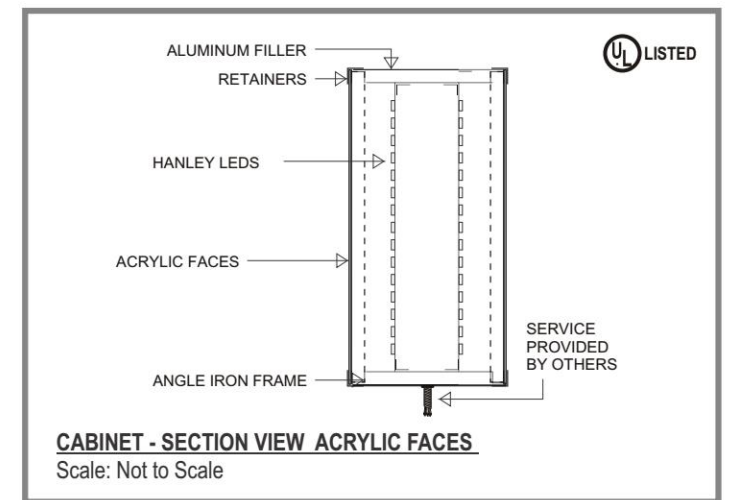


ILLUSTRATION IS FOR COLOR MATCHING PURPOSES. REFER TO SITE PLAN FOR PYLON LOCATION.

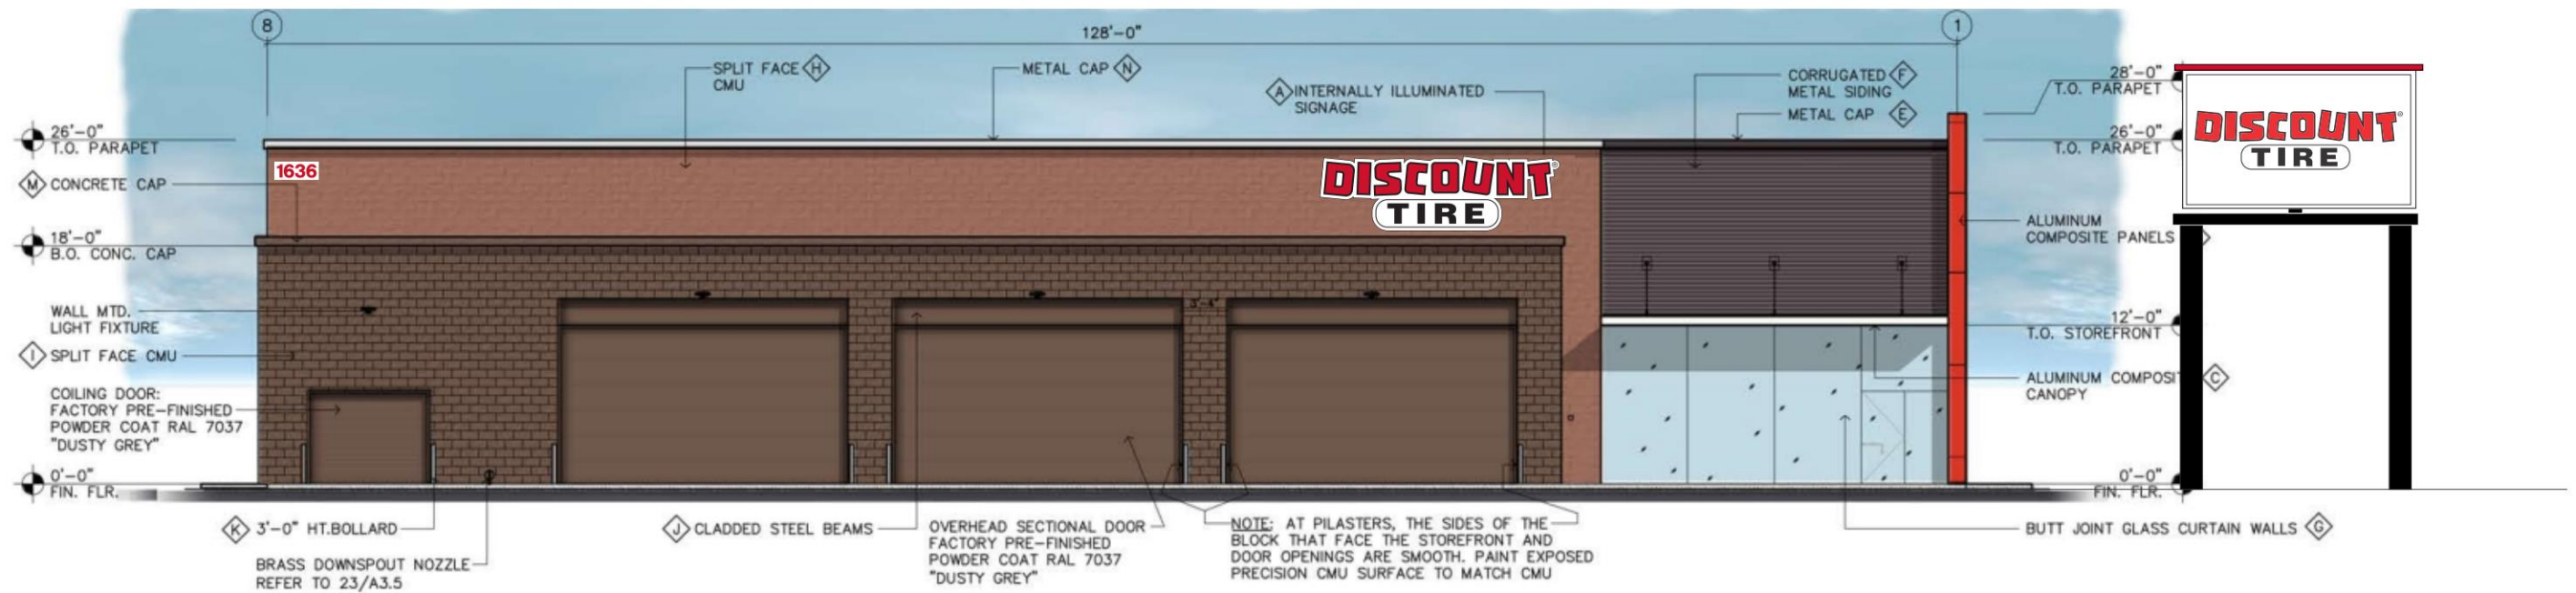

FINISH LEGEND

COLOR / PAINT NOTES:

- A** 3-DIMENSIONAL ILLUMINATED SIGN
- B** ALUMINUM COMPOSITE PANELS: ALUCOBOND "PATRIOT RED"
- C** ALUMINUM CLADDED CANOPY: ALUCOBOND "MATTE/BRUSHED STAINLESS STEEL"
- D** ALUMINUM COMPOSITE PANELS: ALUCOBOND "BONE WHITE"
- E** 6" METAL CAP BY ATAS INTERNATIONAL INC. COATED "BOYSENBERRY"
- F** CORRUGATED METAL PANEL BY ATAS INTERNATIONAL INC. COATED "BOYSENBERRY"
- G** STOREFRONT * CLEAR CURTAIN WALL BY C.R. LAURENCE "3250 SERIES"
- H** INTEGRAL COLOR SPLIT-FACE C.M.U. BY GRAND BLANC ARCHITECTURAL MASONRY "S.E.D. BLEND"
- I** INTEGRAL COLOR SPLIT-FACE C.M.U. BY GRAND BLANC ARCHITECTURAL MASONRY "GARNET"
- J** CLADDED STEEL BEAMS: COLOR TO MATCH GRAND BLANC ARCHITECTURAL MASONRY "GARNET"
- K** STEEL BOLLARDS: COLOR TO MATCH GRAND BLANC ARCHITECTURAL MASONRY "GARNET"
- L** HOLLOW METAL DOORS: PAINTED TO MATCH GRAND BLANC ARCHITECTURAL MASONRY "GARNET"
- M** CONCRETE CAP: COLOR TO MATCH GRAND BLANC ARCHITECTURAL MASONRY "GARNET"
- N** METAL CAP: COLOR TO MATCH GRAND BLANC ARCHITECTURAL MASONRY "WHITE"

PATRIOT RED

BONE WHITE

BOYSENBERRY

MASONRY: S.E.D. BLEND

MASONRY: GARNET



Client: **DISCOUNT TIRE VAC 12457**
 Address: **1636 SEMINOLE TRAIL**
 City/State: **CHARLOTTESVILLE, VA 22901**
 Sales: IP _____ Designer: IP _____
 Date: **05.24.21** PM TG

This is an original drawing created by Walton. It is submitted for your personal use, however, shall at all times remain the property of Walton. It may be used in connection with the project being planned for you by Walton, but not otherwise. You are not authorized to show these drawings to anyone outside your organization, nor is it to be reproduced, used, copied or exhibited in any fashion.

Revision:

Signs will be manufactured with 120 or 277 Volts A/C. All Primary electrical service to the sign, and final connection thereof, is the responsibility of the buyer. All work is to be done in accordance with the purchase agreement attached hereto. In case of variance between the specifications of the purchase agreement and this drawing, the drawing shall prevail.

This sign is intended to be installed in accordance with the requirements of Article 600 of the National Electrical Code and/or other applicable local codes. This includes proper grounding and bonding of the sign.

Approvals:

Sales:

P.M.:

Design:

Client:

Date:

Date:

Date:

Date:

CID318719-GND

Sheet: 5 of 5

H:\Discount Tire\Locations\VA\VA Charlottesville VAC 12457\318719 Bldg Signage\DESIGNS

PAGE SIZE: 11" x 17"