





PROJECT SITE:
DISCOUNT TIRE VAC 12457
1636 SEMINOLE TRAIL
CHARLOTTESVILLE, VA 22901

SIGN PACKAGE

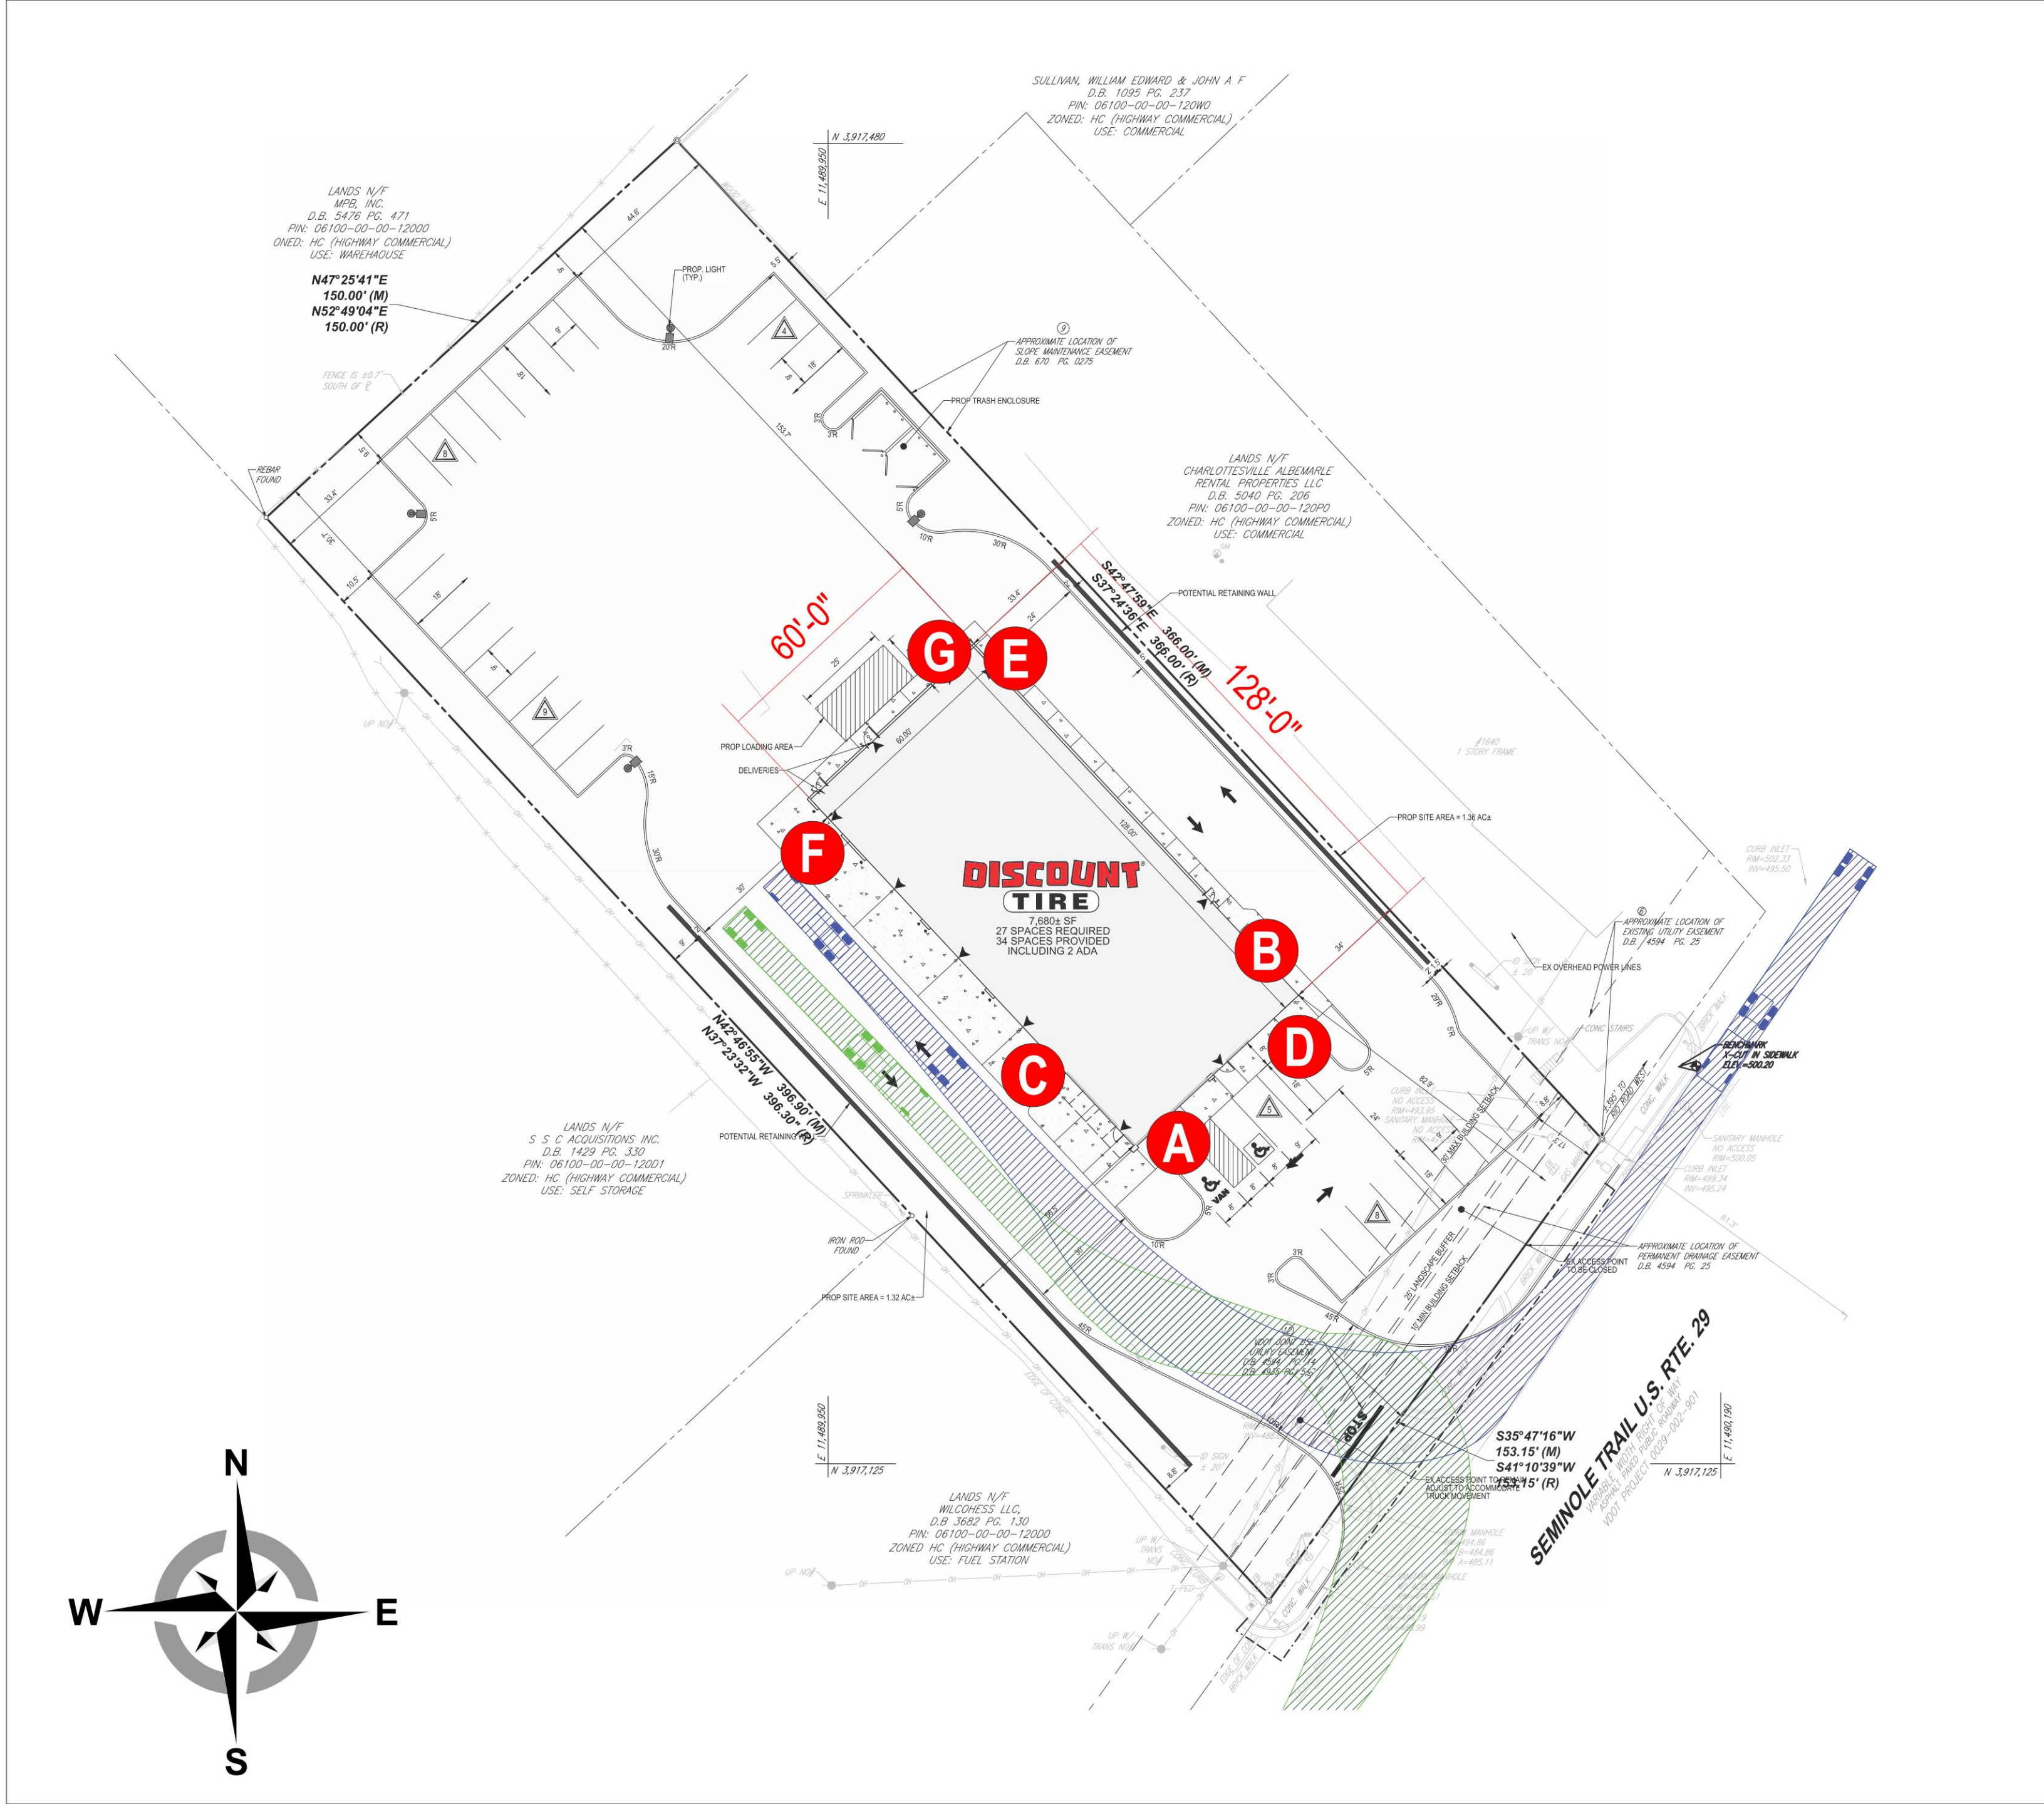

SITE PLAN
Scale: 1/32" = 1'-0"

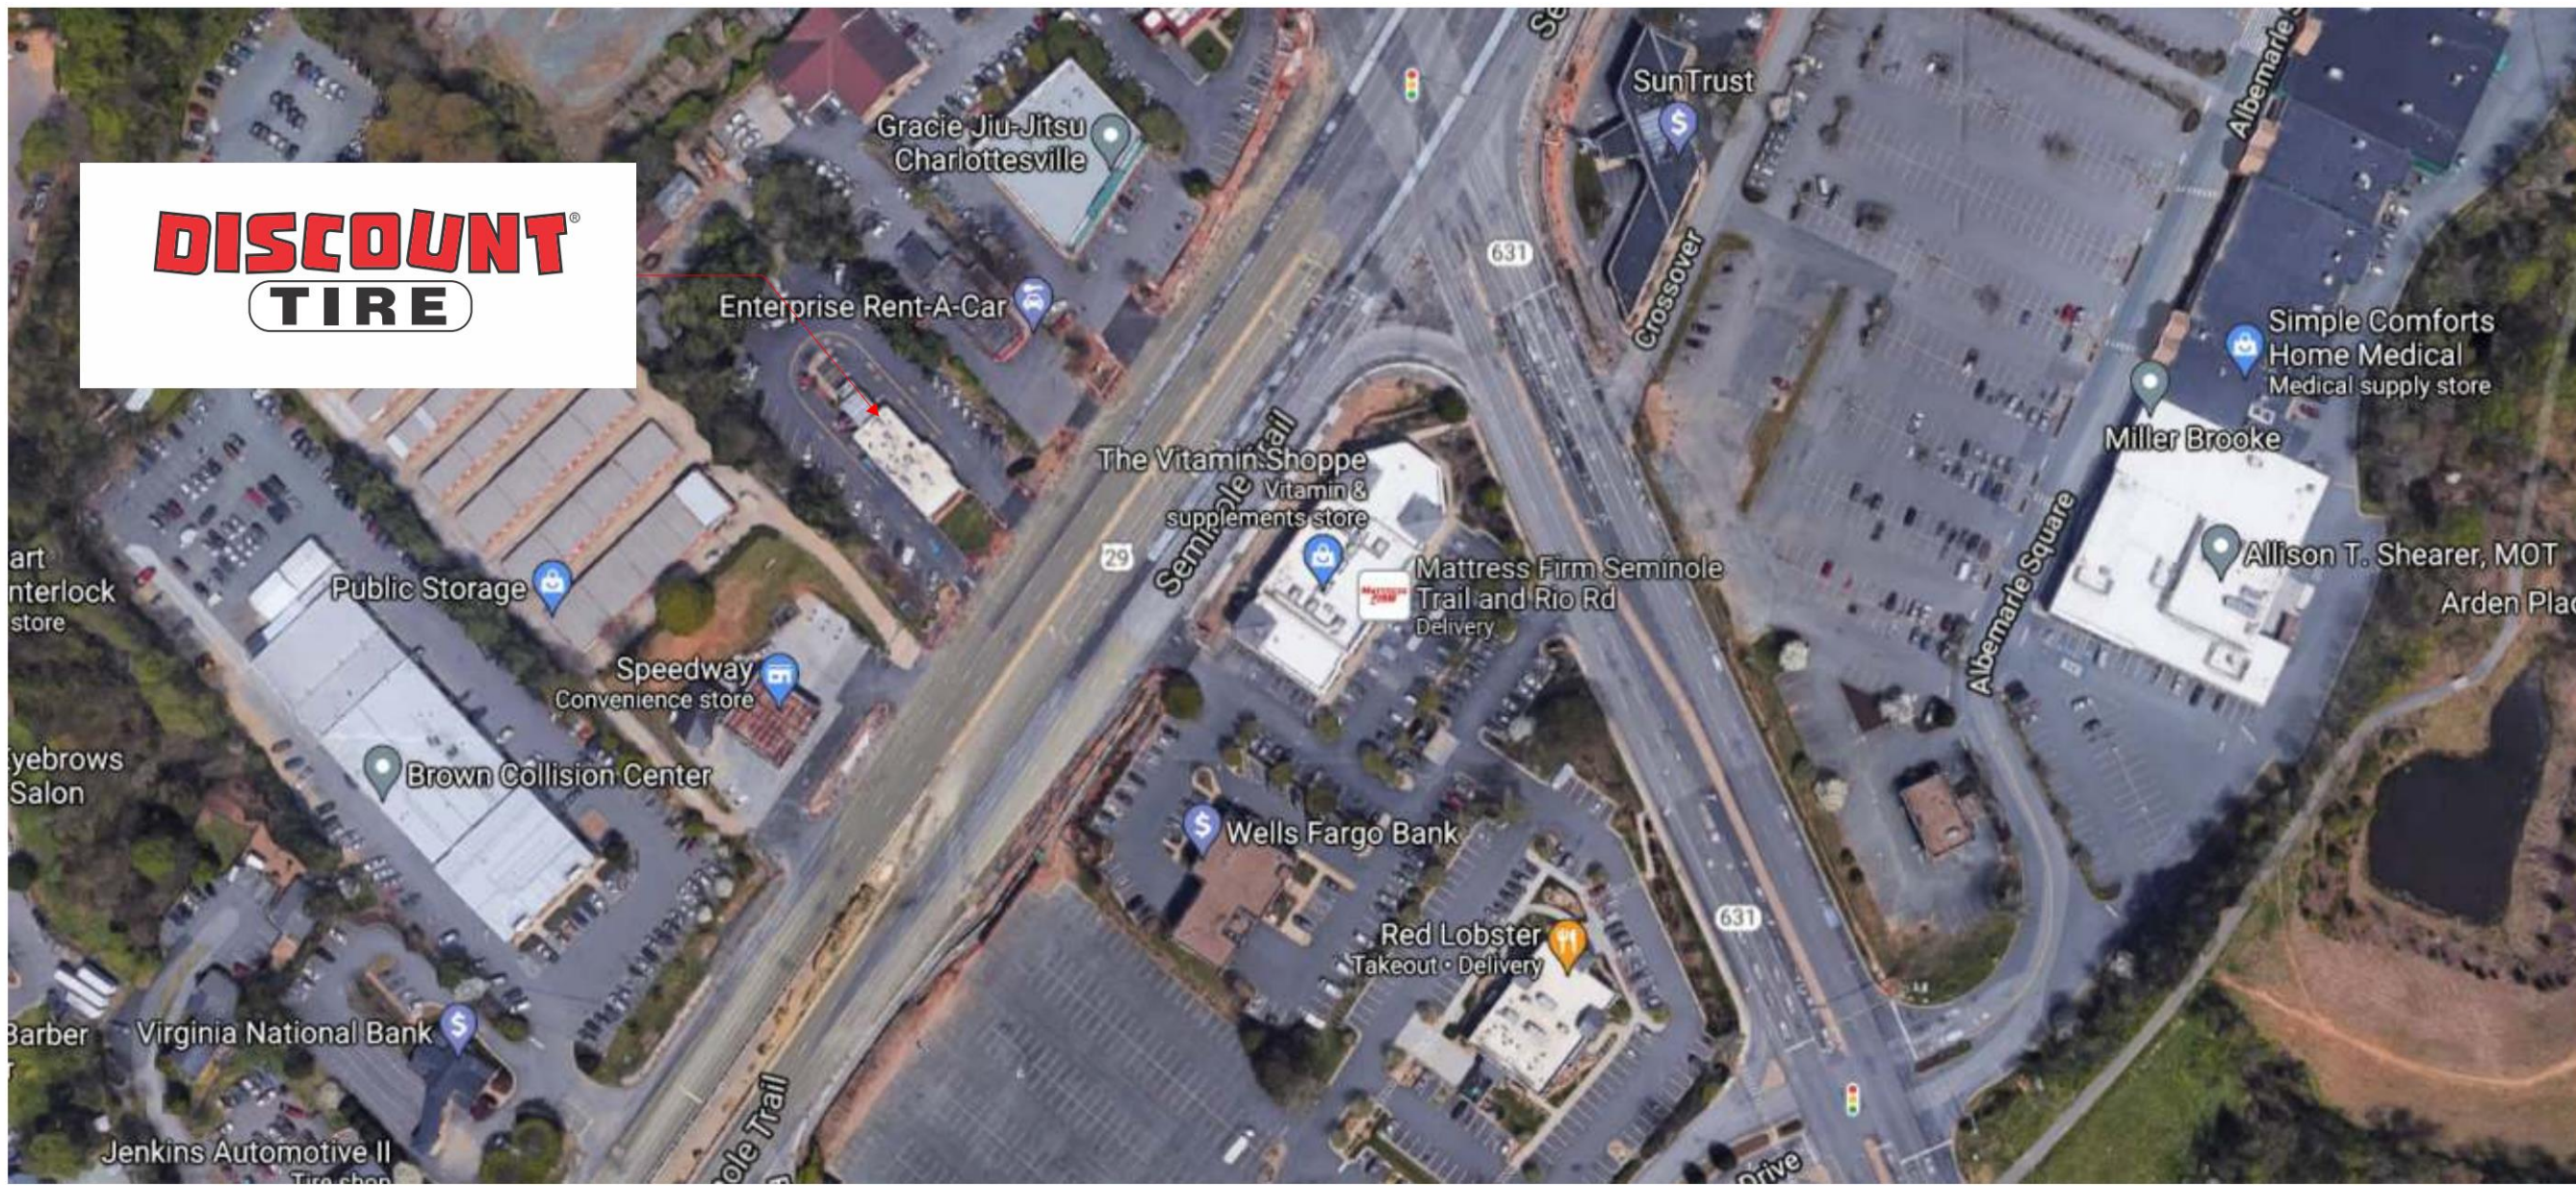

AERIAL VIEW
Scale: Not to Scale



10101 Reunion Place
Suite 500
San Antonio, TX 78216
P 210. 886. 0644
waltonsignage.com

© 2017 WALTON ALL RIGHTS RESERVED

Client: **DISCOUNT TIRE VAC 12457**
Address: **1636 SEMINOLE TRAIL**
City/State: **CHARLOTTESVILLE, VA 22901**
Sales: **IP** Designer: **IP**
Date: **05.24.21** PM **TG**

This is an original drawing created by Walton. It is submitted for your personal use, however, it shall at all times remain the property of Walton. It may be used in connection with the project being planned for you by Walton, but not otherwise. You are not authorized to show these drawings to anyone outside your organization, nor is it to be reproduced, used, copied or exhibited in any fashion.

Revision:

R1) 08/16/21 Revision to elevation - IP
R2) 10/15/21 Revision to elevation - IP

Signs will be manufactured with 120 or 277 Volts A/C. All Primary electrical service to the sign, and final connection thereof, is the responsibility of the buyer. All work is to be done in accordance with the purchase agreement attached hereto. In case of variance between the specifications of the purchase agreement and this drawing, the drawing shall prevail.

This sign is intended to be installed in accordance with the requirements of Article 600 of the National Electrical Code and/or other applicable local codes. This includes proper grounding and bonding of the sign.


PAGE SIZE: 24" x 36"

Approvals:


Sales:	Date:
P.M.:	Date:
Design:	Date:
Client:	Date:

CID318719-BDG


Sheet: 2 of 6

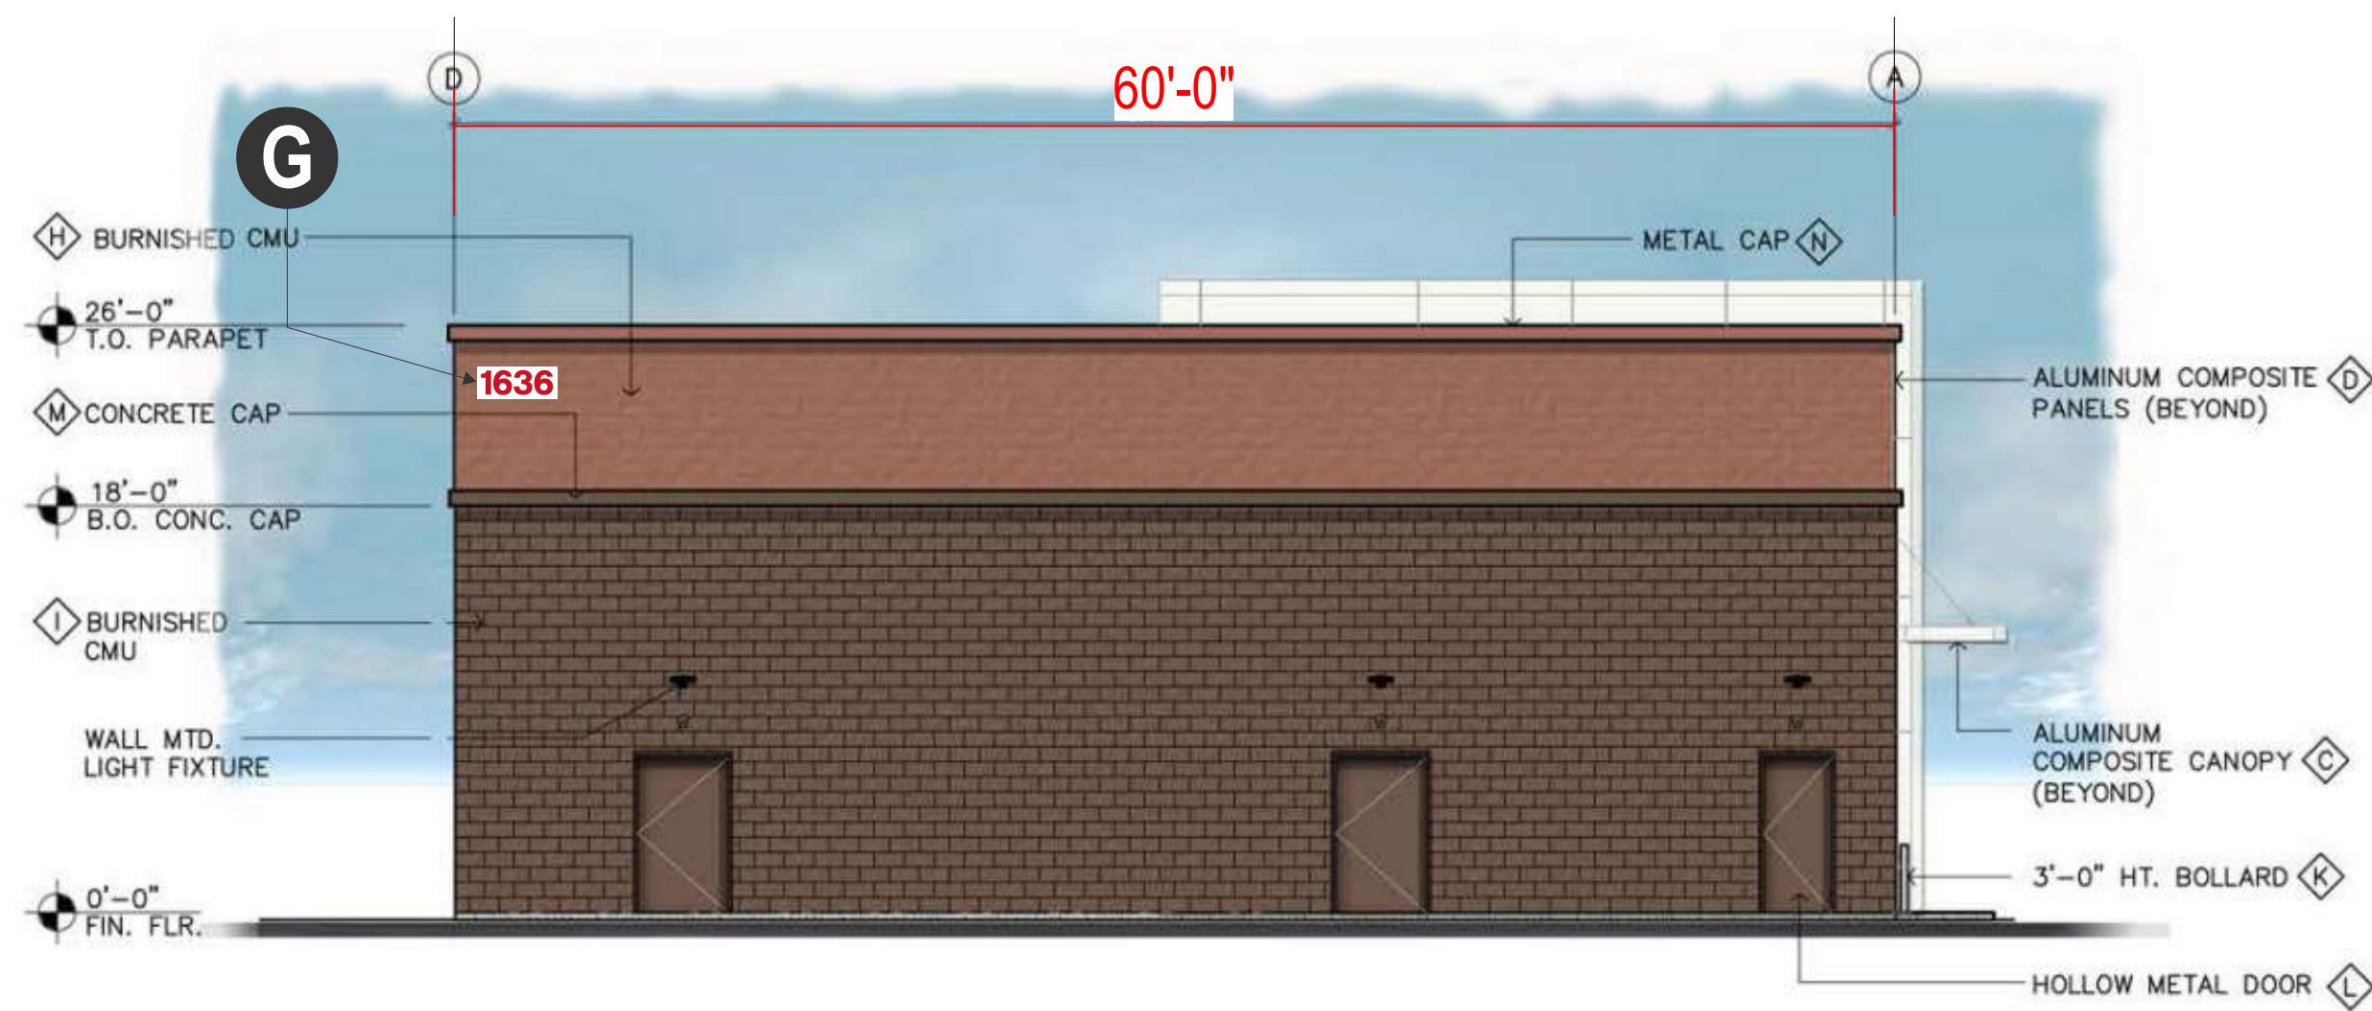


WEST ELEVATION
Scale: 1/8" = 1'-0"

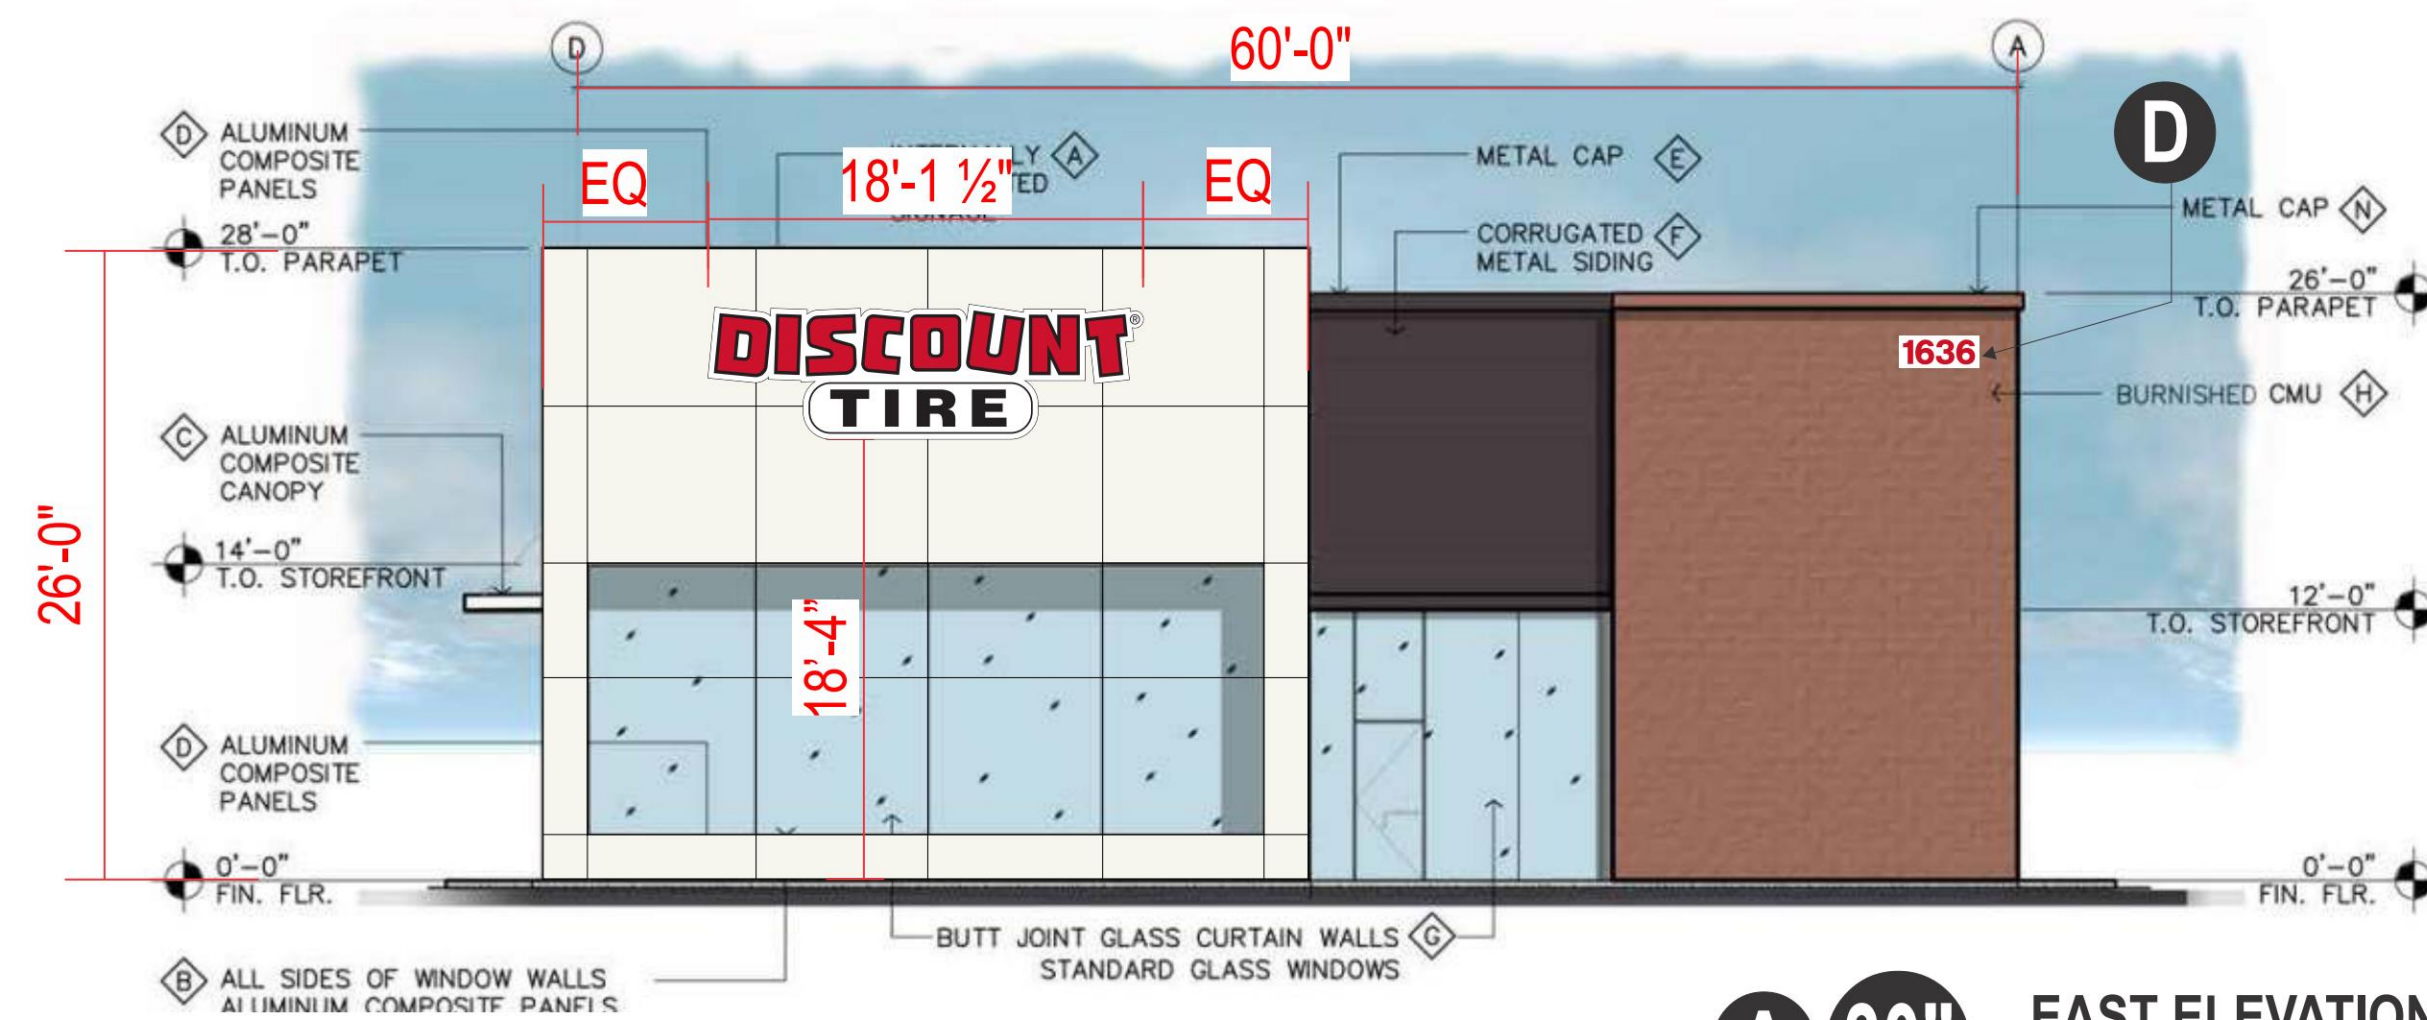

EAST ELEVATION
Scale: 1/8" = 1'-0"

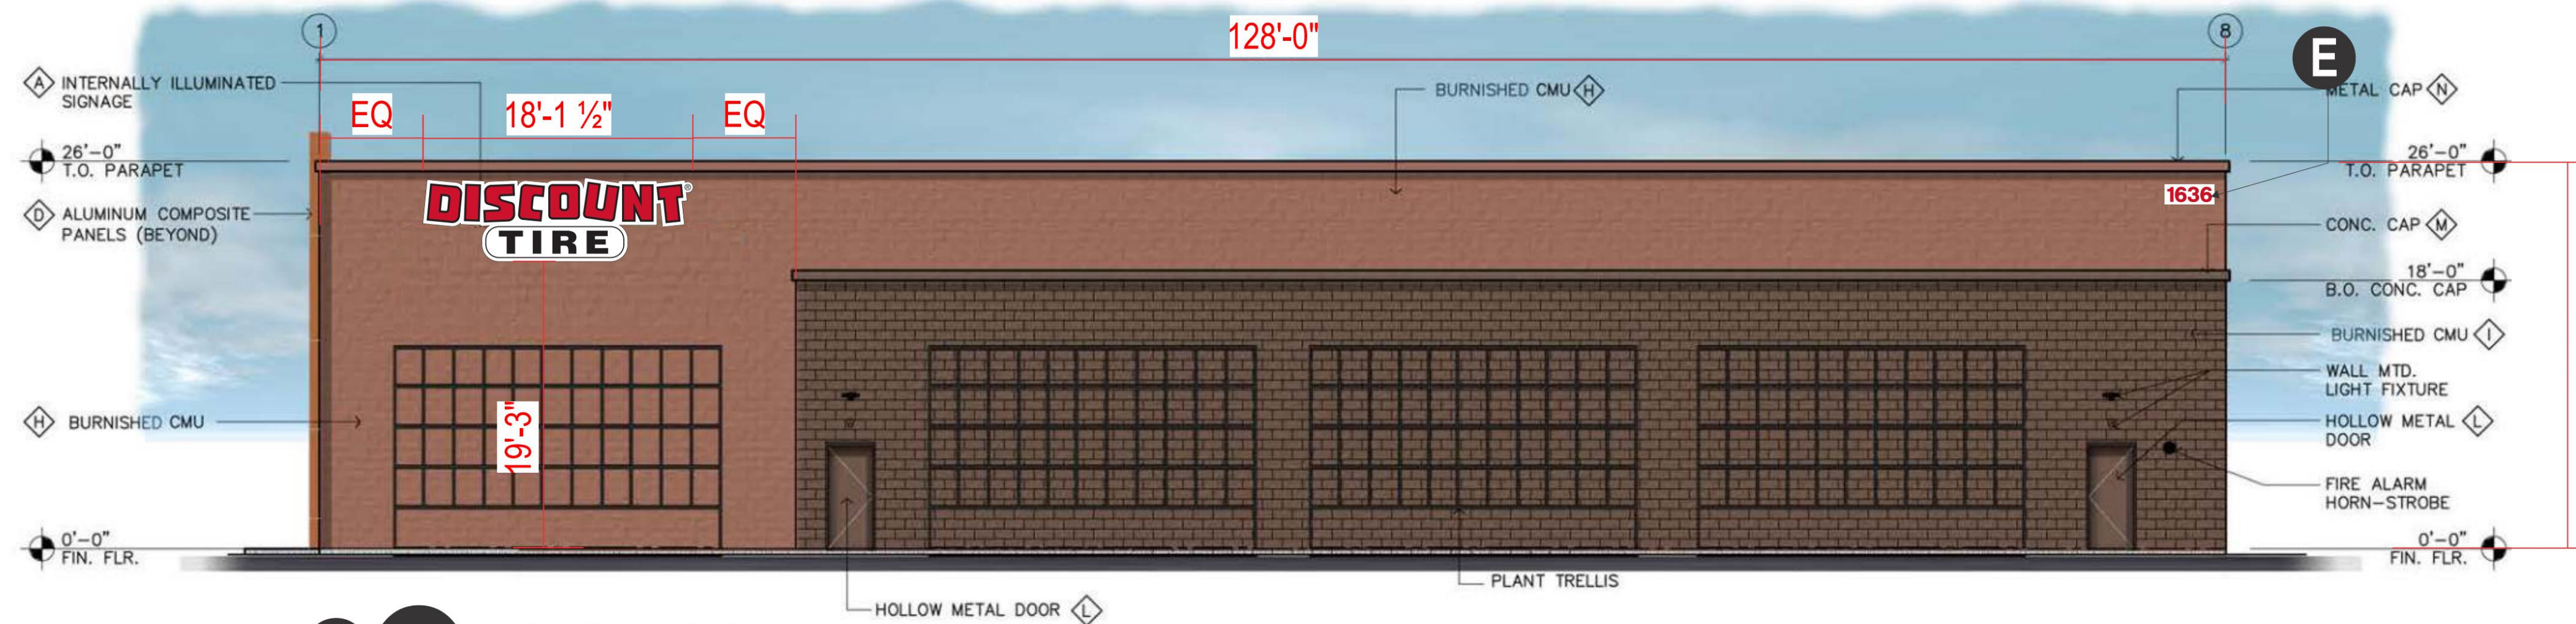

NORTH ELEVATION
Scale: 1/8" = 1'-0"

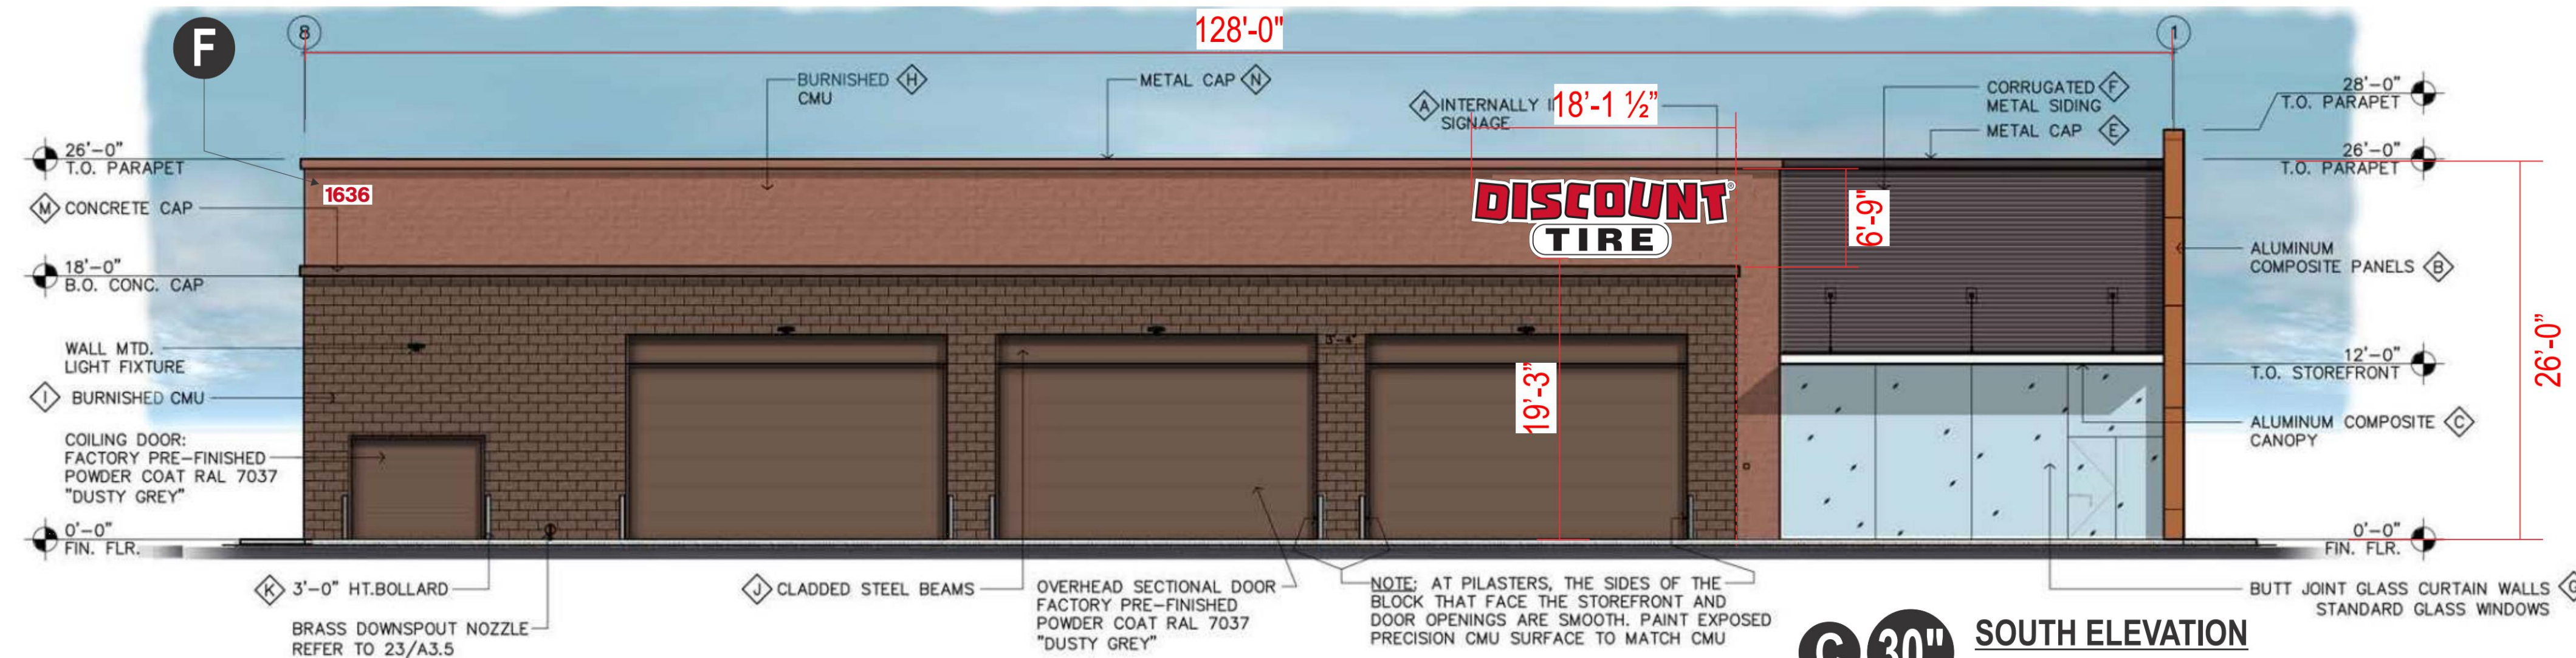

SOUTH ELEVATION
Scale: 1/8" = 1'-0"



FINISH LEGEND

COLOR / PAINT NOTES:

- 3-DIMENSIONAL ILLUMINATED SIGN
- ALUMINUM COMPOSITE PANELS: ALUCOBOND "NATIVE COPPER MICA"
- ALUMINUM CLADDED CANOPY: ALUCOBOND "MATTE/BRUSHED STAINLESS STEEL"
- ALUMINUM COMPOSITE PANELS: ALUCOBOND "BONE WHITE"
- 8" METAL CAP BY ATAS INTERNATIONAL INC COATED "BOYSENBERRY"
- CORRUGATED METAL PANEL BY ATAS INTERNATIONAL INC. COATED "BOYSENBERRY"
- STOREFRONT CLEAR CURTAIN WALL BY C.R. LAURENCE "3250 SERIES" STANDARD GLASS WINDOWS.
- INTEGRAL COLOR BURNISHED CMU BY GRAND BLANC ARCHITECTURAL MASONRY "S.E.D. BLEND"
- INTEGRAL COLOR BURNISHED CMU BY GRAND BLANC ARCHITECTURAL MASONRY "GARNET"
- CLADDED STEEL BEAMS: COLOR TO MATCH GRAND BLANC ARCHITECTURAL MASONRY "GARNET"
- STEEL BOLLARDS: COLOR TO MATCH GRAND BLANC ARCHITECTURAL MASONRY "GARNET"
- HOLLOW METAL DOORS: PAINTED TO MATCH GRAND BLANC ARCHITECTURAL MASONRY "GARNET"
- CONCRETE CAP: COLOR TO MATCH GRAND BLANC ARCHITECTURAL MASONRY "GARNET"
- METAL CAP: COLOR TO MATCH GRAND BLANC ARCHITECTURAL MASONRY "S.E.D. BLEND"



10101 Reunion Place
Suite 500
San Antonio, TX 78216
P 210. 886. 0644
waltonsignage.com

© 2017 WALTON ALL RIGHTS RESERVED

Client: **DISCOUNT TIRE VAC 12457**
Address: **1636 SEMINOLE TRAIL**
City/State: **CHARLOTTESVILLE, VA 22901**
Sales: **IP** Designer: **IP**
Date: **05.24.21** PM **TG**

This is an original drawing created by Walton. It is submitted for your personal use, however, it shall at all times remain the property of Walton. It may be used in connection with the project being planned for you by Walton, but not otherwise. You are not authorized to show these drawings to anyone outside your organization, nor is it to be reproduced, used, copied or exhibited in any fashion.

Revision:

- R1) 08/16/21 Revision to elevation - IP
- R2) 10/15/21 Revision to elevation - IP

H:\Discount Tire_Locations\VA\VA Charlottesville VAC 12457\318719 Bldg Signage\DESIGNS

Signs will be manufactured with 120 or 277 Volts A/C. All Primary electrical service to the sign, and final connection thereof, is the responsibility of the buyer. All work is to be done in accordance with the purchase agreement attached hereto. In case of variance between the specifications of the purchase agreement and this drawing, the drawing shall prevail.

This sign is intended to be installed in accordance with the requirements of Article 600 of the National Electrical Code and/or other applicable local codes. This includes proper grounding and bonding of the sign.


PAGE SIZE: 24" x 36"

Approvals:

Sales:	Date:
P.M.:	Date:
Design:	Date:
Client:	Date:

CID318719-BDG


Sheet: 3 of 6

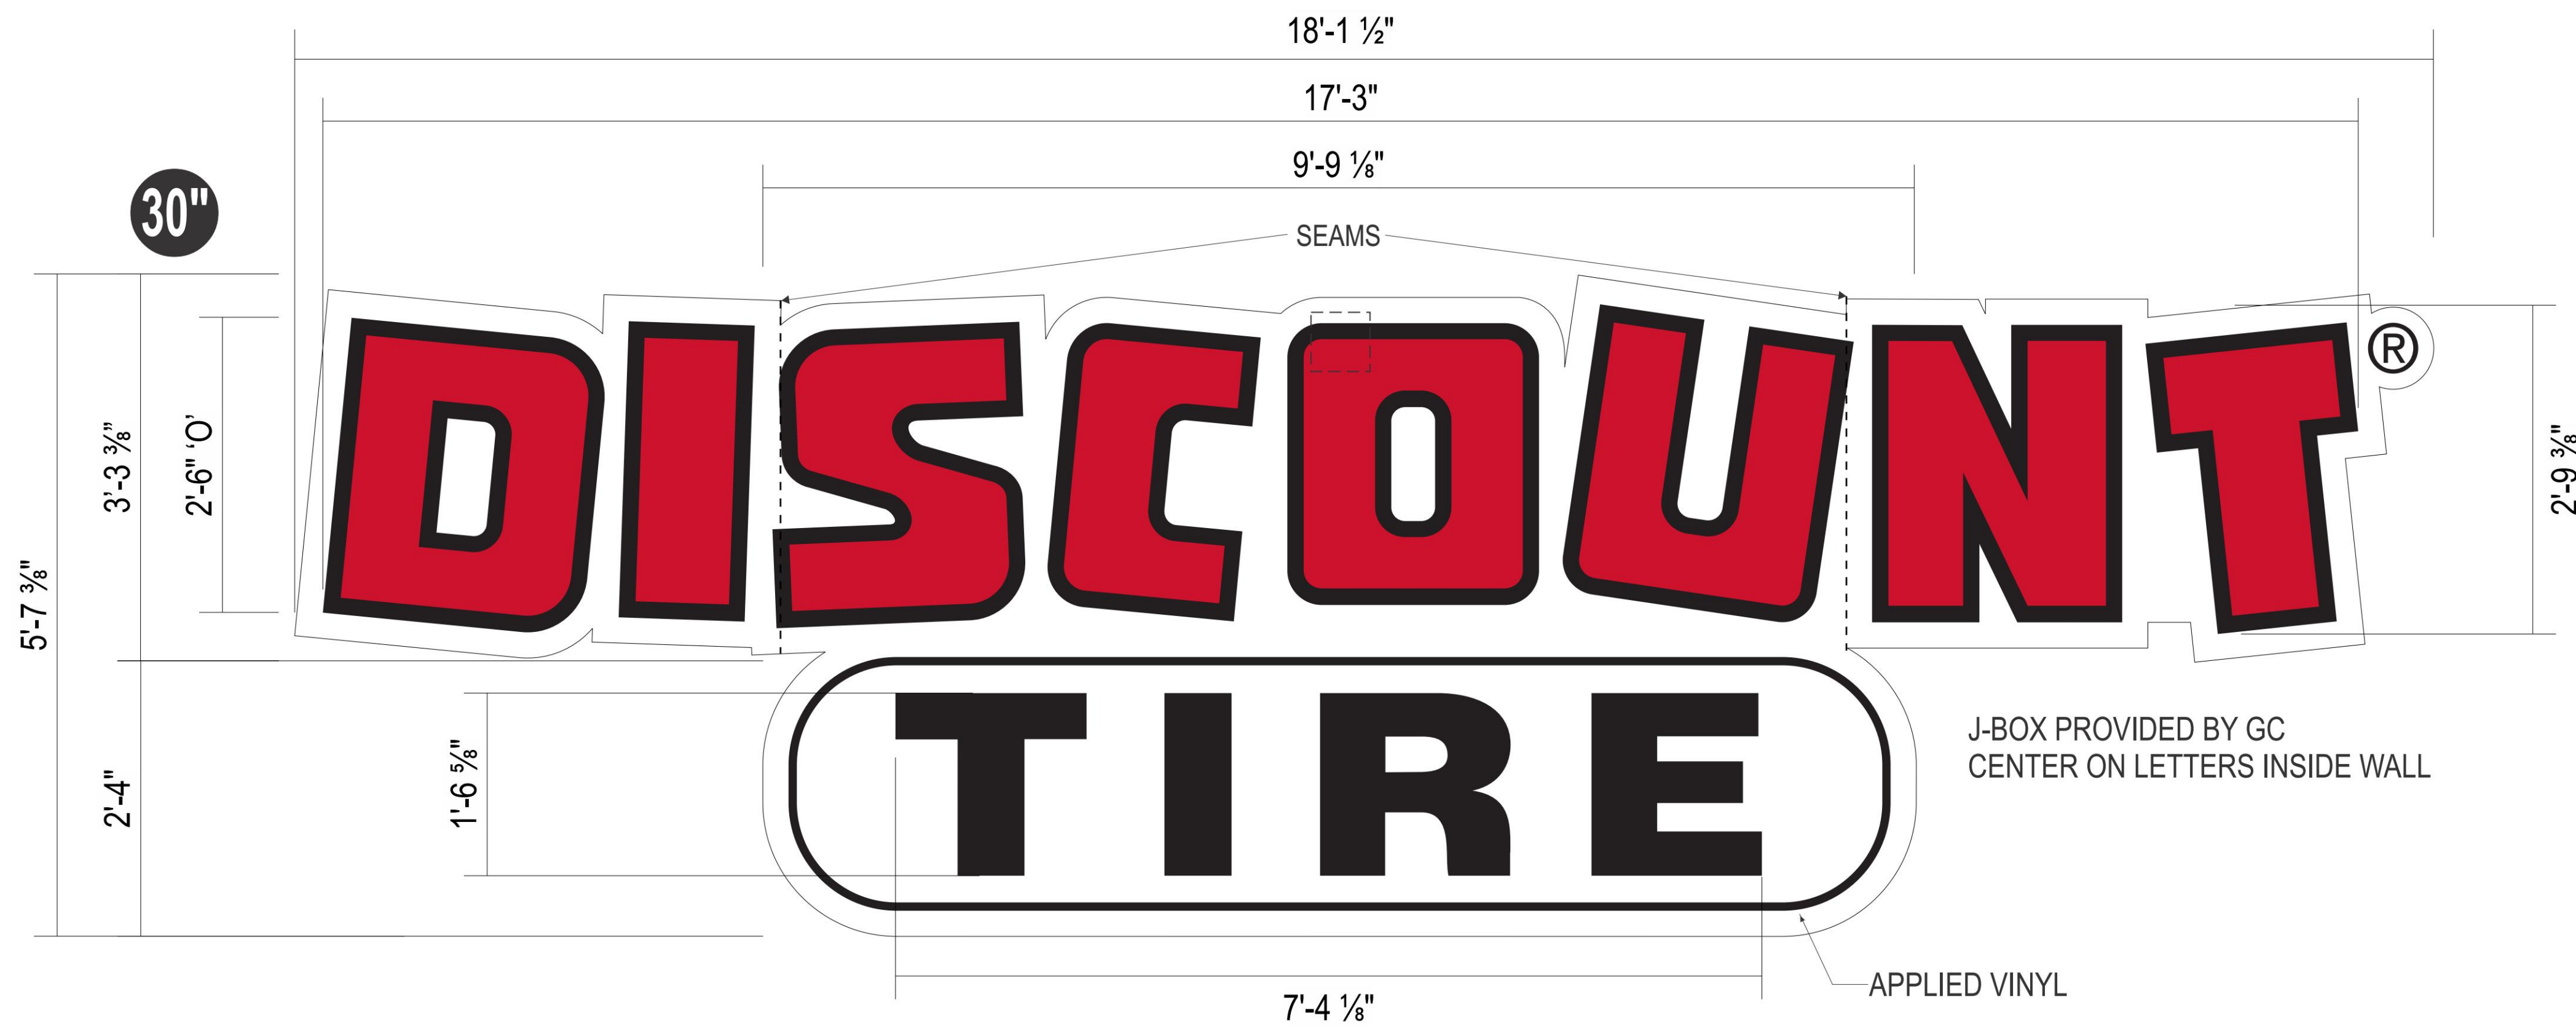

A B C CUSTOM FABRICATED “ DISCOUNT TIRE ” FACE-LIT / HALO ILLUMINATED CHANNEL LETTERS W/BACKER PANEL - EXTERIOR
Scale: 1” = 1'-0”

QTY. (3) REQ'D

“DISCOUNT” AREA	47.97 SQ. FT.
“TIRE” AREA	11.40 SQ. FT.
BACKER SIZE	5'-7 3/8" x 18'-1 1/2"
ILLUMINATION	HANLEY WHITE L.E.D.s
ELECTRICAL	5 amps ea. / 120V- (1) 20 amp circuit (provided by GC)
FACE COLOR	“Discount”:Red/Black “Tire”and outline:Black
TRIMCAP COLOR	Black
RETURN COLOR	Black

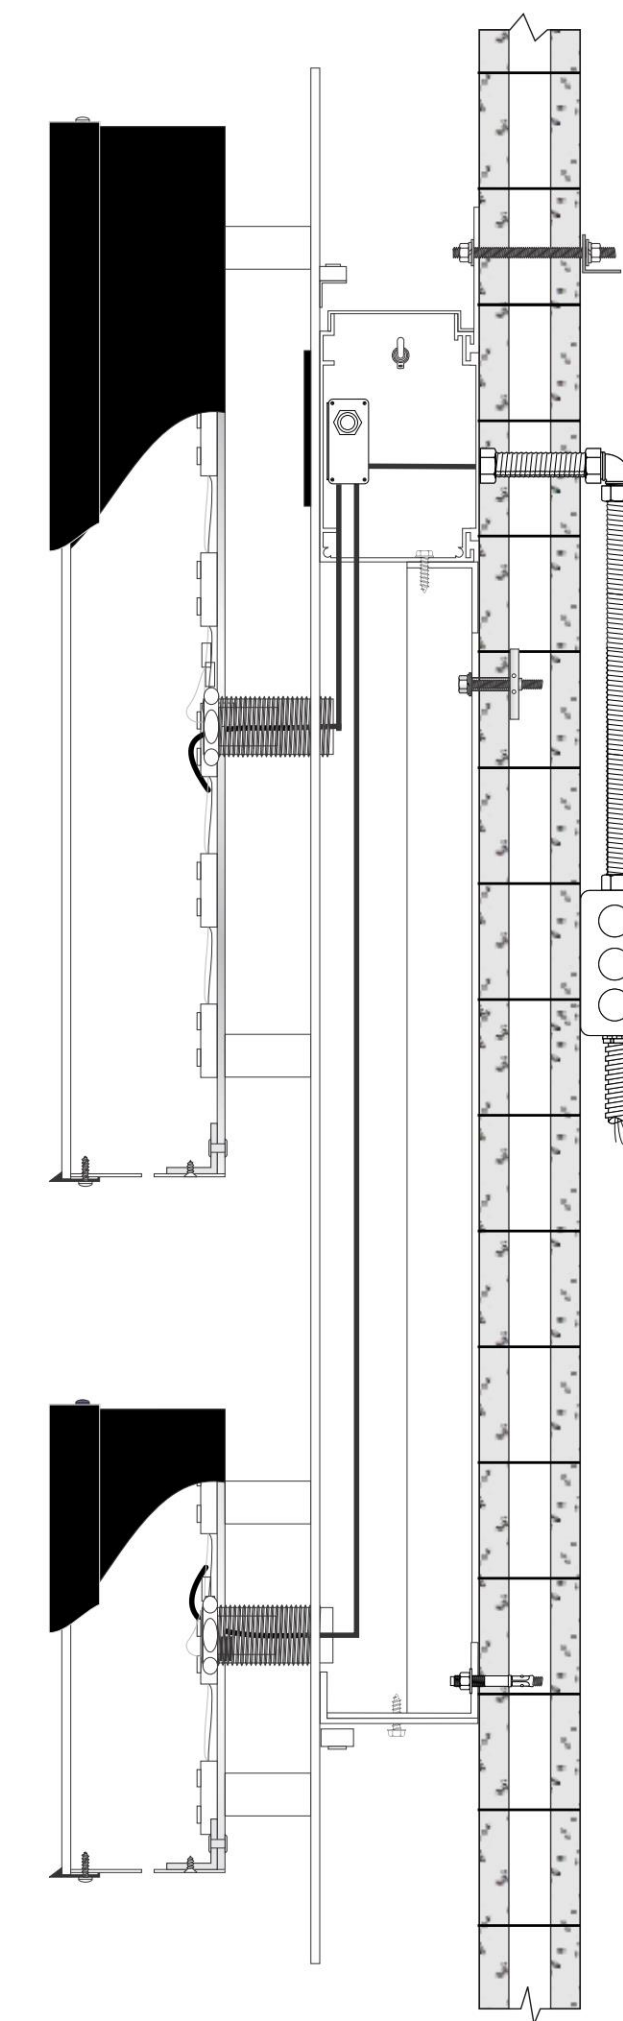

SECTION VIEW (REFER TO MFG PAGE FOR DETAILS)
Scale: Not to Scale



NIGHT VIEW
Scale: Not to Scale



10101 Reunion Place
Suite 500
San Antonio, TX 78216
P 210. 886. 0644
waltonsignage.com
© 2017 WALTON ALL RIGHTS RESERVED

Client: **DISCOUNT TIRE VAC 12457**
Address: **1636 SEMINOLE TRAIL**
City/State: **CHARLOTTESVILLE, VA 22901**
Sales: **IP** Designer: **IP**
Date: **05.24.21** PM **TG**

This is an original drawing created by Walton. It is submitted for your personal use, however, it shall at all times remain the property of Walton. It may be used in connection with the project being planned for you by Walton, but not otherwise. You are not authorized to show these drawings to anyone outside your organization, nor is it to be reproduced, used, copied or exhibited in any fashion.

Revision:

R1) 08/16/21 Revision to elevation - IP
R2) 10/15/21 Revision to elevation - IP

Signs will be manufactured with 120 or 277 Volts A/C. All Primary electrical service to the sign, and final connection thereof, is the responsibility of the buyer. All work is to be done in accordance with the purchase agreement attached hereto. In case of variance between the specifications of the purchase agreement and this drawing, the drawing shall prevail.

This sign is intended to be installed in accordance with the requirements of Article 600 of the National Electrical Code and/or other applicable local codes. This includes proper grounding and bonding of the sign.

PAGE SIZE: 24" x 36"

Approvals:

Sales:	Date:
P.M.:	Date:
Design:	Date:
Client:	Date:

CID318719-BDG

Sheet: 4 of 6

H:\Discount Tire\Locations\VA\VA Charlottesville VAC 12457\318719 Bldg Signage\DESIGNS

FACE LIT / HALO ILLUMINATED CHANNEL LETTERS W / BACKER PANEL

SCALE: N.T.S.

A) FACE	
MATERIAL:	.177 2447 WHITE ACRYLIC
VINYL:	3M 3630-33 RED
	3M 3630-22 BLACK
B) TRIMCAPS	
SIZE/FINISH	1" BLACK JEWELITE
C) RETURNS	
DEPTH:	5"
MATERIAL:	ALUM. .040
COLOR:	PRE-PAINT BLACK
D) BACKS:	
MATERIAL:	.188 WHITE POLYCARBONATE
E) INSIDE OF CAN	
COLOR:	WHITE
F) ILLUMINATION:	
LED:	HANLEY WHITE .80w
G) "TIRE" & REG. MARK:	
VINYL:	3M 3630-22 BLACK
REG. MARK:	1ST SURFACE 3630-22 BLACK VINYL

H) BACKER PANEL	
MATERIAL:	.125 ALUMINUM
H1	2" x 2" x .125 ALUMINUM ANGLE
H2	¾" x ¾" x .063 ALUMINUM ANGLE
H3	2" x 4 ½" x .125 ALUMINUM ANGLE
H4	3" x 4" x .125 ALUMINUM ANGLE
H5	RACEWAY MOUNTING CLIP
H6	2" SPACER
COLOR:	WHITE
I) WIRING	
I-S	½" FLEX PER CODE
I-C	½" CONNECTOR PER CODE
I-L	12v JACKETED CABLE
I-D	UL LISTED DISCONNECT SWITCH
J) POWER SUPPLY	
TYPE:	12V POWER SUPPLY
	HOUSE IN 4" X 4" RACEWAY, TOP ACCESS
VOLTAGE:	120V PRIMARY / 12V SECONDARY
	GC BRINGING PRIMARY POWER TO SIGN
M) MOUNTING	
M-1	3/8" THREADED ROD (SEE FASTENER SCHEDULE)
M-2	3/8" SNAP TOGGLE (SEE FASTENER SCHEDULE)
M-3	3/8" SLEEVE ANCHOR (SEE FASTENER SCHEDULE)
M-4	MOUNTING FASTENER SCREWS
W) WEEPHOLES:	
	¼" DIA. WITH COVER


NOTES: SEAL ALL PENETRATIONS WATER TIGHT CONDITIONS

NOTES:

- 1.ALL SEAMS PLACED AT TOP FOR MINIMUM VISIBILITY.
- 2.INSTALLATION TO CONFORM WITH SECTION 600 OF NEC.
- 3.LETTERS FABRICATED TO UL STANDARDS.
- 4.LETTERS TO BEC ONSTRUCTED TO PREVENT LIGHT LEAKS.
- 5.WEEP HOLES ARE FOR EXTERIOR LOCATIONS ONLY.

ELECTRICAL NOTE: IT IS THE CUSTOMERS RESPONSIBILITY TO PROVIDE 120 VOLT PRIMARY ELECTRICAL SERVICE WITH DEDICATED CIRCUIT(S). INCLUDING GROUND WIRING DIRECTLY FROM PANEL BOX WITHIN SIX (6) FEET OF SIGNAGE. INSTALLATION TO MEET N.E.C., UL & LOCAL CODES

MOUNTING NOTE: INSTALLER IS REQUIRED TO VERIFY ACTUAL FIELD CONDITIONS & PROVIDE NECESSARY MOUNTING HARDWARE & METHOD OF ATTACHMENT TO ENSURE SAFE INSTALLATION. INSTALLATION TO MEET N.E.C., UL & LOCAL CODES.

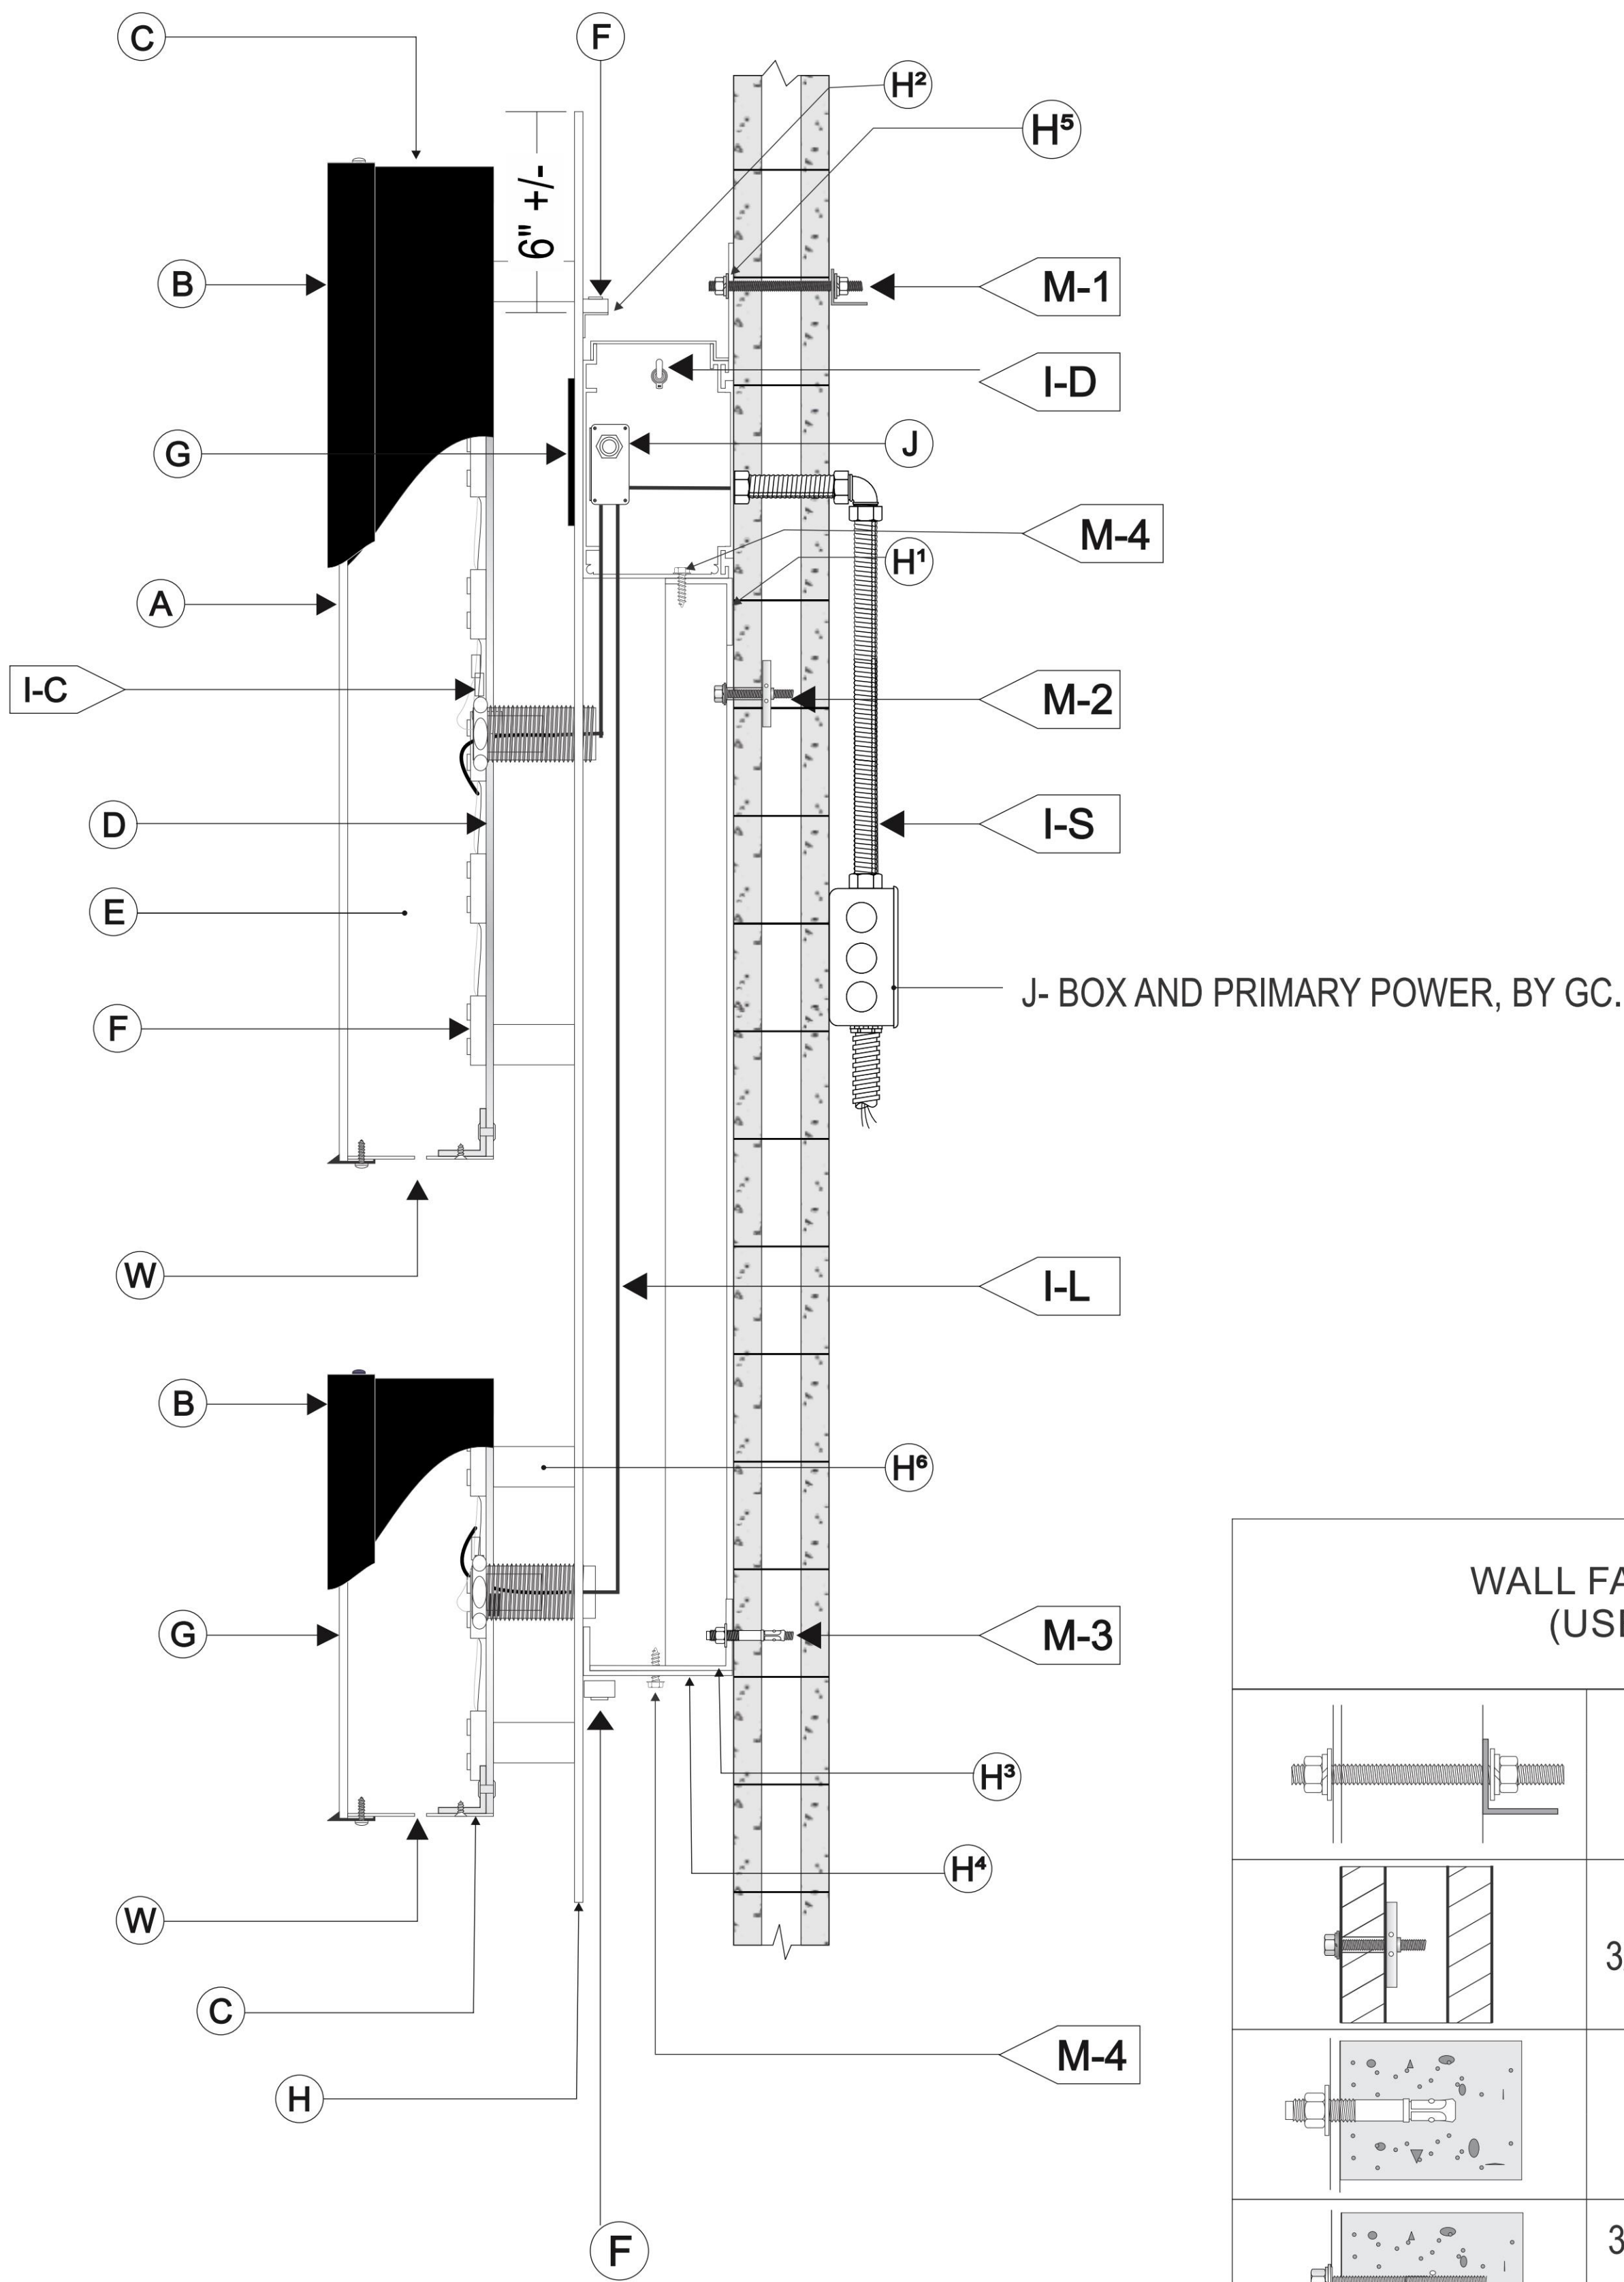

WALL FASTENER SCHEDULE (ALL FASTENERS TO BE NON-COROSIVE)
(USE APPROPRIATE METHOD FOLLOWING WALL INSPECTION)

	3/8" Ø THREADED ROD WITH BLOCKING BEHIND WALL	FOR ANY WALL TYPE ONLY TO BE USED WITH PENETRATIONS BELOW ROOF LINE.
	3/8" Ø HEAVY DUTY SNAP TOGGLE	FOR USE WITH HOLLOW CMU WALLS
	3/8" Ø SLEEVE ANCHOR	FOR USE WITH CONCRETE FILLED CMU OR SOLID CONCRETE WALLS 1-1/2" MIN. EMBEDMENT
	3/8" Ø LARGE DIAMETER TAPCON FASTENER 3" MINIMUM EMBEDMENT	FOR USE WITH CONCRETE FILLED CMU OR SOLID CONCRETE WALLS 3" MIN. EMBEDMENT



10101 Reunion Place
Suite 500
San Antonio, TX 78216

P 210. 886. 0644
waltonsignage.com

© 2017 WALTON ALL RIGHTS RESERVED

Client: **DISCOUNT TIRE VAC 12457**

Address: **1636 SEMINOLE TRAIL**

City/State: **CHARLOTTESVILLE, VA 22901**

Sales: **IP**

Date: **05.24.21**

Designer: **IP**

PM **TG**

This is an original drawing created by Walton. It is submitted for your personal use, however, it shall at all times remain the property of Walton. It may be used in connection with the project being planned for you by Walton, but not otherwise. You are not authorized to show these drawings to anyone outside your organization, nor is it to be reproduced, used, copied or exhibited in any fashion.

Revision:

R1) 08/16/21 Revision to elevation - IP
R2) 10/15/21 Revision to elevation - IP

Signs will be manufactured with 120 or 277 Volts A/C. All Primary electrical service to the sign, and final connection thereof, is the responsibility of the buyer. All work is to be done in accordance with the purchase agreement attached hereto. In case of variance between the specifications of the purchase agreement and this drawing, the drawing shall prevail.

This sign is intended to be installed in accordance with the requirements of Article 600 of the National Electrical Code and/or other applicable local codes. This includes proper grounding and bonding of the sign.

PAGE SIZE: 24" x 36"

Approvals:

Sales:

P.M.:

Design:

Client:

Date:

Date:


Date:

Date:

CID318719-BDG

Sheet: 5 of 6

H:\Discount Tire_Locations\VA\VA Charlottesville VAC 12457\318719 Bldg Signage\DESIGNS

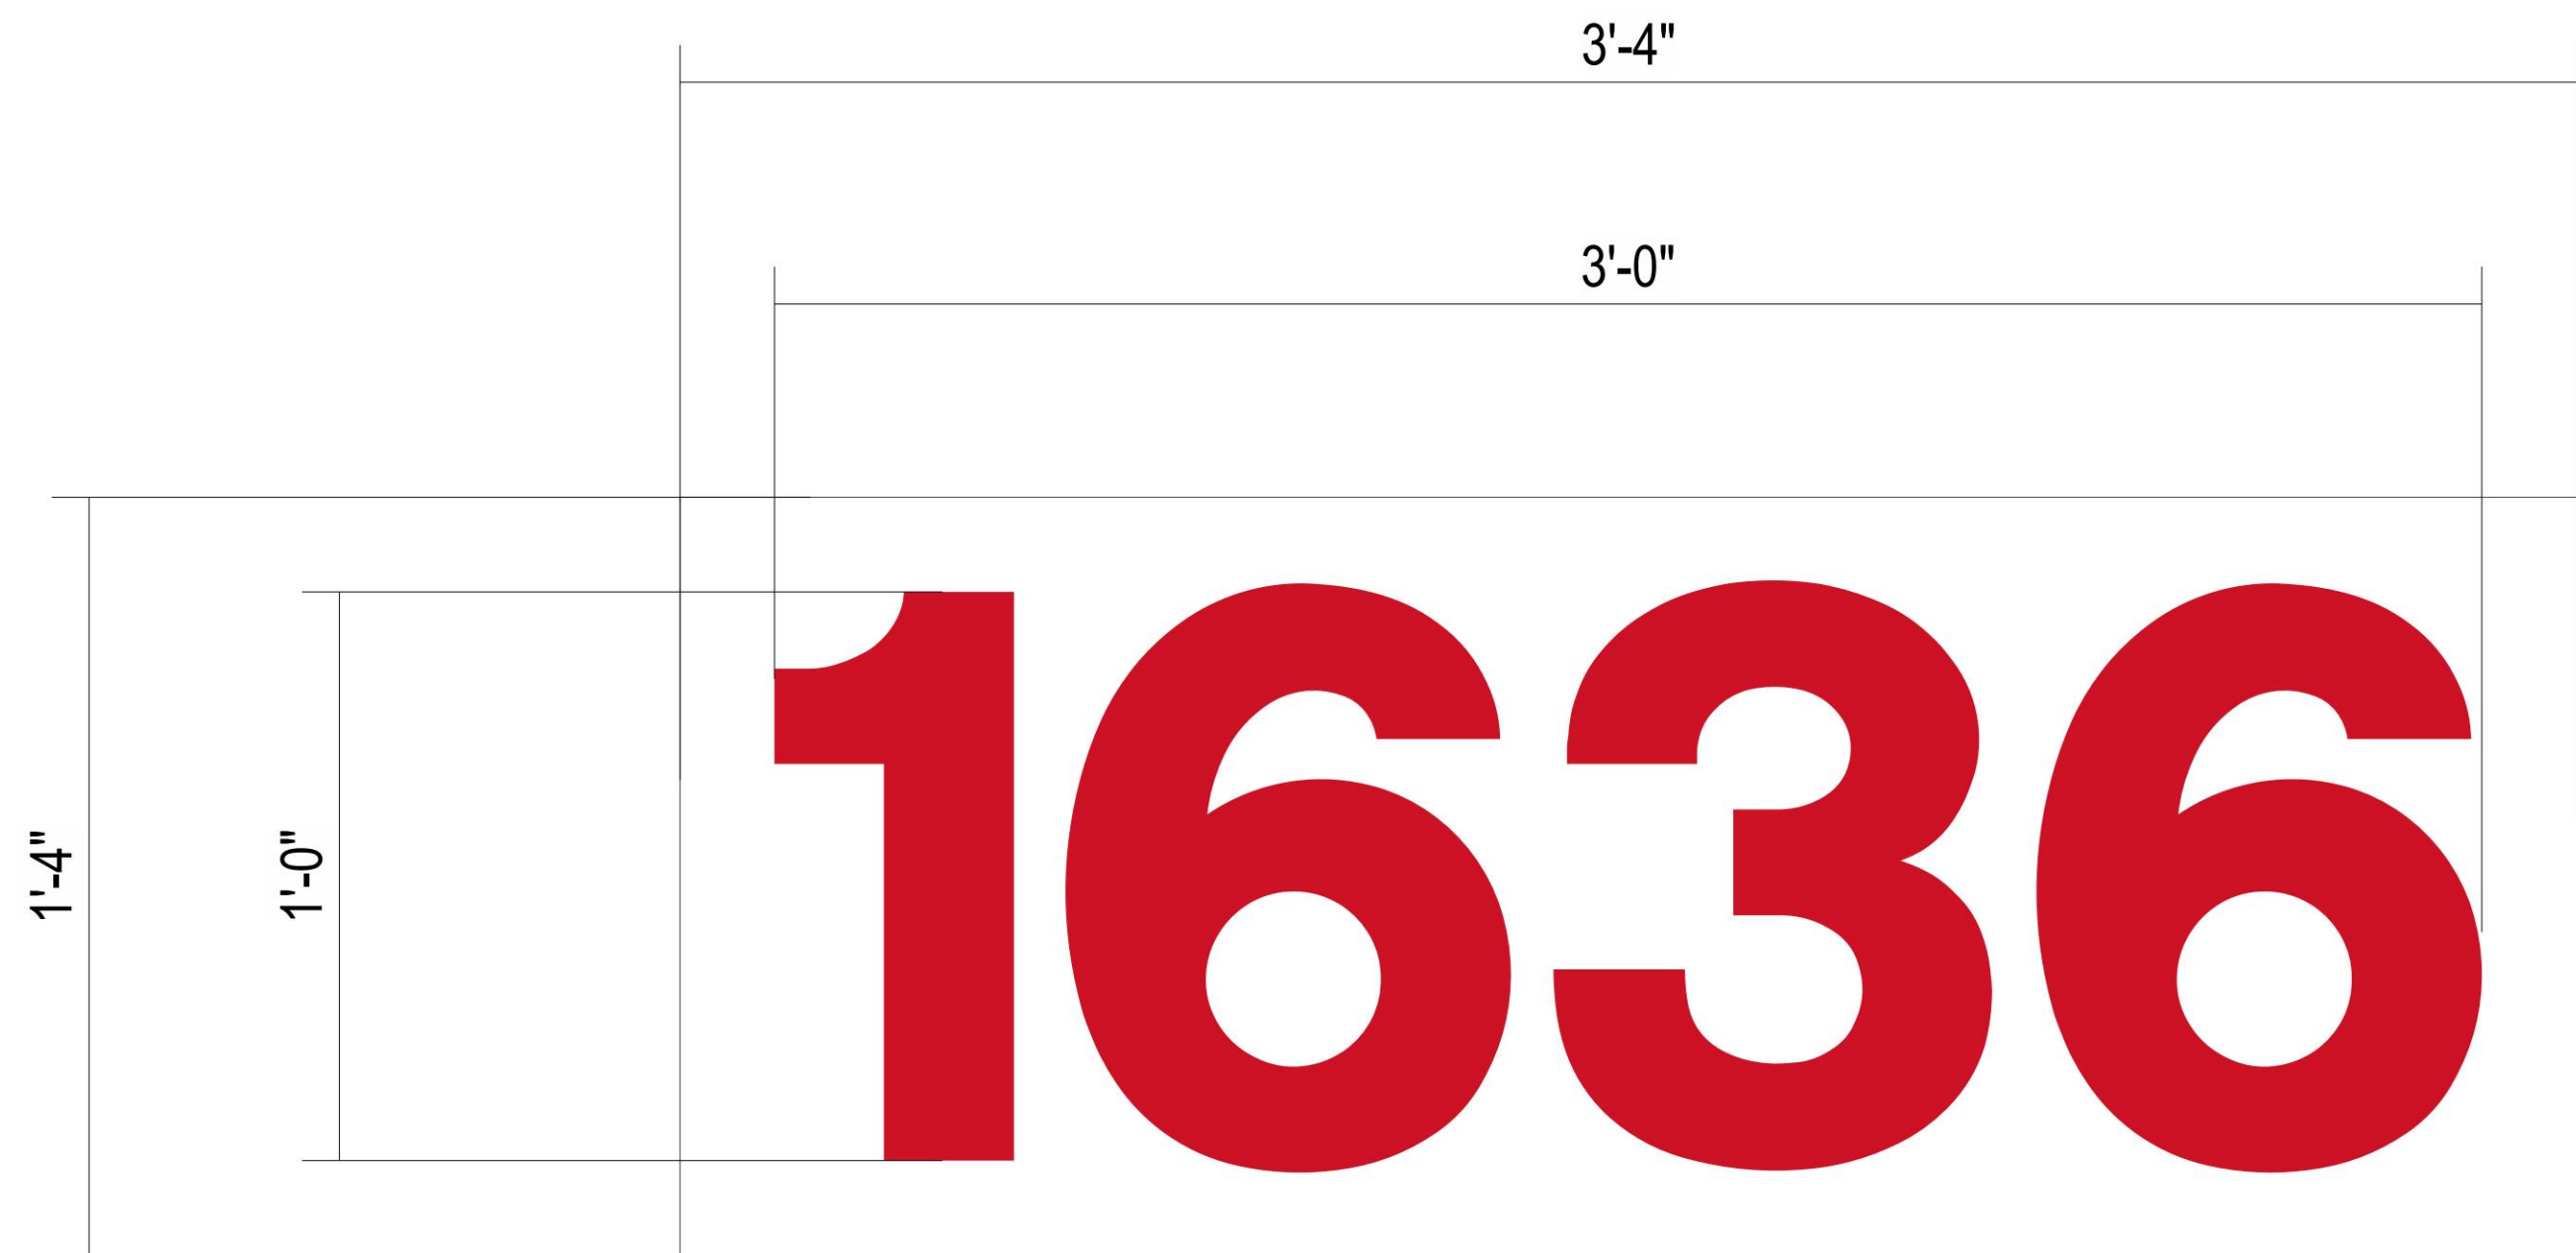


DEFG

NON-ILLUMINATED BUILDING ADDRESS NUMBERS - RED ON WHITE BACKER
Scale: 3" = 1' -0"

- PROVIDE AND INSTALL FOUR (4) SETS OF FLAT CUT OUT ADDRESS NUMBERS
- 3/16" THK. ALUM. PAINTED RED R/H #2793
- HELVETICA FONT
- FLUSH MOUNT NUMBERS TO BACKER PAINTED WHITE
- STUD MOUNTED FLUSH ON BASE OF D/F MONUMENT

NOTE:
FIELD VERIFY THERE
ARE NO OBSTRUCTIONS
PRIOR TO INSTALLATION

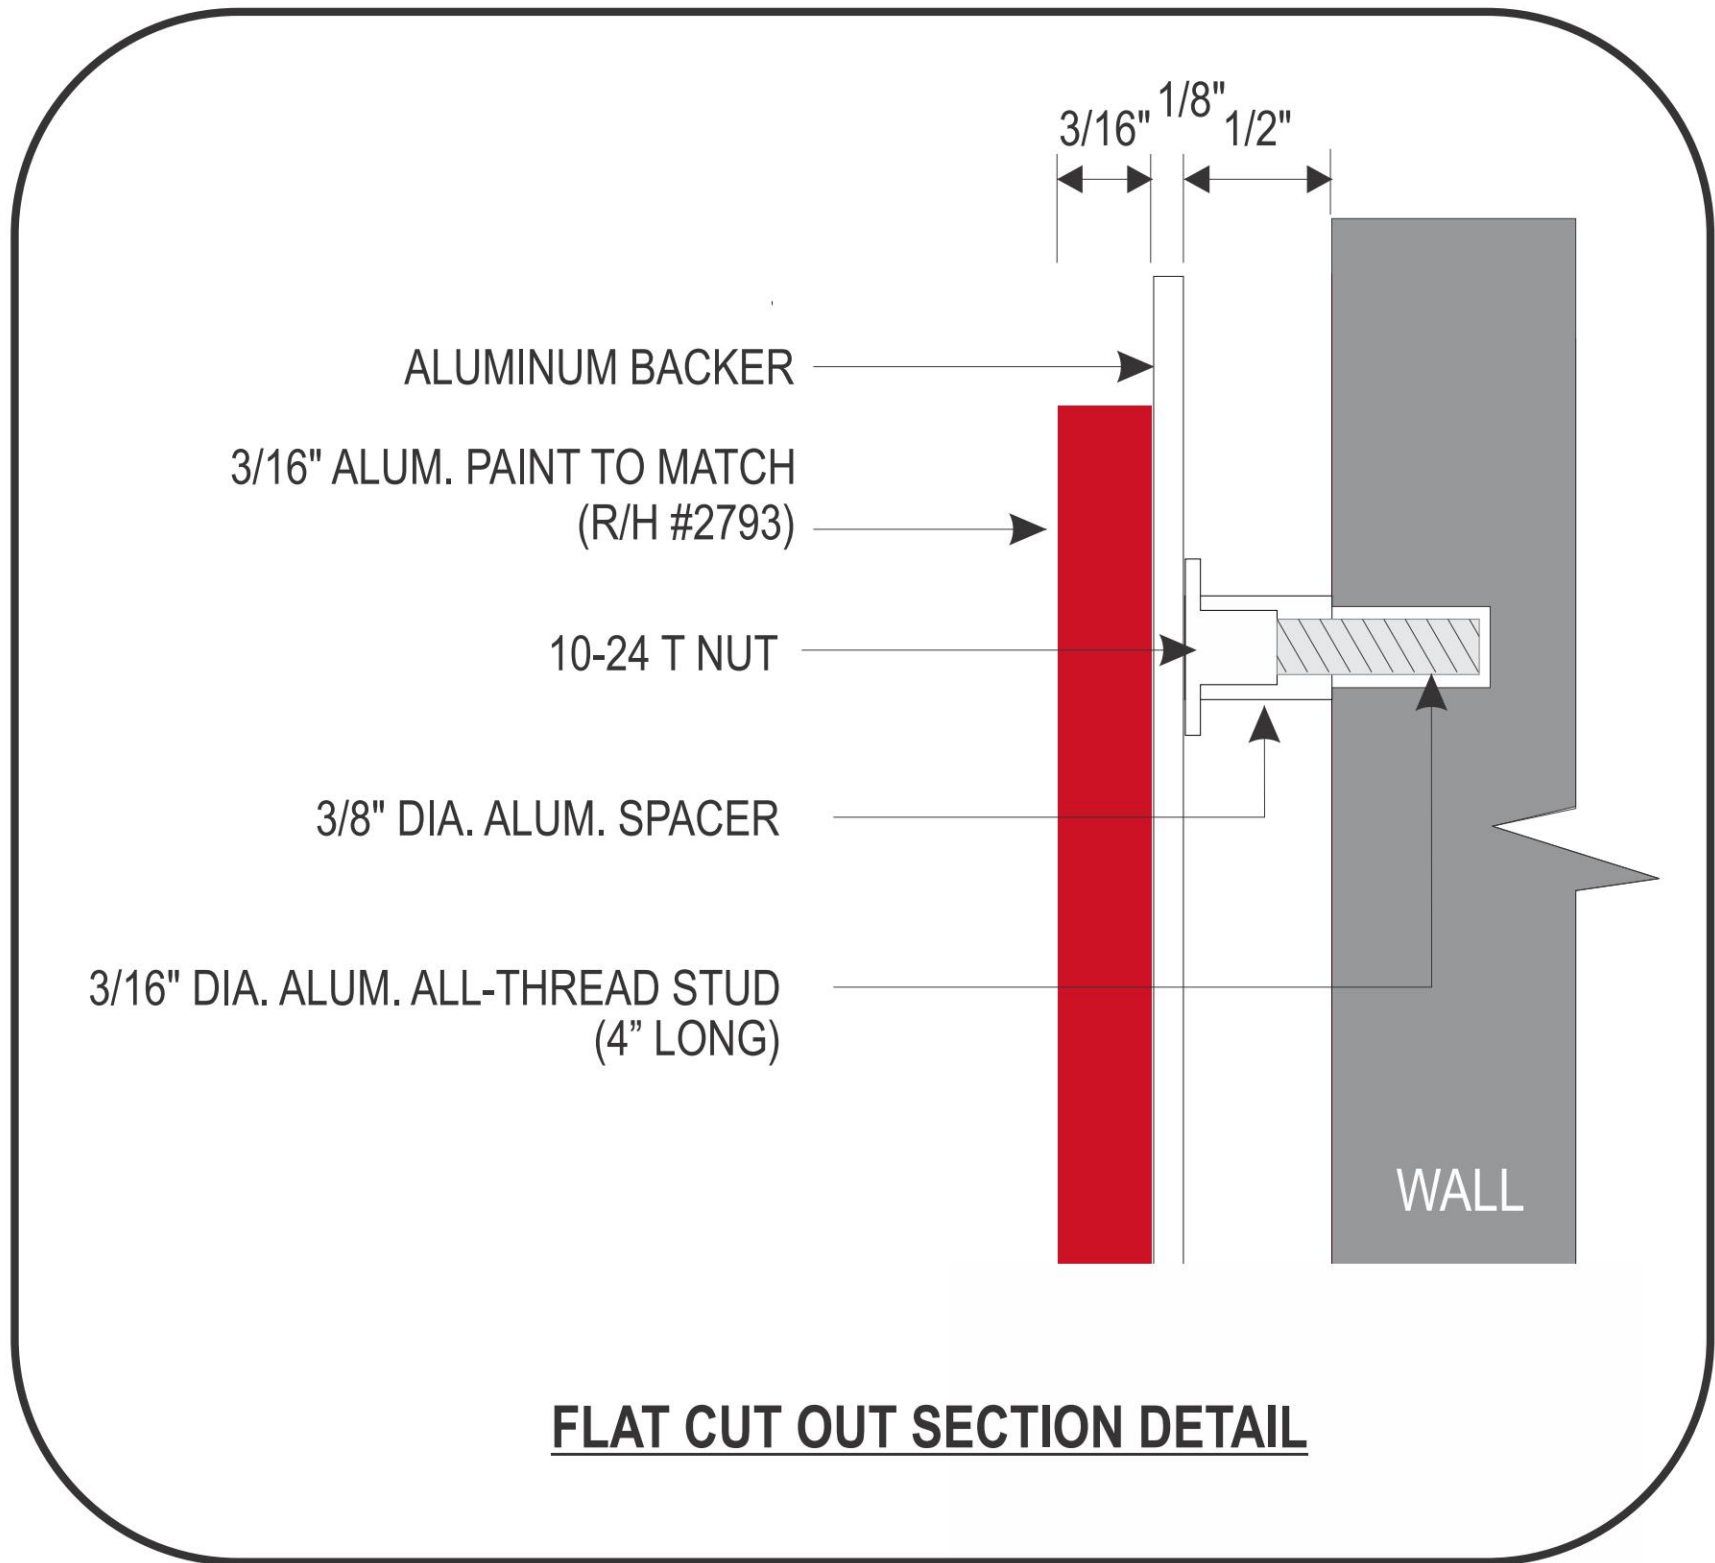

10101 Reunion Place
Suite 500
San Antonio, TX 78216

P 210. 886. 0644
waltonsignage.com

© 2017 WALTON ALL RIGHTS RESERVED

Client: **DISCOUNT TIRE VAC 12457**
Address: **1636 SEMINOLE TRAIL**
City/State: **CHARLOTTESVILLE, VA 22901**
Sales: **IP** Designer: **IP**
Date: **05.24.21** PM **TG**

This is an original drawing created by Walton. It is submitted for your personal use, however, it shall at all times remain the property of Walton. It may be used in connection with the project being planned for you by Walton, but not otherwise. You are not authorized to show these drawings to anyone outside your organization, nor is it to be reproduced, used, copied or exhibited in any fashion.

Revision:

R1) 08/16/21 Revision to elevation - IP
R2) 10/15/21 Revision to elevation - IP

Signs will be manufactured with 120 or 277 Volts A/C. All Primary electrical service to the sign, and final connection thereof, is the responsibility of the buyer. All work is to be done in accordance with the purchase agreement attached hereto. In case of variance between the specifications of the purchase agreement and this drawing, the drawing shall prevail.

This sign is intended to be installed in accordance with the requirements of Article 600 of the National Electrical Code and/or other applicable local codes. This includes proper grounding and bonding of the sign.

PAGE SIZE: 24" x 36"

Approvals:

Sales:	Date:
P.M.:	Date:
Design:	Date:
Client:	Date:

CID318719-BDG


Sheet: 6 of 6

H:\Discount Tire\Locations\VA\VA Charlottesville VAC 12457\318719 Bldg Signage\DESIGNS




PROJECT SITE:
DISCOUNT TIRE VAC 12457
1636 SEMINOLE TRAIL
CHARLOTTESVILLE, VA 22901

SIGN PACKAGE

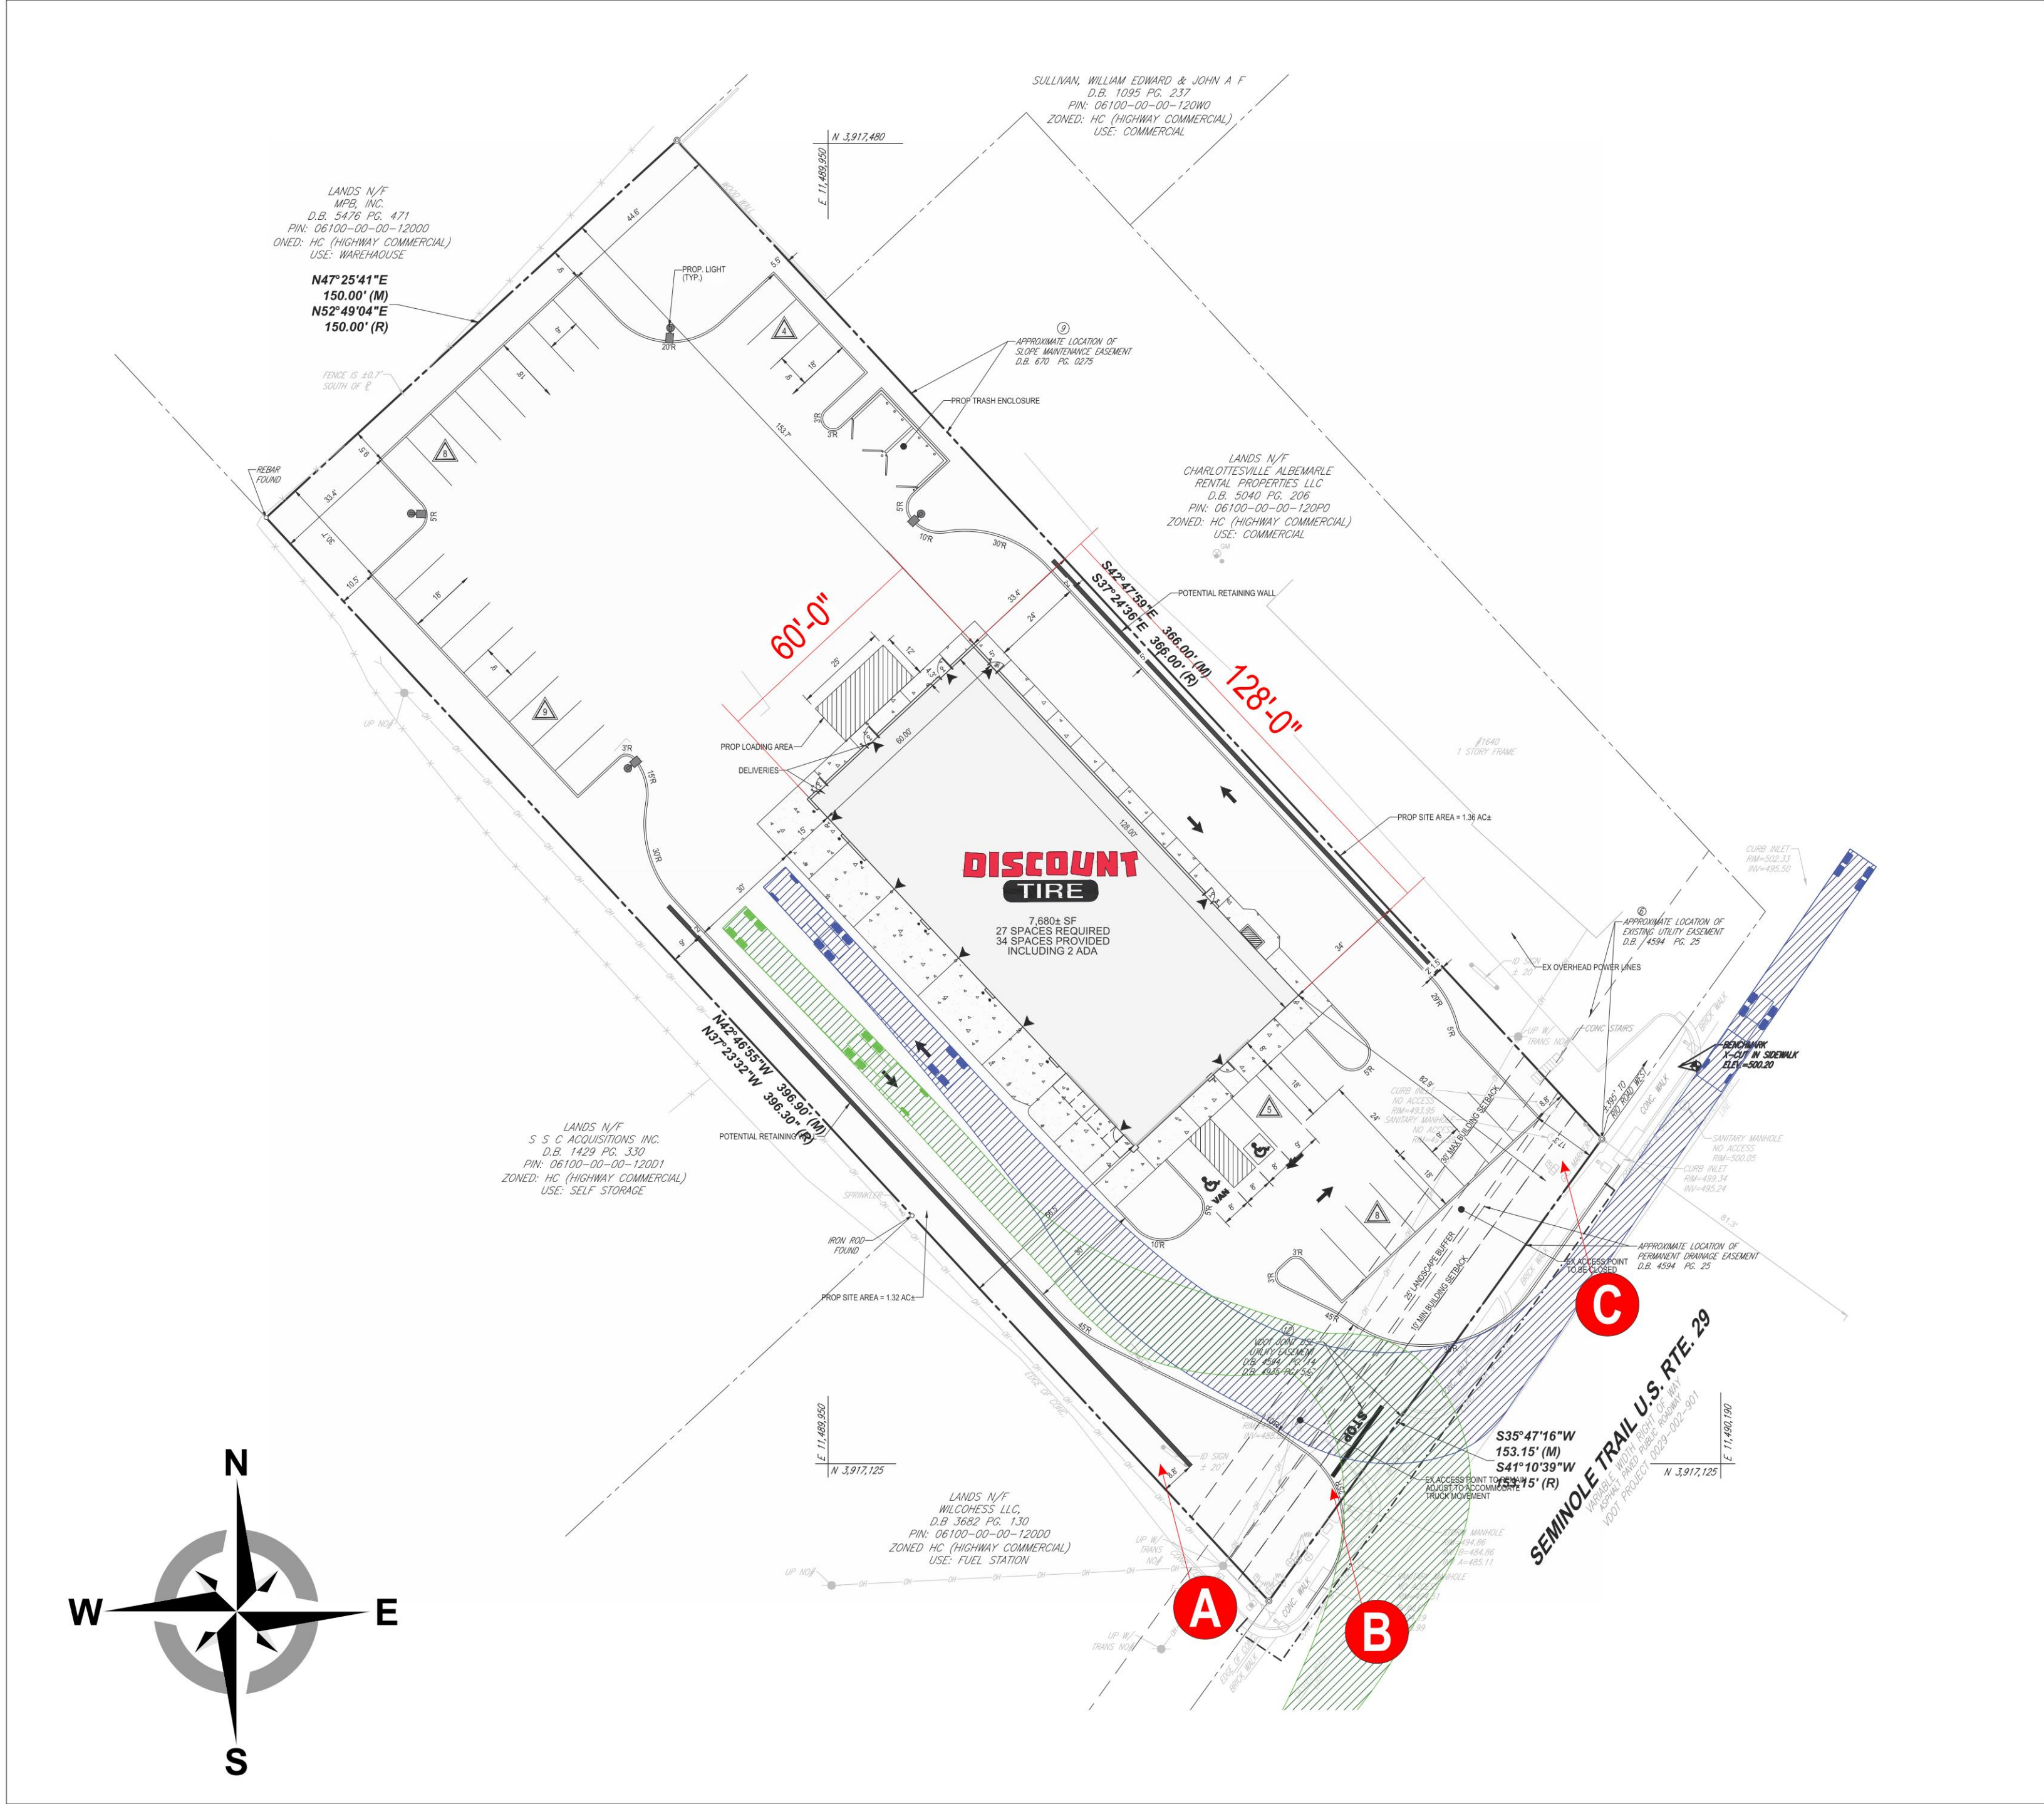

SITE PLAN
Scale: 1/32" = 1'-0"

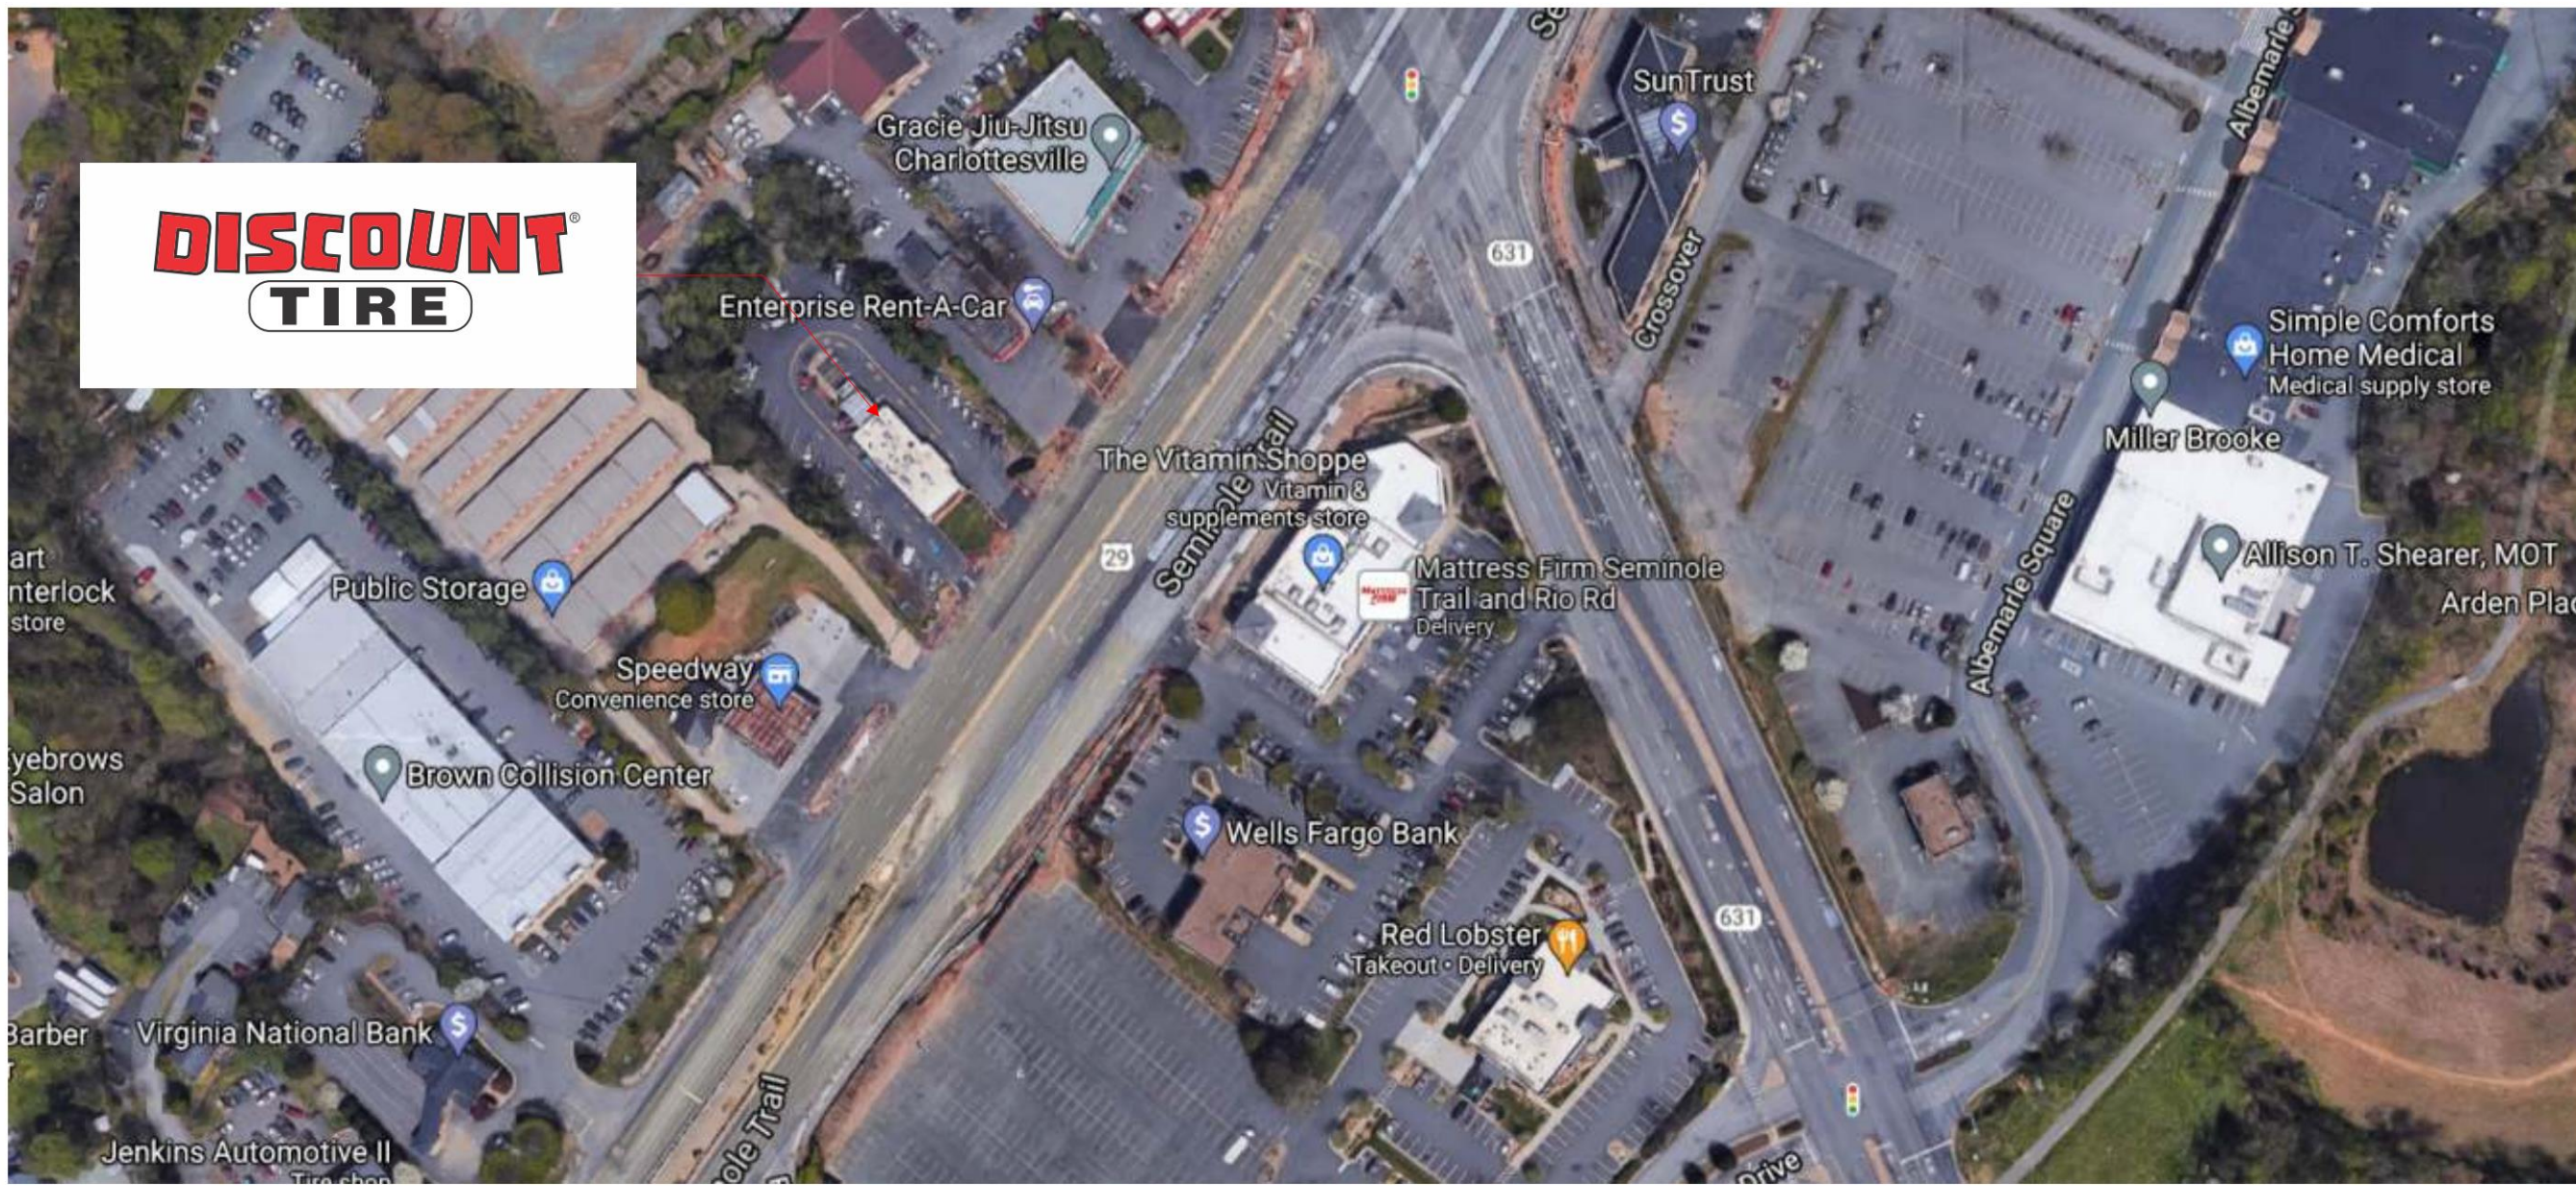

AERIAL VIEW
Scale: Not to Scale



10101 Reunion Place
Suite 500
San Antonio, TX 78216
P 210. 886. 0644
waltonsignage.com

© 2017 WALTON ALL RIGHTS RESERVED

Client: **DISCOUNT TIRE VAC 12457**
Address: **1636 SEMINOLE TRAIL**
City/State: **CHARLOTTESVILLE, VA 22901**
Sales: **IP** Designer: **IP**
Date: **05.24.21** PM **TG**

This is an original drawing created by Walton. It is submitted for your personal use, however, it shall at all times remain the property of Walton. It may be used in connection with the project being planned for you by Walton, but not otherwise. You are not authorized to show these drawings to anyone outside your organization, nor is it to be reproduced, used, copied or exhibited in any fashion.

Revision:

- R1) 07/29/21 Revision to dimensions - IP
- R2) 08/16/21 Revision to elevations - IP
- R3) 10/15/21 Revision to elevations - IP

Signs will be manufactured with 120 or 277 Volts A/C. All Primary electrical service to the sign, and final connection thereof, is the responsibility of the buyer. All work is to be done in accordance with the purchase agreement attached hereto. In case of variance between the specifications of the purchase agreement and this drawing, the drawing shall prevail.

This sign is intended to be installed in accordance with the requirements of Article 600 of the National Electrical Code and/or other applicable local codes. This includes proper grounding and bonding of the sign.


PAGE SIZE: 24" x 36"

Approvals:


Sales:	Date:
P.M.:	Date:
Design:	Date:
Client:	Date:

CID318719-GND

Sheet: 2 of 5

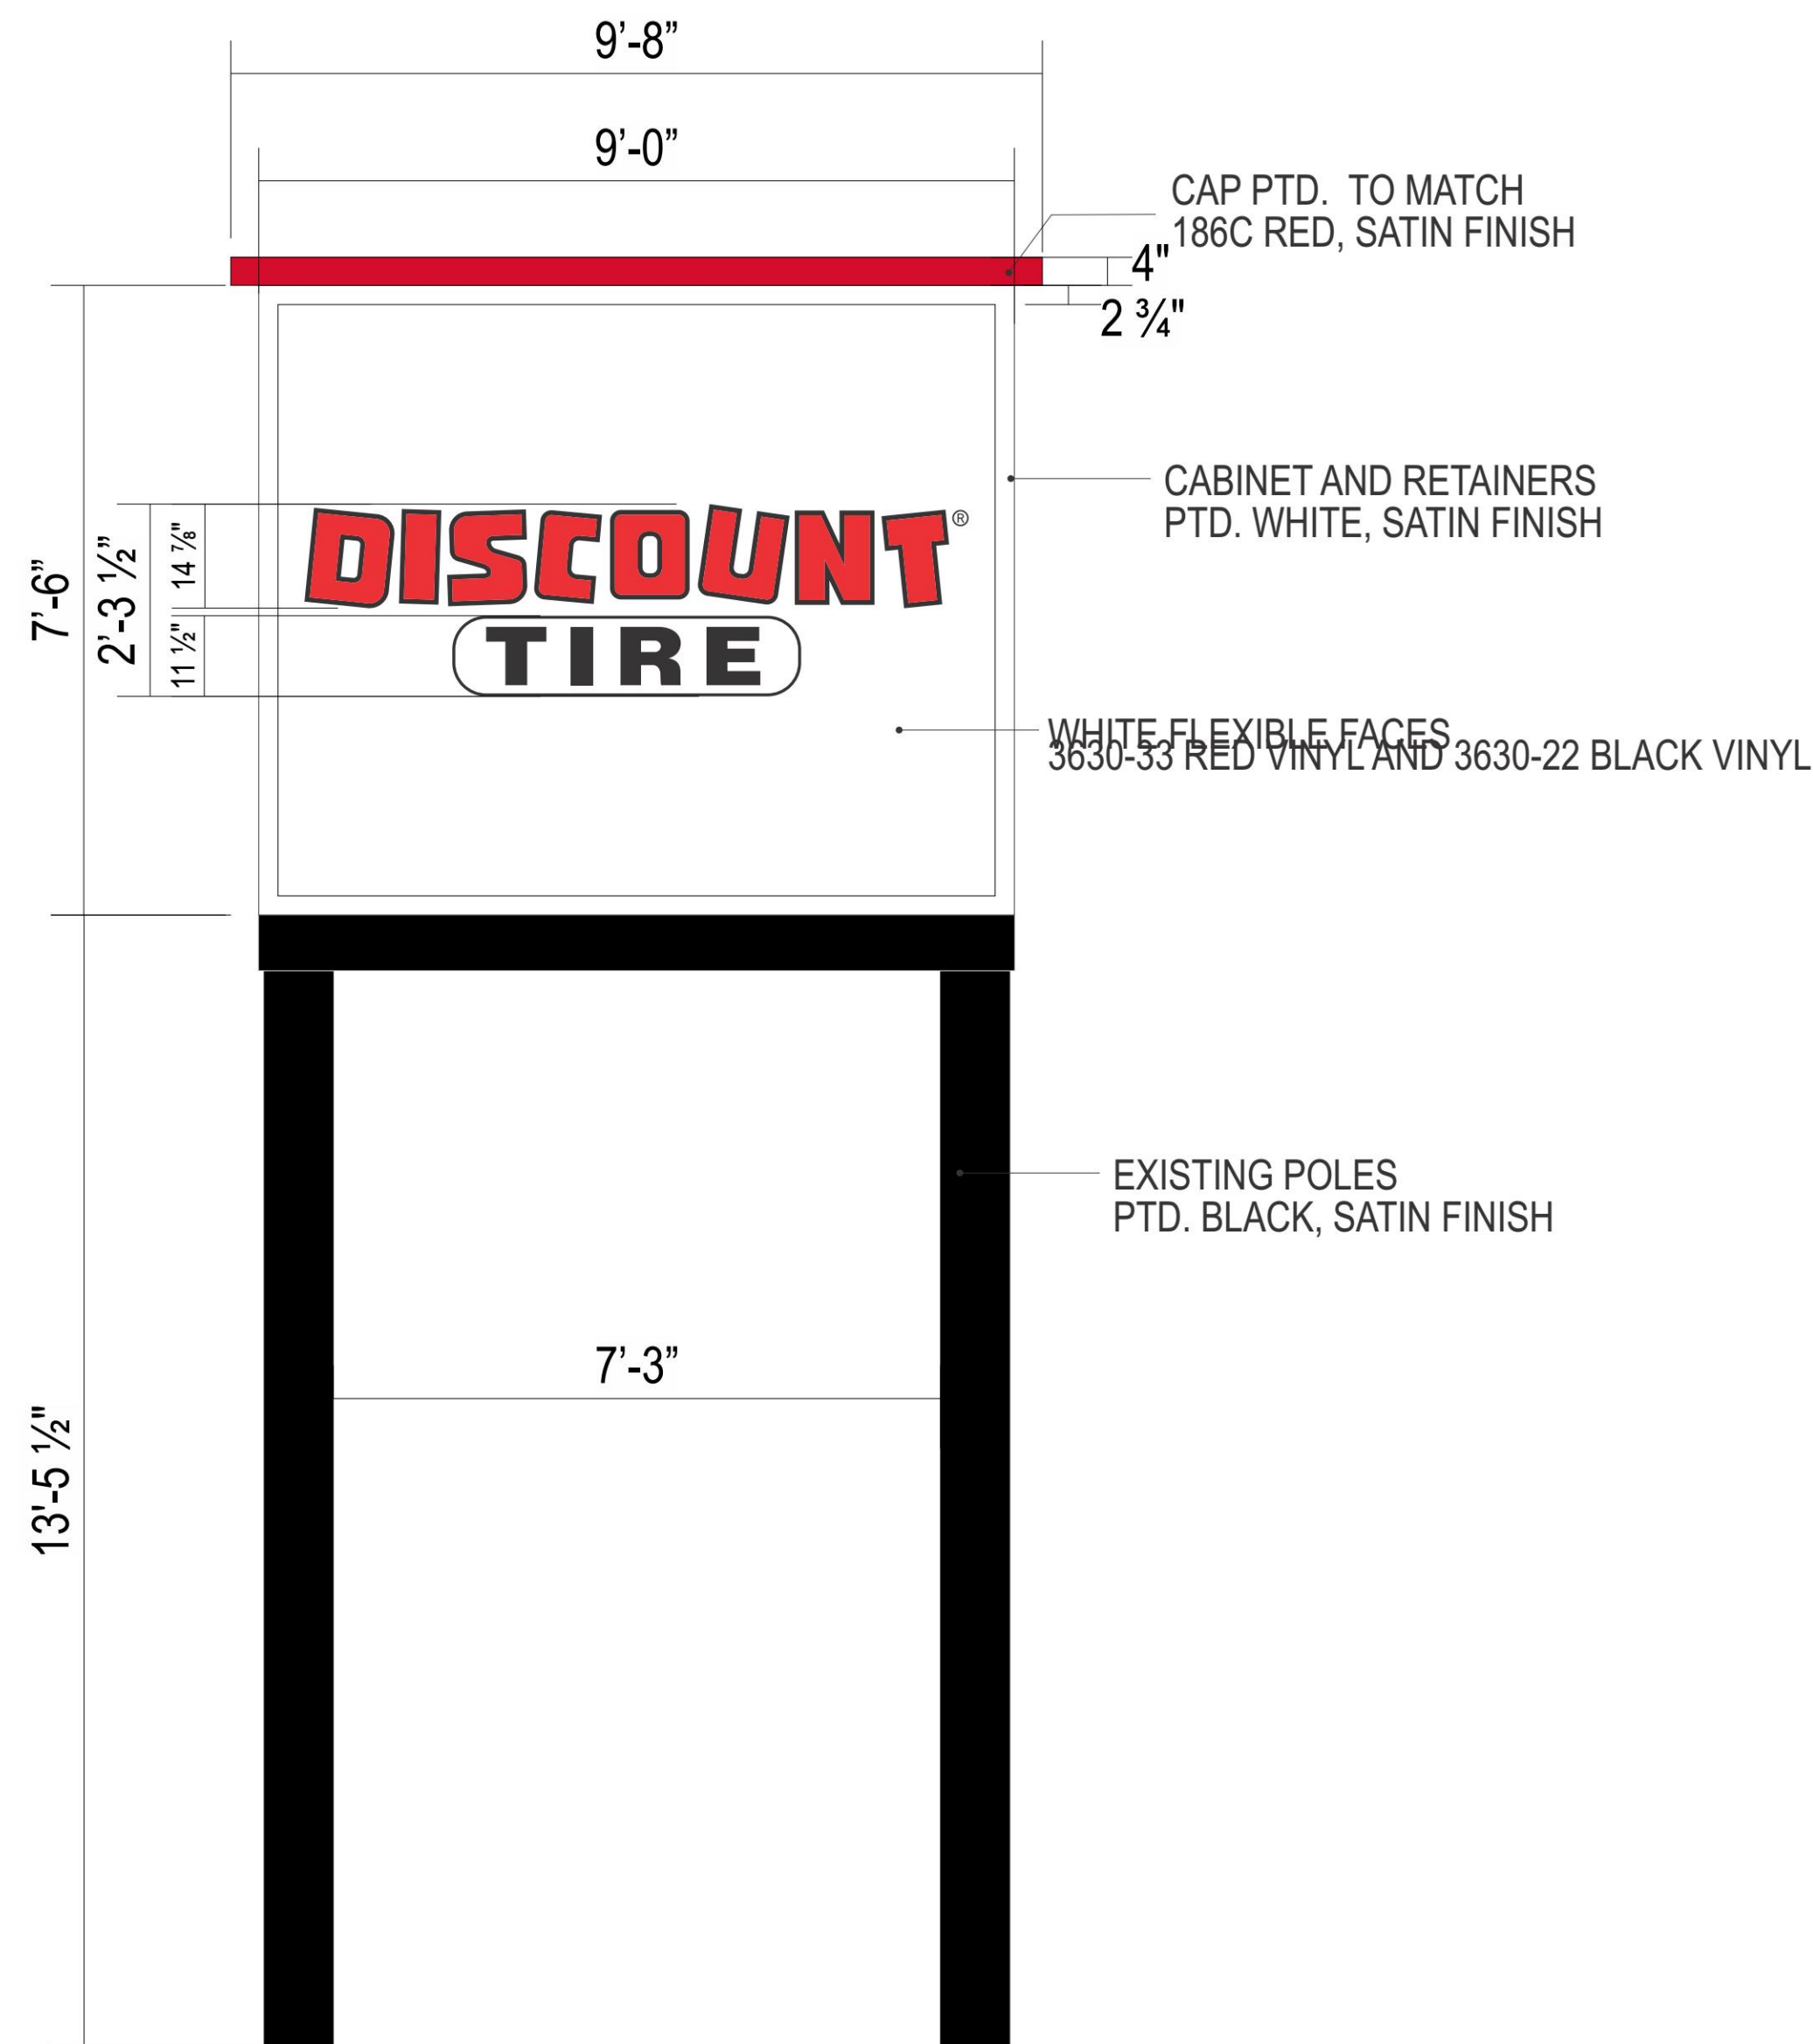

A D/F PYLON SIGN
Scale: nts

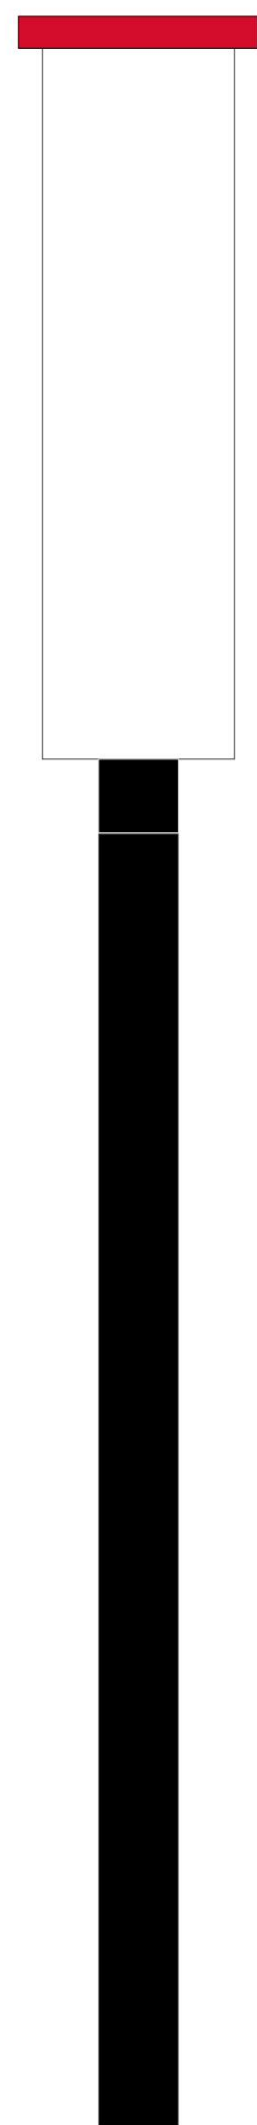

SIDE VIEW
Scale: nts

- EXISTING POLE TO BE UTILIZED
- EXISTING CABINET AND READER BOARD TO BE REMOVED
- MANUFACTURE AND INSTALL ONE (1) NEW D/F CABINET W/ ALUMINUM CAP
- WHITE FLEX FACES WITH 1ST SURFACE RED & BLACK VINYL COPY


SURVEY NOTE:
SURVEY REQUIRED FOR DIMENSIONS.
VERIFICATION REQUIRED PRIOR TO
MANUFACTURING.



PHOTO OF EXISTING
Scale: Not to Scale



PHOTO OF PROPOSED
Scale: Not to Scale

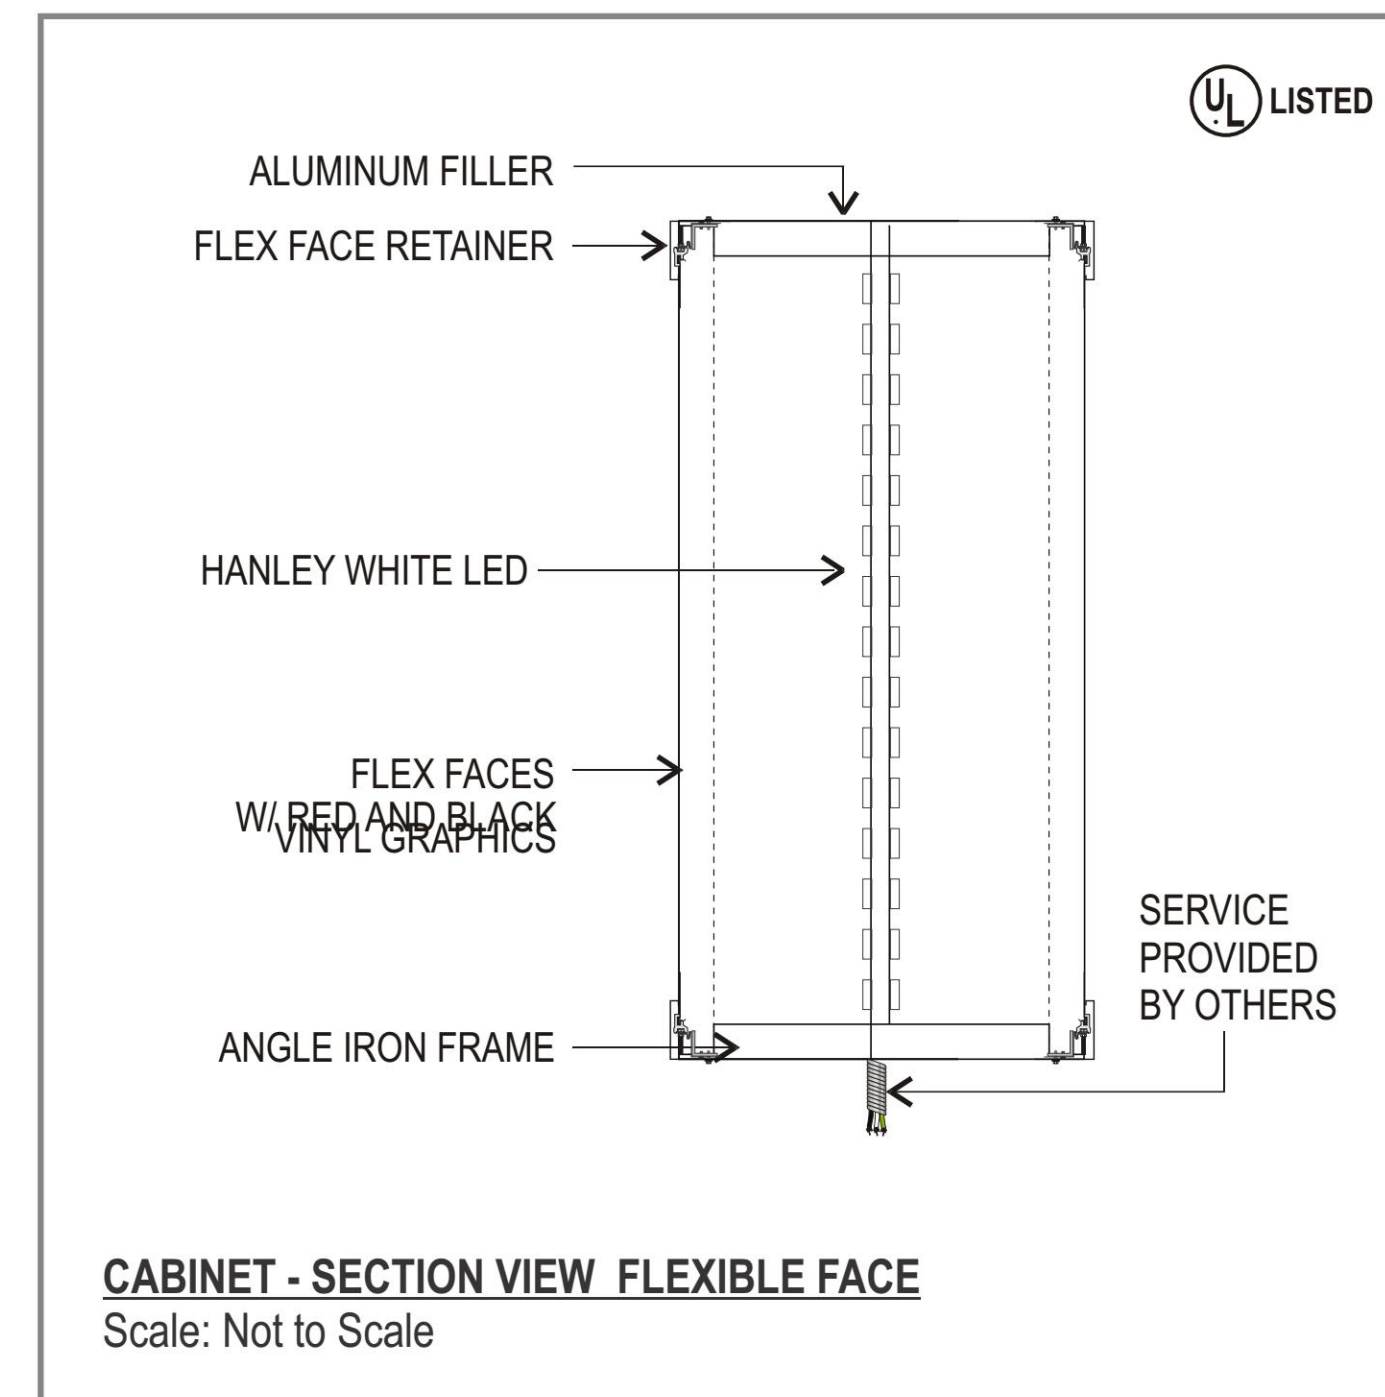


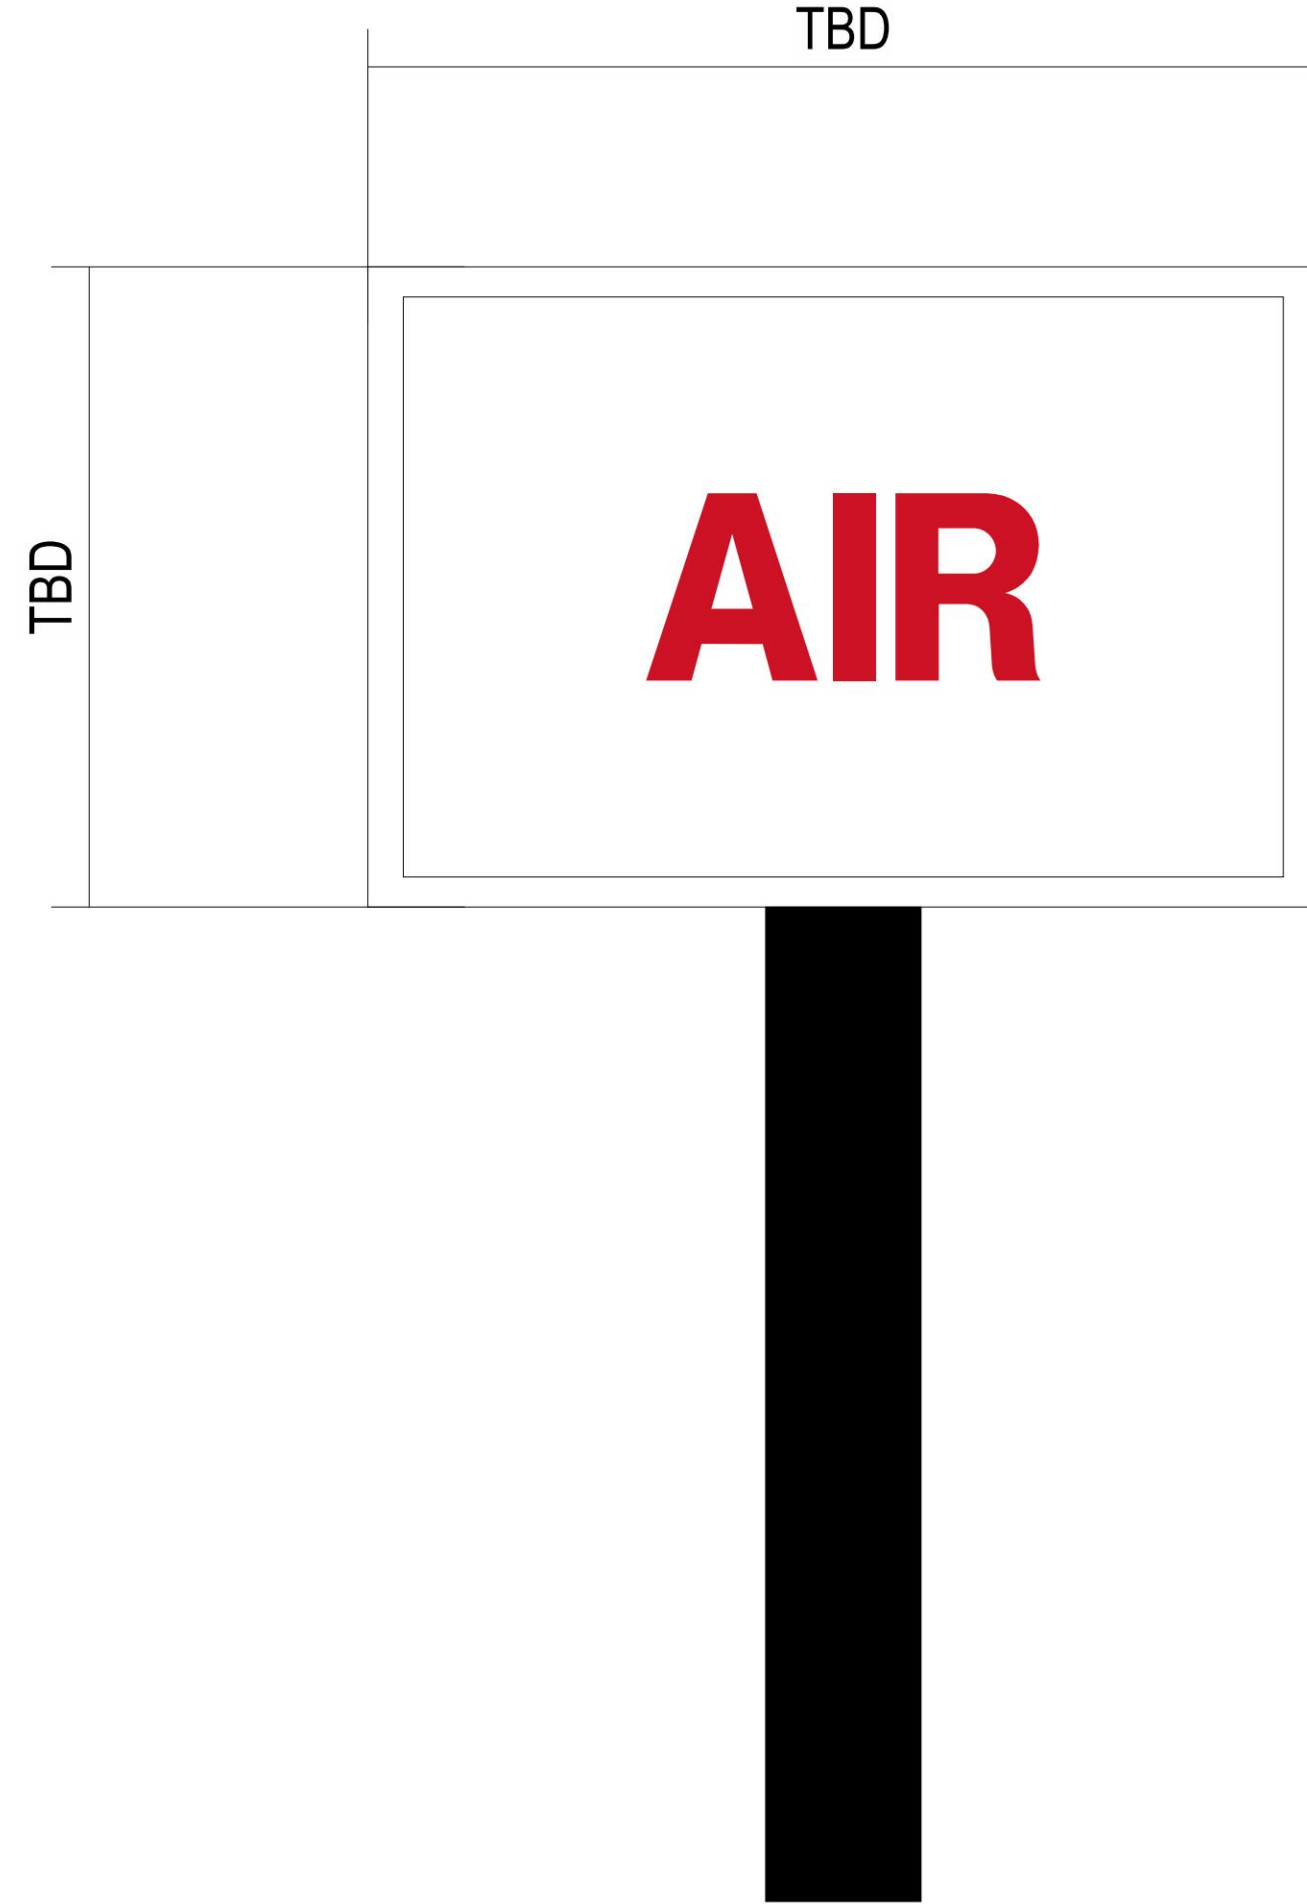


PHOTO OF EXISTING DIRECTIONAL SIGNS
Scale: nts

B D/F DIRECTIONAL SIGN
Scale: nts

- EXISTING POLE TO BE UTILIZED
- EXISTING CABINET TO BE REMOVED
- MANUFACTURE AND INSTALL ONE (1) NEW D/F CABINET
- WHITE ACRYLIC FACES WITH 1ST SURFACE RED VINYL COPY


SURVEY NOTE:
SURVEY REQUIRED FOR DIMENSIONS.
VERIFICATION REQUIRED PRIOR TO
MANUFACTURING.

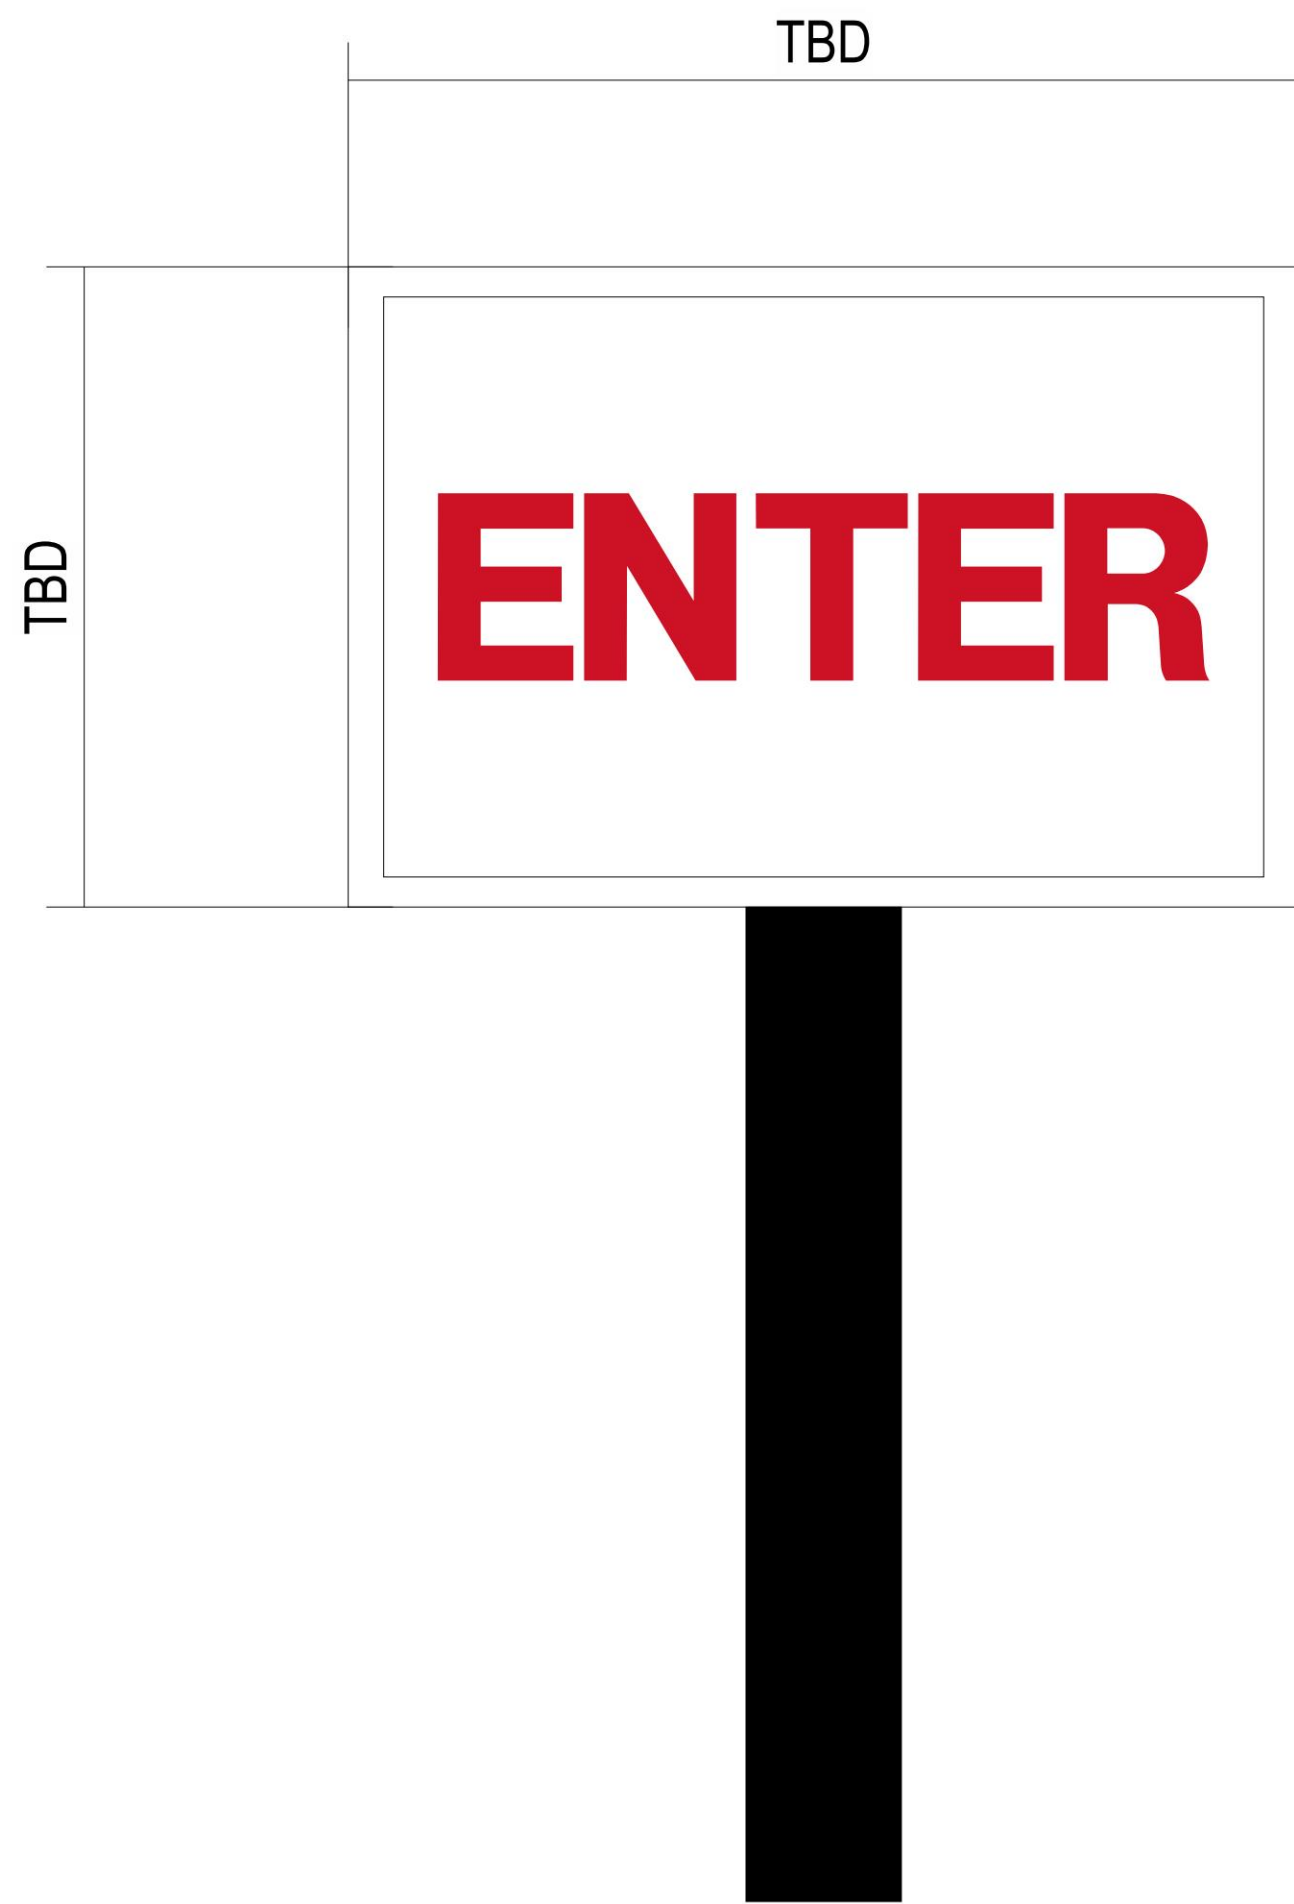

C D/F DIRECTIONAL SIGN
Scale: nts

- EXISTING POLE TO BE UTILIZED
- EXISTING CABINET TO BE REMOVED
- MANUFACTURE AND INSTALL ONE (1) NEW D/F CABINET
- WHITE ACRYLIC FACES WITH 1ST SURFACE RED VINYL COPY

SURVEY NOTE:
SURVEY REQUIRED FOR DIMENSIONS.
VERIFICATION REQUIRED PRIOR TO
MANUFACTURING.

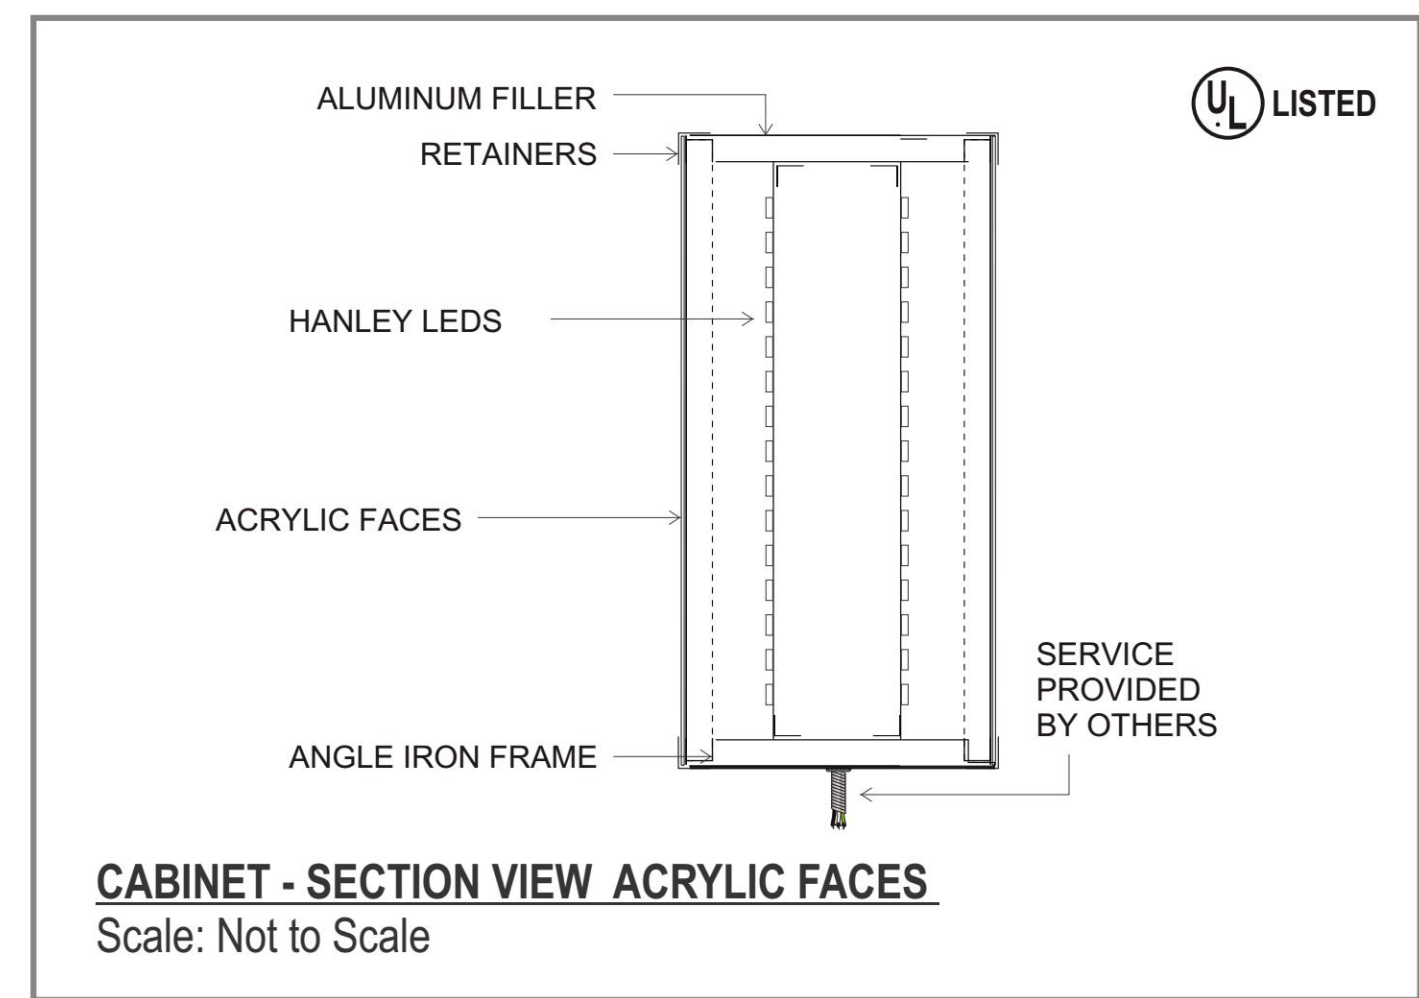

10101 Reunion Place
Suite 500
San Antonio, TX 78216

P 210. 886. 0644
waltonsignage.com

© 2017 WALTON ALL RIGHTS RESERVED

Client: **DISCOUNT TIRE VAC 12457**
Address: **1636 SEMINOLE TRAIL**
City/State: **CHARLOTTESVILLE, VA 22901**
Sales: **IP** Designer: **IP**
Date: **05.24.21** PM **TG**

This is an original drawing created by Walton. It is submitted for your personal use, however, it shall at all times remain the property of Walton. It may be used in connection with the project being planned for you by Walton, but not otherwise. You are not authorized to show these drawings to anyone outside your organization, nor is it to be reproduced, used, copied or exhibited in any fashion.

Revision:

- R1) 07/29/21 Revision to dimensions - IP
R2) 08/16/21 Revision to elevations - IP
R3) 10/15/21 Revision to elevations - IP

Signs will be manufactured with 120 or 277 Volts A/C. All Primary electrical service to the sign, and final connection thereof, is the responsibility of the buyer. All work is to be done in accordance with the purchase agreement attached hereto. In case of variance between the specifications of the purchase agreement and this drawing, the drawing shall prevail.

This sign is intended to be installed in accordance with the requirements of Article 600 of the National Electrical Code and/or other applicable local codes. This includes proper grounding and bonding of the sign.

PAGE SIZE: 24" x 36"

Approvals:

Sales:	Date:
P.M.:	Date:
Design:	Date:
Client:	Date:

CID318719-GND

Sheet: 4 of 5

H:\Discount Tire_Locations\VA\VA Charlottesville VAC 12457\318719 Bldg Signage\DESIGNS


ILLUSTRATION IS FOR COLOR MATCHING PURPOSES. REFER TO SITE PLAN FOR PYLON LOCATION.



FINISH LEGEND

COLOR / PAINT NOTES:

- 3-DIMENSIONAL ILLUMINATED SIGN
- ALUMINUM COMPOSITE PANELS: ALUCOBOND "NATIVE COPPER MICA"
- ALUMINUM CLADDED CANOPY: ALUCOBOND "MATTE/BRUSHED STAINLESS STEEL"
- ALUMINUM COMPOSITE PANELS: ALUCOBOND "BONE WHITE"
- 8" METAL CAP BY ATAS INTERNATIONAL INC COATED "BOYSENBERRY"
- CORRUGATED METAL PANEL BY ATAS INTERNATIONAL INC. COATED "BOYSENBERRY"
- STOREFRONT CLEAR CURTAIN WALL BY C.R. LAURENCE "3250 SERIES" STANDARD GLASS WINDOWS.
- INTEGRAL COLOR BURNISHED CMU BY GRAND BLANC ARCHITECTURAL MASONRY "S.E.D. BLEND"
- INTEGRAL COLOR BURNISHED CMU BY GRAND BLANC ARCHITECTURAL MASONRY "GARNET"
- CLADDED STEEL BEAMS: COLOR TO MATCH GRAND BLANC ARCHITECTURAL MASONRY "GARNET"
- STEEL BOLLARDS: COLOR TO MATCH GRAND BLANC ARCHITECTURAL MASONRY "GARNET"
- HOLLOW METAL DOORS: PAINTED TO MATCH GRAND BLANC ARCHITECTURAL MASONRY "GARNET"
- CONCRETE CAP: COLOR TO MATCH GRAND BLANC ARCHITECTURAL MASONRY "GARNET"
- METAL CAP: COLOR TO MATCH GRAND BLANC ARCHITECTURAL MASONRY "S.E.D. BLEND"

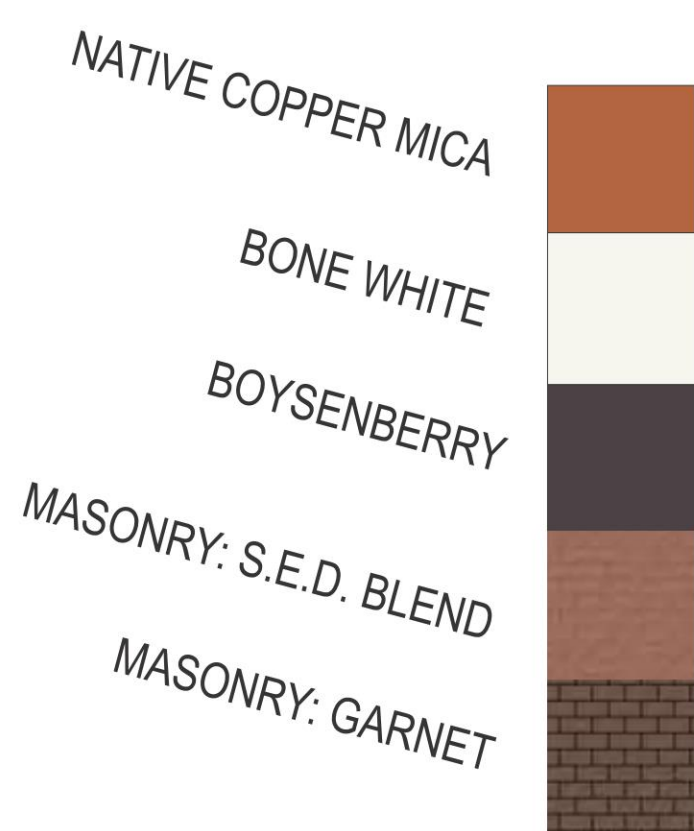

10101 Reunion Place
Suite 500
San Antonio, TX 78216

P 210. 886. 0644
waltonsignage.com

© 2017 WALTON ALL RIGHTS RESERVED

Client: **DISCOUNT TIRE VAC 12457**
Address: **1636 SEMINOLE TRAIL**
City/State: **CHARLOTTESVILLE, VA 22901**
Sales: **IP** Designer: **IP**
Date: **05.24.21** PM **TG**

This is an original drawing created by Walton. It is submitted for your personal use, however, it shall at all times remain the property of Walton. It may be used in connection with the project being planned for you by Walton, but not otherwise. You are not authorized to show these drawings to anyone outside your organization, nor is it to be reproduced, used, copied or exhibited in any fashion.

Revision:

- R1) 07/29/21 Revision to dimensions - IP
- R2) 08/16/21 Revision to elevations - IP
- R3) 10/15/21 Revision to elevations - IP

Signs will be manufactured with 120 or 277 Volts A/C. All Primary electrical service to the sign, and final connection thereof, is the responsibility of the buyer. All work is to be done in accordance with the purchase agreement attached hereto. In case of variance between the specifications of the purchase agreement and this drawing, the drawing shall prevail.

This sign is intended to be installed in accordance with the requirements of Article 600 of the National Electrical Code and/or other applicable local codes. This includes proper grounding and bonding of the sign.

PAGE SIZE: 24" x 36"

Approvals:

Sales: _____ Date: _____
P.M.: _____ Date: _____
Design: _____ Date: _____
Client: _____ Date: _____

CID318719-GND

Sheet: 5 of 5

H:\Discount Tire_Locations\VA\VA Charlottesville VAC 12457\318719 Bldg Signage\DESIGNS