


GENERAL NOTES

1. REFER TO EXTERIOR ELEVATIONS THIS SHEET FOR EXTERIOR SIGNAGE LOCATIONS, SIZES & DESCRIPTIONS.
2. EXTERIOR SIGNAGE PROVIDED BY TSV AND INSTALLED BY TSV. GC TO MAKE FINAL CONNECTION.
3. METAL CANOPY AVAILABLE FROM AMERICAN PRODUCTS, INC. (API), PHONE: (813) 925-0144, E-MAIL: BIDS@AMERICANPROD.COM


ARCHITECT TO REMOVE CANOPY NOTE AS REQUIRED PER PROJECT

ARCHITECT TO REVIEW ALL EXTERIOR LIGHTING WITH DM

ARCH PM TO VERIFY CANOPY FINISH MATCHES STOREFRONT FINISH WITH SAMPLES FROM GC

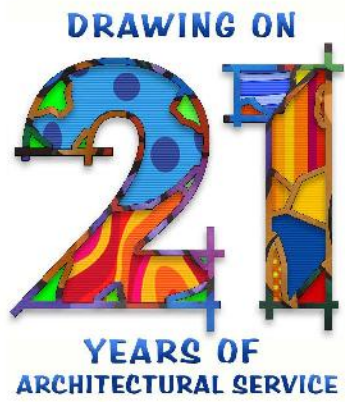

Ionic DeZign Studios
ARCHITECTURE • INTERIORS • GRAPHICS
293 INDEPENDENCE BOULEVARD
FENEBROKE FIVE • SUITE 308 • VA BEACH, VA 23462
TEL: 757.499.1310 • FAX: 757.499.1310 • www.ionicdezignstudios.com

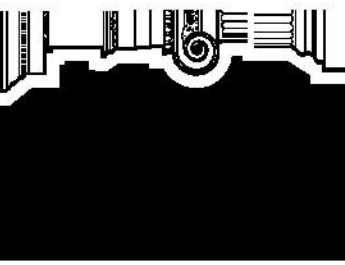


NOT FOR CONSTRUCTION

Comm # 210515
Scale: AS NOTED
Designed by: OTHERS
Drawn by: MM
Checked by: DET
Issue: Date:
Design Development
Progress Set
Permit Set

**CHIPOTLE HOLLYMEAD
CHARLOTTESVILLE, VA**
109 COMMUNITY ST., CHARLOTTESVILLE, VA 22911

Sheet Number


A301

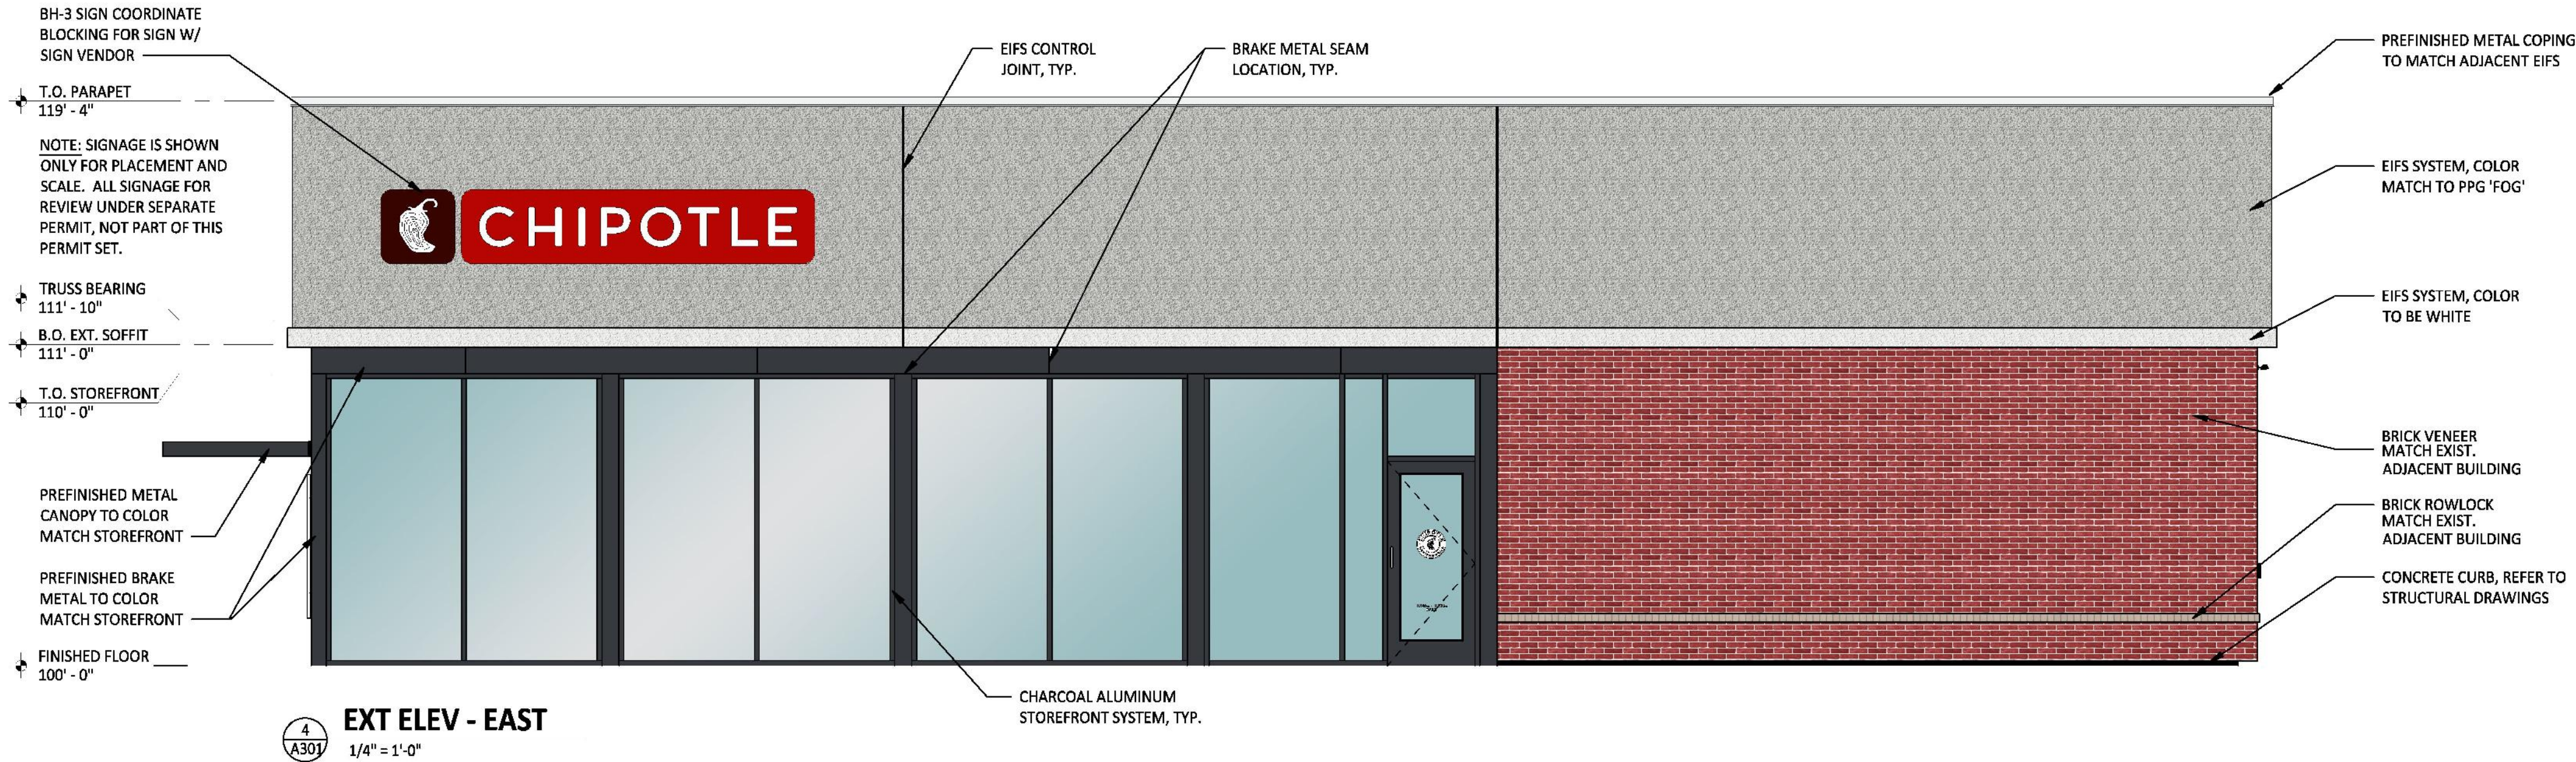


4
A301
EXT ELEV - EAST
1/4" = 1'-0"




3
A301
EXT ELEV - SOUTH
1/4" = 1'-0"

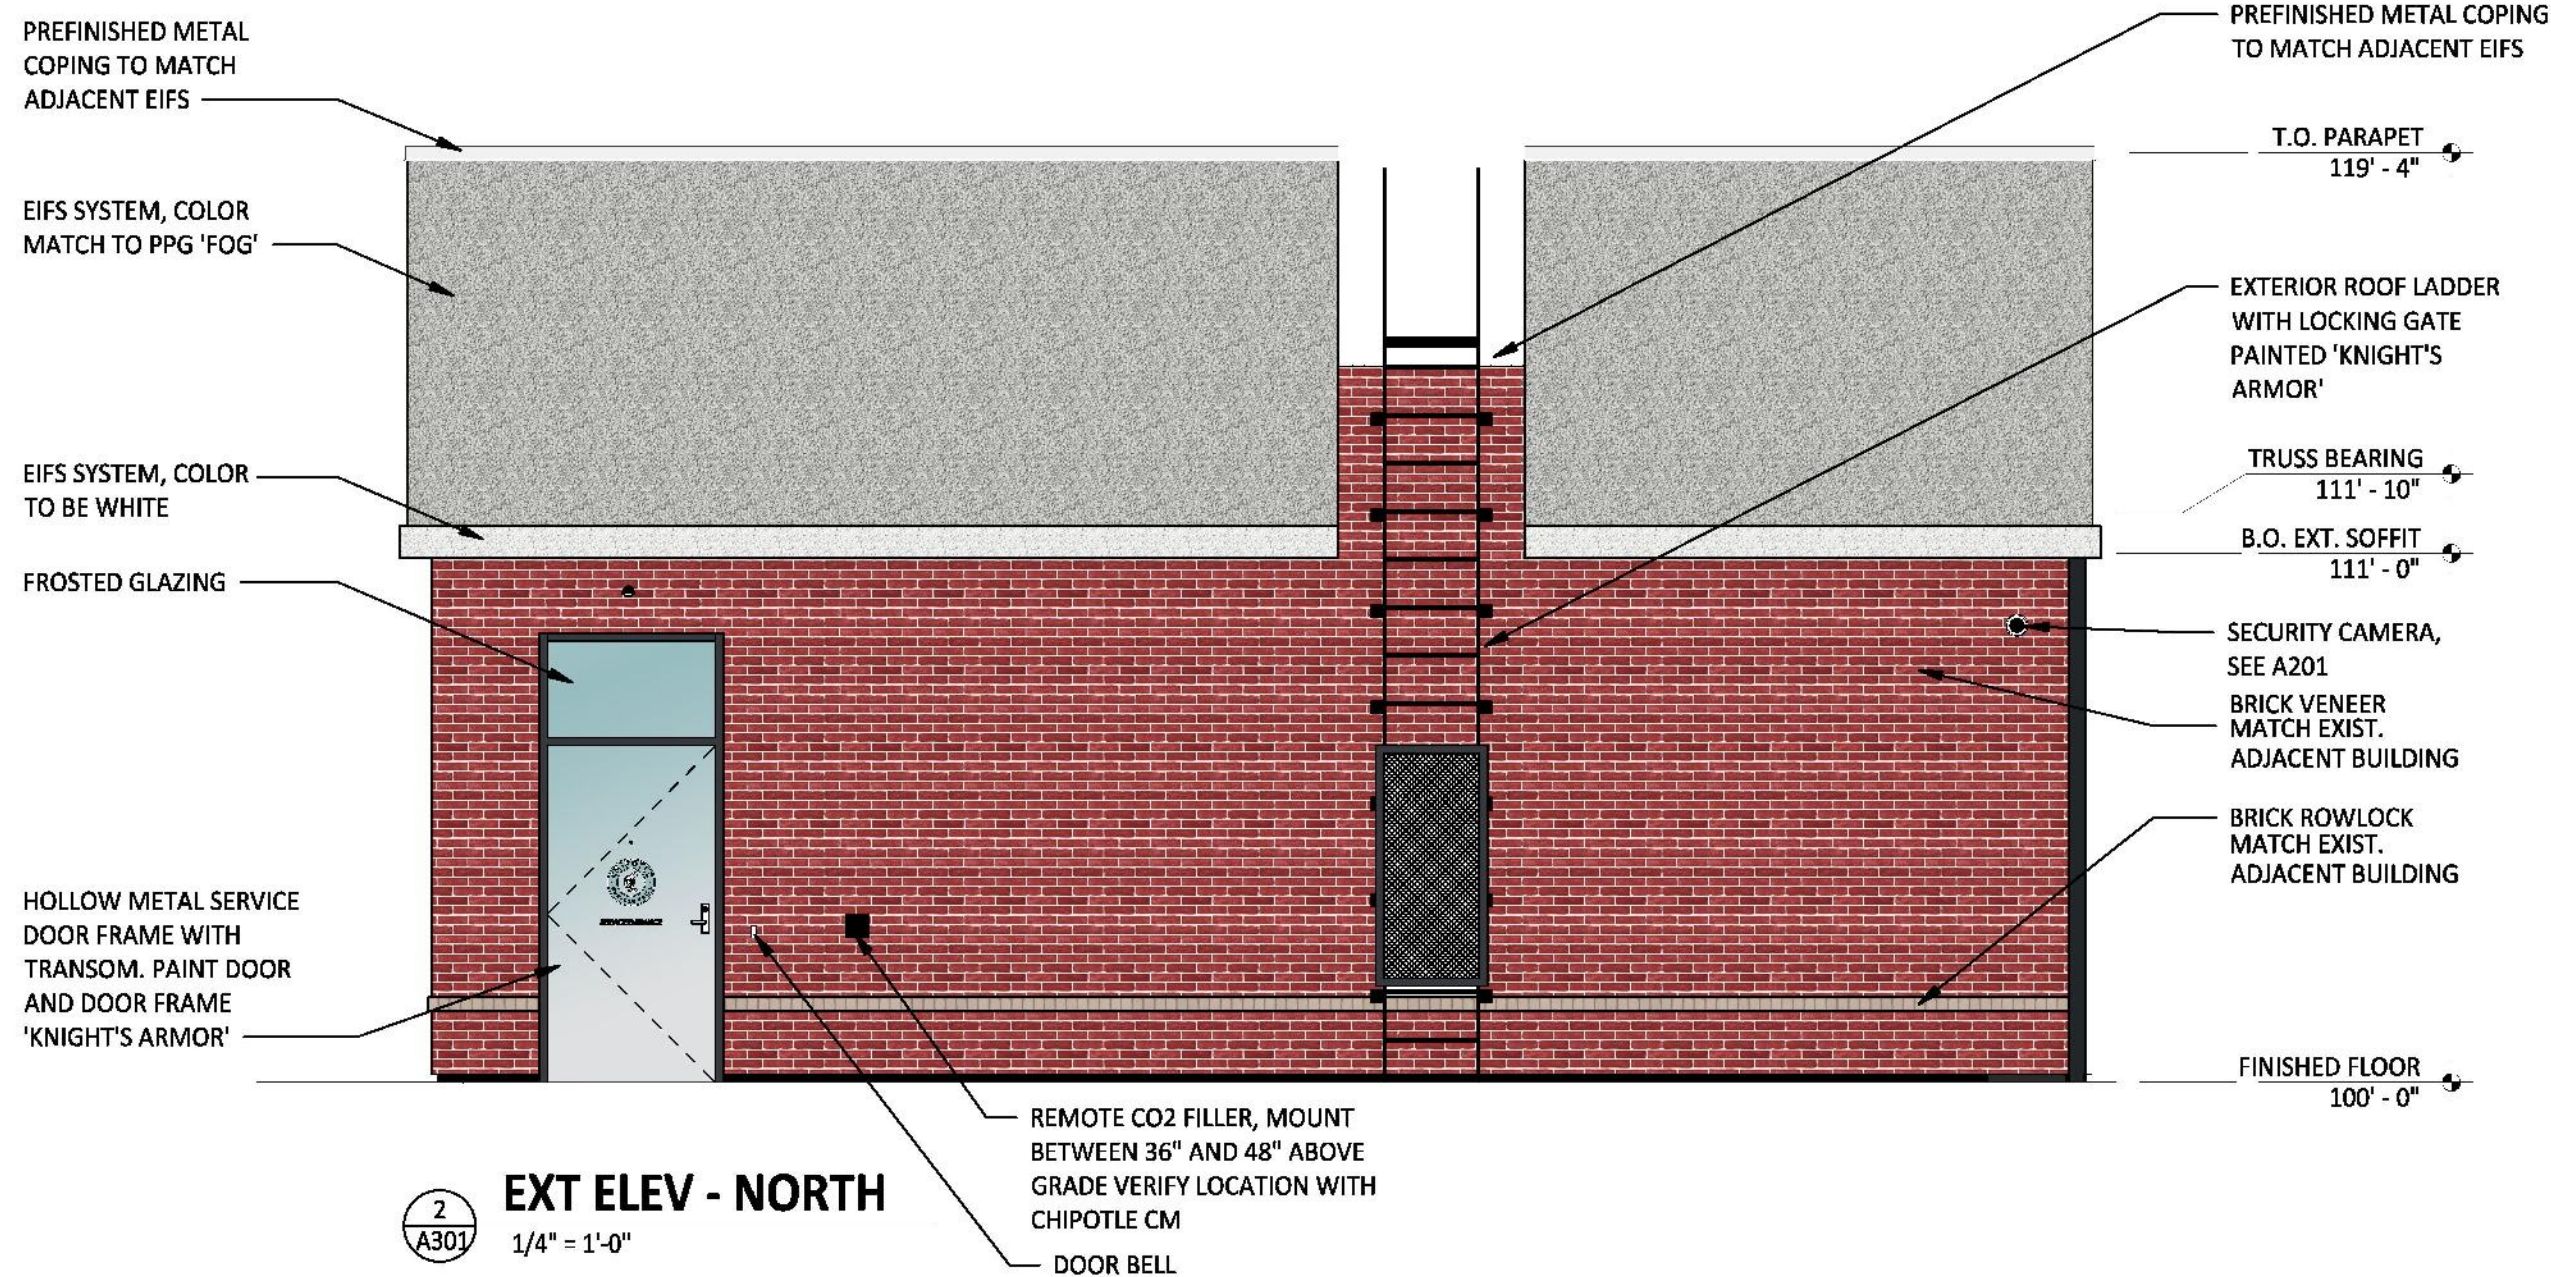

2
A301
EXT ELEV - NORTH
1/4" = 1'-0"

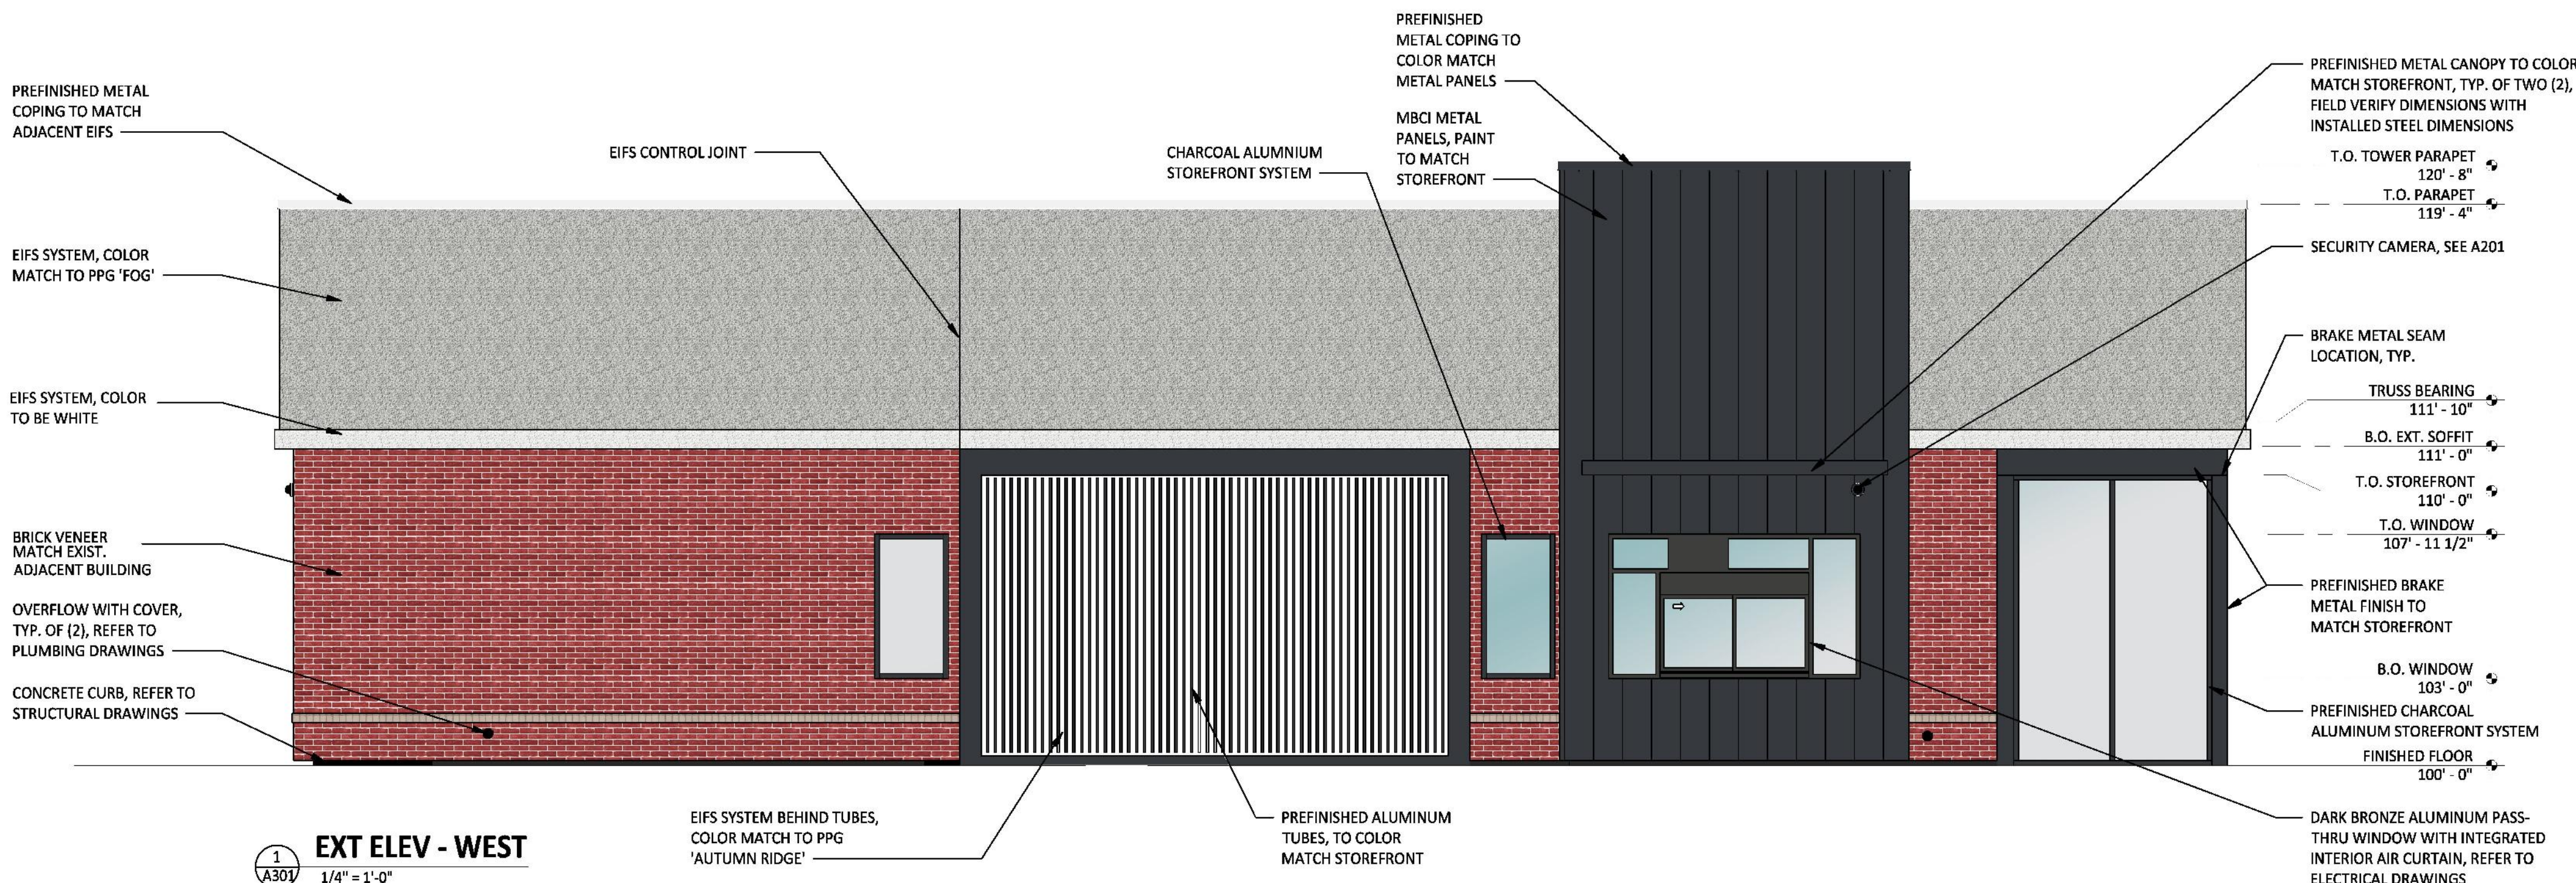

1
A301
EXT ELEV - WEST
1/4" = 1'-0"

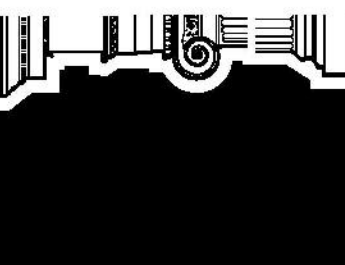

NOT FOR
CONSTRUCTION


Comm # 210515
Scale: AS NOTED
Designed by: OTHERS
Drawn by: MM
Checked by: DET
Issue: Date:
Design Development
Progress Set
Permit Set

CHIPOTLE HOLLYMEAD
CHARLOTTESVILLE, VA
109 COMMUNITY ST., CHARLOTTESVILLE, VA 22911

Sheet Number

A302


EXIST. WALL TO REMAIN ← → NEW WALL

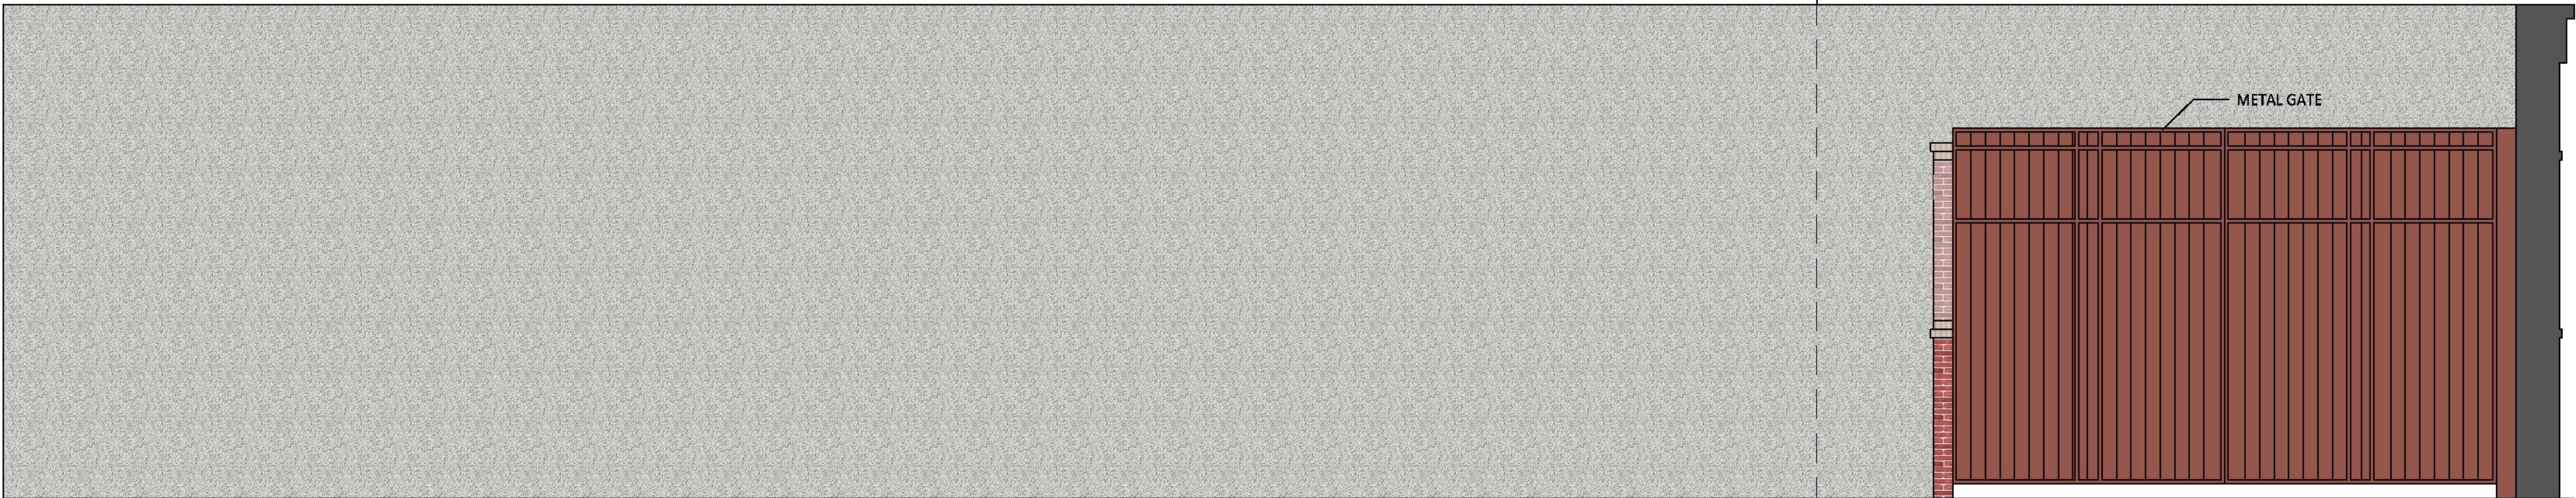

1 EXISTING WALL AND DUMPSTER ENCLOSURE
1/4" = 1'-0"


EXIST. WALL TO REAMIN

T.O. PARAPET
17'-0"

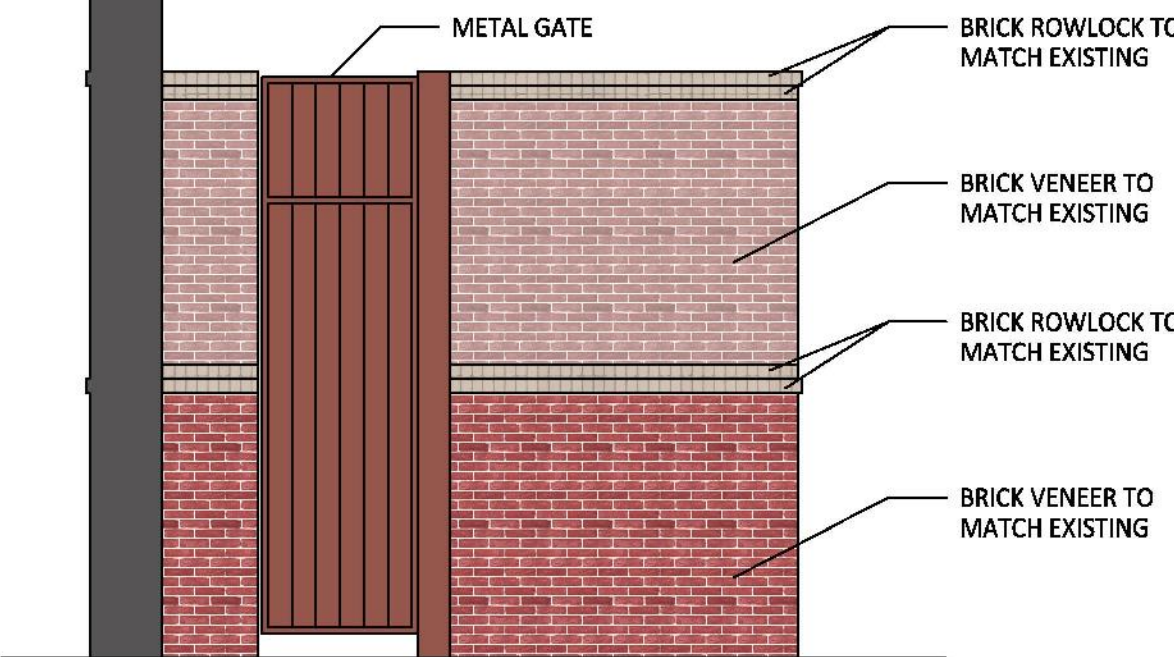

2 DUMPSTER ENCLOSURE SIDE VIEW
1/4" = 1'-0"

NEW WALL ← → EXIST. WALL TO REMAIN

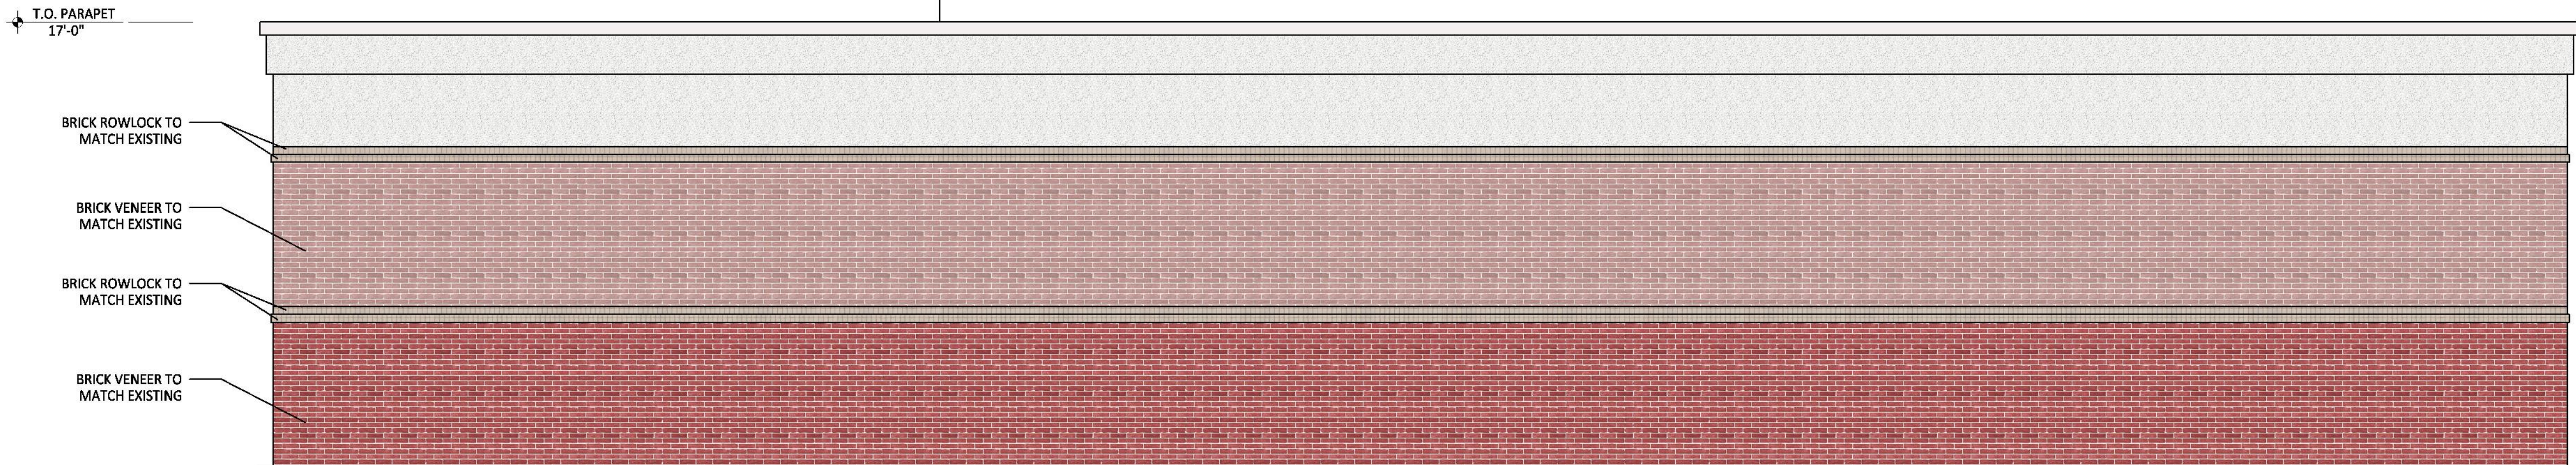

3 EXISTING WALL AND DUMPSTER ENCLOSURE WALL EXTENSION
VIEW FROM SEMINOLE TRAIL
1/4" = 1'-0"