
[illegible]

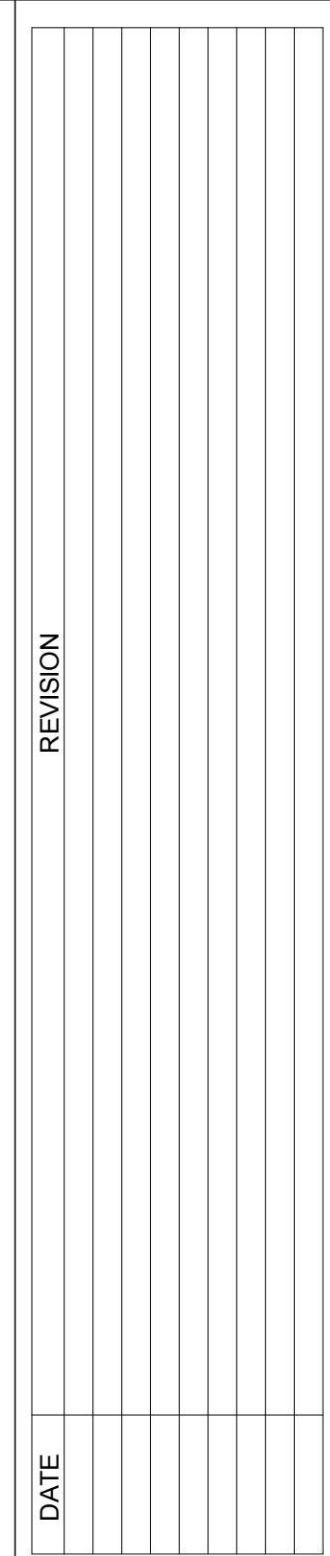


URBAN & ASSOCIATES HEREBY
RESERVES ITS COPYRIGHT IN
THESE PLANS, SPECIFICATIONS,
AND DESIGN. THESE DESIGNS
AND PLANS ARE NOT TO
BE REPRODUCED, CHANGED OR
COPIED IN ANY FORM OR MANNER
WITHOUT THE WRITTEN CONSENT
OF URBAN & ASSOCIATES. ANY
VIOLATION OF THESE TERMS
WILL BE PROSECUTED TO THE
FULL EXTENT OF THE LAW.



SHEET TITLE		1ST FLOOR PLAN		$1" = 10'-0"$ PROJECT NUMBER	
DRAWN BY	DATE	SCALE	PROJECT NUMBER		
CHECKED BY	DATE				

**CHRISTOPHER M.
URBANCZYK**
REG. ARCHITECT
COMMISSION EXPIRES
11.31.22


A2.0

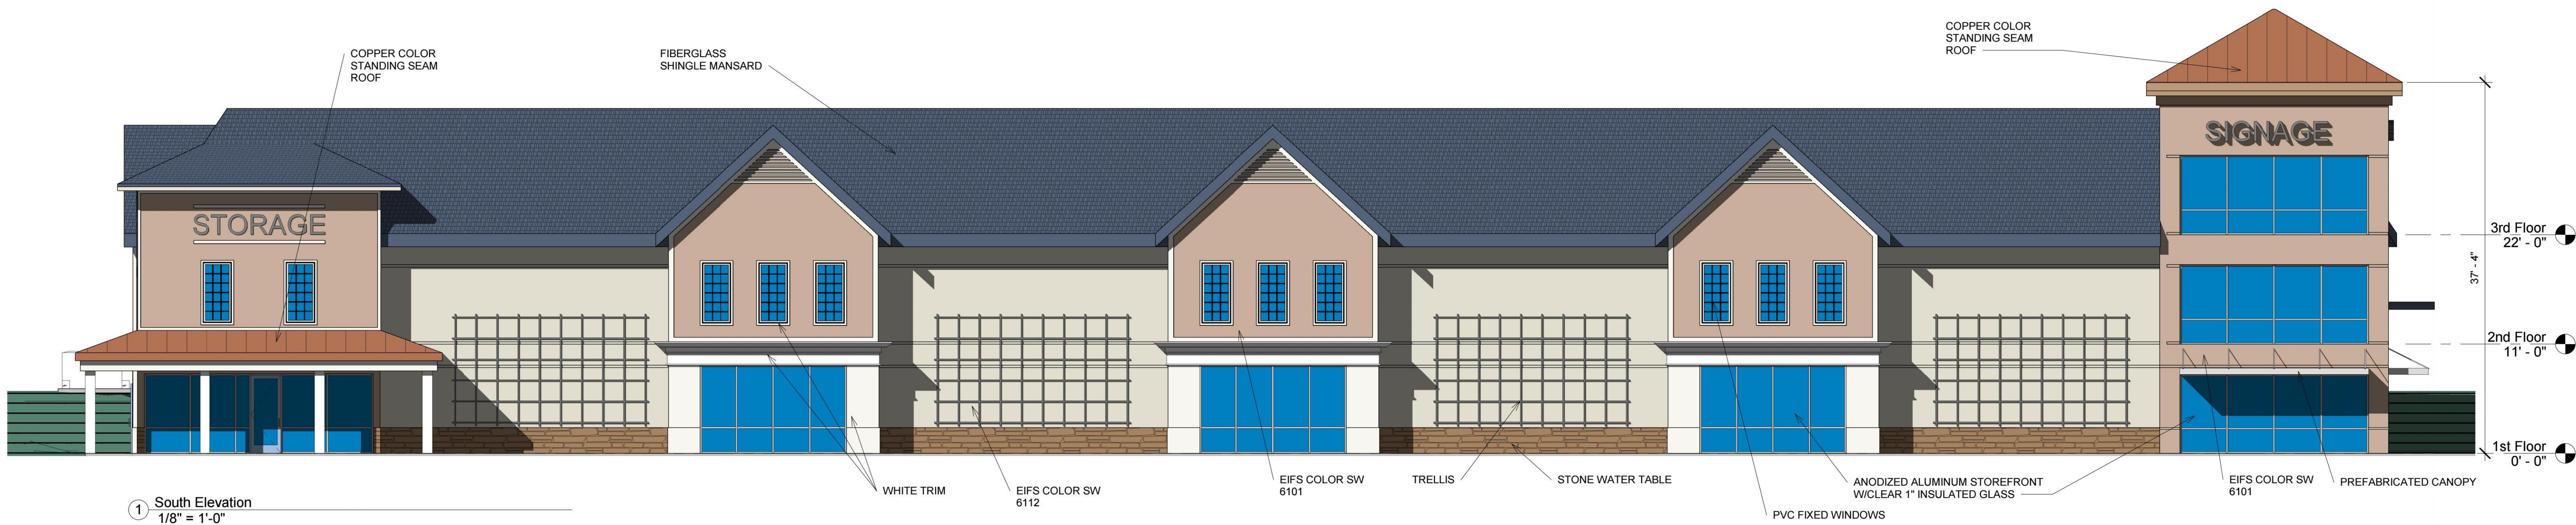


1 South Elevation
1/8" = 1'-0"

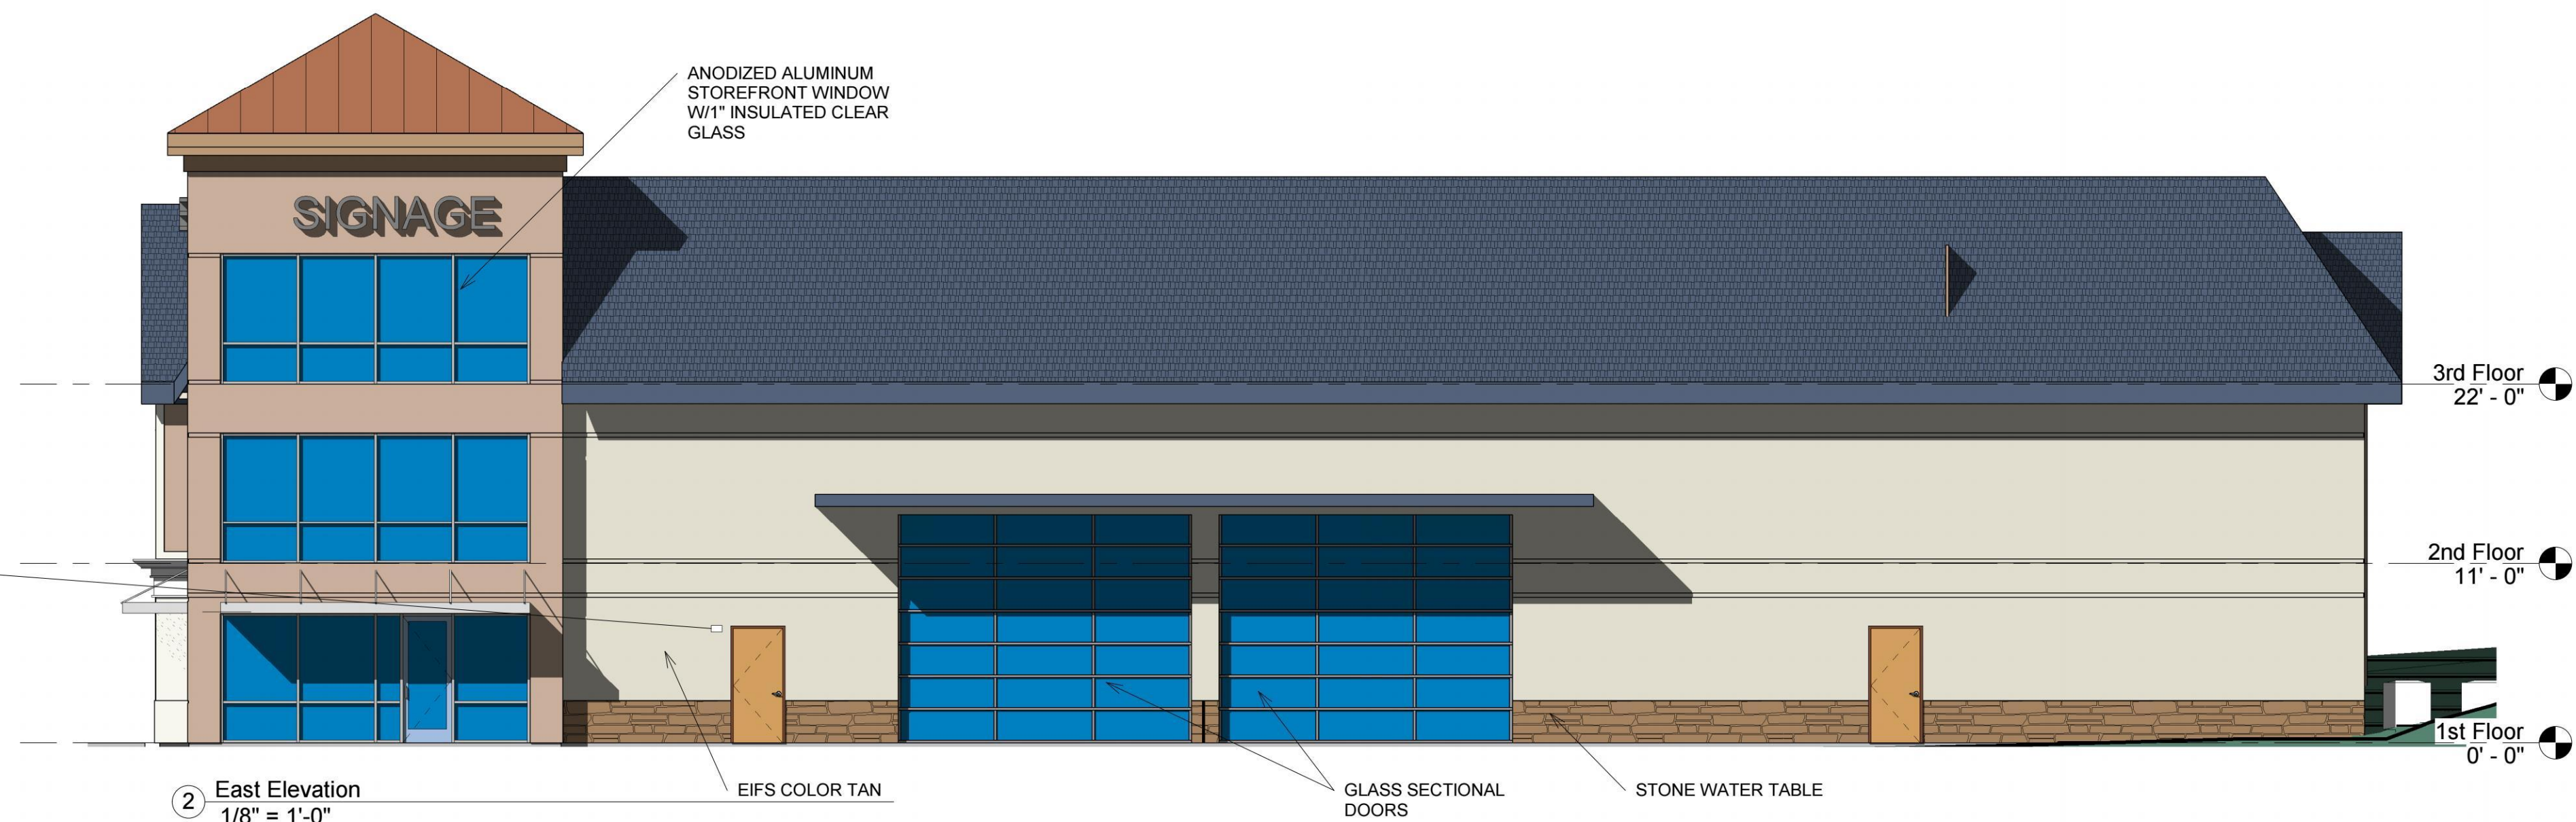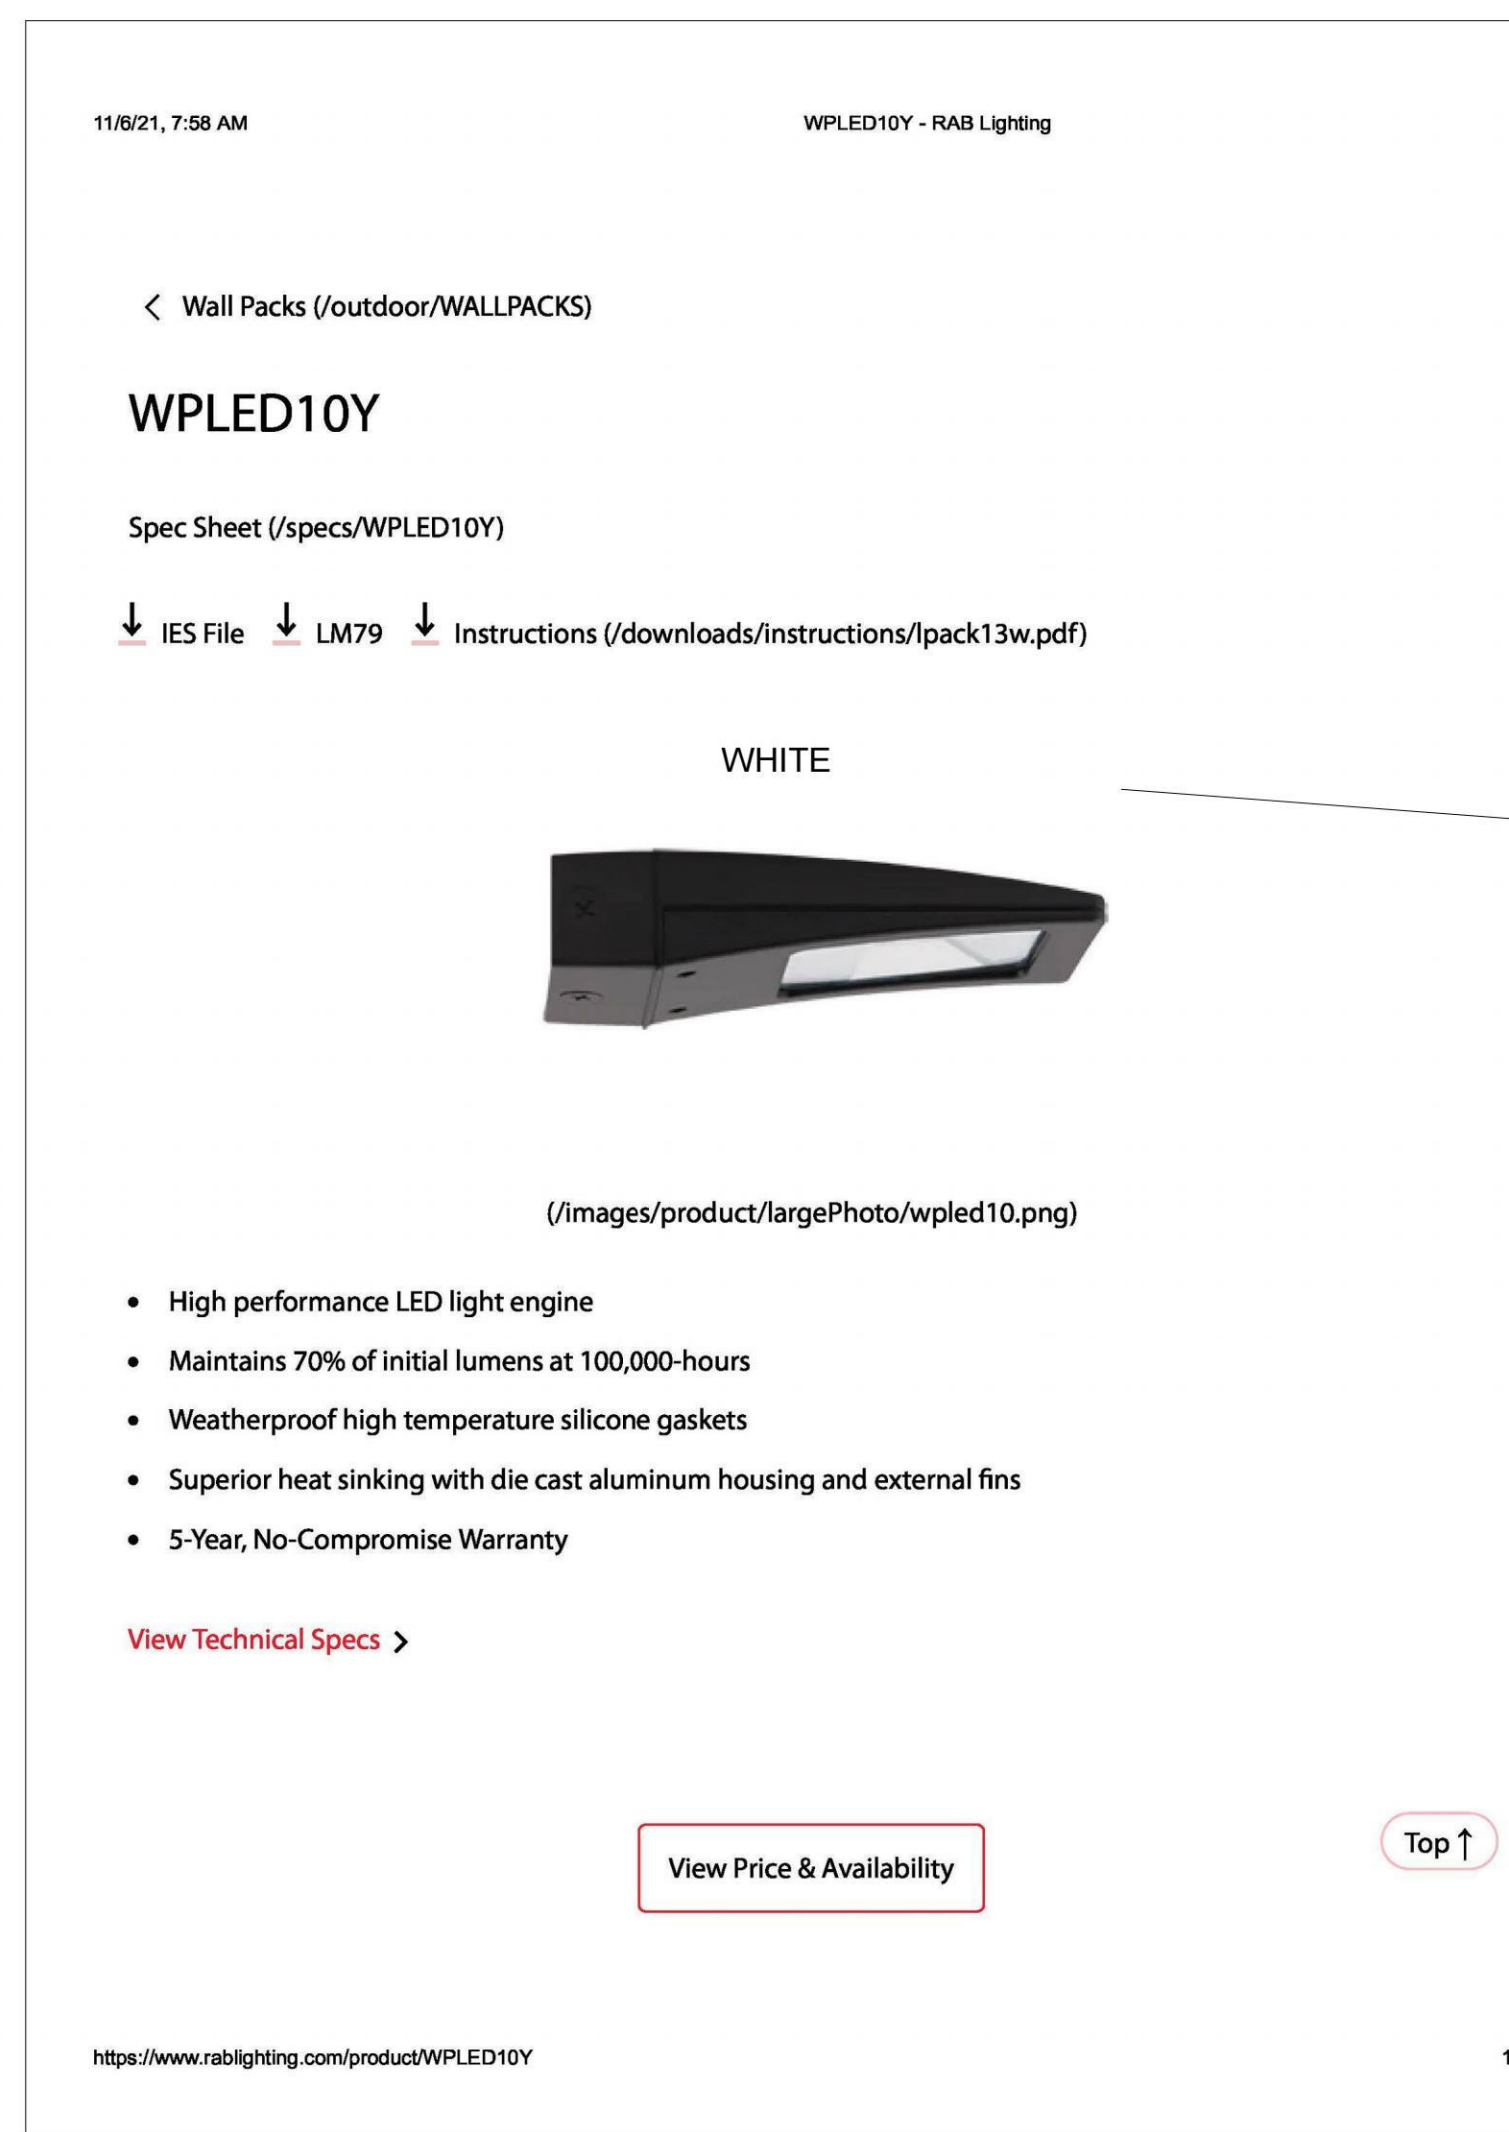

2 East Elevation
1/8" = 1'-0"

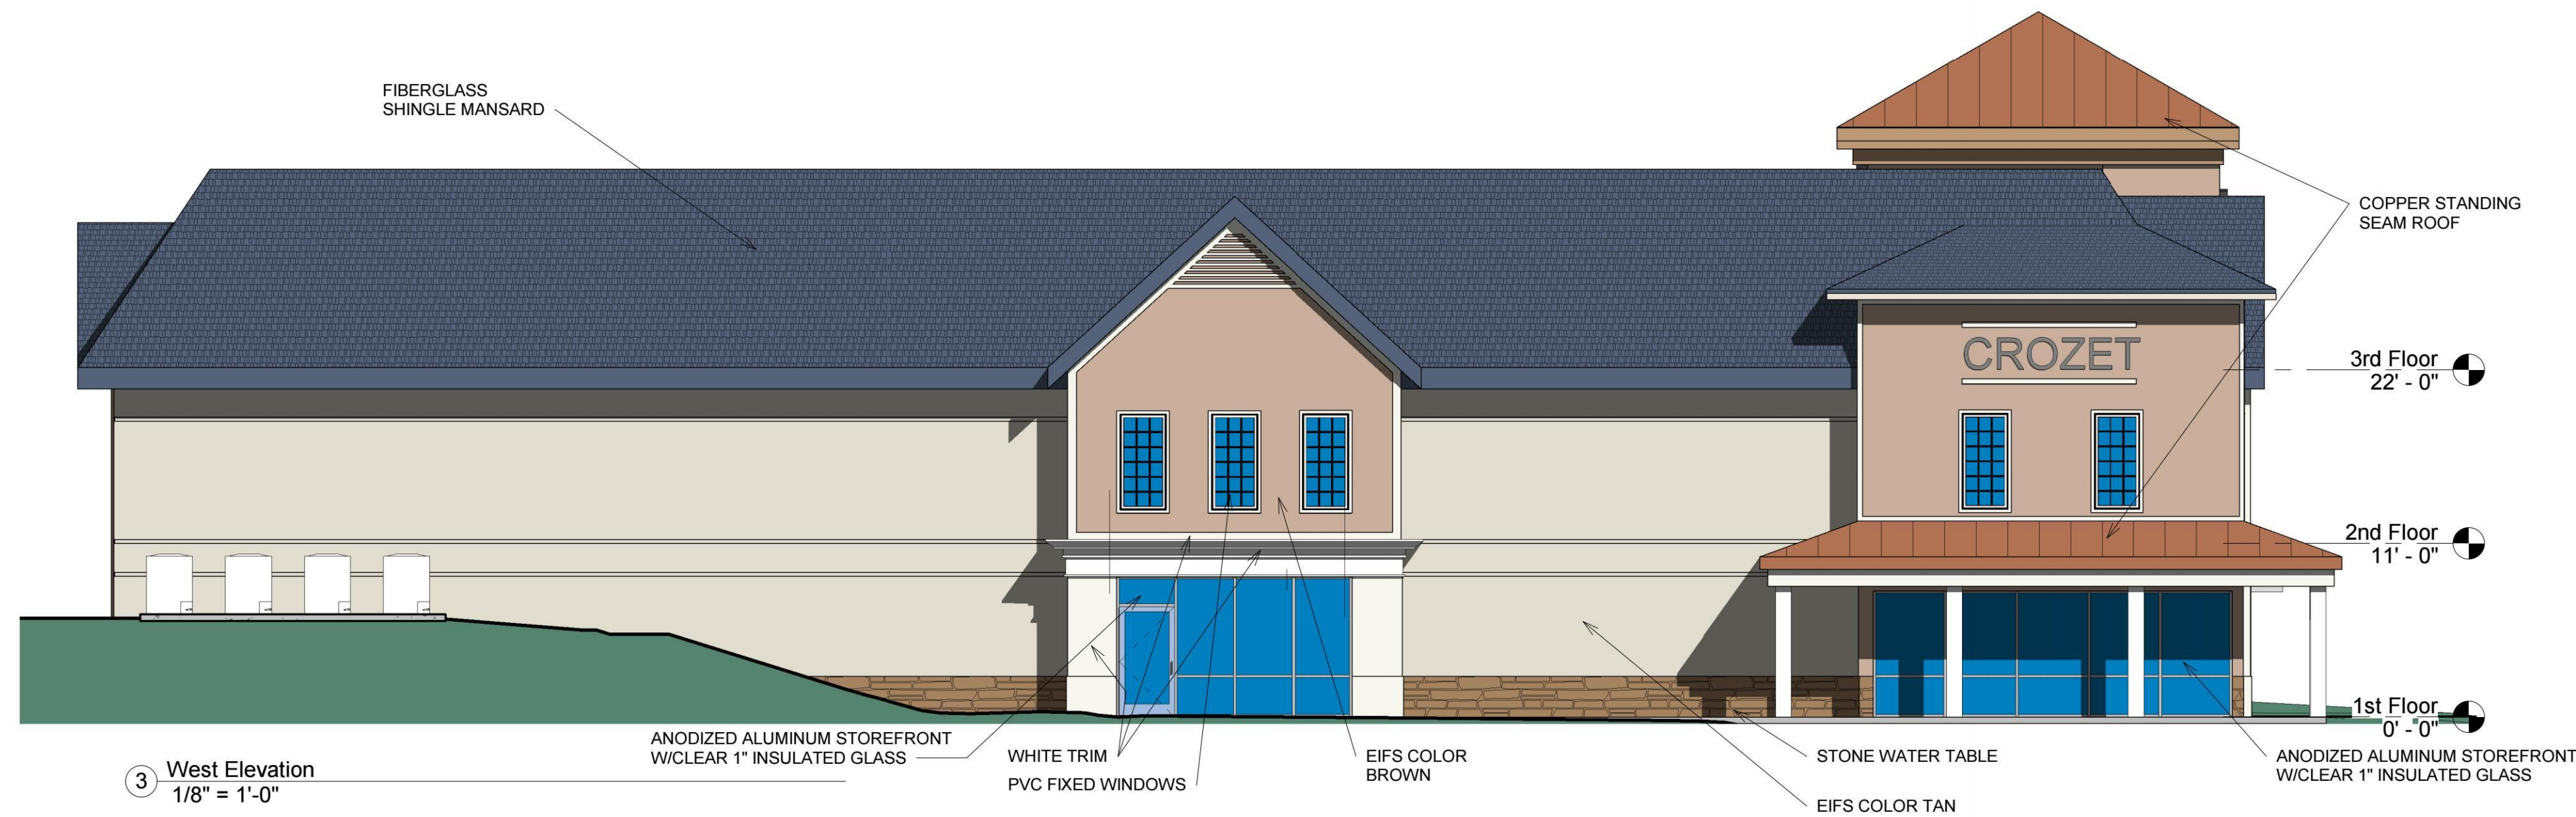

3 West Elevation
1/8" = 1'-0"

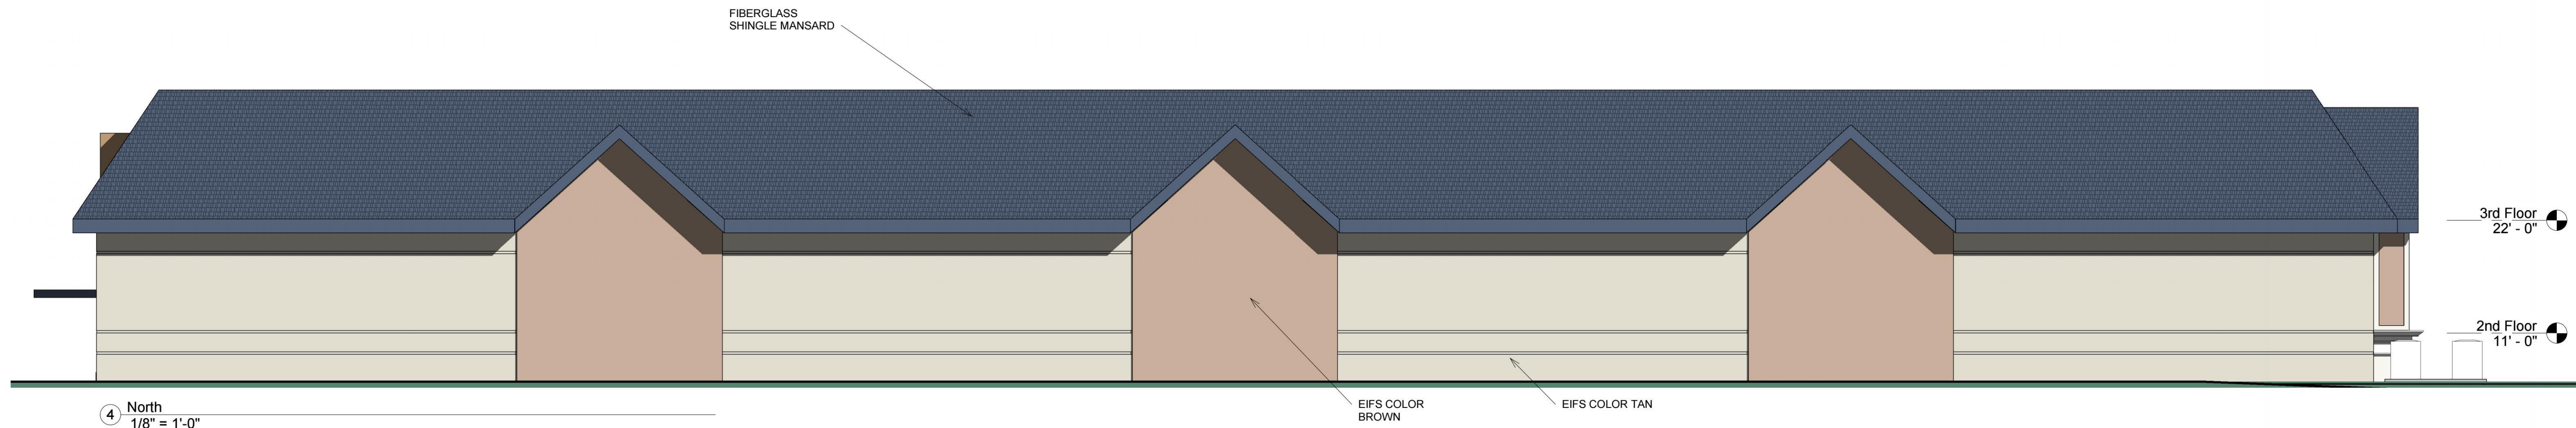

4 North
1/8" = 1'-0"

REVISION

DATE

URBAN & ASSOCIATES
ARCHITECTS, INC.
2529 ILLINOIS ROAD, NORTHBROOK, ILLINOIS 60062
WWW.URBANASSOCIATES.NET (847) 291.9570


URBAN ASSOCIATES ARCHITECTS, INC. is a registered professional architectural firm in the State of Illinois. The firm is not responsible for the accuracy or completeness of the information provided herein. The information is provided for informational purposes only and should not be used for any other purpose. The firm is not responsible for the accuracy or completeness of the information provided herein. The information is provided for informational purposes only and should not be used for any other purpose.

SHEET TITLE
ELEVATIONS
Name By: [blank] Date: [blank]
Checked By: [blank] Date: [blank]
Project Number: [blank]

PROJECT NAME
CROZET STORAGE
CROZET, VIRGINIA

CHRISTOPHER M.
URBANCZYK
BILL ARCHITECT
CORPORATION (P) 0000
CROZET


A3.0

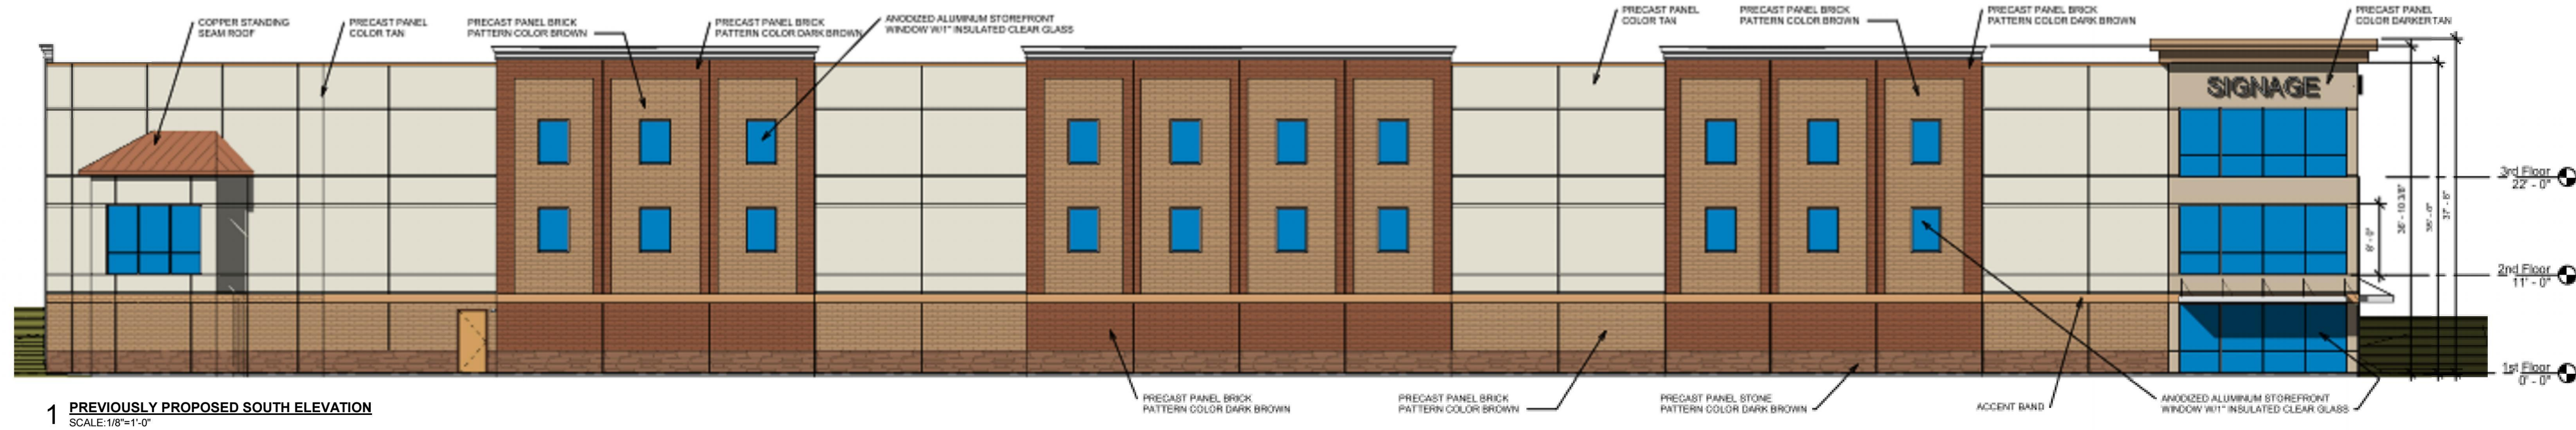


1 PREVIOUSLY PROPOSED SOUTH ELEVATION
SCALE: 1/8"=1'-0"




2 PROPOSED SOUTH ELEVATION
SCALE: 1/8"=1'-0"

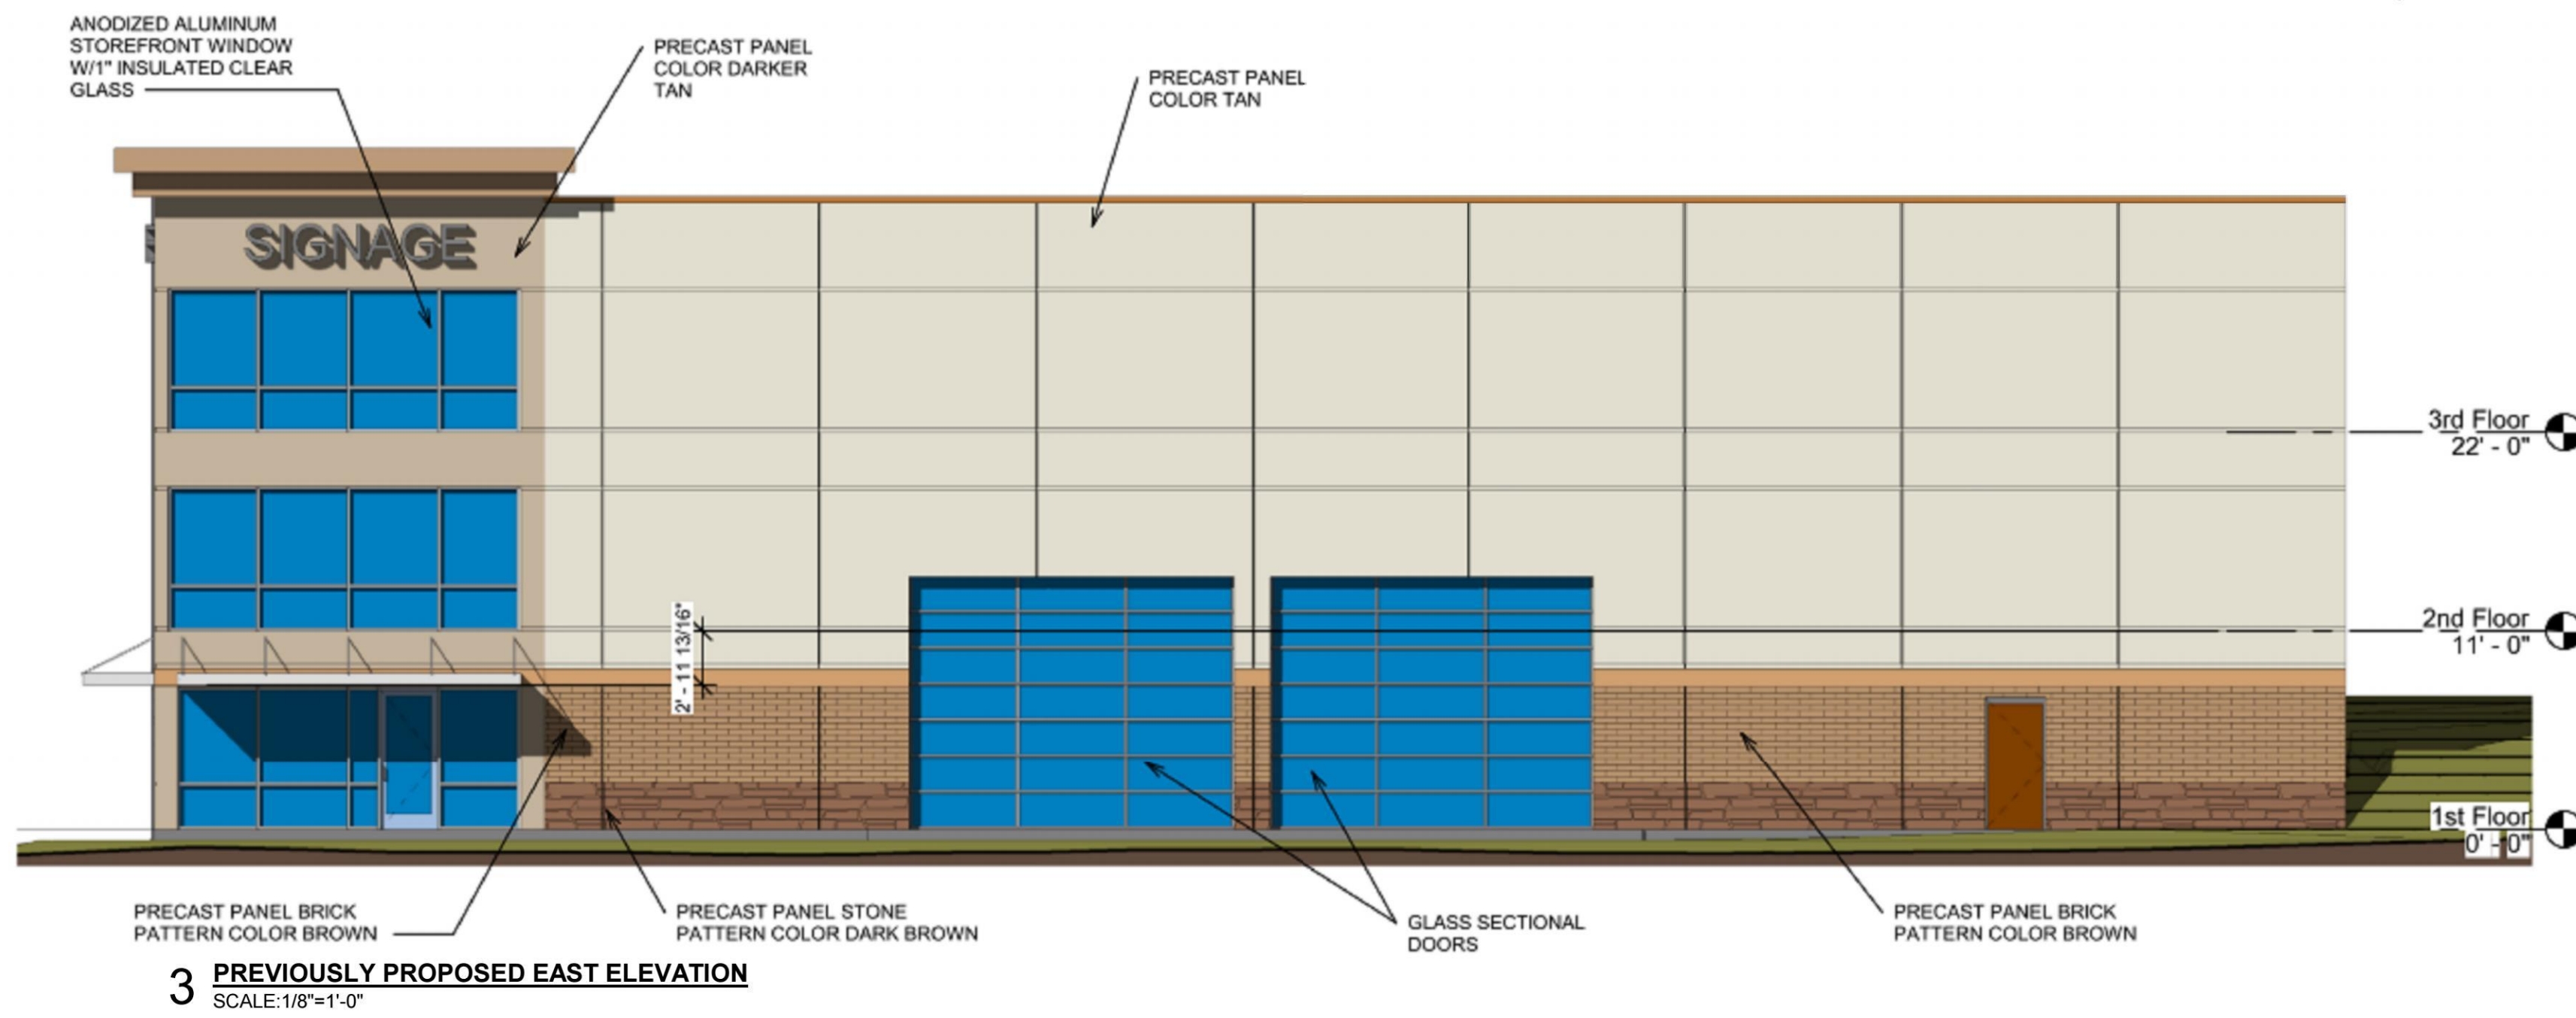


3 PREVIOUSLY PROPOSED EAST ELEVATION
SCALE: 1/8"=1'-0"

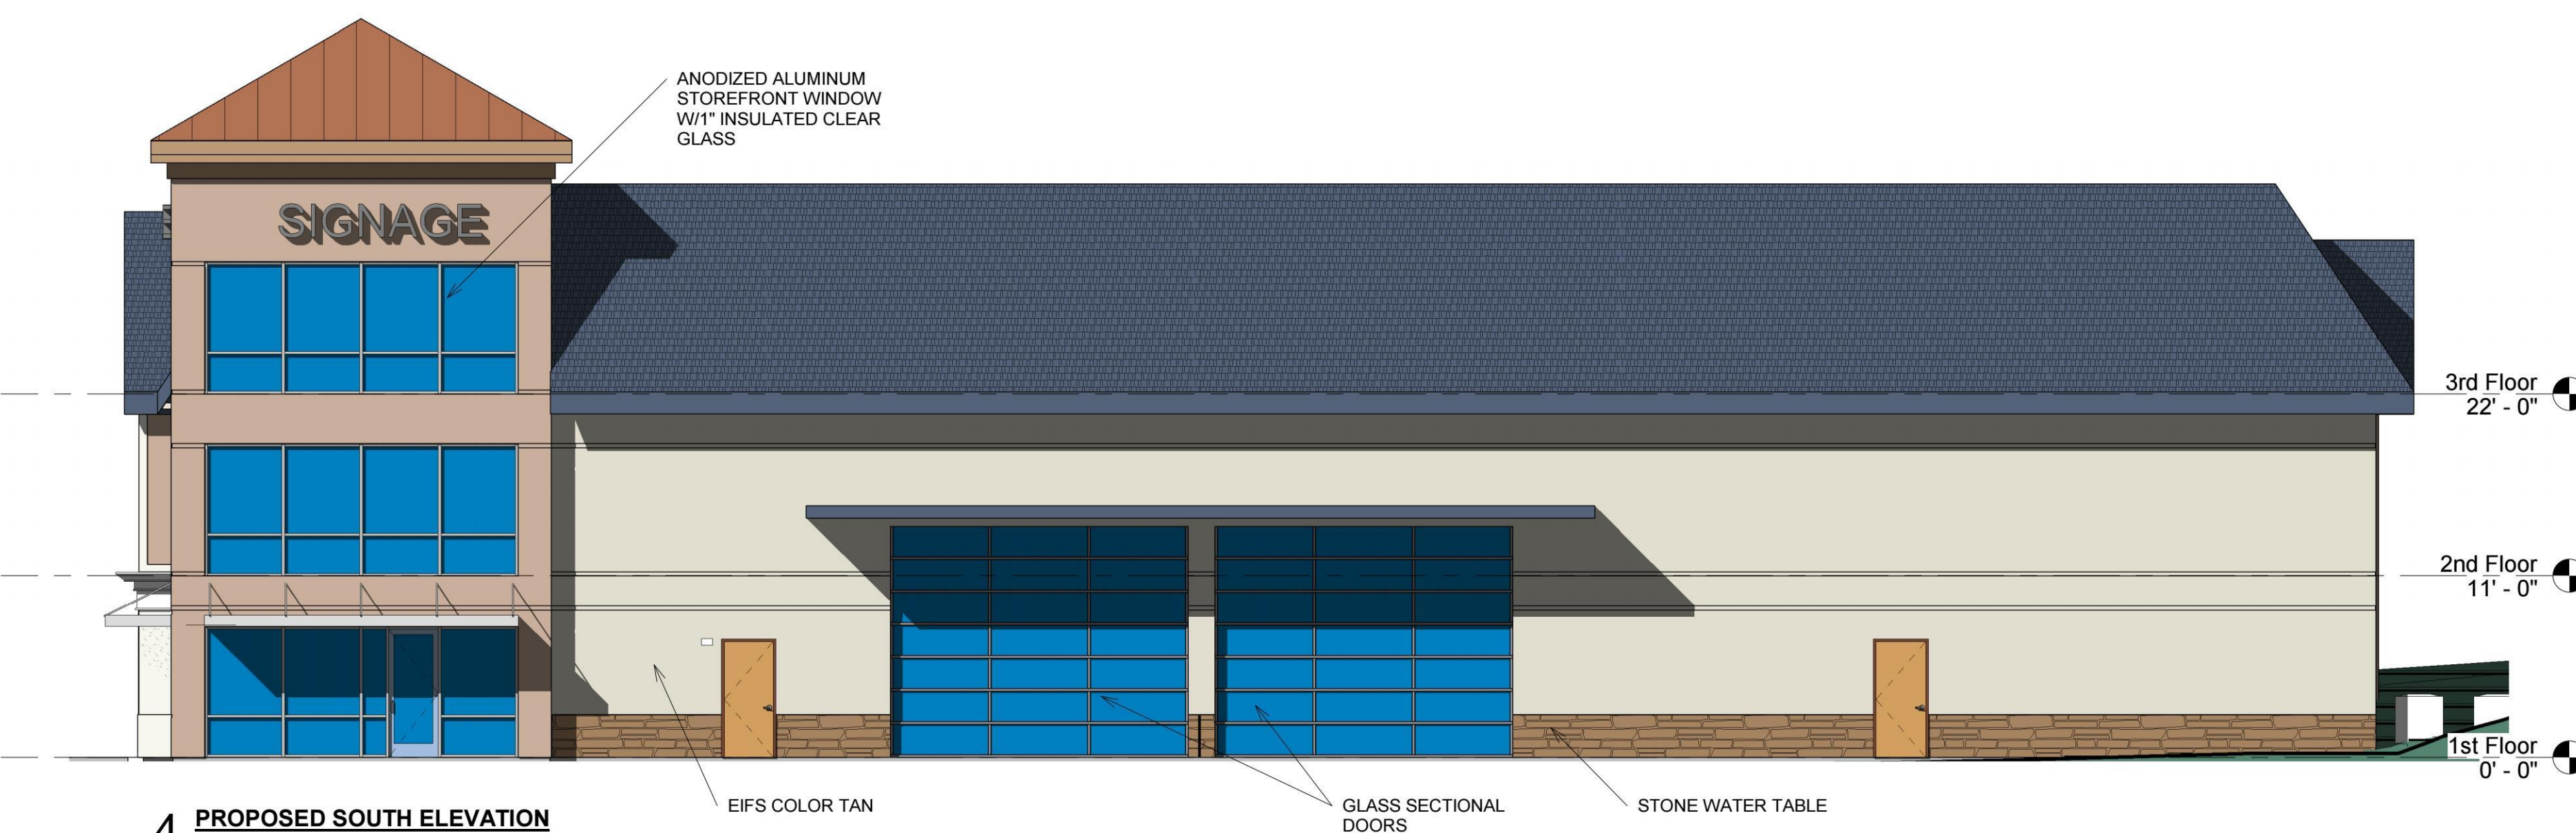

4 PROPOSED SOUTH ELEVATION
SCALE: 1/8"=1'-0"

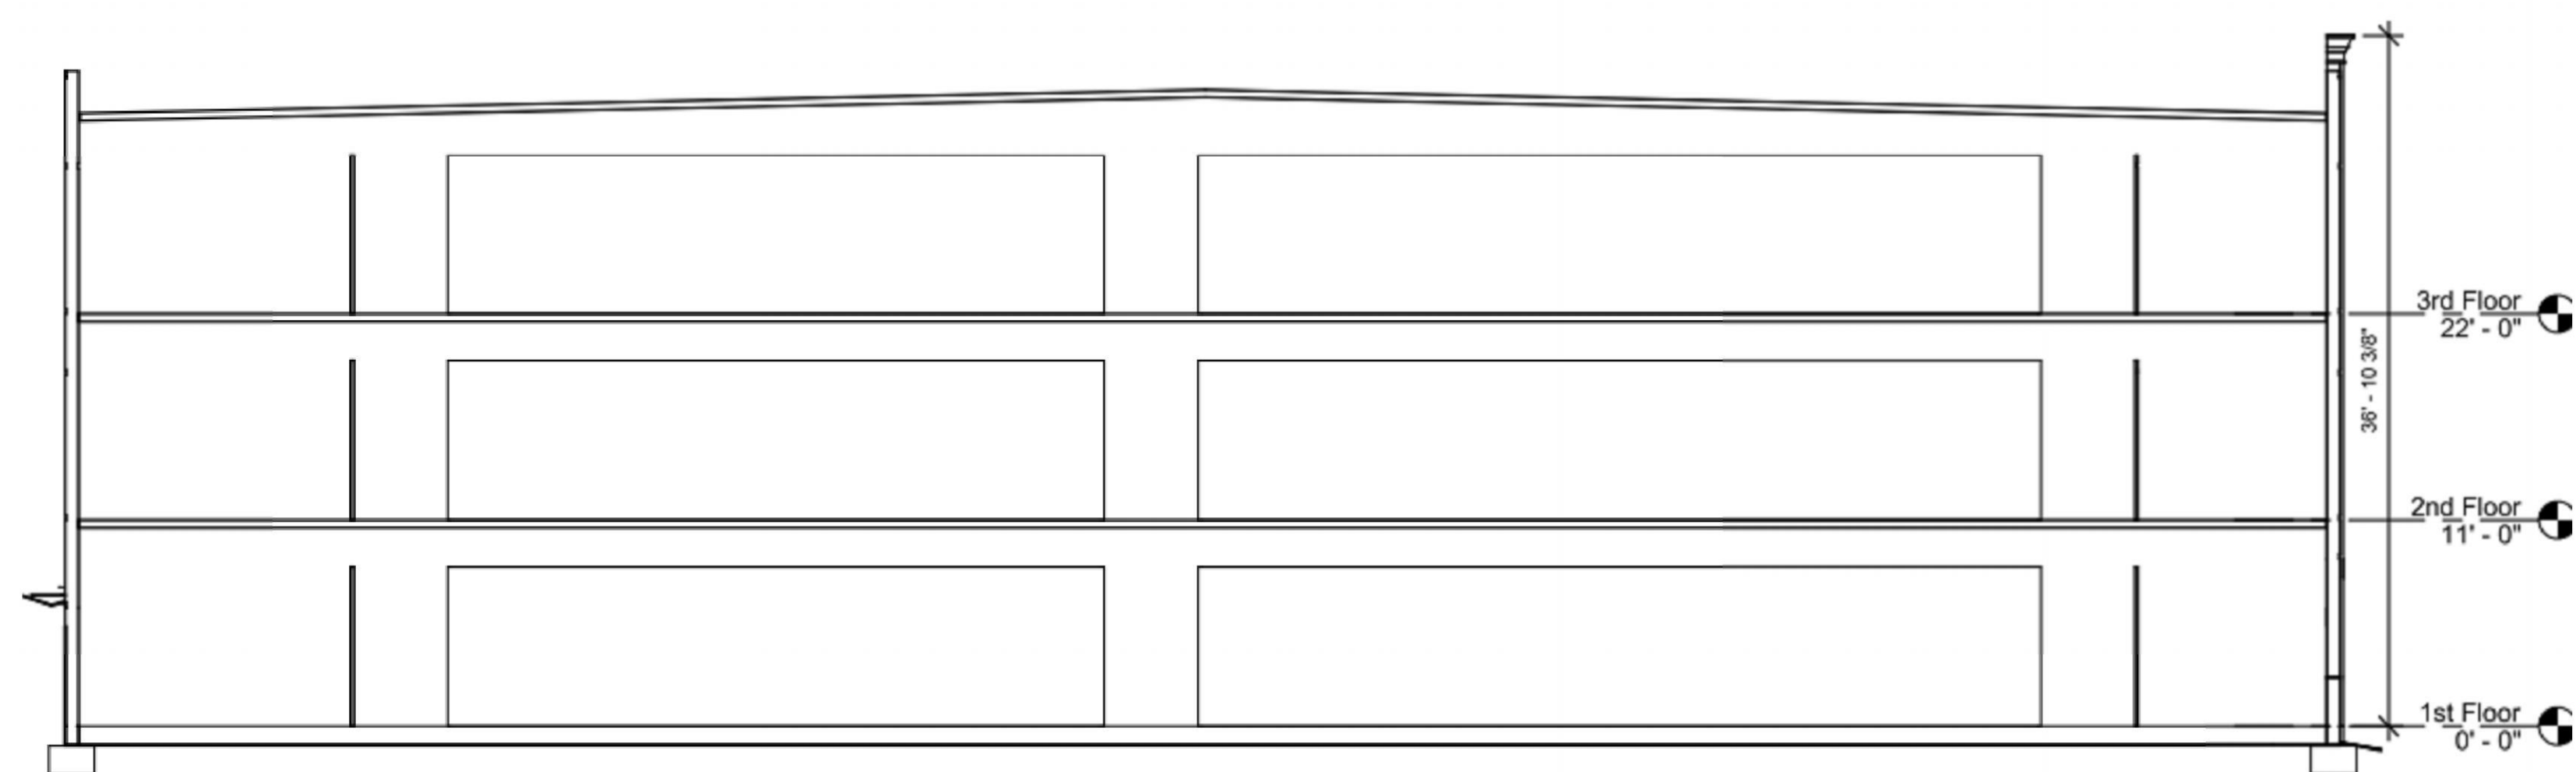

5 PREVIOUSLY PROPOSED TRANSVERSE BUILDING SECTION
SCALE: 1/8"=1'-0"

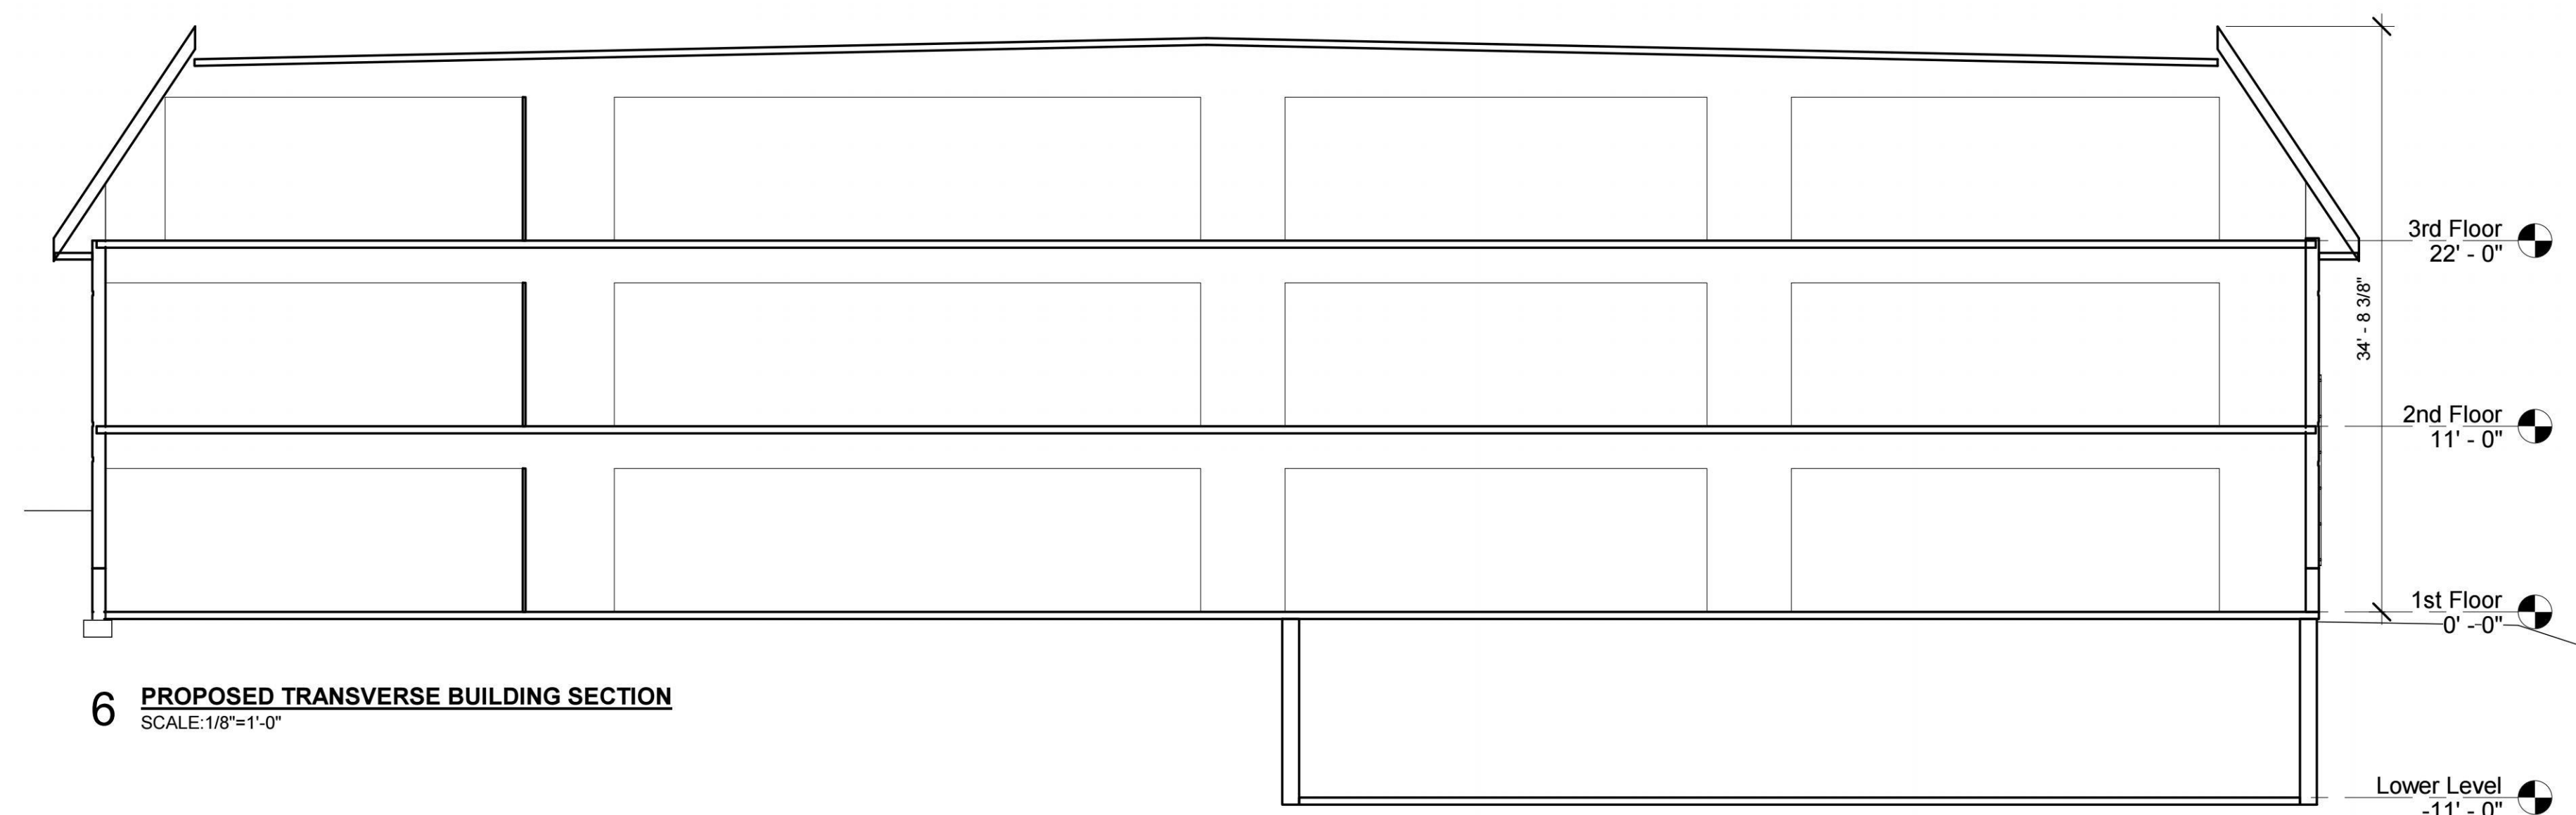

6 PROPOSED TRANSVERSE BUILDING SECTION
SCALE: 1/8"=1'-0"

REVISION

DATE

URBAN & ASSOCIATES
ARCHITECTS, INC.
2529 ILLINOIS ROAD, NORTHBROOK, ILLINOIS 60062
WWW.URBANASSOCIATES.NET (847) 291.9570


URBAN & ASSOCIATES
ARCHITECTS, INC.
2529 ILLINOIS ROAD, NORTHBROOK, ILLINOIS 60062
WWW.URBANASSOCIATES.NET (847) 291.9570

SHEET TITLE
ELEVATION COMPARISON
PREVIOUS/PROPOSED


PROJECT NAME
CROZET STORAGE
CROZET, VIRGINIA

CHRISTOPHER M.
URBANZYK


A3.1

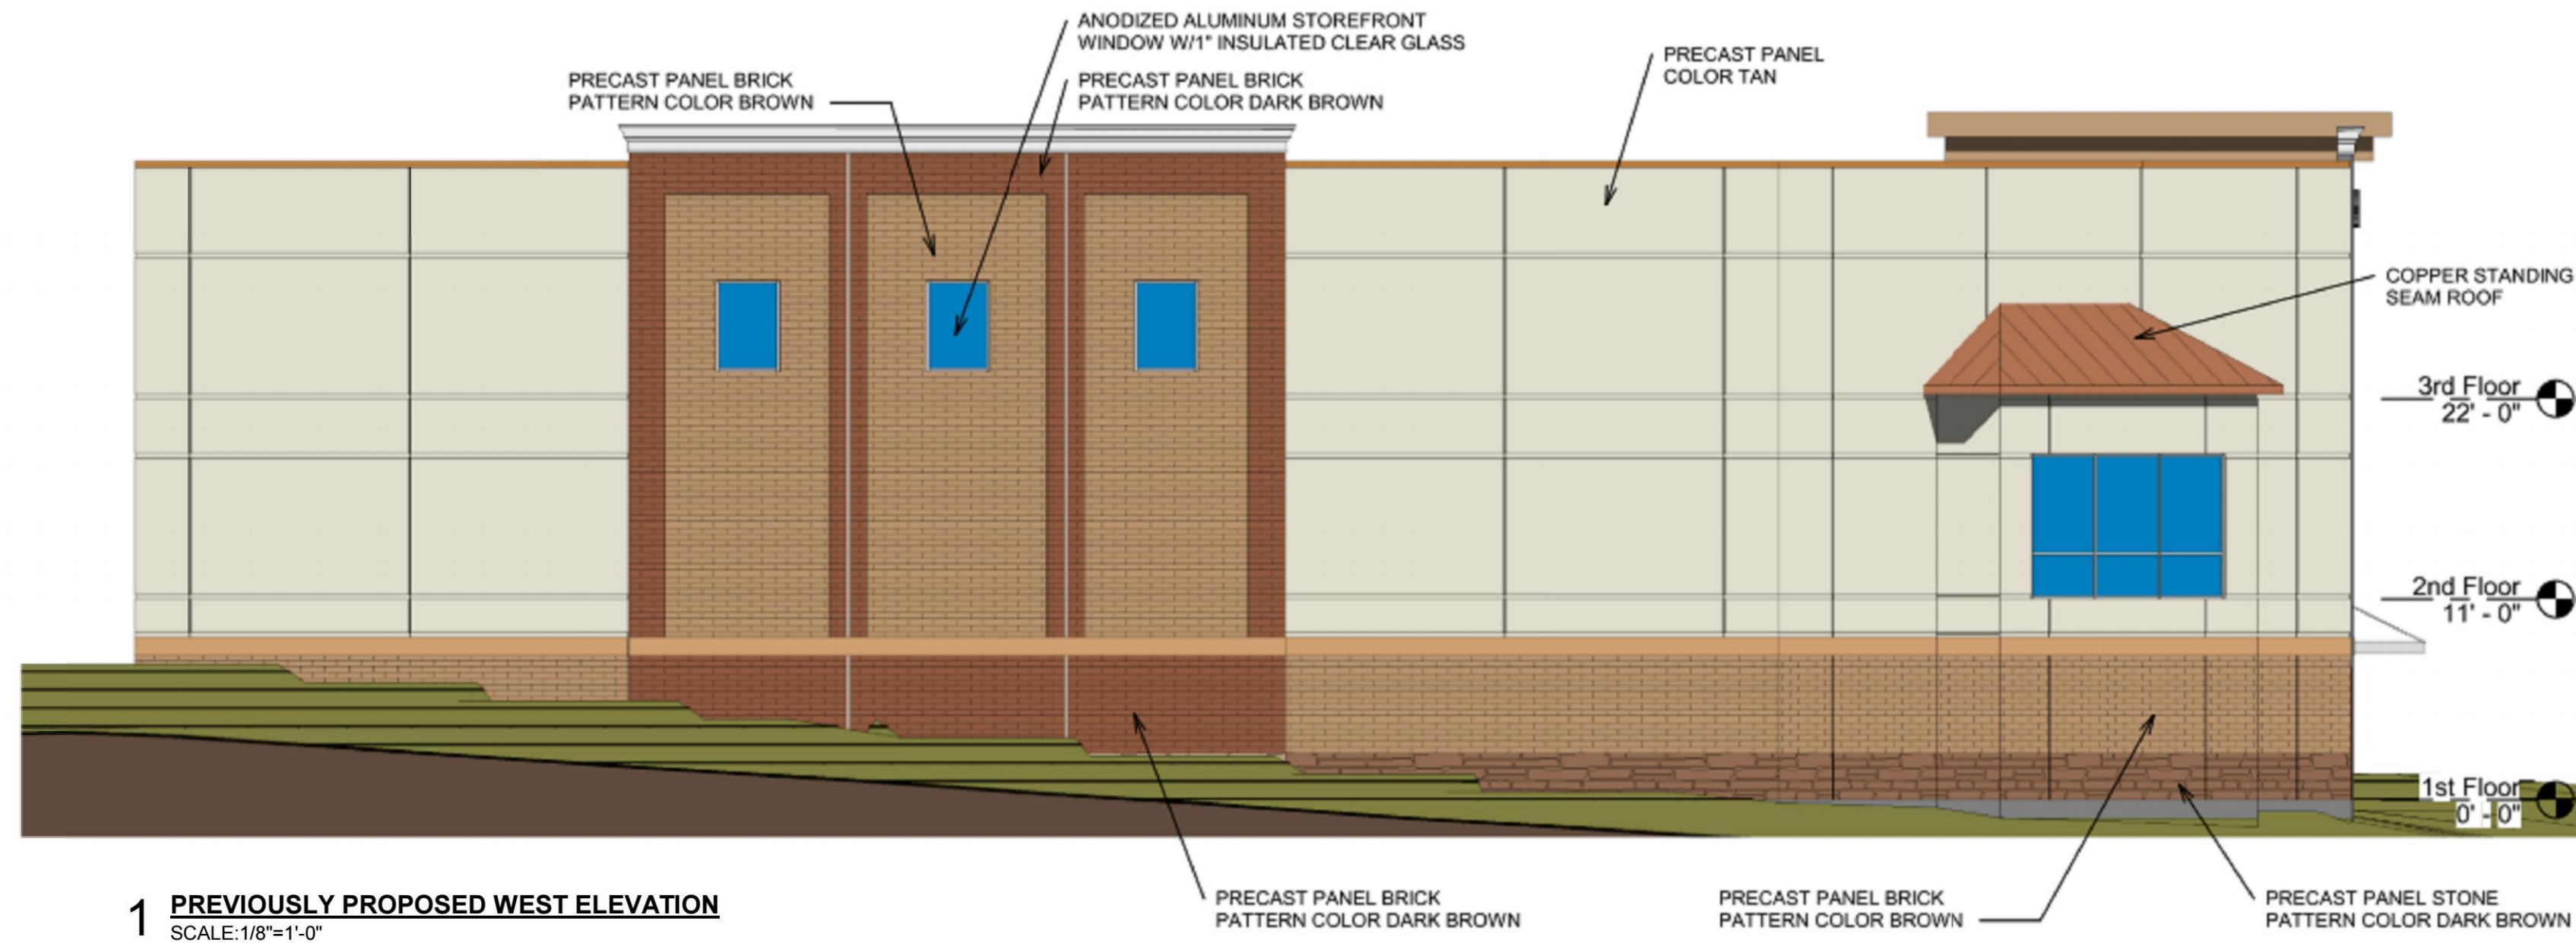


1 PREVIOUSLY PROPOSED WEST ELEVATION
SCALE: 1/8"=1'-0"

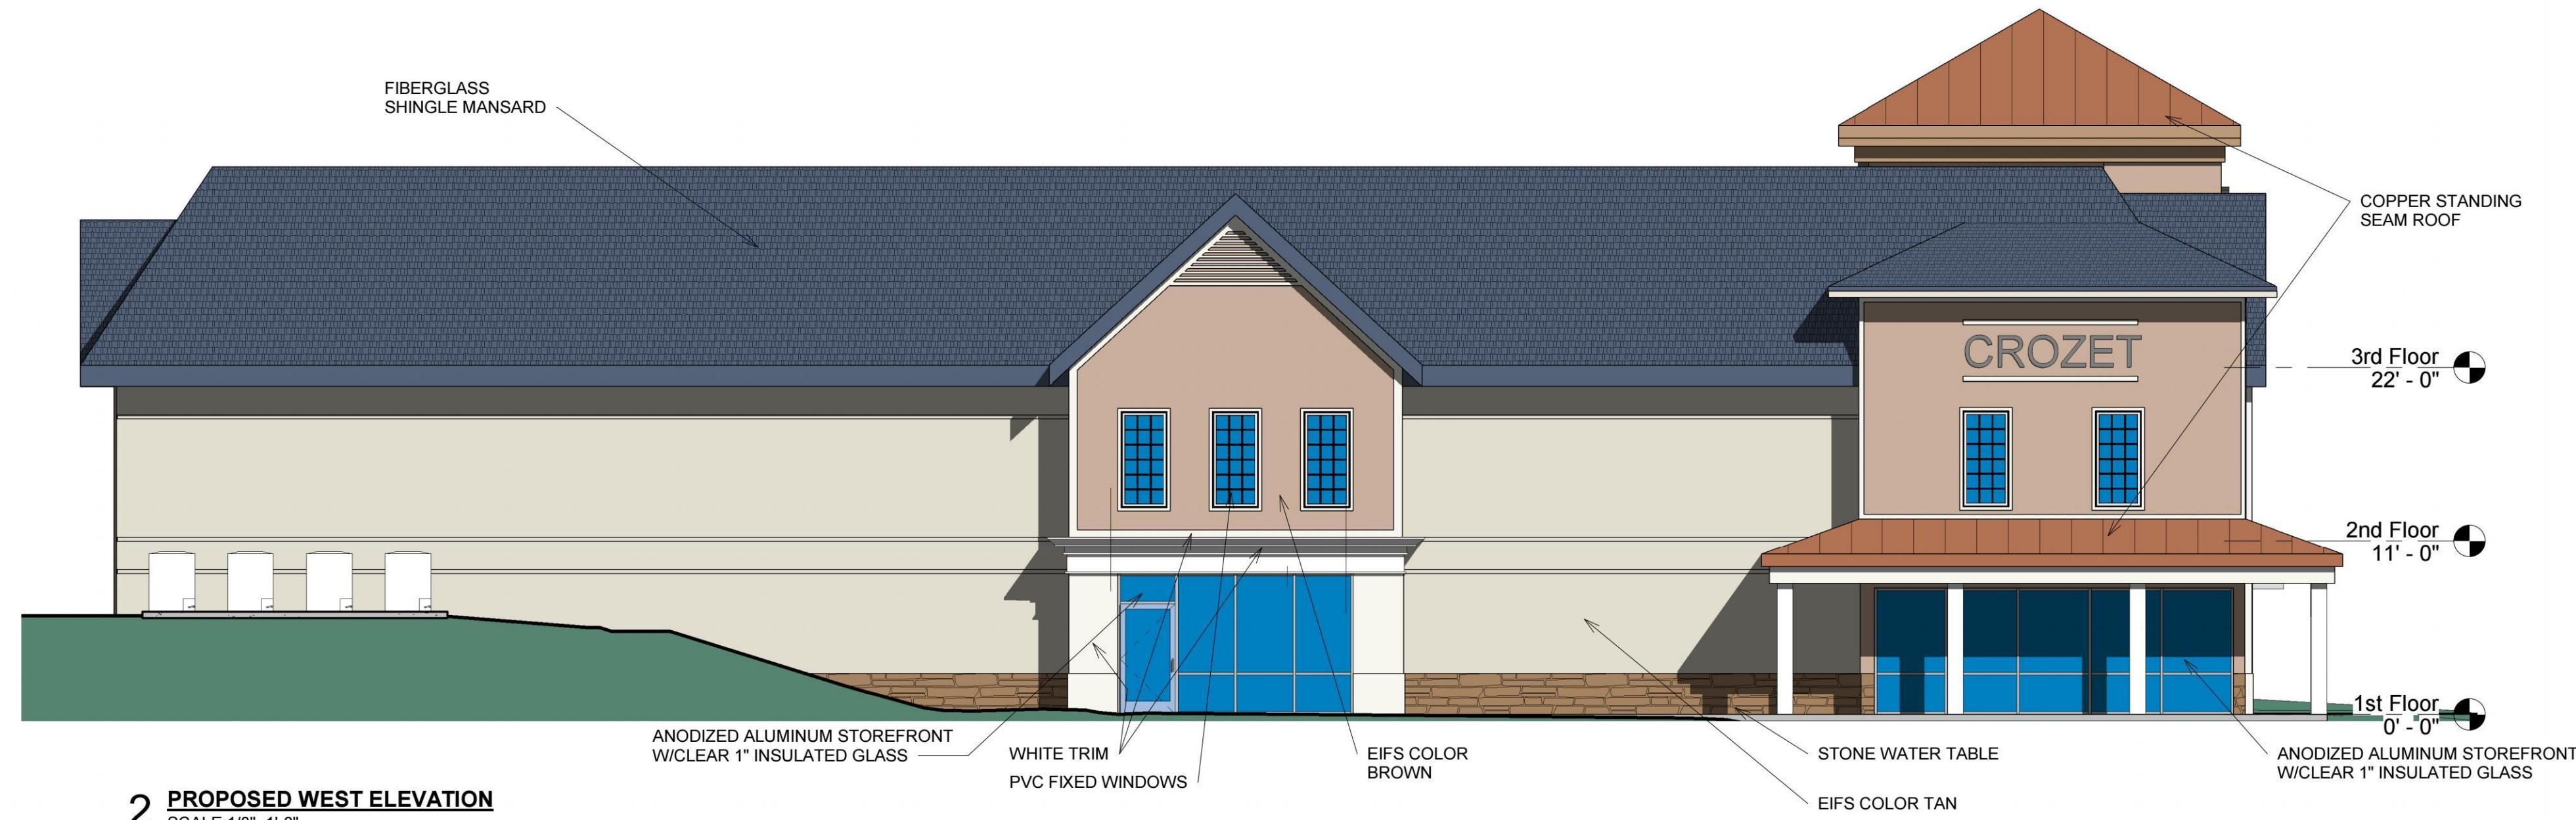

2 PROPOSED WEST ELEVATION
SCALE: 1/8"=1'-0"

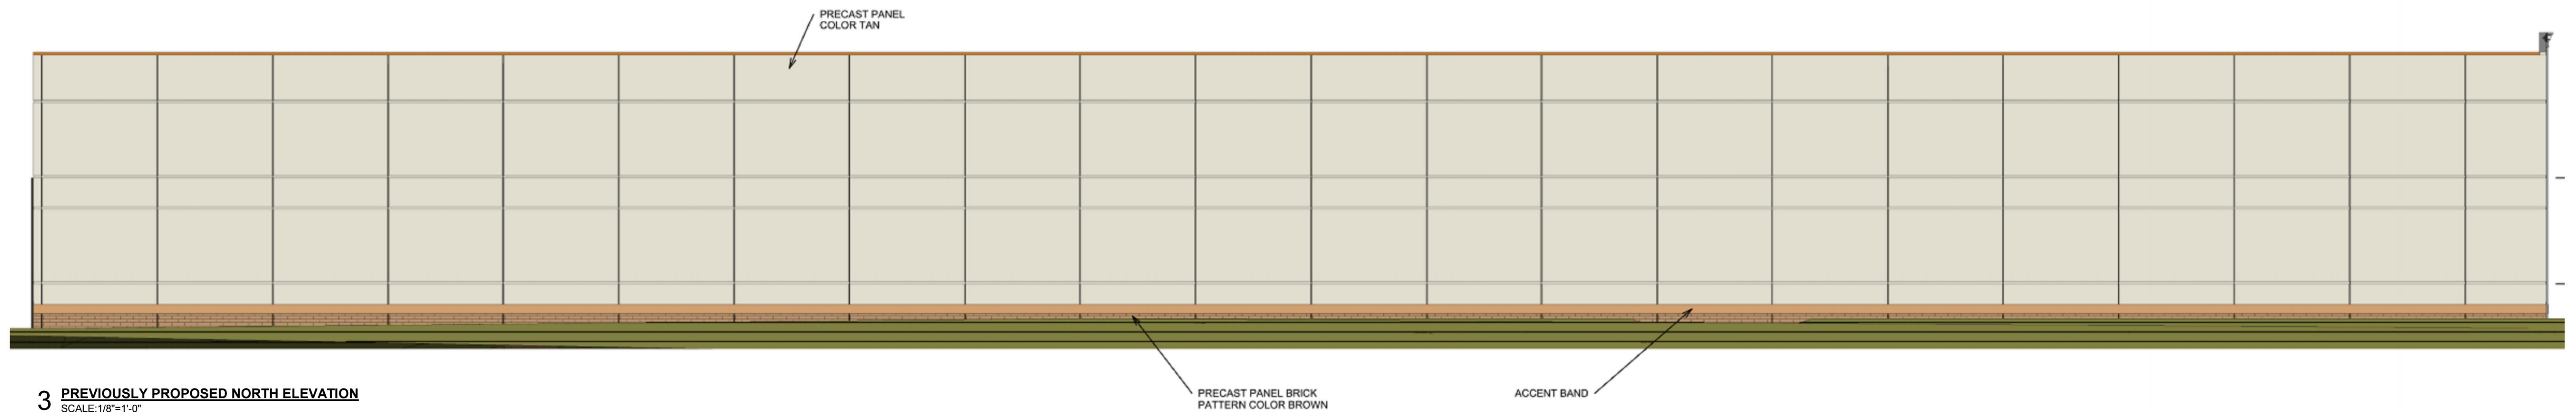

3 PREVIOUSLY PROPOSED NORTH ELEVATION
SCALE: 1/8"=1'-0"

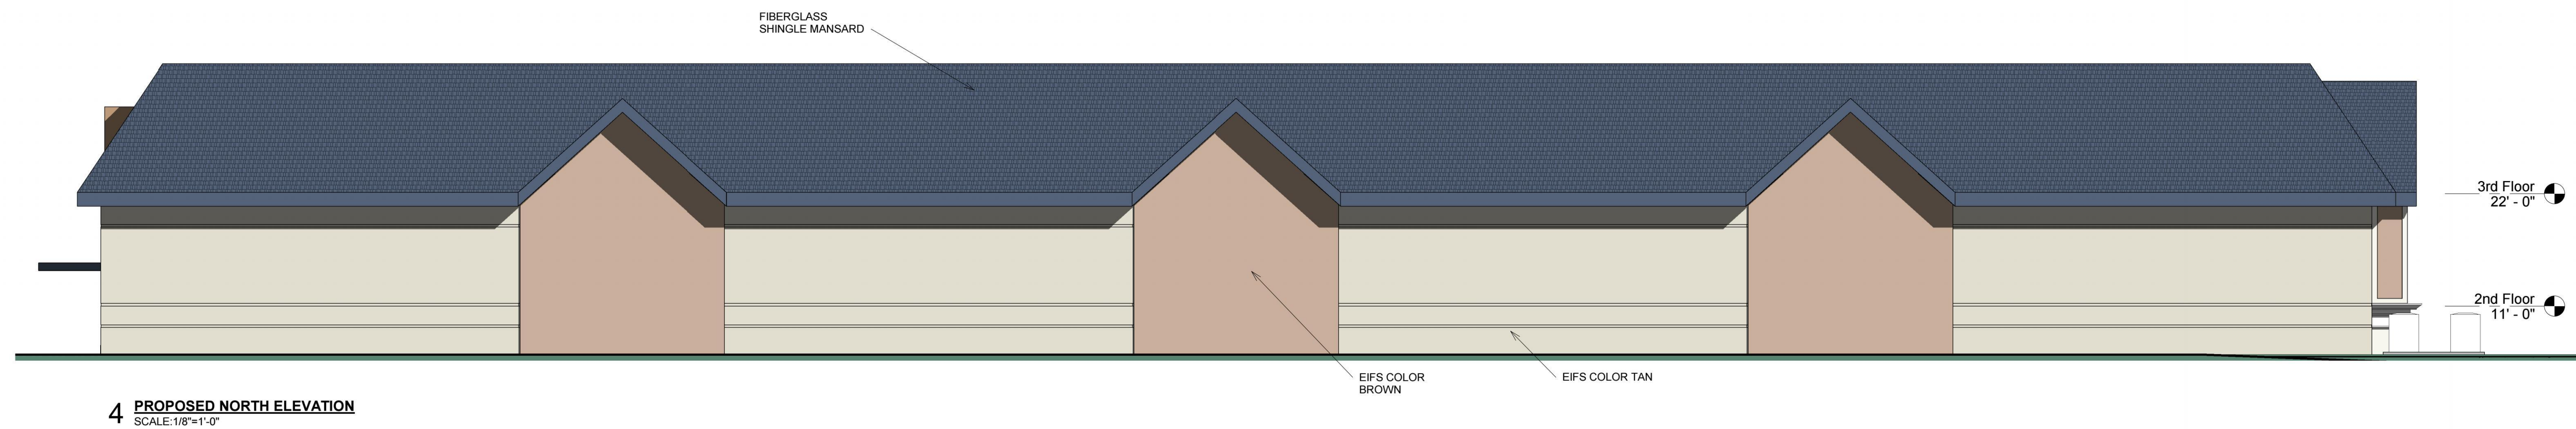

4 PROPOSED NORTH ELEVATION
SCALE: 1/8"=1'-0"

REVISION

DATE

URBAN & ASSOCIATES
ARCHITECTS, INC.
2529 ILLINOIS ROAD, NORTHBROOK, ILLINOIS 60062
WWW.URBANASSOCIATES.NET (847) 291.9570

URBAN & ASSOCIATES ARCHITECTS, INC. is a registered professional architectural firm in the State of Illinois. The firm is not responsible for the accuracy of the information provided in this document. The information is provided for informational purposes only and should not be used for any other purpose. The information is provided as is, without warranty, and the user assumes all liability for any use of the information.

SHEET TITLE
ELEVATION COMPARISON
PREVIOUS/PROPOSED
Drawn By: [Name] Date: [Date]
Checked By: [Name] Date: [Date]
Project Number: [Number]

PROJECT NAME
CROZET STORAGE
CROZET, VIRGINIA

CHRISTOPHER M. URBANCZYK
REL. ARCHITECT
COMPARISON TYPES
DRAWING 2/2

A3.2



