

NOT FOR
CONSTRUCTION

Comm # 210515
Scale: AS NOTED
Designed by: OTHERS
Drawn by: MM
Checked by: DET
Issue: Date:
Design Development
Progress Set
Permit Set

CHIPOTLE HOLLYMEAD
CHARLOTTESVILLE, VA
109 COMMUNITY ST., CHARLOTTESVILLE, VA 22911


Sheet Number

A302

EXIST. WALL TO REMAIN ← → NEW WALL




1
A302
EXISTING WALL AND DUMPSTER ENCLOSURE
1/4" = 1'-0"

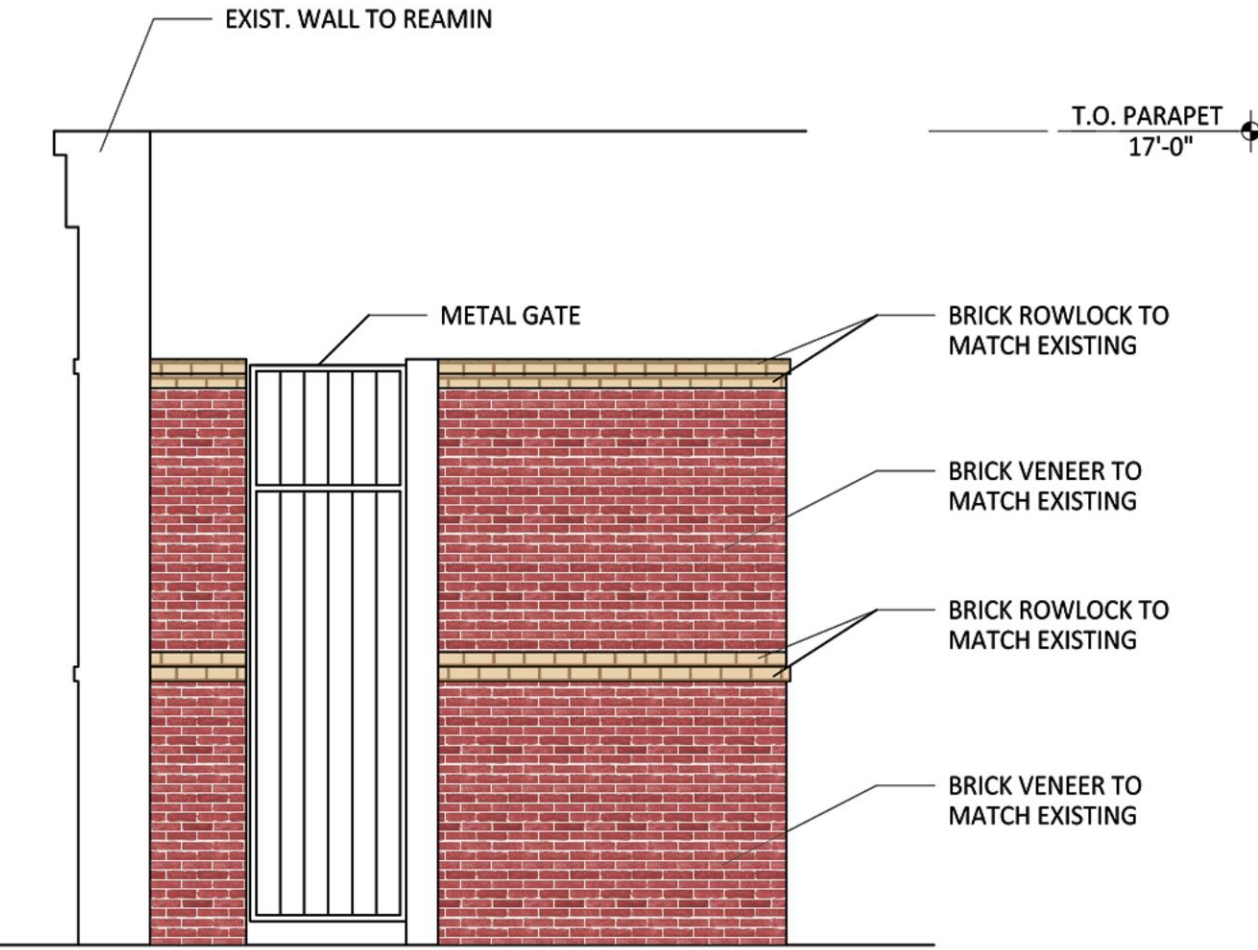

2
A302
DUMPSTER ENCLOSURE SIDE VIEW
1/4" = 1'-0"

NEW WALL ← → EXIST. WALL TO REMAIN


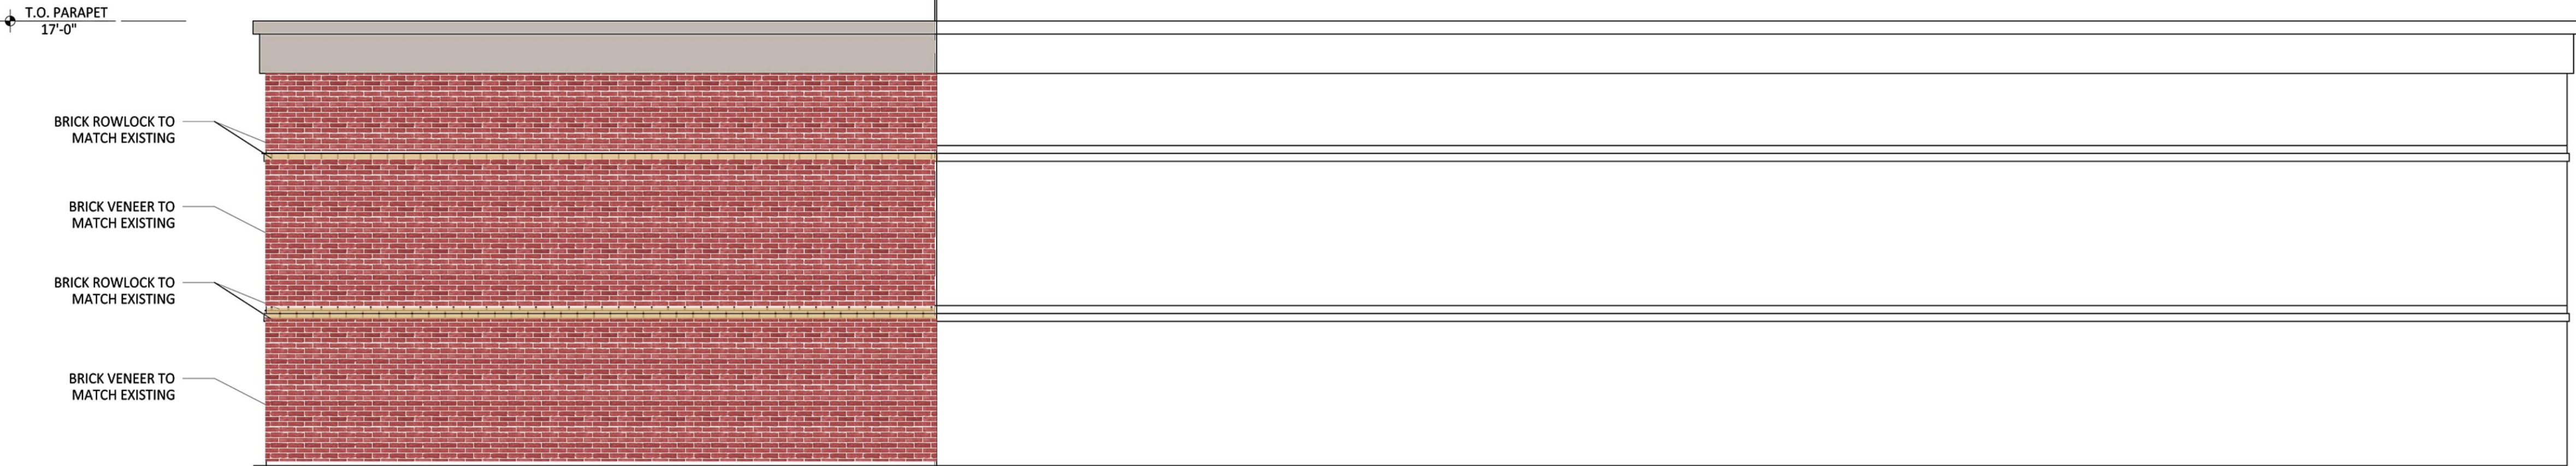


3
A302
EXISTING WALL AND DUMPSTER ENCLOSURE WALL EXTENSION
VIEW FROM SEMINOLE TRAIL
1/4" = 1'-0"

GENERAL NOTES


1. REFER TO EXTERIOR ELEVATIONS THIS SHEET FOR EXTERIOR SIGNAGE LOCATIONS, SIZES & DESCRIPTIONS.
2. EXTERIOR SIGNAGE PROVIDED BY TSV AND INSTALLED BY TSV. GC TO MAKE FINAL CONNECTION.
3. METAL CANOPY AVAILABLE FROM AMERICAN PRODUCTS, INC. (API), PHONE: (813) 925-0144, E-MAIL: BIDS@AMERICANPROD.COM

ARCHITECT TO REMOVE
CANOPY NOTE AS
REQUIRED PER PROJECT

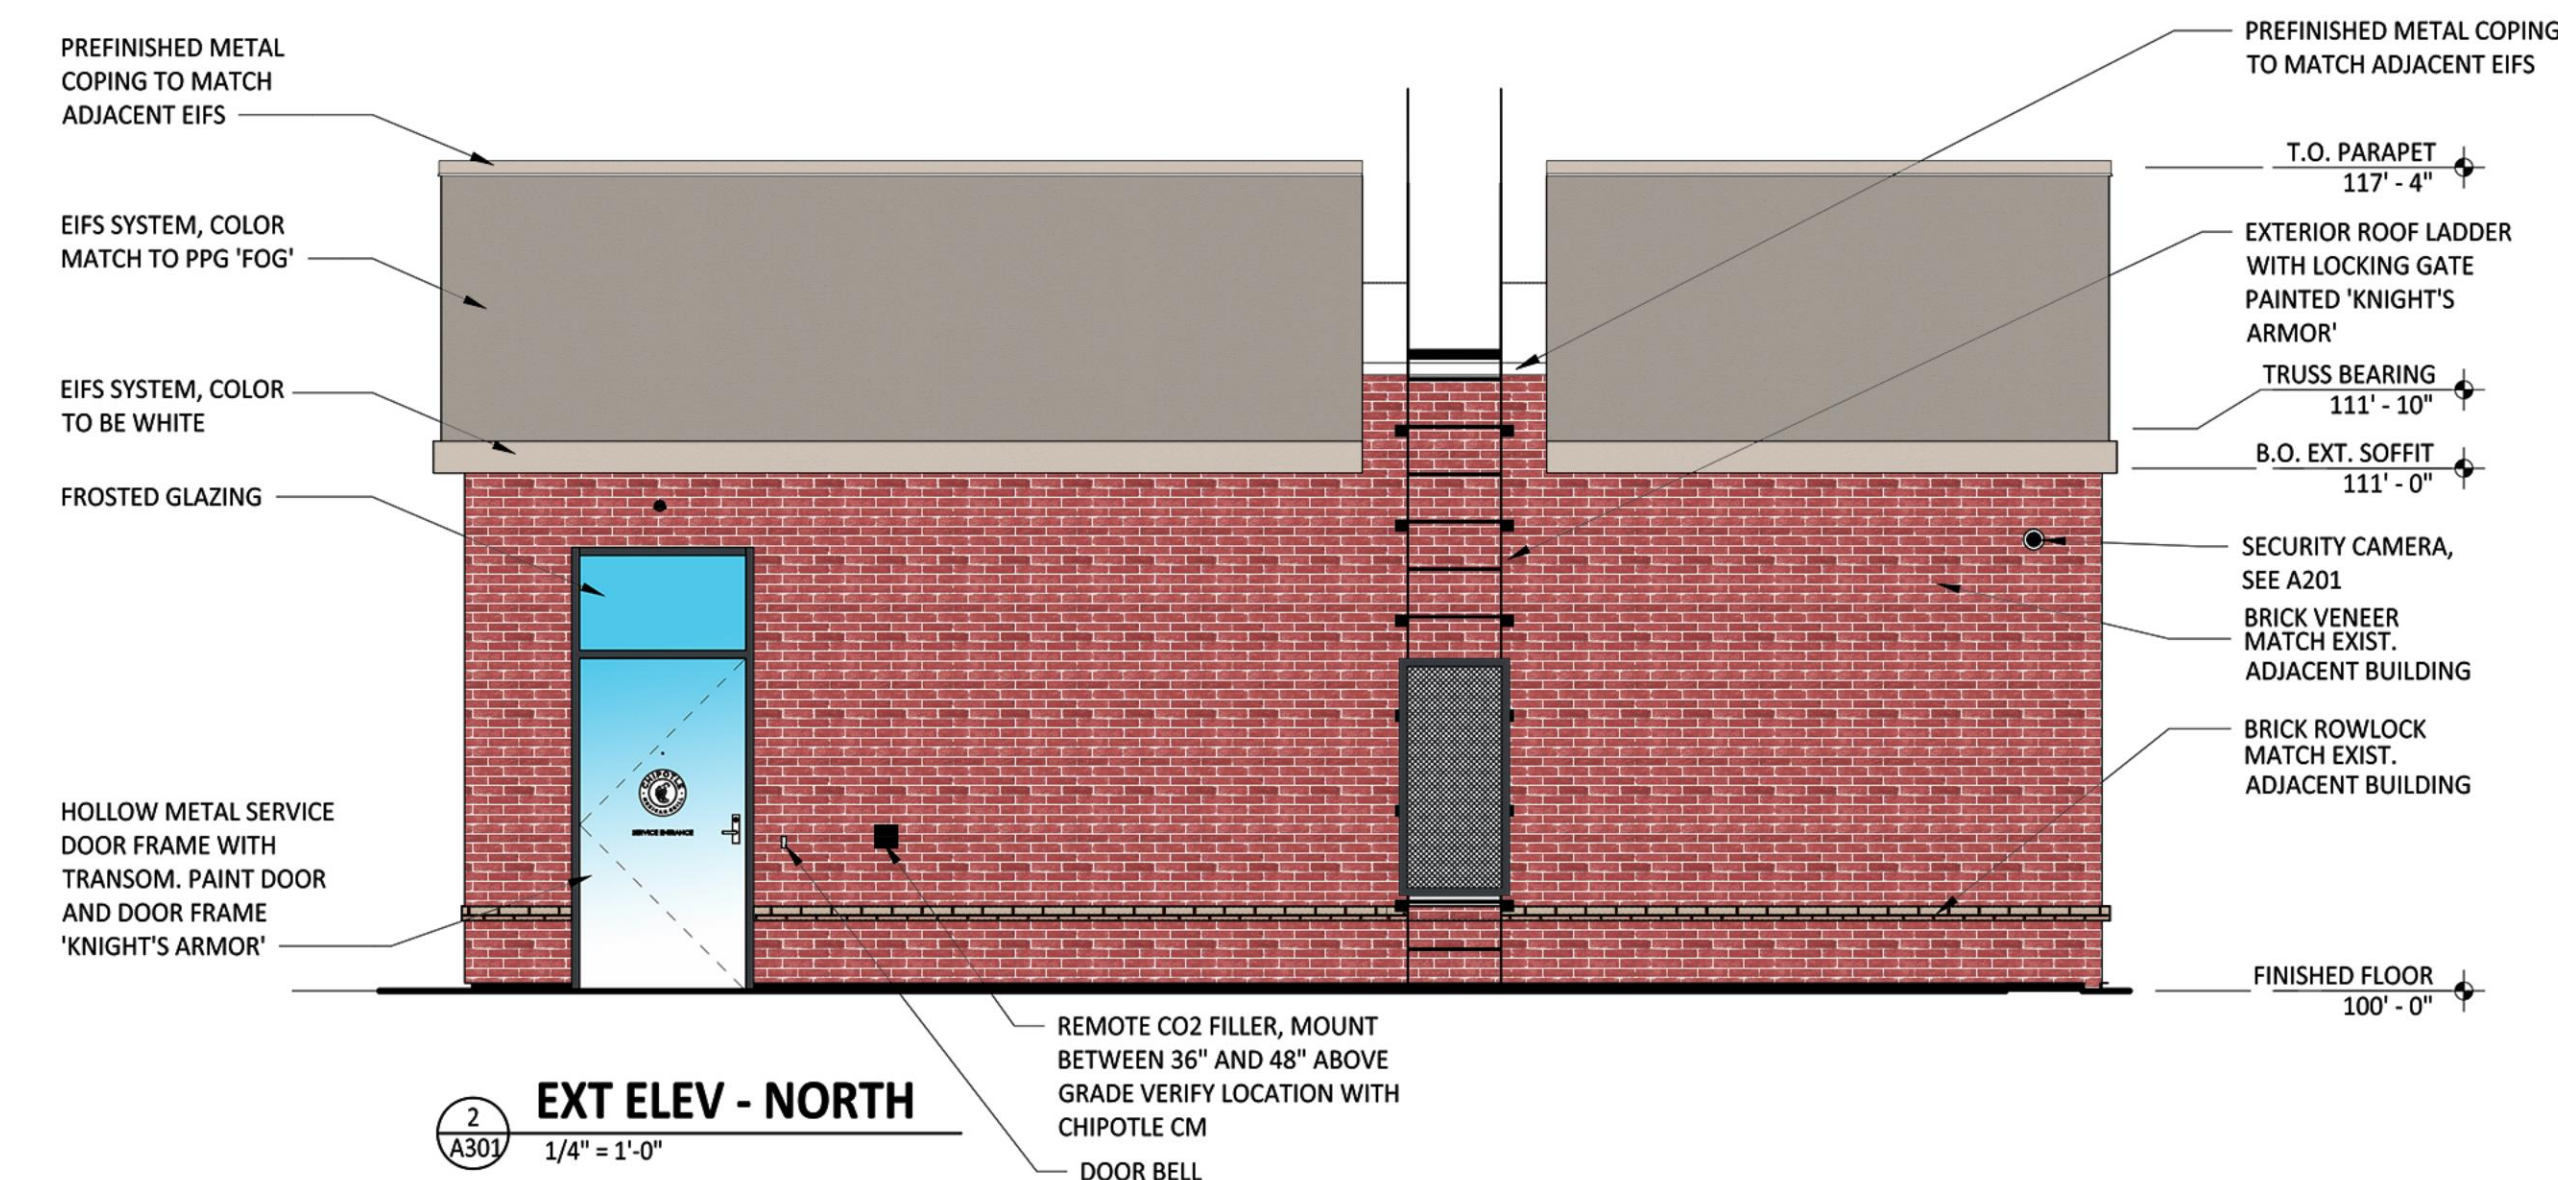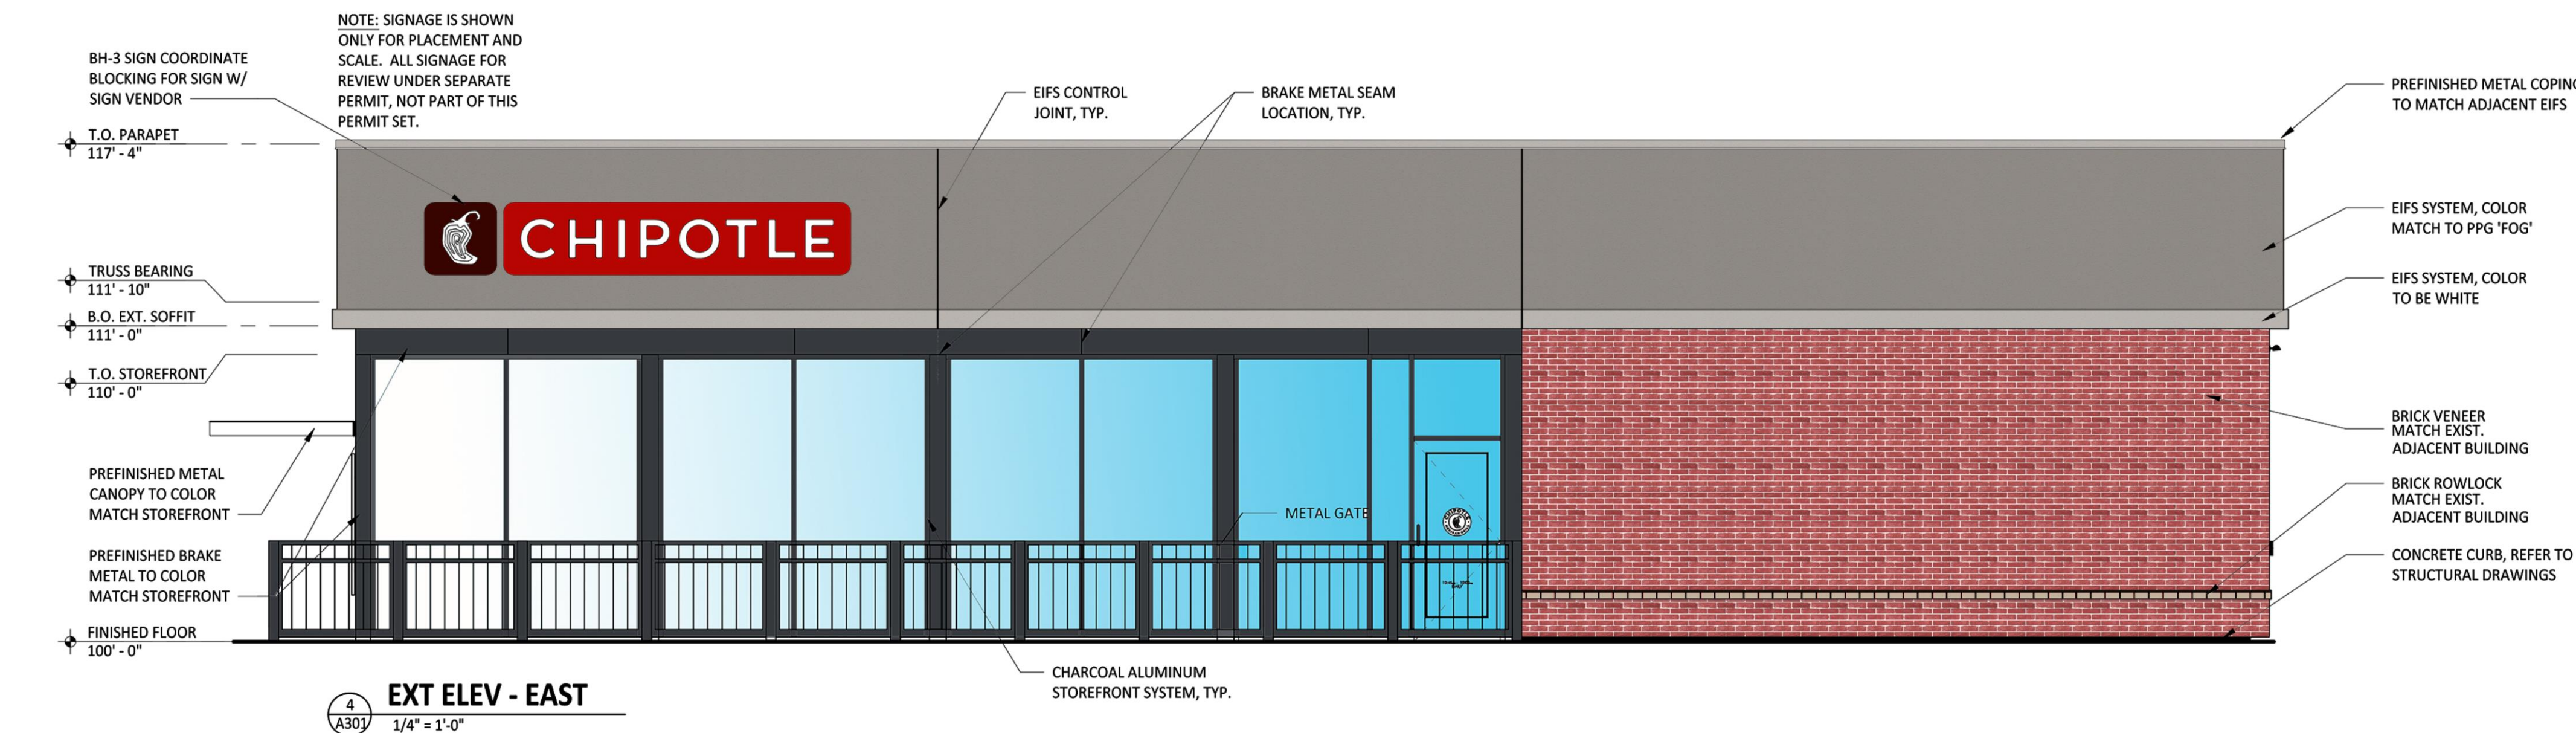

ARCHITECT TO REVIEW ALL
EXTERIOR LIGHTING WITH DM

ARCH PM TO VERIFY CANOPY
FINISH MATCHES STOREFRONT
FINISH WITH SAMPLES FROM GC

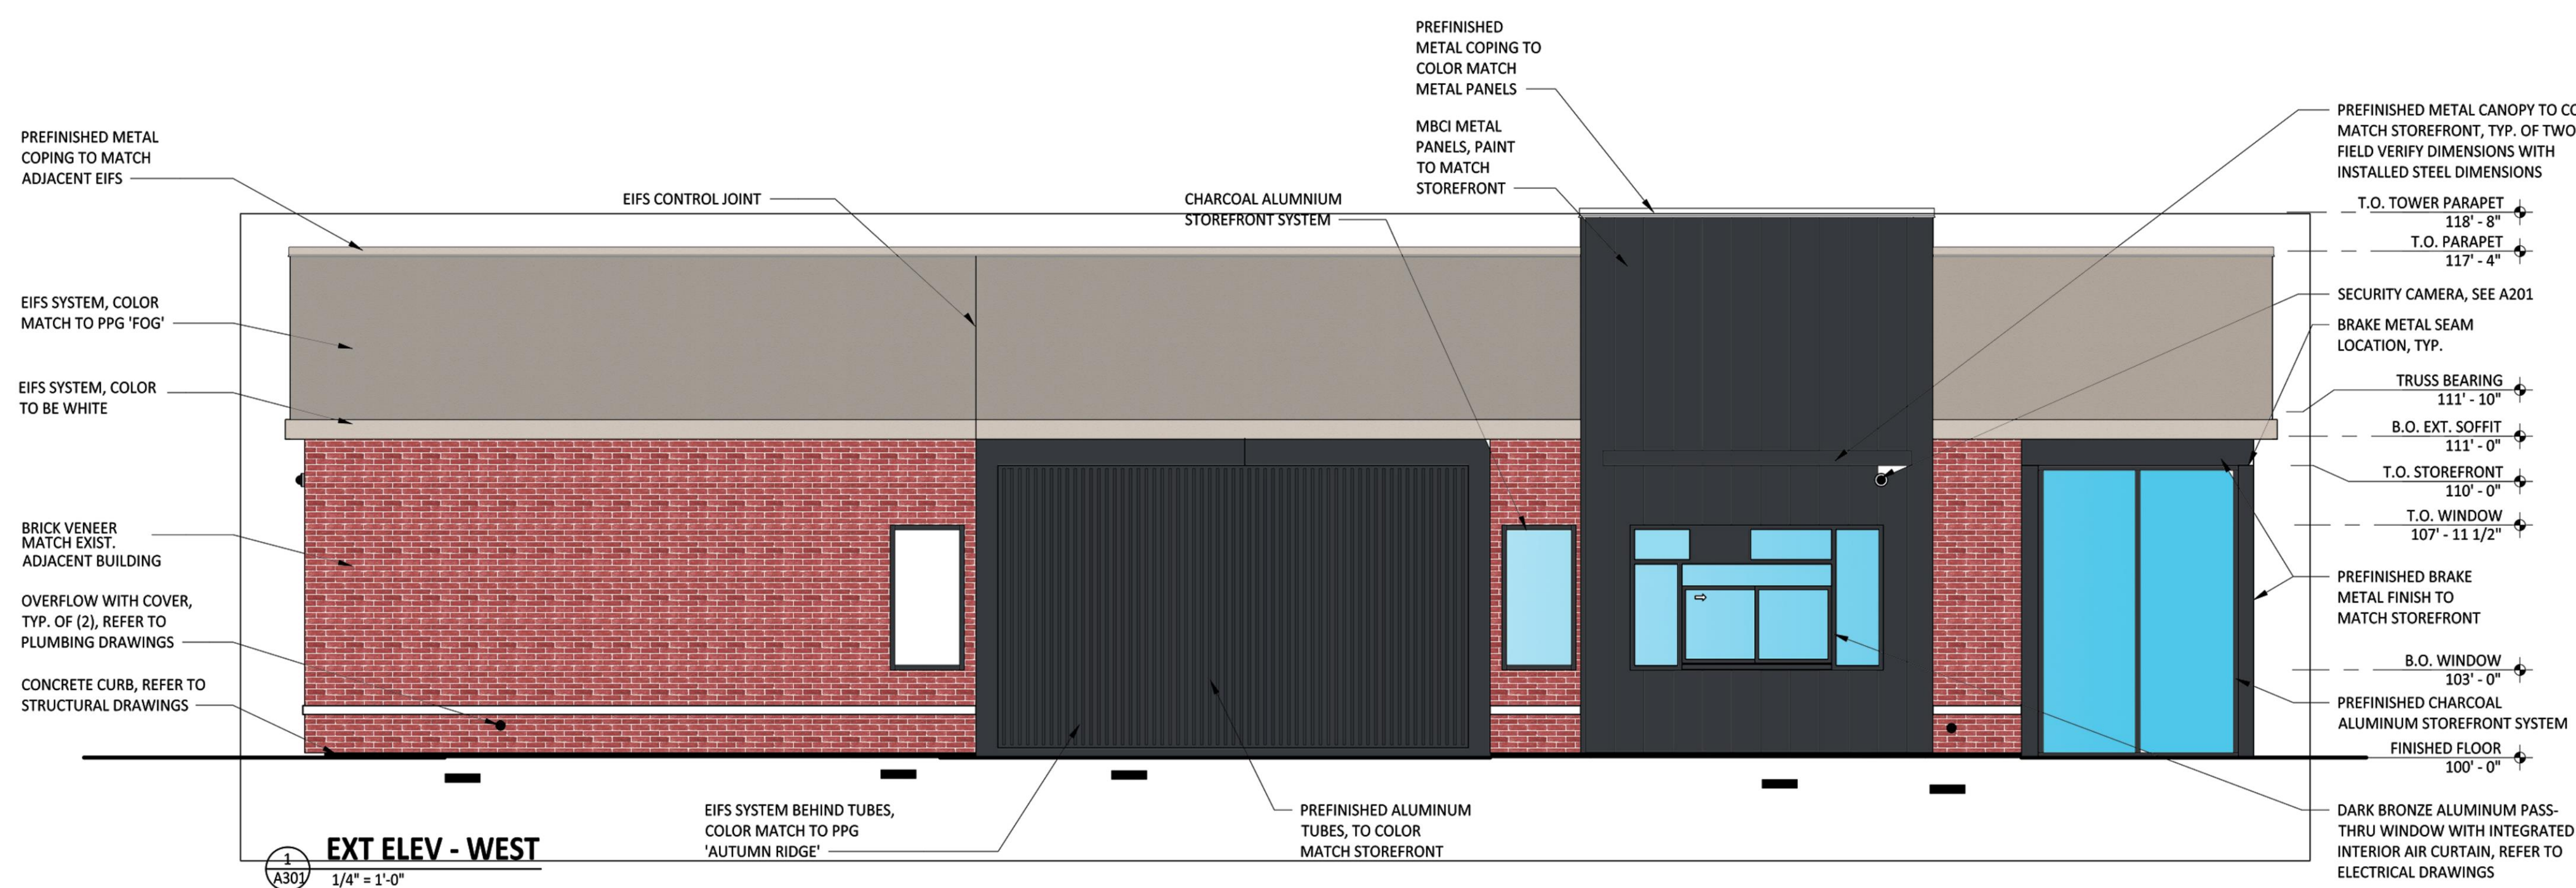

NOT FOR
CONSTRUCTION

Comm # 210515
Scale: AS NOTED
Designed by: OTHERS
Drawn by: MM
Checked by: DET
Issue: Date:
Design Development
Progress Set
Permit Set

**CHIPOTLE HOLLYMEAD
CHARLOTTESVILLE, VA**
109 COMMUNITY ST., CHARLOTTESVILLE, VA 22911

Sheet Number

A301



APPROACH