



CLIMATE CONTROLLED STORAGE FACILITY
PROPOSED EXTERIOR PERSPECTIVE VIEW
FIFTH STREET, CHARLOTTESVILLE, VA

06-04-2022
Drawn By: MKC

R1






CLIMATE CONTROLLED STORAGE FACILITY
PROPOSED EXTERIOR PERSPECTIVE VIEW
FIFTH STREET, CHARLOTTESVILLE, VA

06-04-2022
Drawn By: MKC

R2



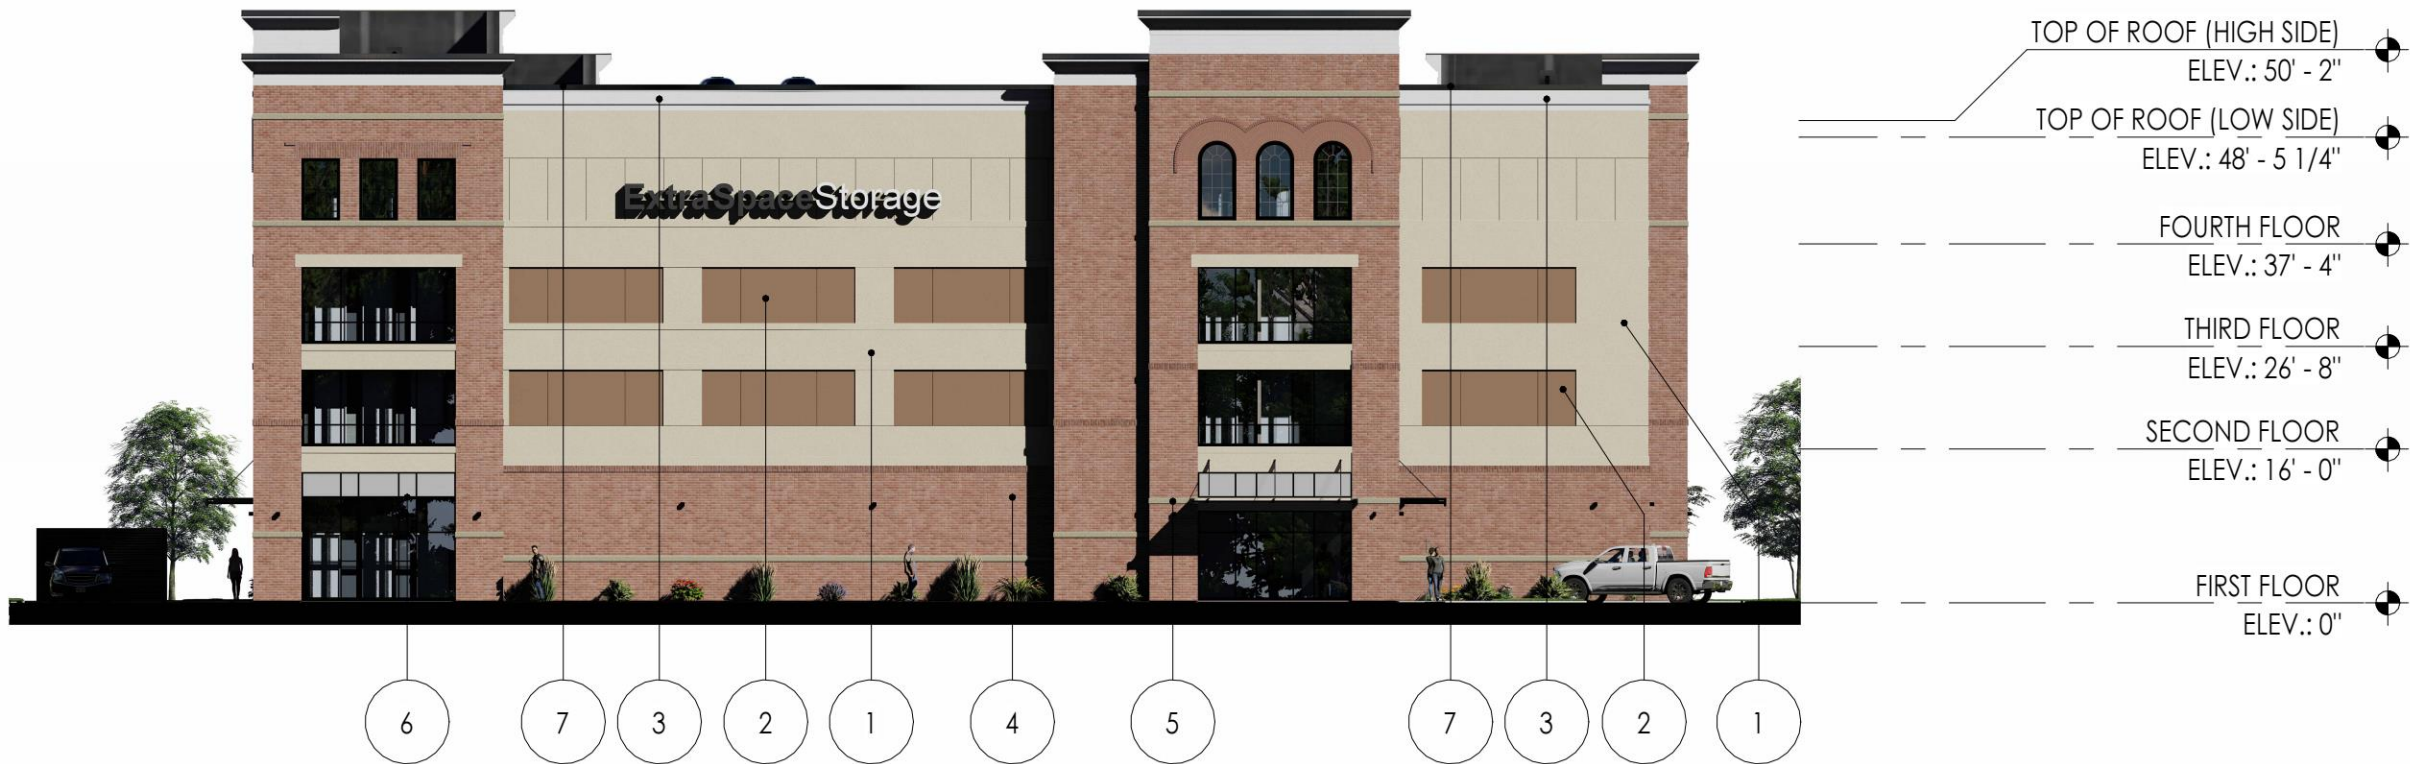


CLIMATE CONTROLLED STORAGE FACILITY
 PROPOSED EXTERIOR ELEVATION
 FIFTH STREET, CHARLOTTESVILLE, VA

06-04-2022
 Drawn By: MKC

R3



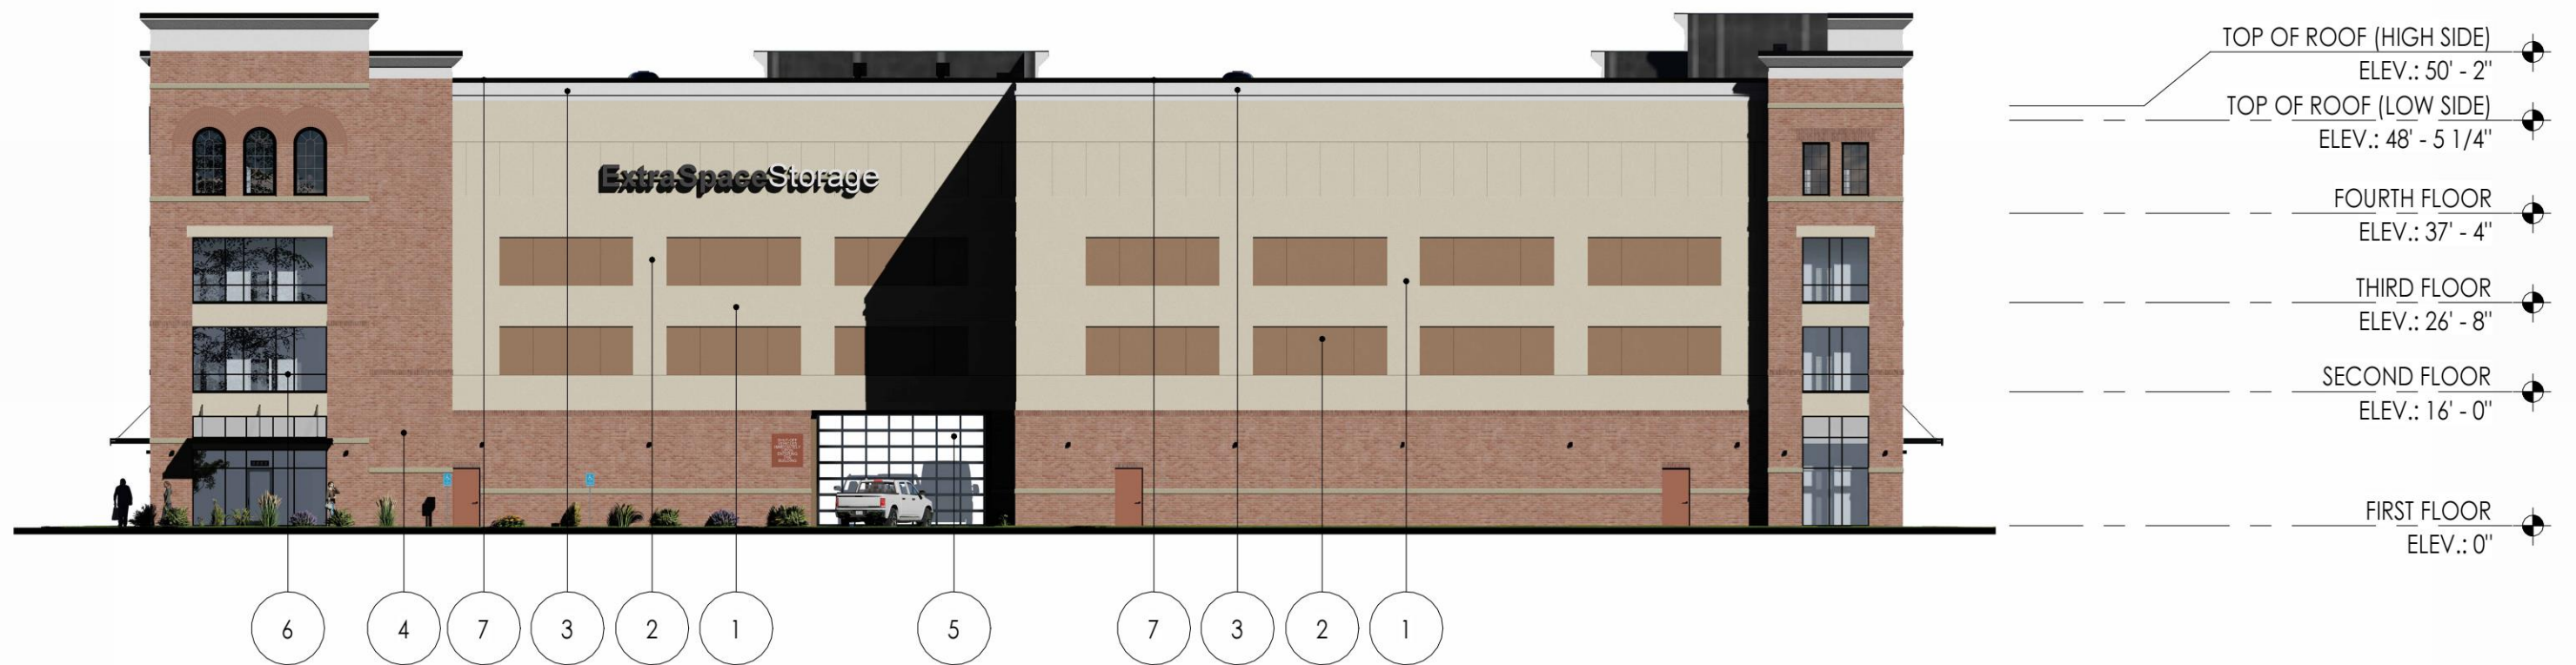


CLIMATE CONTROLLED STORAGE FACILITY
PROPOSED EXTERIOR ELEVATION
FIFTH STREET, CHARLOTTESVILLE, VA

06-04-2022
Drawn By: MKC

R4



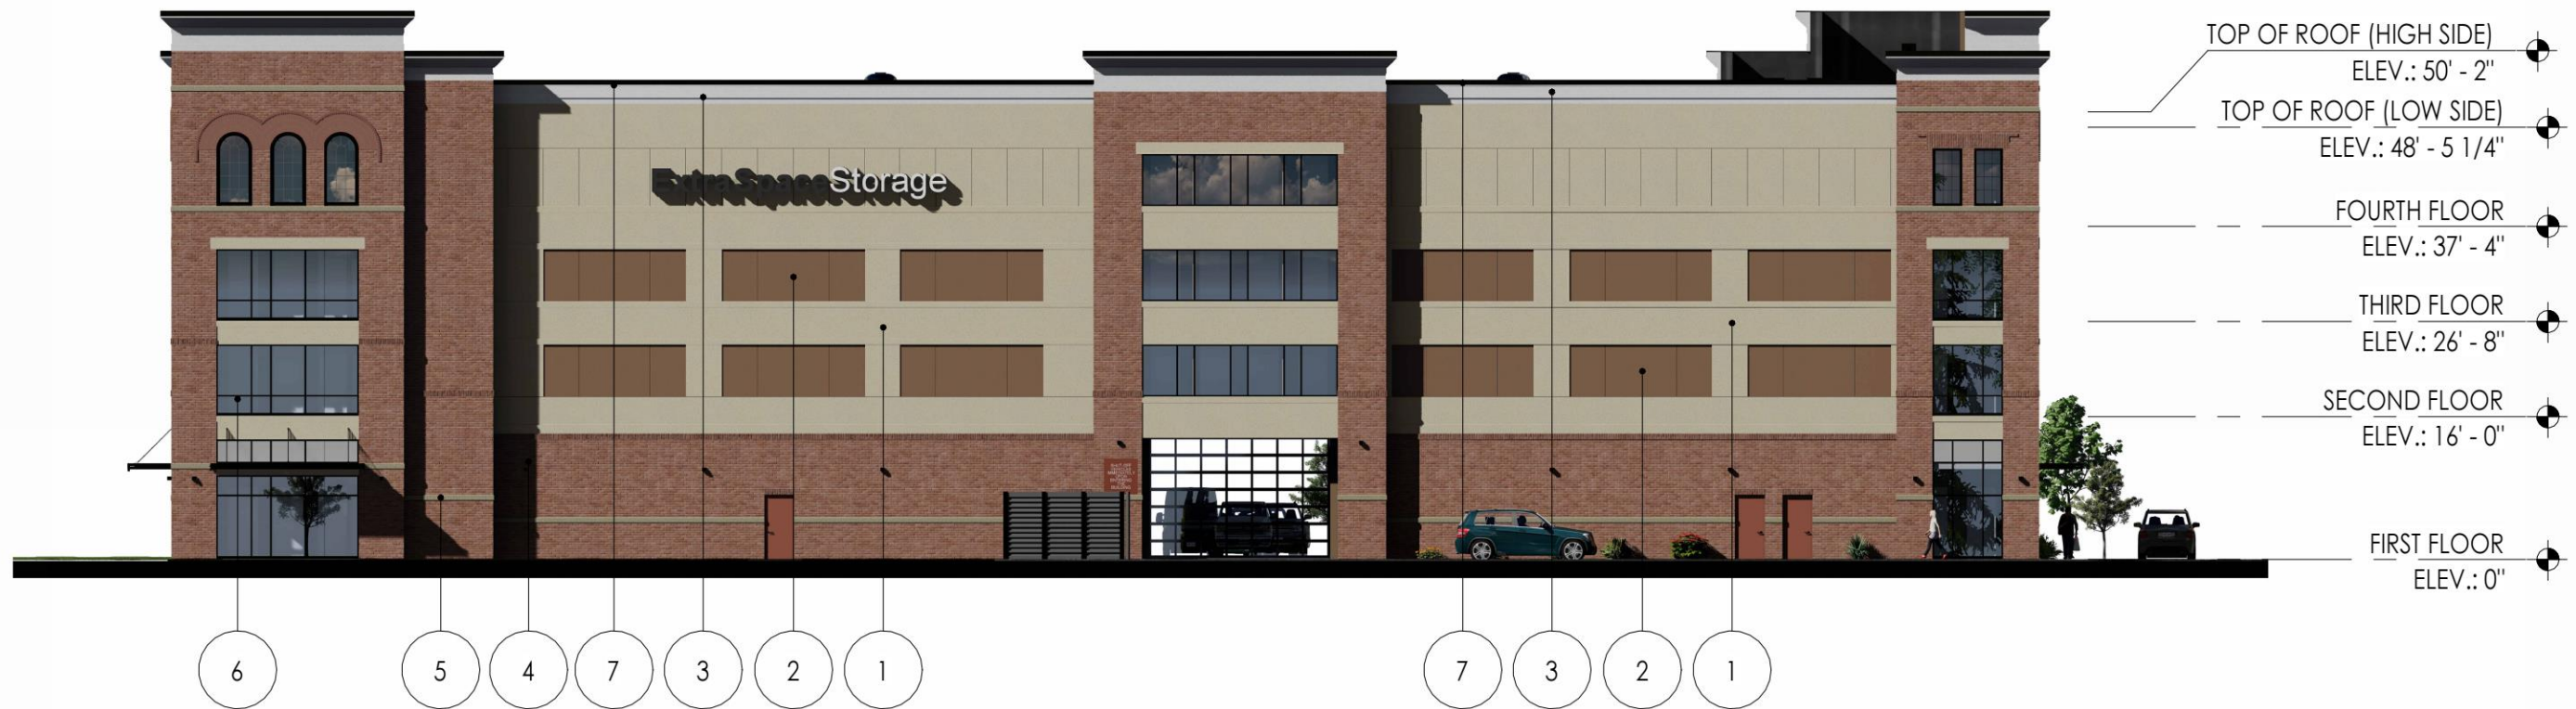


CLIMATE CONTROLLED STORAGE FACILITY
PROPOSED EXTERIOR ELEVATION
FIFTH STREET, CHARLOTTESVILLE, VA

06-04-2022
Drawn By: MKC

R5



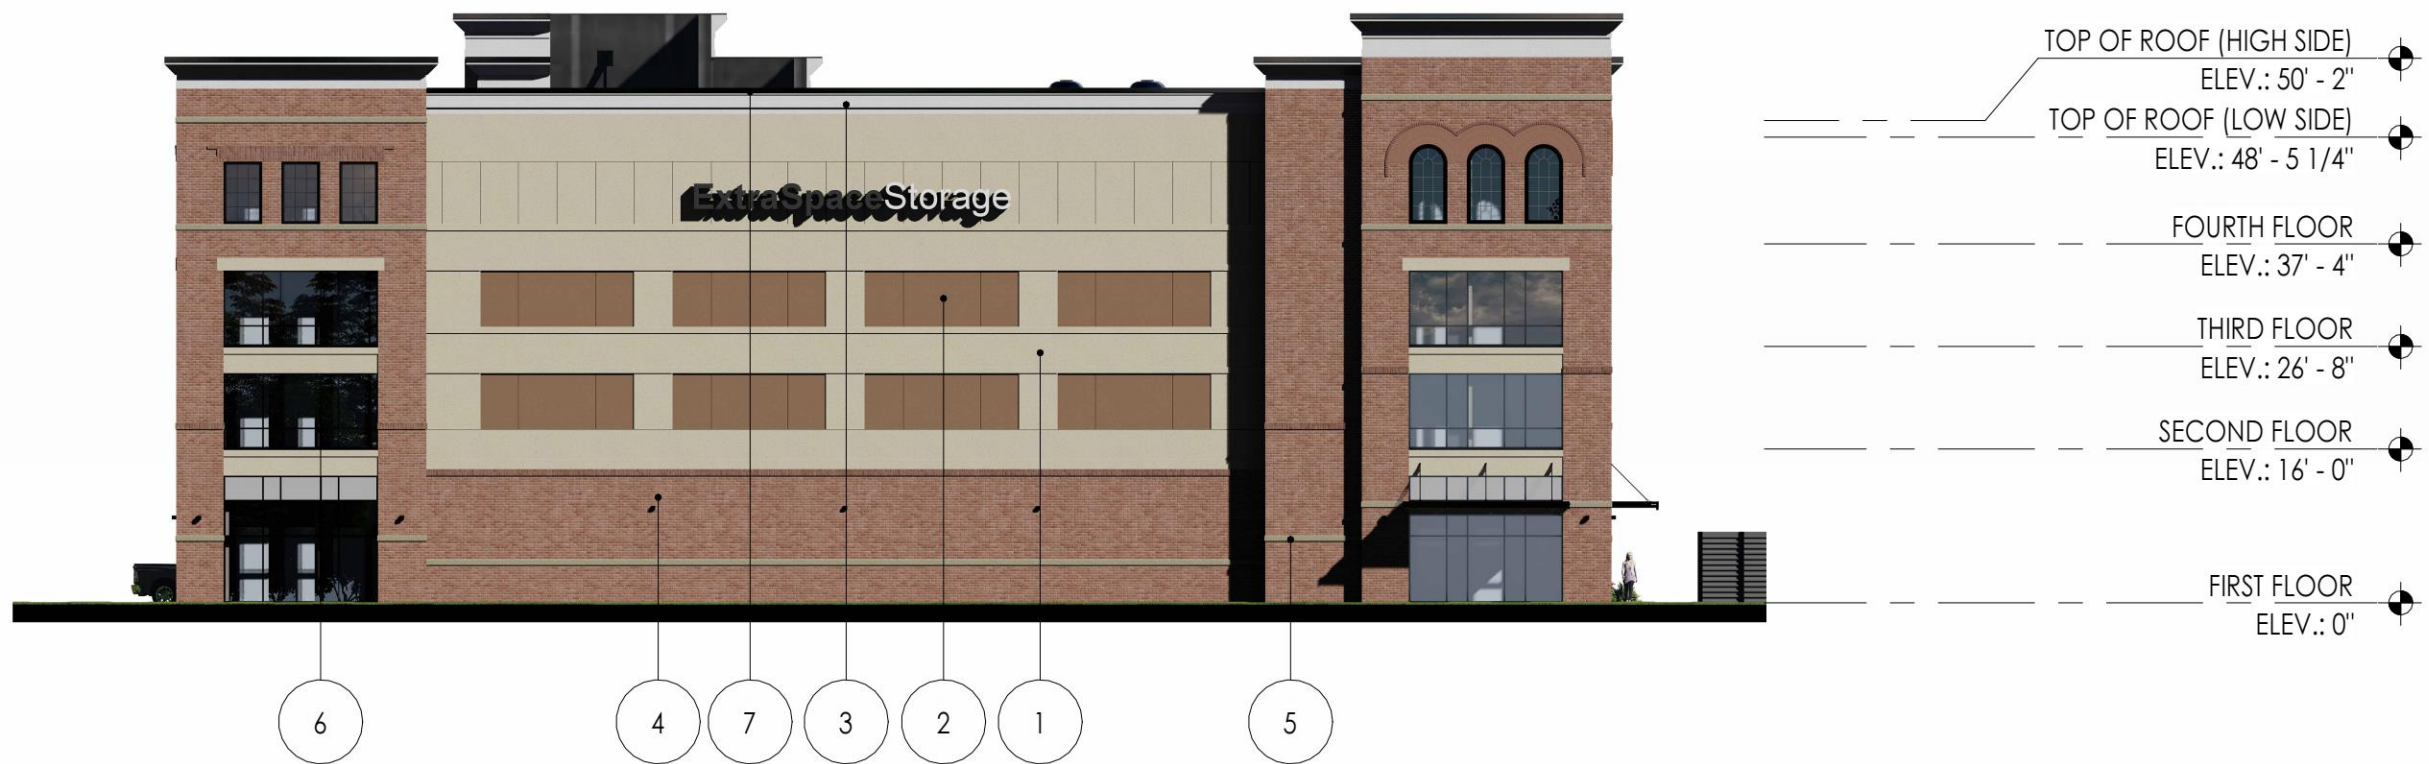

CLIMATE CONTROLLED STORAGE FACILITY
PROPOSED EXTERIOR ELEVATION
FIFTH STREET, CHARLOTTESVILLE, VA

06-04-2022
Drawn By: MKC


R6





① **EIFS (EXTERIOR INSULATION
FINISH SYSTEM) CLADDING**

Manufacturer: Benjamin Moore (Paint Color)
Product: Classic Color Collection
Color/ Pattern: Coastal Fog - 976

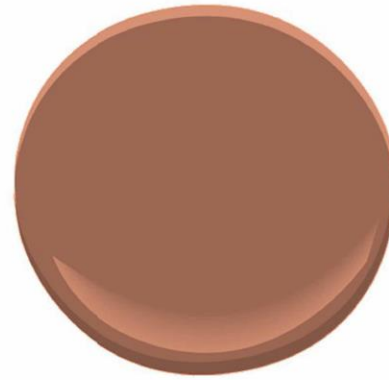

② **EIFS (EXTERIOR INSULATION
FINISH SYSTEM) CLADDING**

Manufacturer: Benjamin Moore (Paint Color)
Product: Benjamin Moore Classics
Color/ Pattern: Ten Gallon Hat - 1210




③ **EIFS (EXTERIOR INSULATION
FINISH SYSTEM) CORNICE**

Manufacturer: Benjamin Moore (Paint Color)
Product: Off White Collection
Color/ Pattern: White Dove - OC-17




④ **BRICK VENEER**

Manufacturer: Glen-Gery
Product: Cushwa Brick
Color/ Pattern: Georgian - Molded - Red
(Or other similar brick that matches nearby
historic landmarks)

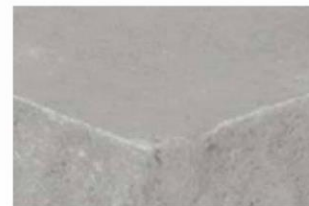

⑤ **CAST STONE VENEER
WAINSCOT SILL**

Manufacturer: Eldorado Stone
Product: Split-Edge Wainscot Sill
Color/ Pattern: Dove Tail

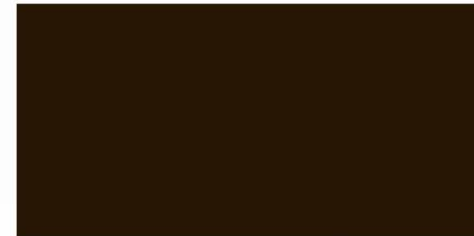

⑥ **ALUMINUM STOREFRONT**

Manufacturer: Kawneer (Anodized Finish)
Product: Anodize Finishes
Color/ Pattern: Dark Bronze - #40



⑦ **ALUMINUM COPING**

Manufacturer: Kawneer (Anodized Finish)
Product: Anodize Finishes
Color/ Pattern: Dark Bronze - #40




CLIMATE CONTROLLED STORAGE FACILITY
PROPOSED EXTERIOR MATERIAL BOARD
FIFTH STREET, CHARLOTTESVILLE, VA

06-04-2022
Drawn By: MKC

R7



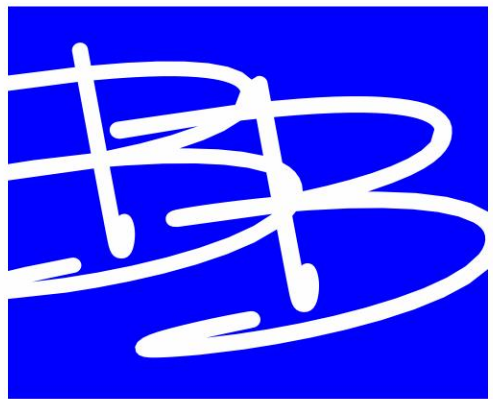


BARRY BYRD
ARCHITECTURE

P.O. Box 5482
Knoxville, TN 37928
(865) 687-6500

Seal:
**NOT
FOR
CONSTRUCTION**

THIS DRAWING IS THE PROPERTY OF BARRY BYRD, ARCHITECT. ANY USE OR REPRODUCTION IN PART OR IN WHOLE IS PROHIBITED WITHOUT THE EXPRESSED WRITTEN CONSENT OF BARRY BYRD, ARCHITECT.

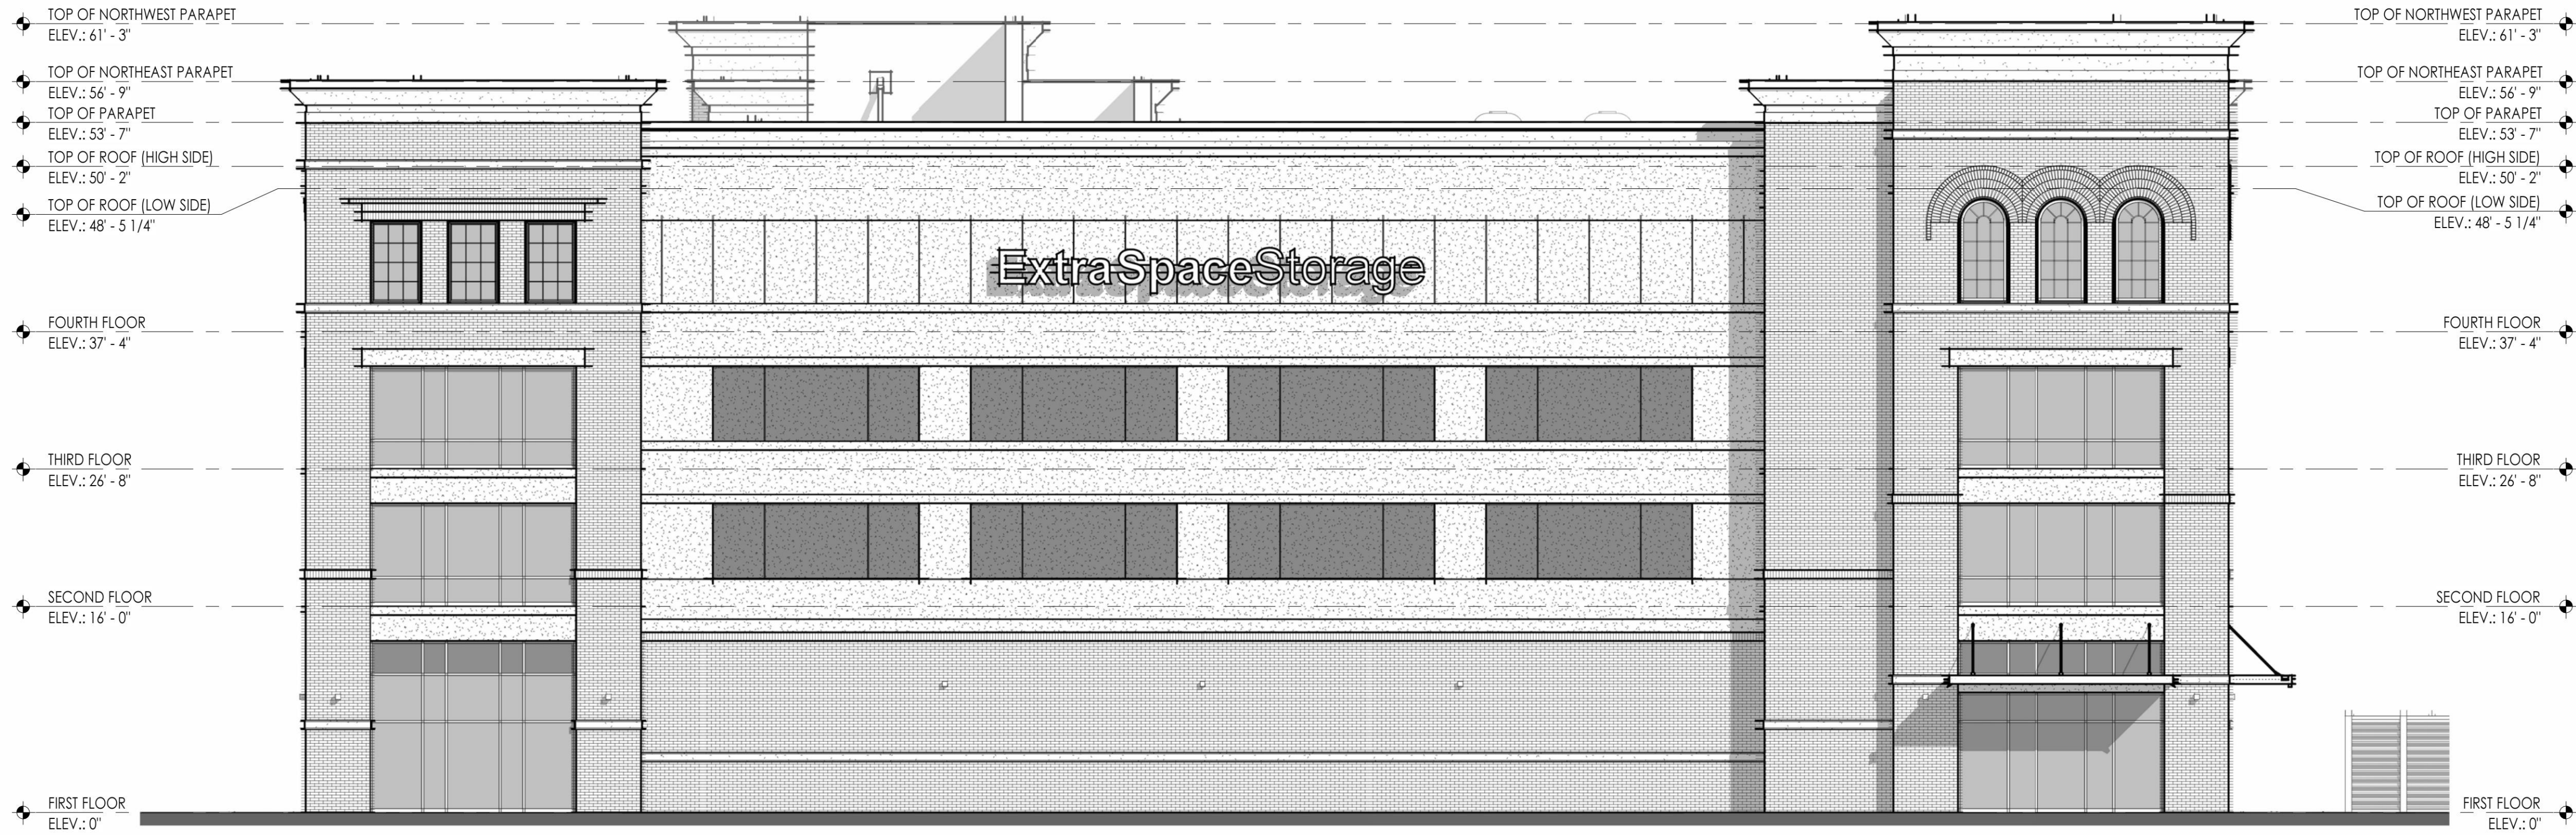

2
A5.1

SOUTH EXTERIOR ELEVATION

1/8" = 1'-0"



1
A5.1

EAST EXTERIOR ELEVATION

1/8" = 1'-0"

Project Name:
FIFTH ST.
Drawn By:
MKC
Revisions:
No. DATE DESCRIPTION

Project Title:
**CLIMATE
CONTROLLED
STORAGE
FACILITY**


**FIFTH STREET,
CHARLOTTESVILLE,
VA**

Location:
CHARLOTTESVILLE, VA

Sheet Contents:
**EXTERIOR
ELEVATIONS**

Date:
08-15-2022
Sheet Number:

A5.1

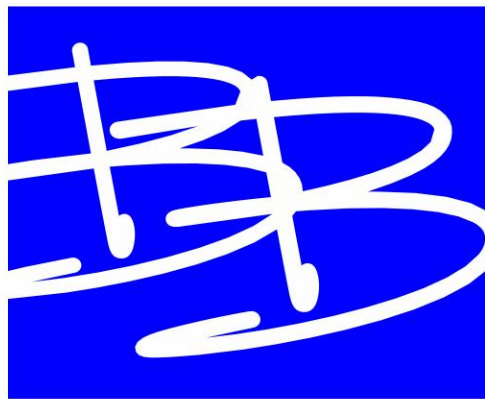

**BARRY BYRD
ARCHITECTURE**

P.O. Box 5482
Knoxville, TN 37928
(865) 687-6500

Seal:
**NOT
FOR
CONSTRUCTION**

THIS DRAWING IS THE PROPERTY OF BARRY
BYRD, ARCHITECT. ANY USE OR REPRODUCTION
IN PART OR IN WHOLE IS PROHIBITED WITHOUT
THE EXPRESSED WRITTEN CONSENT OF
BARRY BYRD, ARCHITECT.



2
A5.2
NORTH EXTERIOR ELEVATION
1/8" = 1'-0"



1
A5.2
WEST EXTERIOR ELEVATION
1/8" = 1'-0"

Project Name:		
FIFTH ST.		
Drawn By:		
MKC		
Revisions:		
No.	DATE	DESCRIPTION

Project Title:
**CLIMATE
CONTROLLED
STORAGE
FACILITY**

**FIFTH STREET,
CHARLOTTESVILLE,
VA**

Location:
CHARLOTTESVILLE, VA

Sheet Contents:
**EXTERIOR
ELEVATIONS**

Date:
08-15-2022
Sheet Number:

A5.2