



A site plan of the University of Lagos. A compass rose in the top left corner indicates North (N) is towards the top. The plan shows several buildings: BLDG 1 TYPE 1 (a black rectangle), BLDG 2 TYPE 2, BLDG 3 TYPE 3, BLDG 4 TYPE 2, BLDG 5 TYPE 4, BLDG 6 TYPE 5, and BLDG 7 TYPE 6. A central building is labeled 'CLUB HOUSE'.

[illegible]

2/2/2023 4:50:14 PM

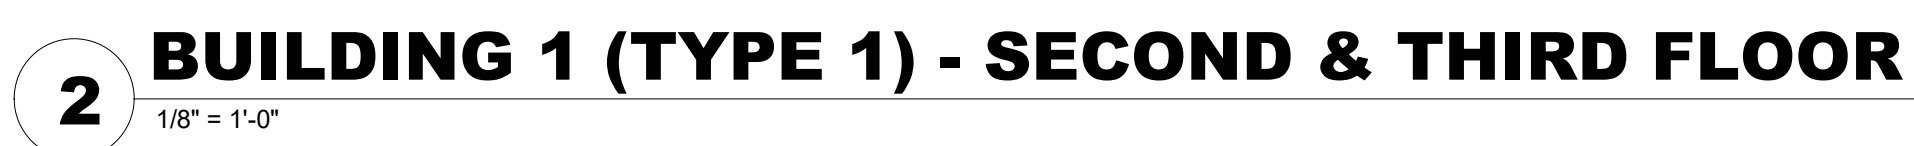


 

© HEFFNER ARCHITECTS, PC.

This drawing and the design of all components shown are the sole property of HEFFNER ARCHITECTS, PC and are intended for this project specifically. The reproduction, copying or use of this drawing or any of its components is strictly prohibited without the written consent of HEFFNER ARCHITECTS, PC. Any infringement of this copyright will be subject to strict legal action.

SEAL

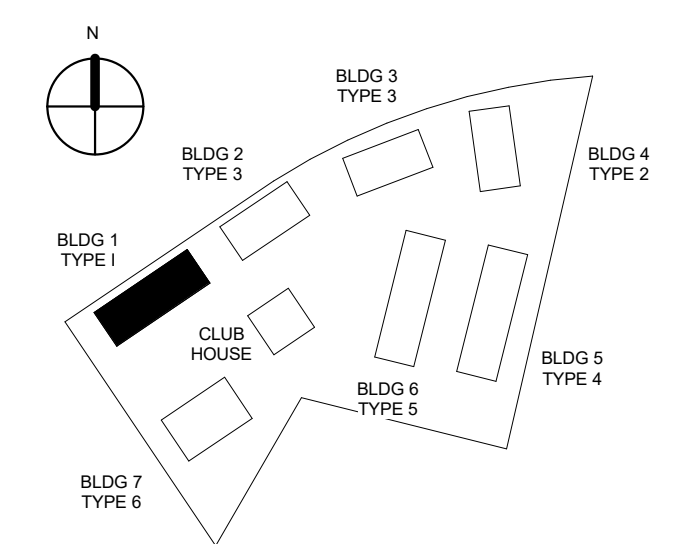ALBERMARLE COUNTY, VIRGINIA[illegible]

PROJECT NUMBER	21016
SHEET ISSUE DATE	02/06/23
PRINT DATE	02/06/23
SHEET TITLE	


SHEET NUMBER

A201A

ARB SET

© 2023 HEFFNER ARCHITECTS PC

2/2/2023 4:50:18 PM

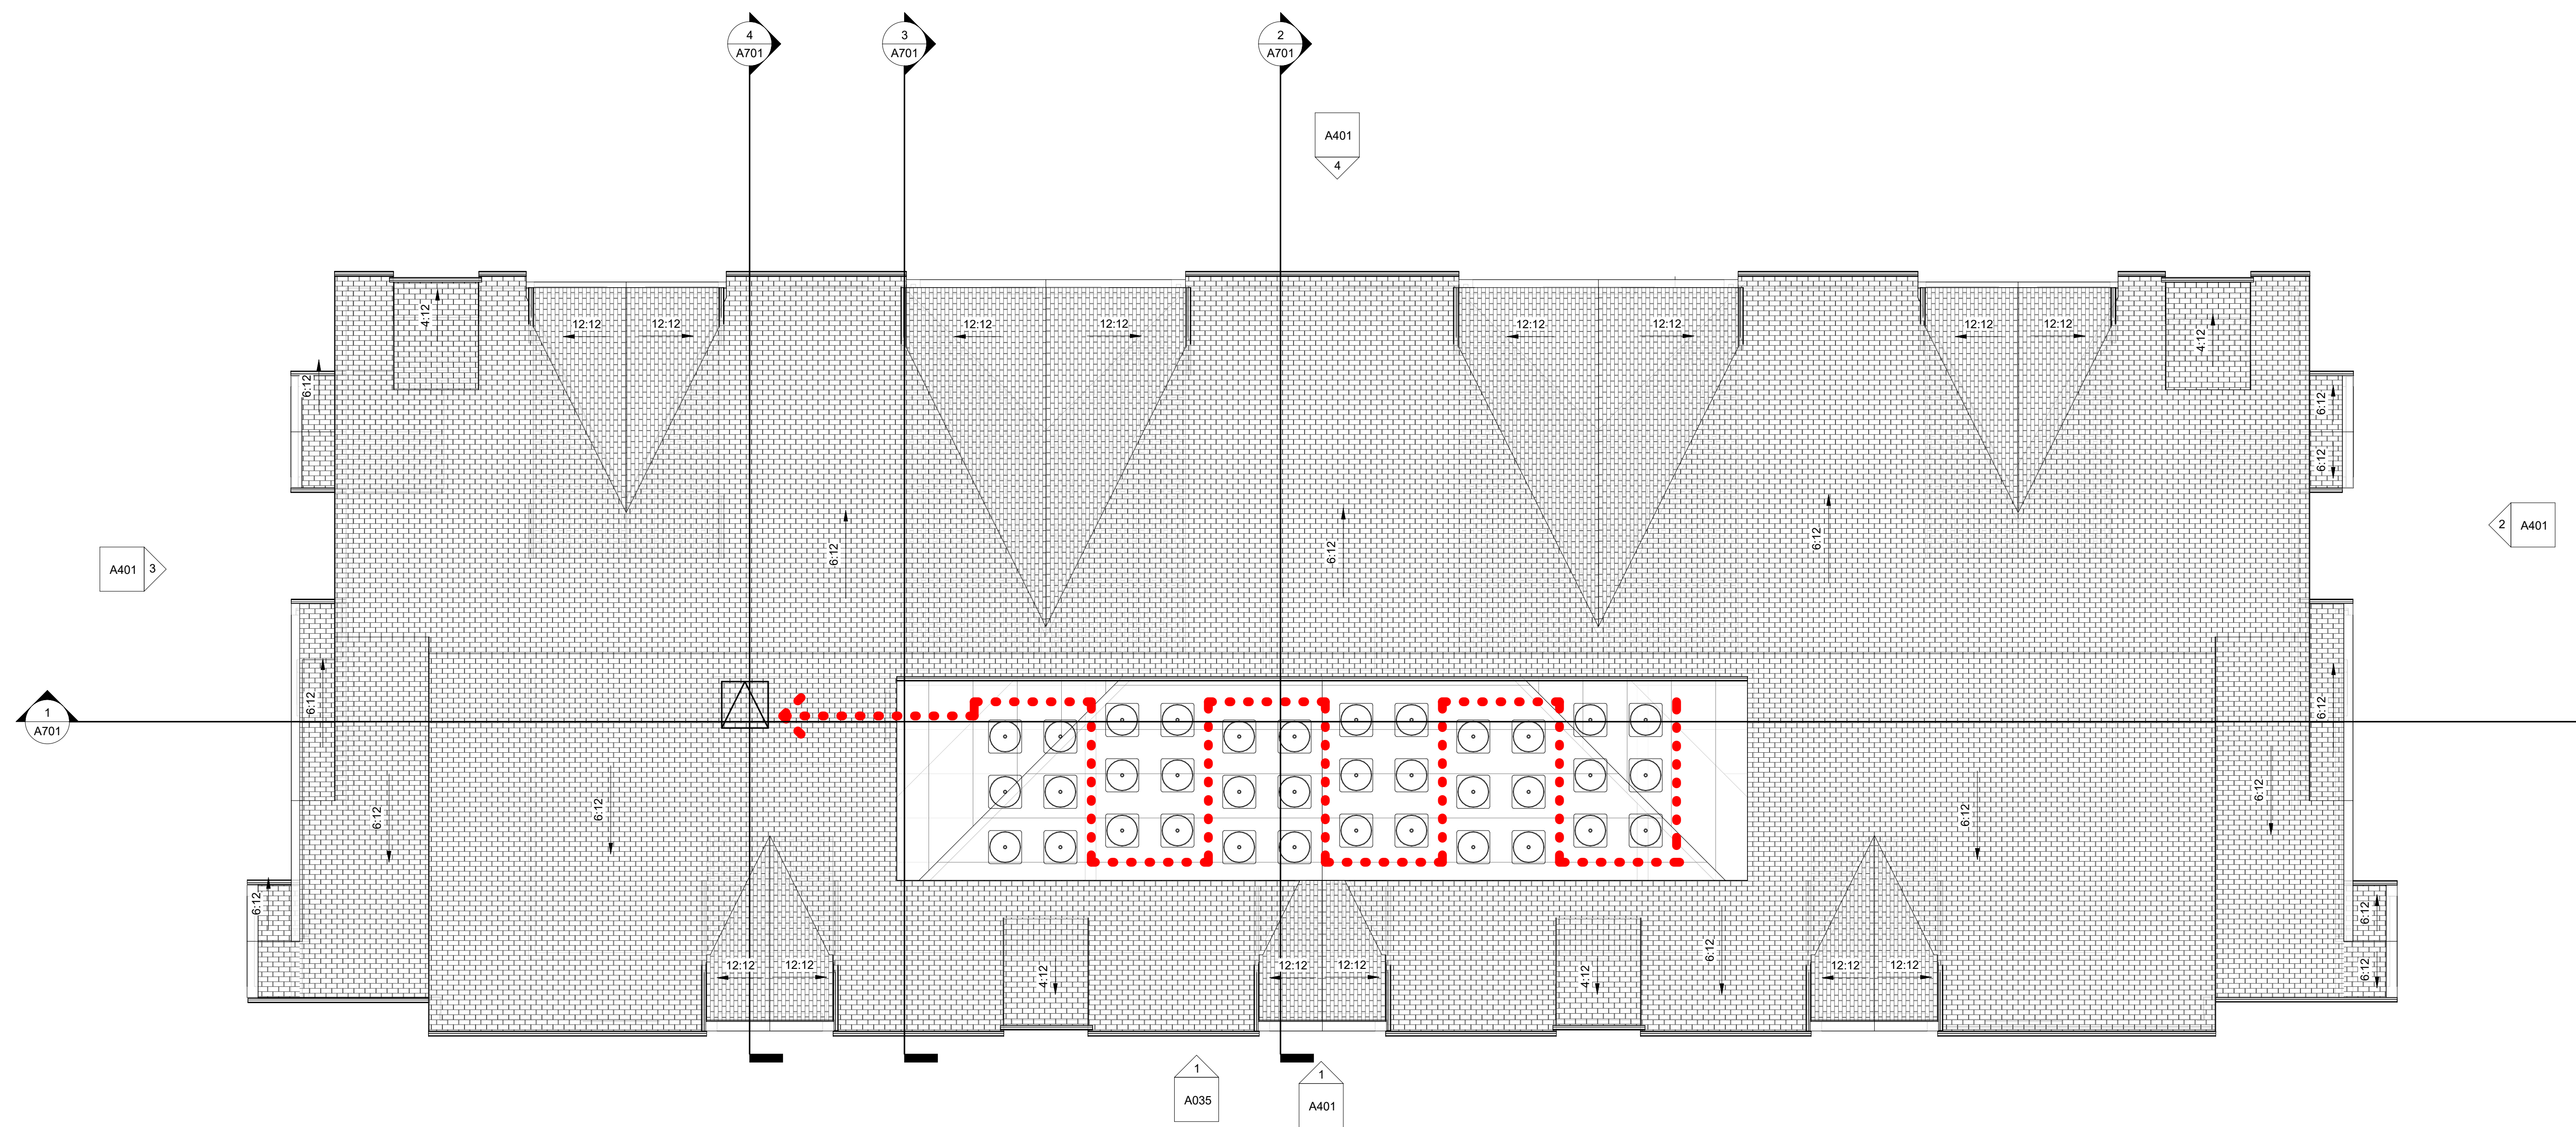


1 $\frac{1}{8}'' = 1'-0''$

© HEFFNER ARCHITECTS, PC.

This drawing and the design of all components shown are the sole property of HEFFNER ARCHITECTS, PC and are intended for this project specifically. The reproduction, copying or use of this drawing or any of its components is strictly prohibited without the written consent of HEFFNER ARCHITECTS, PC. Any infringement of this copyright will be subject to strict legal action.

SEAL

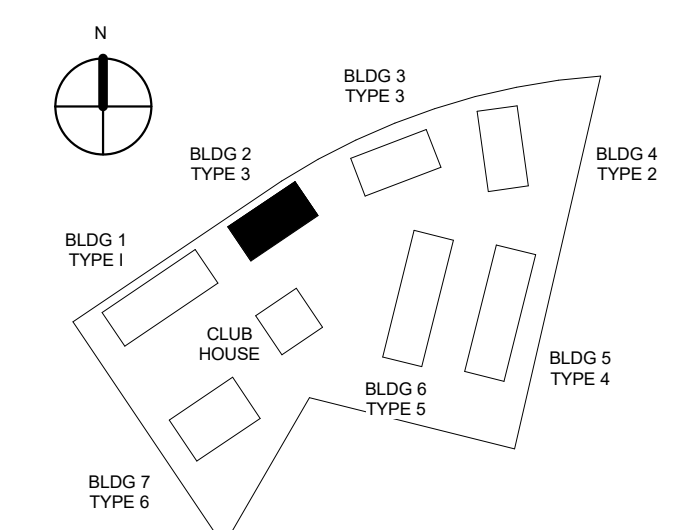ALBERMARLE COUNTY, VIRGINIA

**GW REAL ESTATE
PARTNERS**

[illegible]

PROJECT NUMBER	21016
SHEET ISSUE DATE	02/06/23
PRINT DATE	02/06/23

SHEET TITLE

**FLOOR PLAN -
BUILDINGS 2 & 3
(TYPE 3)**


SHEET NUMBER

A202


ARB SET

© 2023 HEFFNER ARCHITECTS PC

2/2/2023 5:17:04 PM

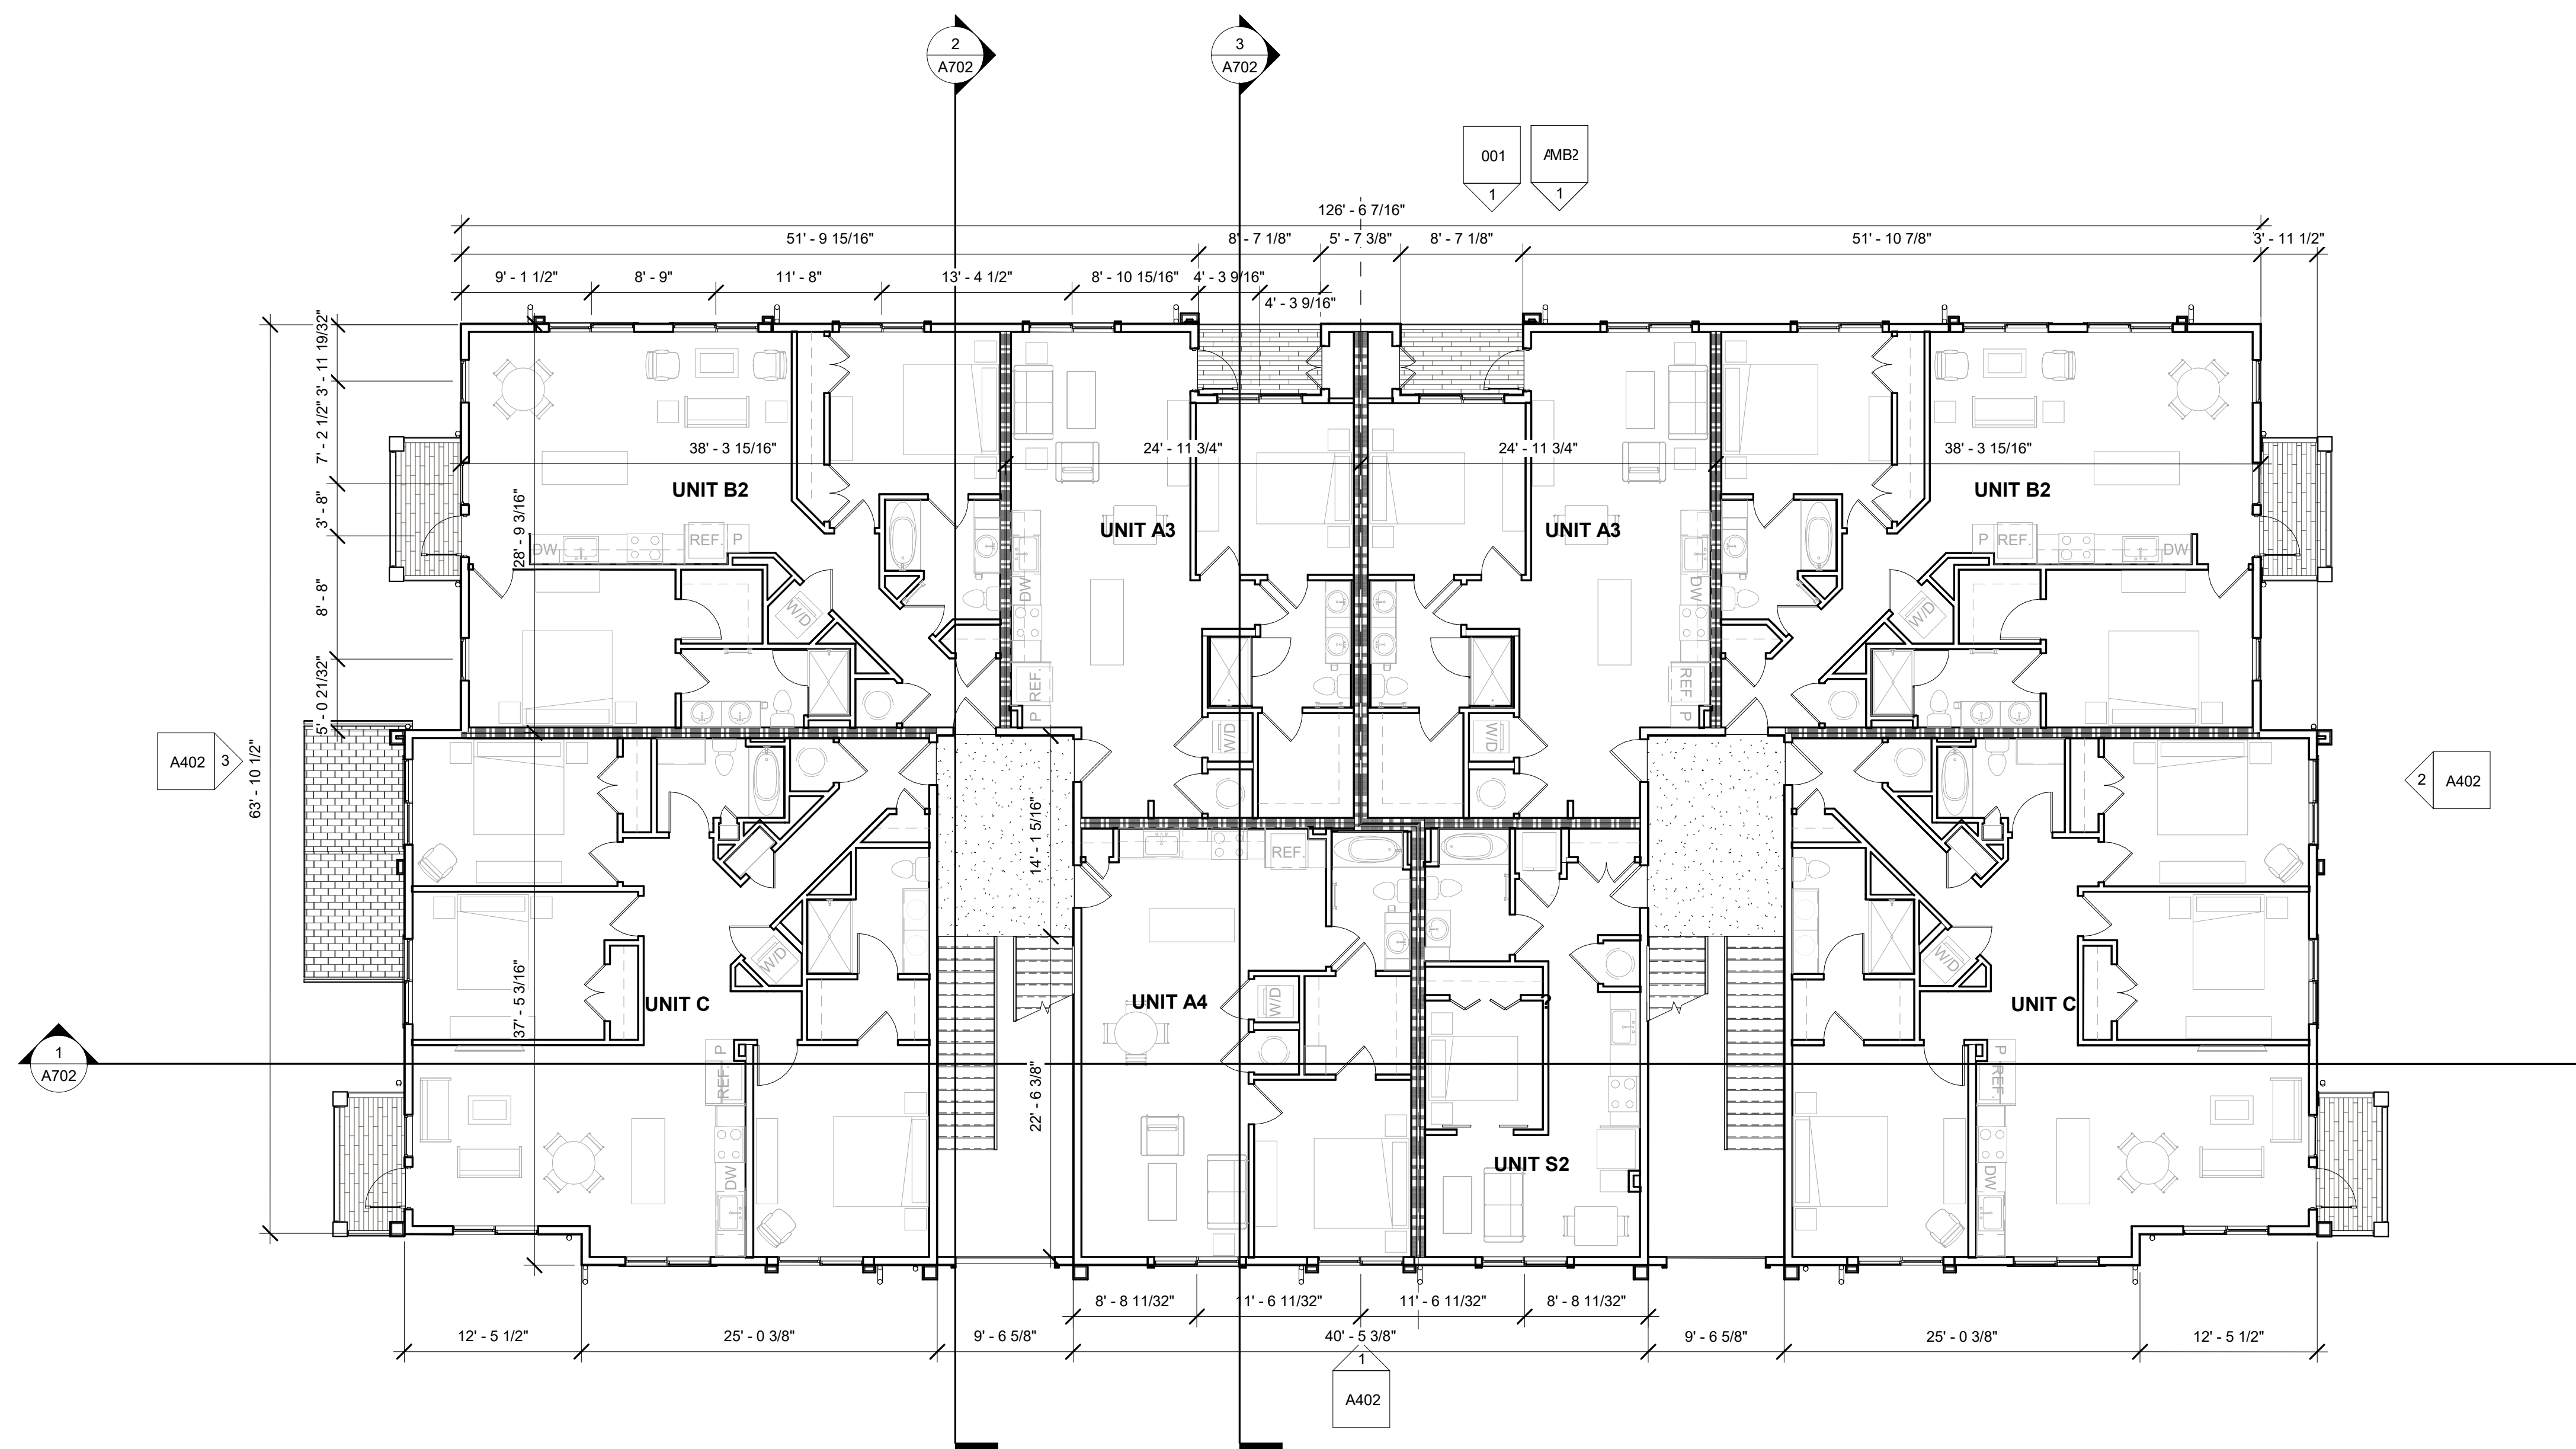


2 BUILDINGS 2 (TYPE 3) - SECOND & THIRD FLOOR

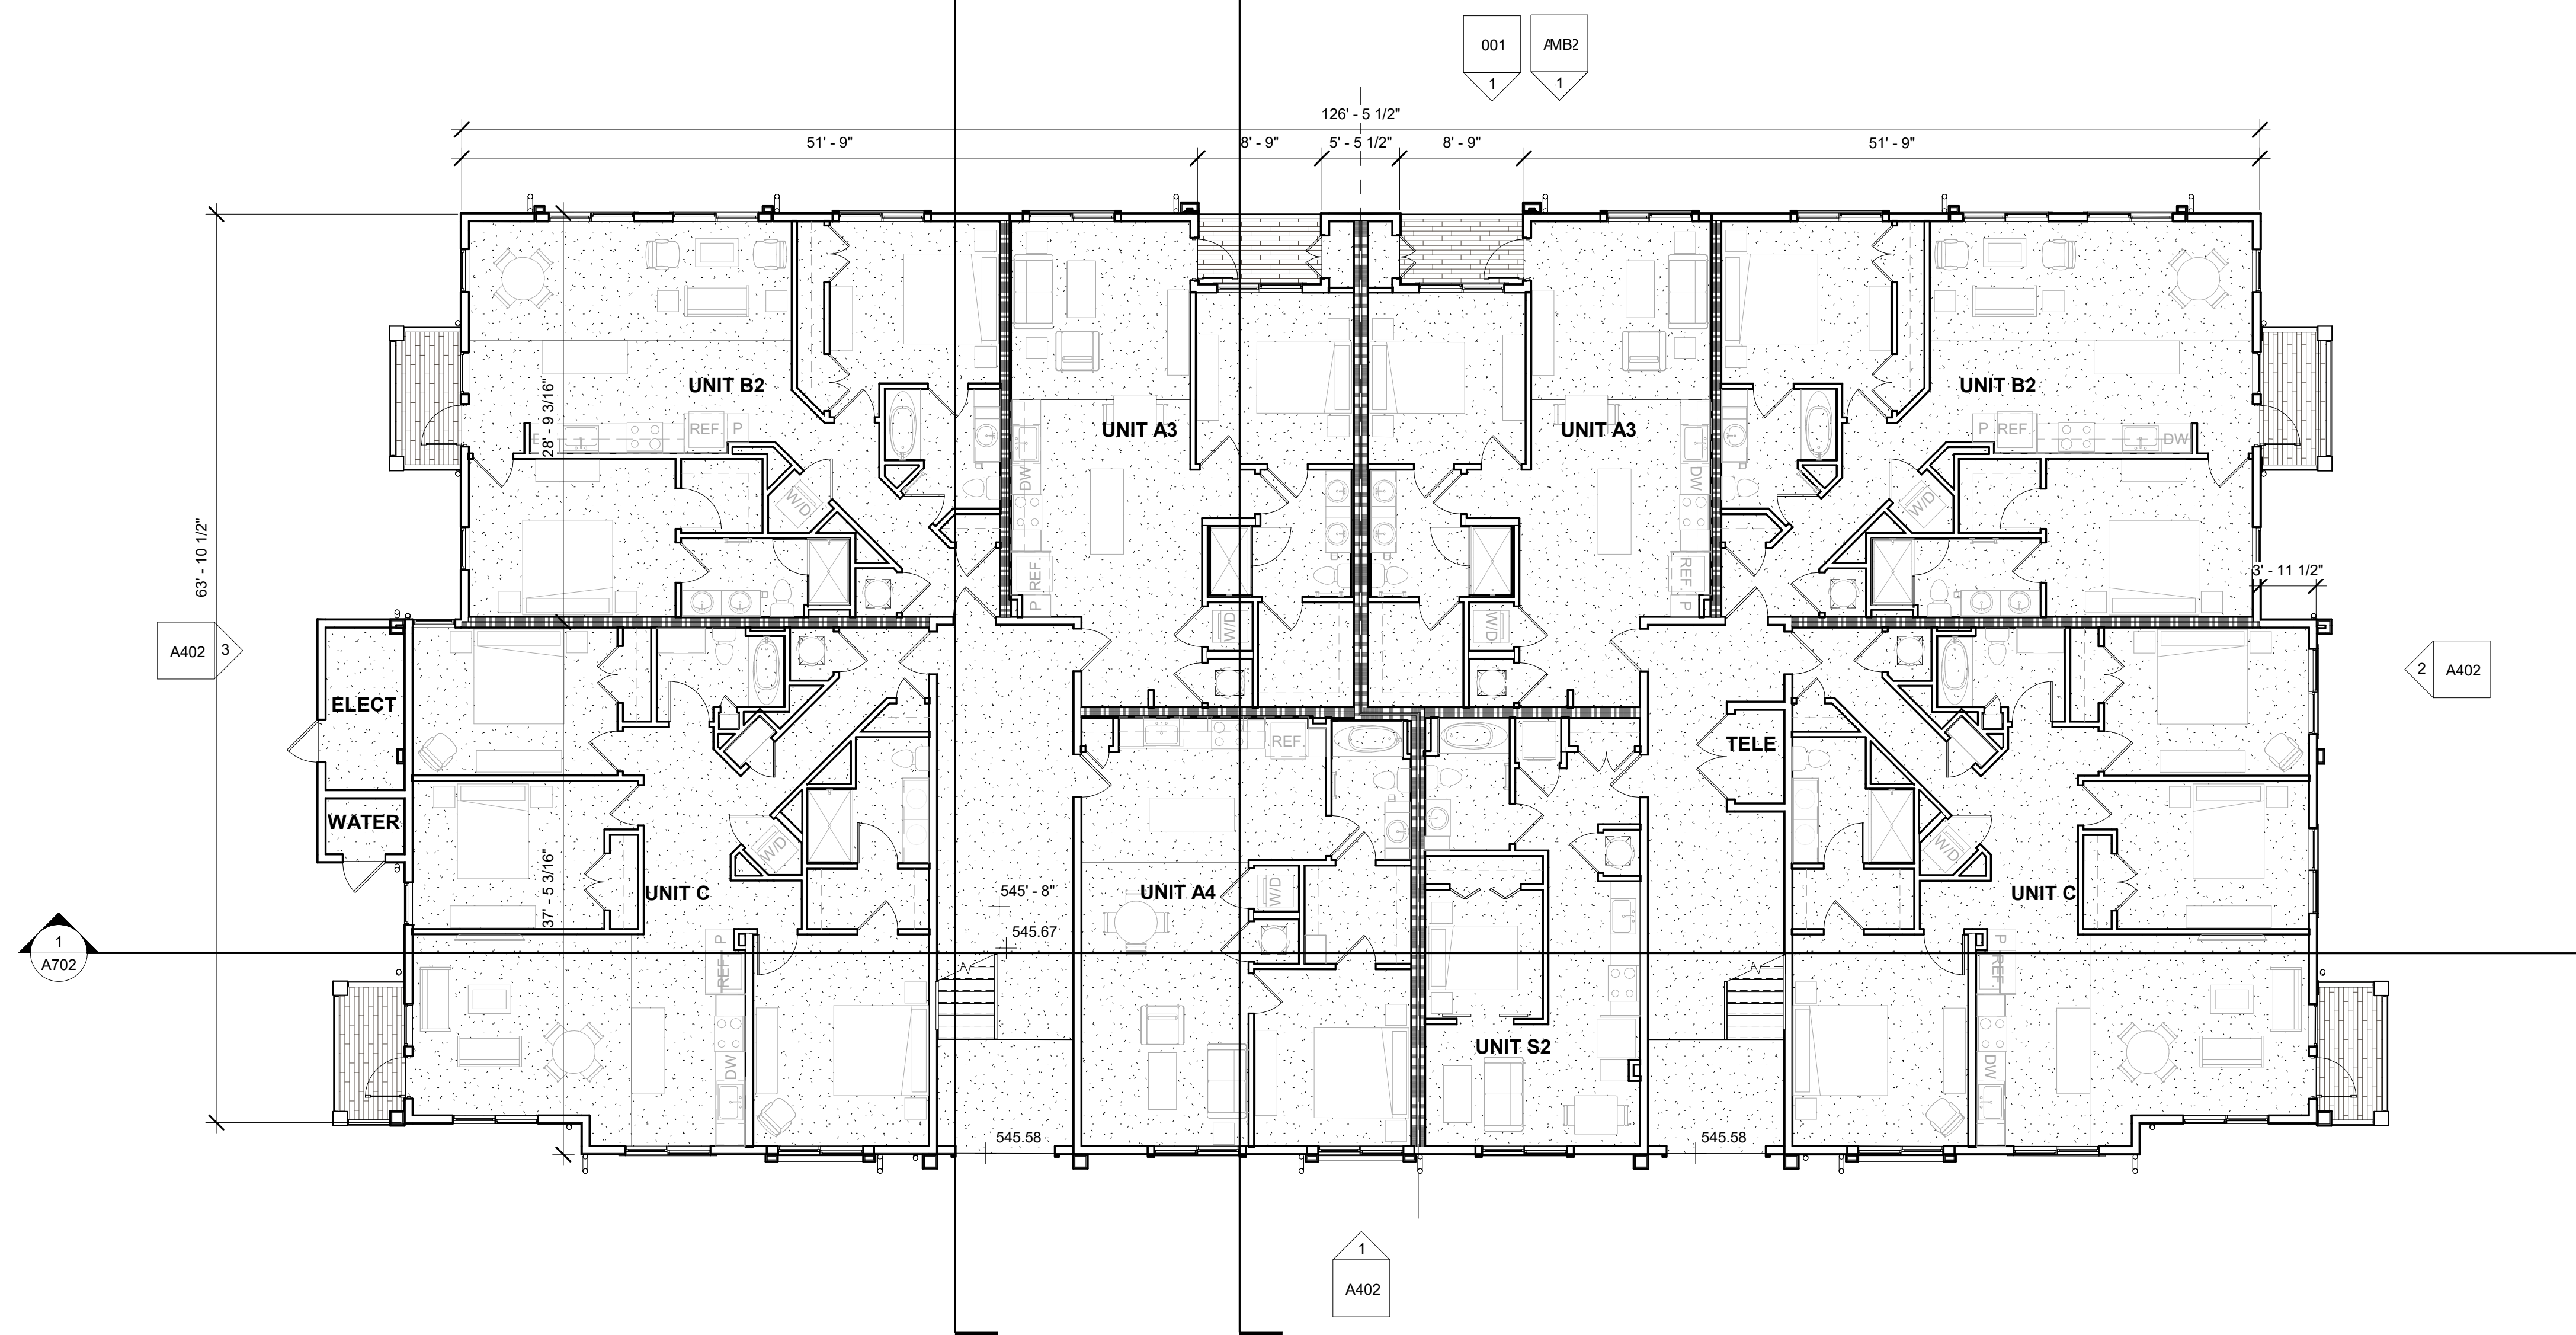

1 BUILDINGS 2 (TYPE 3) - FIRST FLOOR

This drawing and the design of all components shown are the sole property of HEFFNER ARCHITECTS, PC and are intended for this project specifically. The reproduction, copying or use of this drawing or any of its components is strictly prohibited without the written consent of HEFFNER ARCHITECTS, PC. Any infringement of this copyright will be subject to strict legal action.

SEAL

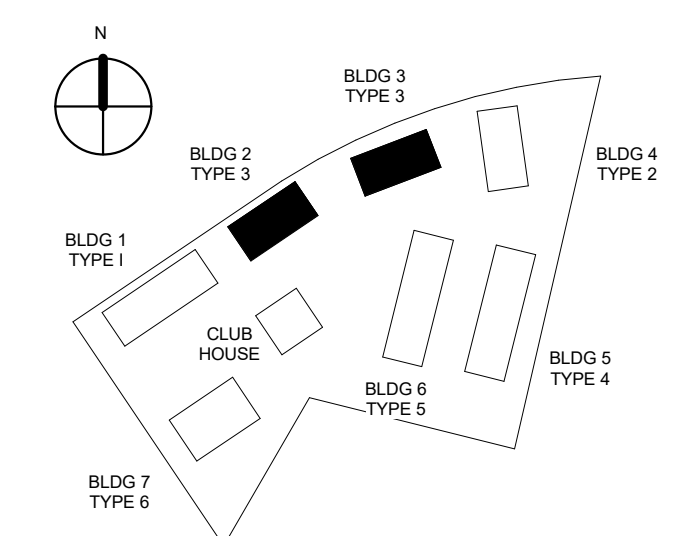ALBERMARLE COUNTY, VIRGINIA[illegible]


SHEET TITLE

SHEET NUMBER

ARB SET

© 2023 HEFFNER ARCHITECTS PC


2/2/2023 4:50:31 PM

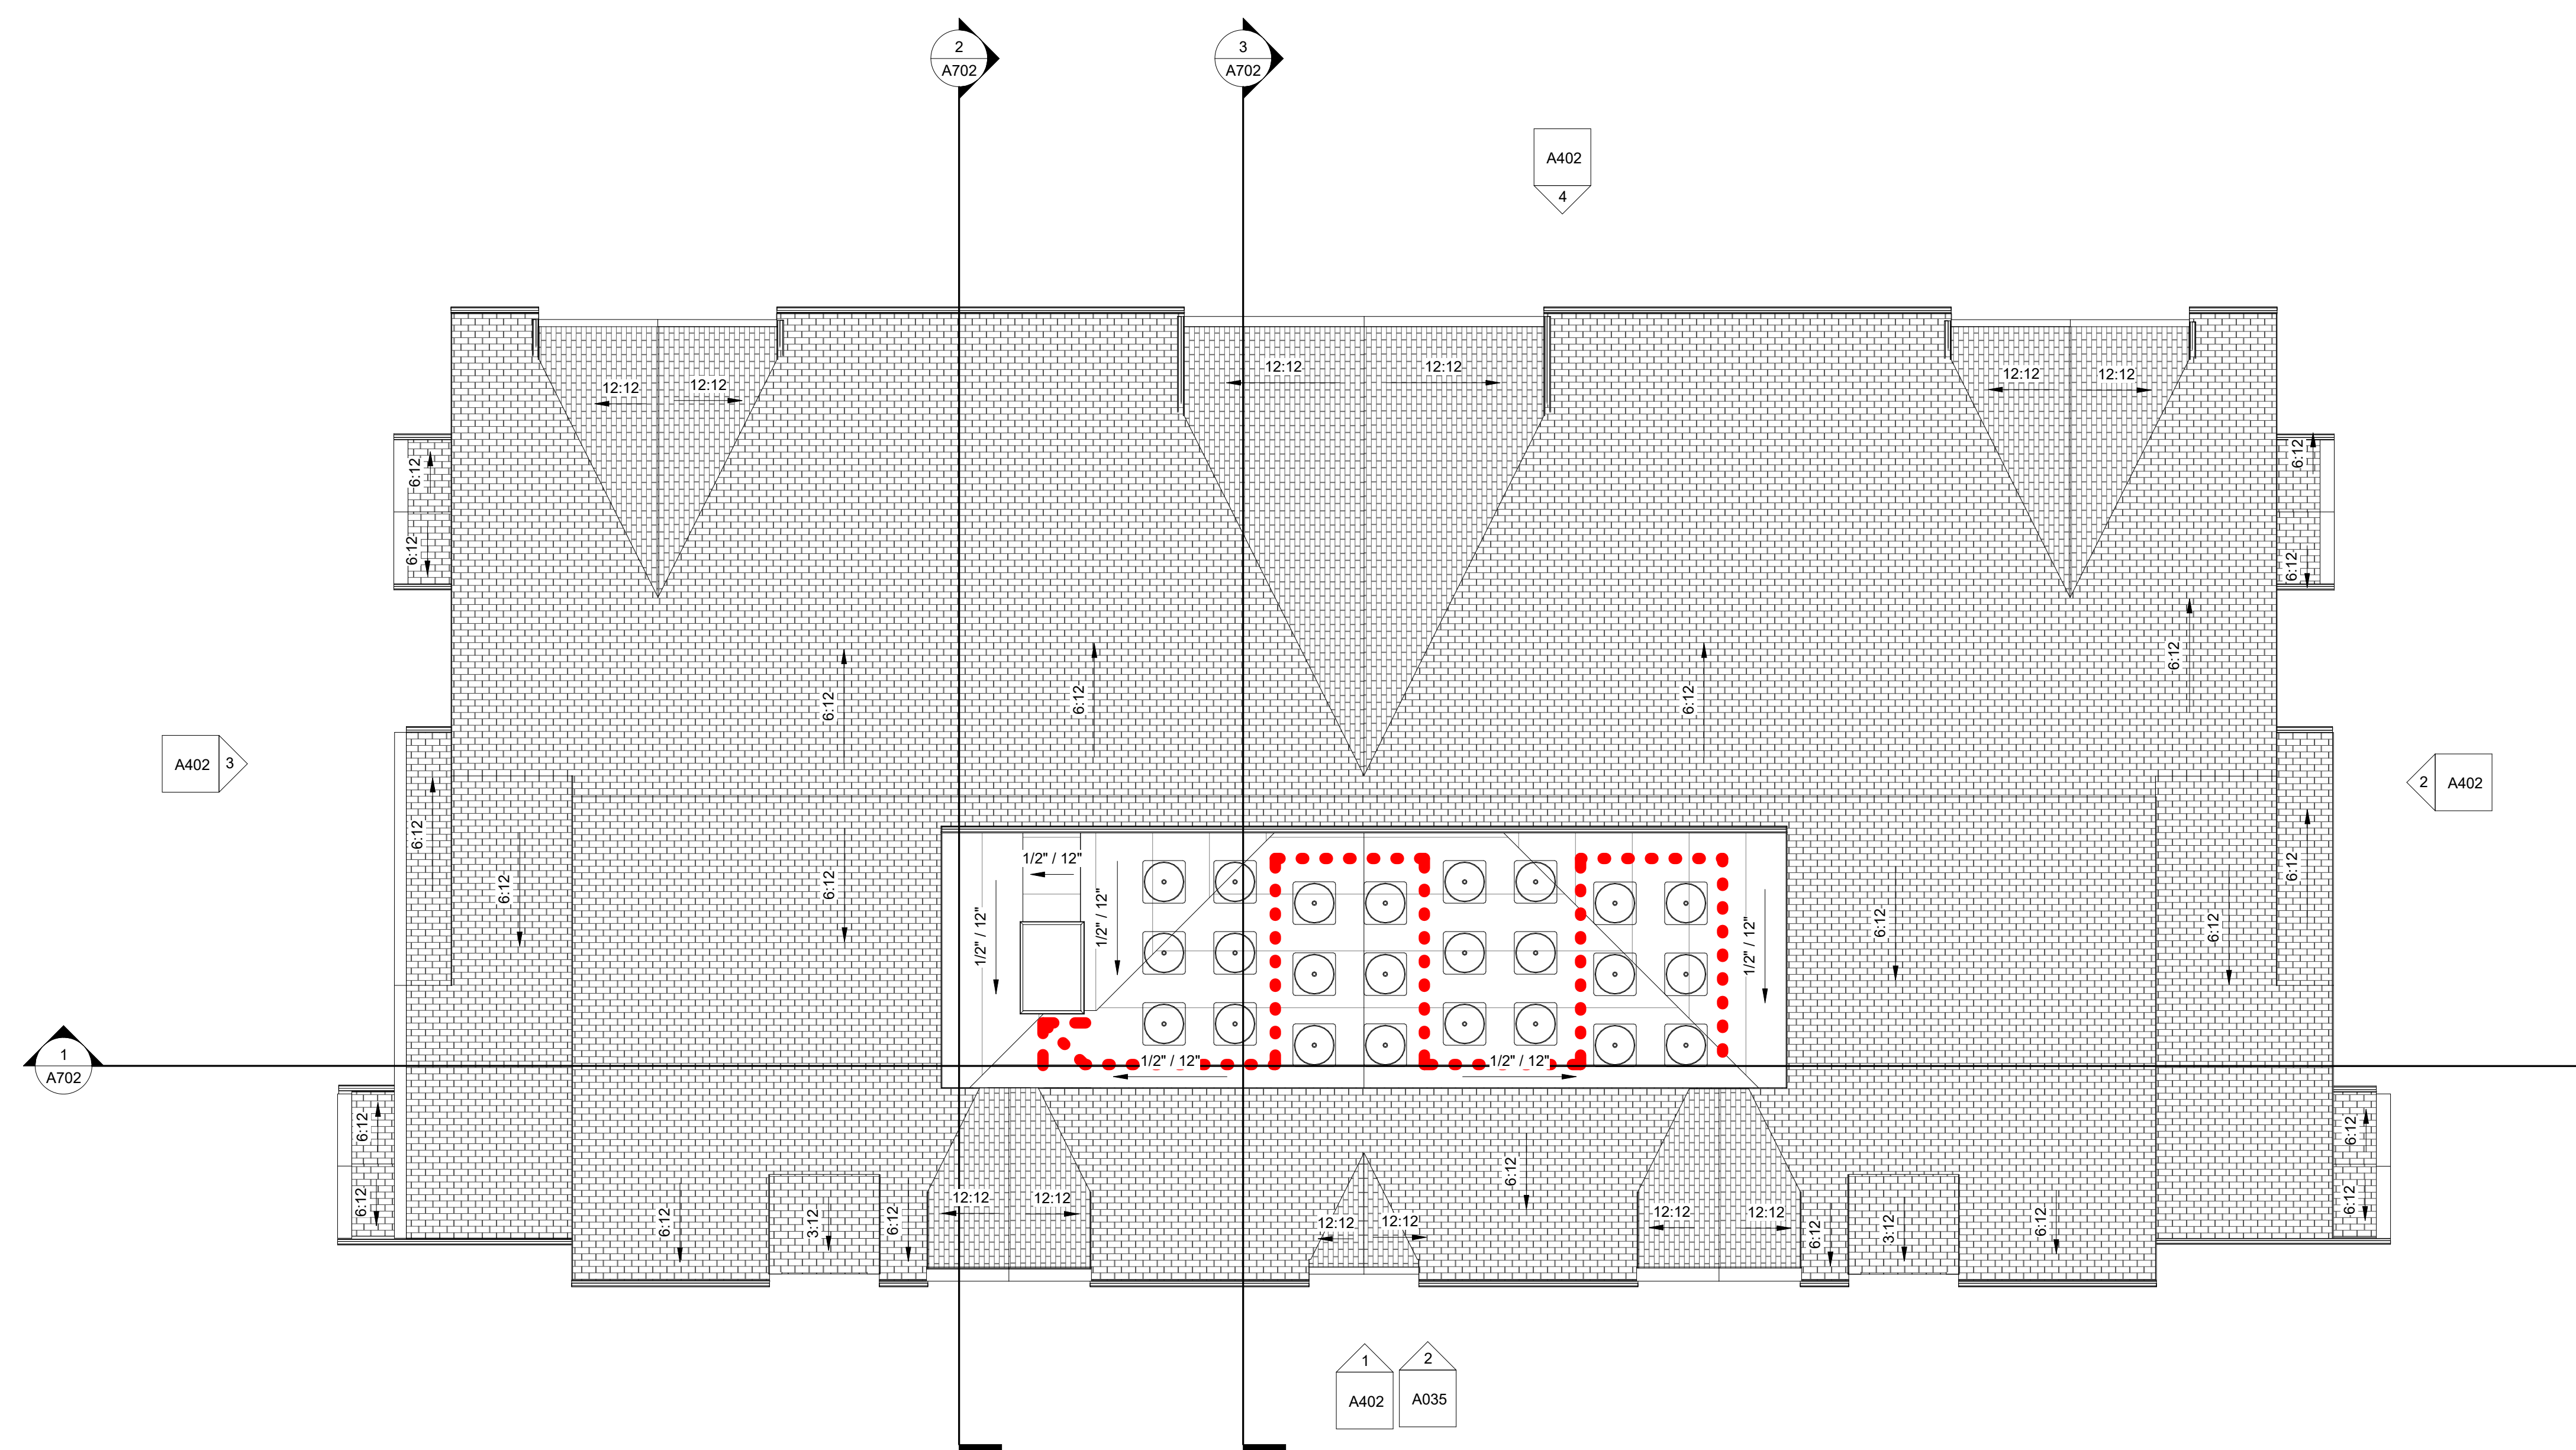
$$1/8'' = 1'-0''$$

© HEFFNER ARCHITECTS, PC.

This drawing and the design of all components shown are the sole property of HEFFNER ARCHITECTS, PC and are intended for this project specifically. The reproduction, copying or use of this drawing or any of its components is strictly prohibited without the written consent of HEFFNER ARCHITECTS, PC. Any infringement of this copyright will be subject to strict legal action.

SEAL

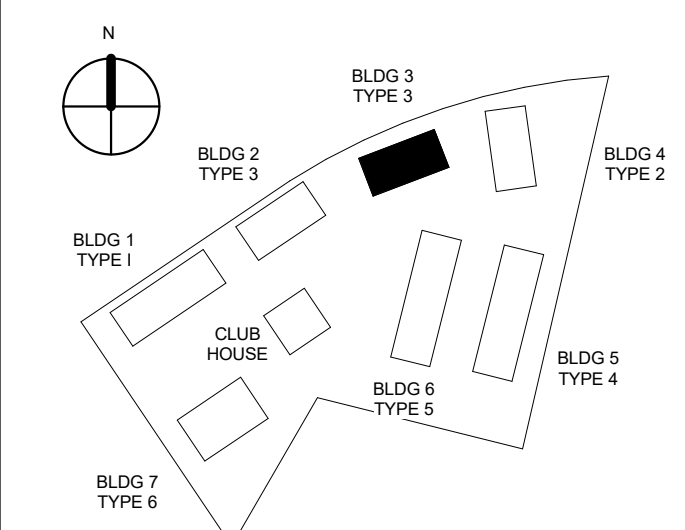ALBERMARLE COUNTY, VIRGINIA

**GW REAL ESTATE
PARTNERS**

[illegible]

PROJECT NUMBER	21016
SHEET ISSUE DATE	02/06/23
PRINT DATE	02/06/23
SHEET TITLE	

**FLOOR PLAN -
BUILDINGS 3 (TYPE
3)**


SHEET NUMBER

A203


ARB SET

© 2023 HEFFNER ARCHITECTS PC


2/2/2023 4:50:40 PM

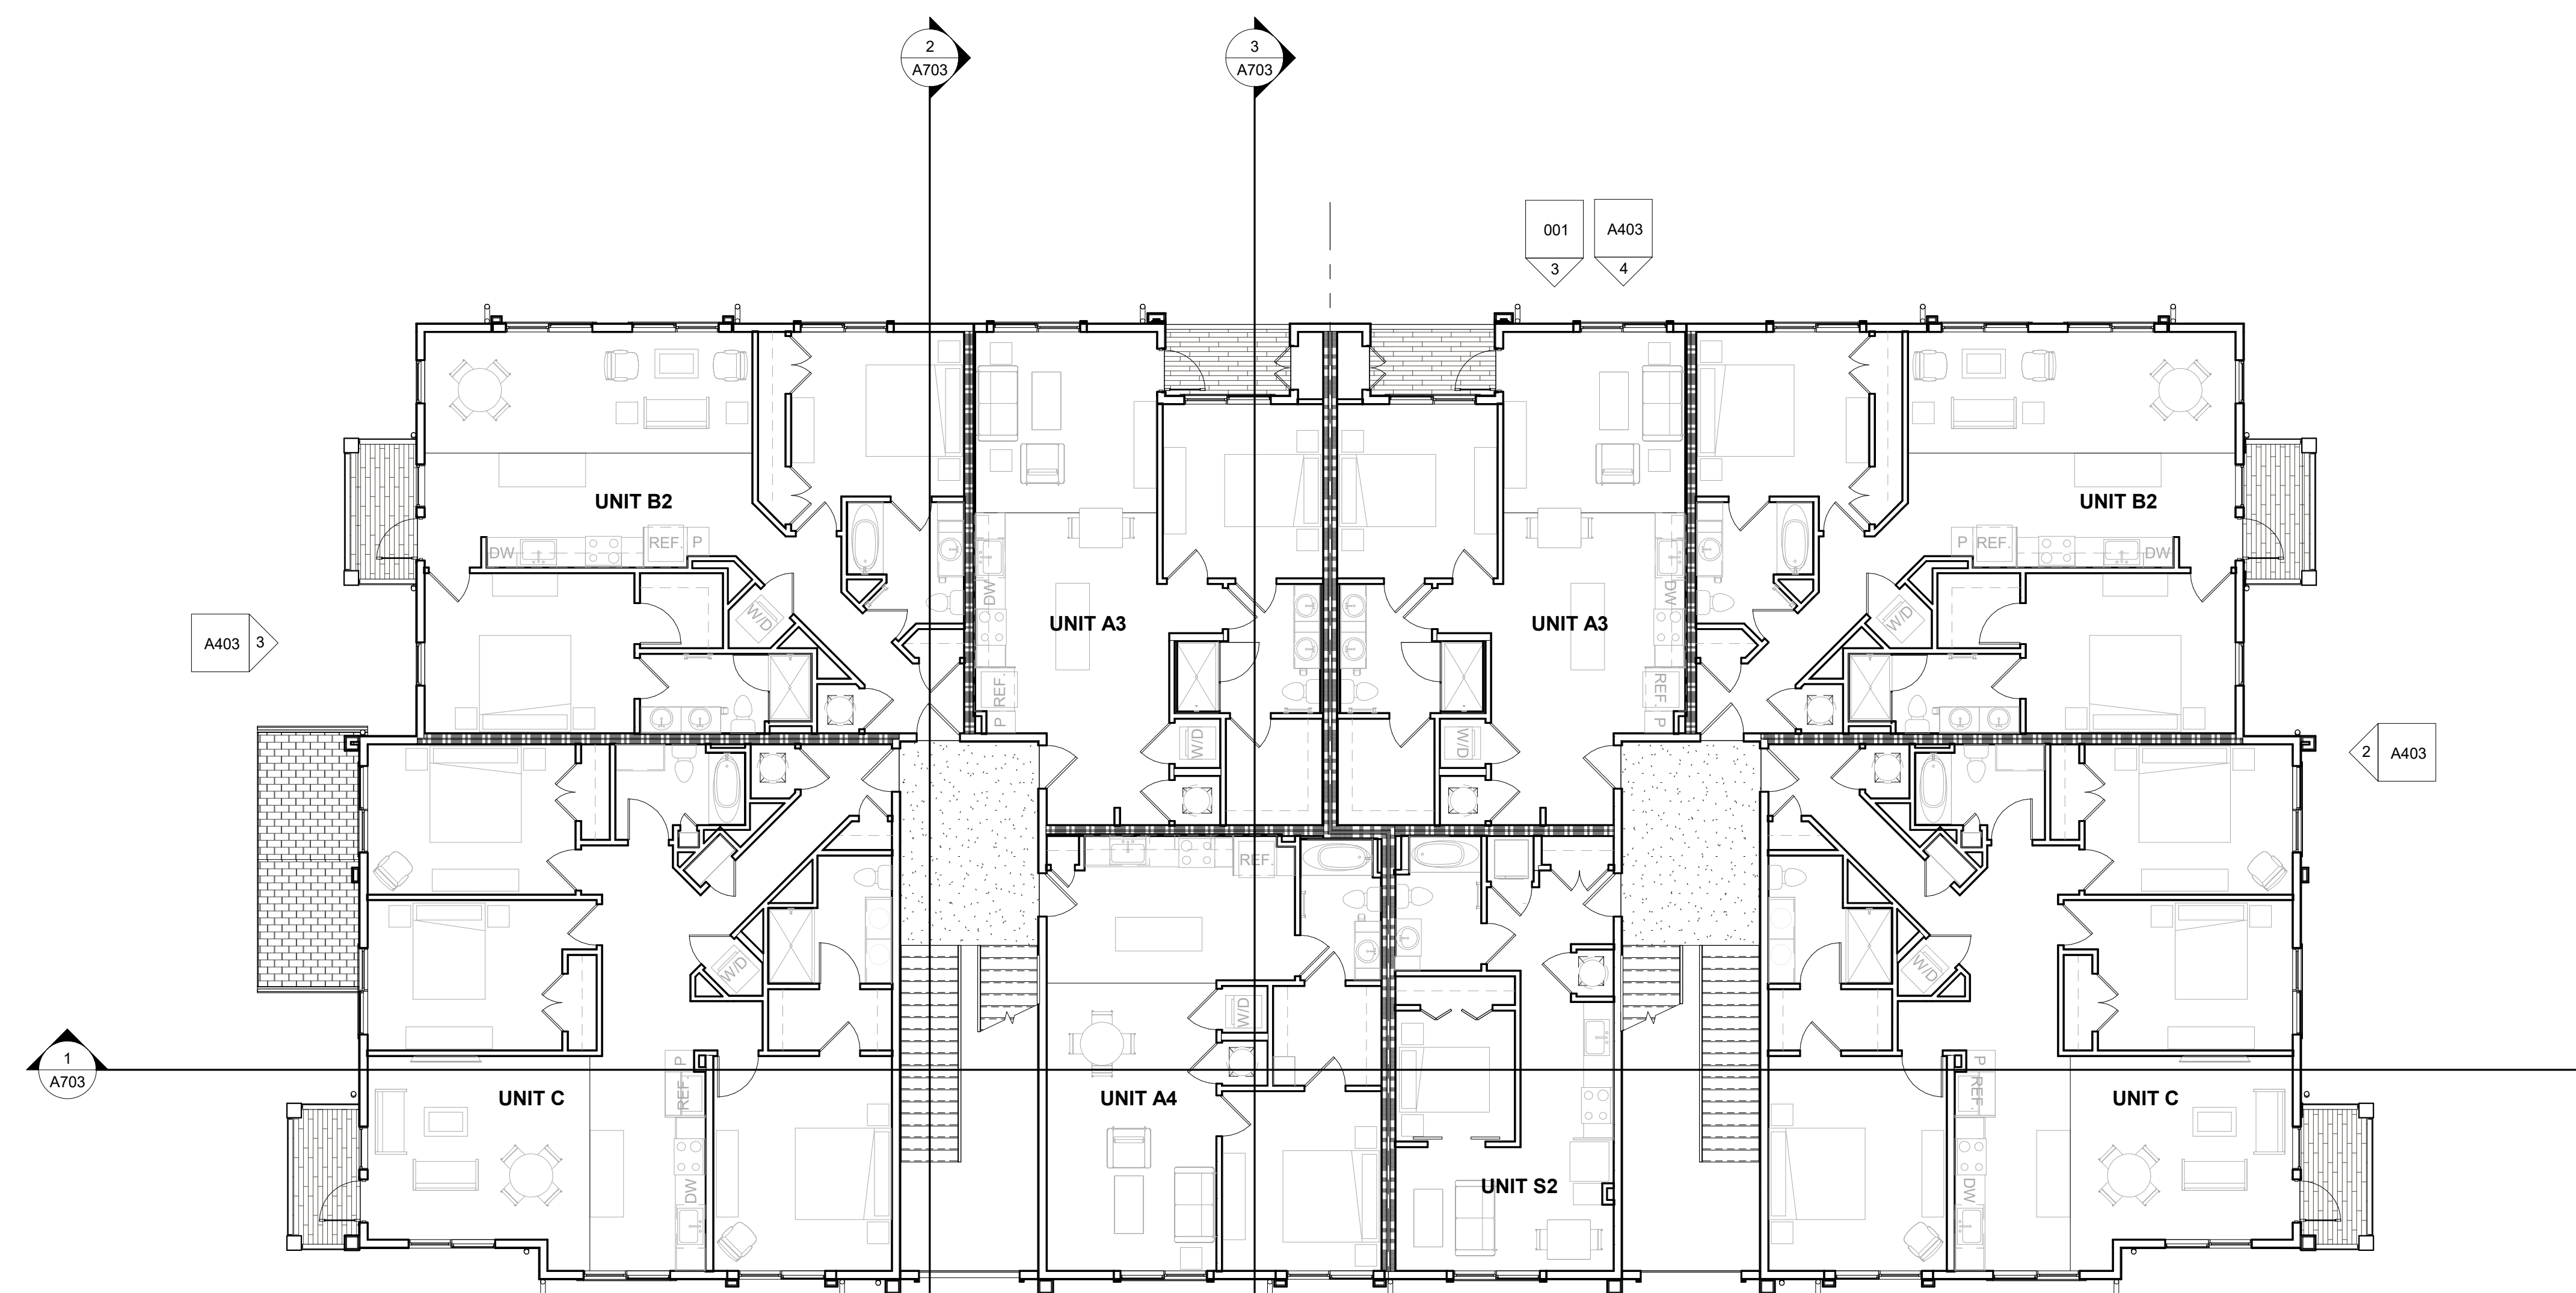

2 BLDG 3 (TYPE 3) - SECOND & THIRD FLOOR

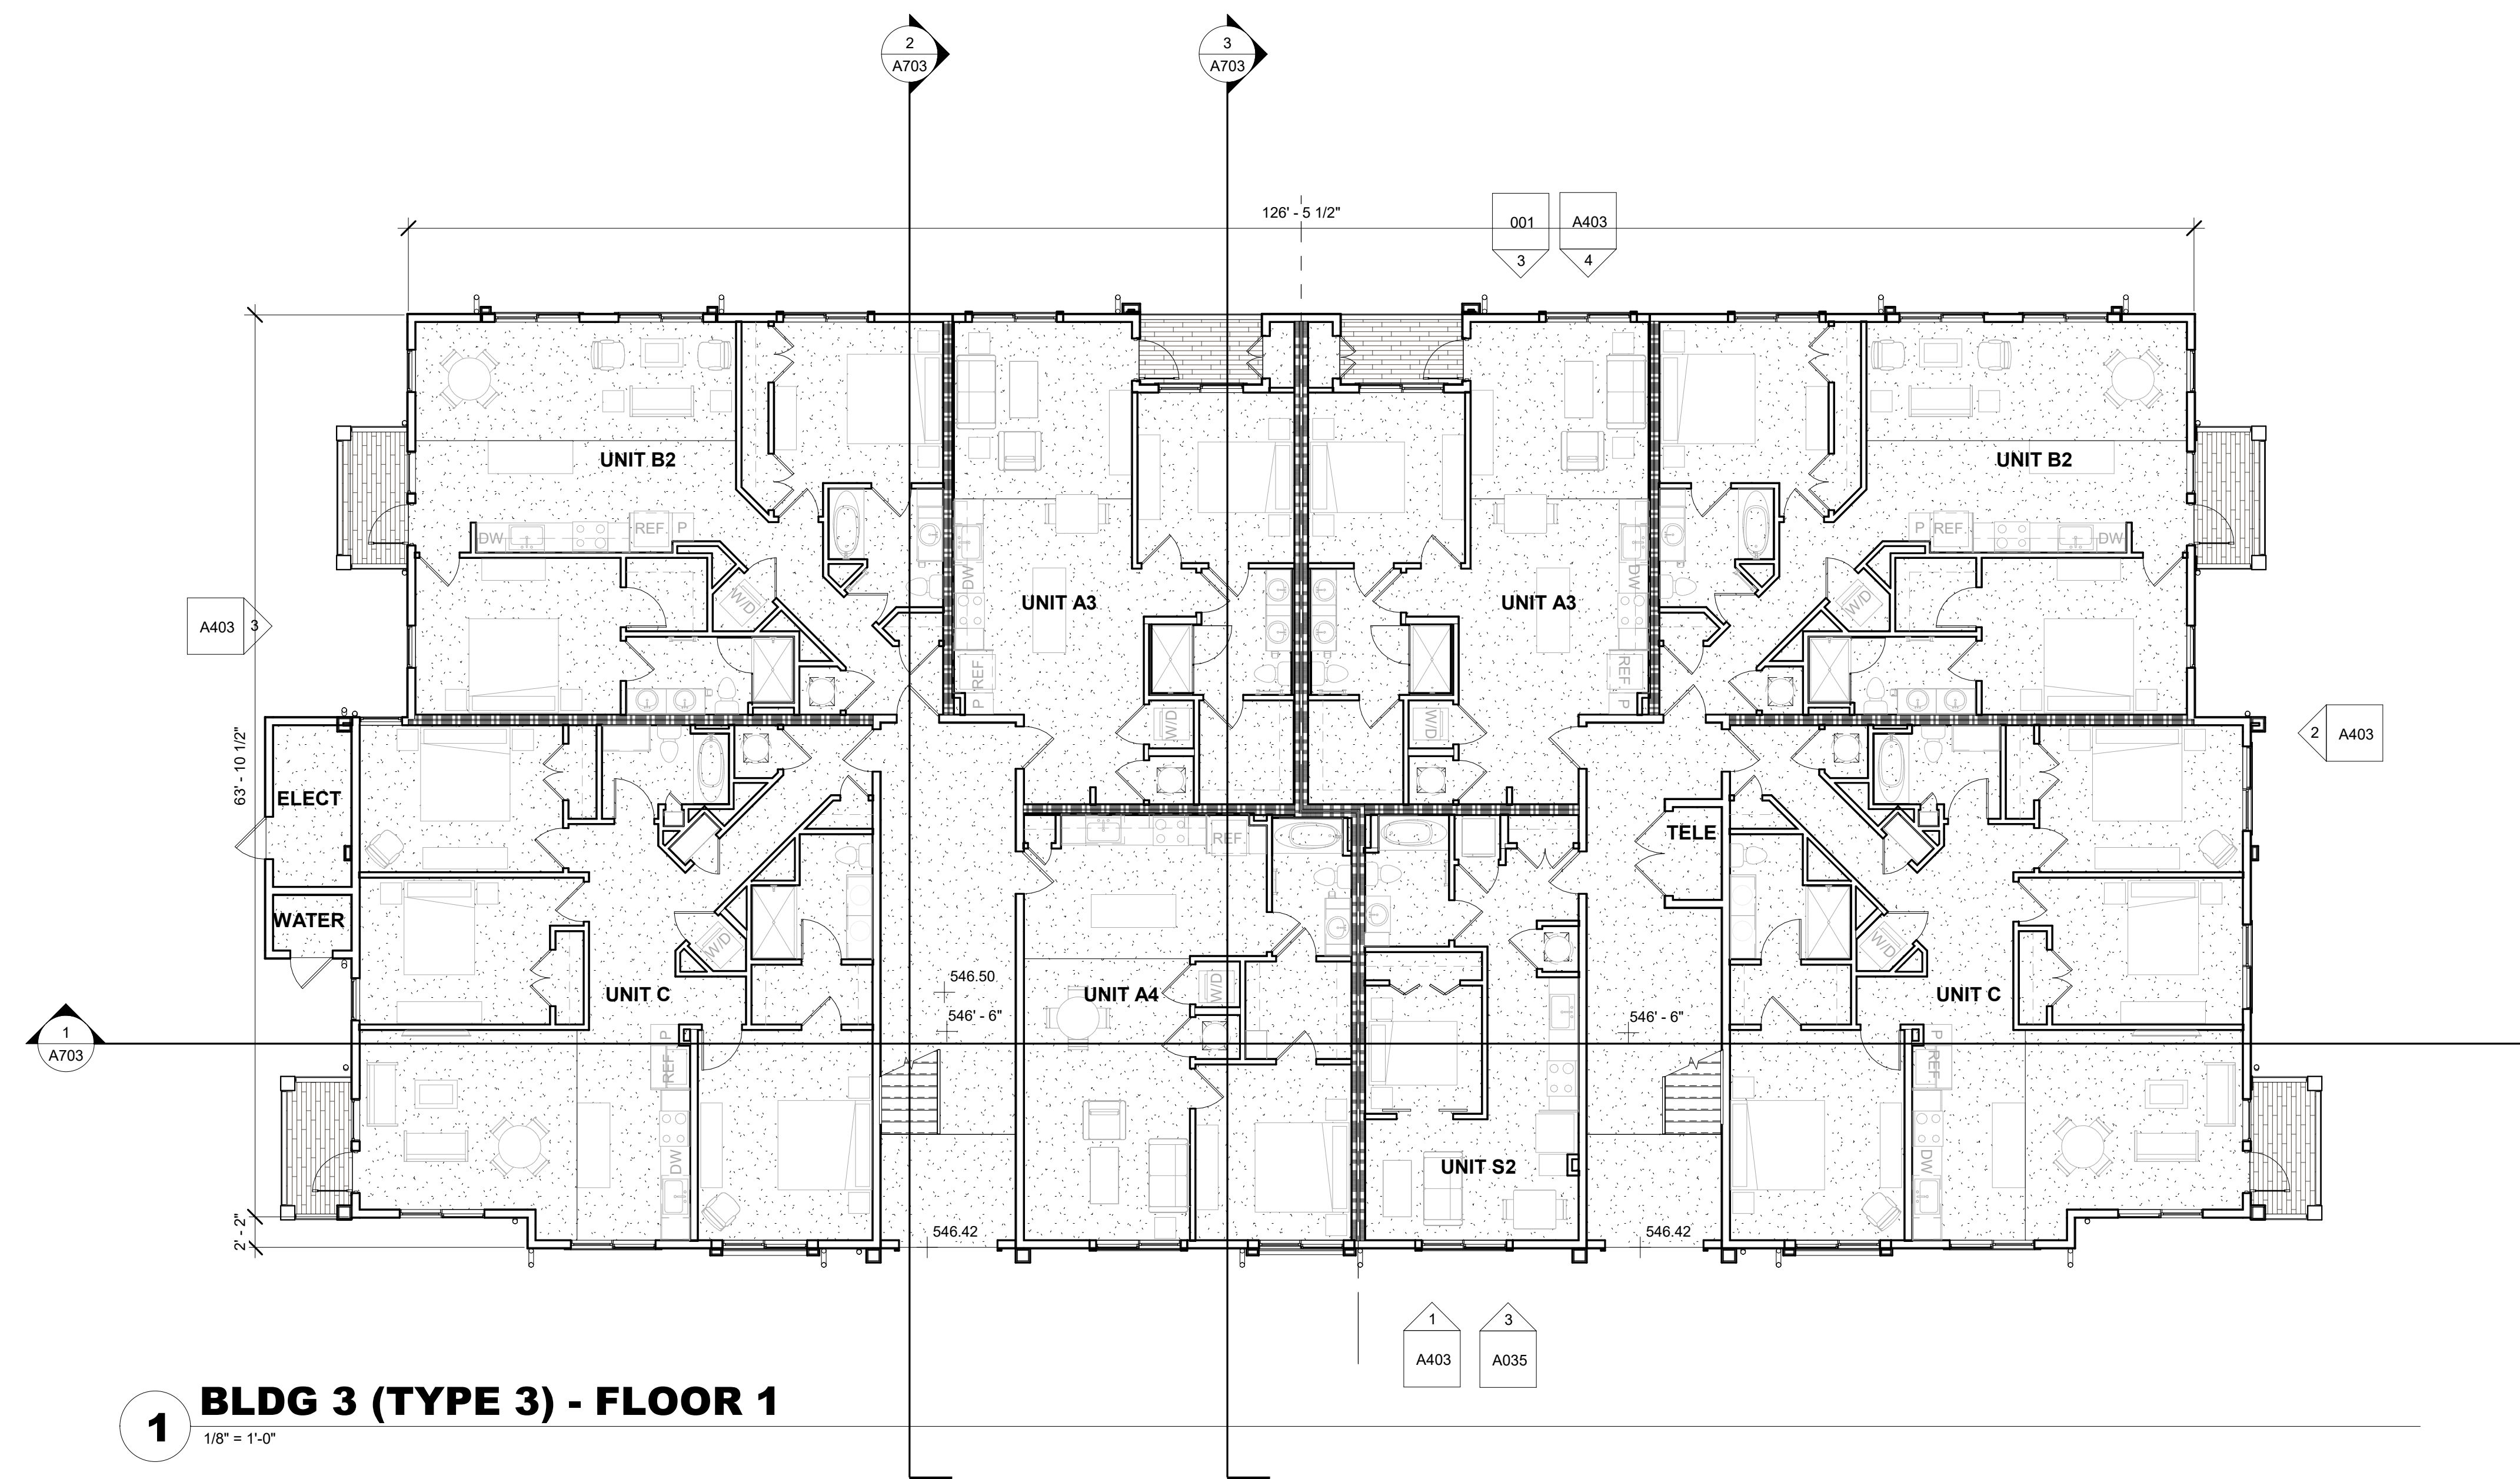


1 BLDG 3 (TYPE 3) - FLOOR 1
1/8" = 1'-0"

 

© HEFFNER ARCHITECTS, PC.

This drawing and the design of all components shown are the sole property of HEFFNER ARCHITECTS, PC and are intended for this project specifically. The reproduction, copying or use of this drawing or any of its components is strictly prohibited without the written consent of HEFFNER ARCHITECTS, PC. Any infringement of this copyright will be subject to strict legal action.

SEAL

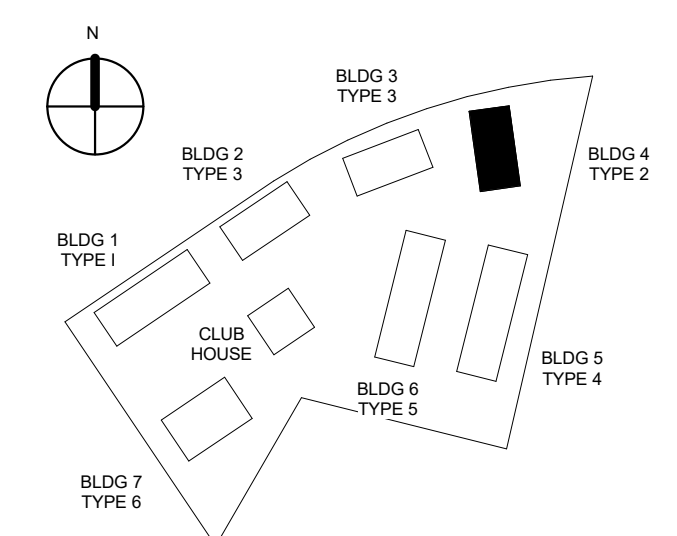ALBERMARLE COUNTY, VIRGINIA[illegible]

PROJECT NUMBER **21016**

SHEET ISSUE DATE	02/06/23
------------------	----------

PRINT DATE 02/06/23

SHEET TITLE


SHEET NUMBER

A204A

ARB SET

© 2023 HEFFNER ARCHITECTS PC

2/2/2023 4:50:56 PM

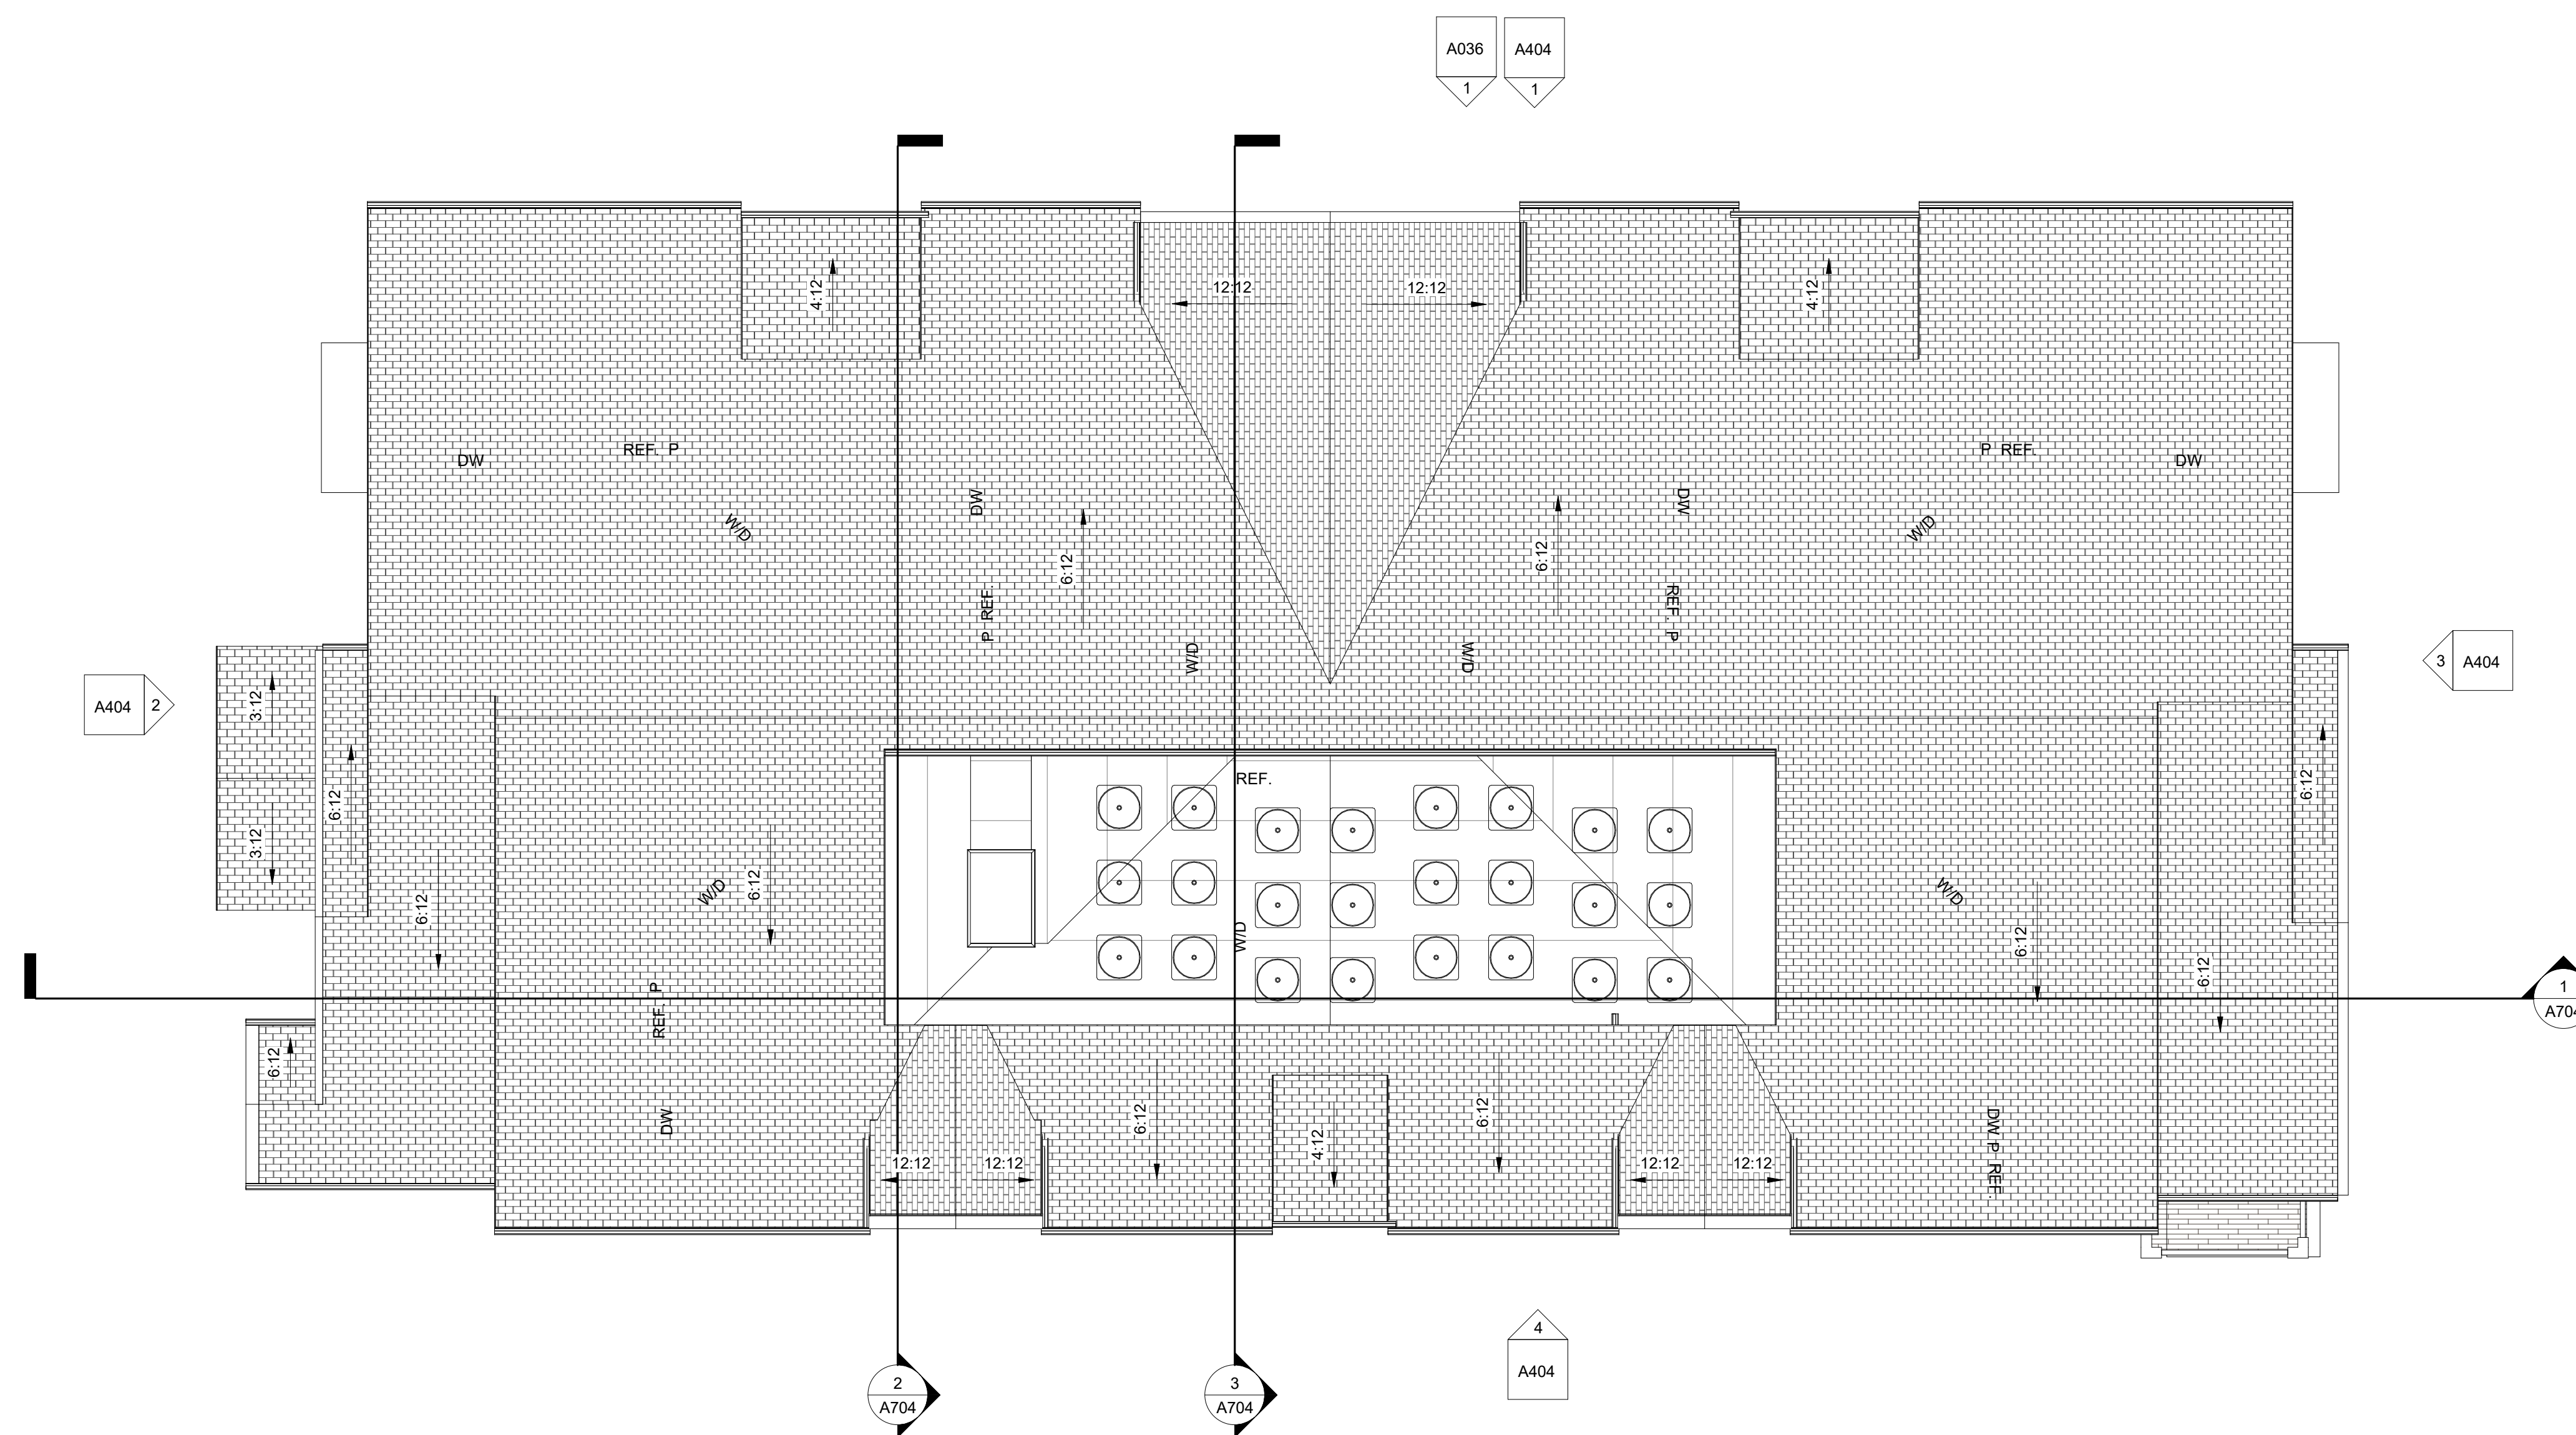


1 **ROO**
1/8" = 1'-0"

$$1/8'' = 1'-0''$$

© HEFFNER ARCHITECTS, PC

This drawing and the design of all components shown are the sole property of HEFFNER ARCHITECTS, P.C. and are intended for this project specifically. The reproduction, copying or use of this drawing or any of its components is strictly prohibited without the written consent of HEFFNER ARCHITECTS, P.C. Any infringement of this copyright will be subject to strict legal action.

SEAL

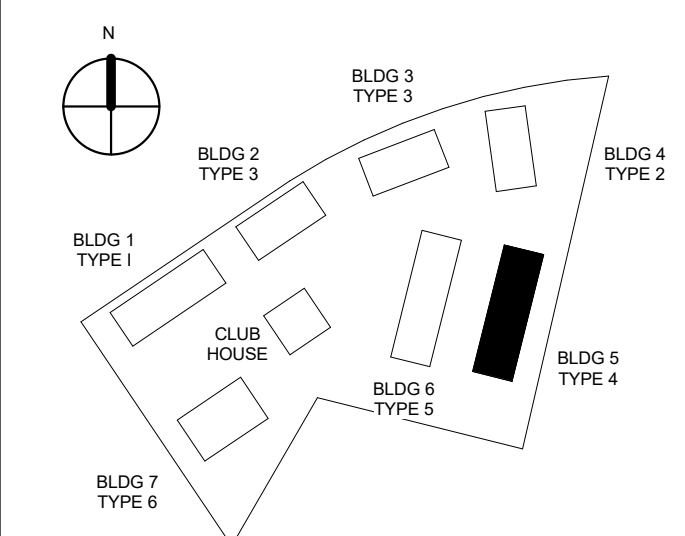ALBERMARLE COUNTY, VIRGINIA

**GW REAL ESTATE
PARTNERS**

[illegible]

PROJECT NUMBER	21016
SHEET ISSUE DATE	02/06/23
PRINT DATE	02/06/23
SHEET TITLE	

**FLOOR PLAN -
BUILDING 5 (TYPE 4)**



SHEET NUMBER

A205


ARB SET

© 2023 HEFFNER ARCHITECTS PC

2/2/2023 4:51:11 PM

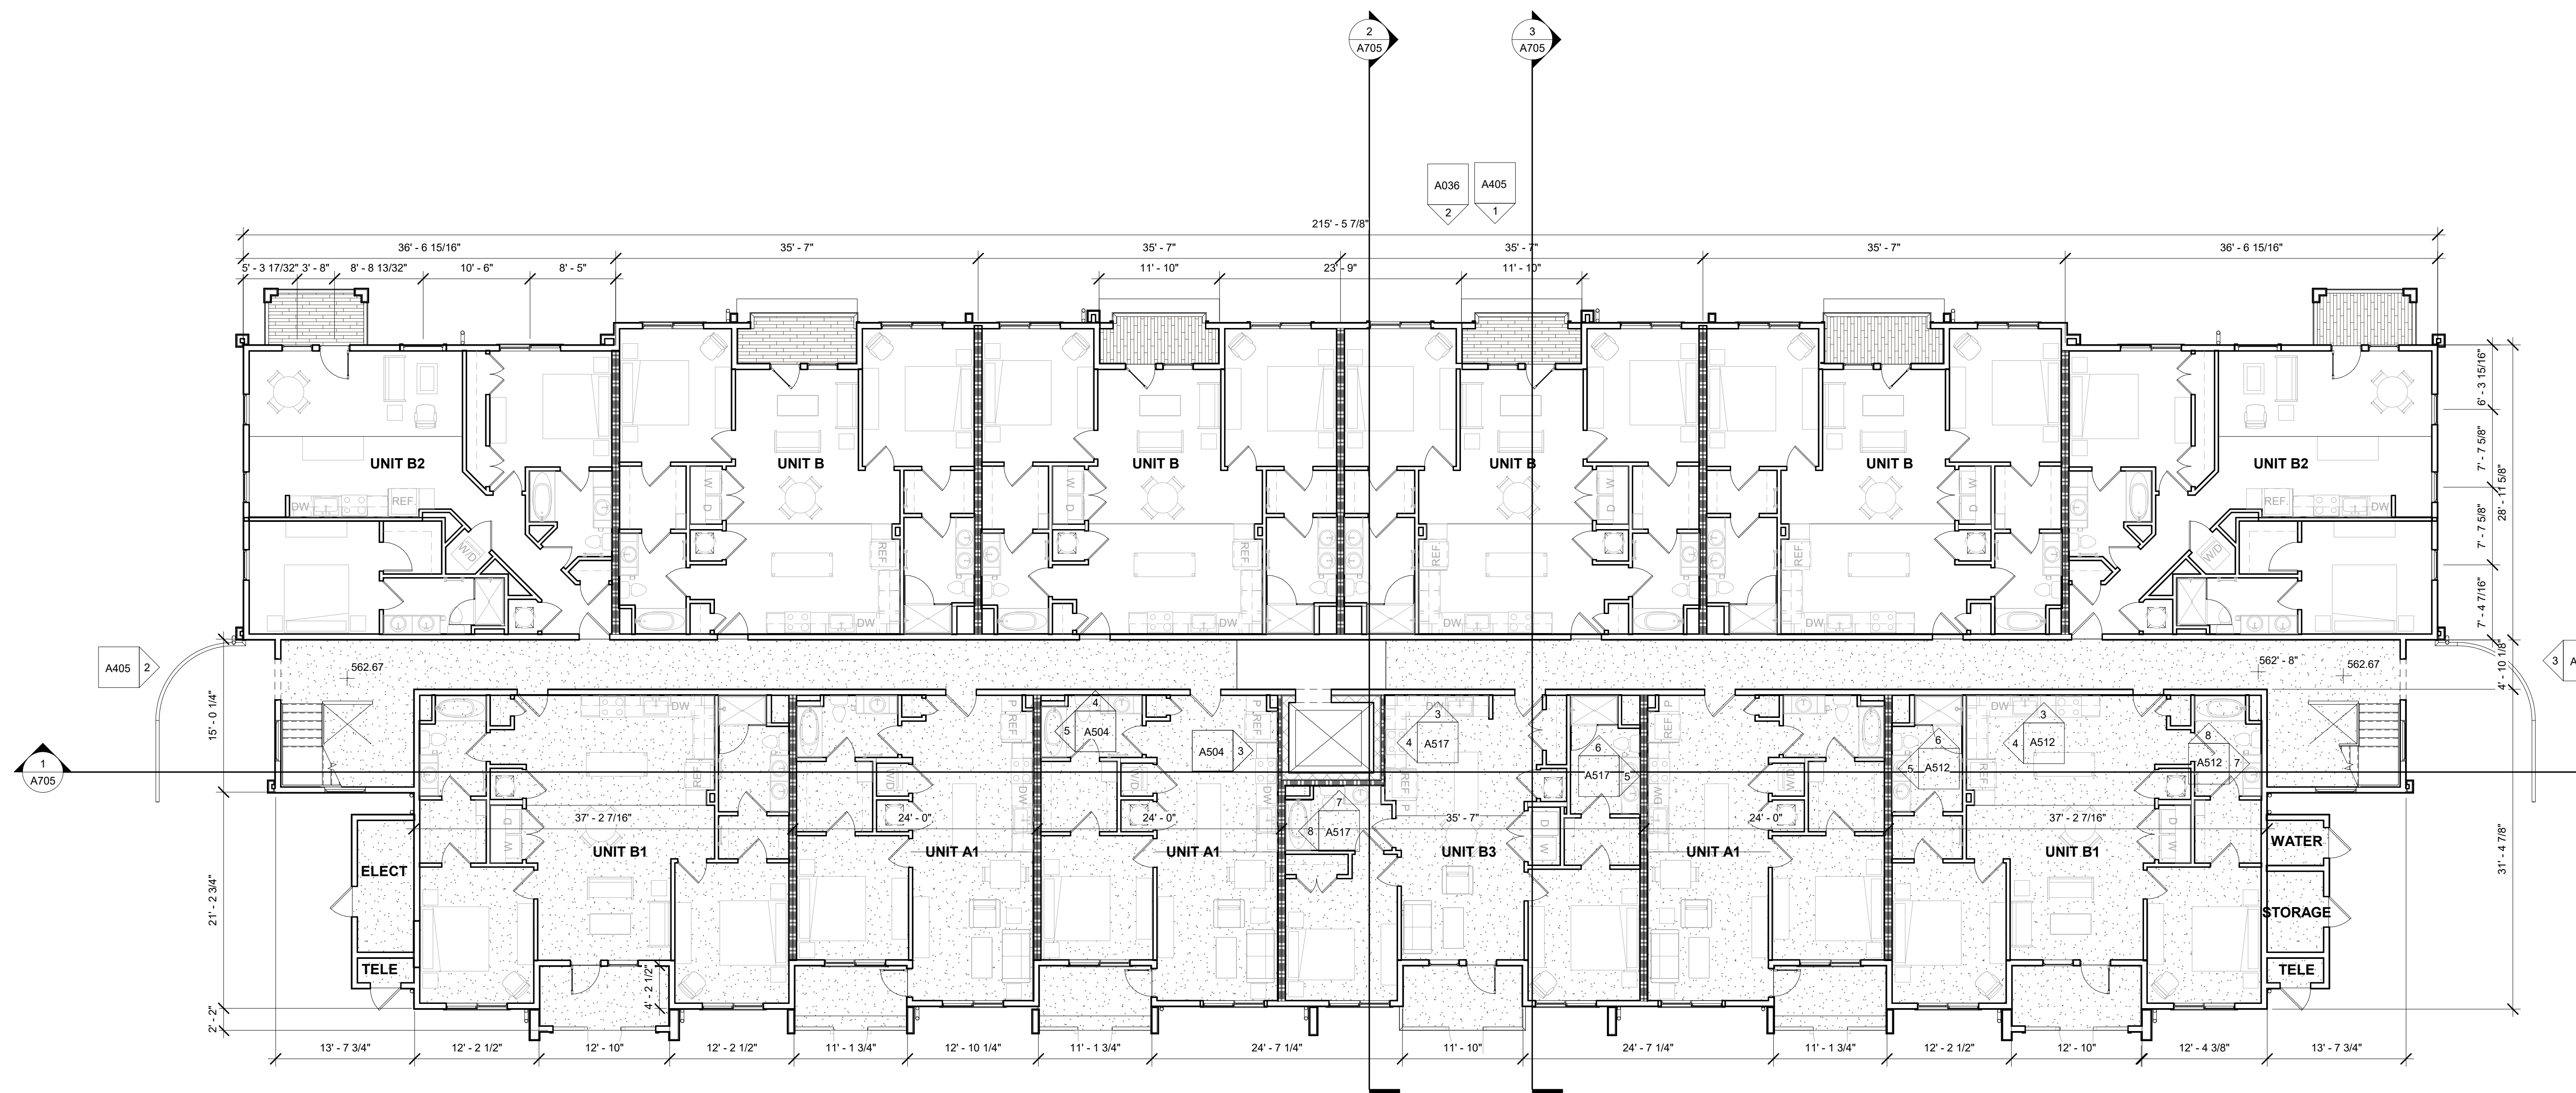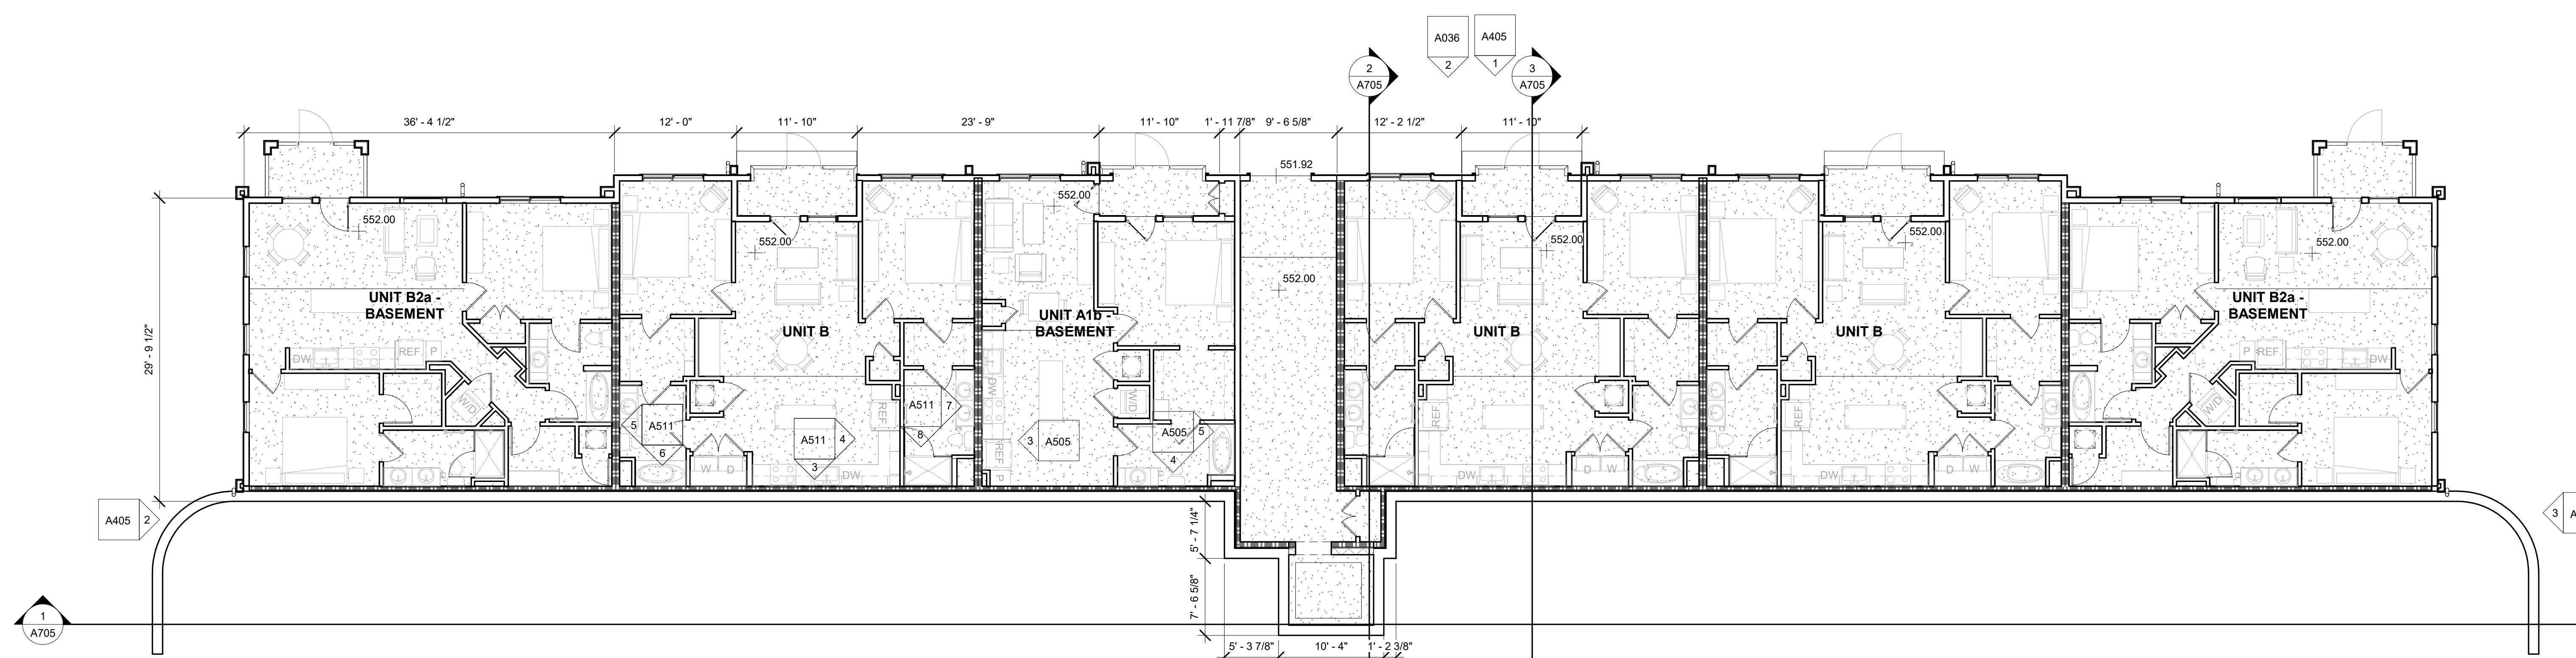

$$\frac{1}{8}'' = 1'-0''$$


$1/8" = 1'-0"$

 

This drawing and the design of all components shown are the sole property of HEFFNER ARCHITECTS, PC and are intended for this project specifically. The reproduction, copying or use of this drawing or any of its components is strictly prohibited without the written consent of HEFFNER ARCHITECTS, PC. Any infringement of this copyright will be subject to strict legal action.


SEAL

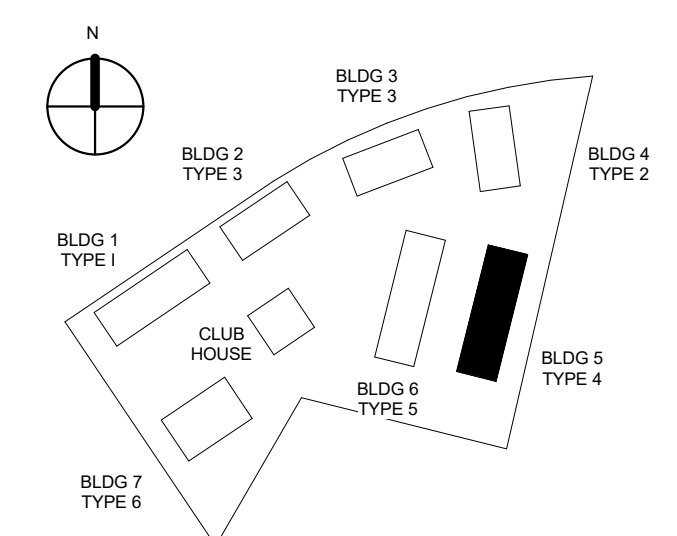ALBERMARLE COUNTY, VIRGINIA[illegible]

**ROOF PLAN -
BUILDING 5 (TYPE 4)**

A205A


© 2023 HEFFNER ARCHITECTS PC

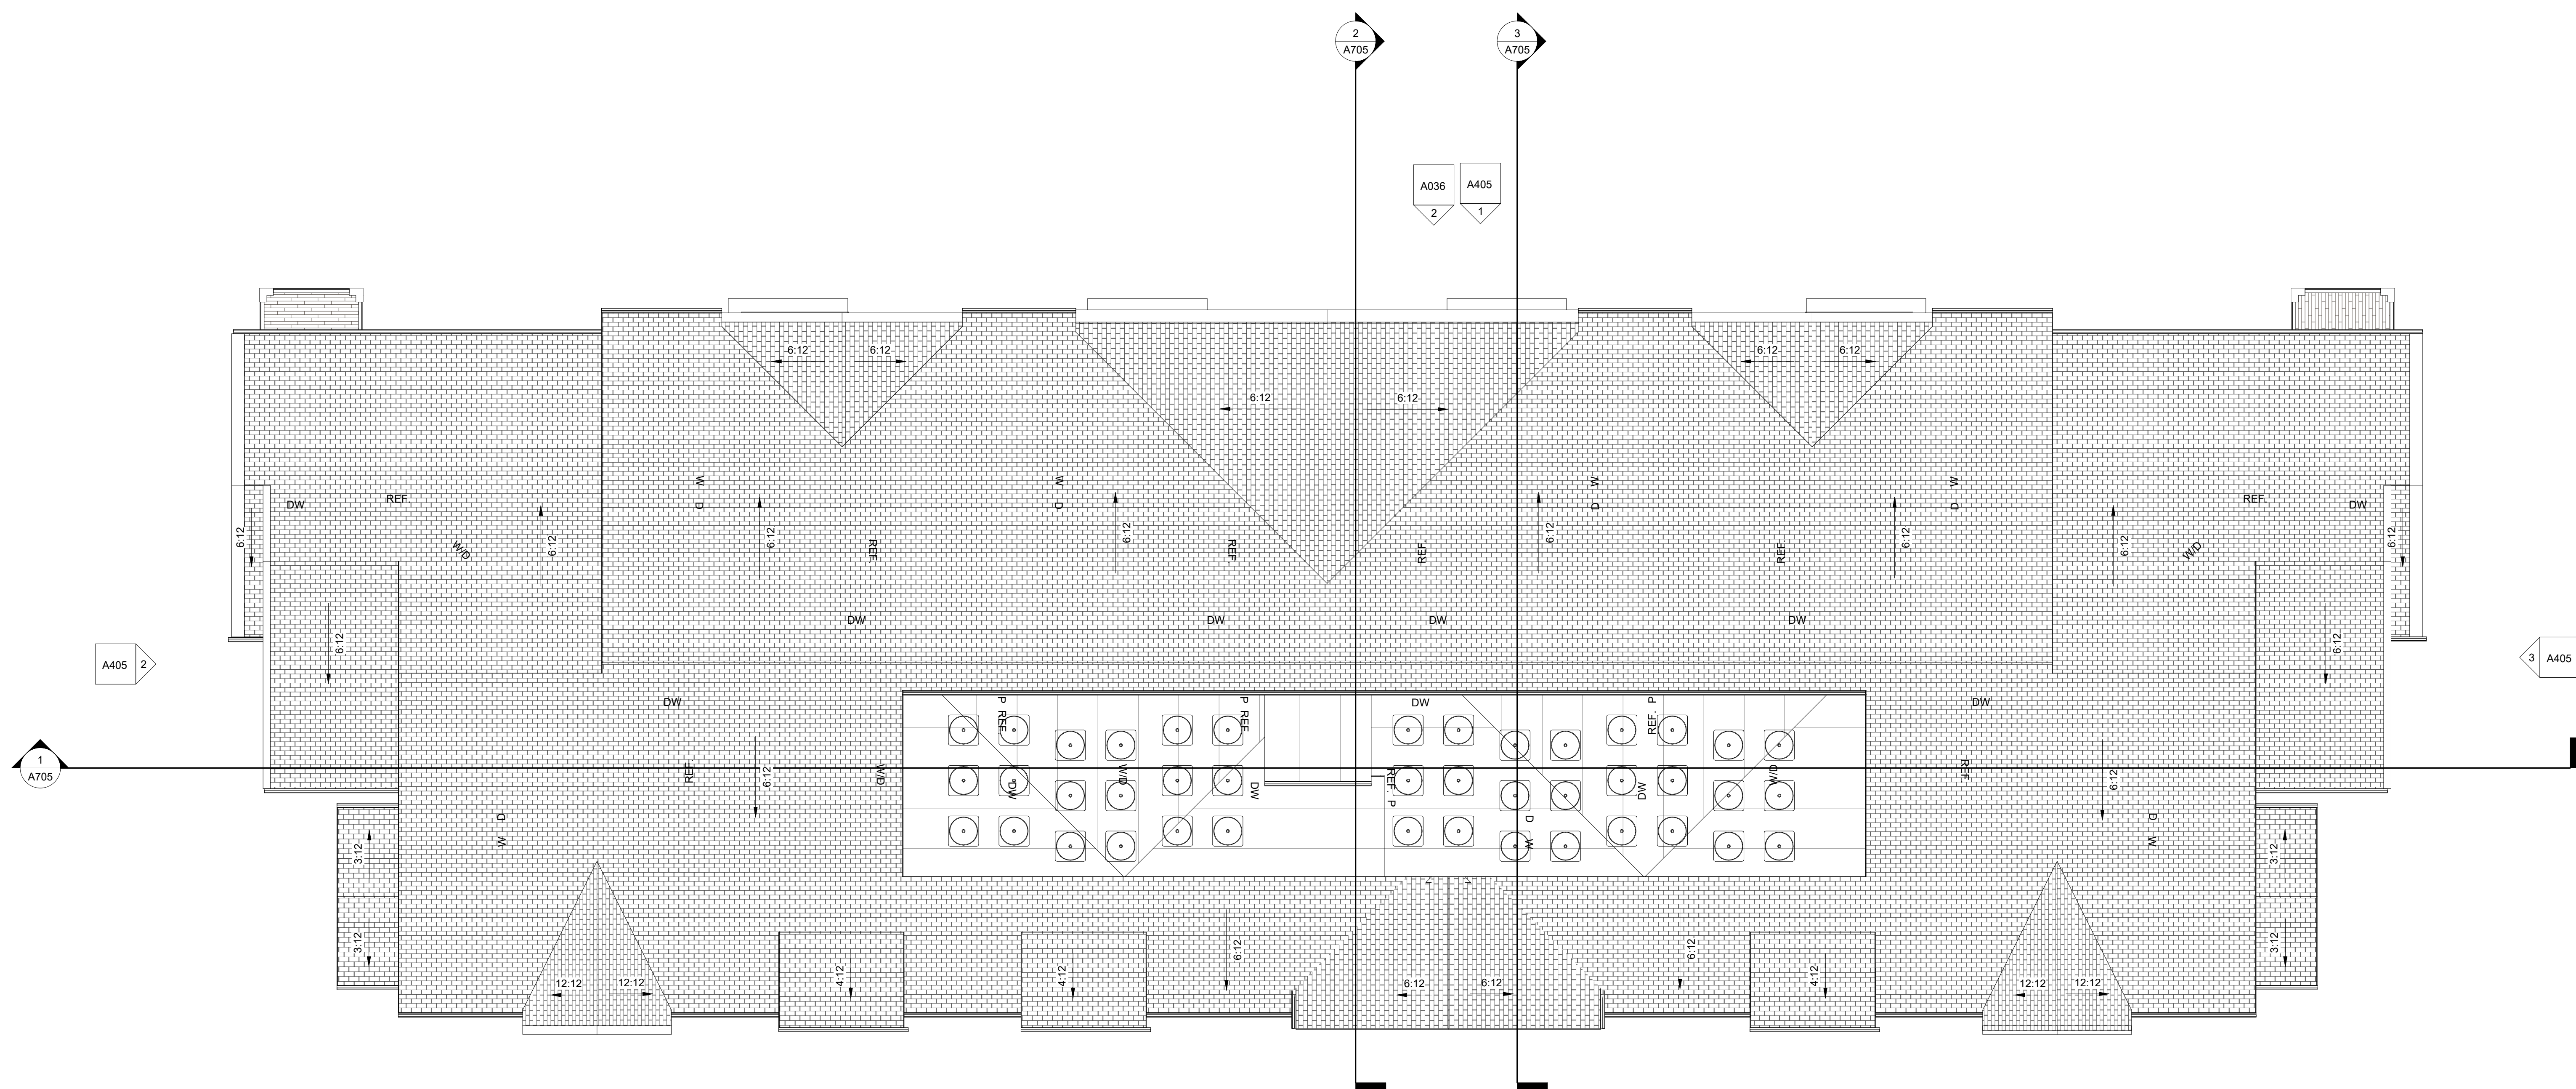

1 ROOF PLAN - BUILDING 5 (TYPE 4)

This drawing and the design of all components shown are the sole property of HEFFNER ARCHITECTS, PC and are intended for this project specifically. The reproduction, copying or use of this drawing or any of its components is strictly prohibited without the written consent of HEFFNER ARCHITECTS, PC. Any infringement of this copyright will be subject to strict legal action.


SEAL

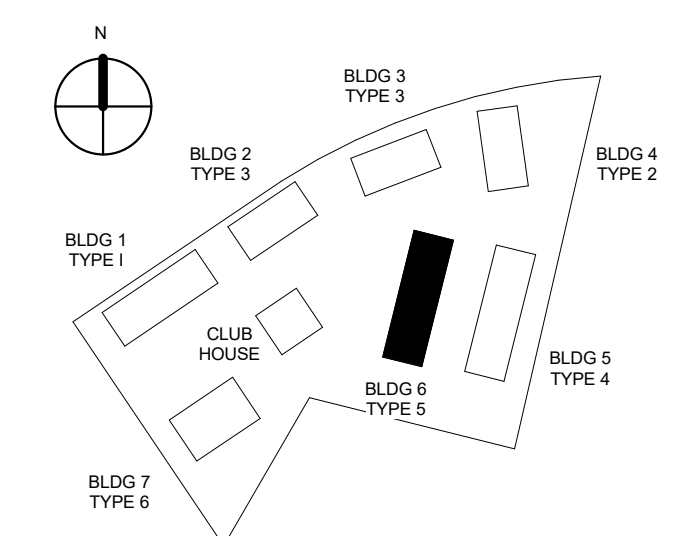ALBERMARLE COUNTY, VIRGINIA[illegible]


**ROOF PLAN -
BUILDING 6 (TYPE 5)**

A206A

© 2023 HEFFNER ARCHITECTS PC

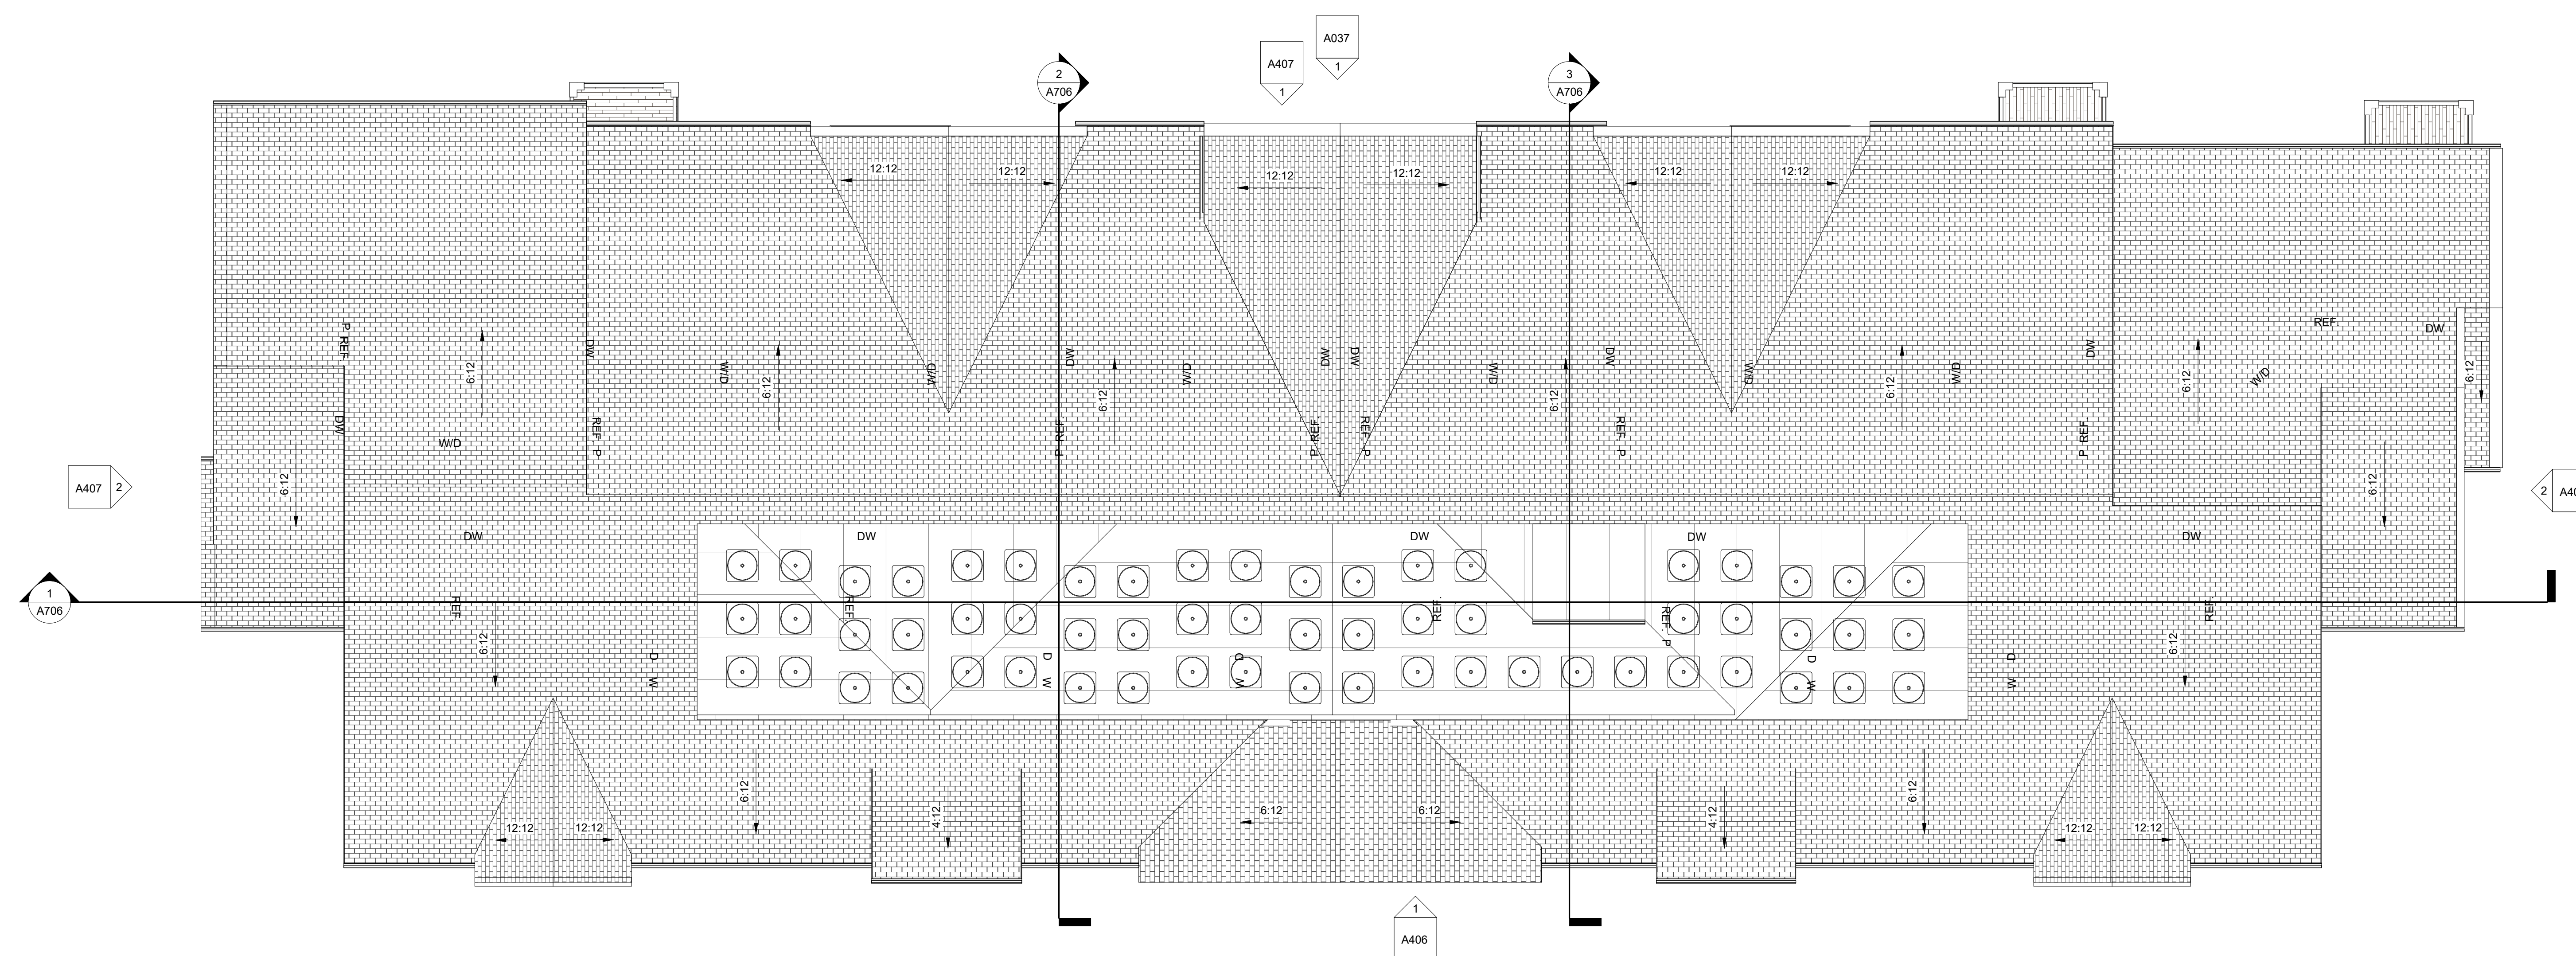


1 ROOF PLAN - BUILDING 6 (TYPE 5)

 

This drawing and the design of all components shown are the sole property of HEFFNER ARCHITECTS, PC and are intended for this project specifically. The reproduction, copying or use of this drawing or any of its components is strictly prohibited without the written consent of HEFFNER ARCHITECTS, PC. Any infringement of this copyright will be subject to strict legal action.

SEAL

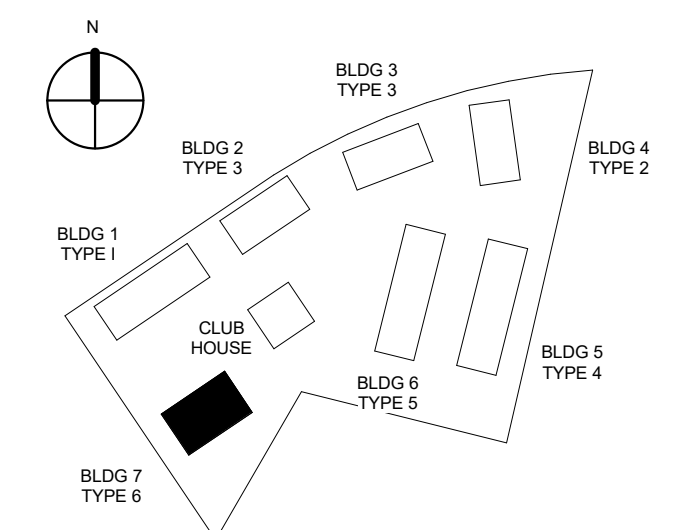ALBERMARLE COUNTY, VIRGINIA[illegible]

A207

© 2023 HEFFNER ARCHITECTS PC

2/2/2023 4:52:08 PM




2/2/2023 4:52:08 PM
C:\Users\raymond\Documents\21016 Site_raymond\yu8322.rvt

© HEFFNER ARCHITECTS, PC.

This drawing and the design of all components shown are the sole property of HEFFNER ARCHITECTS, PC and are intended for this project specifically. The reproduction, copying or use of this drawing or any of its components is strictly prohibited without the written consent of HEFFNER ARCHITECTS, PC. Any infringement of this copyright will be subject to strict legal action.

SEAL

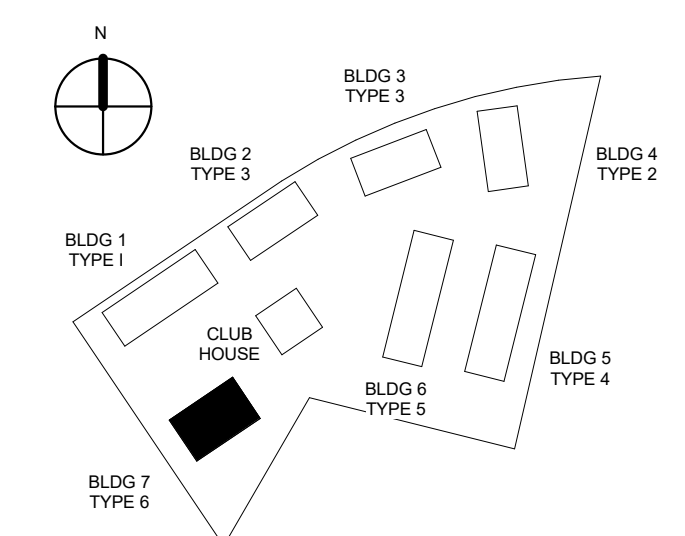ALBERMARLE COUNTY, VIRGINIA[illegible]

PROJECT NUMBER **21016**

SHEET ISSUE DATE	02/06/23
------------------	----------

PRINT DATE

02/06/23

SHEET TITLE


SHEET NUMBER

A207A

ARB SET

© 2023 HEFFNER ARCHITECTS PC

2/2/2023 4:52:14 PM

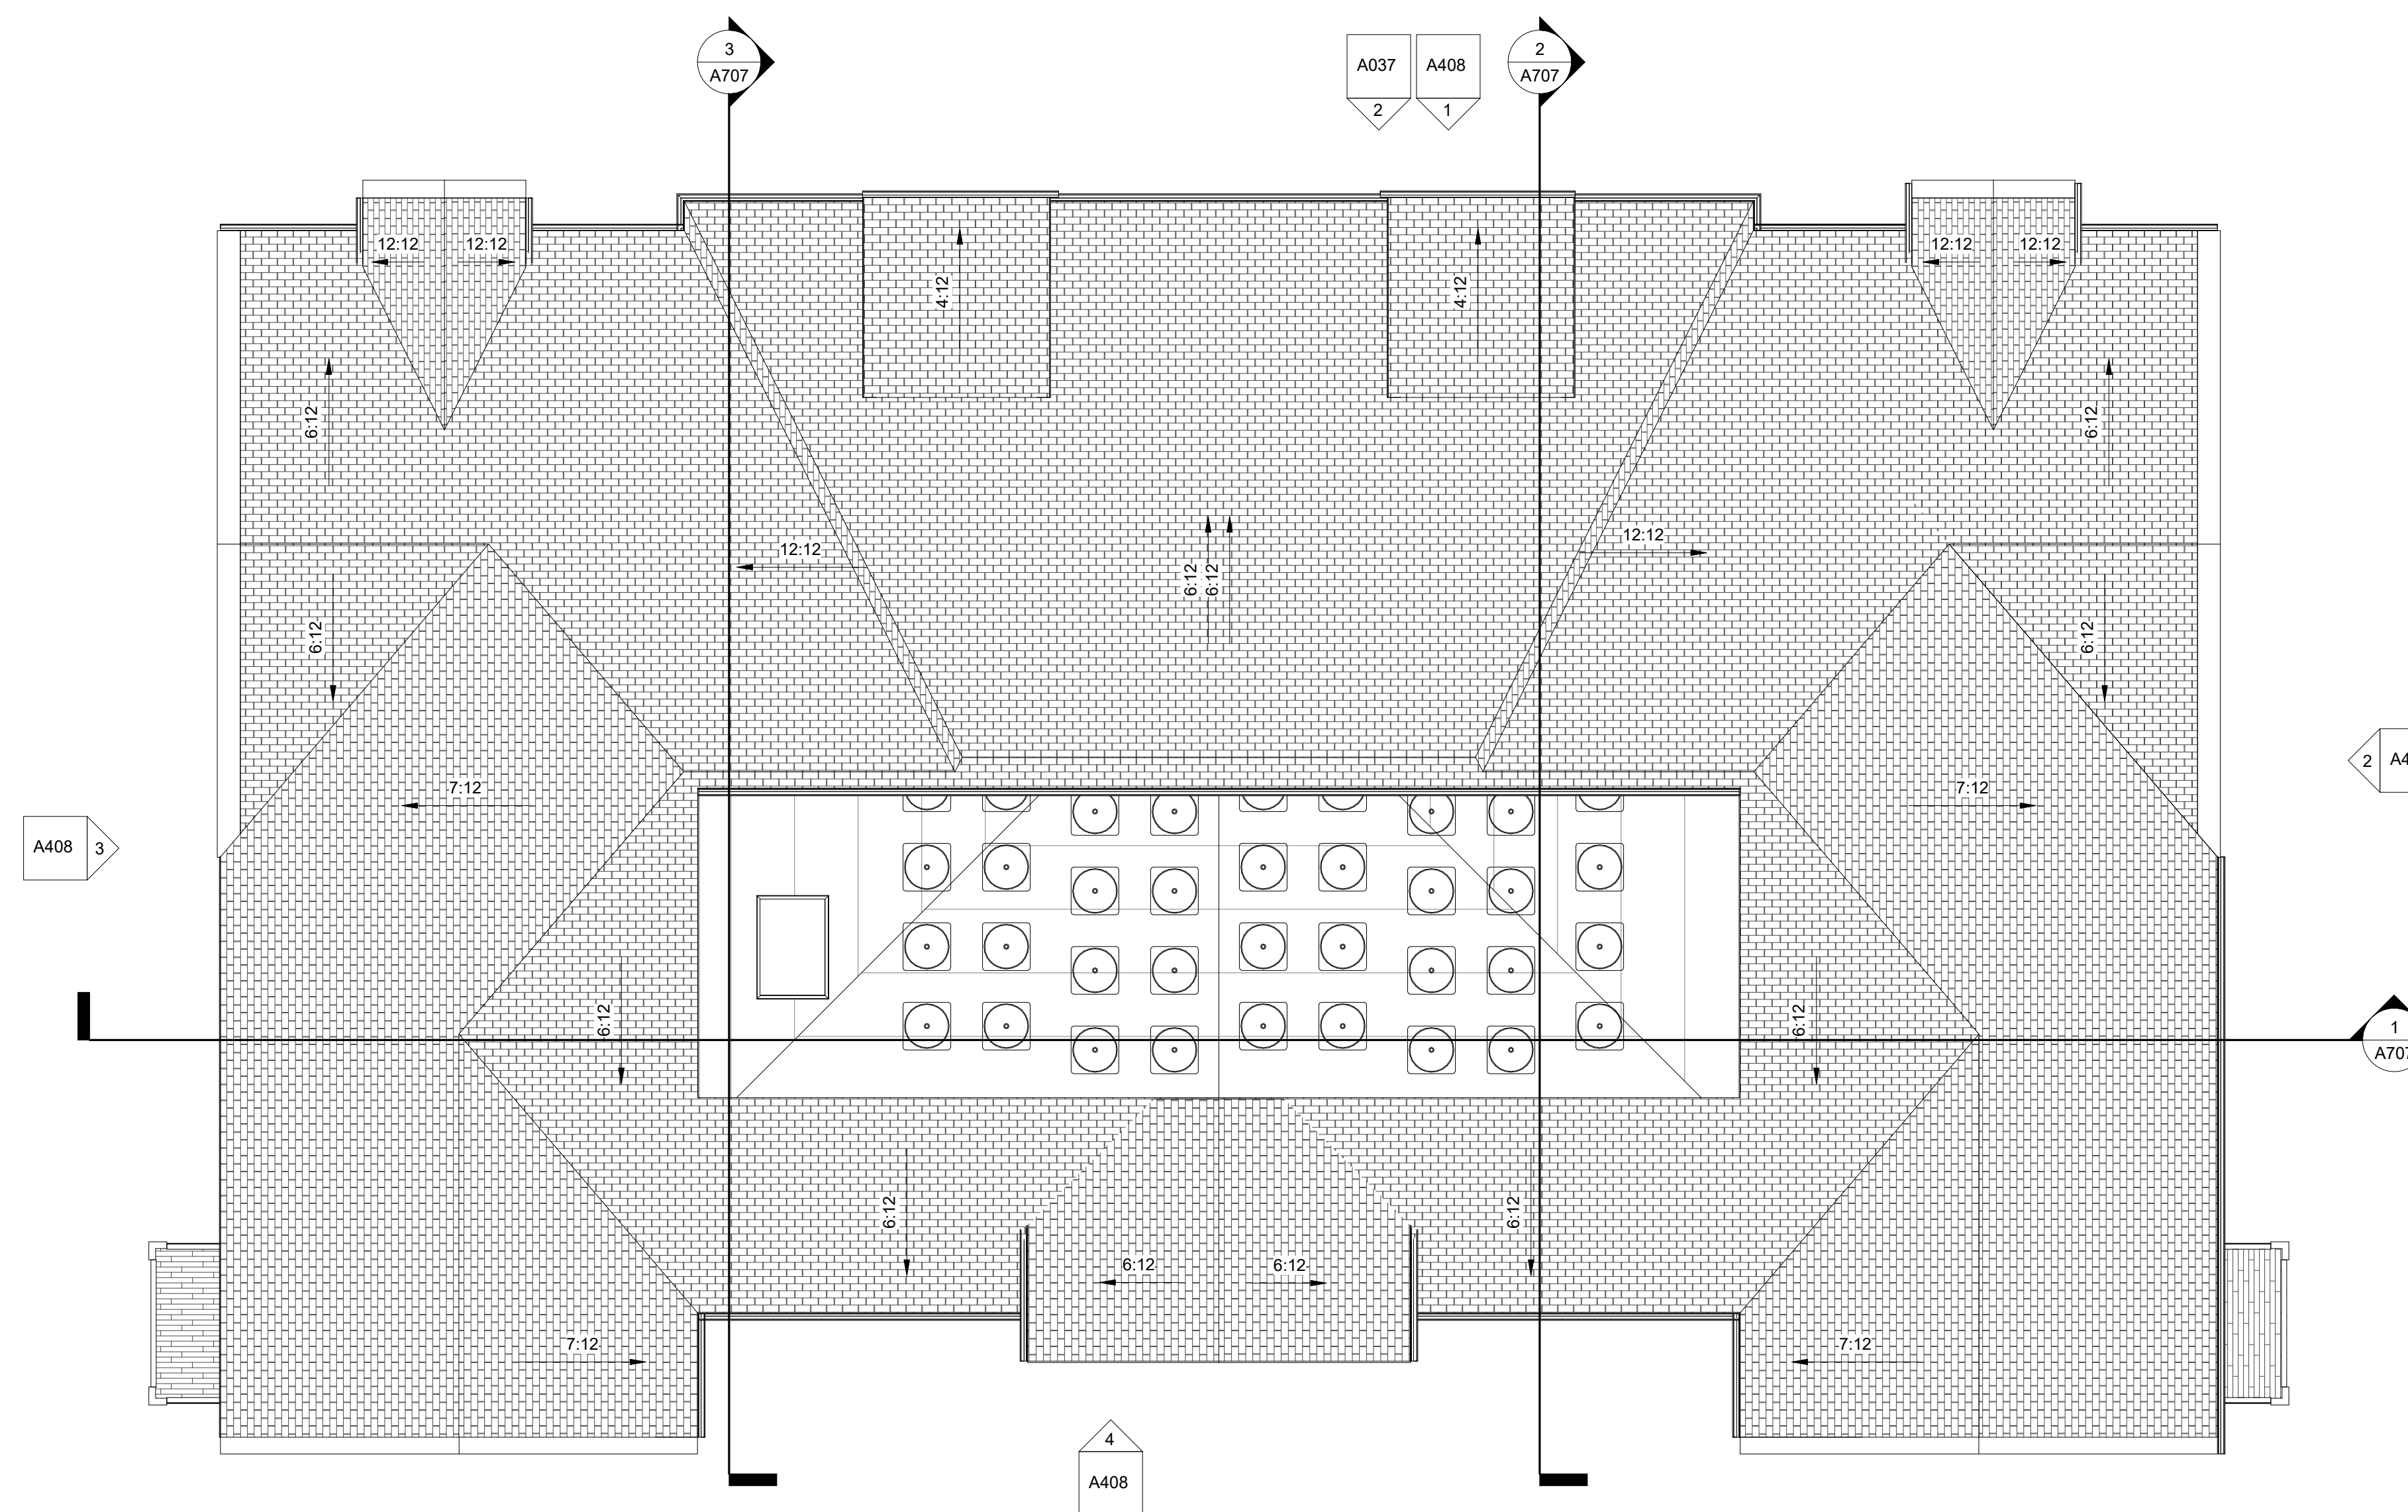


1 **ROC**
1/8" = 1'-0"

[illegible]

2/3/2023 10:20:42 AM



 

This drawing and the design of all components shown are the sole property of HEFFNER ARCHITECTS, PC and are intended for this project specifically. The reproduction, copying or use of this drawing or any of its components is strictly prohibited without the written consent of HEFFNER ARCHITECTS, PC. Any infringement of this copyright will be subject to strict legal action.

SEAL



ALBERMARLE COUNTY, VIRGINIA[illegible]

SHEET NUMBER

ARB SET

© 2023 HEFFNER ARCHITECTS PC

2/3/2023 10:21:05 AM

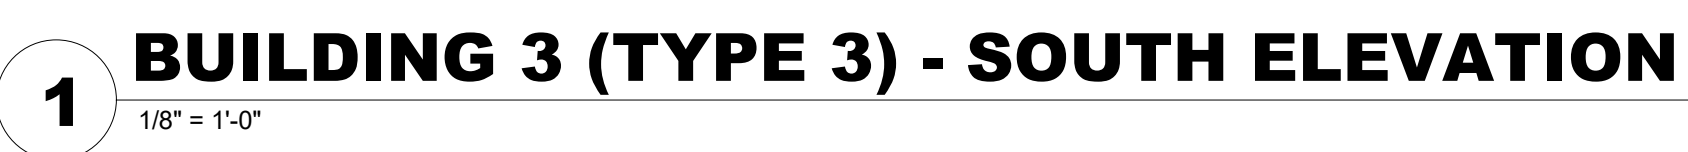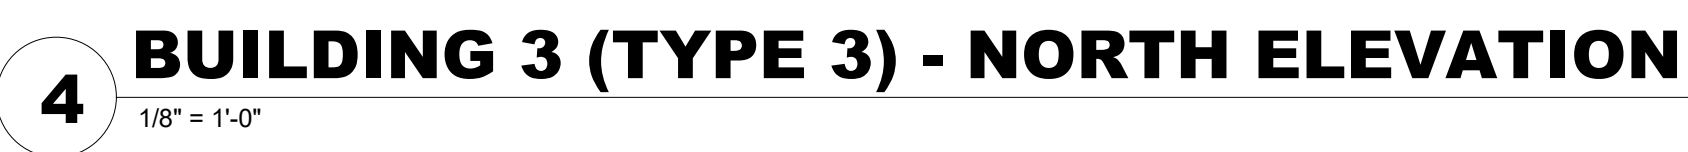


Keynote Legend - EXTERIOR FINISHES	
Key Value	Keynote Text
E-1B	CEMENTITIOUS BOARD & BATTEN 1: HARDIE ARCTIC WHITE
E-1P	CEMENTITIOUS PANEL 1: HARDIE ARCTIC WHITE
E-1S	CEMENTITIOUS SIDING 1: HARDIE ARCTIC WHITE
E-2B	CEMENTITIOUS BOARD & BATTEN 2: HARDIE PEARL GRAY
E-2P	CEMENTITIOUS PANEL 2: HARDIE PEARL GRAY
E-2S	CEMENTITIOUS SIDING 2: HARDIE PEARL GRAY
E-3B	CEMENTITIOUS BOARD & BATTEN 3: HARDIE PEWTER
E-3P	CEMENTITIOUS PANEL 3: HARDIE PEWTER
E-4B	CEMENTITIOUS BOARD & BATTEN 4: HARDIE IRON GRAY
E-4P	CEMENTITIOUS PANEL 4: HARDIE IRON GRAY
E-4S	CEMENTITIOUS SIDING 4: HARDIE IRON GRAY
E-5B	CEMENTITIOUS BOARD & BATTEN 5: HARDIE GRAY SLATE
E-5P	CEMENTITIOUS PANEL 5: HARDIE GRAY SLATE
E-5S	CEMENTITIOUS SIDING 5: HARDIE GRAY SLATE
E-6B	CEMENTITIOUS BOARD & BATTEN 6: HARDIE LIGHT MIST
E-6P	CEMENTITIOUS PANEL 6: HARDIE LIGHT MIST
E-6S	CEMENTITIOUS SIDING 6: HARDIE LIGHT MIST
E-7	COMP. ASPHALT ROOF SHINGLE: CERTAINTED PEWTERWOOD
E-13	VINYL WINDOW

© HEFFNER ARCHITECTS, PC

This drawing and the design of all components shown are the sole property of HEFFNER ARCHITECTS, P.C. and are intended for this project specifically. The reproduction, copying or use of this drawing or any of its components is strictly prohibited without the written consent of HEFFNER ARCHITECTS, P.C. Any infringement of this copyright will be subject to strict legal action.

SEAL

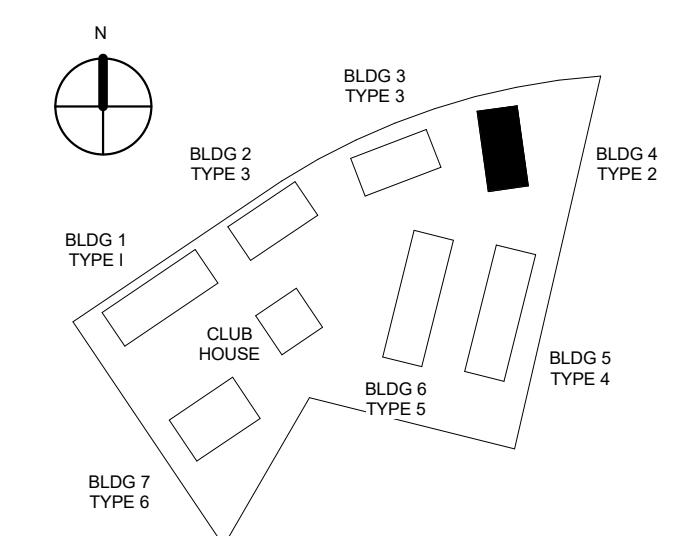ALBERMARLE COUNTY, VIRGINIA

**GW REAL ESTATE
PARTNERS**

[illegible]

PROJECT NUMBER	21016
SHEET ISSUE DATE	02/06/23
PRINT DATE	02/06/23

ELEVATIONS - BUILDING 4 (TYPE 2)

SHEET NUMBER


A404

ARB SET

© 2023 HEFFNER ARCHITECTS PC

2/3/2023 10:21:16 AM





$$1/8'' = 1'-0''$$
 
$$1/8" = 1'-0"$$

$$\frac{1}{8"} = 1'-0"$$


$$1/8'' = 1' 0''$$

Keynote Legend - EXTERIOR FINISHES	
Key Value	Keynote Text
E-1B	CEMENTITIOUS BOARD & BATTEN 1: HARDIE ARCTIC WHITE
E-1P	CEMENTITIOUS PANEL 1: HARDIE ARCTIC WHITE
E-1S	CEMENTITIOUS SIDING 1: HARDIE ARCTIC WHITE
E-2B	CEMENTITIOUS BOARD & BATTEN 2: HARDIE PEARL GRAY
E-2P	CEMENTITIOUS PANEL 2: HARDIE PEARL GRAY
E-2S	CEMENTITIOUS SIDING 2: HARDIE PEARL GRAY
E-3	CEMENTITIOUS SIDING 3: HARDIE LIGHT MIST
E-4B	CEMENTITIOUS BOARD & BATTEN 4: HARDIE IRON GRAY
E-4P	CEMENTITIOUS PANEL 4: HARDIE IRON GRAY
E-4S	CEMENTITIOUS SIDING 4: HARDIE IRON GRAY
E-5B	CEMENTITIOUS BOARD & BATTEN 5: HARDIE GRAY SLATE
E-5P	CEMENTITIOUS PANEL 5: HARDIE GRAY SLATE
E-5S	CEMENTITIOUS SIDING 5: HARDIE GRAY SLATE
E-6B	CEMENTITIOUS BOARD & BATTEN 6: HARDIE LIGHT MIST
E-6P	CEMENTITIOUS PANEL 6: HARDIE LIGHT MIST
E-6S	CEMENTITIOUS SIDING 6: HARDIE LIGHT MIST
E-13	COMP ASPHALT ROOF SHINGLE CERTAINTED PENTWOOD VINYL VINYLWOOD

   © 2023 HEFFNER ARCHITECTS PC
2/3/2023 10:21:30 AM



Keynote Legend - EXTERIOR FINISHES	
Key Value	Keynote Text
E-1B	CEMENTITIOUS BOARD & BATTEN 1: HARDIE ARCTIC WHITE
E-1P	CEMENTITIOUS PANEL 1: HARDIE ARCTIC WHITE
E-1S	CEMENTITIOUS SIDING 1: HARDIE ARCTIC WHITE
E-2B	CEMENTITIOUS BOARD & BATTEN 2: HARDIE PEARL GRAY
E-2P	CEMENTITIOUS PANEL 2: HARDIE PEARL GRAY
E-2S	CEMENTITIOUS SIDING 2: HARDIE PEARL GRAY
E-3S	CEMENTITIOUS SIDING 3: HARDIE AGED PEWTER
E-4B	CEMENTITIOUS BOARD & BATTEN 4: HARDIE IRON GRAY
E-4P	CEMENTITIOUS PANEL 4: HARDIE IRON GRAY
E-4S	CEMENTITIOUS SIDING 4: HARDIE IRON GRAY
E-5B	CEMENTITIOUS BOARD & BATTEN 5: HARDIE GRAY SLATE
E-5P	CEMENTITIOUS PANEL 5: HARDIE GRAY SLATE
E-5S	CEMENTITIOUS SIDING 5: HARDIE GRAY SLATE
E-6B	CEMENTITIOUS BOARD & BATTEN 6: HARDIE LIGHT MIST
E-6P	CEMENTITIOUS PANEL 6: HARDIE LIGHT MIST
E-6S	CEMENTITIOUS SIDING 6: HARDIE LIGHT MIST
E-13	COMP. ASPHALT ROOF SINGLE: CERTAINTED PEWTERWOOD VINYL WINDOW

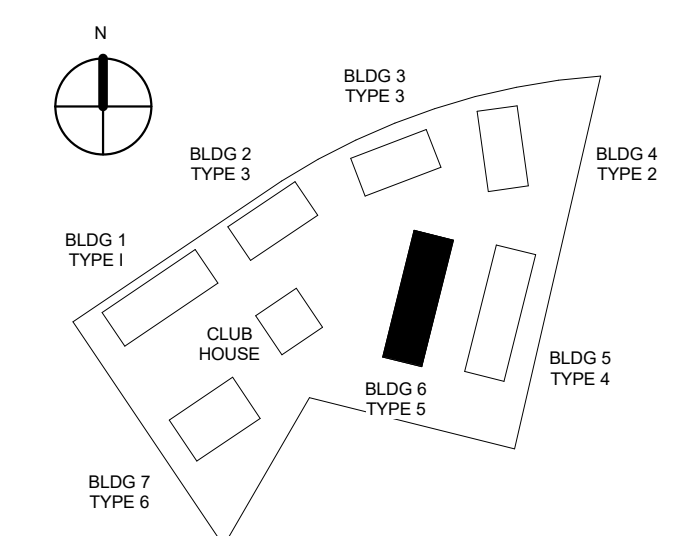ALBERMARLE COUNTY, VIRGINIA[illegible]

**ELEVATIONS -
BUILDING 6 (TYPE 5)
- NORTH & EAST**

A406

© 2023 HEFFNER ARCHITECTS PC



2 BUILDING 6 (TYPE 5) - NORTH ELEVATION
1/8" = 1'-0"

Keynote Legend - EXTERIOR FINISHES	
Key Value	Keynote Text
E-1B	CEMENTITIOUS BOARD & BATTEN 1: HARDIE ARCTIC WHITE
E-1P	CEMENTITIOUS BOARD & BATTEN 1: HARDIE ARCTIC WHITE
E-2B	CEMENTITIOUS SIDING 1: HARDIE ARCTIC WHITE
E-2P	CEMENTITIOUS BOARD & BATTEN 2: HARDIE PEARL GRAY
E-3B	CEMENTITIOUS PANEL 2: HARDIE PEARL GRAY
E-3S	CEMENTITIOUS SIDING 2: HARDIE PEARL GRAY
E-4B	CEMENTITIOUS BOARD & BATTEN 4: HARDIE IRON GRAY
E-4P	CEMENTITIOUS PANEL 4: HARDIE IRON GRAY
E-4S	CEMENTITIOUS SIDING 4: HARDIE IRON GRAY
E-5B	CEMENTITIOUS BOARD & BATTEN 5: HARDIE GRAY SLATE
E-5P	CEMENTITIOUS PANEL 5: HARDIE GRAY SLATE
E-5S	CEMENTITIOUS SIDING 5: HARDIE GRAY SLATE
E-6B	CEMENTITIOUS BOARD & BATTEN 6: HARDIE LIGHT MIST
E-6P	CEMENTITIOUS PANEL 6: HARDIE LIGHT MIST
E-6S	CEMENTITIOUS SIDING 6: HARDIE LIGHT MIST
E-7	COMP. ASPHALT ROOF SHINGLE: CERTAINTED PEWTERWOOD
E-13	VINYL WINDOW




1 BUILDING 6 (TYPE 5) - EAST ELEVATION
1/8" = 1'-0"

© HEFFNER ARCHITECTS, PC.

This drawing and the design of all components shown are the sole property of HEFFNER ARCHITECTS, PC and are intended for this project specifically. The reproduction, copying or use of this drawing or any of its components is strictly prohibited without the written consent of HEFFNER ARCHITECTS, PC. Any infringement of this copyright will be subject to strict legal action.

SEAL

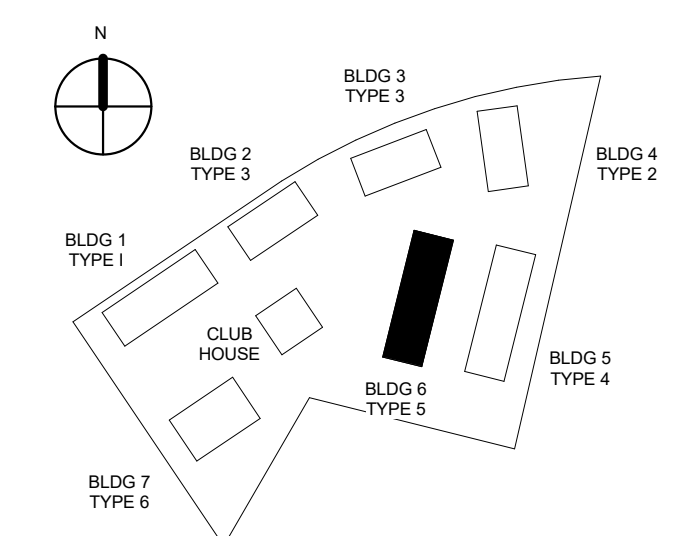ALBERMARLE COUNTY, VIRGINIA[illegible]

PROJECT NUMBER	21016
SHEET ISSUE DATE	02/06/23
PRINT DATE	02/06/23
SHEET TITLE	

SHEET NUMBER

A407

ARB SET

© 2023 HEFFNER ARCHITECTS PC


2/3/2023 10:21:45 AM



© HEFFNER ARCHITECTS, PC.

This drawing and the design of all components shown are the sole property of HEFFNER ARCHITECTS, P.C. and are intended for this project specifically. The reproduction, copying or use of this drawing or any of its components is strictly prohibited without the written consent of HEFFNER ARCHITECTS, P.C. Any infringement of this copyright will be subject to strict legal action.

SEAL

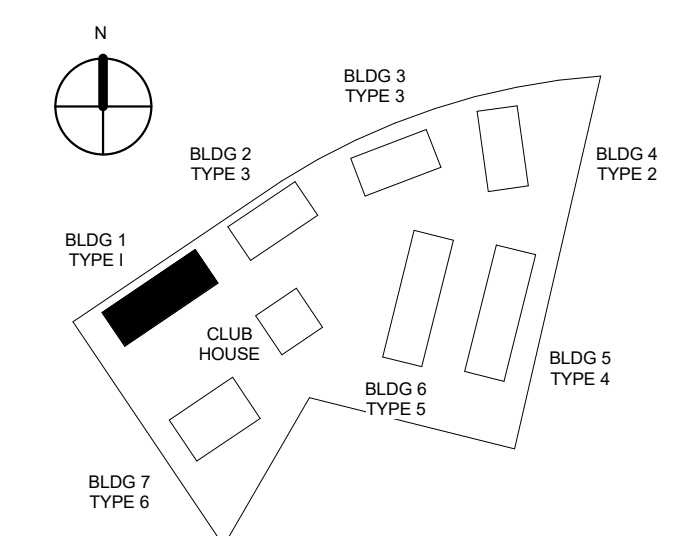ALBERMARLE COUNTY, VIRGINIA

**GW REAL ESTATE
PARTNERS**

[illegible]

PROJECT NUMBER	21016
SHEET ISSUE DATE	02/06/23
PRINT DATE	02/06/23

SECTIONS - BUILDING 1


SHEET NUMBER

A701

ARB SET

© 2023 HEFFNER ARCHITECTS PC


2/2/2023 4:53:54 PM

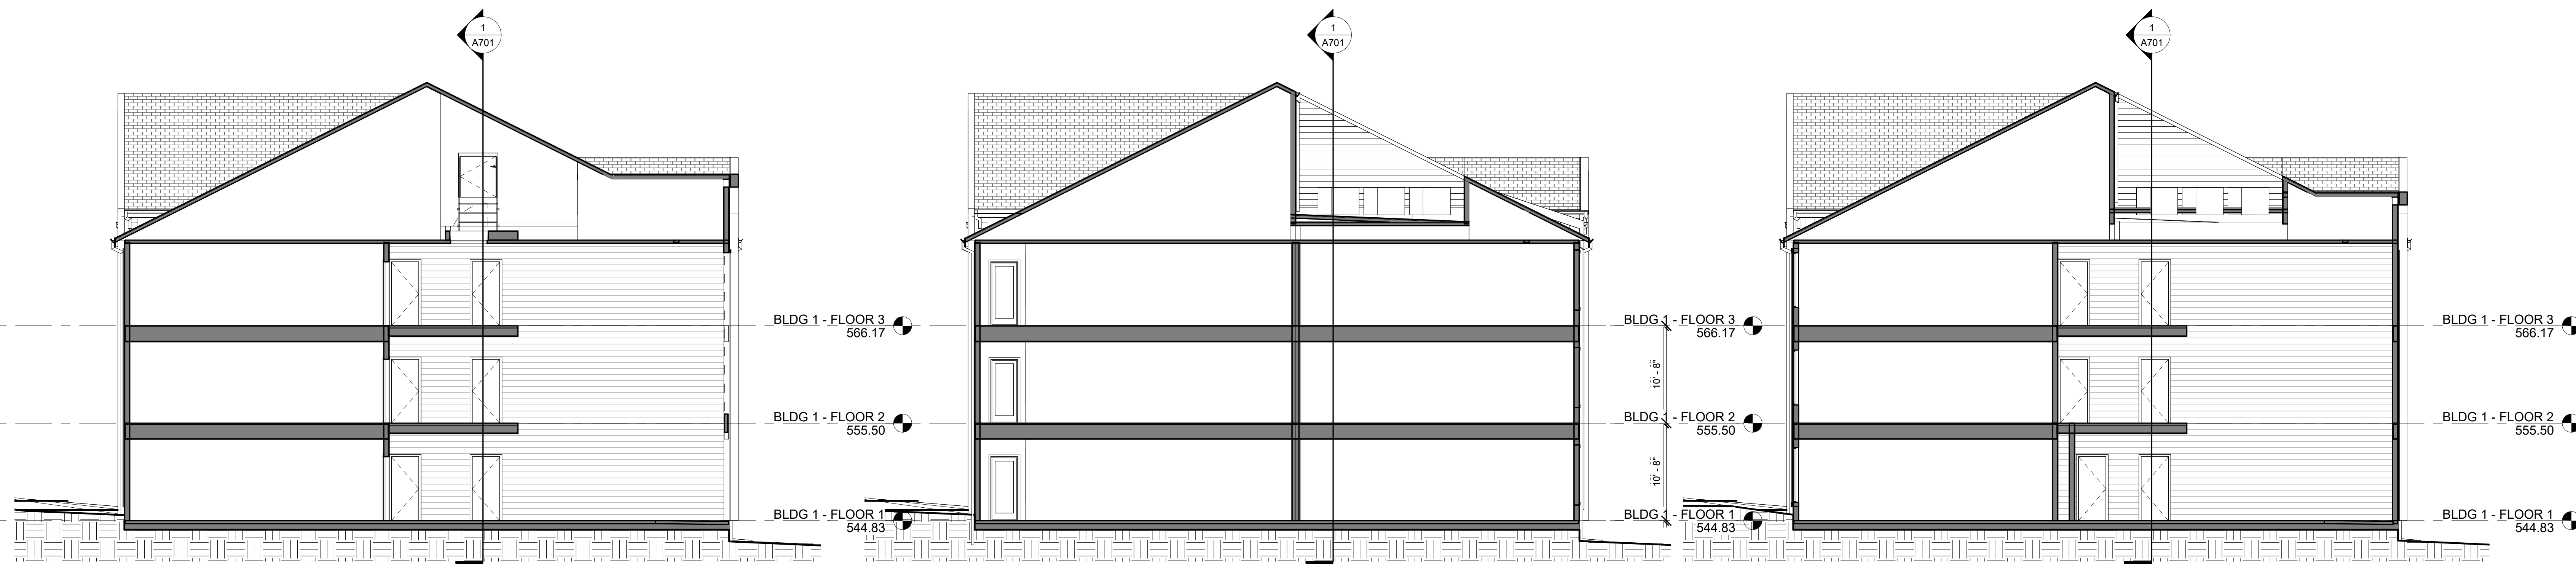

4 BUILDING 1 - SECTION 4
1/8" = 1'-0"

3 BUILDING 1 - SECTION 3
1/8" = 1'-0"

2 BUILDING 1 - SECTION 2
1/8" = 1'-0"

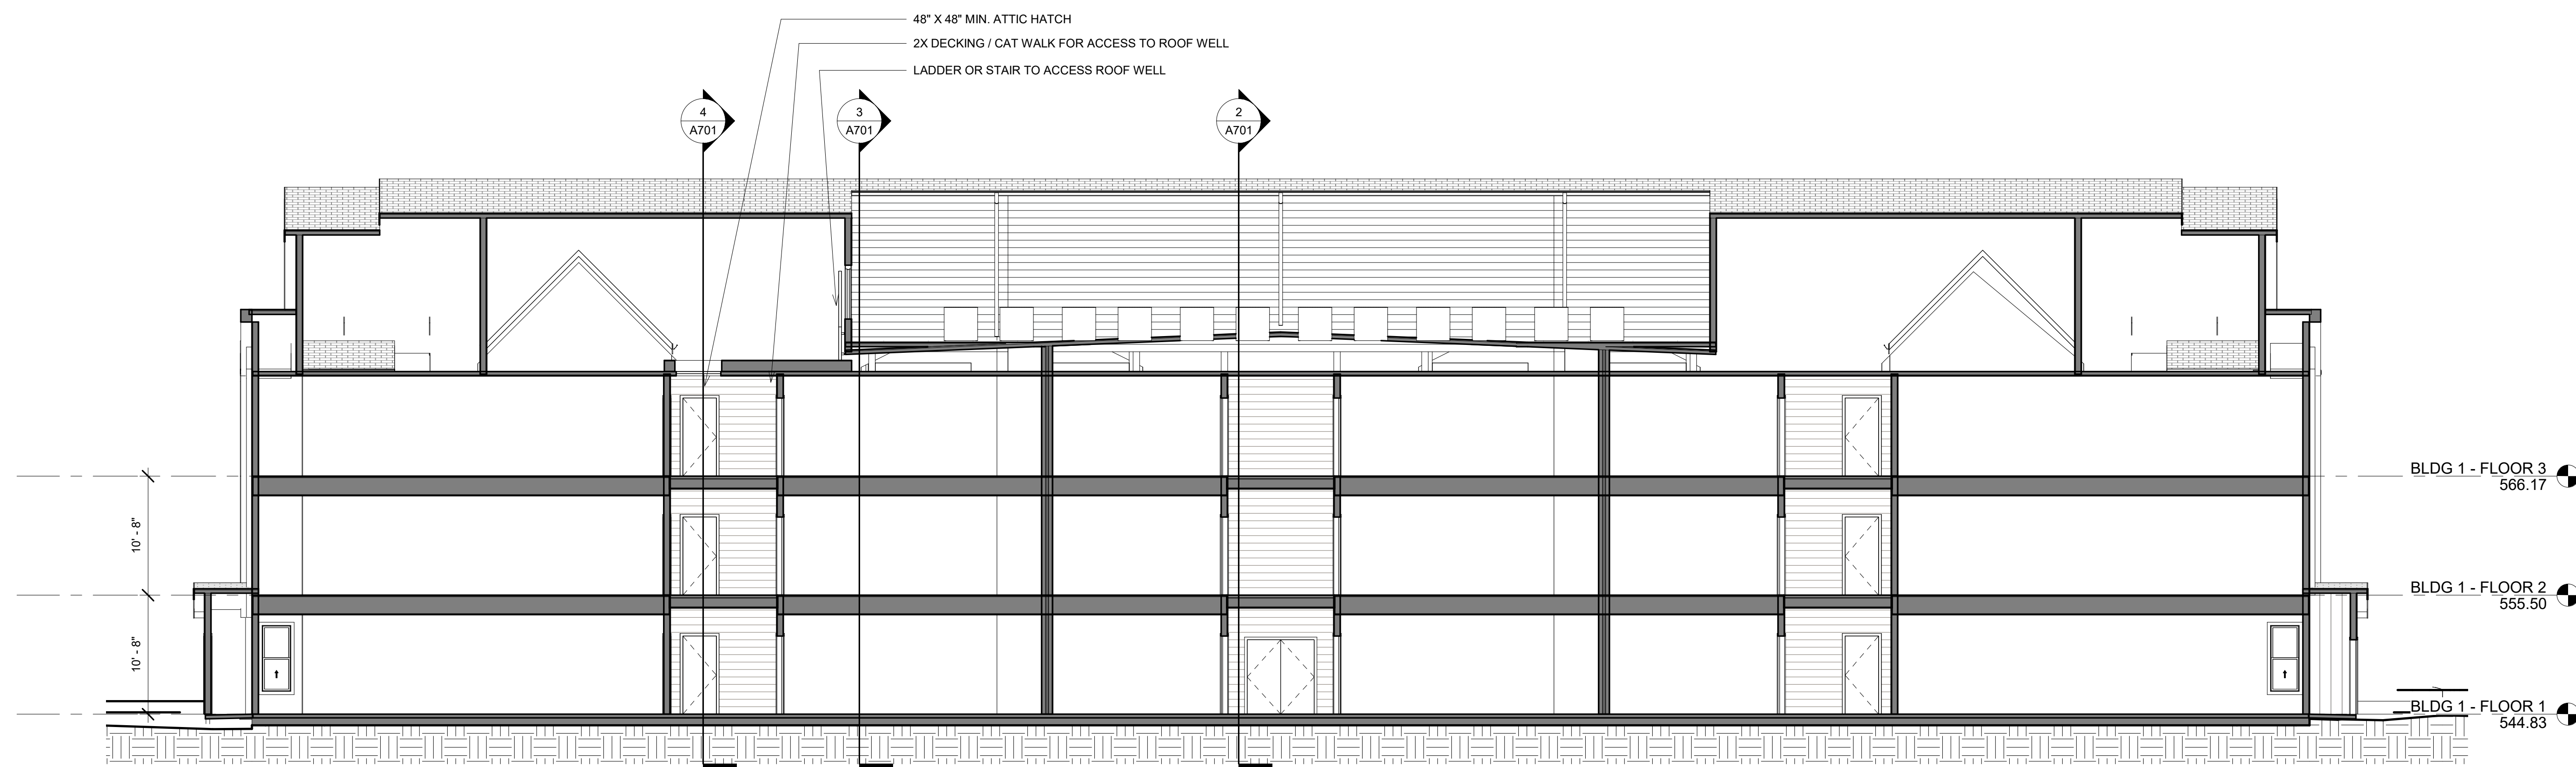


1 BUILDING 1 - SECTION 1
1/8" = 1'-0"

© HEFFNER ARCHITECTS, PC.

This drawing and the design of all components shown are the sole property of HEFFNER ARCHITECTS, PC and are intended for this project specifically. The reproduction, copying or use of this drawing or any of its components is strictly prohibited without the written consent of HEFFNER ARCHITECTS, PC. Any infringement of this copyright will be subject to strict legal action.

SEAL

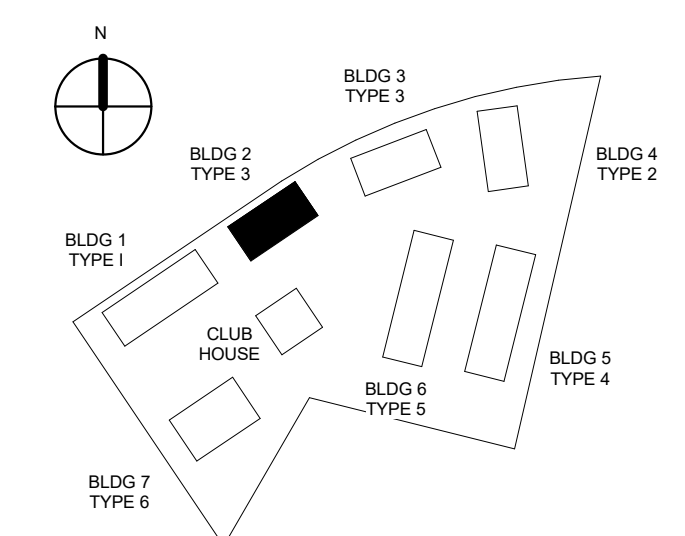ALBERMARLE COUNTY, VIRGINIA[illegible]

PROJECT NUMBER	21016
SHEET ISSUE DATE	02/06/23
PRINT DATE	02/06/23
SHEET TITLE	


SHEET NUMBER

A702


ARB SET

© 2023 HEFFNER ARCHITECTS PC


2/2/2023 5:17:14 PM

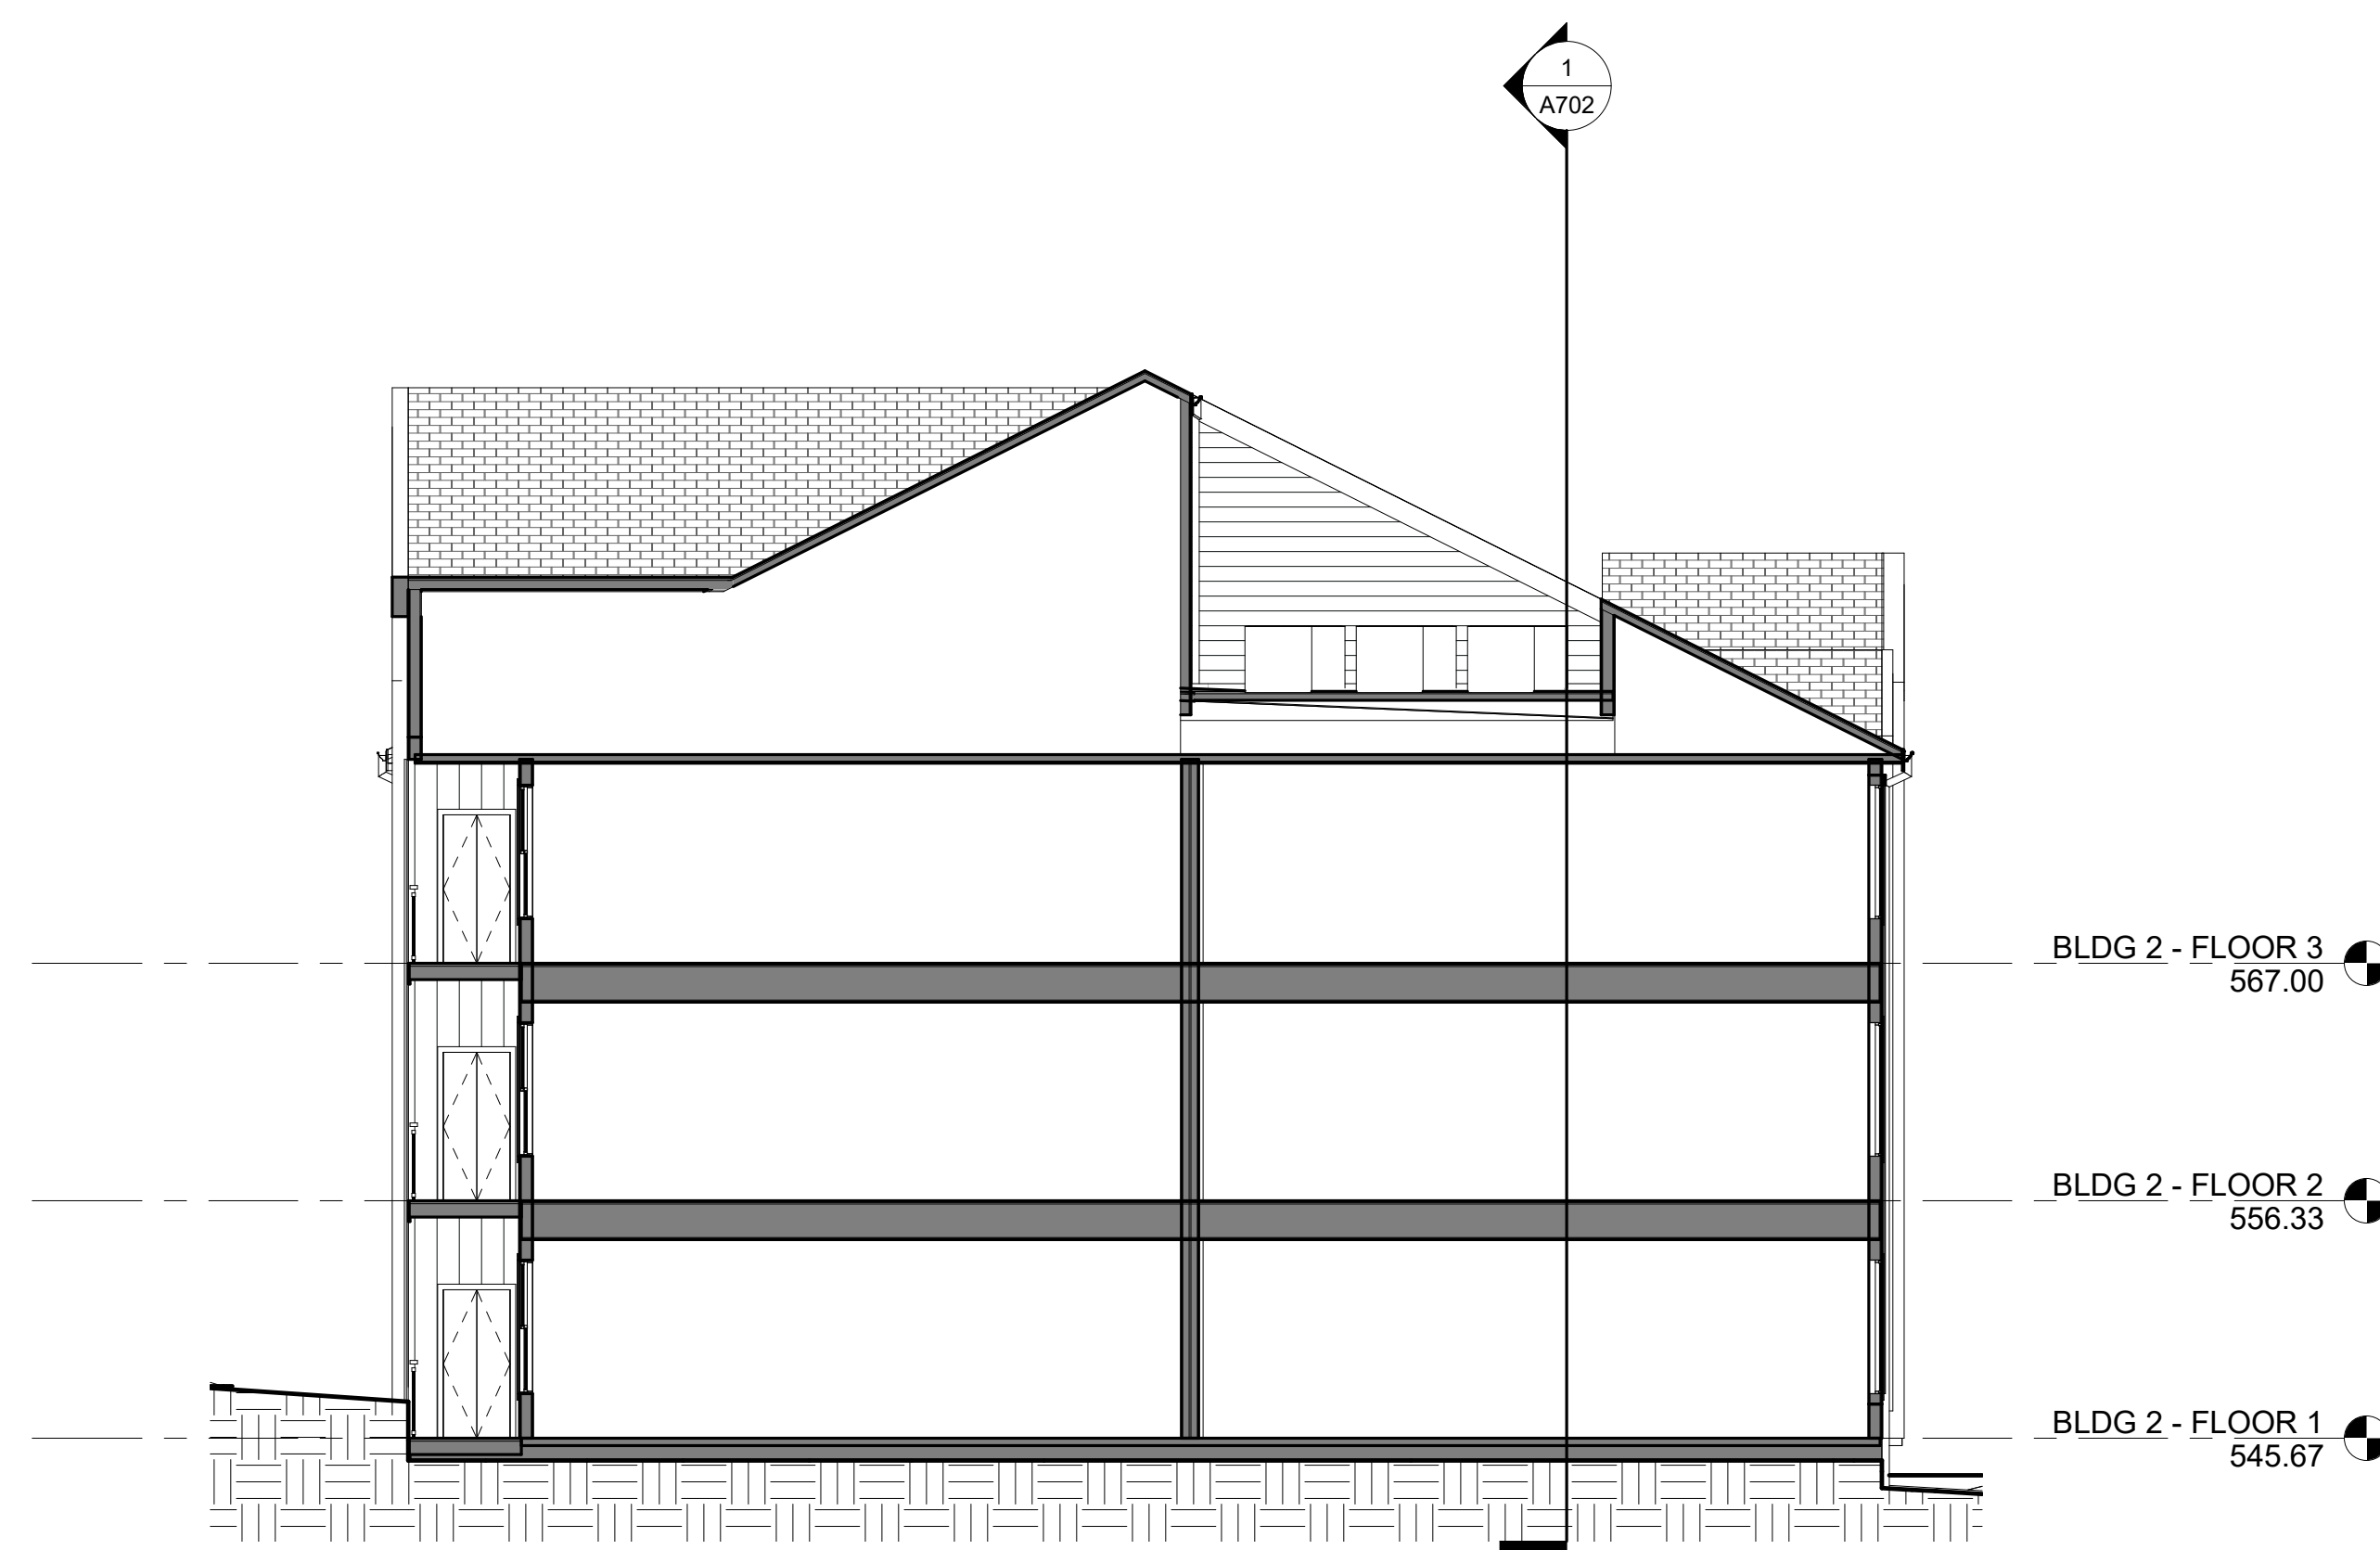

3 BUILDING 2 - SECTION 3

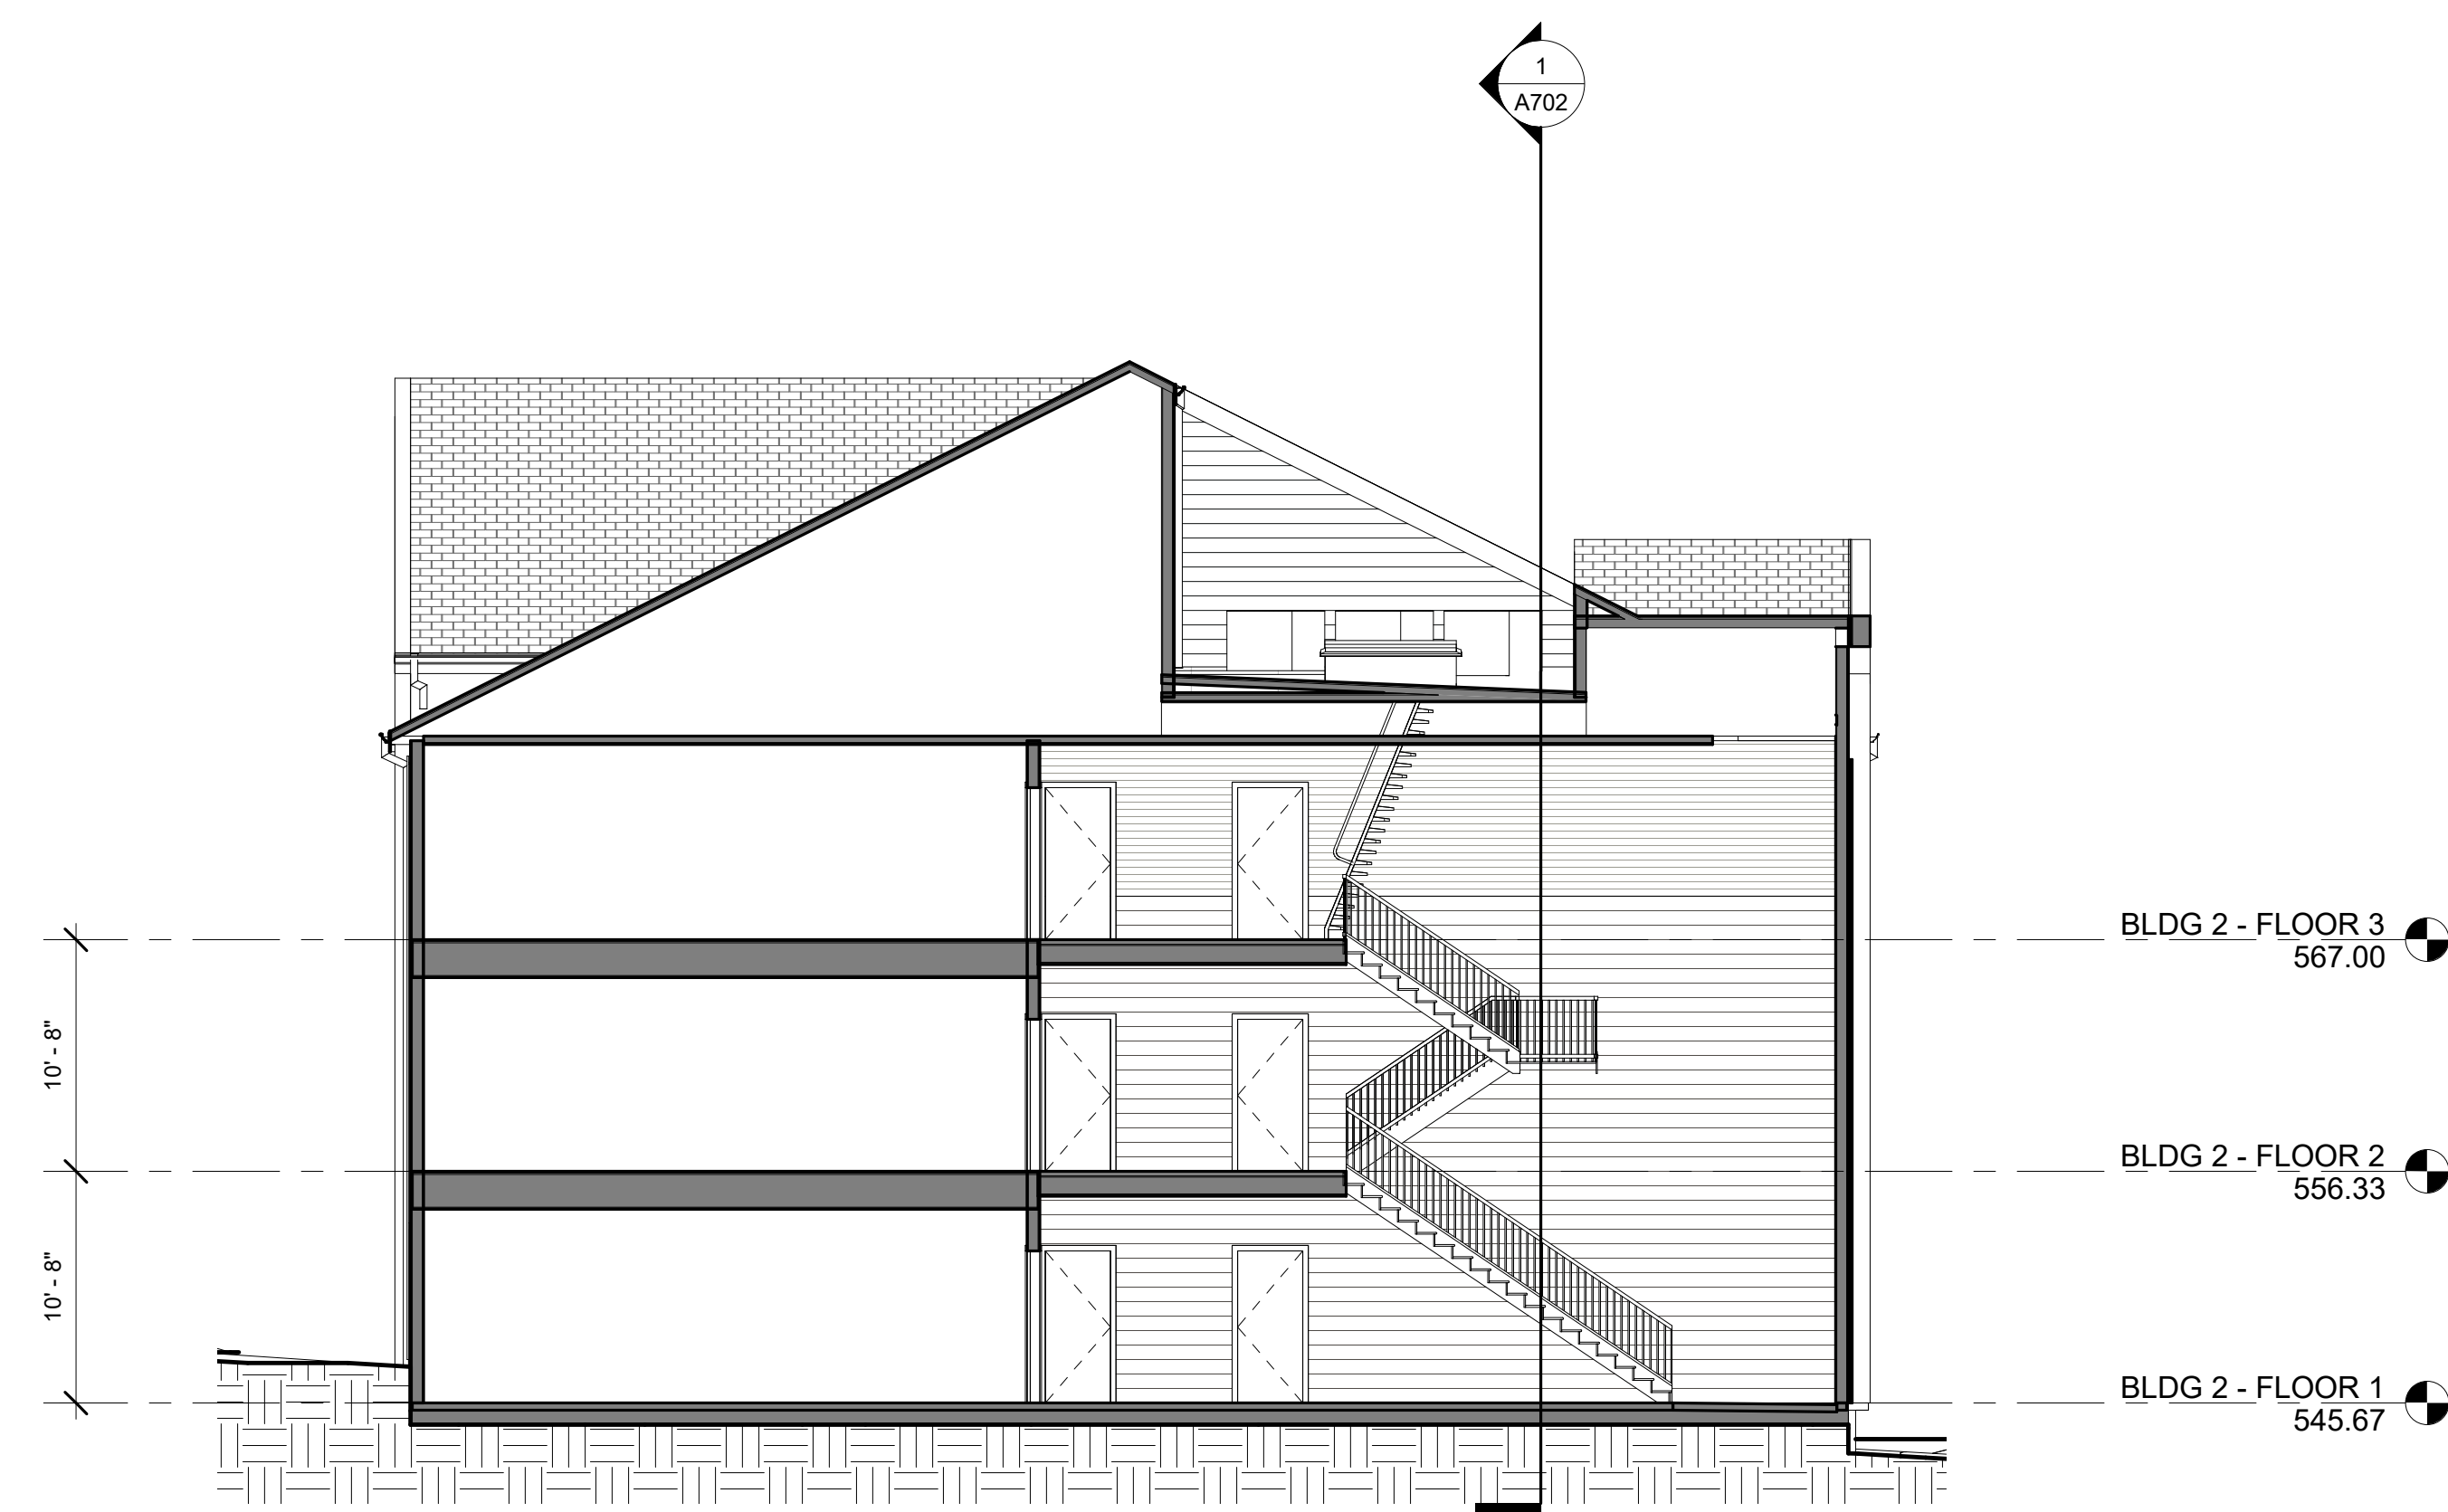

2 BUILDING 2 - SECTION 2

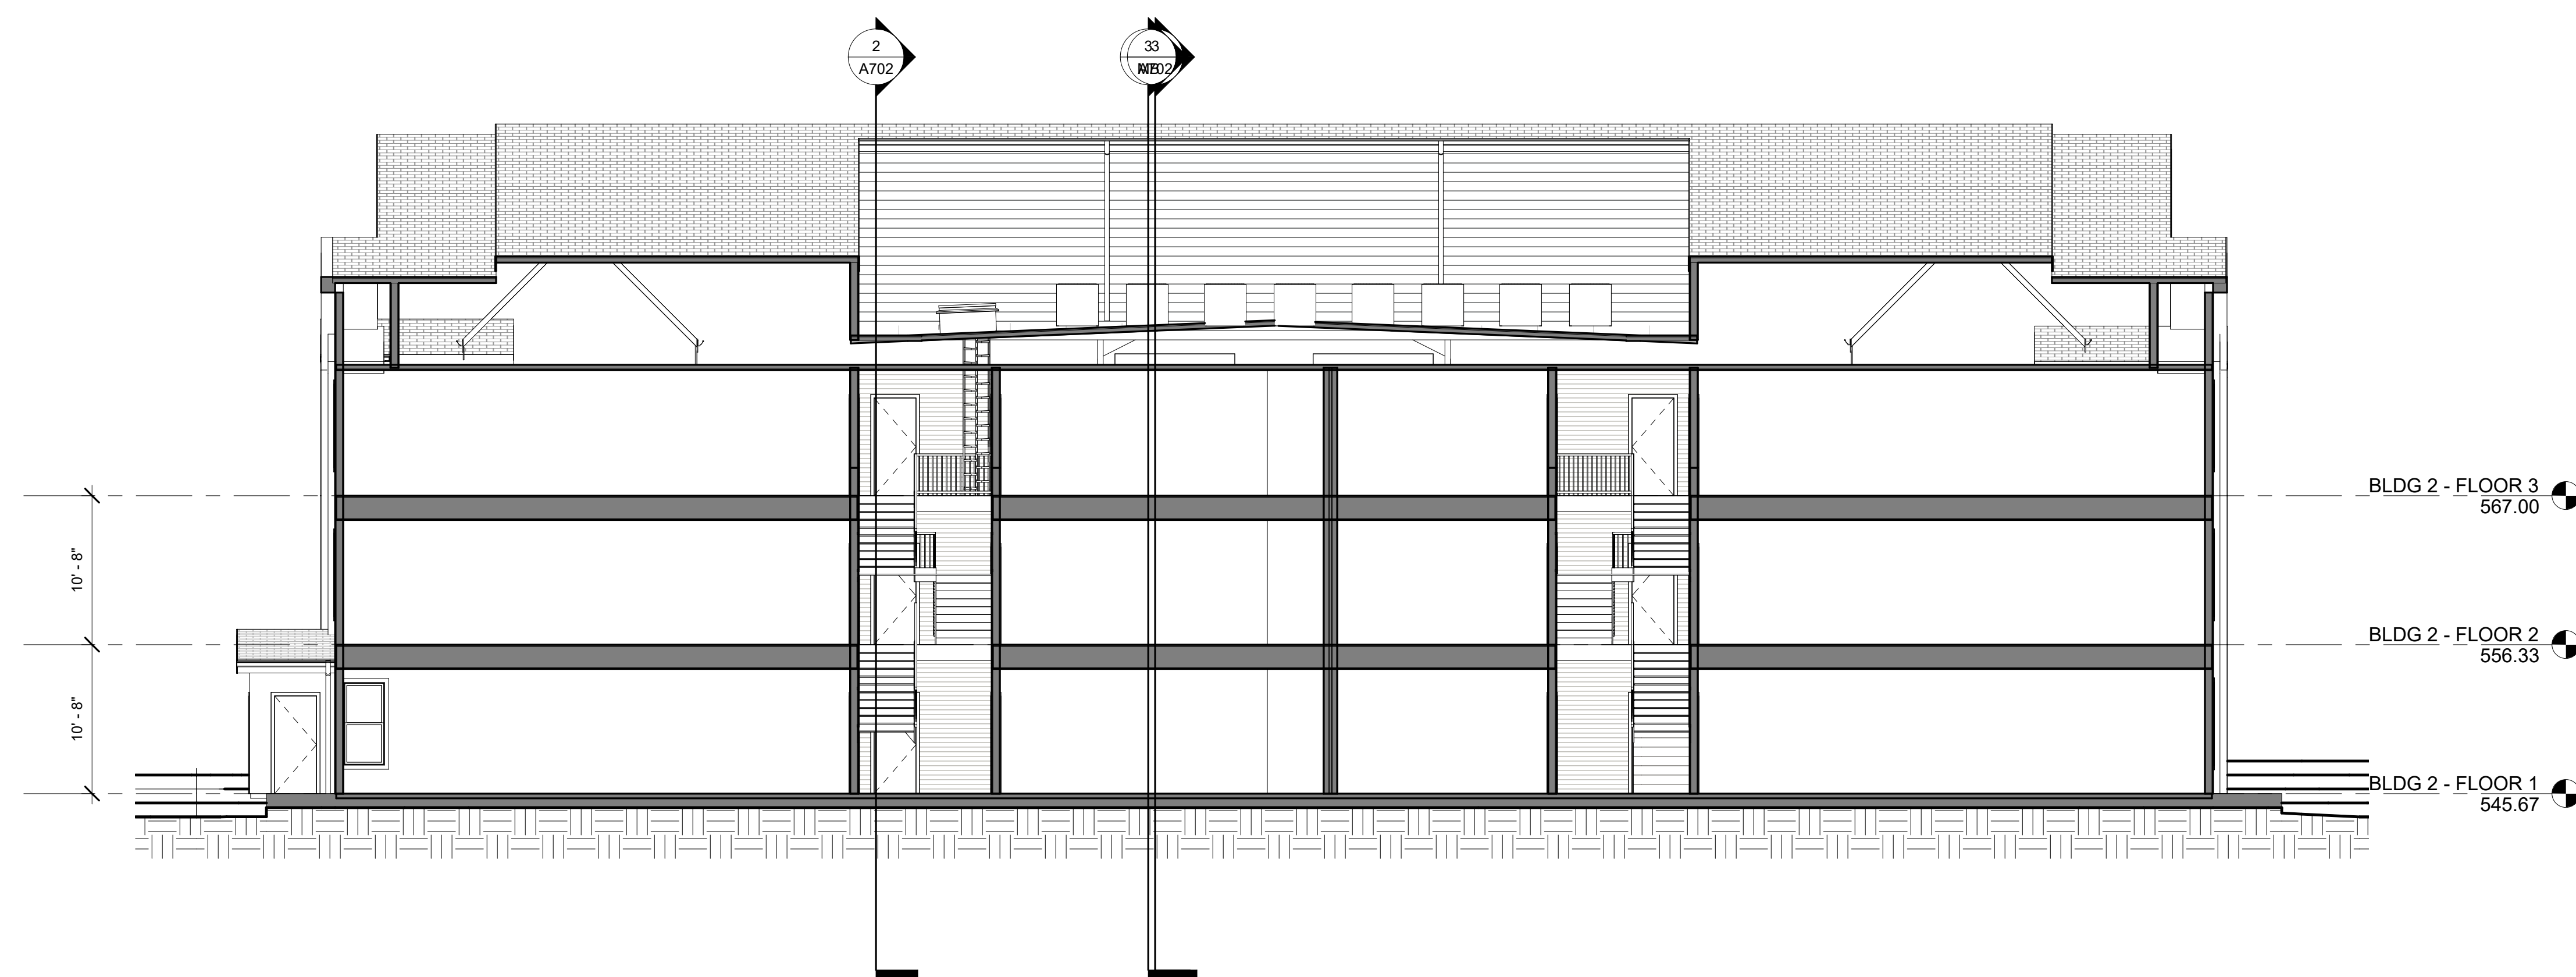


1 BUILDING 2 - SECTION 1

© HEFFNER ARCHITECTS, PC.

This drawing and the design of all components shown are the sole property of HEFFNER ARCHITECTS, PC and are intended for this project specifically. The reproduction, copying or use of this drawing or any of its components is strictly prohibited without the written consent of HEFFNER ARCHITECTS, PC. Any infringement of this copyright will be subject to strict legal action.

SEAL

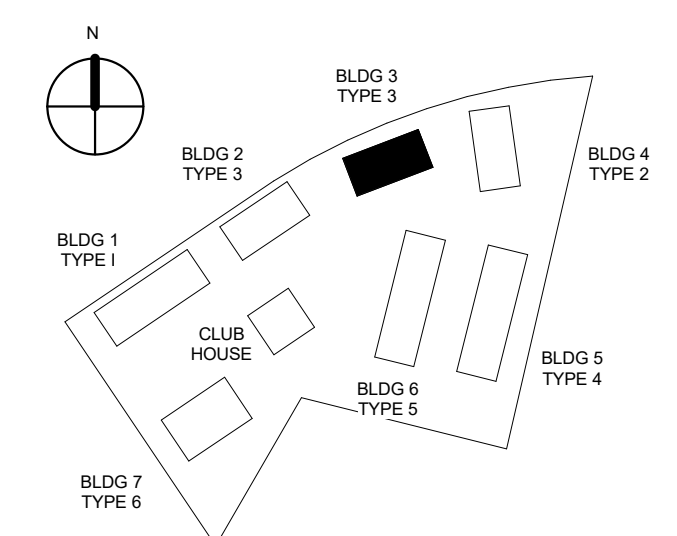ALBERMARLE COUNTY, VIRGINIA[illegible]

PROJECT NUMBER **21016**

SHEET ISSUE DATE	02/06/23
------------------	----------

PRINT DATE

02/06/23

SHEET TITLE


SHEET NUMBER

A703


ARB SET

© 2023 HEFFNER ARCHITECTS PC


2/2/2023 4:54:11 PM

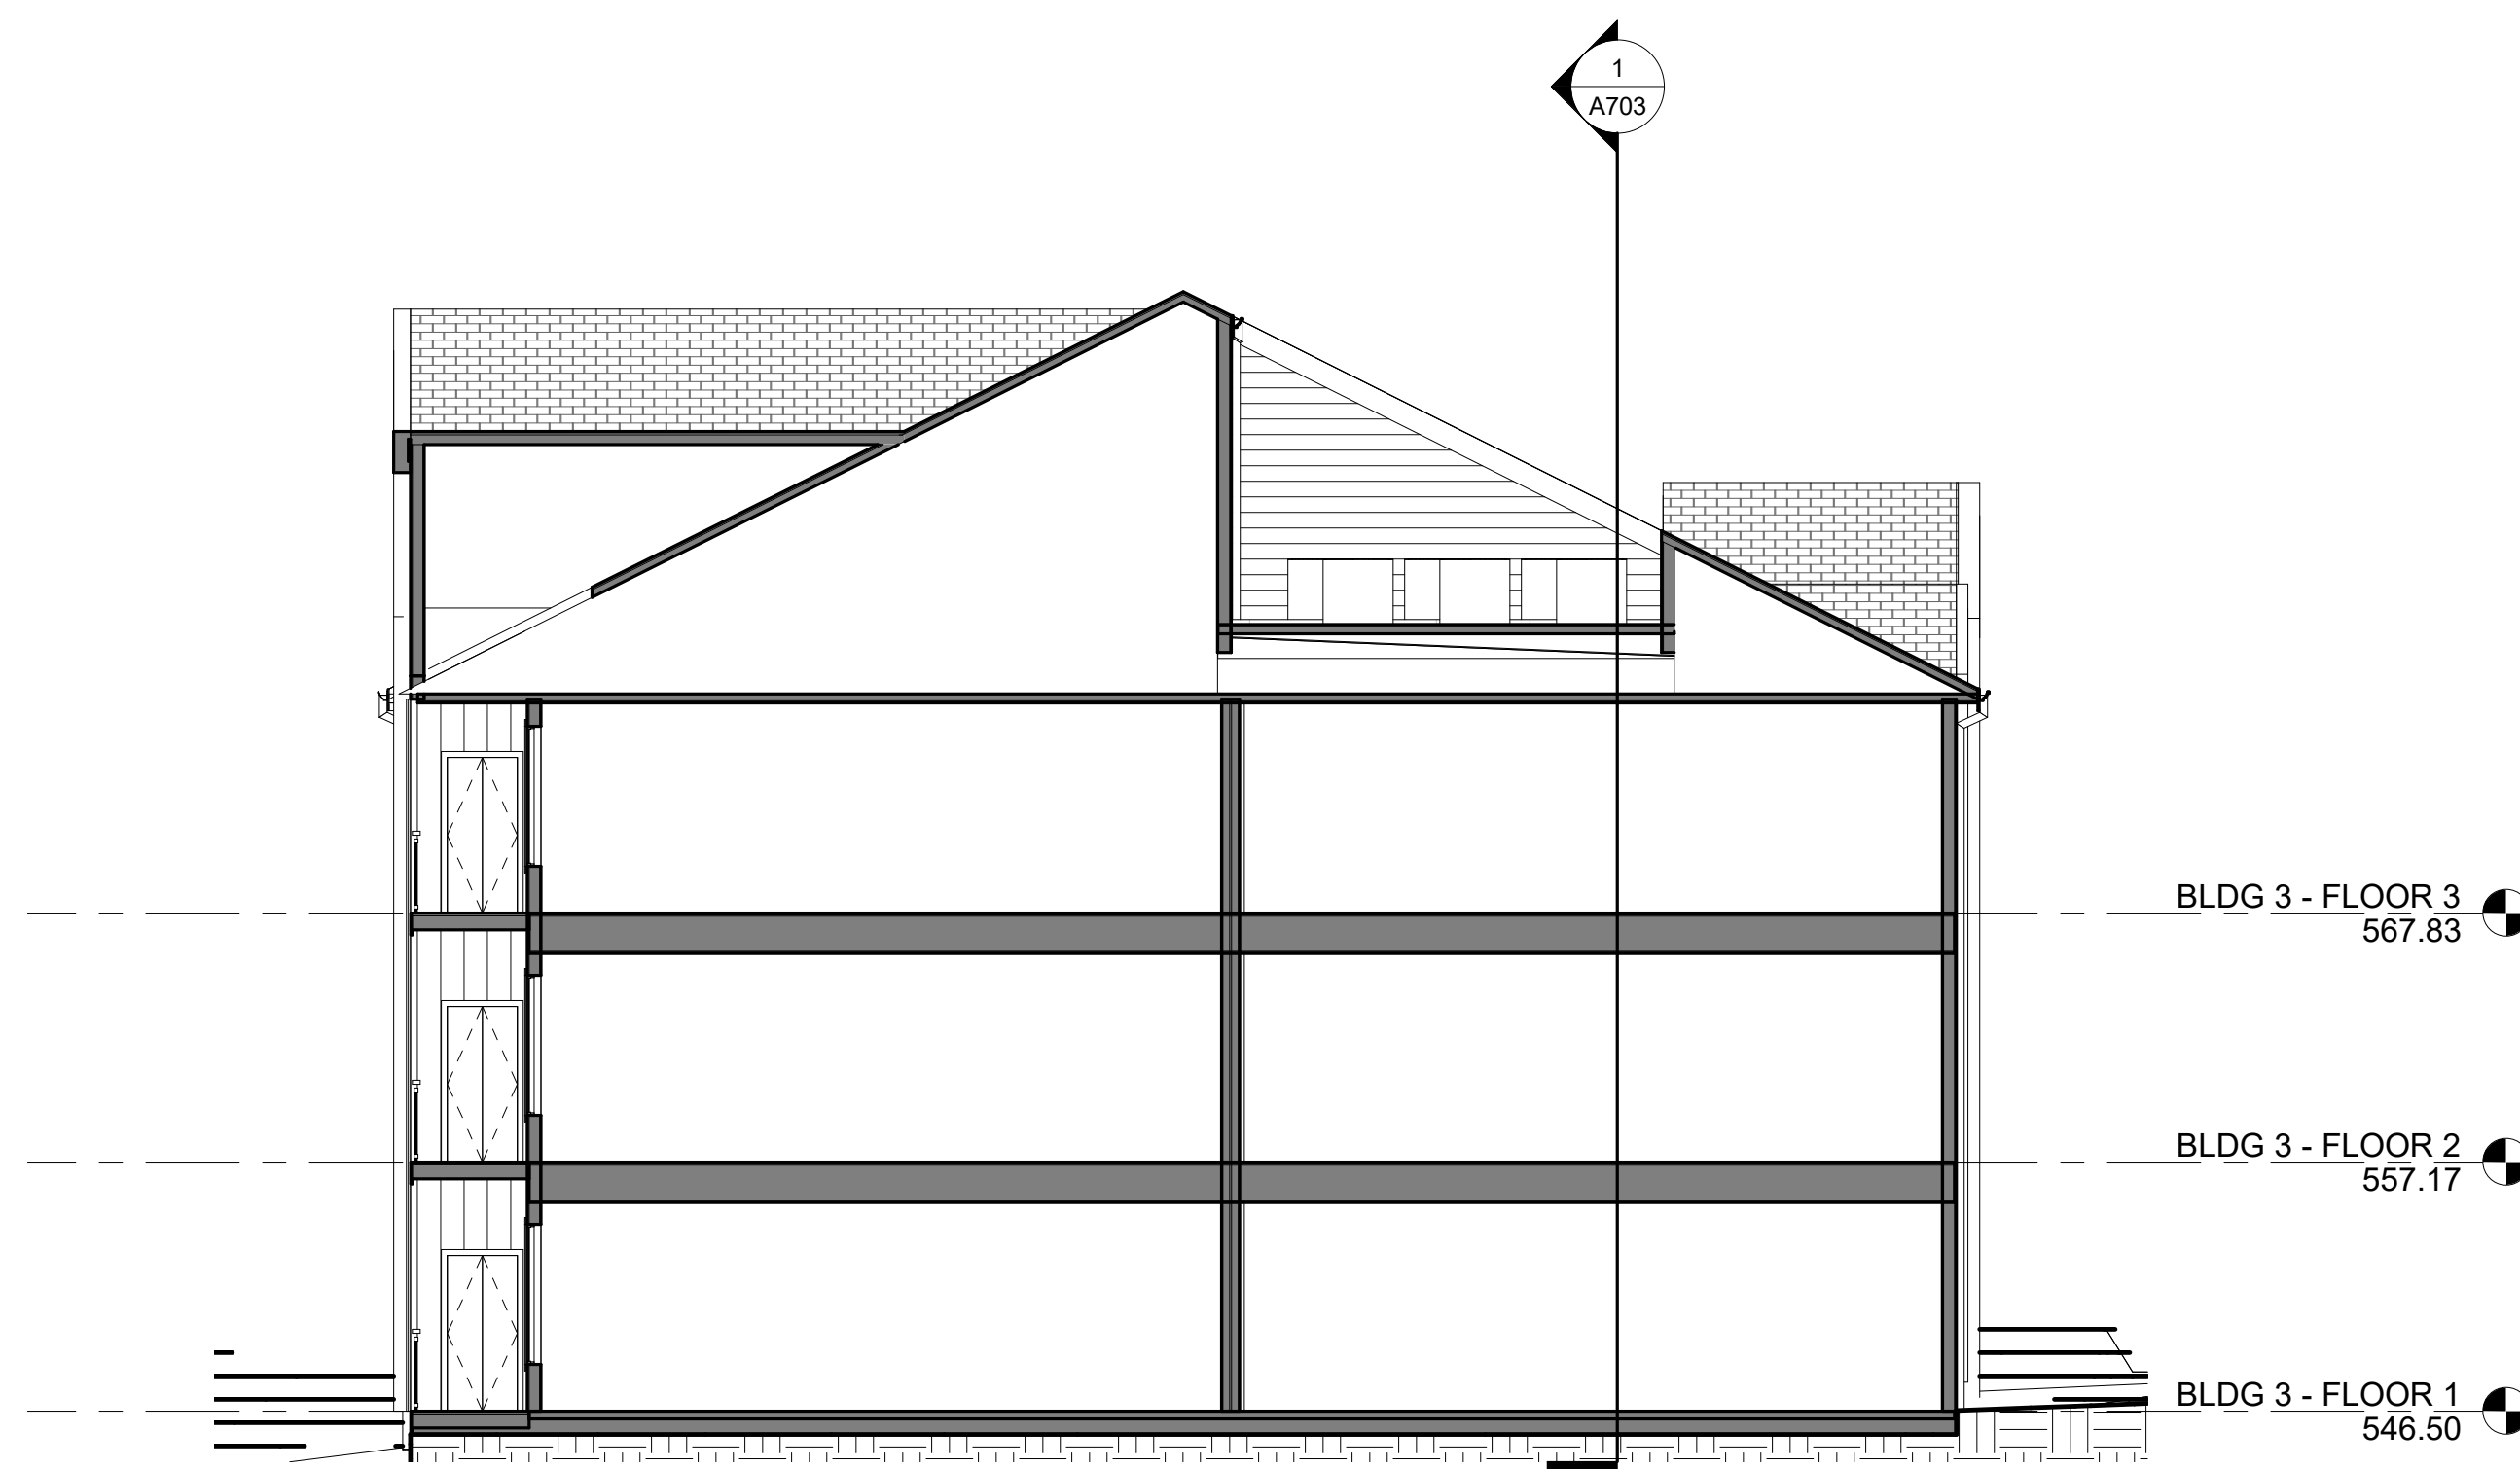


3 BUILDING 3 - SECTION 3

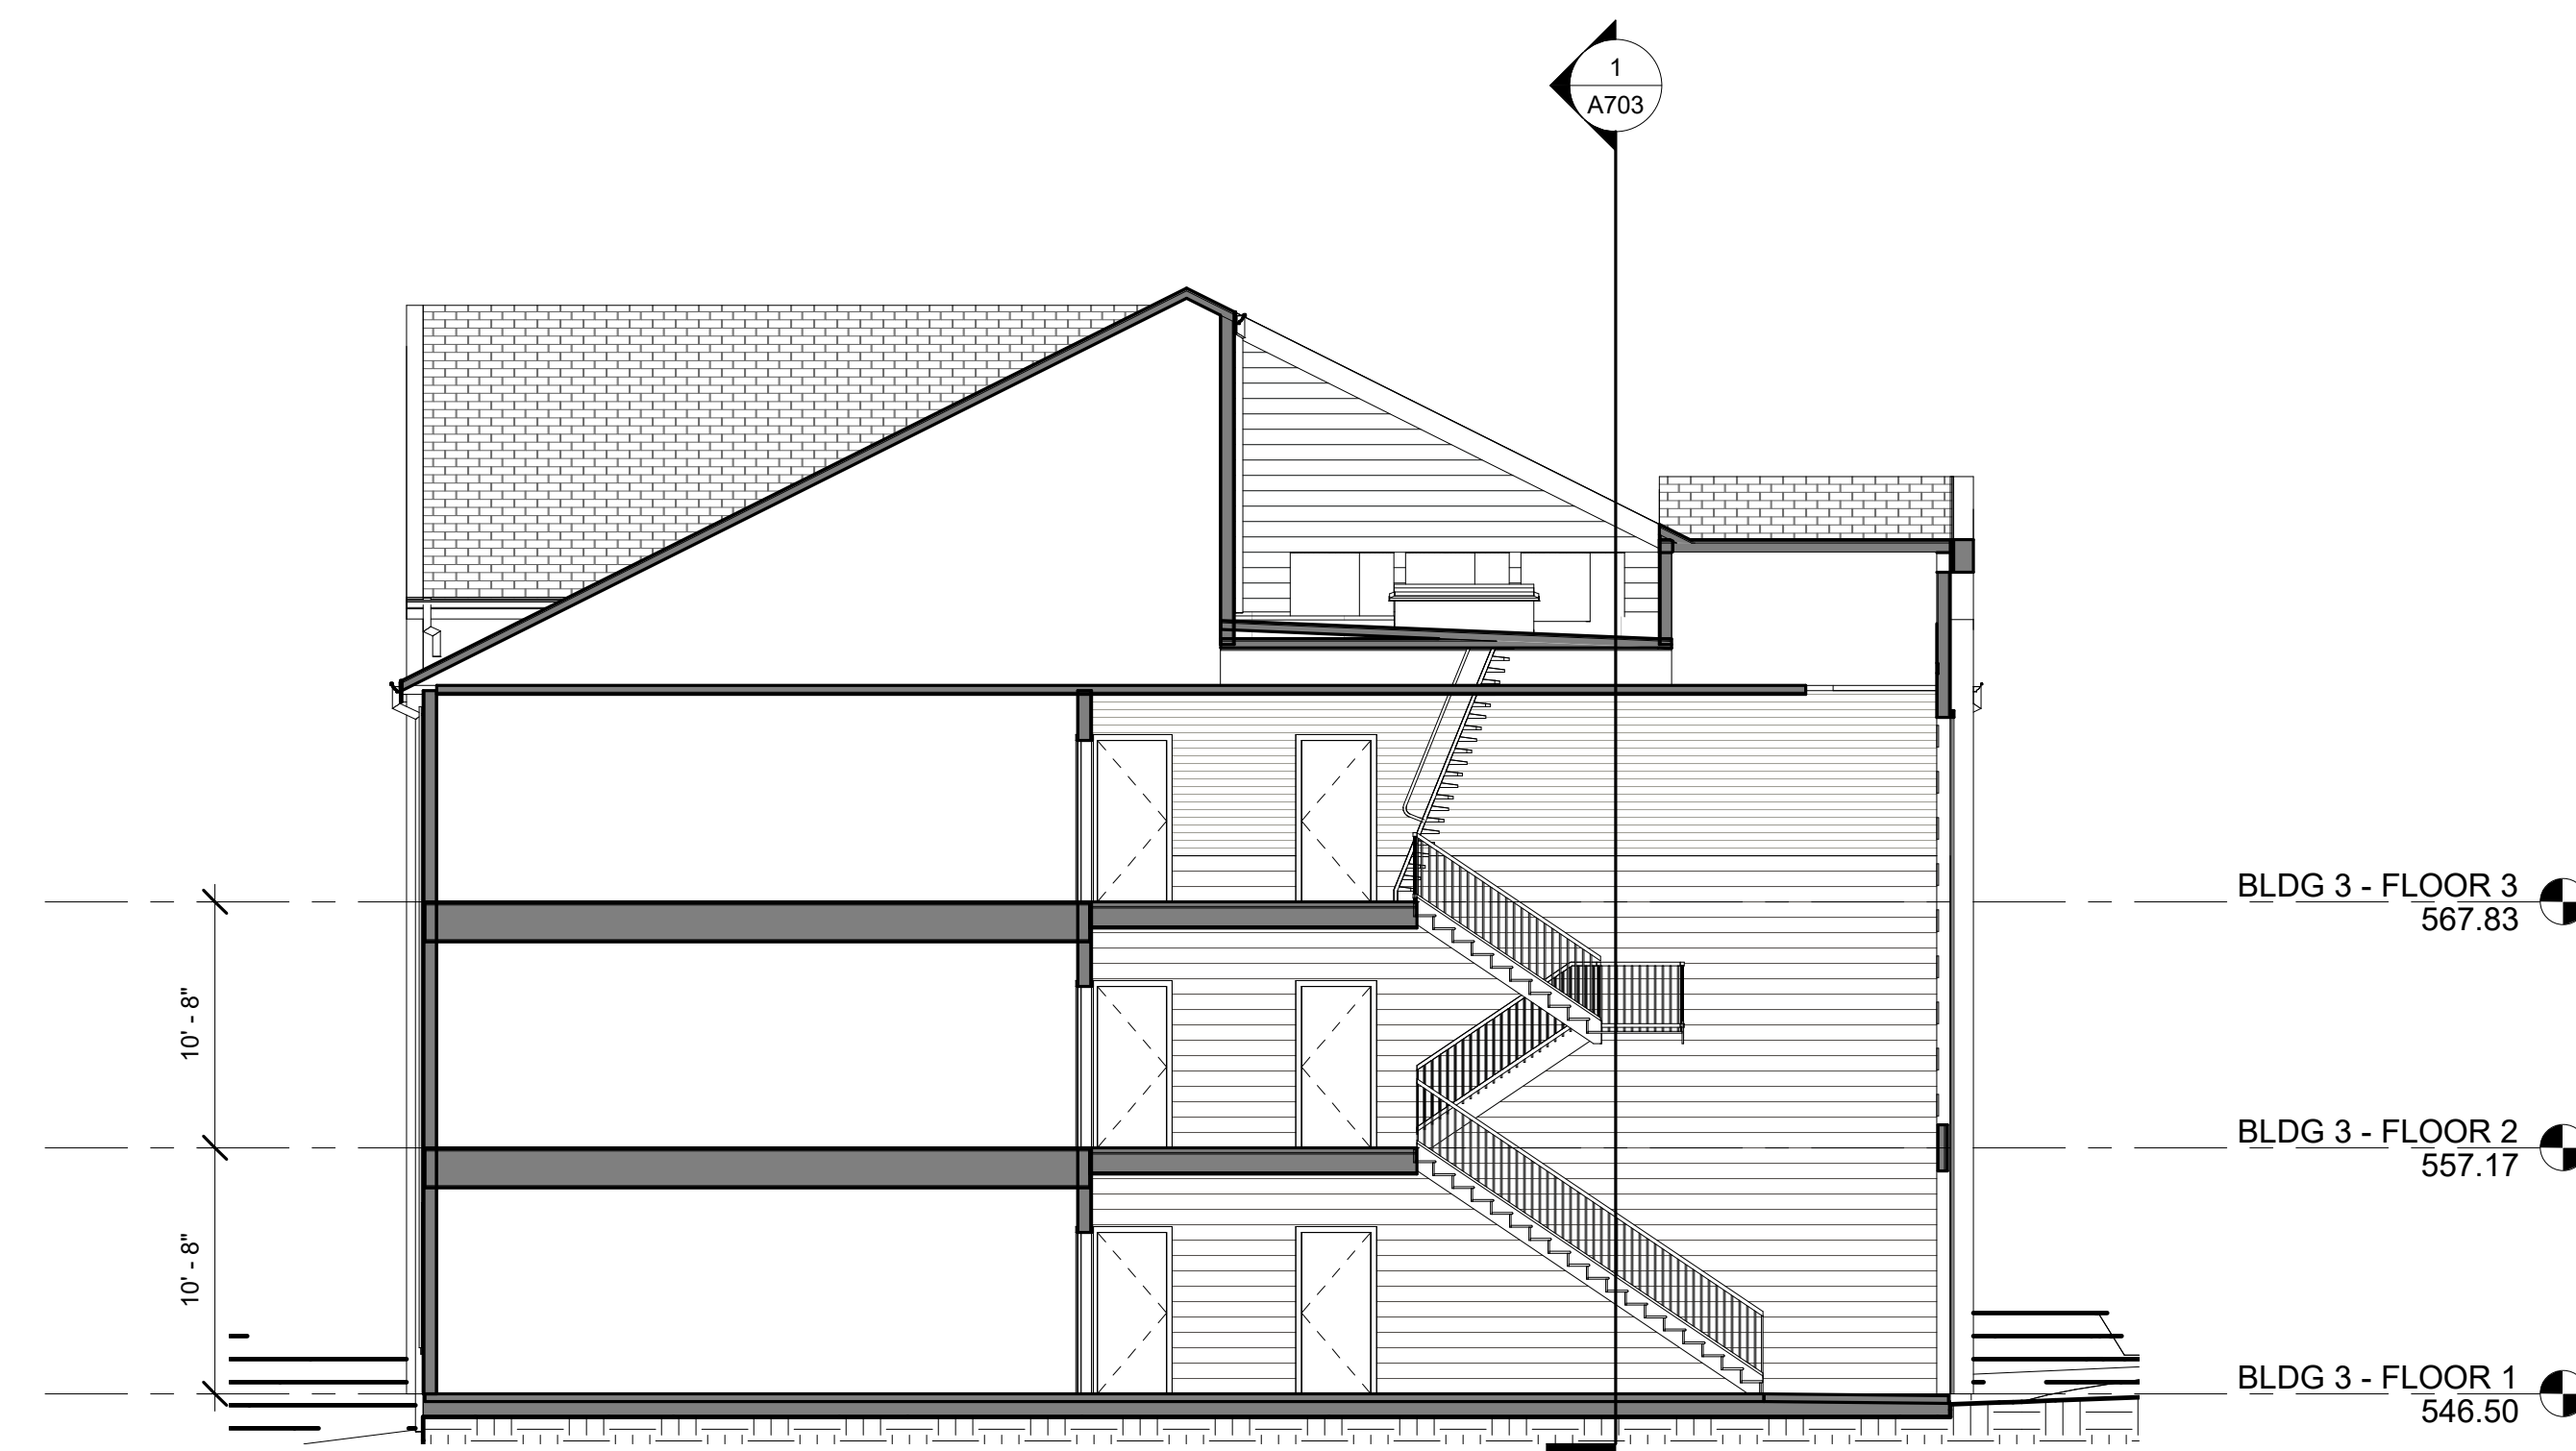

2 BUILDING 3 - SECTION 2

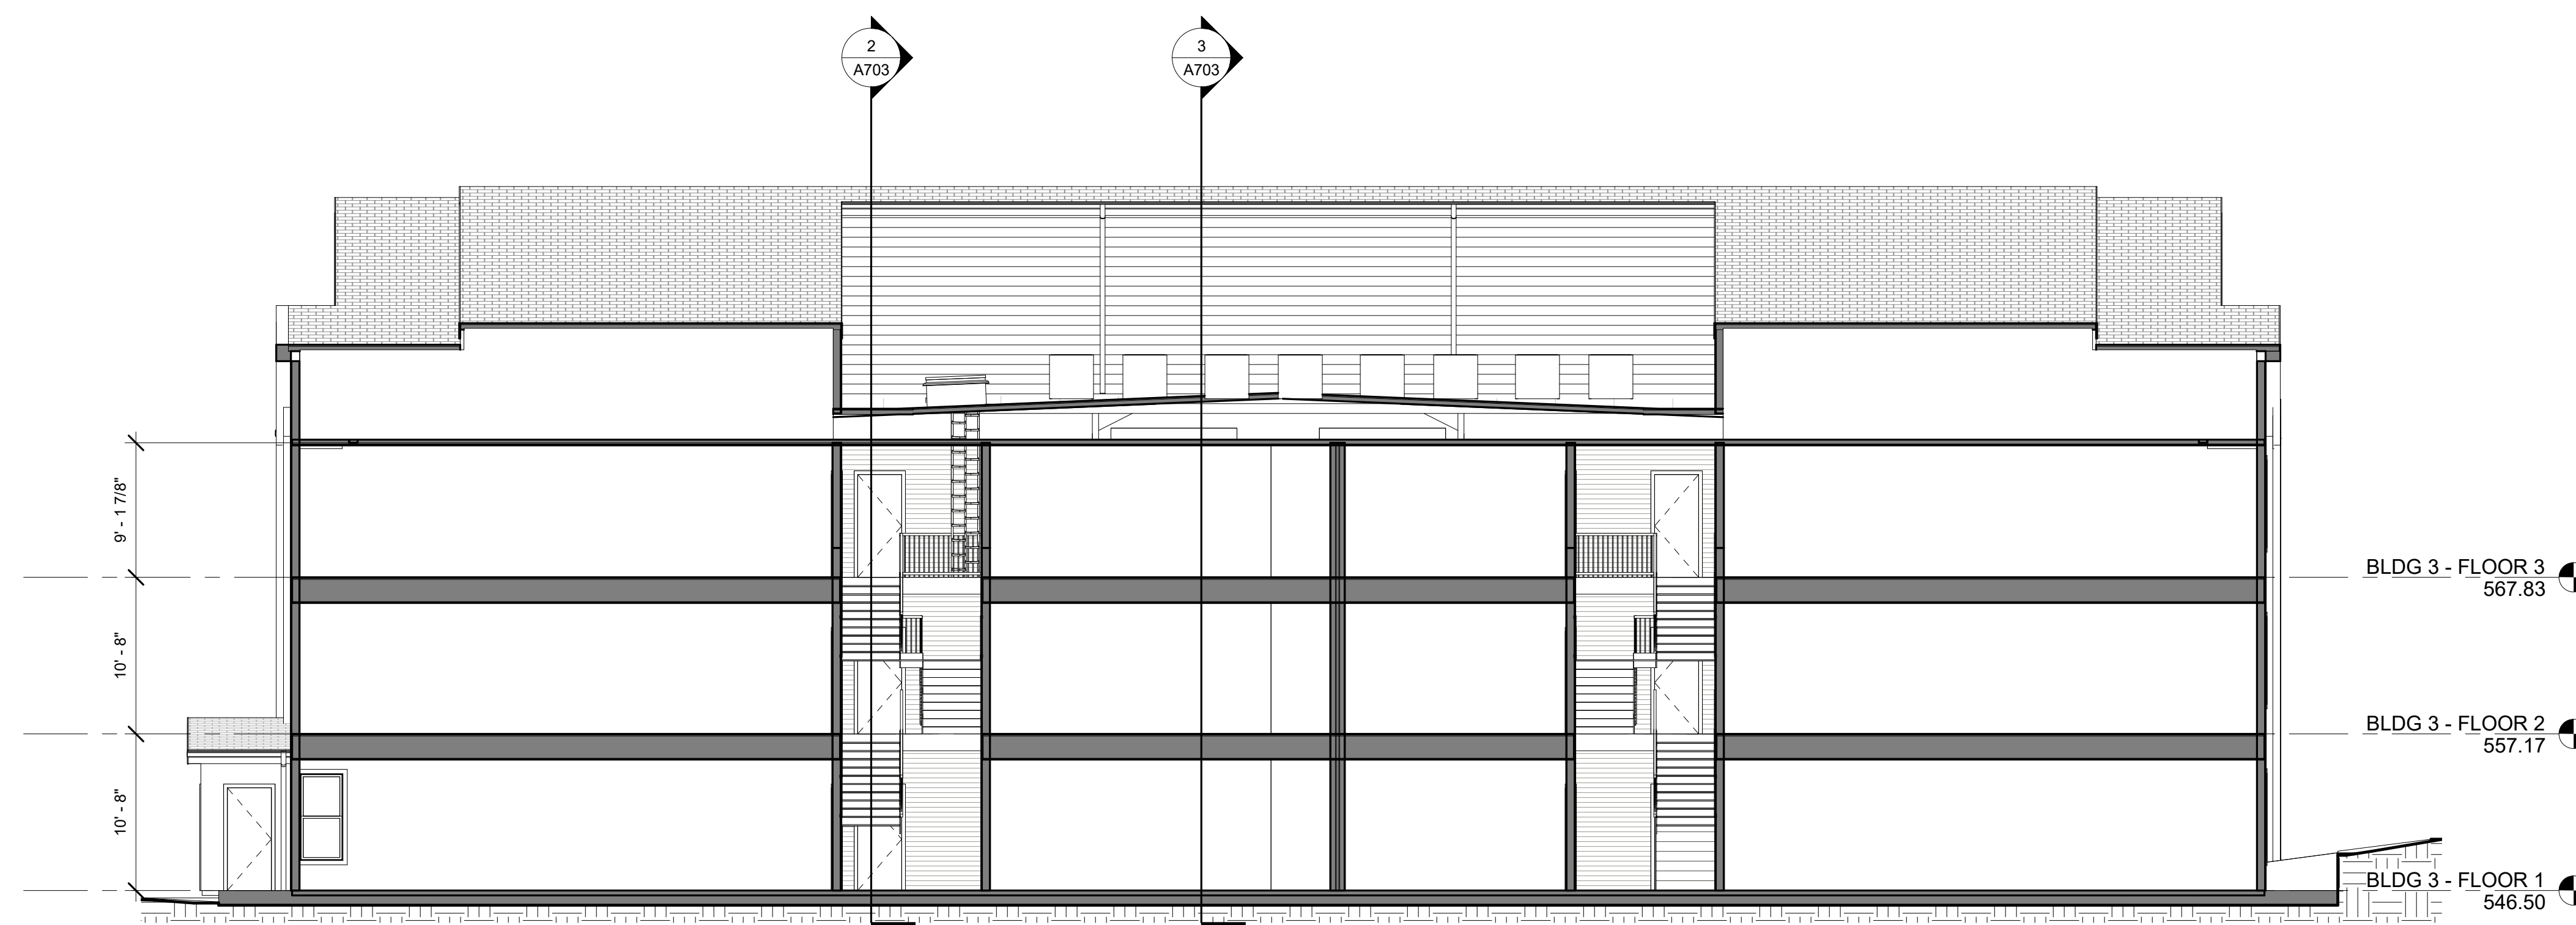

1 BUILDING 3 - SECTION 1

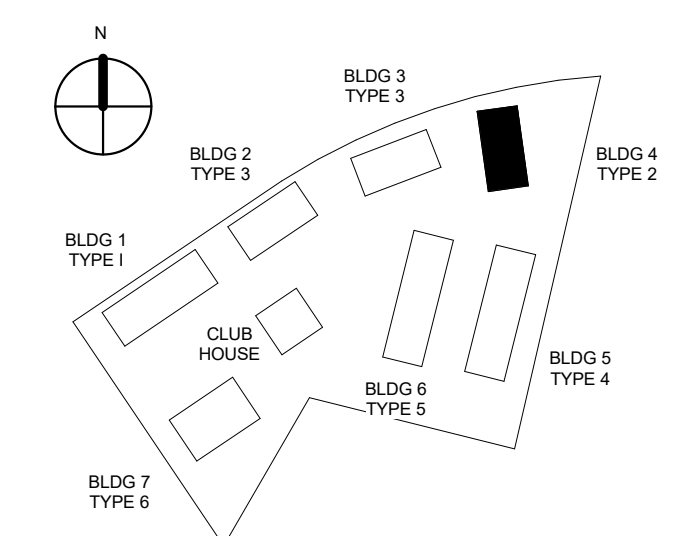ALBERMARLE COUNTY, VIRGINIA[illegible]


SHEET TITLE

SHEET NUMBER


ARB SET

© 2023 HEFFNER ARCHITECTS PC


2/2/2023 4:54:20 PM

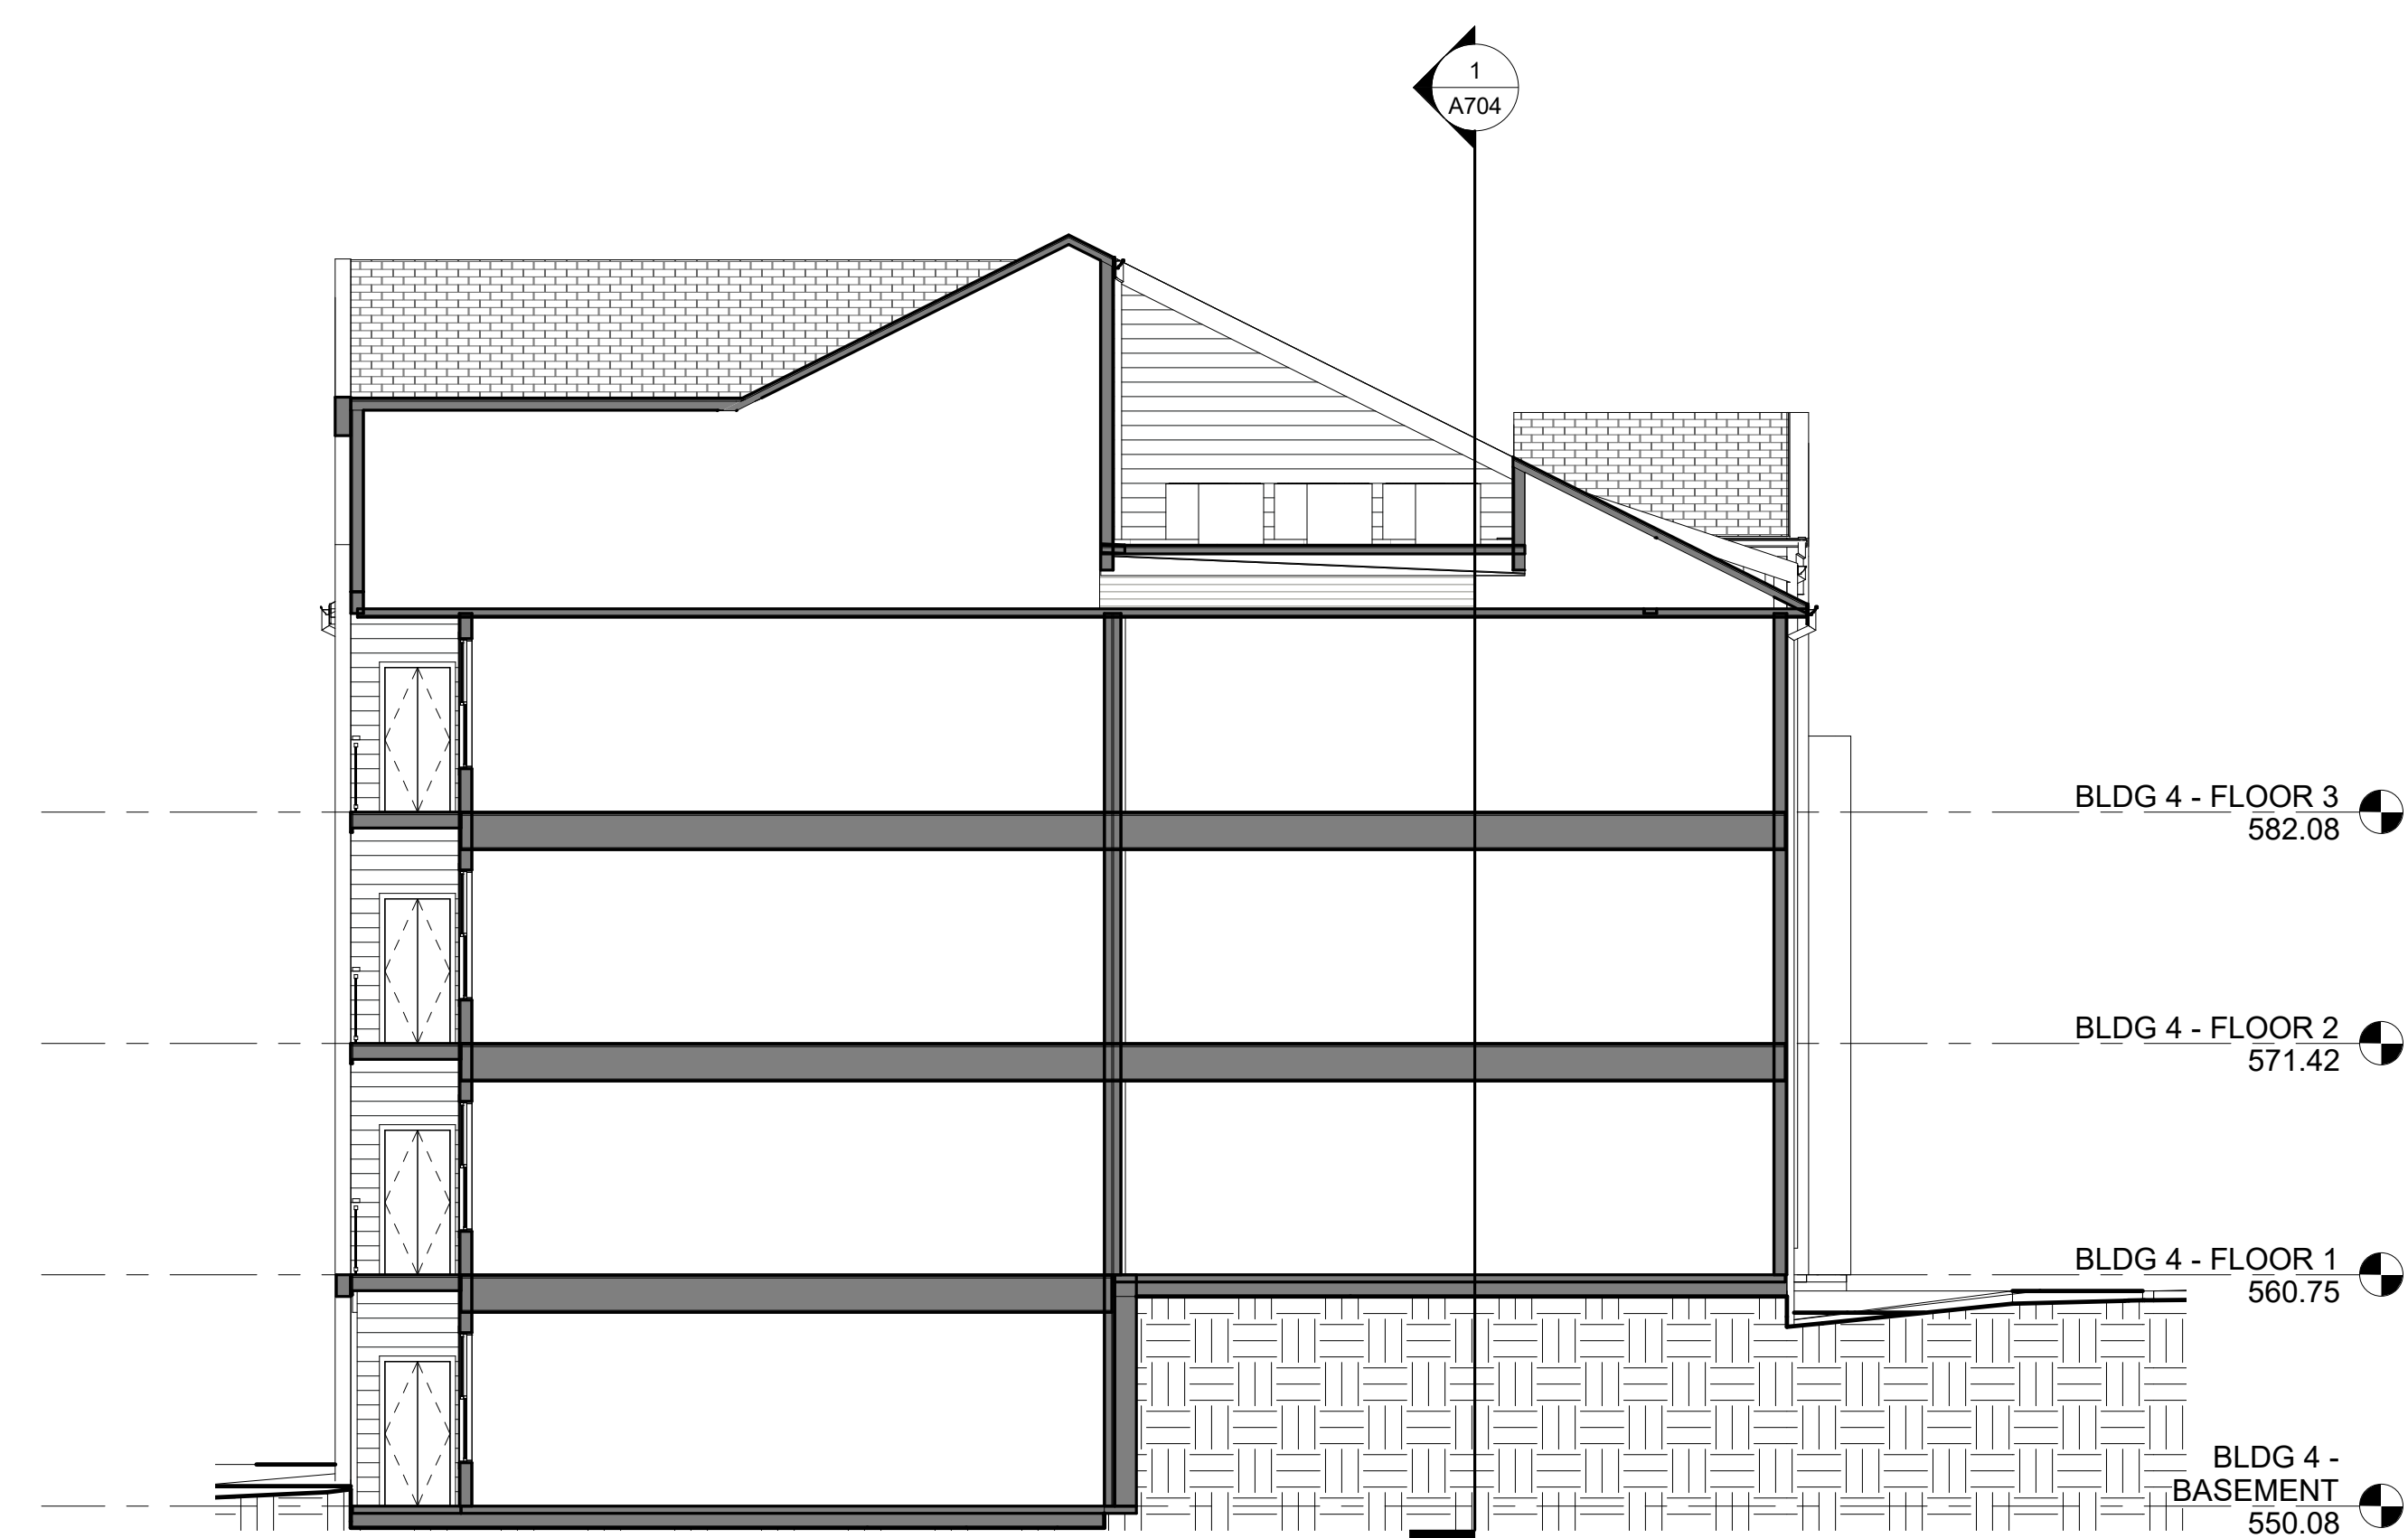

3 BUILDING 4 - SECTION 3

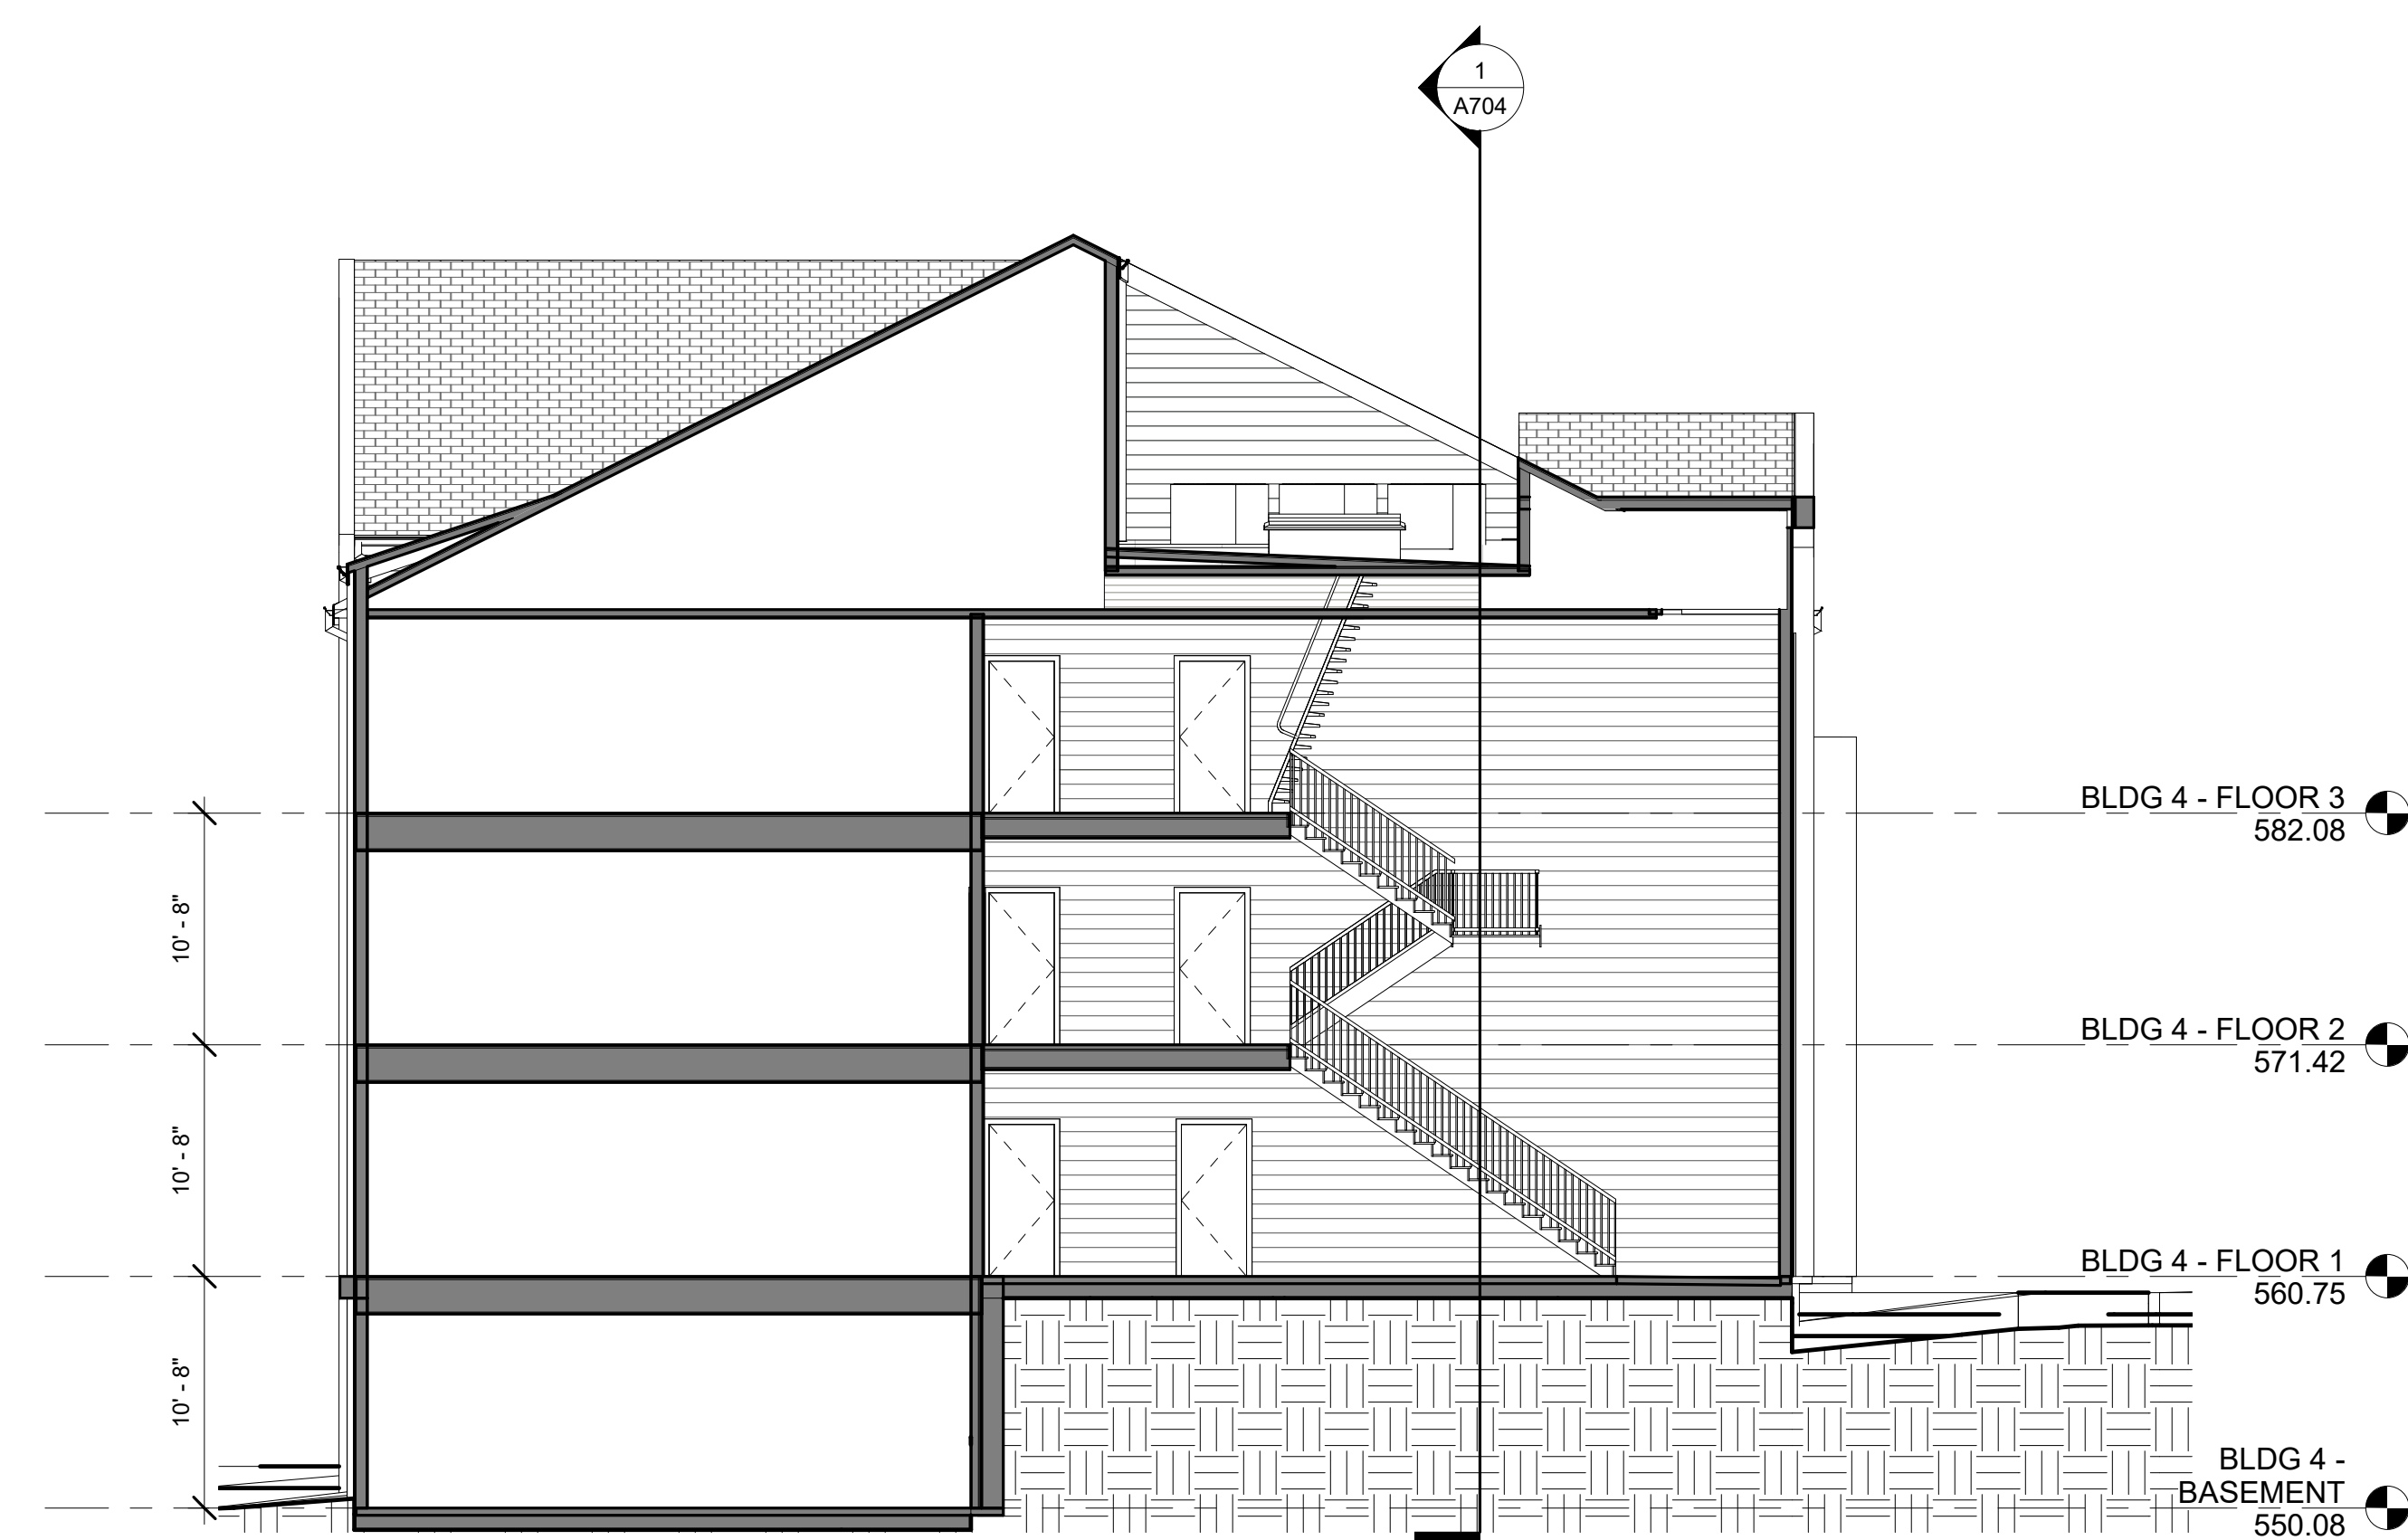

2 BUILDING 4 - SECTION 2
1/8" = 1'-0"

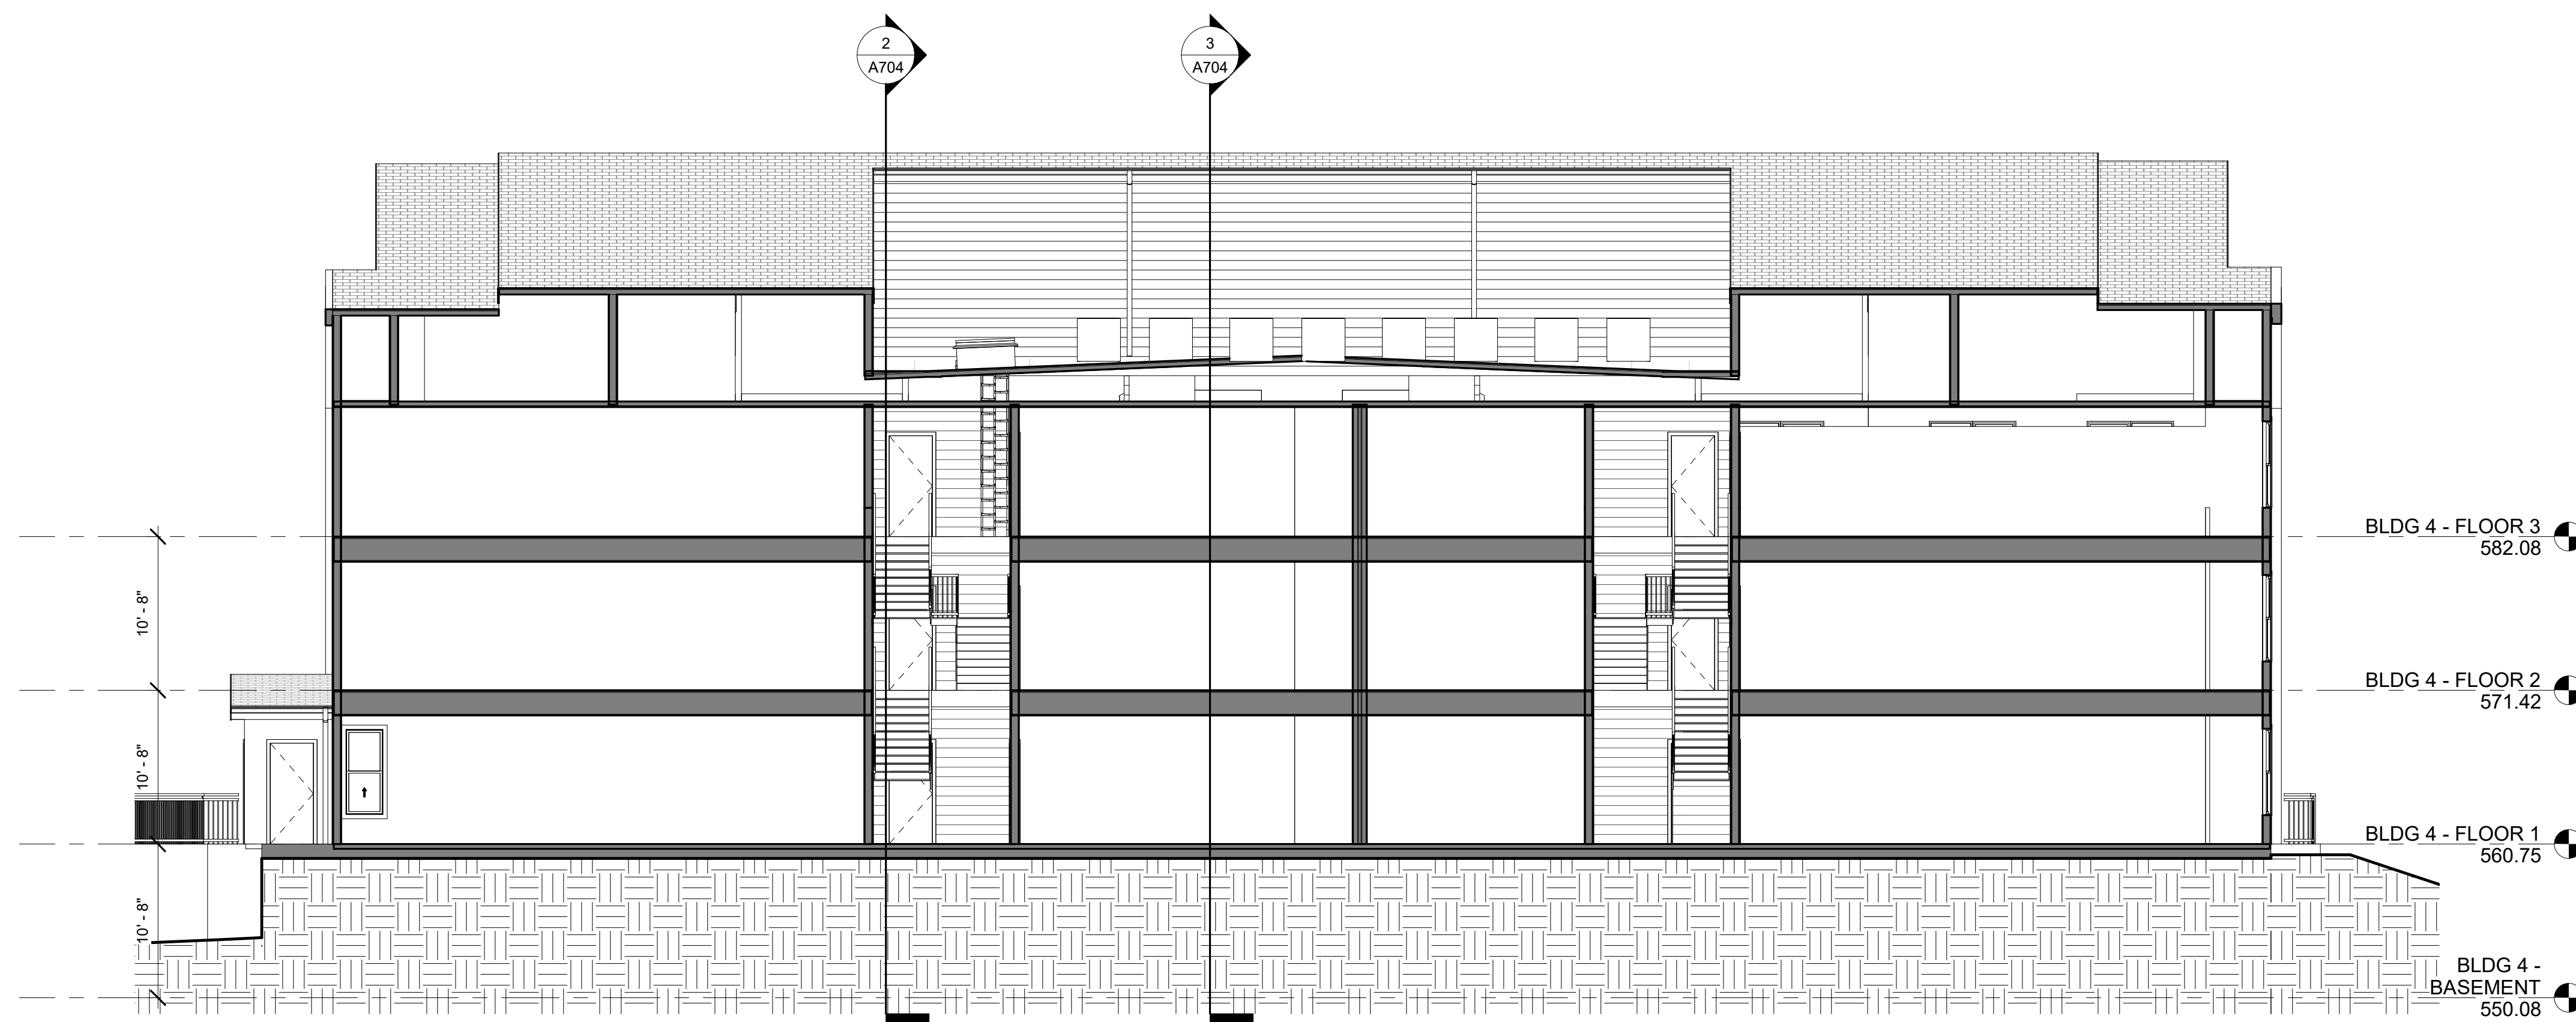


1 BUILDING 4 - SECTION 1

© HEFFNER ARCHITECTS, PC.

This drawing and the design of all components shown are the sole property of HEFFNER ARCHITECTS, P.C. and are intended for this project specifically. The reproduction, copying or use of this drawing or any of its components is strictly prohibited without the written consent of HEFFNER ARCHITECTS, P.C. Any infringement of this copyright will be subject to strict legal action.

SEAL

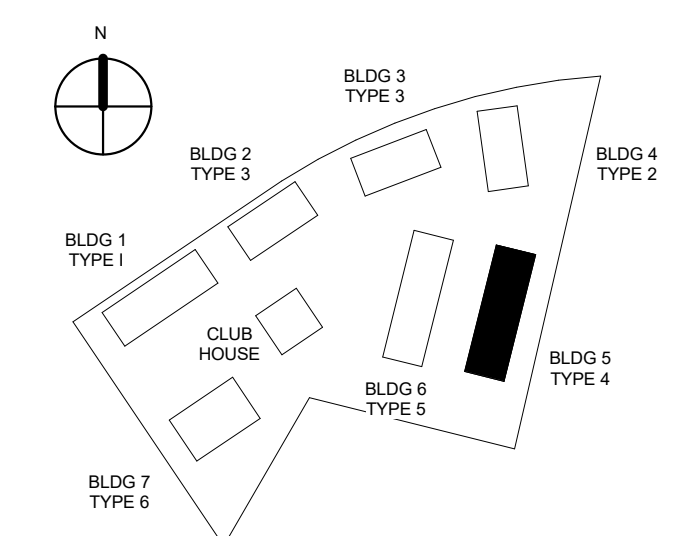ALBERMARLE COUNTY, VIRGINIA[illegible]

PROJECT NUMBER	21016
SHEET ISSUE DATE	02/06/23
PRINT DATE	02/06/23
SHEET TITLE	


SHEET NUMBER

A705


ARB SET

© 2023 HEFFNER ARCHITECTS PC


2/2/2023 4:54:29 PM

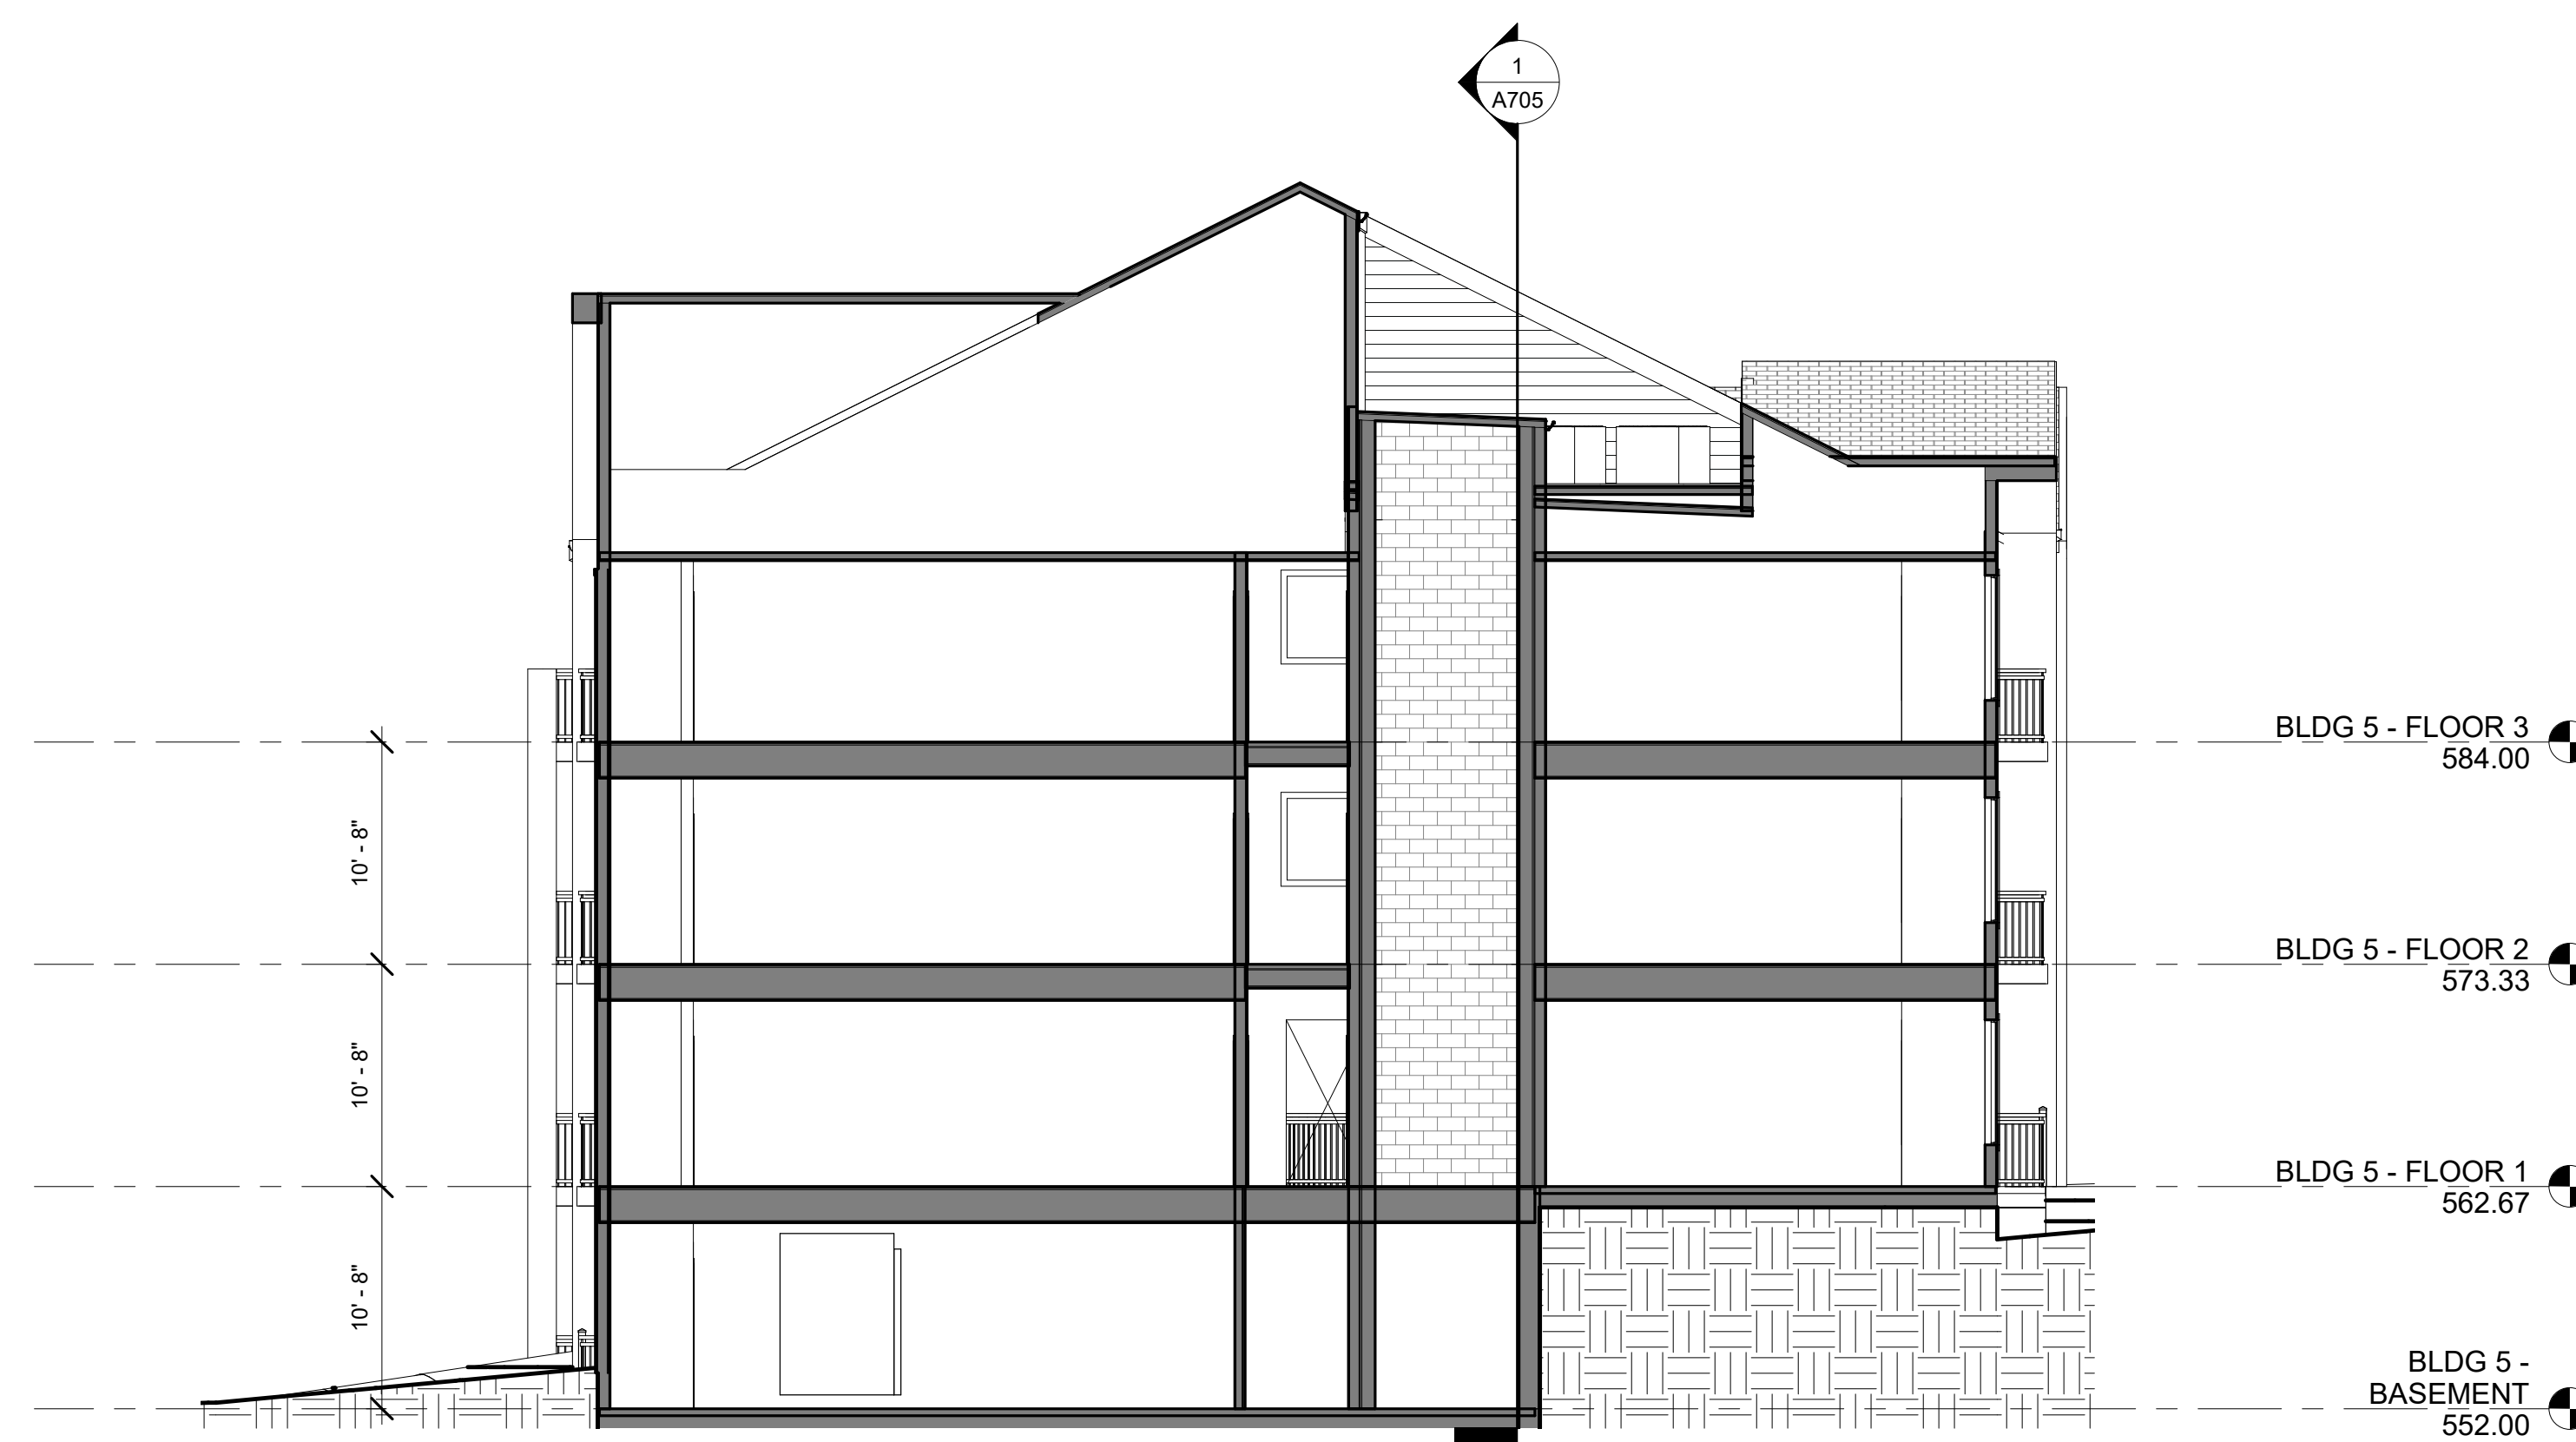

2 BUILDING 5 - SECTION 2
1/8" = 1'-0"

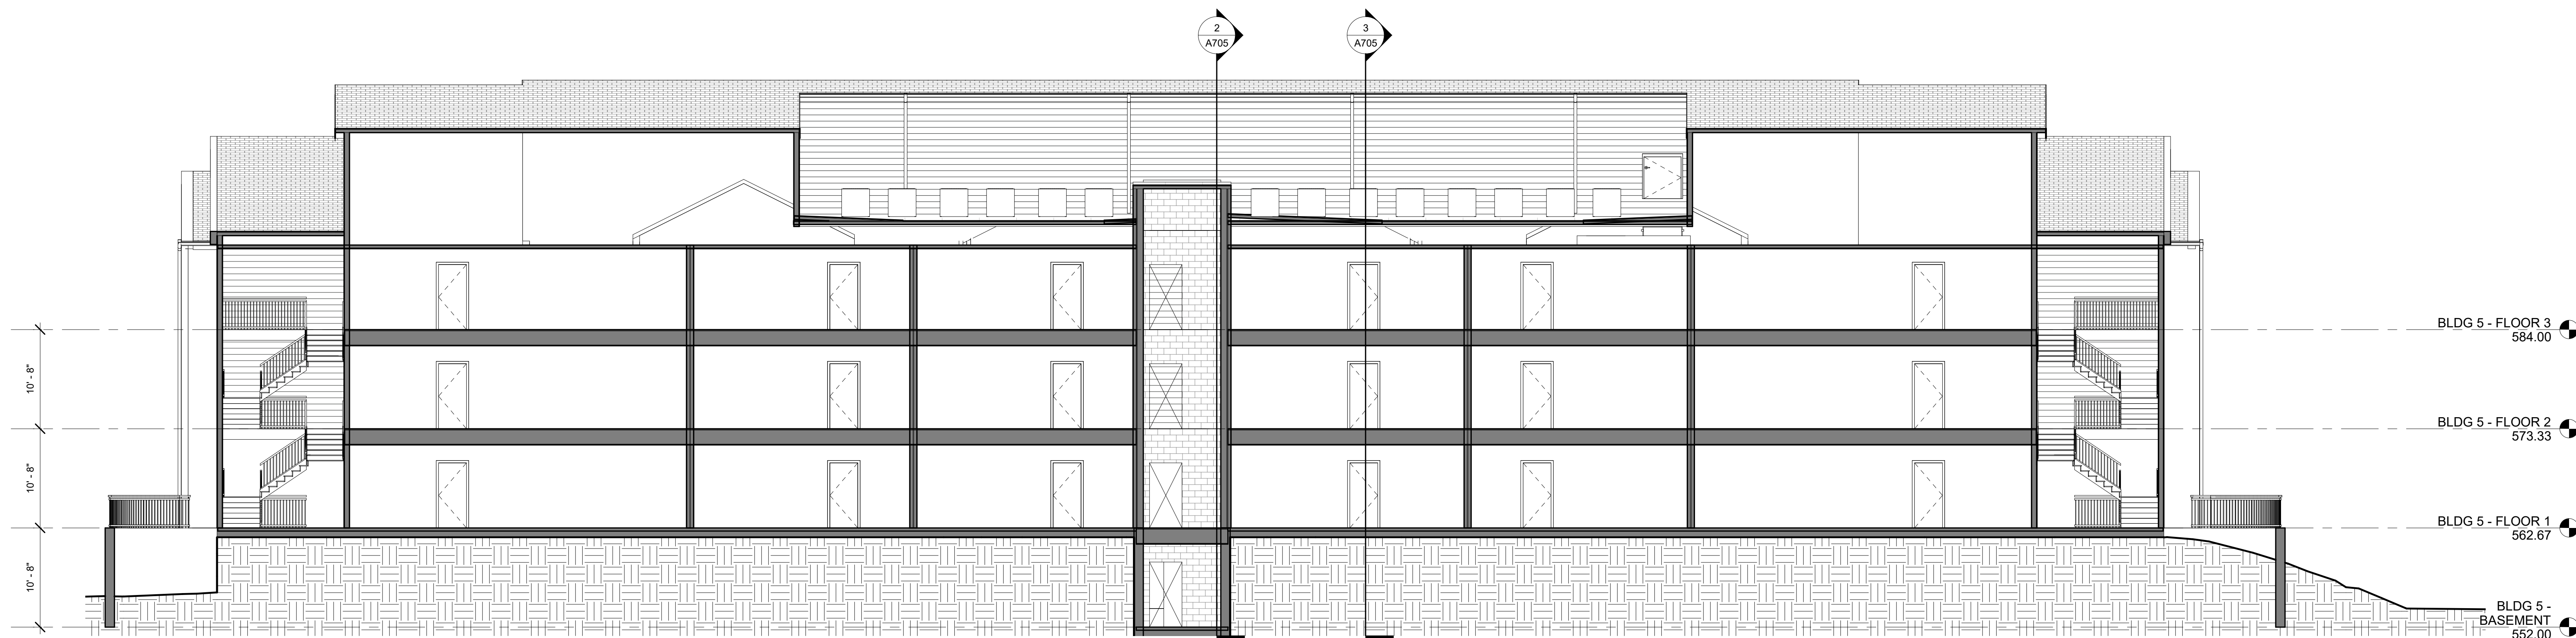

1 BUILDING 5 - SECTION 1

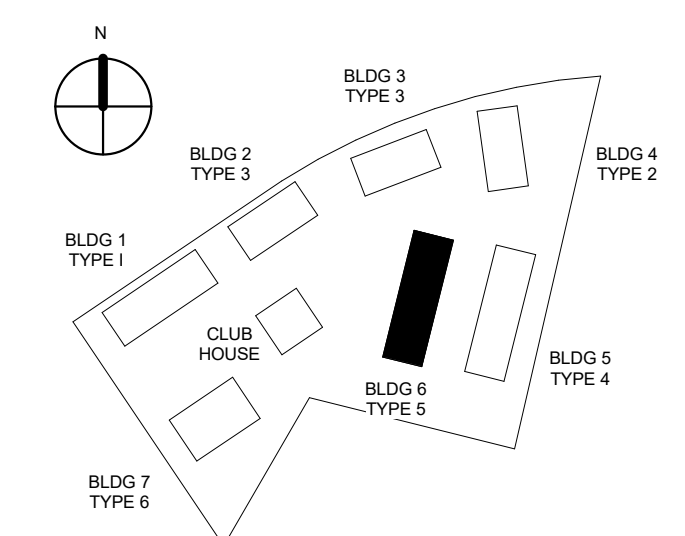
ALBERMARLE COUNTY, VIRGINIA[illegible]

SECTIONS - BUILDING 6

A706

© 2023 HEFFNER ARCHITECTS PC

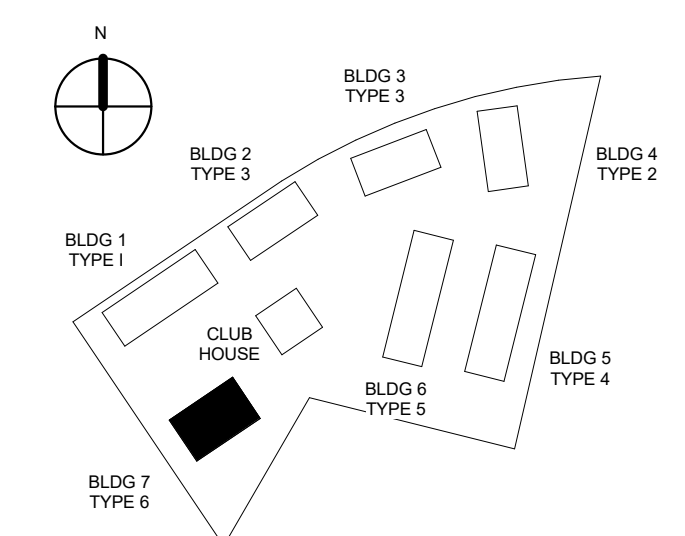

ALBERMARLE COUNTY, VIRGINIA[illegible]

PROJECT NUMBER	21016
SHEET ISSUE DATE	02/06/23
PRINT DATE	02/06/23
SHEET TITLE	


SHEET NUMBER

A707

ARB SET


© 2023 HEFFNER ARCHITECTS PC

2/2/2023 4:54:46 PM

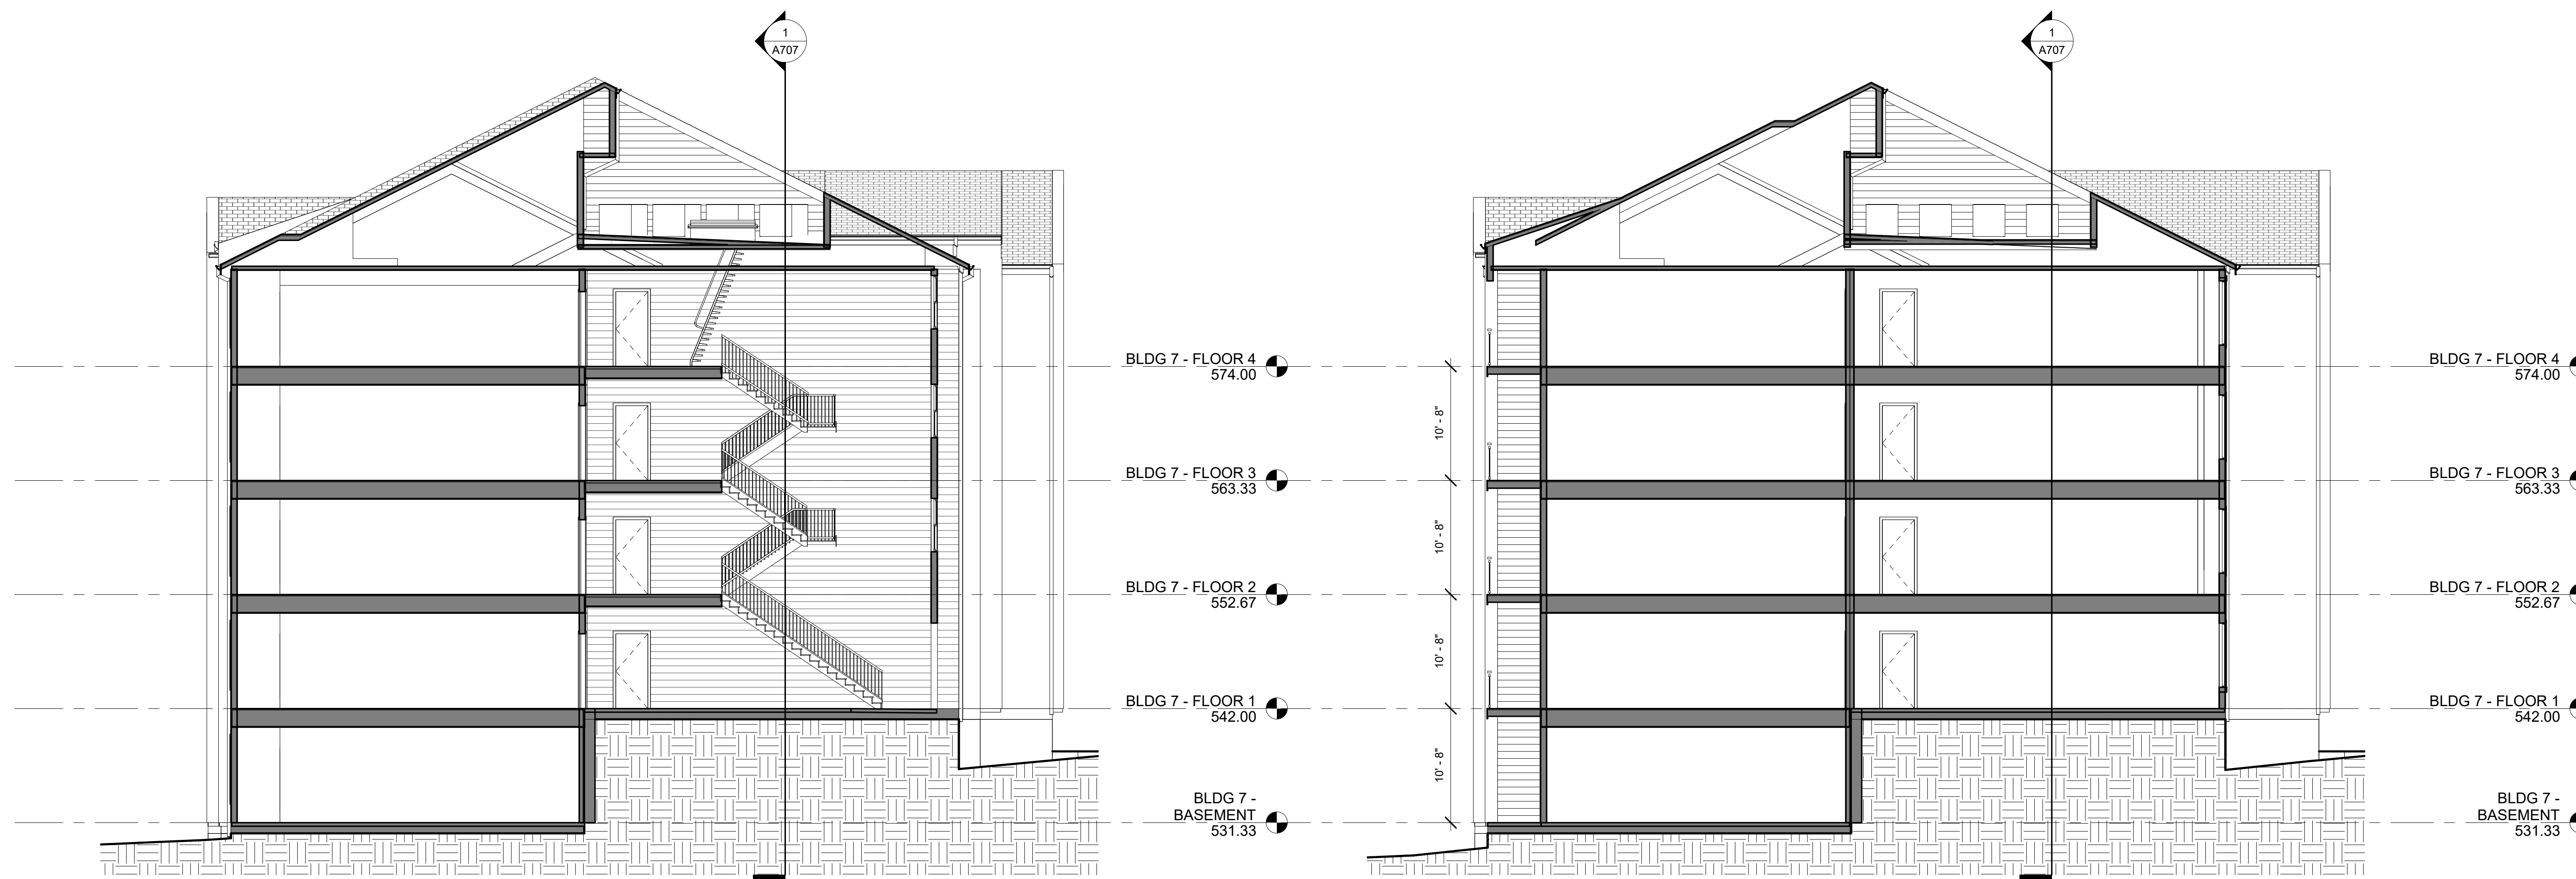

2 BUILDING 7 - SECTION 2

3 BUILDING 7 - SECTION 3

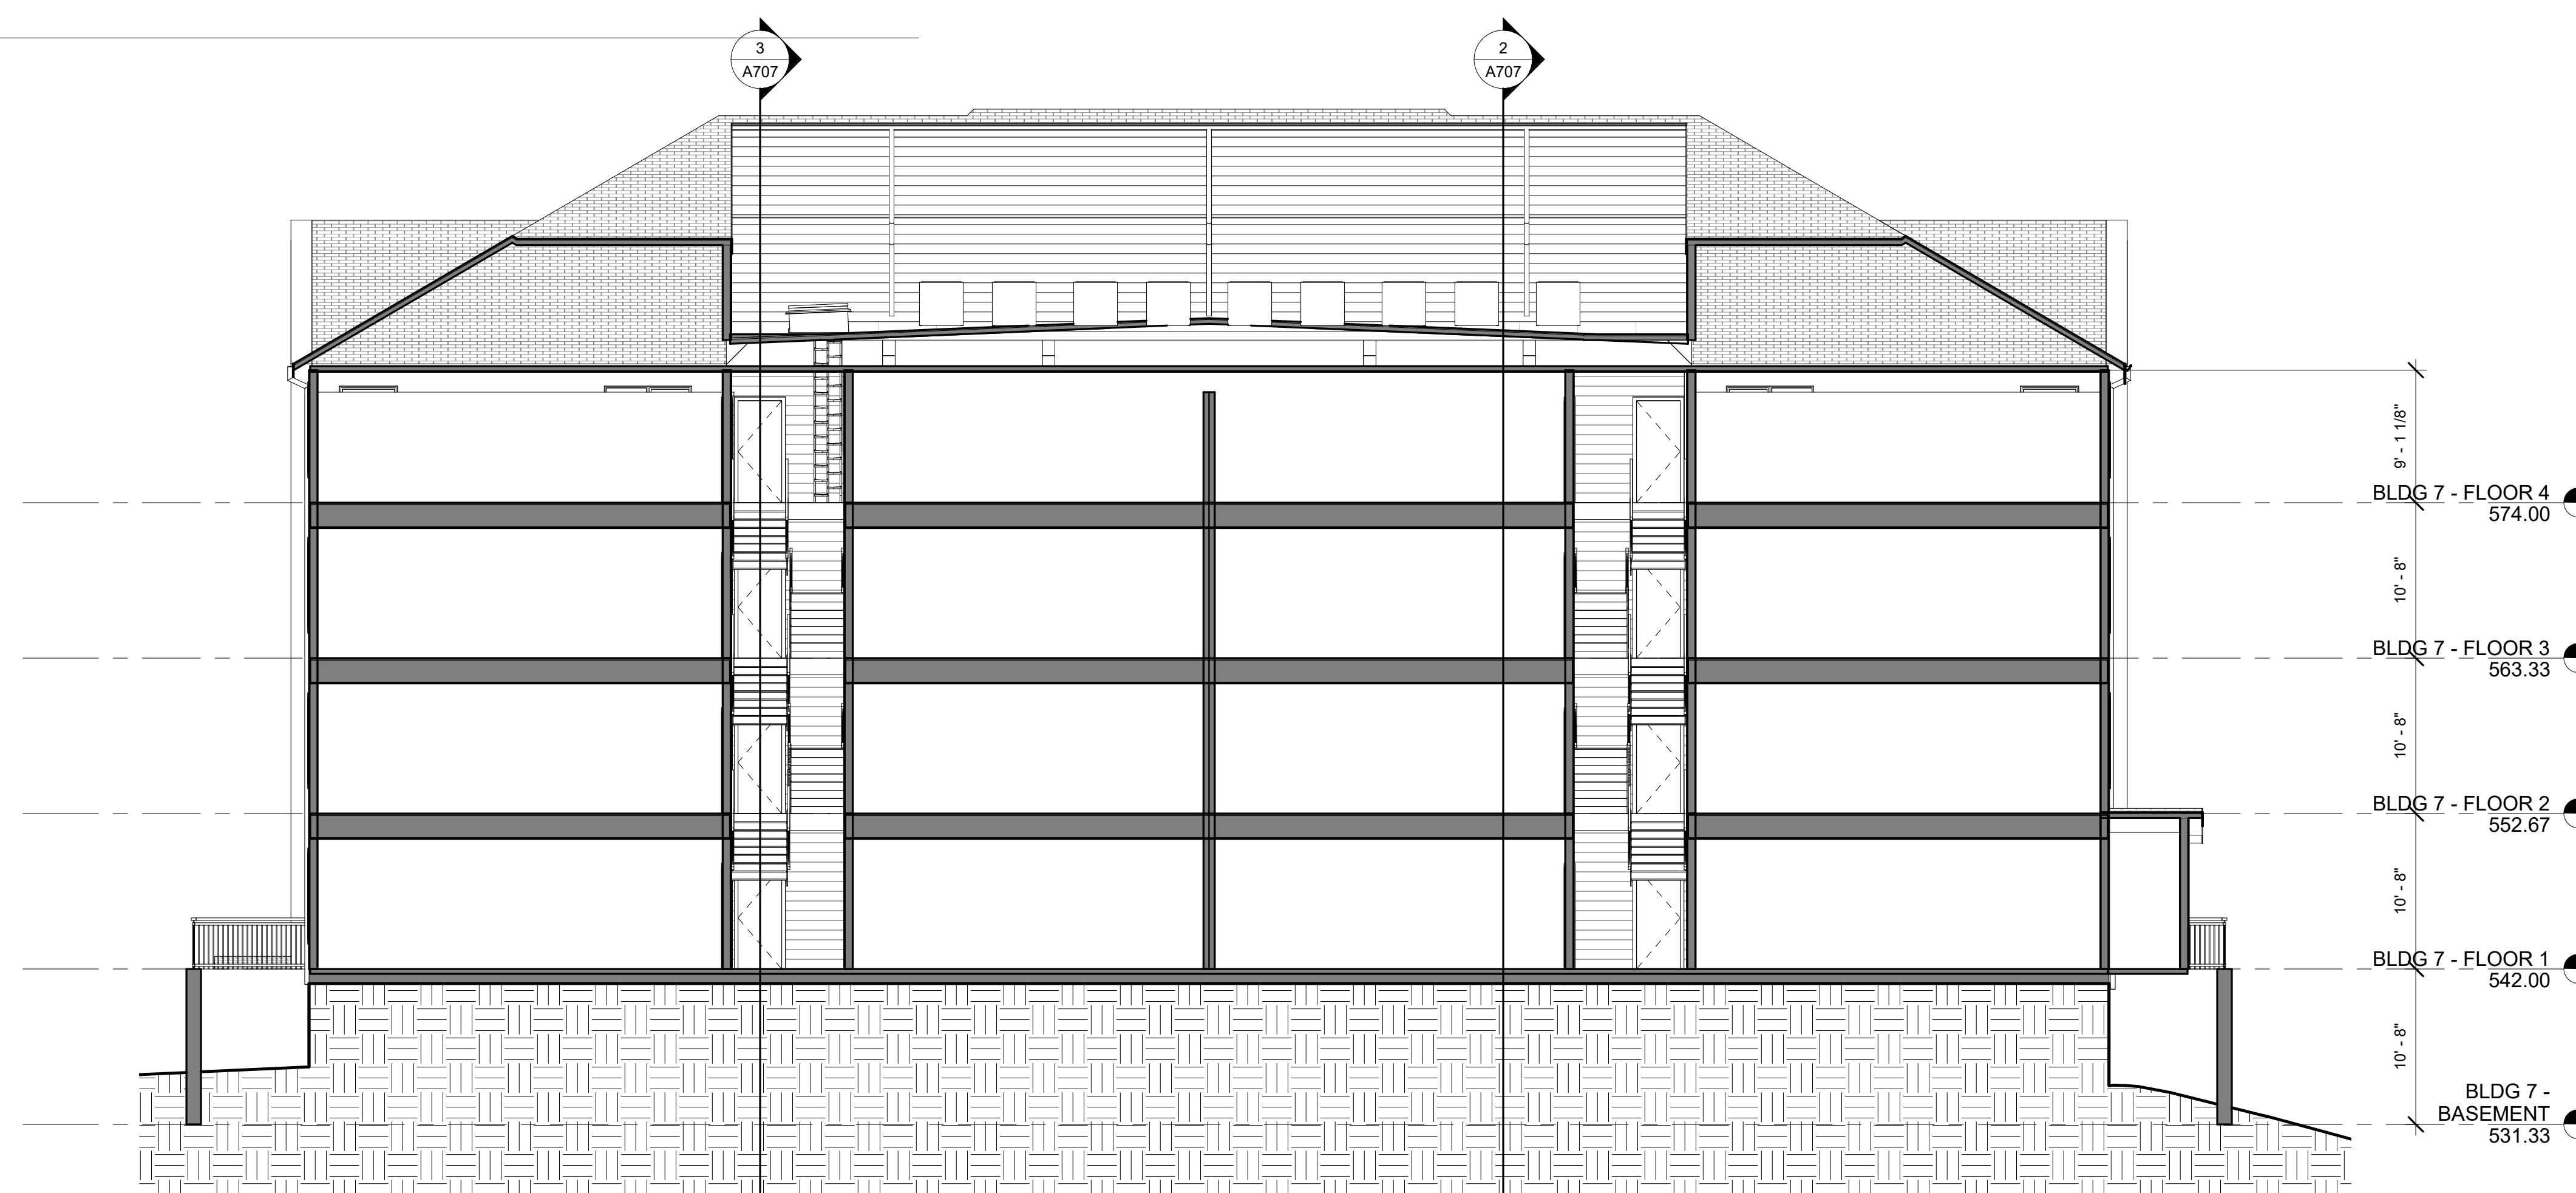

1 BUILDING 7 - SECTION 1
1/8" = 1'-0"