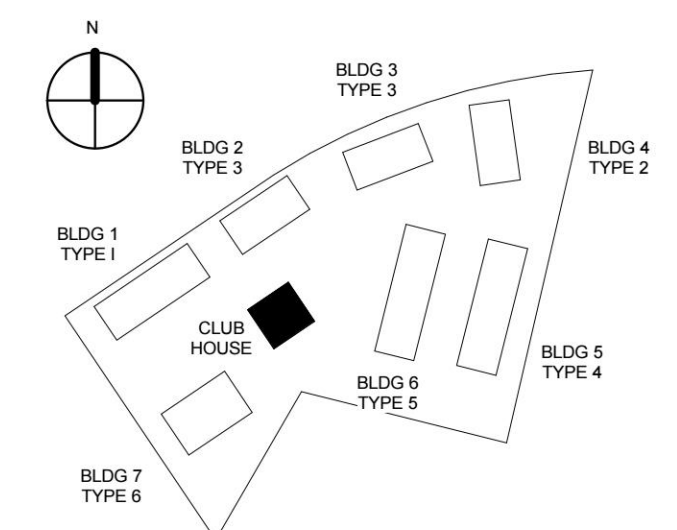


This drawing and the design of all components shown are the sole property of HEFFNER ARCHITECTS, PC and are intended for this project specifically. The reproduction, copying or use of this drawing or any of its components is strictly prohibited without the written consent of HEFFNER ARCHITECTS, PC. Any infringement of this copyright will be subject to strict legal action.


SEAL

ALBERMARLE COUNTY, VIRGINIA[illegible]

FLOOR PLAN


A2.01-C

© 2023 HEFFNER ARCHITECTS PC

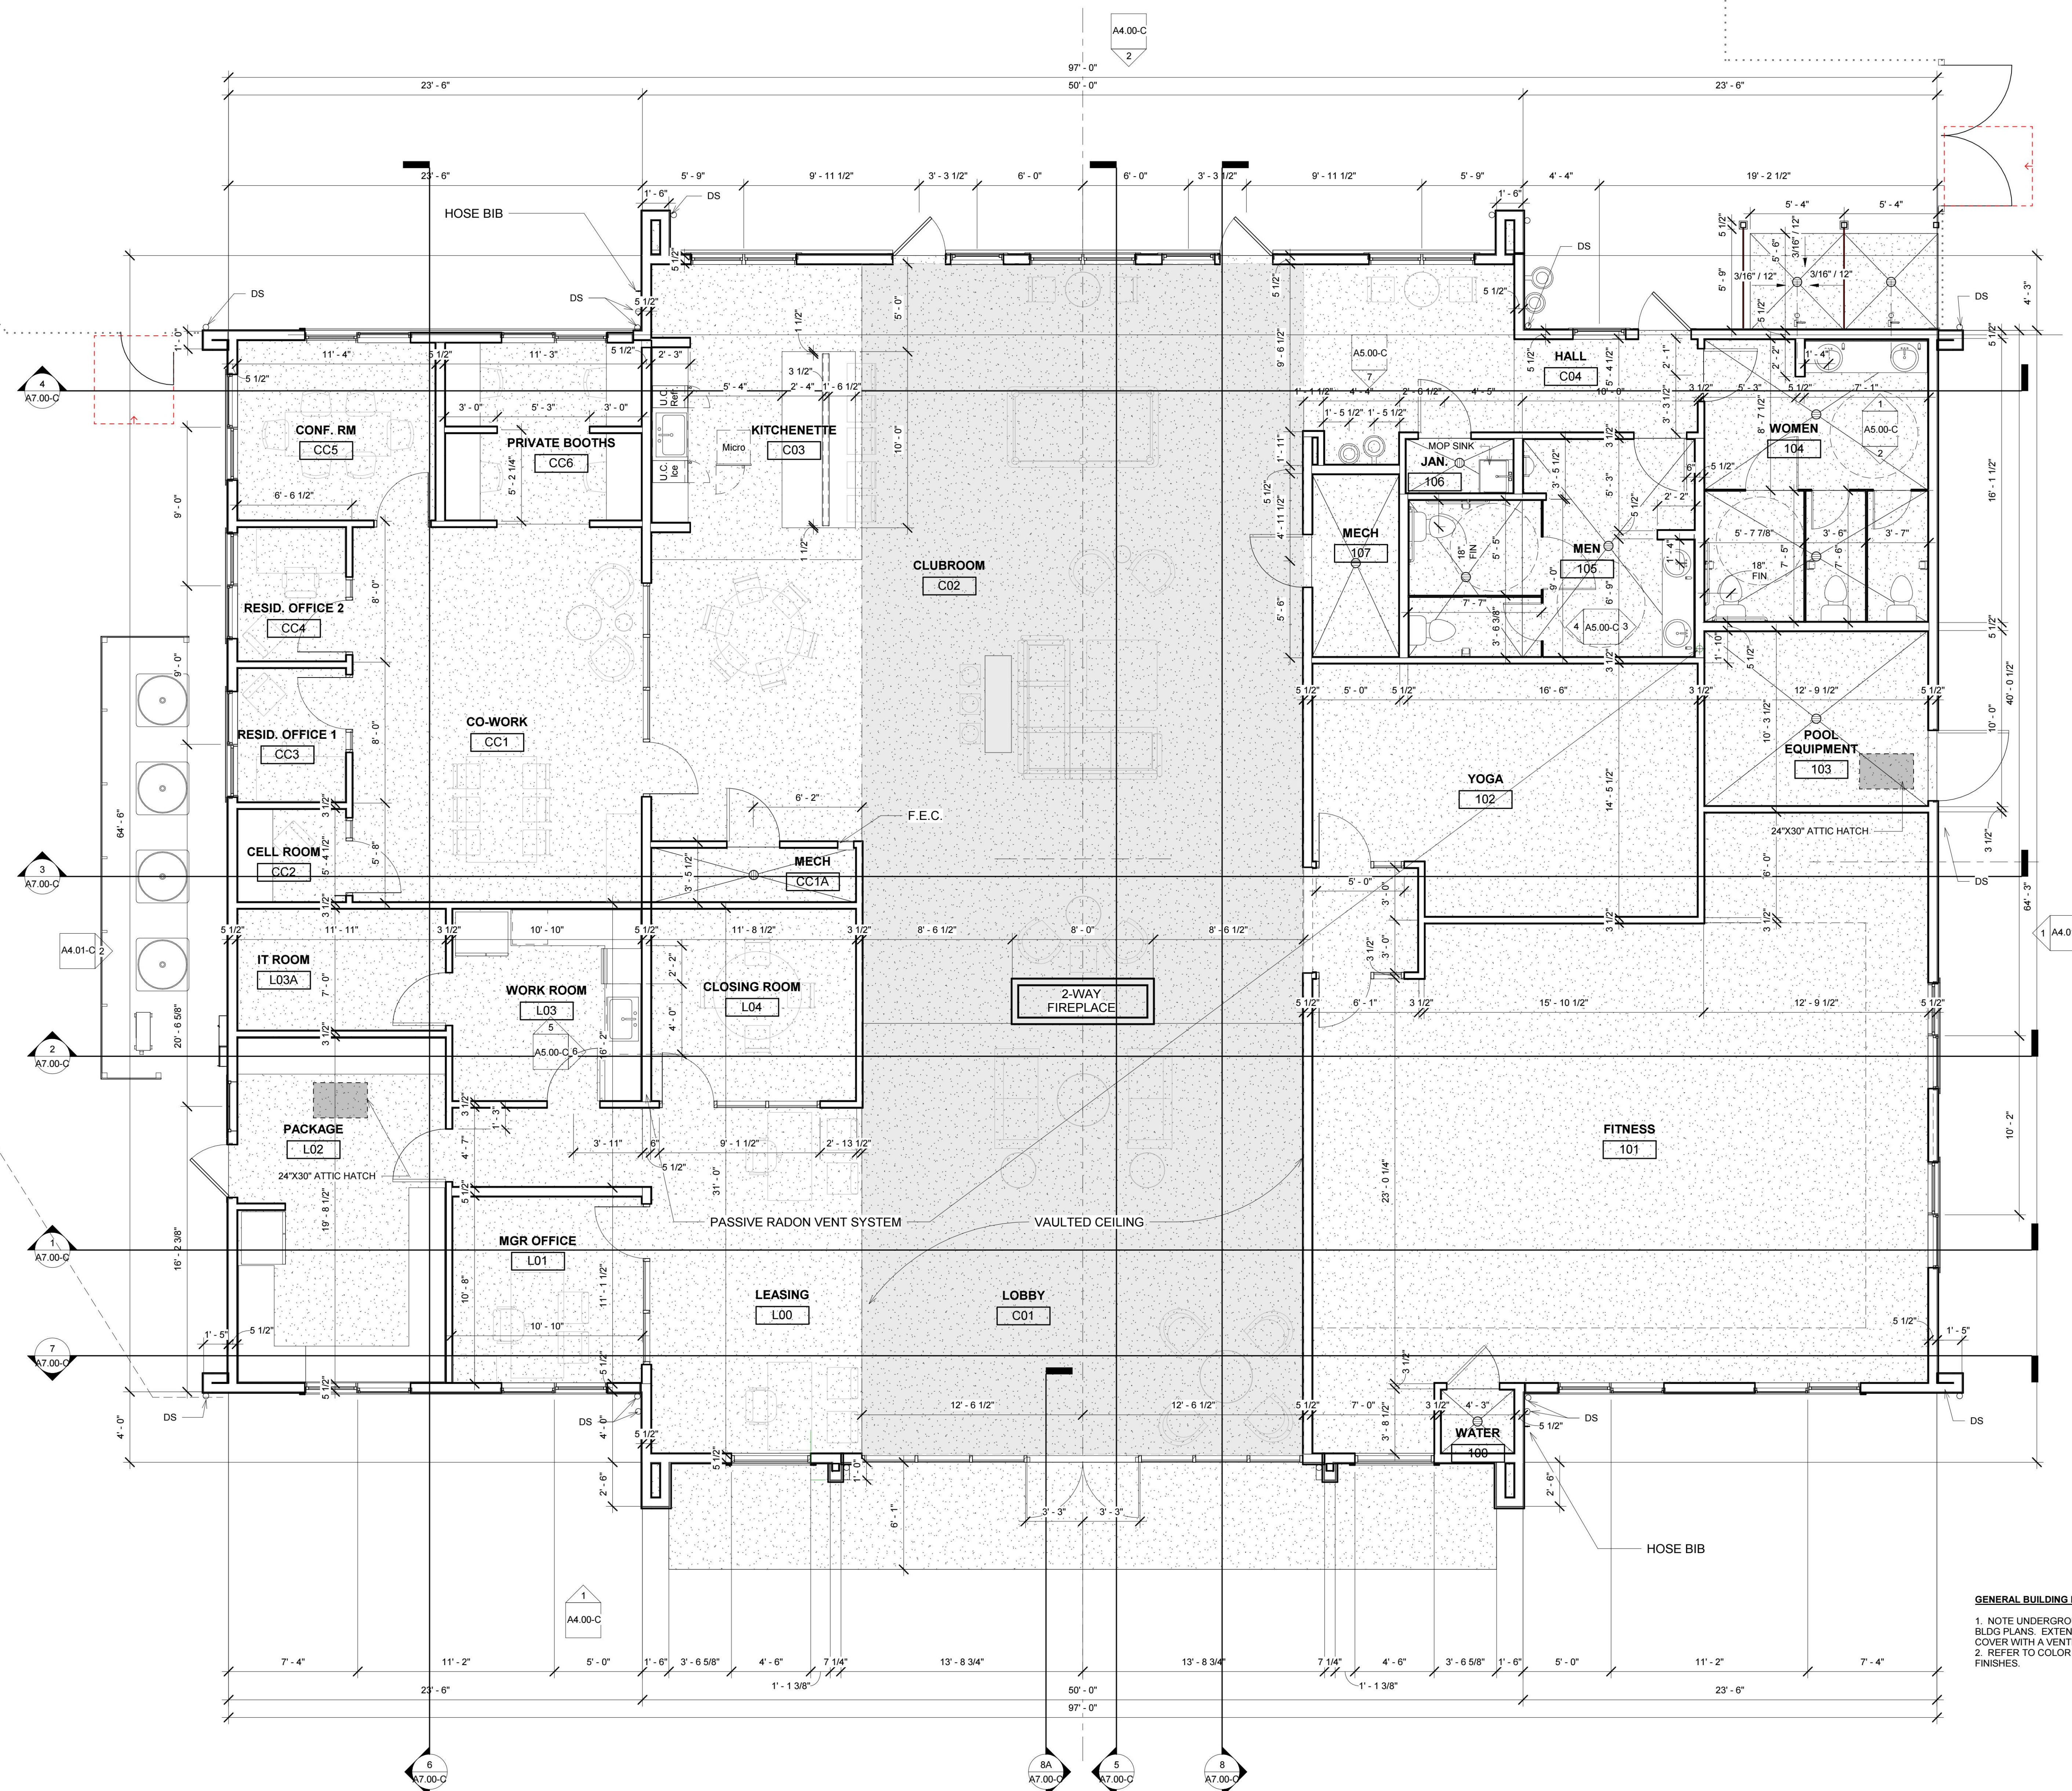


1. NOTE UNDERGROUND PASSIVE RADON VENTS LOCATIONS ON BLDG PLANS. EXTEND RADON VENTS 18" ABOVE ROOF AND COVER WITH A VENTED RAIN CAP.
2. REFER TO COLOR ELEVATIONS FOR EXTERIOR COLOR FINISHES.

1 FIRST FLOOR

 

This drawing and the design of all components shown are the sole property of HEFFNER ARCHITECTS, PC and are intended for this project specifically. The reproduction, copying or use of this drawing or any of its components is strictly prohibited without the written consent of HEFFNER ARCHITECTS, PC. Any infringement of this copyright will be subject to strict legal action.

SEAL

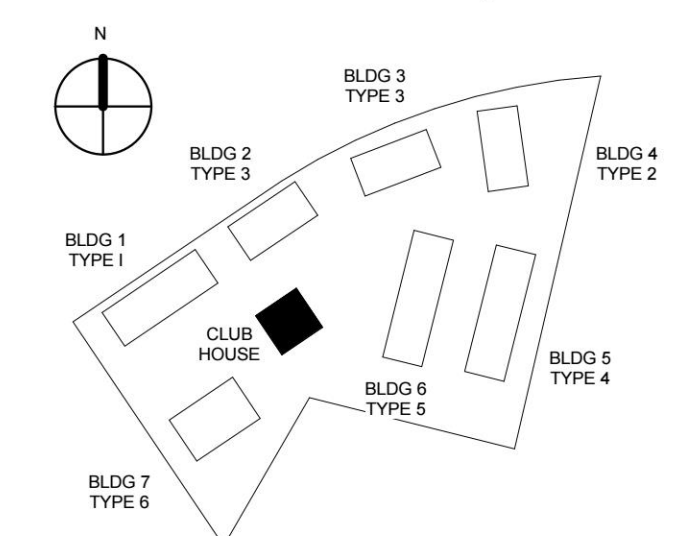ALBERMARLE COUNTY, VIRGINIA[illegible]


SHEET TITLE

SHEET NUMBER

ARB SET

© 2023 HEFFNER ARCHITECTS PC

2/3/2023 10:11:29 AM

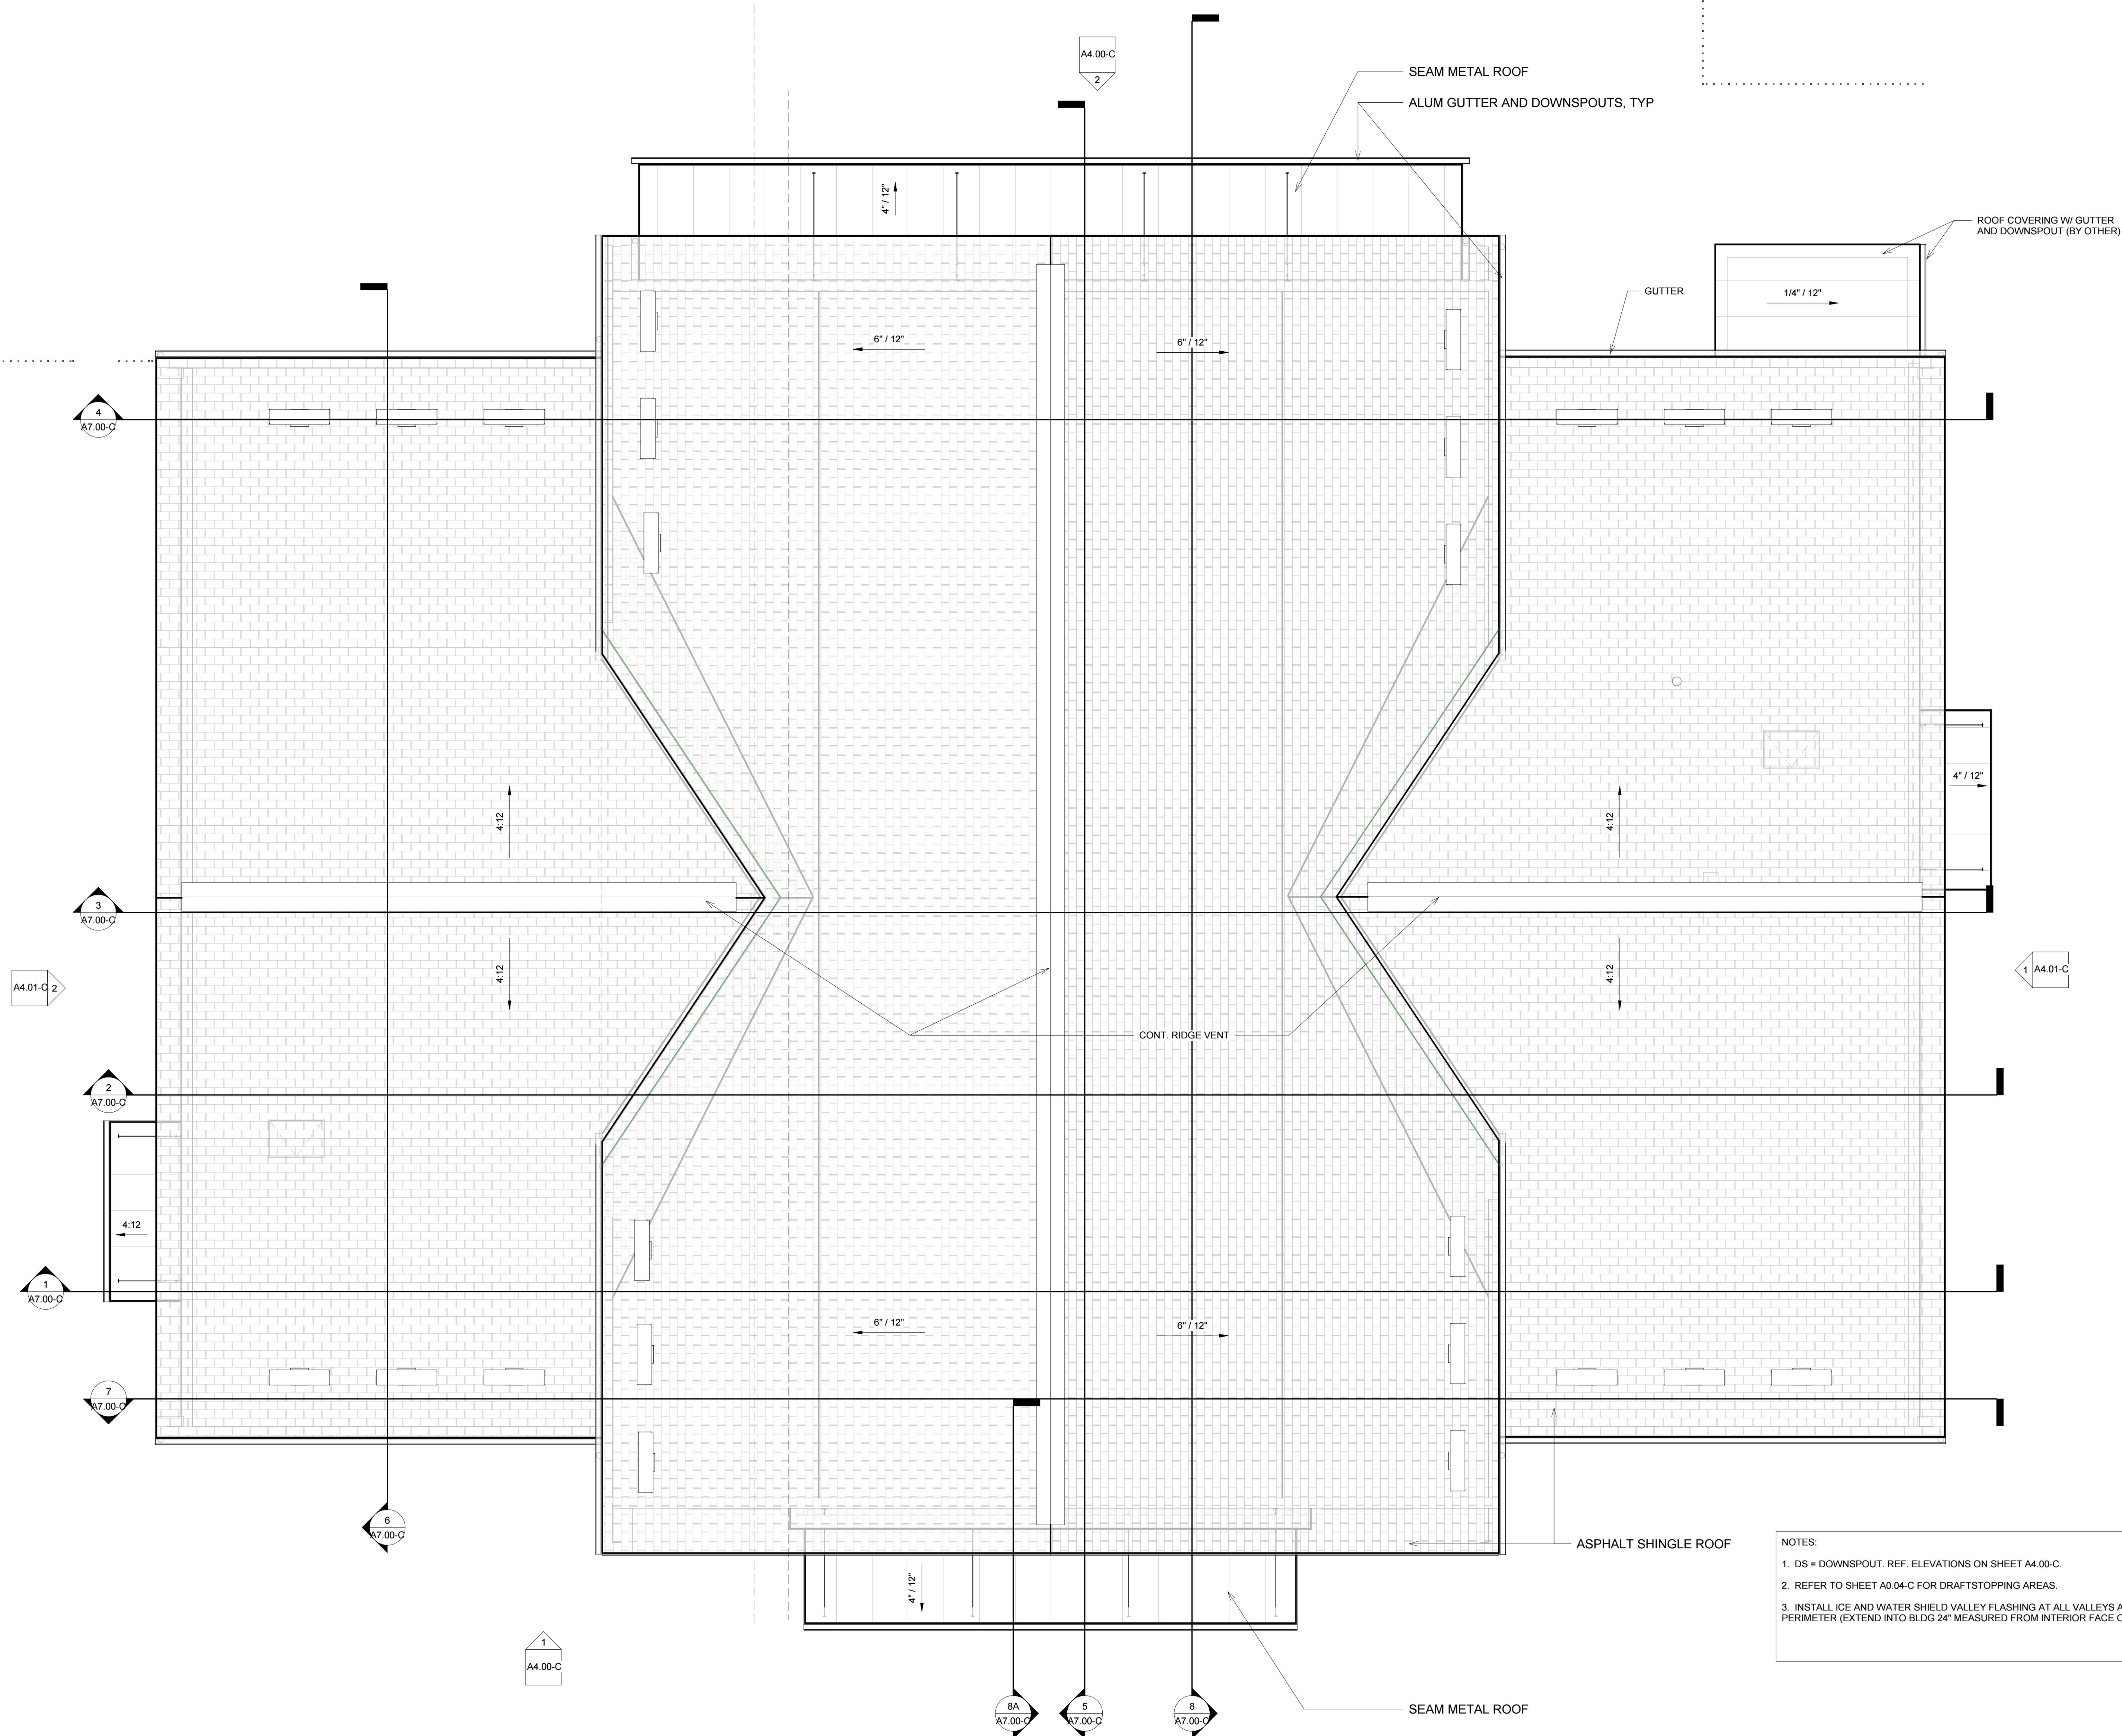


1. DS = DOWNSPOUT. REF. ELEVATIONS ON SHEET A4.00-C.
2. REFER TO SHEET A0.04-C FOR DRAFTSTOPPING AREAS.
3. INSTALL ICE AND WATER SHIELD VALLEY FLASHING AT ALL VALLEYS AND ALONG BUILDING PERIMETER (EXTEND INTO BLDG 24" MEASURED FROM INTERIOR FACE OF STUD).

1 ROOF PLAN

$$\frac{1}{4}'' = 1'-0''$$

2/3/2023 10:11:29 AM
C:\Users\raymond\Documents\21016_Clubhouse_raymond\yu8322.m4

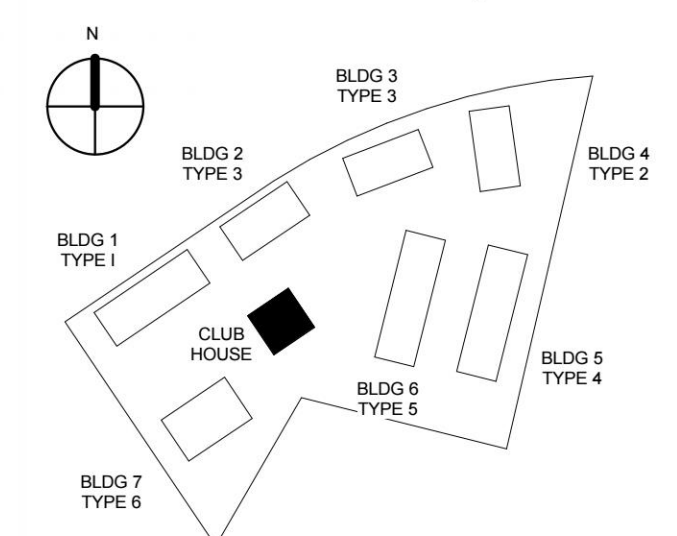ALBERMARLE COUNTY, VIRGINIA[illegible]

PROJECT NUMBER	21016
SHEET ISSUE DATE	02/06/23
PRINT DATE	02/06/23
SHEET TITLE	

SHEET NUMBER

A4.00-C


ARB SET

© 2023 HEFFNER ARCHITECTS PC

2/3/2023 10:11:32 AM



2 CLUBHOUSE - REAR ELEVATION

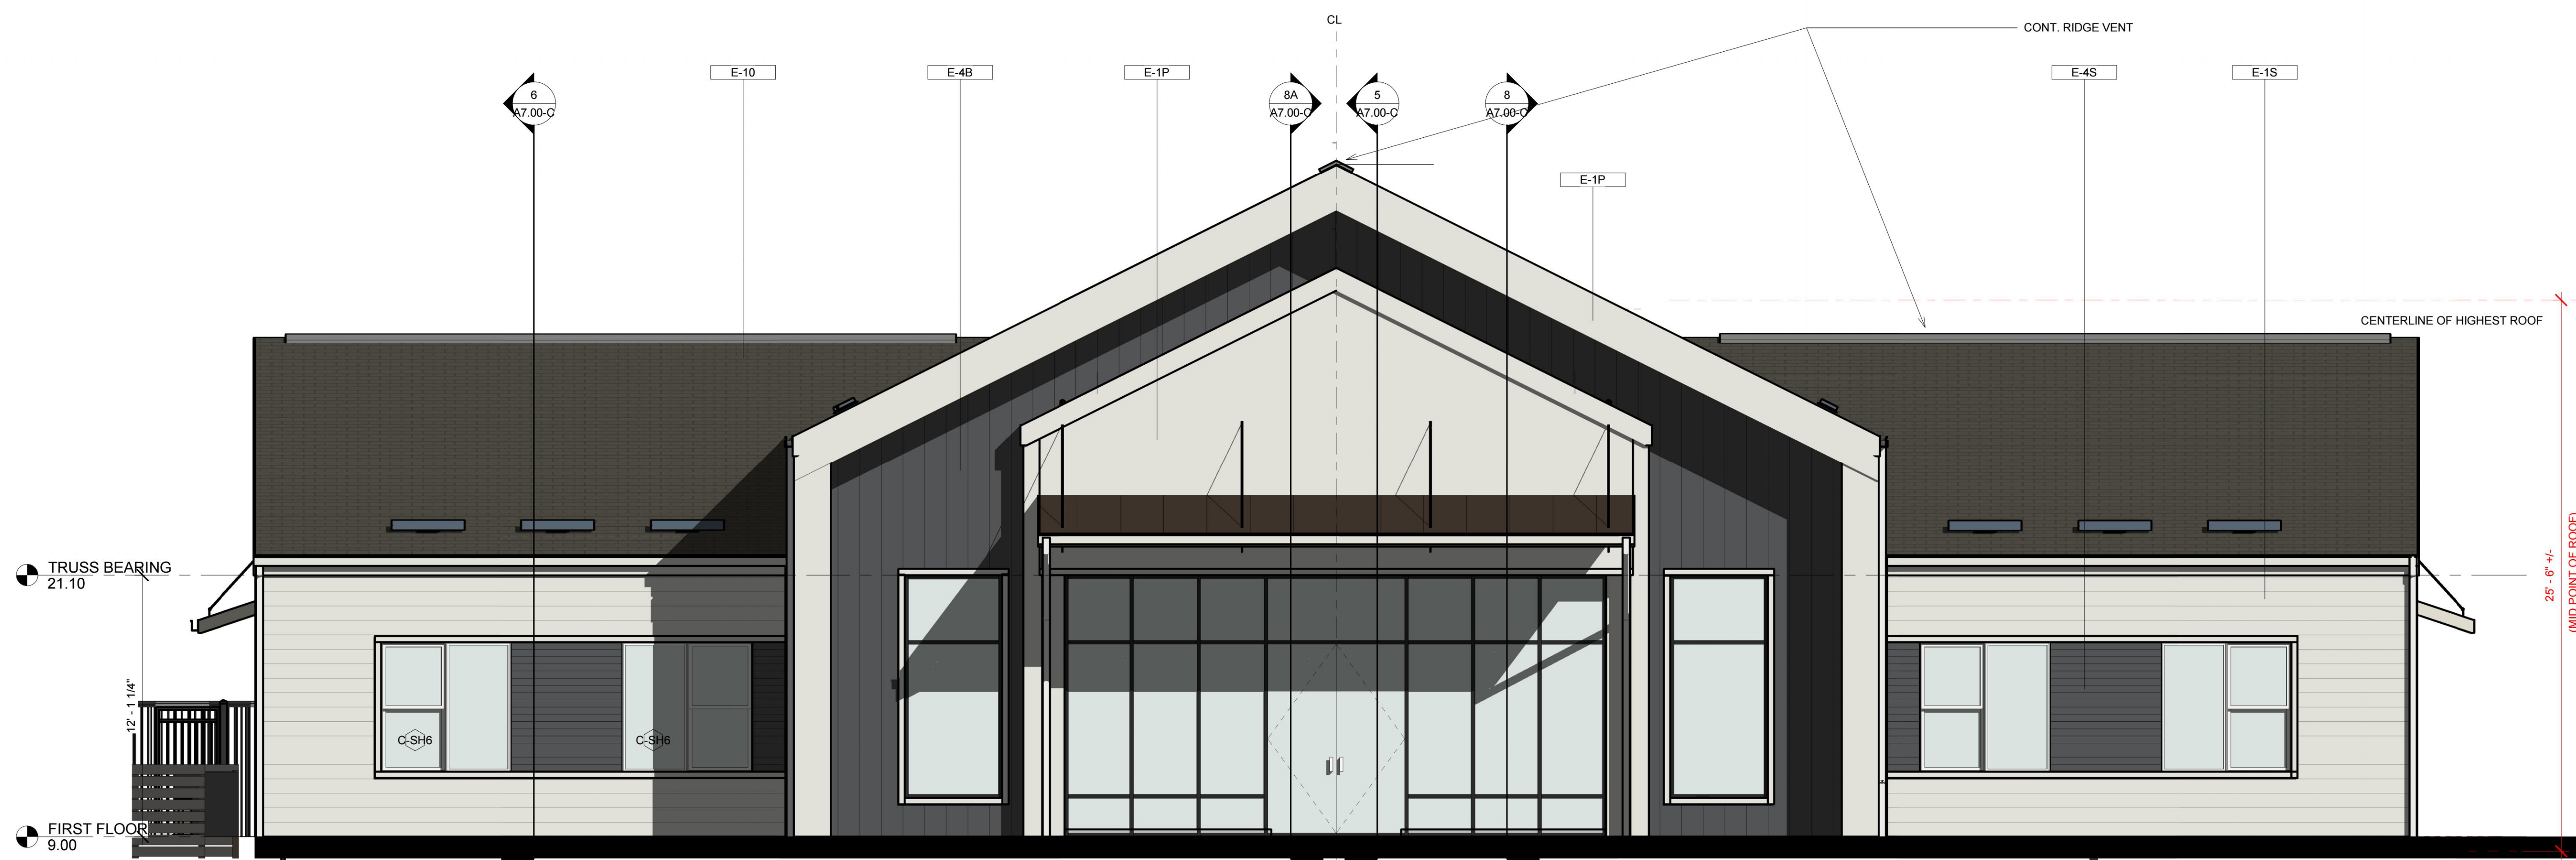


1 CLUBHOUSE - FRONT ELEVATION

KEYNOTE LEGEND	
Key Value	Keynote Text
E-1P	CEMENTITIOUS PLANT 1: HARDIE ARCTIC WHITE
E-1S	CEMENTITIOUS SIDING 1: HARDIE ARCTIC WHITE
E-4B	CEMENTITIOUS BOARD & BATTEN 4: HARDIE IRON GRAY
E-4S	CEMENTITIOUS SIDING 4: HARDIE IRON GRAY
E-9	STONE VENEER - ELDORADO / LIMESTONE / GRAND BANKS
E-10	COMP. ASPHALT / ROOF SHINGLE: CERTAINTED PETERWOOD
E-13	VINYL WINDOW
E-18	CANTILEVERED METAL CANOPY
E-25	CARRIAGE LAMP

© HEFFNER ARCHITECTS, PC.

This drawing and the design of all components shown are the sole property of HEFFNER ARCHITECTS, PC and are intended for this project specifically. The reproduction, copying or use of this drawing or any of its components is strictly prohibited without the written consent of HEFFNER ARCHITECTS, PC. Any infringement of this copyright will be subject to strict legal action.

SEAL

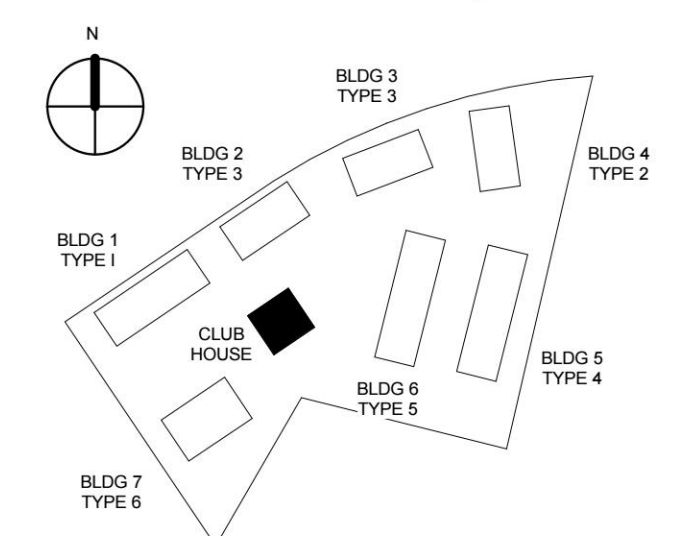ALBERMARLE COUNTY, VIRGINIA[illegible]

PROJECT NUMBER	21016
SHEET ISSUE DATE	02/06/23
PRINT DATE	02/06/23
SHEET TITLE	

SHEET NUMBER

A4.01-C

ARB SET

© 2023 HEFFNER ARCHITECTS PC

2/3/2023 10:11:34 AM



KEYNOTE LEGEND	
Key Value	Keynote Text
E-1P	CEMENTITIOUS PANEL 1: HARDIE ARCTIC WHITE
E-1S	CEMENTITIOUS SIDING 1: HARDIE ARCTIC WHITE
E-2S	CEMENTITIOUS SIDING 2: HARDIE PEARL GRAY
E-3B	CEMENTITIOUS BOARD & BATTEN 3: HARDIE AGED PEWTER
E-10	COMP. ASPHALT ROOF SHINGLE: CERTAINTED PEWTERWOOD
E-13	VINYL WINDOW
E-18	CANTIL EVERED METAL CANOPY

ALBERMARLE COUNTY, VIRGINIA[illegible]

PROJECT NUMBER	21016
SHEET ISSUE DATE	02/06/23
PRINT DATE	02/06/23
SHEET TITLE	

BUILDING SECTIONS

SHEET NUMBER


A7.00-C

ARB SET

© 2023 HEFFNER ARCHITECTS PC

2/3/2023 10:11:38 AM

UPDATED ENTIRE SHEET AND ADDED SECTIONS

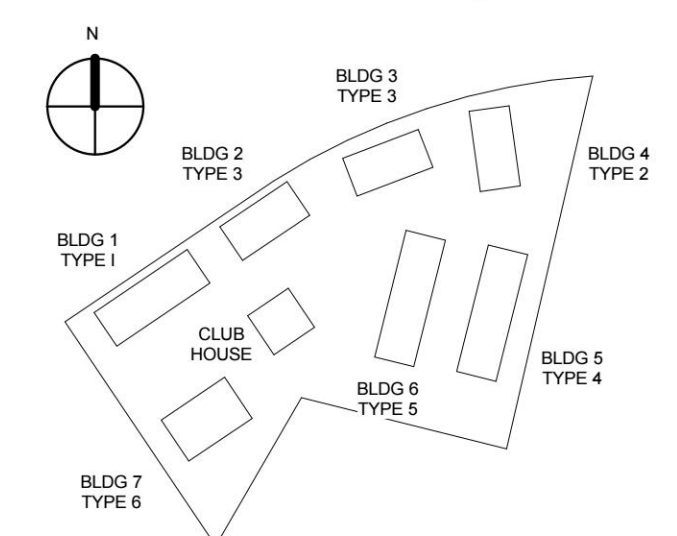ALBERMARLE COUNTY, VIRGINIA[illegible]

PROJECT NUMBER	21016
SHEET ISSUE DATE	02/06/23
PRINT DATE	02/06/23

SHEET NUMBER

ARB SET

© 2023 HEFFNER ARCHITECTS PC
2/6/2023 12:46:10 PM

