

NOT FOR
CONSTRUCTION

Project Owner
Rivanna Water and Sewer Authority

Rivanna Water and Sewer Authority
Moore's Creek Administration Building
695 Moore's Creek Ln,
Charlottesville, VA 22902

This drawing is an instrument of service and shall remain the property of Short Elliott Hendrickson, Inc. (SEH). This drawing, concepts and ideas contained herein shall not be used, reproduced, revised, or retained without the express written approval of SEH. Substitution or distribution of this drawing to meet official or regulatory requirements or for purposes in connection with the project is not to be construed as publication in derogation of any of the rights of SEH.

COPYRIGHT © 2022
Short Elliott Hendrickson, Inc.
All Rights Reserved

SEH Project
Checked By
Drawn By

Project Status
Schematic Design Set Draft

Issue Date
May 31, 2023

REVISION SCHEDULE		
REV. #	DESCRIPTION	DATE

BUILDING ELEVATIONS

ELEVATION SHEET NOTES

- 1

MODULAR RED BRICK TO MATCH EXISTING BUILDING
- 2

MODULAR GRAY BRICK
- 3

METAL PANEL TO MATCH EXISTING BUILDING
- 4

1 1/2" DEEP RIBBED METAL PANEL, BOD ATAS BELVEDERE 6" SHORT RIB
- 5

SPANDREL PANEL

6

DEMO EXISTING WINDOWS AND FILL IN

7

SIGNAGE

8

FIXED SUN CONTROL SHADE

9

CURTAIN WALL OR STOREFRONT

10

NEW WINDOW


1 NORTH ELEVATION - ARB
A3 / A01
1/8" = 1'-0"



2 SOUTH ELEVATION - ARB
A4 / A01
1/8" = 1'-0"



6/2/2023 4:24:27 PM

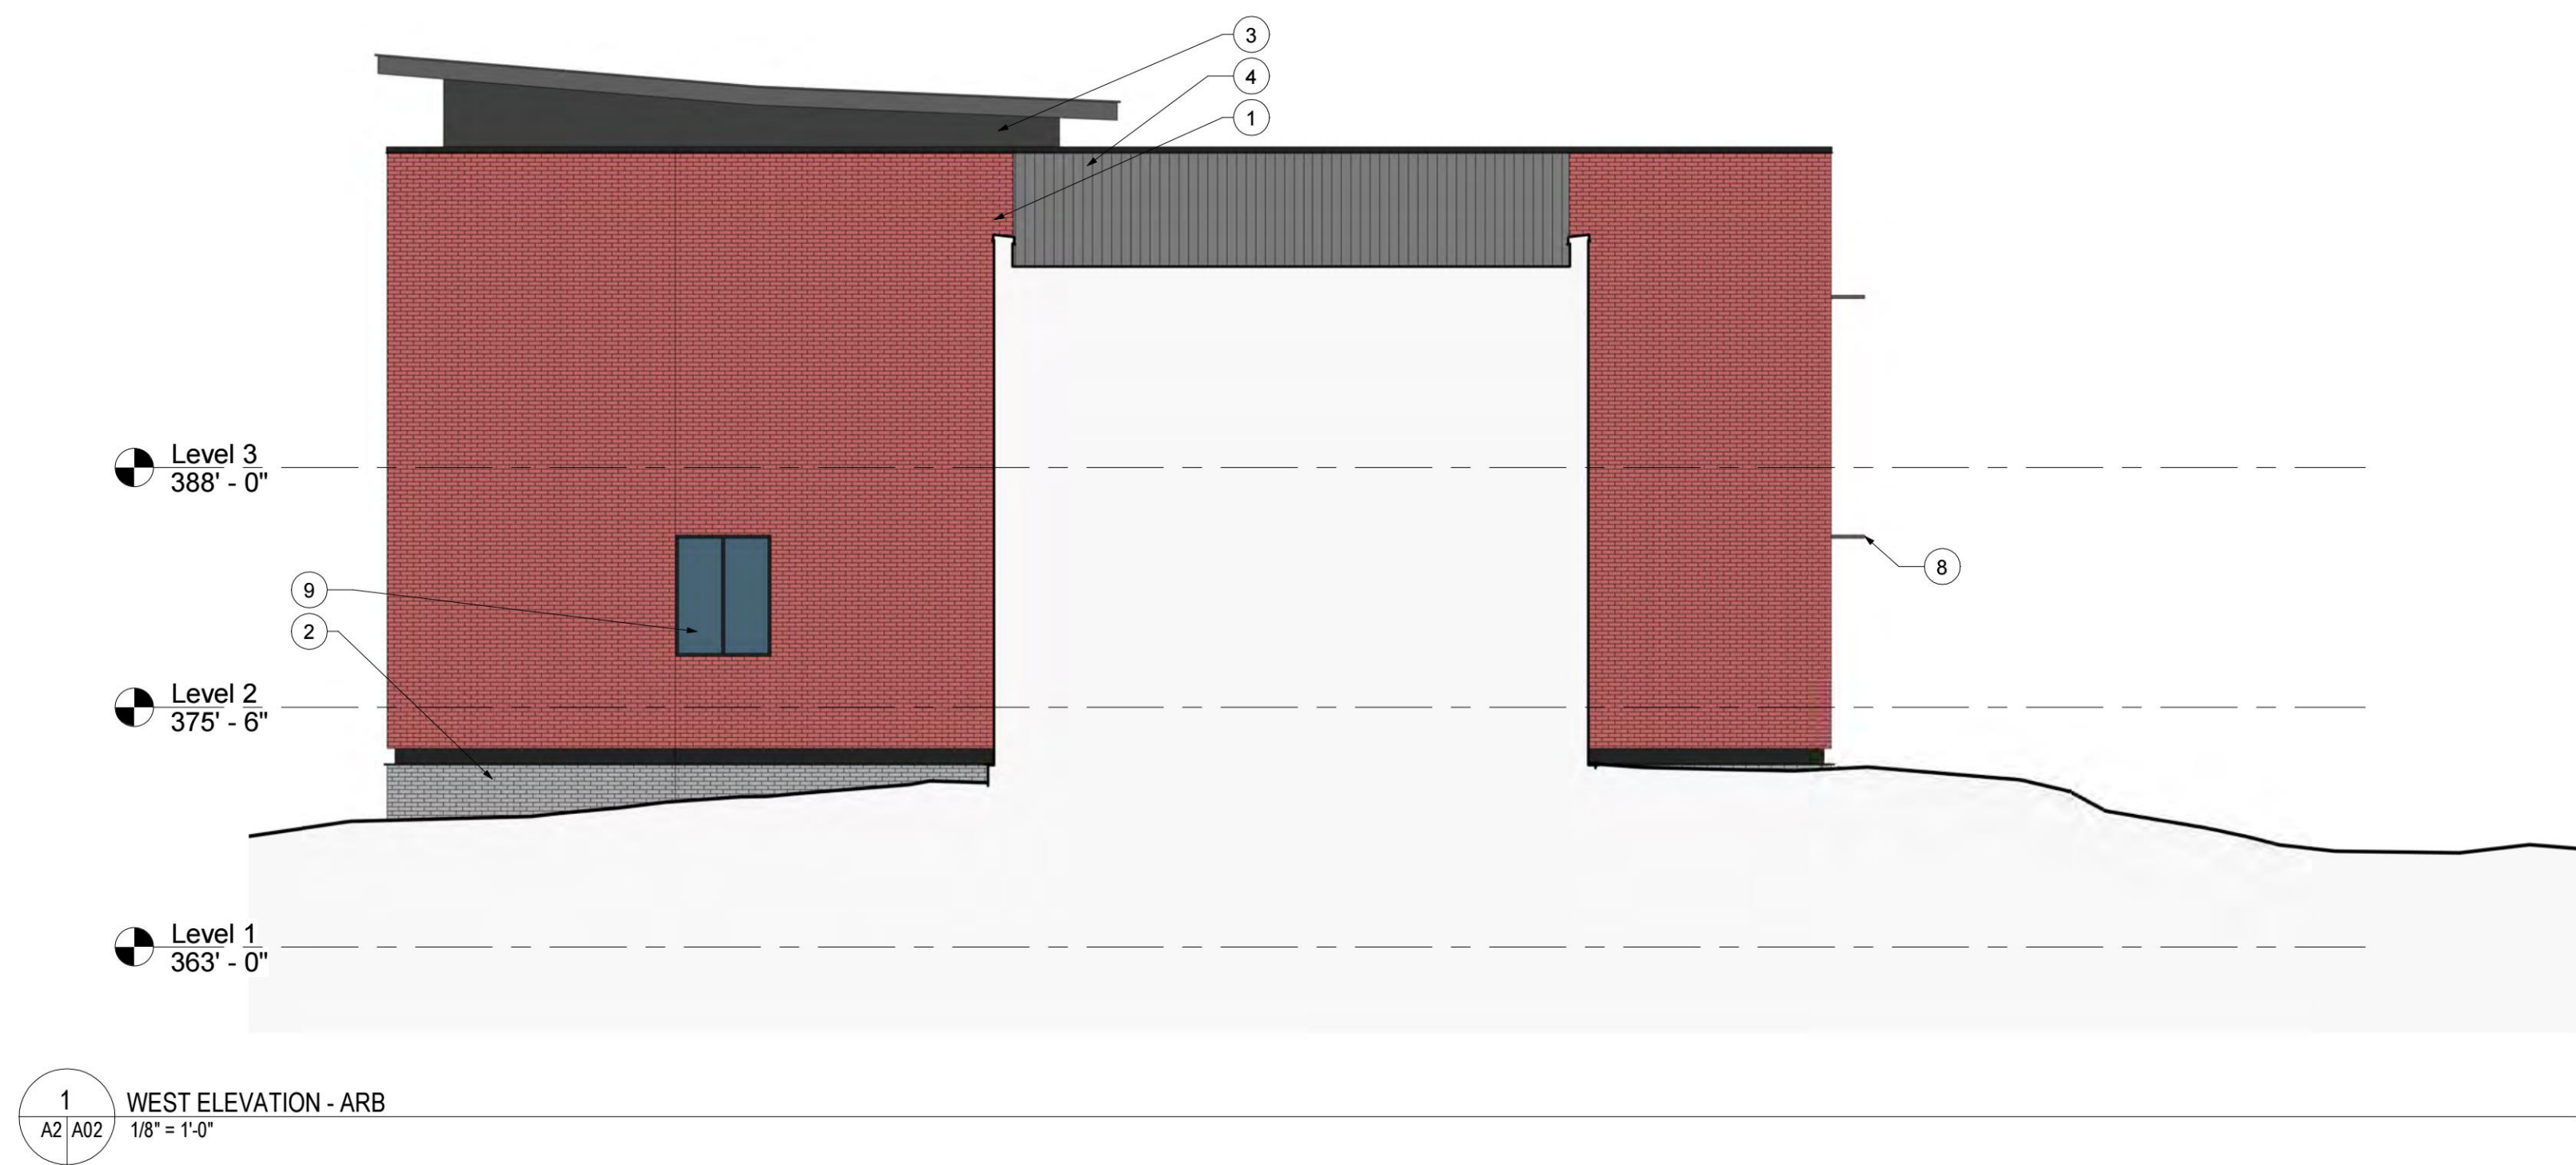

NOT FOR
CONSTRUCTION

Project Owner
Rivanna Water and Sewer Authority

Rivanna Water and Sewer Authority
Moore's Creek Administration Building
695 Moore's Creek Ln,
Charlottesville, VA 22902

This drawing is an instrument of service and shall remain the property of Short Elliott Hendrickson, Inc. (SEH). This drawing, concepts and ideas contained herein shall not be used, reproduced, revised, or retained without the express written approval of SEH.

Submission or distribution of this drawing to meet official or regulatory requirements or for purposes in connection with the project is not to be construed as publication in derogation of any of the rights of SEH.

COPYRIGHT © 2022
Short Elliott Hendrickson, Inc.
All Rights Reserved

SEH Project
Checked By
Drawn By

Project Status
Schematic Design Set Draft

Issue Date
May 31, 2023

REVISION SCHEDULE		
REV. #	DESCRIPTION	DATE

BUILDING ELEVATIONS



1
A03

APPROACH - BRIDGE Copy 1



2
A03

APPROACH - ENTRY Copy 1



NOT FOR
CONSTRUCTION

Project Owner
Rivanna Water and Sewer Authority

Rivanna Water and Sewer Authority
Moors Creek Administration Building
695 Moors Creek Ln,
Charlottesville, VA 22902

This drawing is an instrument of service and shall remain the property of Short Elliott Hendrickson, Inc. (SEH). This drawing, concepts and ideas contained herein shall not be used, reproduced, revised, or related without the express written approval of SEH.
Submission or distribution of this drawing to meet official or regulatory requirements or for purposes in connection with the project is not to be construed as publication in derogation of any of the rights of SEH.

COPYRIGHT © 2022
Short Elliott Hendrickson, Inc.
All Rights Reserved

SEH Project
Checked By
Drawn By

Project Status
Schematic Design Set Draft


Issue Date
May 31, 2023

REVISION SCHEDULE		
REV. #	DESCRIPTION	DATE

3D EXTERIOR VIEWS

A03


I-64

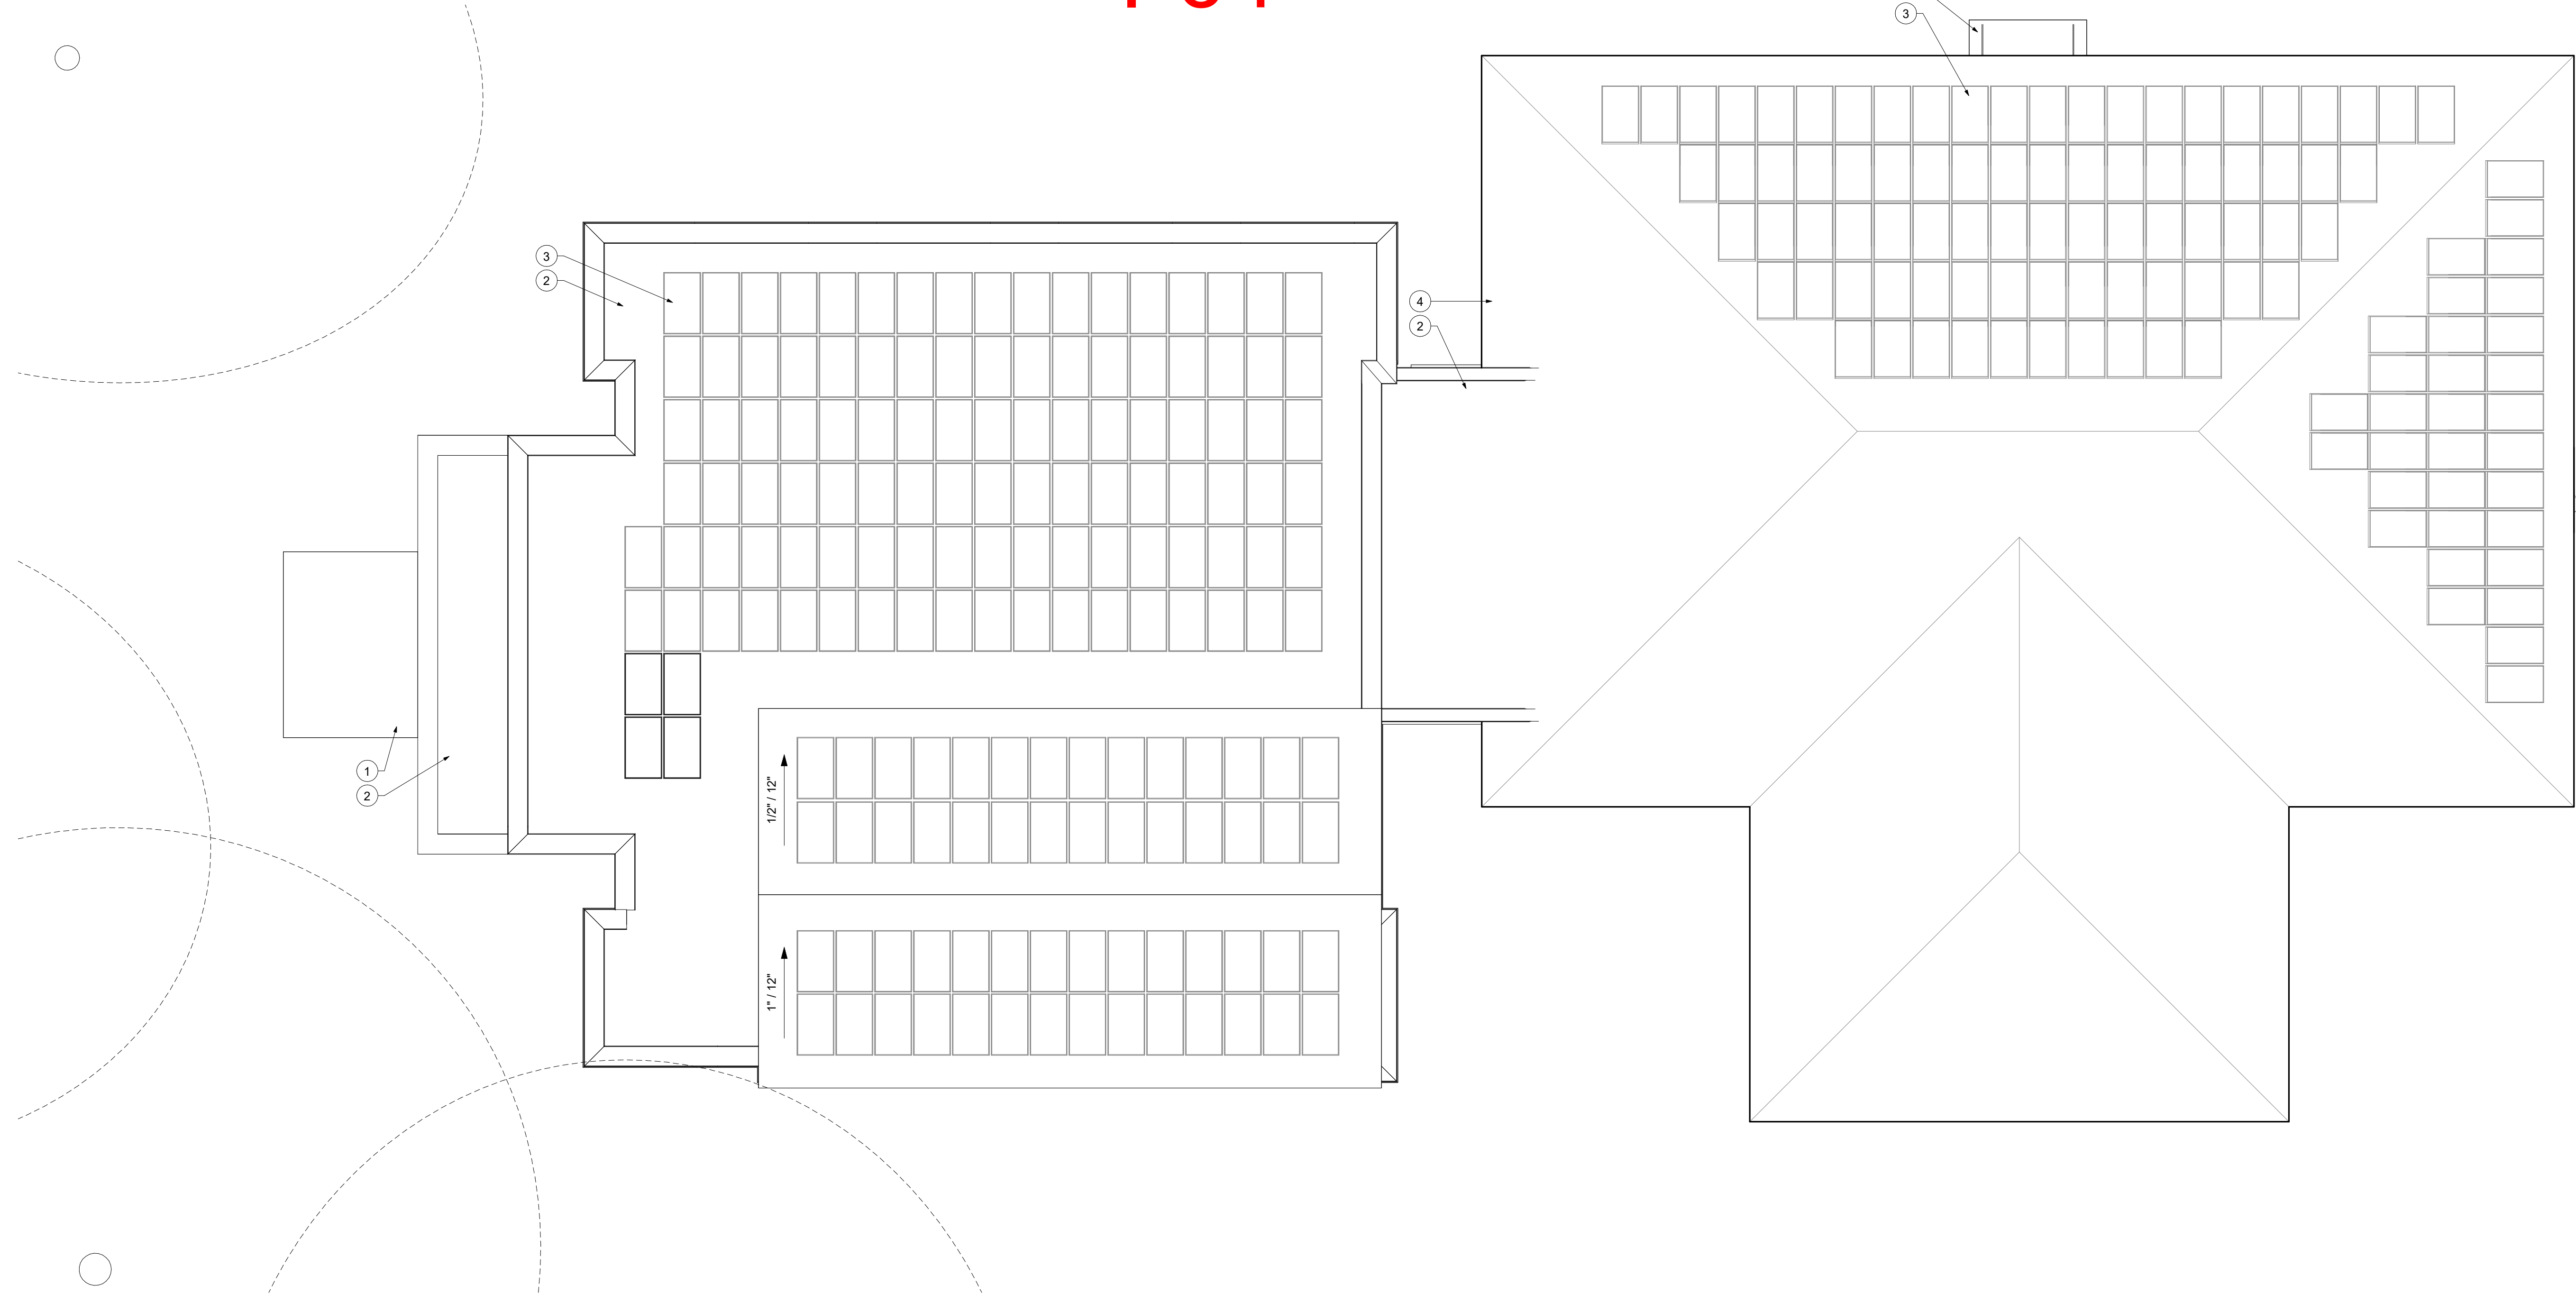

1 ROOF PLAN
A120 1/8" = 1'-0"

ROOF PLAN SHEET NOTES

- 1 ROOF CANOPY BELOW
- 2 MEMBRANE ROOF, SEE TYPICAL ASSEMBLIES
- 3 FUTURE PV ARRAY NIC
- 4 EXISTING METAL ROOF TO REMAIN

 

NOT FOR
CONSTRUCTION

Project Owner
Rivanna Water and Sewer Authority

Rivanna Water & Sewer Authority
MOORES CREEK ADMINISTRATION BUILDING
695 MOORES CREEK LANE,
CHARLOTTESVILLE, VA 22902

This drawing is an instrument of service and shall remain the property of Short Elliott Hendrickson, Inc. (SEH). This drawing, concepts and ideas contained herein shall not be used, reproduced, revised, or related without the express written approval of SEH.

Submission or distribution of this drawing to meet official or regulatory requirements or for purposes in connection with the project is not to be construed as publication in derogation of any of the rights of SEH.

COPYRIGHT © 2022
Short Elliott Hendrickson, Inc.
All Rights Reserved

SEH Project
Checked By
Drawn By


Project Status
Schematic Design Set

Issue Date
June 29, 2023


REVISION SCHEDULE		
REV. #	DESCRIPTION	DATE

ROOF PLAN

A120

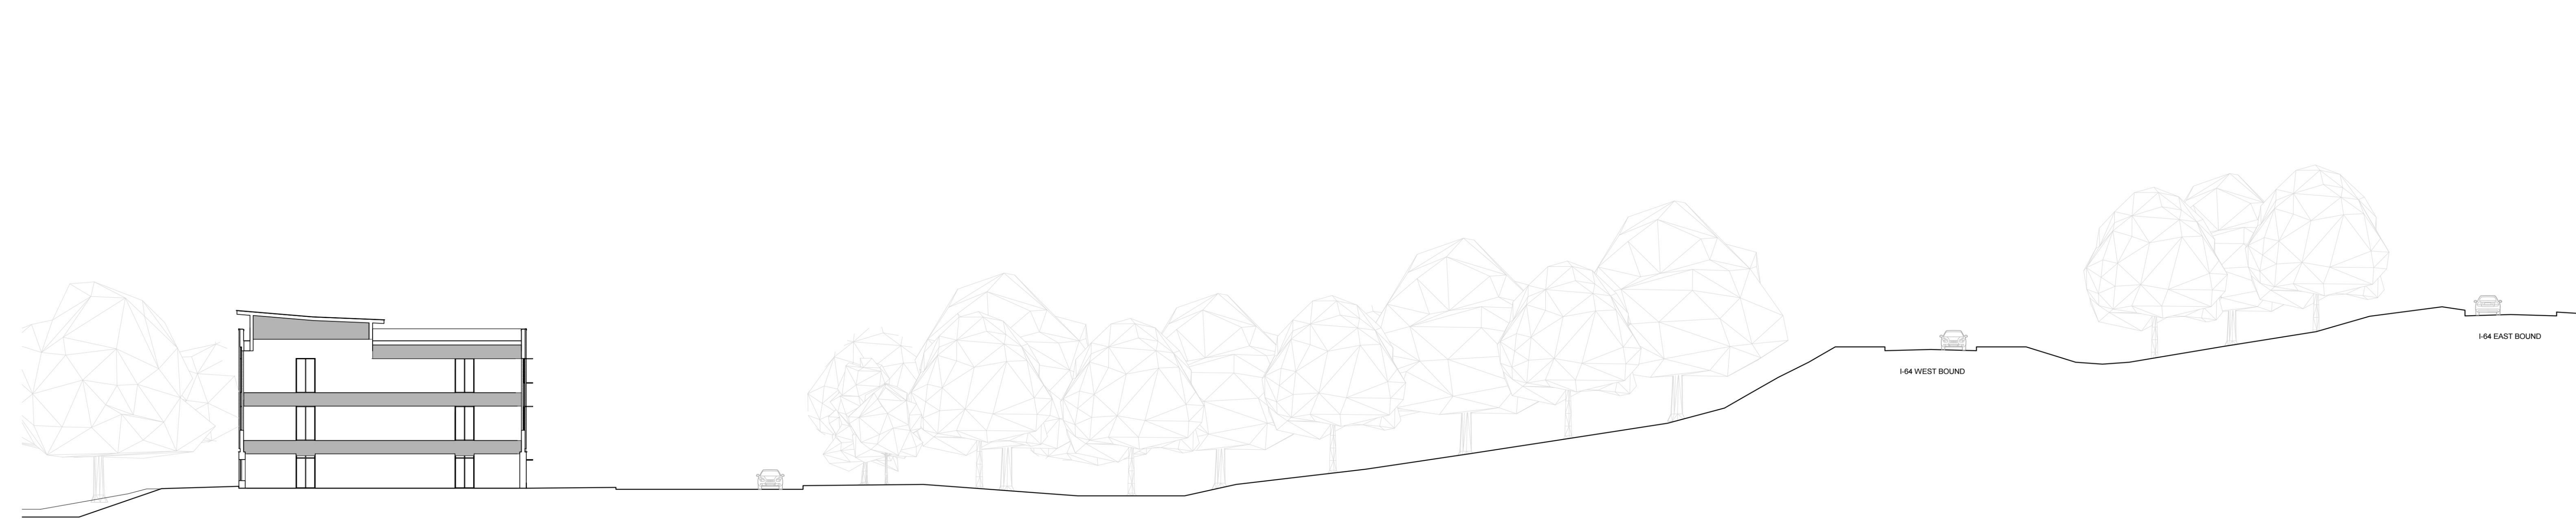

1 NORTH-SOUTH SITE SECTION
A3/A04 3/64" = 1'-0"

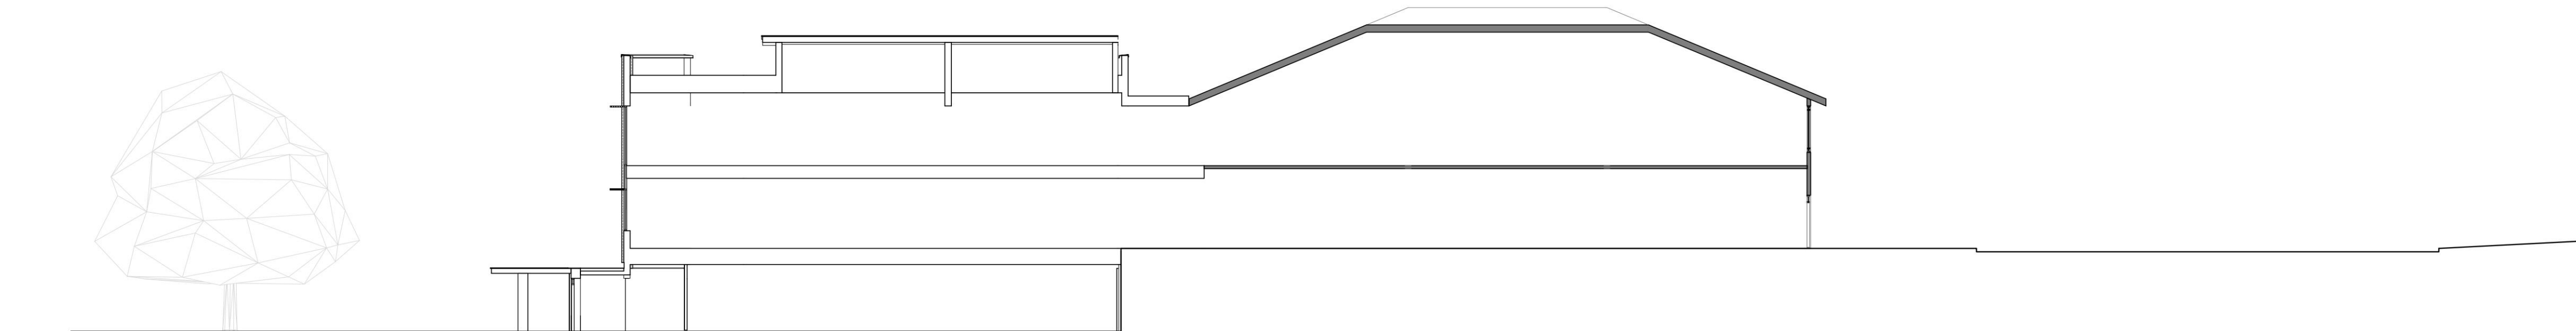

2 EAST-WEST SITE SECTION
A2/A04 1/16" = 1'-0"

6/2/2023 6:27:38 PM



NOT FOR
CONSTRUCTION

Project Owner
Rivanna Water and Sewer Authority

Rivanna Water and Sewer Authority
Moore's Creek Administration Building
695 Moore's Creek Ln,
Charlottesville, VA 22902

This drawing is an instrument of service and shall remain the property of Short Elicit Hendrickson, Inc. (SEH). This drawing, concepts and ideas contained herein shall not be used, reproduced, revised, or retained without the express written approval of SEH.
Submission or distribution of this drawing to meet official or regulatory requirements or for purposes in connection with the project is not to be construed as publication in derogation of any of the rights of SEH.

COPYRIGHT © 2022
Short Elicit Hendrickson, Inc.
All Rights Reserved

SEH Project
Checked By
Drawn By

Project Status
Schematic Design Set Draft

Issue Date
May 31, 2023

REVISION SCHEDULE		
REV. #	DESCRIPTION	DATE

SITE SECTIONS

A04

6/5/2023 10:12:49 AM



VIEW FROM SOUTHWEST

Project Owner

Rivanna Water and Sewer Authority
Moores Creek Administration Building
695 Moores Creek Ln,
Charlottesville, VA 22902

This drawing is an instrument of service and shall remain the property of Short Elliott Hendrickson, Inc. (SEH). This drawing, concepts and ideas contained herein shall not be used, reproduced, revised, or retained without the express written approval of SEH. Submission or distribution of this drawing to meet official or regulatory requirements or for purposes in connection with the project is not to be construed as publication in derogation of any of the rights of SEH.

COPYRIGHT © 2022
Short Elliott Hendrickson, Inc.
All Rights Reserved

SEH Project
Checked By
Drawn By

170197

Project Status

Issue Date

REVISION SCHEDULE		
REV. #	DESCRIPTION	DATE

EXTERIOR RENDERING

6/5/2023 10:12:50 AM



VIEW FROM NORTHWEST

Project Owner

Rivanna Water and Sewer Authority
Moores Creek Administration Building
695 Moores Creek Ln,
Charlottesville, VA 22902

This drawing is an instrument of service and shall remain the property of Short Elliott Hendrickson, Inc. (SEH). This drawing, concepts and ideas contained herein shall not be used, reproduced, revised, or retained without the express written approval of SEH. Submittal or distribution of this drawing to meet official or regulatory requirements or for purposes in connection with the project is not to be construed as publication in derogation of any of the rights of SEH.

Copyright © 2022
Short Elliott Hendrickson, Inc.
All Rights Reserved

SEH Project
Checked By
Drawn By

170197

Project Status

Issue Date

REVISION SCHEDULE		
REV. #	DESCRIPTION	DATE

EXTERIOR RENDERING



VIEW FROM SOUTH

Project Owner

Rivanna Water and Sewer Authority
Moores Creek Administration Building
695 Moores Creek Ln,
Charlottesville, VA 22902

This drawing is an instrument of service and shall remain the property of Short Elliott Hendrickson, Inc. (SEH). This drawing, concepts and ideas contained herein shall not be used, reproduced, revised, or related without the express written approval of SEH. Submittal or distribution of this drawing to meet official or regulatory requirements or for purposes in connection with the project is not to be construed as publication in derogation of any of the rights of SEH.

COPYRIGHT © 2022
Short Elliott Hendrickson, Inc.
All Rights Reserved

SEH Project
Checked By
Drawn By

170197

Project Status

Issue Date

REVISION SCHEDULE		
REV. #	DESCRIPTION	DATE

EXTERIOR RENDERING