


[illegible]


2/3/2023 10:20:42 AM



 

This drawing and the design of all components shown are the sole property of HEFFNER ARCHITECTS, PC and are intended for this project specifically. The reproduction, copying or use of this drawing or any of its components is strictly prohibited without the written consent of HEFFNER ARCHITECTS, PC. Any infringement of this copyright will be subject to strict legal action.

SEAL

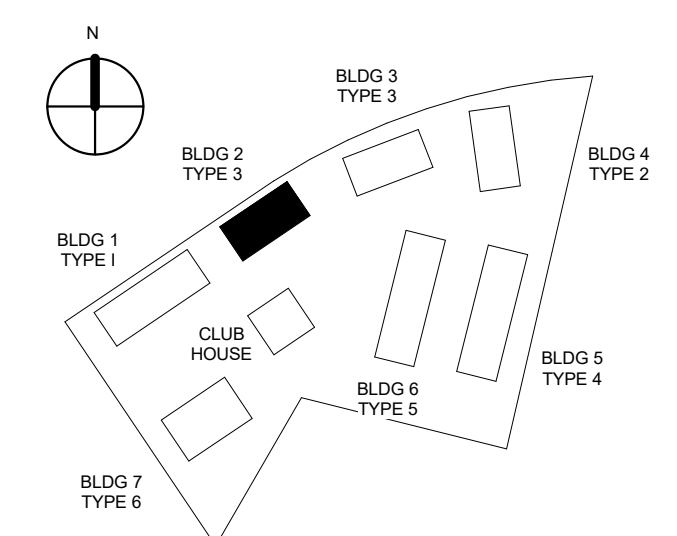ALBERMARLE COUNTY, VIRGINIA[illegible]

SHEET NUMBER

ARB SET

© 2023 HEFFNER ARCHITECTS PC

2/3/2023 10:20:54 AM



$$\frac{1}{8}'' = 1'-0''$$

$$1/8'' = 1'-0''$$

$$\frac{1}{8}'' = 1'-0''$$


1


Keynote Legend - EXTERIOR FINISHES	
Key Value	Keynote Text
E-1B	CEMENTITIOUS BOARD & BATTEN 1- HARDIE ARCTIC WHITE
E-1P	CEMENTITIOUS PANEL 1- HARDIE ARCTIC WHITE
E-1S	CEMENTITIOUS SIDING 1- HARDIE ARCTIC WHITE
E-2B	CEMENTITIOUS BOARD & BATTEN 2- HARDIE PEARL GRAY
E-2P	CEMENTITIOUS PANEL 2- HARDIE PEARL GRAY
E-2S	CEMENTITIOUS SIDING 2- HARDIE PEARL GRAY
E-3S	CEMENTITIOUS SIDING 3- HARDIE LIGHT PEWTER
E-4B	CEMENTITIOUS BOARD & BATTEN 4- HARDIE IRON GRAY
E-4P	CEMENTITIOUS PANEL 4- HARDIE IRON GRAY
E-4S	CEMENTITIOUS SIDING 4- HARDIE IRON GRAY
E-5B	CEMENTITIOUS BOARD & BATTEN 5- HARDIE GRAY SLATE
E-5P	CEMENTITIOUS PANEL 5- HARDIE GRAY SLATE
E-5S	CEMENTITIOUS SIDING 5- HARDIE GRAY SLATE
E-6B	CEMENTITIOUS BOARD & BATTEN 6- HARDIE LIGHT MIST
E-6P	CEMENTITIOUS PANEL 6- HARDIE LIGHT MIST
E-6S	CEMENTITIOUS SIDING 6- HARDIE LIGHT MIST
E-10	COMP. ASPHALT ROOF SHINGLE CERTAINTED PEWTERWOOD
E-13	VINYL WINDOW

 

© HEFFNER ARCHITECTS, PC.

This drawing and the design of all components shown are the sole property of HEFFNER ARCHITECTS, PC and are intended for this project specifically. The reproduction, copying or use of this drawing or any of its components is strictly prohibited without the written consent of HEFFNER ARCHITECTS, PC. Any infringement of this copyright will be subject to strict legal action.

SEAL


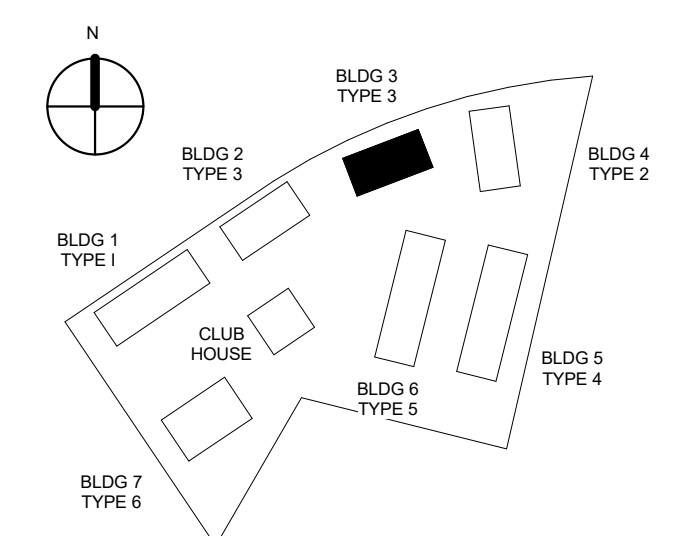
ALBERMARLE COUNTY, VIRGINIA[illegible]

SHEET NUMBER

ARB SET

© 2023 HEFFNER ARCHITECTS PC





2/3/2023 10:21:05 AM

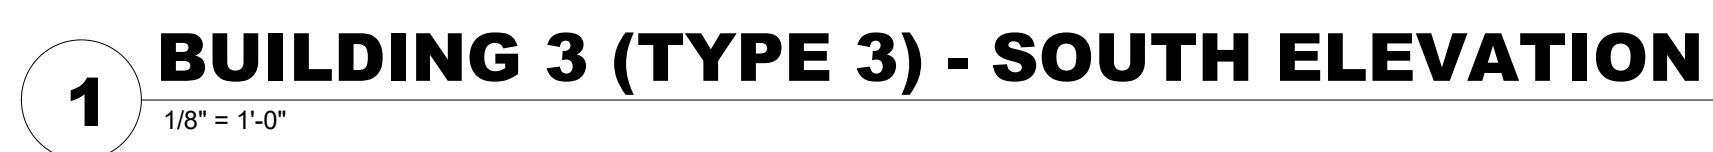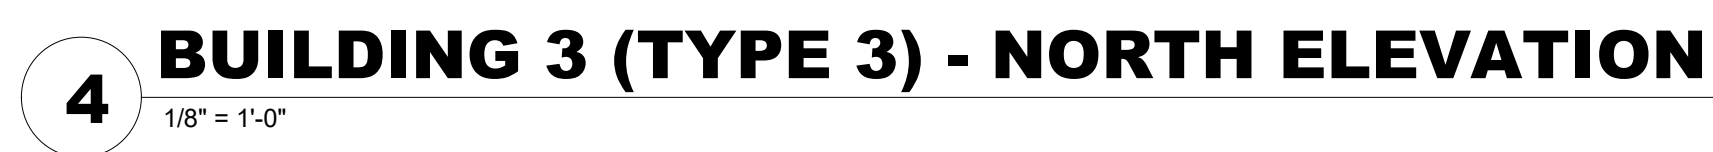


Keynote Legend - EXTERIOR FINISHES	
Key Value	Keynote Text
E-1B	CEMENTITIOUS BOARD & BATTEN 1: HARDIE ARCTIC WHITE
E-1P	CEMENTITIOUS PANEL 2: HARDIE ARCTIC WHITE
E-1S	CEMENTITIOUS SIDING 1: HARDIE ARCTIC WHITE
E-2B	CEMENTITIOUS BOARD & BATTEN 2: HARDIE PEARL GRAY
E-2P	CEMENTITIOUS PANEL 2: HARDIE PEARL GRAY
E-2S	CEMENTITIOUS SIDING 2: HARDIE PEARL GRAY
E-3S	CEMENTITIOUS SIDING 3: HARDIE AGED PEWTER
E-4B	CEMENTITIOUS BOARD & BATTEN 4: HARDIE IRON GRAY
E-4P	CEMENTITIOUS PANEL 4: HARDIE IRON GRAY
E-4S	CEMENTITIOUS SIDING 4: HARDIE IRON GRAY
E-5B	CEMENTITIOUS BOARD & BATTEN 5: HARDIE GRAY SLATE
E-5P	CEMENTITIOUS PANEL 5: HARDIE GRAY SLATE
E-5S	CEMENTITIOUS SIDING 5: HARDIE GRAY SLATE
E-6B	CEMENTITIOUS BOARD & BATTEN 6: HARDIE LIGHT MIST
E-6P	CEMENTITIOUS PANEL 6: HARDIE LIGHT MIST
E-6S	CEMENTITIOUS SIDING 6: HARDIE LIGHT MIST
E-10	COMP. ASPHALT ROOF SHINGLE: CERTAINTED PEWTERWOOD

[illegible]

2/3/2023 10:21:16 AM

    


2/3/2023 10:21:16 AM
C:\Users\raymond\Documents\21016 Site_raymond\yu8322.rvt

 

© HEFFNER ARCHITECTS, PC.

This drawing and the design of all components shown are the sole property of HEFFNER ARCHITECTS, PC and are intended for this project specifically. The reproduction, copying or use of this drawing or any of its components is strictly prohibited without the written consent of HEFFNER ARCHITECTS, PC. Any infringement of this copyright will be subject to strict legal action.

SEAL

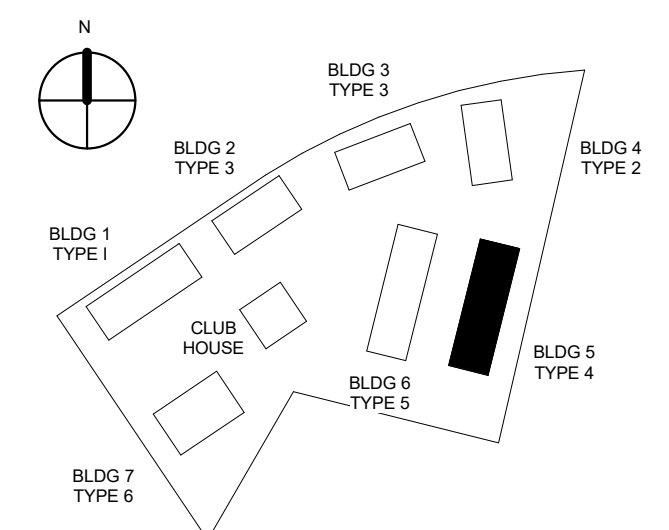ALBERMARLE COUNTY, VIRGINIA

Keynote Legend - EXTERIOR FINISHES	
Key Value	Keynote Text
E-1B	CEMENTITIOUS BOARD & BATTEN 1: HARDIE ARCTIC WHITE
E-1P	CEMENTITIOUS PANEL 1: HARDIE ARCTIC WHITE
E-1S	CEMENTITIOUS SIDING 1: HARDIE ARCTIC WHITE
E-2B	CEMENTITIOUS BOARD & BATTEN 2: HARDIE PEARL GRAY
E-2P	CEMENTITIOUS PANEL 2: HARDIE PEARL GRAY
E-2S	CEMENTITIOUS SIDING 2: HARDIE PEARL GRAY
E-3S	CEMENTITIOUS SIDING 3: HARDIE ASH PEWTER
E-4B	CEMENTITIOUS BOARD & BATTEN 4: HARDIE IRON GRAY
E-4P	CEMENTITIOUS PANEL 4: HARDIE IRON GRAY
E-4S	CEMENTITIOUS SIDING 4: HARDIE IRON GRAY
E-5B	CEMENTITIOUS BOARD & BATTEN 5: HARDIE GRAY SLATE
E-5P	CEMENTITIOUS PANEL 5: HARDIE GRAY SLATE
E-5S	CEMENTITIOUS SIDING 5: HARDIE GRAY SLATE
E-6B	CEMENTITIOUS BOARD & BATTEN 6: HARDIE LIGHT MIST
E-6P	CEMENTITIOUS PANEL 6: HARDIE LIGHT MIST
E-6S	CEMENTITIOUS SIDING 6: HARDIE LIGHT MIST
E-63	COMP. ASPHALT ROOF SHINGLE: CERTAINTED PEWTERWOOD
E-13	VINYL WINDOW

[illegible]


PROJECT NUMBER	21016
SHEET ISSUE DATE	02/06/23
PRINT DATE	02/06/23
SHEET TITLE	

SHEET NUMBER


A405

ARB SET

© 2023 HEFFNER ARCHITECTS PC
2/3/2023 10:21:30 AM

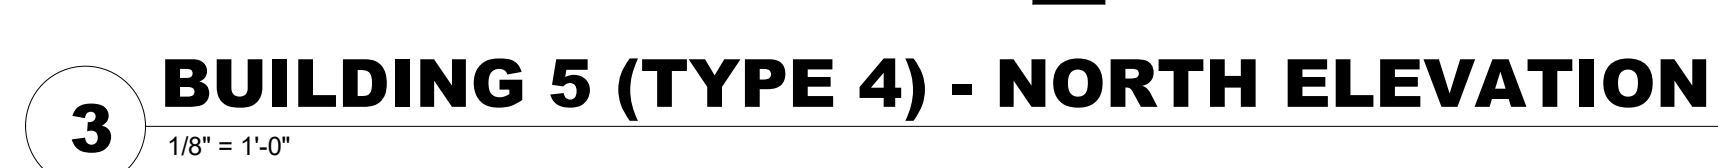

2/3/2023 10:21:30 AM
C:\Users\raymond\Documents\21016 Site_raymond\8322.rvt

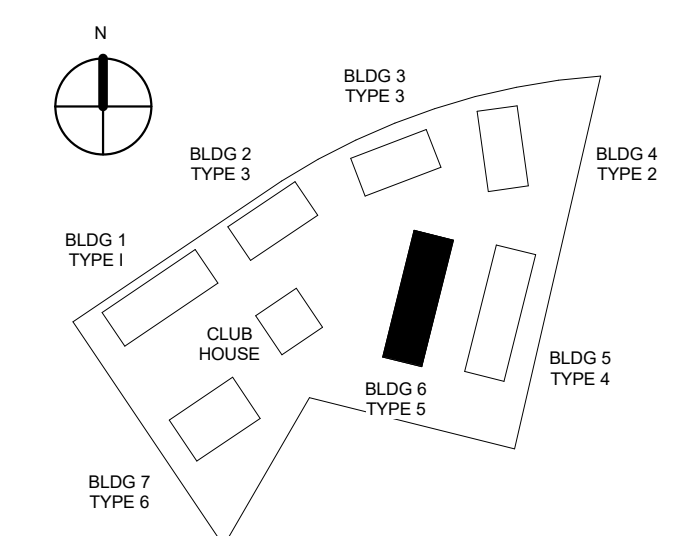ALBERMARLE COUNTY, VIRGINIA[illegible]

ELEVATIONS - BUILDING 6 (TYPE 5) - NORTH & EAST

A406

© 2023 HEFFNER ARCHITECTS PC



2 BUILDING 6 (TYPE 5) - NORTH ELEVATION
1/8" = 1'-0"

Keynote Legend - EXTERIOR FINISHES	
Key Value	Keynote Text
E-1B	CEMENTITIOUS BOARD & BATTEN 1- HARDIE ARCTIC WHITE
E-1P	CEMENTITIOUS PANEL 1- HARDIE ARCTIC WHITE
E-1S	CEMENTITIOUS SIDING 1- HARDIE ARCTIC WHITE
E-2B	CEMENTITIOUS BOARD & BATTEN 2- HARDIE PEARL GRAY
E-2P	CEMENTITIOUS PANEL 2- HARDIE PEARL GRAY
E-2S	CEMENTITIOUS SIDING 2- HARDIE PEARL GRAY
E-3B	CEMENTITIOUS BOARD & BATTEN 3- HARDIE AGES PEWTER
E-3P	CEMENTITIOUS PANEL & BATTEN 4- HARDIE IRON GRAY
E-4P	CEMENTITIOUS PANEL 4- HARDIE IRON GRAY
E-4S	CEMENTITIOUS SIDING 4- HARDIE IRON GRAY
E-5B	CEMENTITIOUS BOARD & BATTEN 5- HARDIE GRAY SLATE
E-5P	CEMENTITIOUS PANEL 5- HARDIE GRAY SLATE
E-5S	CEMENTITIOUS SIDING 5- HARDIE GRAY SLATE
E-6B	CEMENTITIOUS BOARD & BATTEN 6- HARDIE LIGHT MIST
E-6P	CEMENTITIOUS PANEL 6- HARDIE LIGHT MIST
E-6S	CEMENTITIOUS SIDING 6- HARDIE LIGHT MIST
E-10	COMP ASPHALT ROOF SINGLET CERTAINTED PEWTERWOOD
E-13	VINYL WINDOW




1 BUILDING 6 (TYPE 5) - EAST ELEVATION
1/8" = 1'-0"

© HEFFNER ARCHITECTS, PC.

This drawing and the design of all components shown are the sole property of HEFFNER ARCHITECTS, PC and are intended for this project specifically. The reproduction, copying or use of this drawing or any of its components is strictly prohibited without the written consent of HEFFNER ARCHITECTS, PC. Any infringement of this copyright will be subject to strict legal action.

SEAL

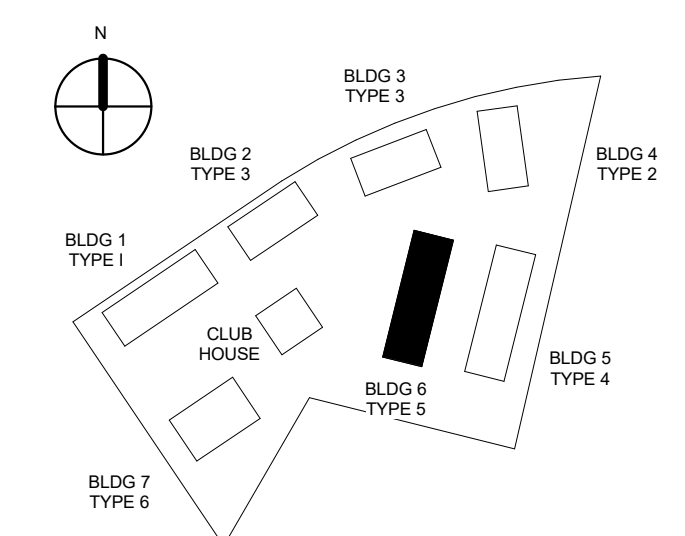ALBERMARLE COUNTY, VIRGINIA[illegible]

PROJECT NUMBER	21016
SHEET ISSUE DATE	02/06/23
PRINT DATE	02/06/23
SHEET TITLE	

SHEET NUMBER

A407

ARB SET

© 2023 HEFFNER ARCHITECTS PC

2/3/2023 10:21:45 AM



