


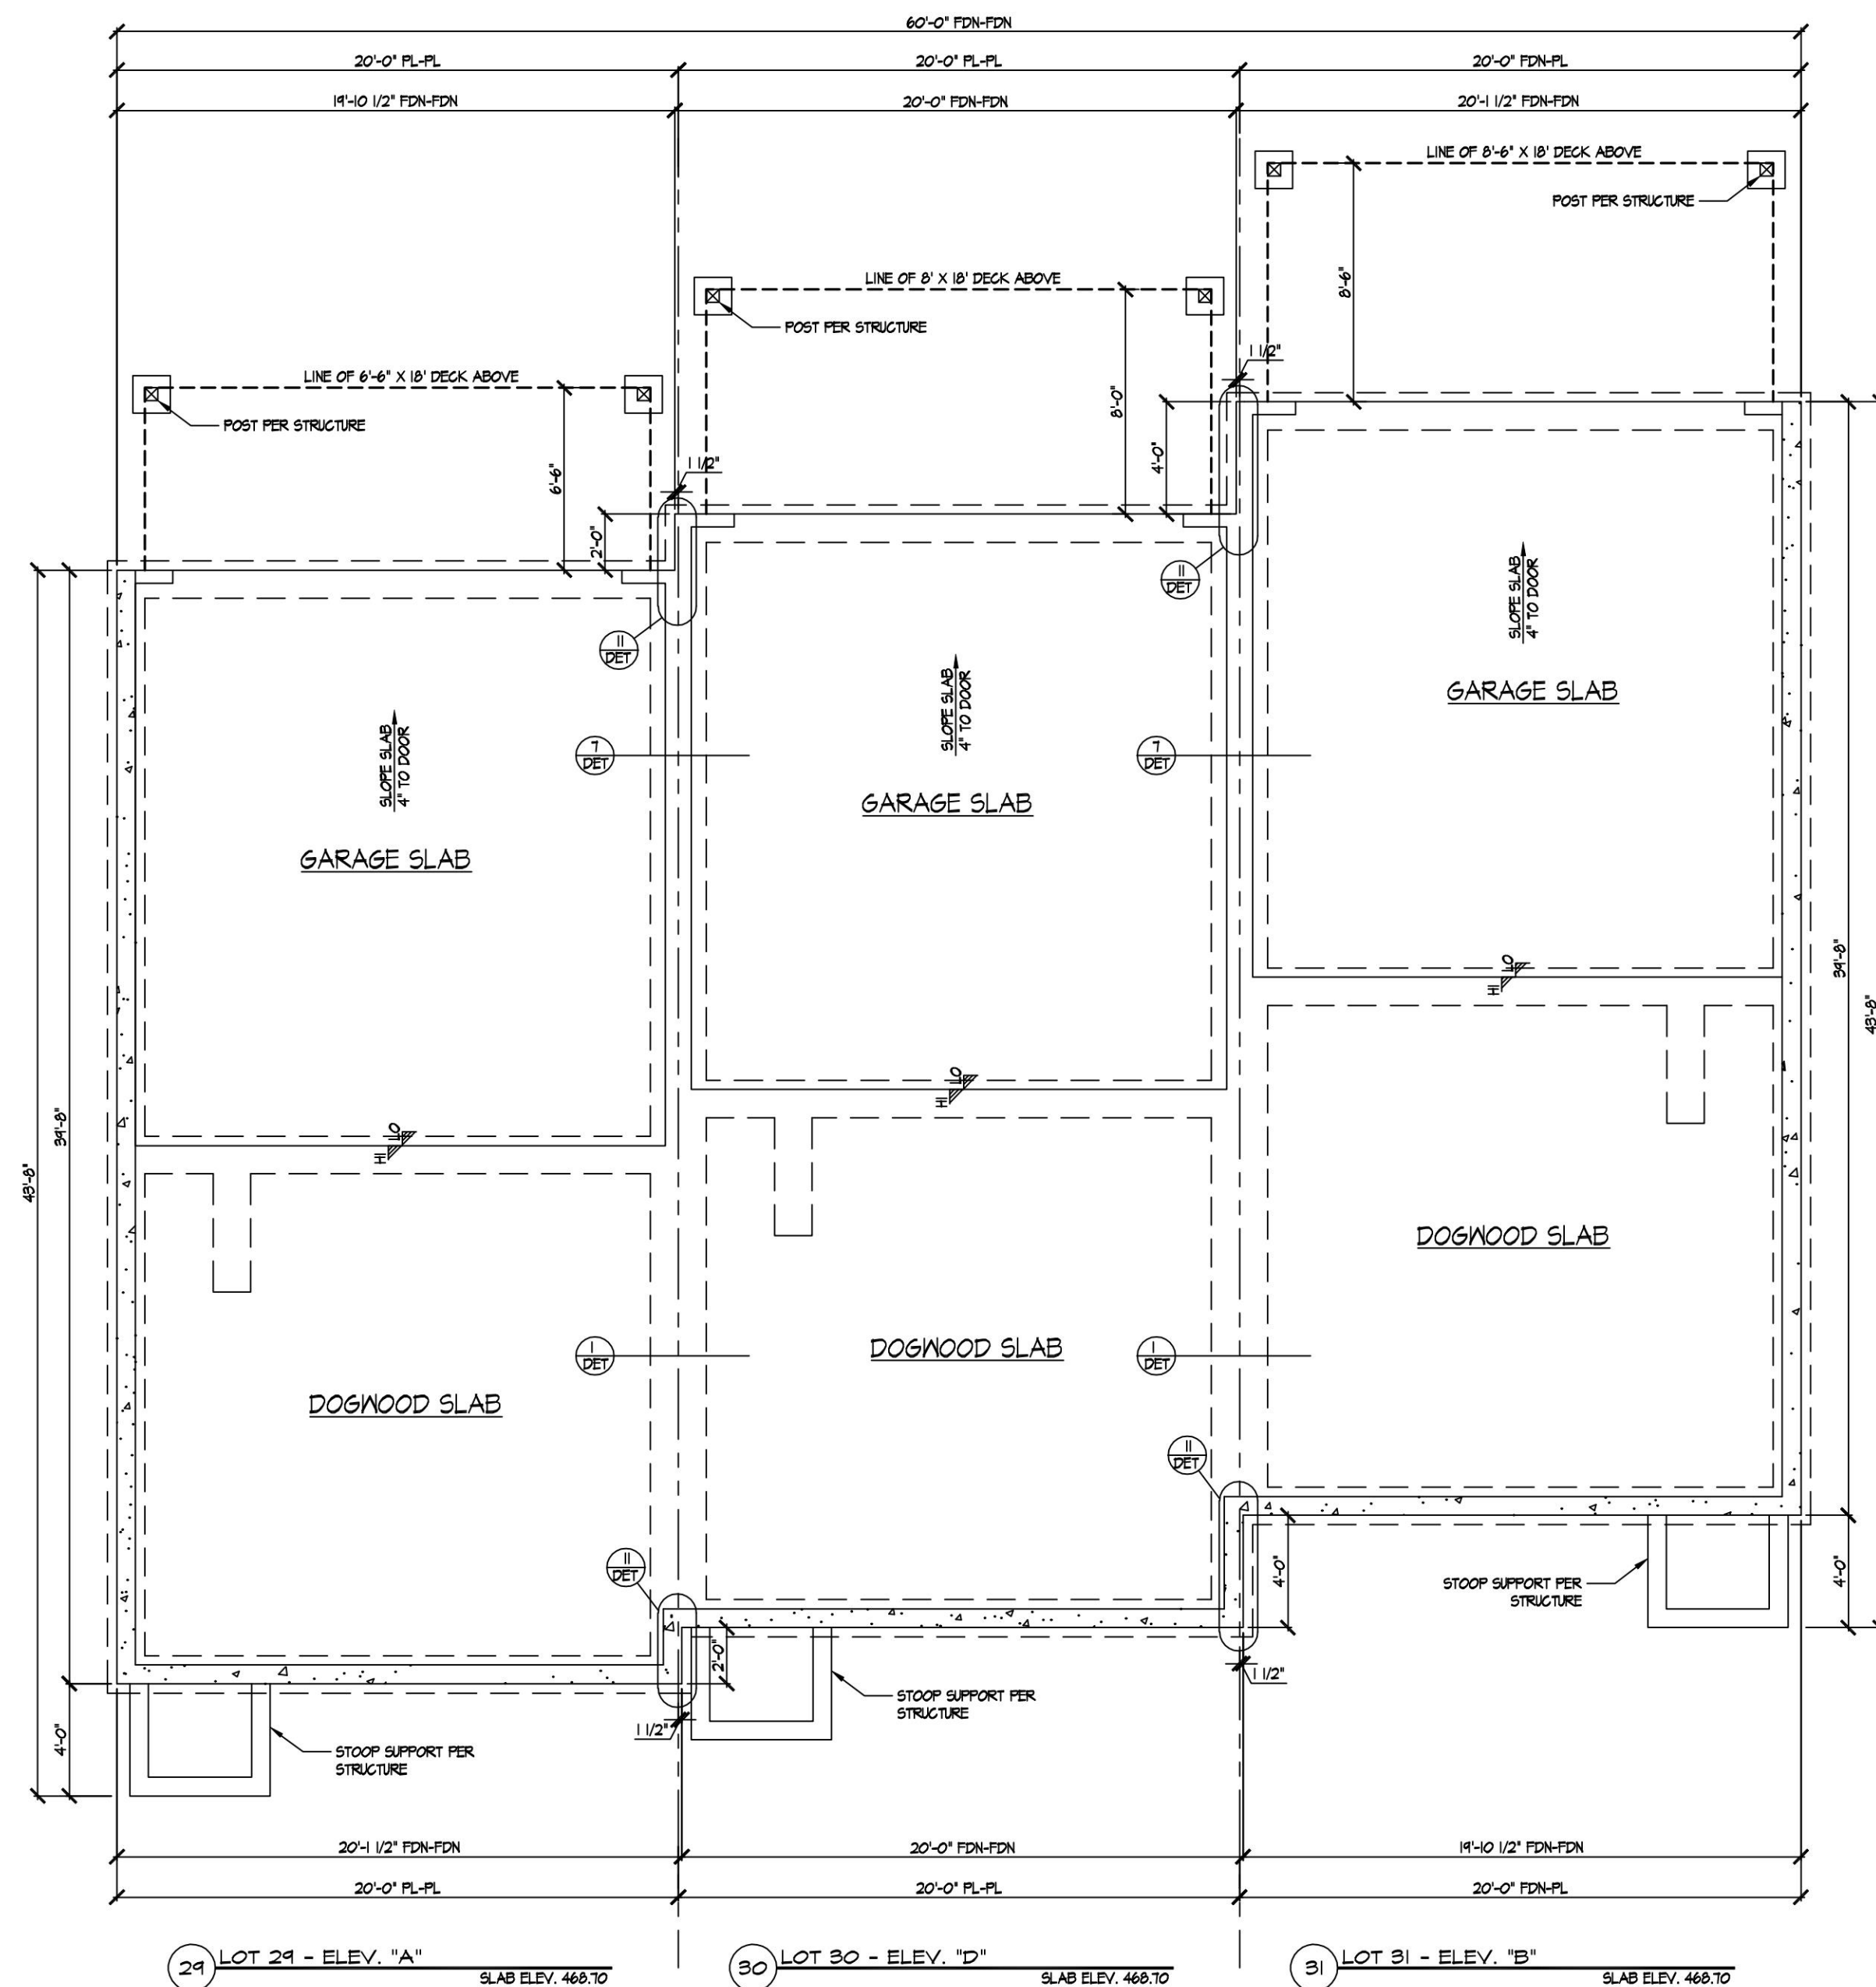

STRIP SLAB PLAN - LOTS 29-31
SCALE: 3/16"=1'-0"

NOTE:
REFERENCE UNIT FLOOR PLANS AND
STRUCTURAL PLANS FOR INFORMATION
NOT SHOWN.

NOTE:
REFERENCE CIVIL ENGINEERING AND
GRADE PLANS TO VERIFY VERTICAL &
HORIZONTAL OFFSETS & INFORMATION
NOT SHOWN.



SEAL:

DOGWOOD
DONLORA
LOTS 29-31

MODEL:

ORIGINAL ISSUE
DATE: 09-12-2023

REVISION(S):

FOUNDATION PLAN

SHEET #

A=1



STRIP FRONT ELEVATION - LOTS 29-31
SCALE: 3/16"=1'-0"

NOTE:
REFERENCE UNIT FLOOR PLANS AND
STRUCTURAL PLANS FOR INFORMATION
NOT SHOWN.

NOTE:
REFERENCE CIVIL ENGINEERING AND
GRADE PLANS TO VERIFY VERTICAL &
HORIZONTAL OFFSETS & INFORMATION
NOT SHOWN.



SEAL:

MODEL:
DOGWOOD
DONLORA
LOTS 29-31

ORIGINAL ISSUE
DATE: 09-12-2023

REVISION(S):

DRAWING DESCRIPTION:
FRONT ELEVATIONS

SHEET #
A-2

© 2023, 2024 THE DRAWINGS CONTAINED HEREIN ARE THE PROPERTY OF GREENWOOD HOMES AND MAY NOT BE COPIED OR REPRODUCED IN WHOLE OR IN PART WITHOUT THE WRITTEN PERMISSION OF GREENWOOD HOMES. ALL DRAWING SETS MUST BE RETURNED UPON REQUEST.



STRIP REAR ELEVATION - LOTS 29-31
SCALE: 3/16"=1'-0"

NOTE:
REFERENCE UNIT FLOOR PLANS AND
STRUCTURAL PLANS FOR INFORMATION
NOT SHOWN.

NOTE:
REFERENCE CIVIL ENGINEERING AND
GRADE PLANS TO VERIFY VERTICAL &
HORIZONTAL OFFSETS & INFORMATION
NOT SHOWN.



SEAL:



MODEL:
DOGWOOD
DONLORA
LOTS 29-31

ORIGINAL ISSUE
DATE: 09-12-2023

REVISION(S):

DRAWING DESCRIPTION:
REAR ELEVATIONS

SHEET #
A-3

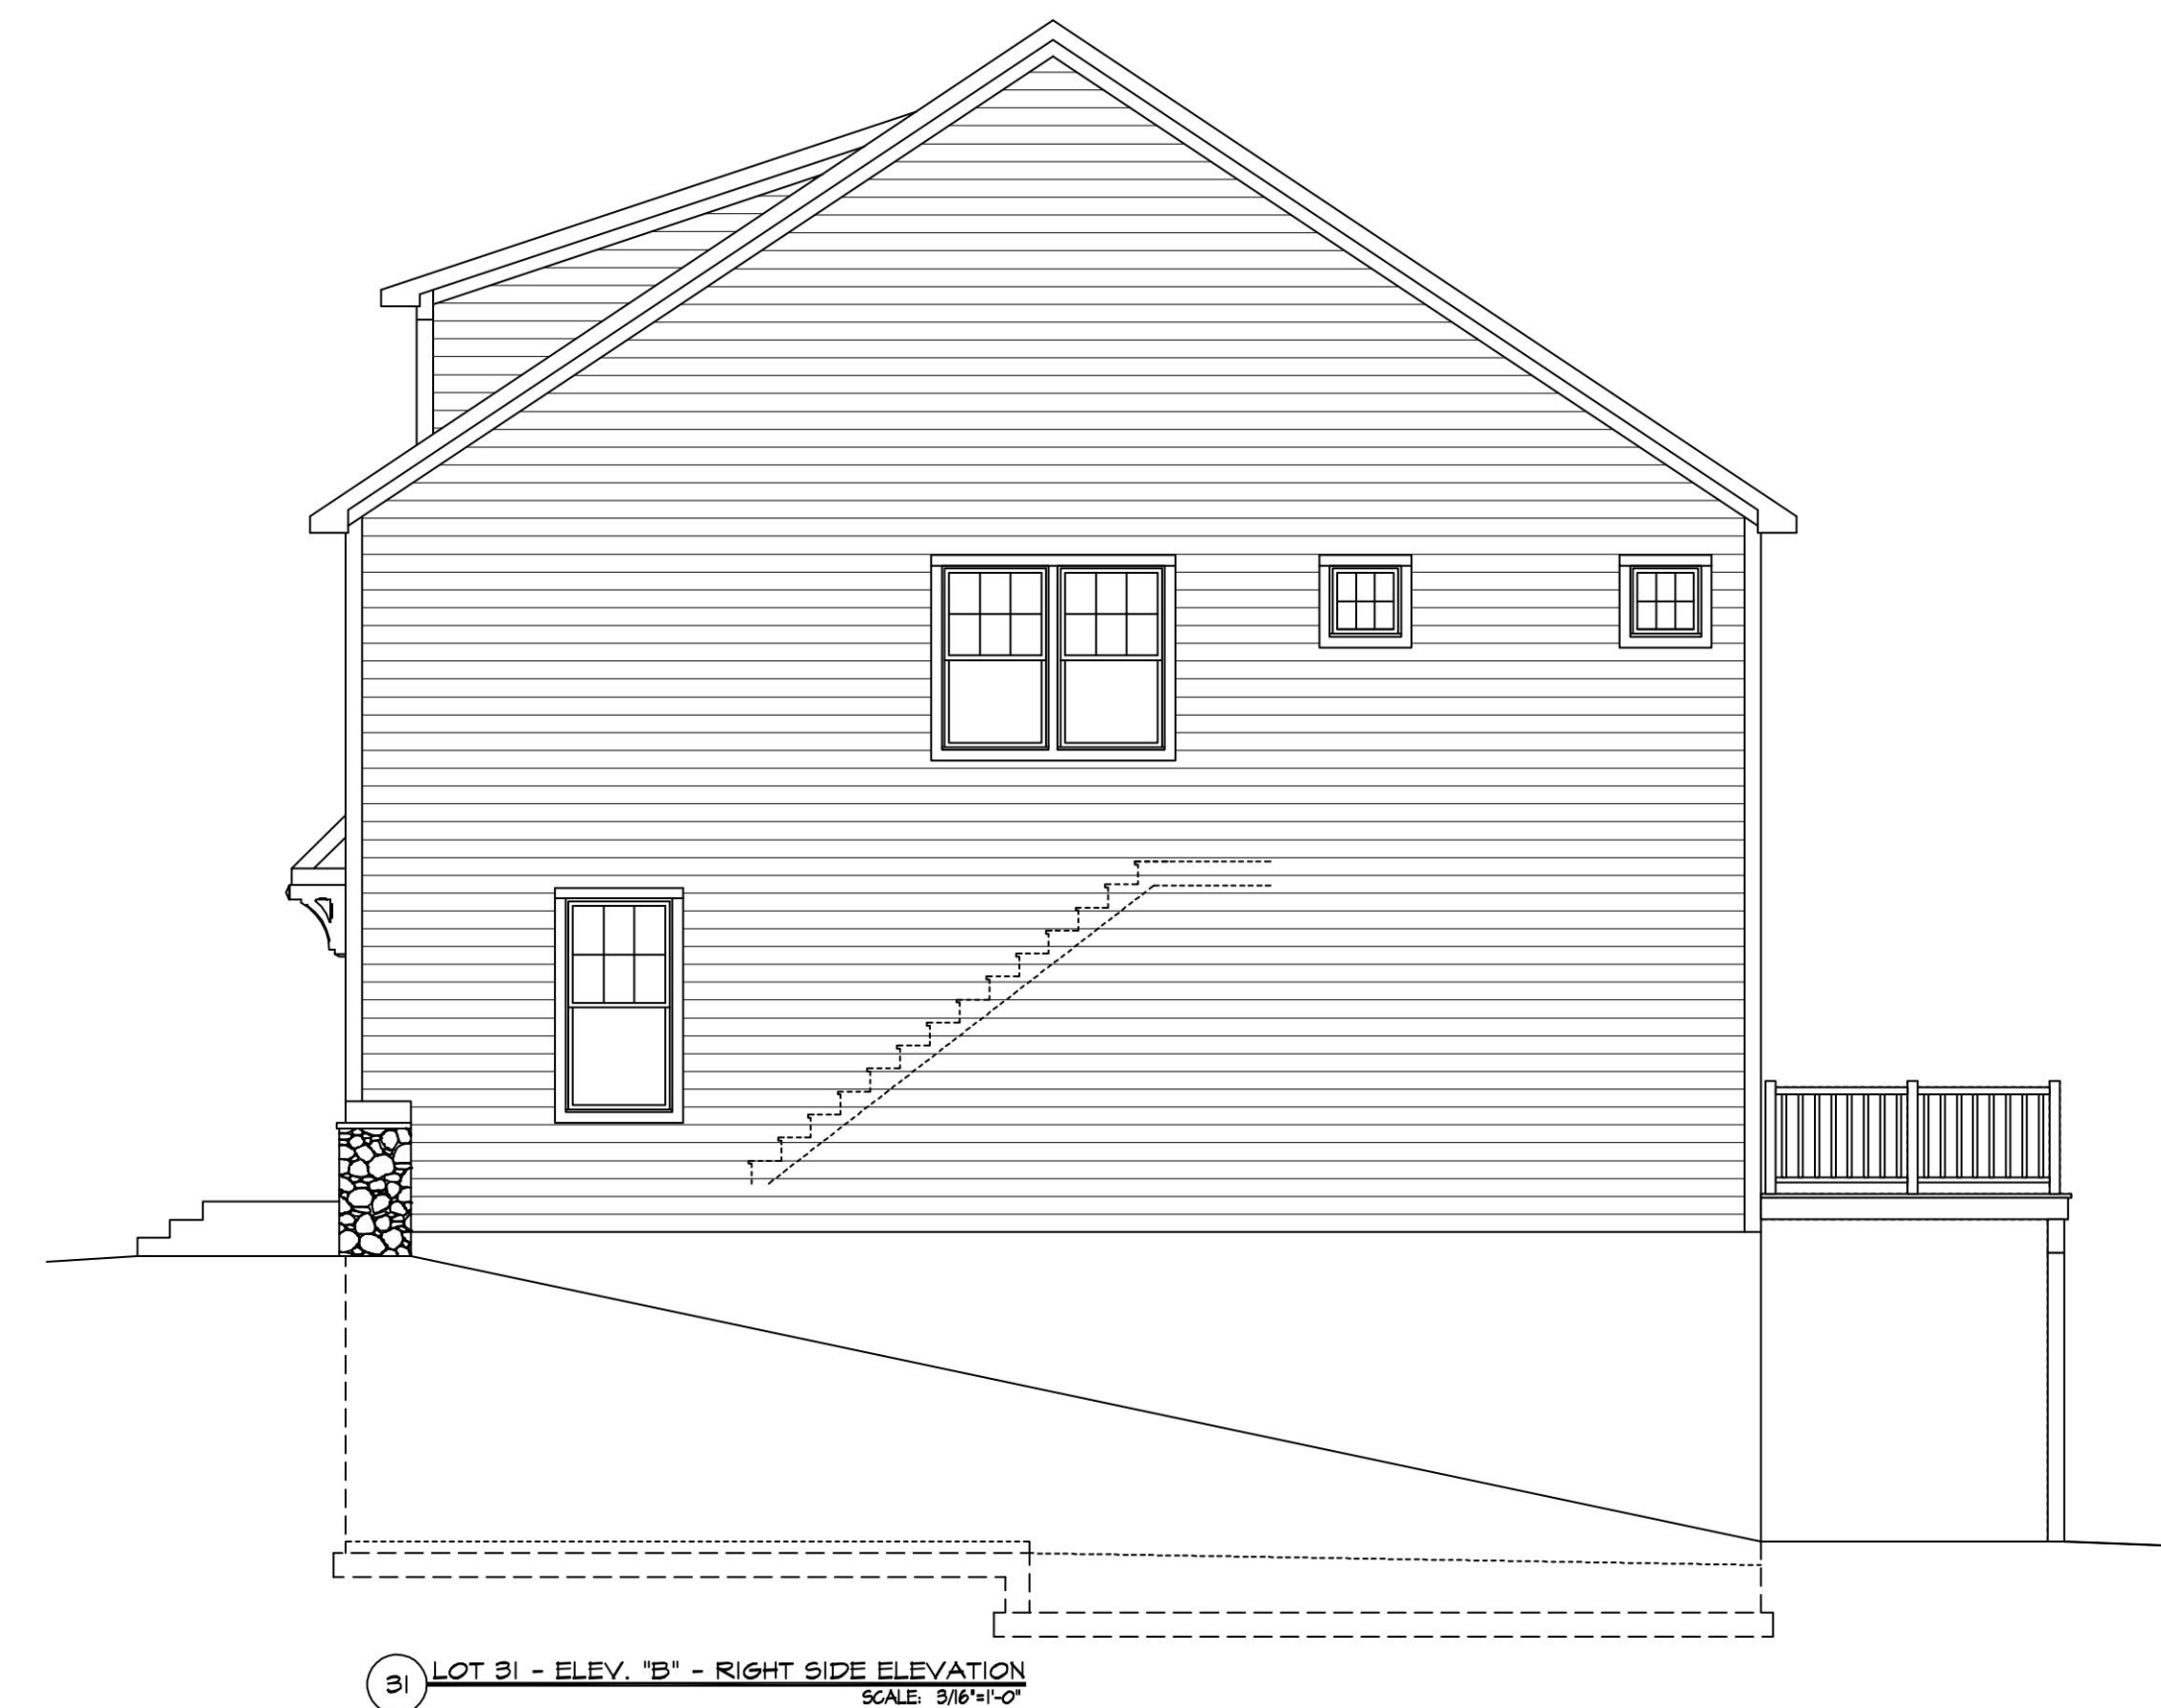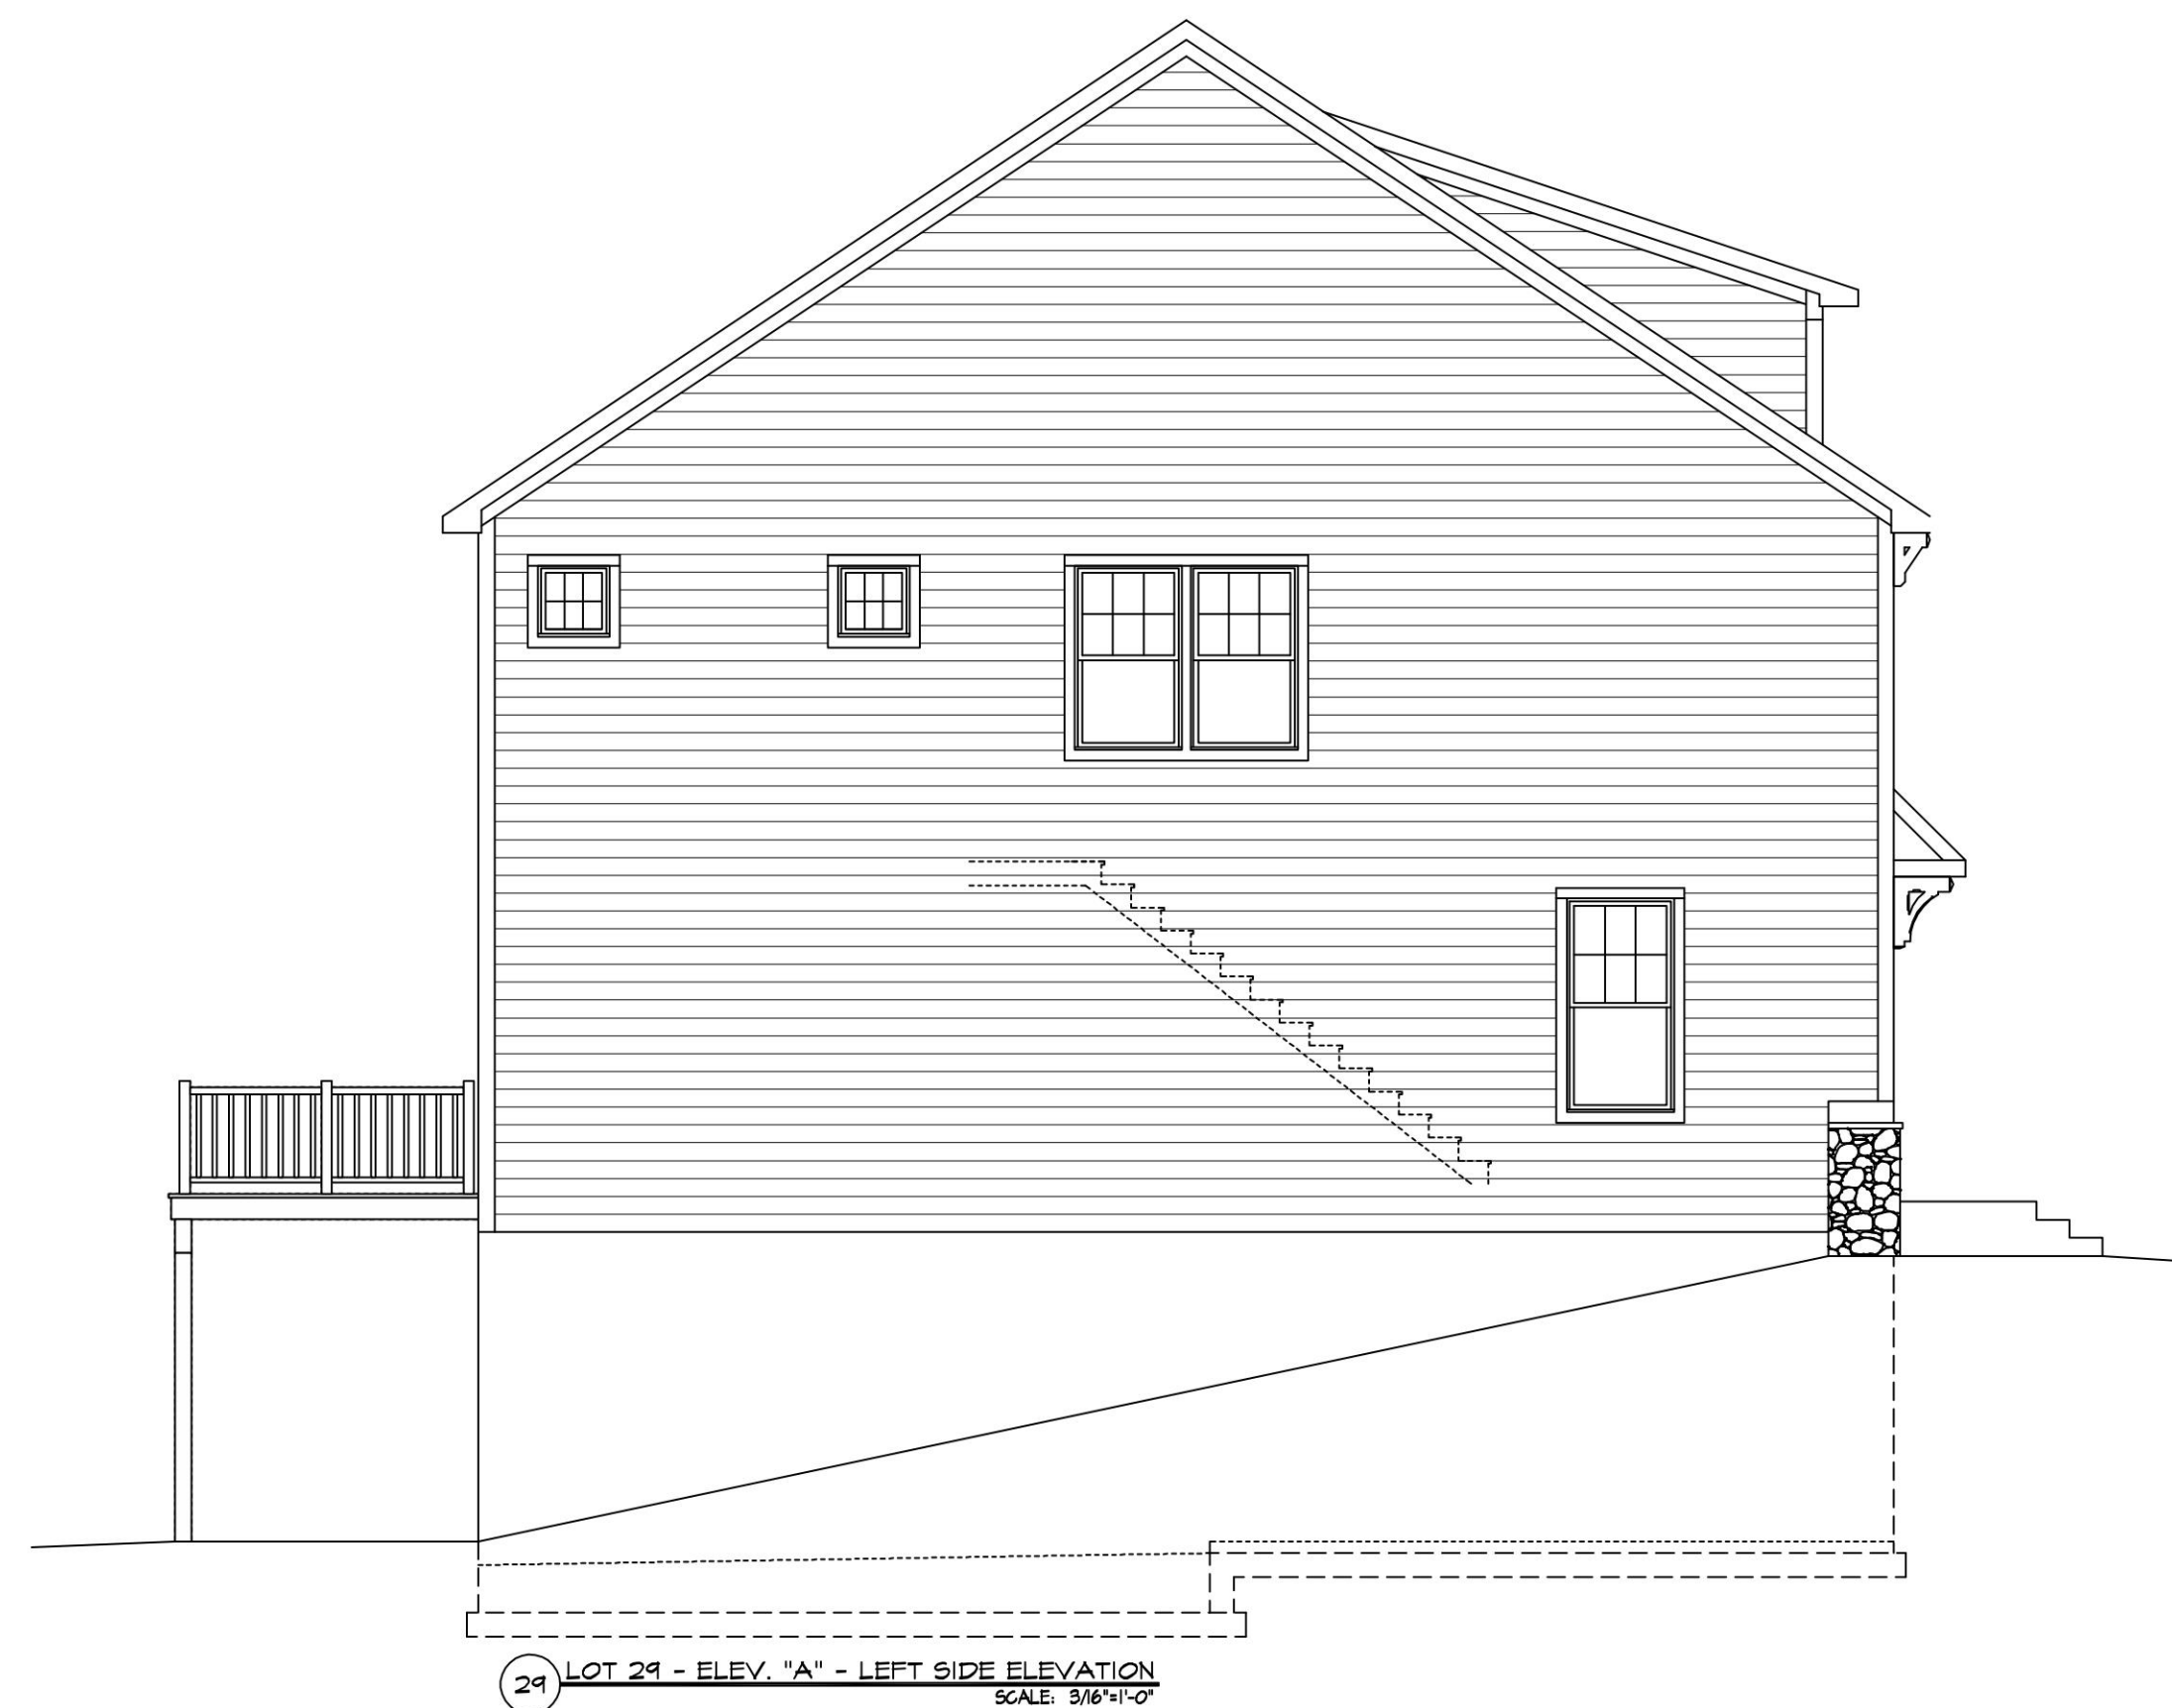

NOTE:
REFERENCE UNIT FLOOR PLANS AND
STRUCTURAL PLANS FOR INFORMATION
NOT SHOWN.

NOTE:
REFERENCE CIVIL ENGINEERING AND
GRADE PLANS TO VERIFY VERTICAL &
HORIZONTAL OFFSETS & INFORMATION
NOT SHOWN.



SEAL:

DOGWOOD
DONLORA
LOTS 29-31

MODEL:

ORIGINAL ISSUE
DATE: 09-12-2023

REVISION(S):

DESCRIPTION:

SIDE ELEVATIONS


SHEET #

$A = 4$


The following conditions must be met:

- The first part of the document must contain the name of the author.
- The second part must contain the title of the work.
- The third part must contain the date of publication.


NOTE:
REFERENCE CIVIL ENGINEERING AND
GRADE PLANS TO VERIFY VERTICAL &
HORIZONTAL OFFSETS & INFORMATION
NOT SHOWN.

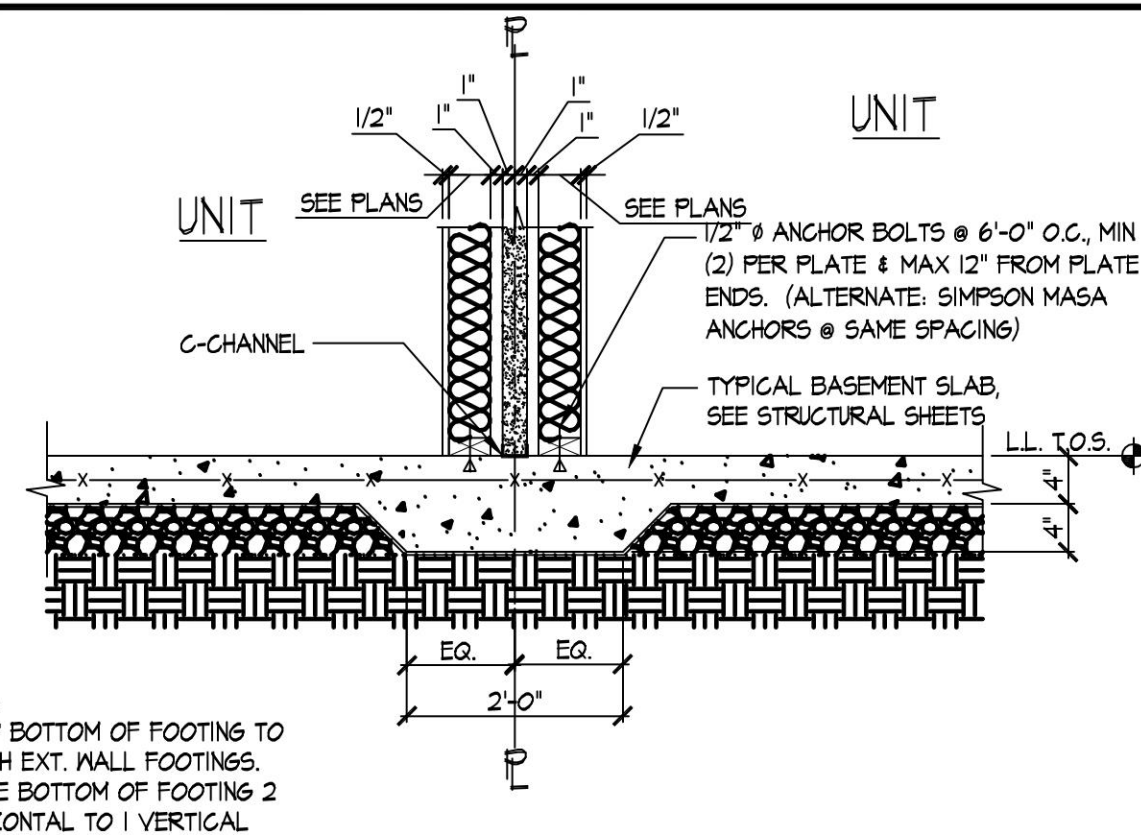


UNIT TO UNIT DETAIL BETWEEN FLUSH UNITS
SCALE: $\frac{3}{4}" = 1'-0"$

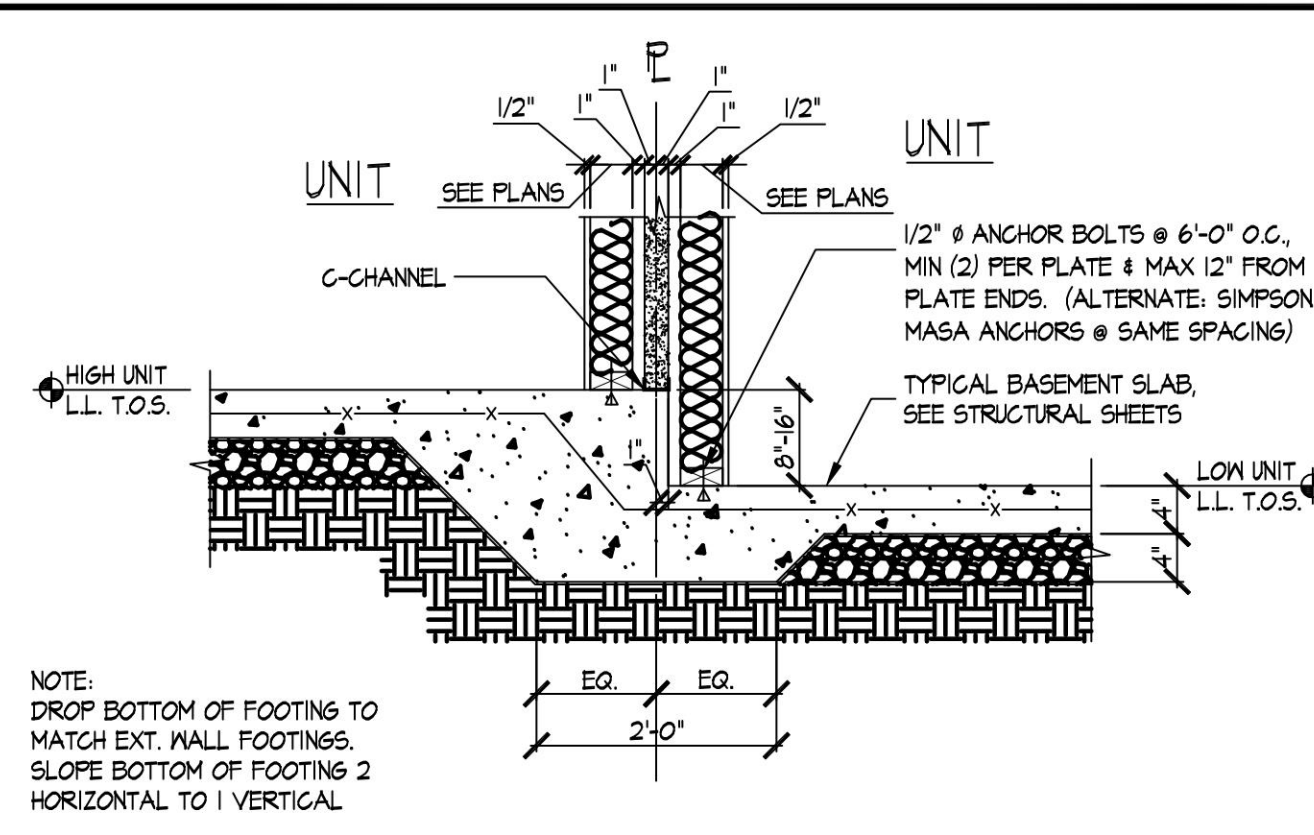


2 UNIT TO UNIT DETAIL BETWEEN STEPPED UNITS
SCALE: 3/4" = 1'-0"

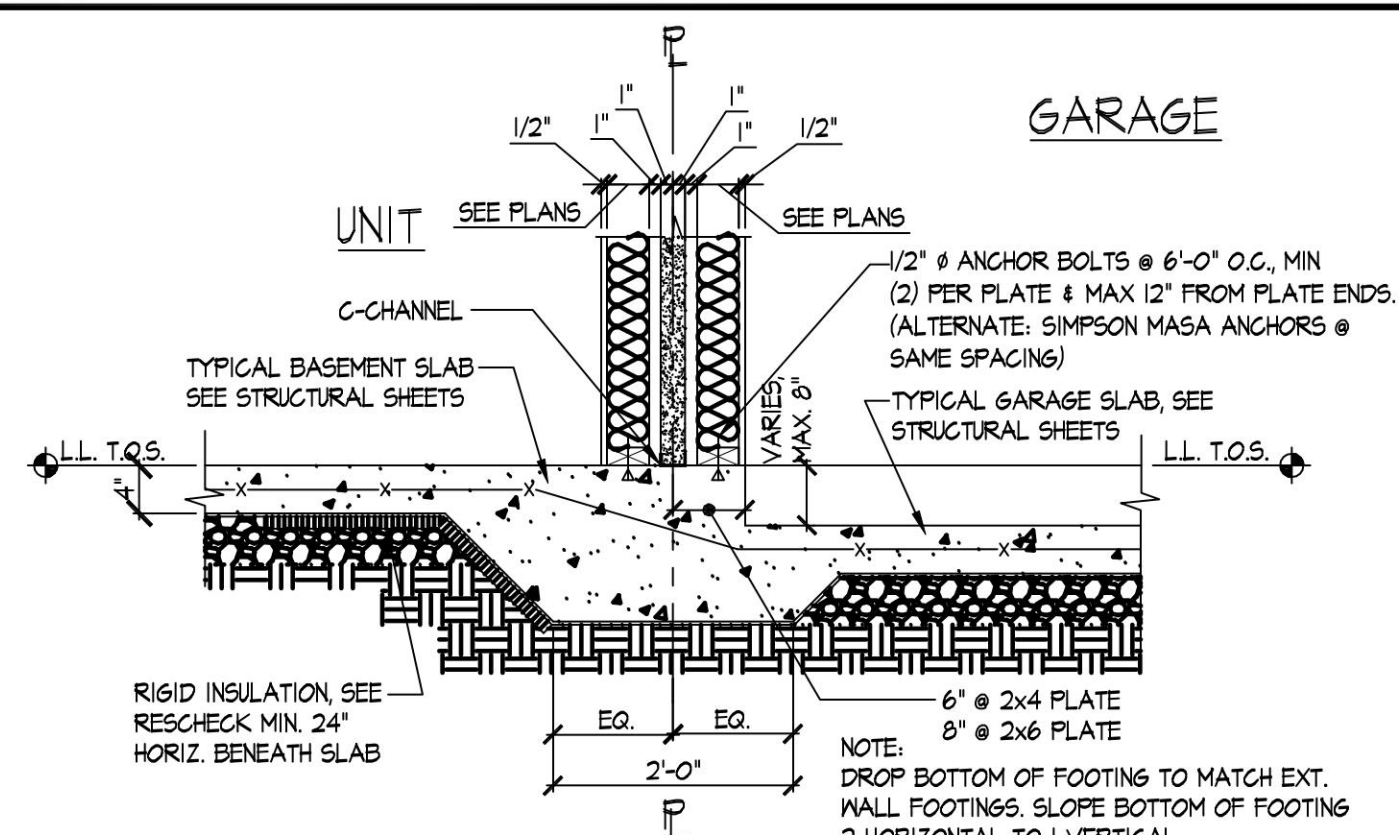


3 UNIT TO GARAGE DETAIL BETWEEN FLUSH UNITS
SCALE: 3/4" = 1'-0"

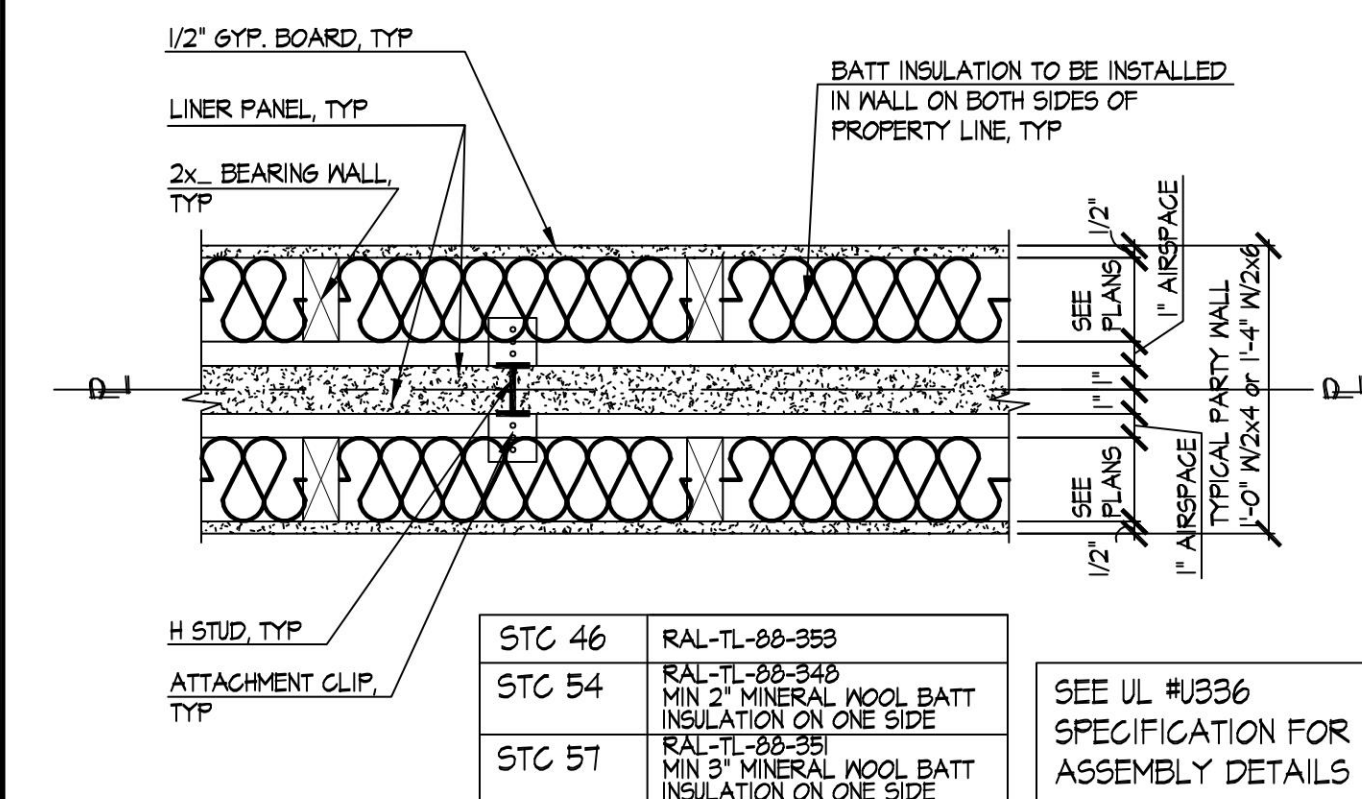


4 2 HOUR PARTY WALL DETAIL (UL #U336)
SCALE: 1 1/2" = 1'-0"

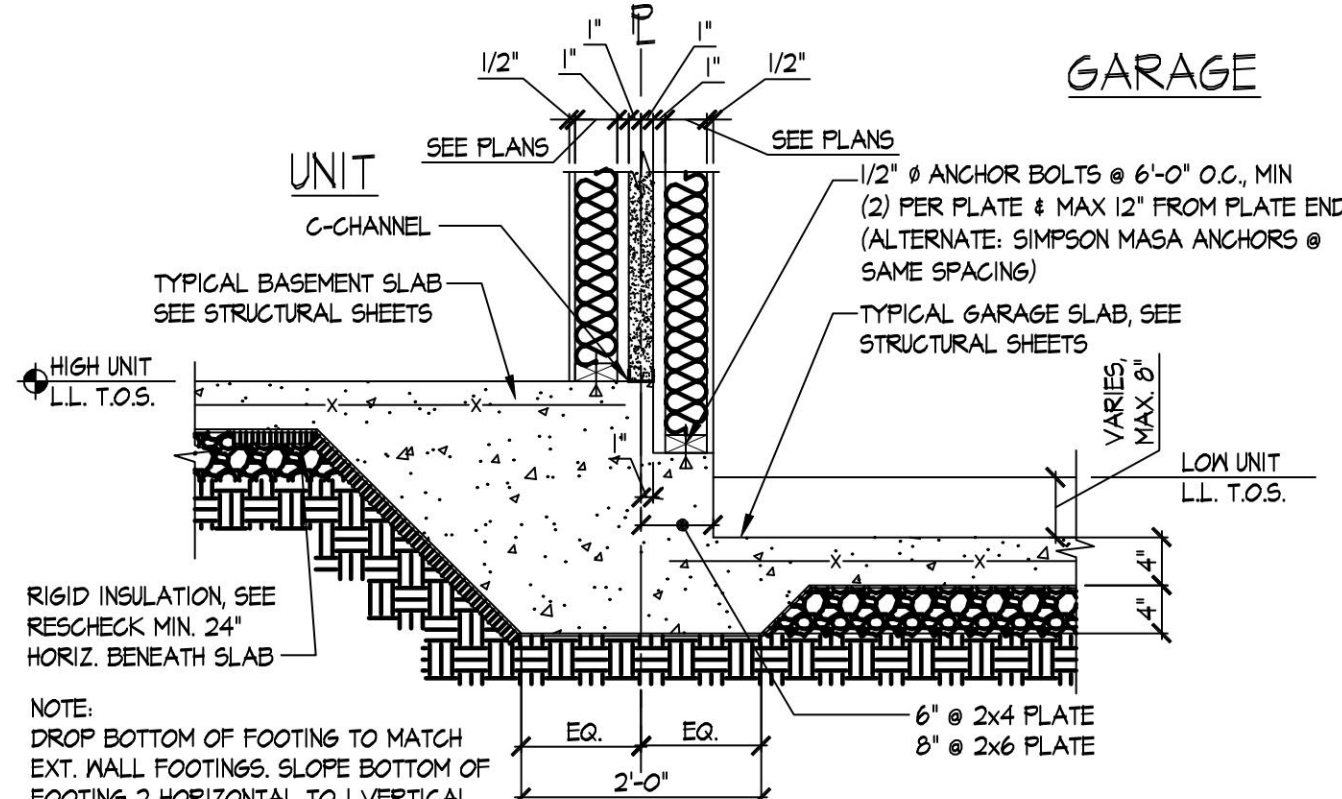


5 UNIT TO GARAGE DETAIL BETWEEN STEPPED UNITS
SCALE: 3/4" = 1'-0"

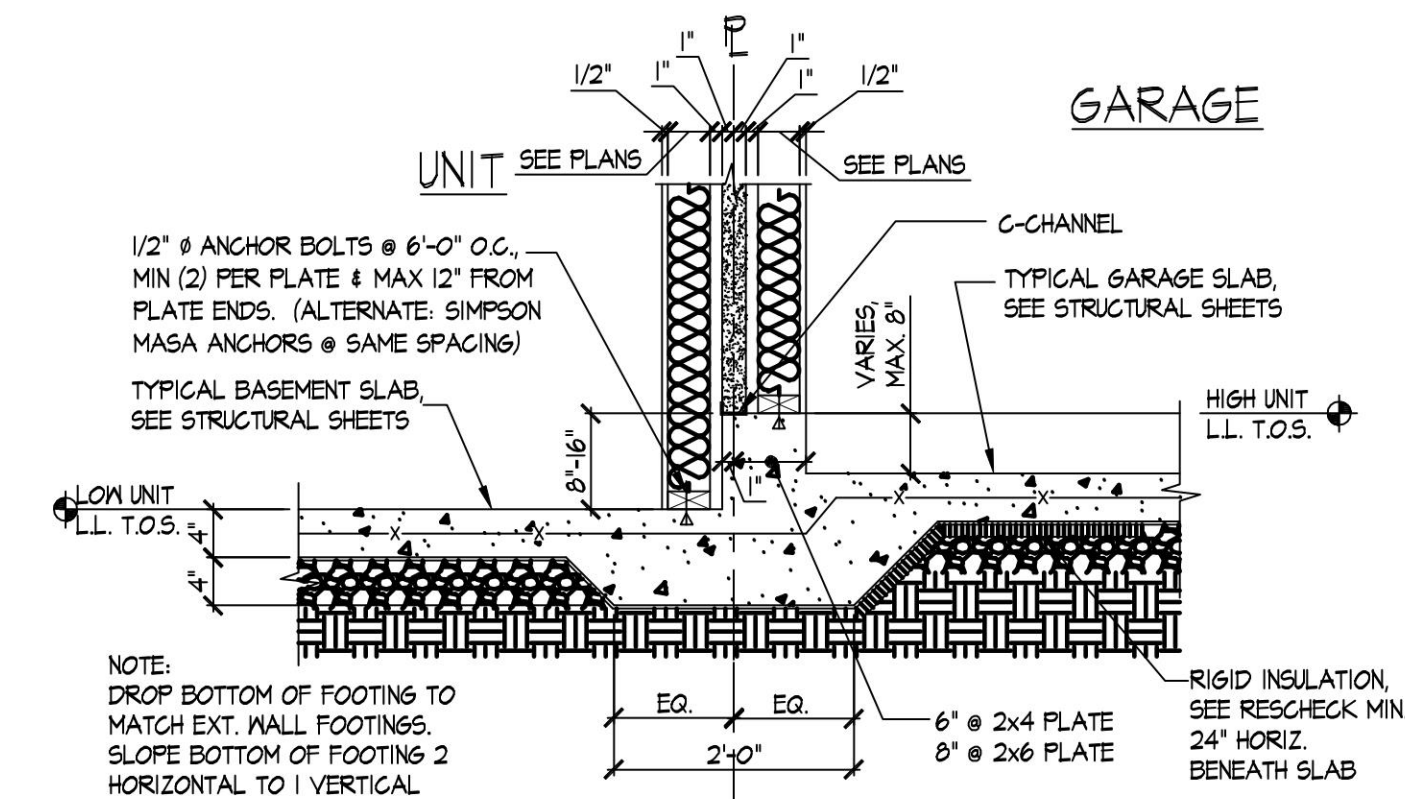


6 UNIT TO GARAGE DETAIL BETWEEN STEPPED UNITS
SCALE: 3/4" = 1'-0"

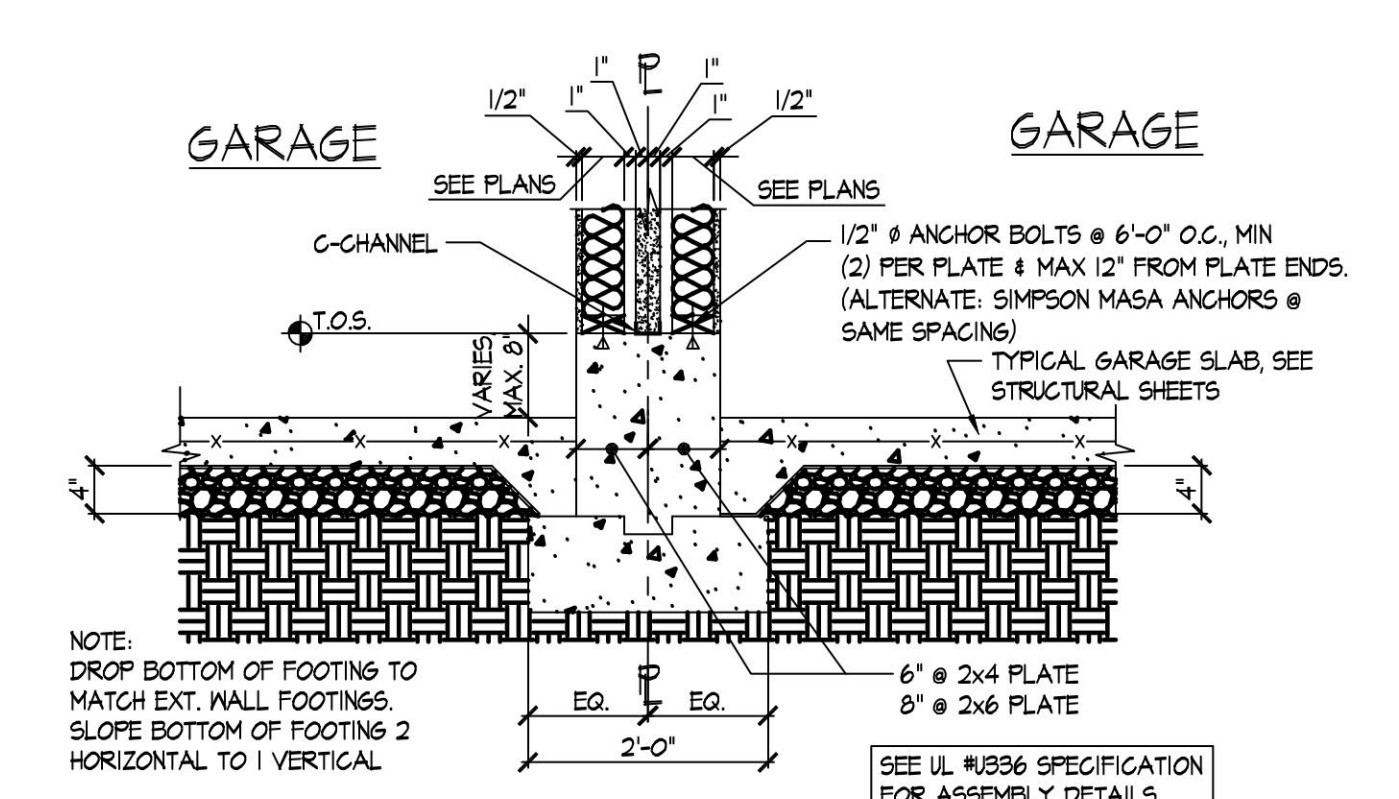


7 GARAGE TO GARAGE DTL BETWEEN FLUSH UNITS
SCALE: 3/4" = 1'-0"

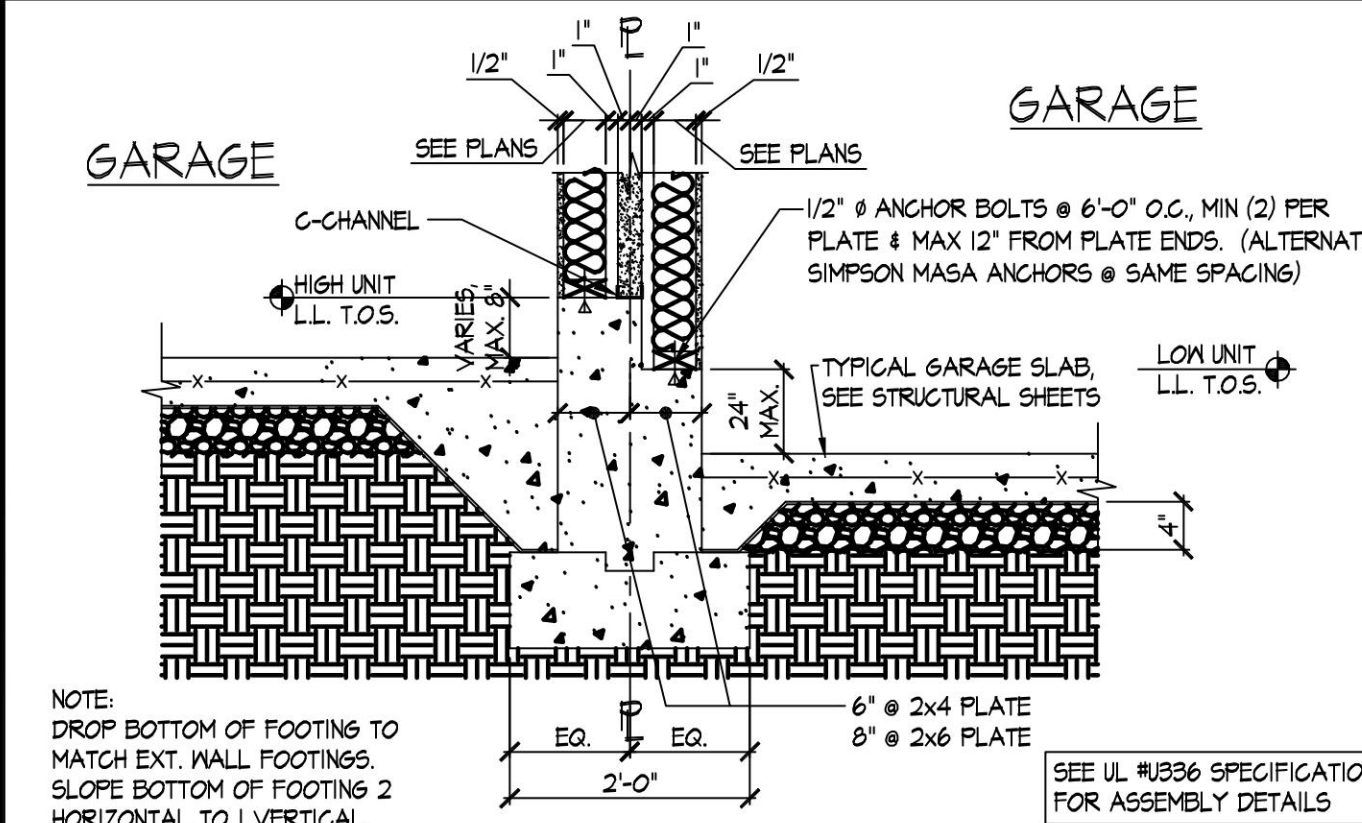


8 GARAGE TO GARAGE DETAIL BETWEEN STEPPED UNITS
SCALE: 3/4" = 1'-0"

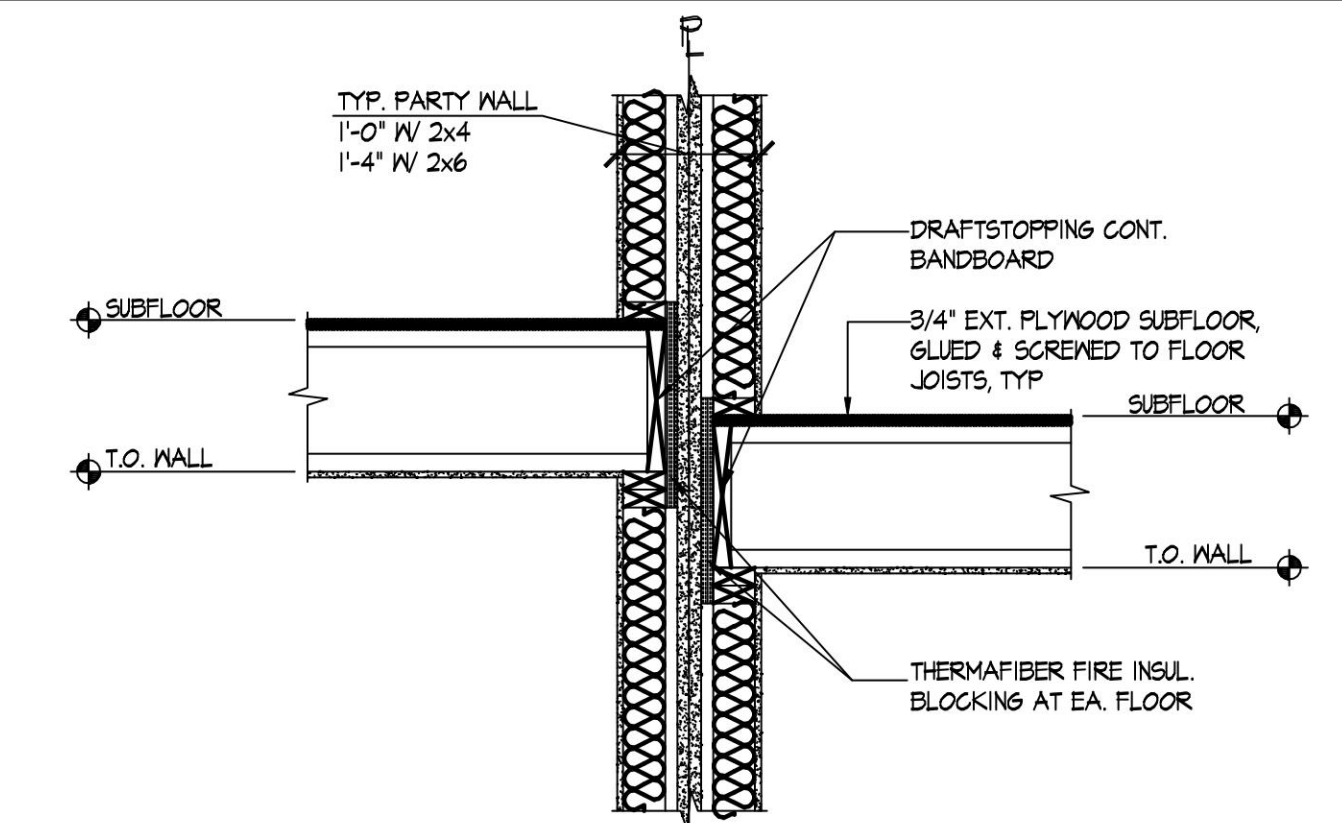


9 SECTION DETAIL @ FLOOR BETWEEN UNITS
SCALE: 3/4" = 1'-0"

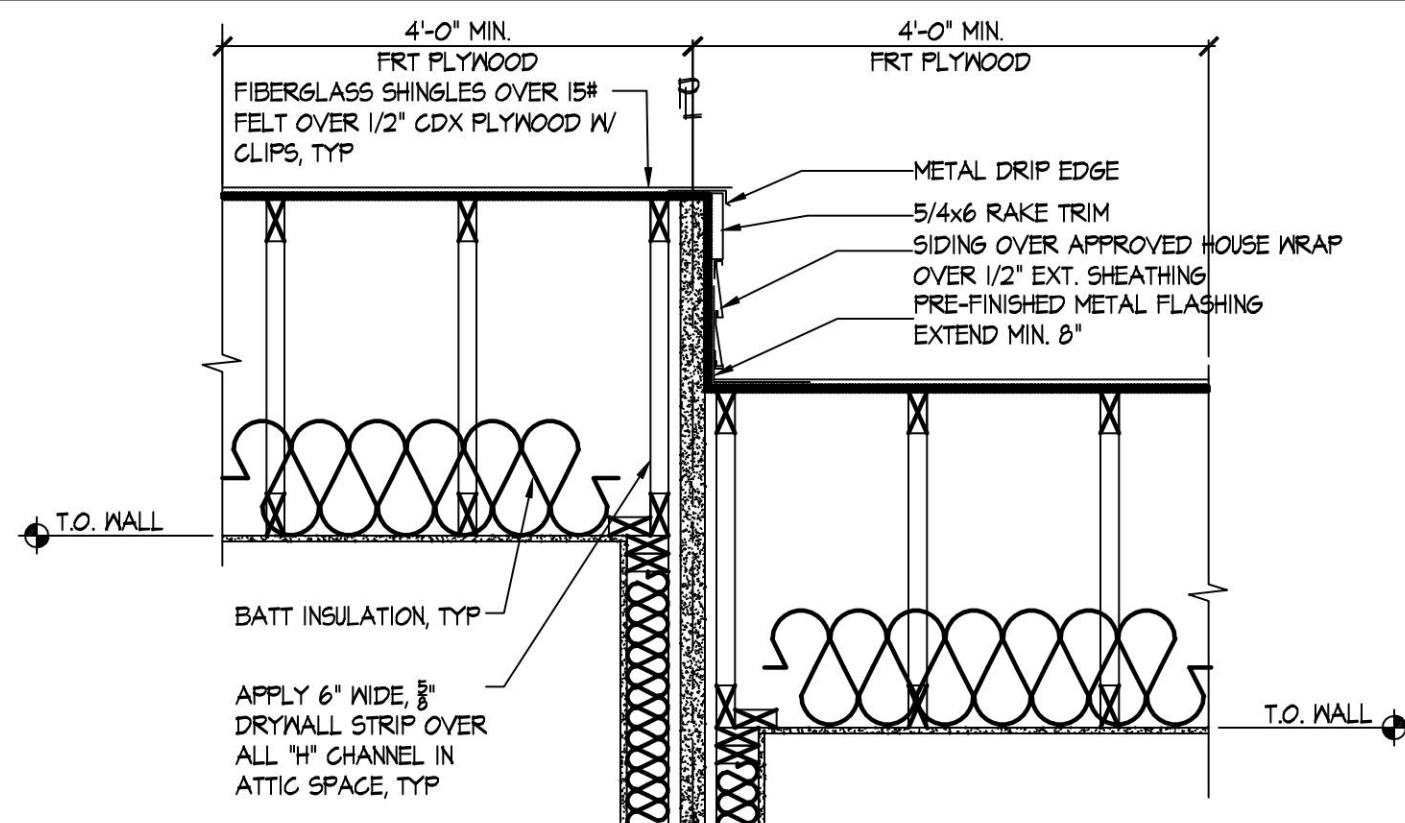


10 SECTION DETAIL @ ROOF BETWEEN UNITS
SCALE: 3/4" = 1'-0"

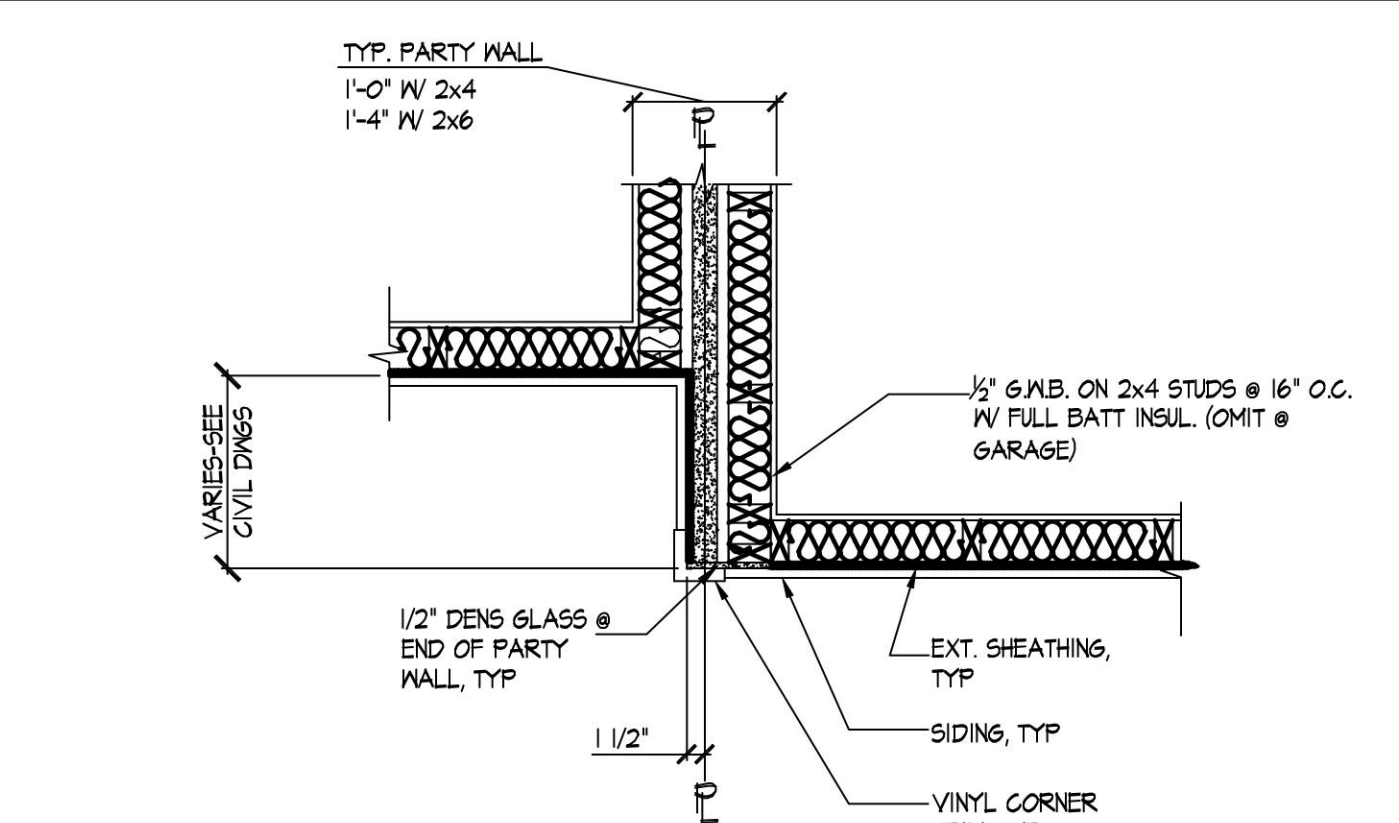


11 OFFSET DETAIL - SIDING
SCALE: 3/4" = 1'-0"

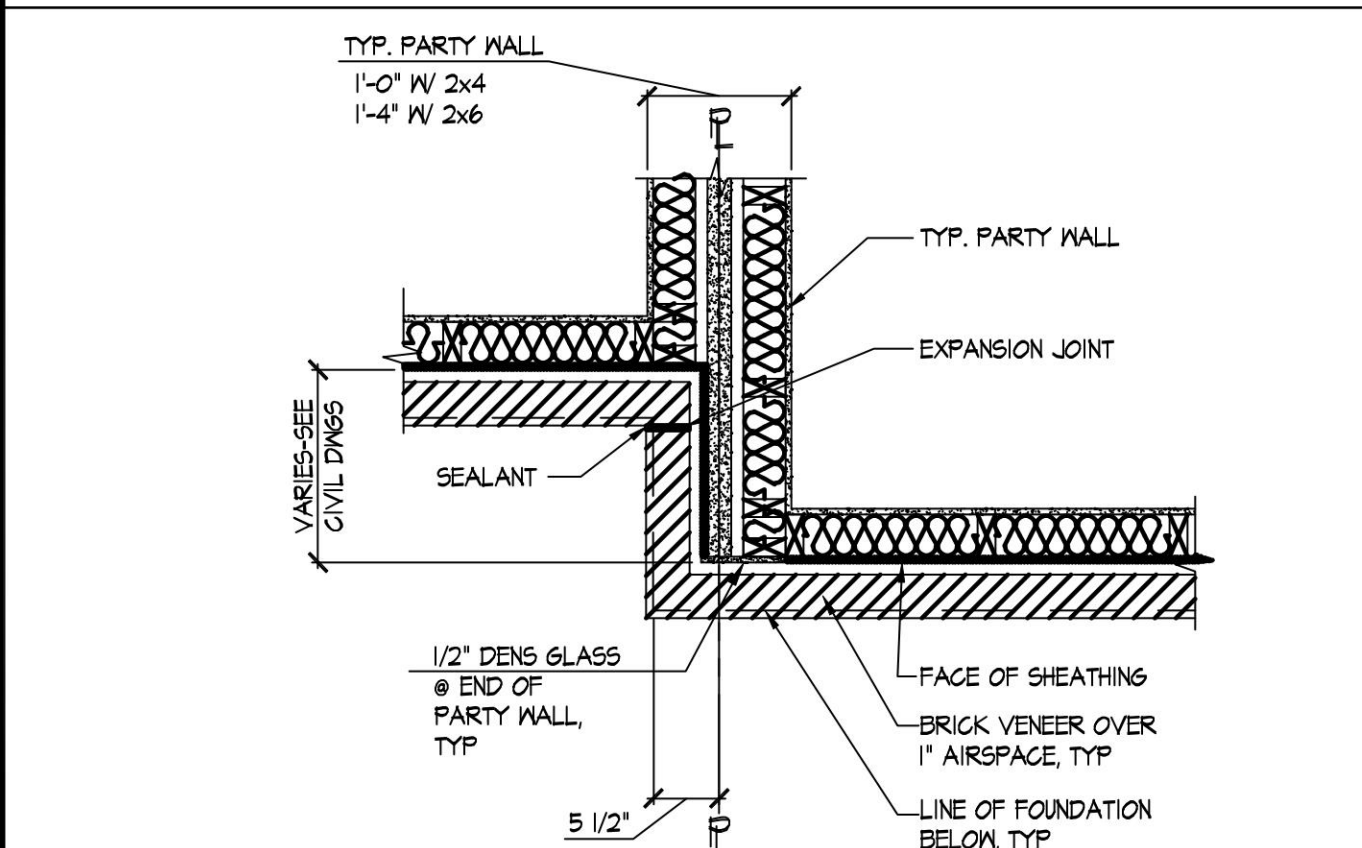


12 OFFSET DETAIL - BRICK
SCALE: 3/4" = 1'-0"

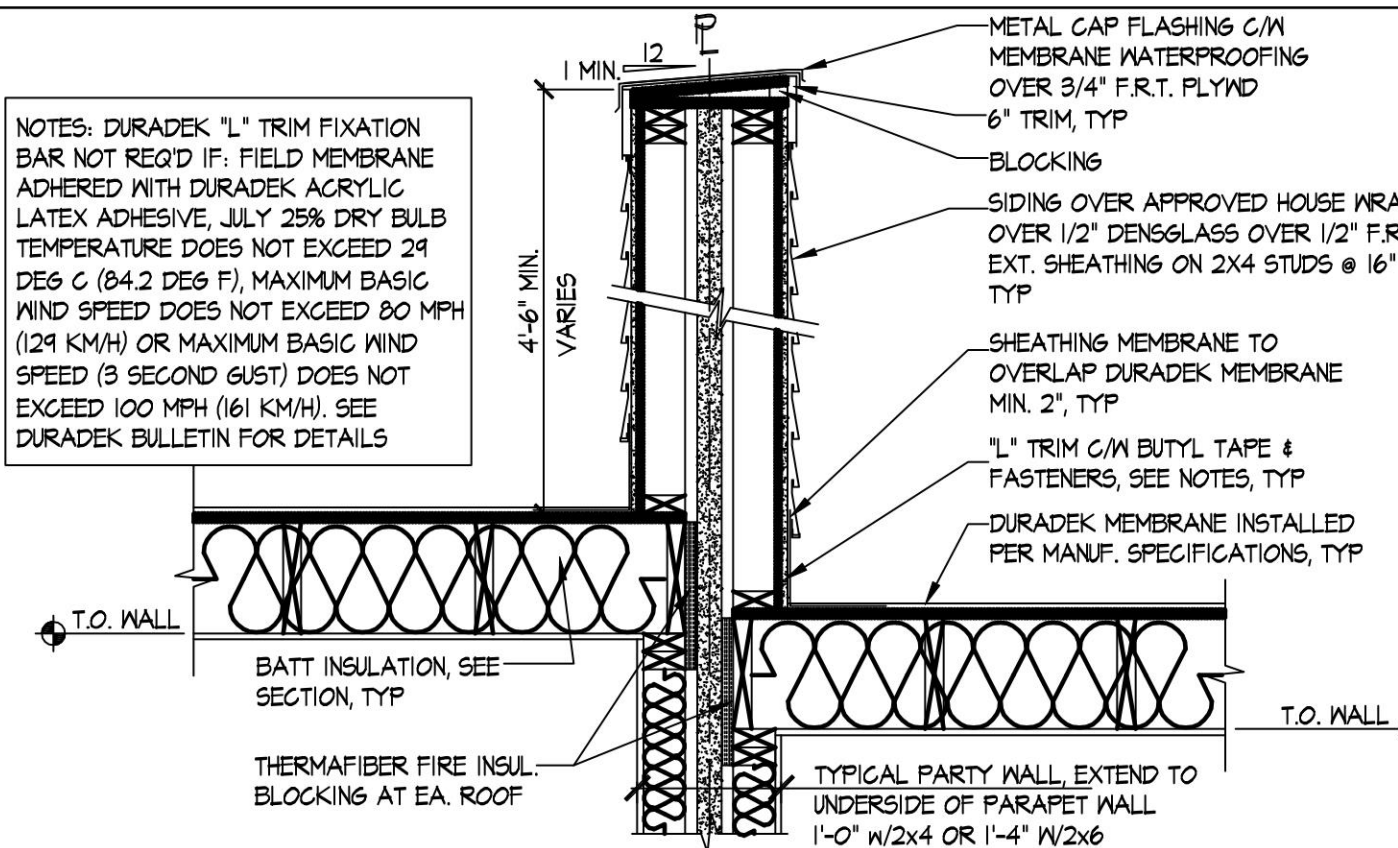

13 PARAPET WALL DETAIL
SCALE: 3/4" = 1'-0"

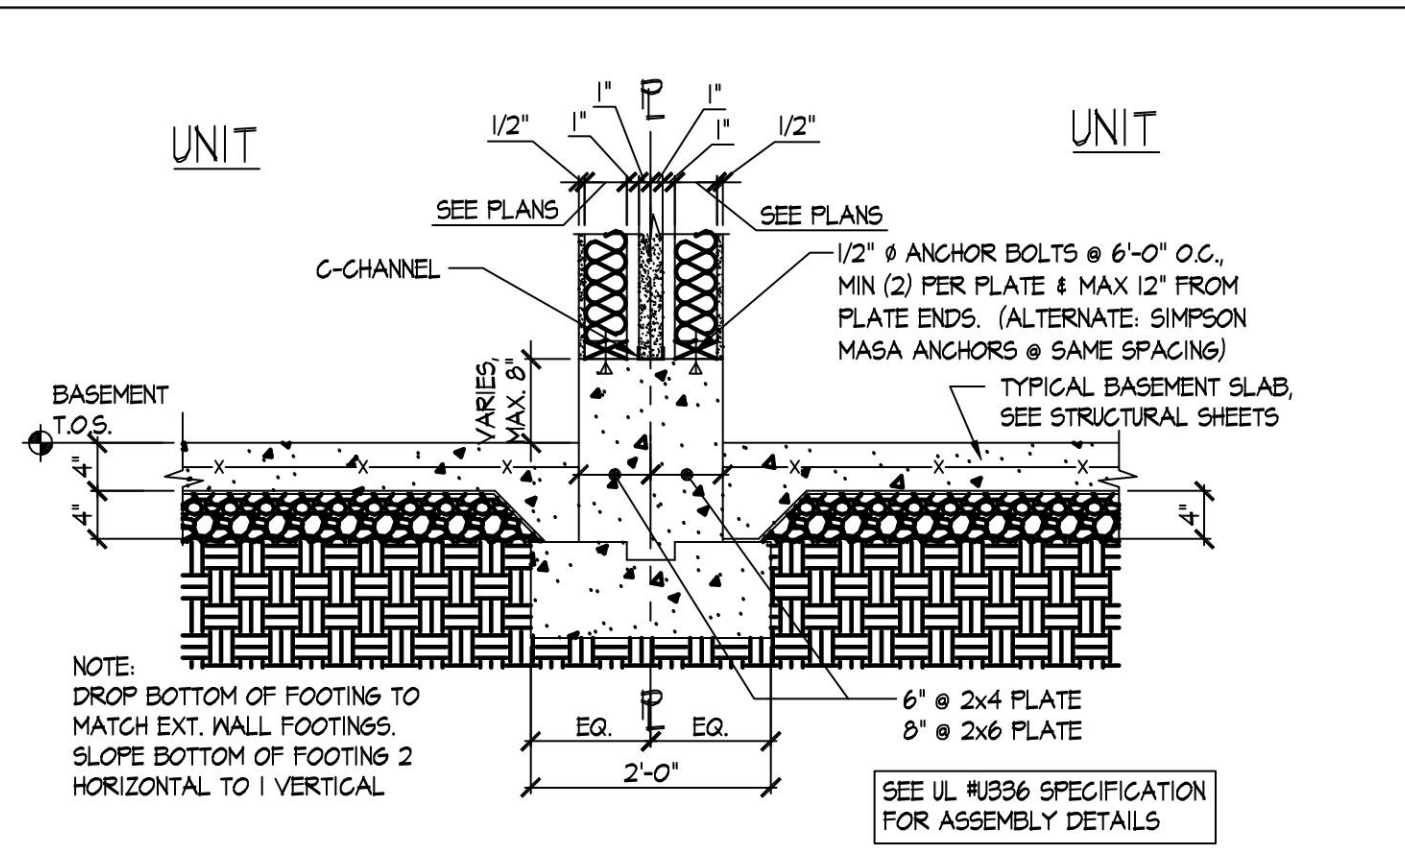

14 UNIT TO UNIT BTWN FLUSH UNITS
W/ IN-GROUND BASEMENT SCALE: 3/4" = 1'-0"

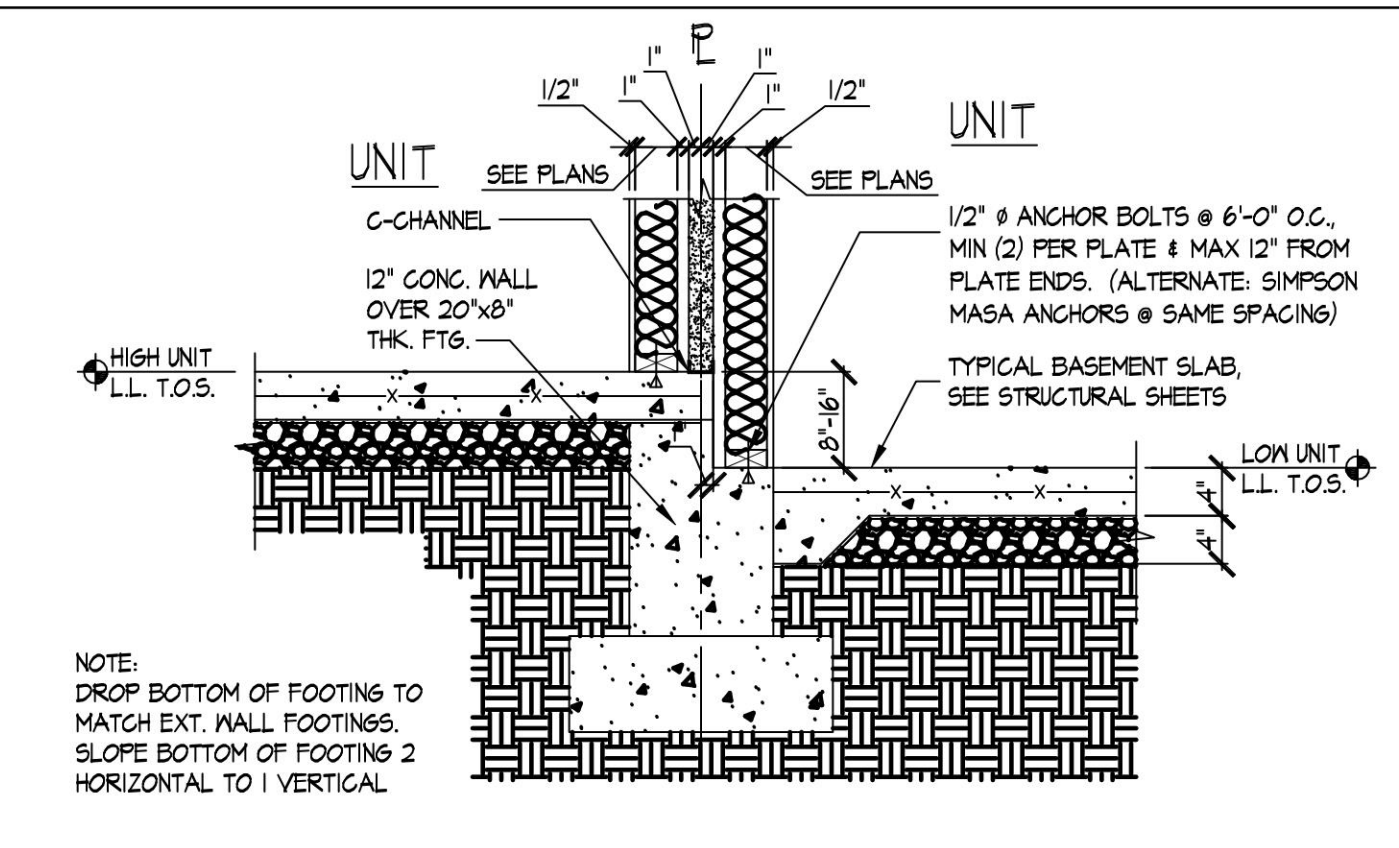

15 UNIT TO UNIT BTWN STEPPED UNITS
W/ IN-GROUND BASEMENT SCALE: 3/4" = 1'-0"

REAL:

DOGWOOD
DONLORA
LOTS 29-31

ORIGINAL ISSUE
DATE: 09-12-2023

REVISION(S):

PARTY WALL DETAILS

SHEET #

DET