


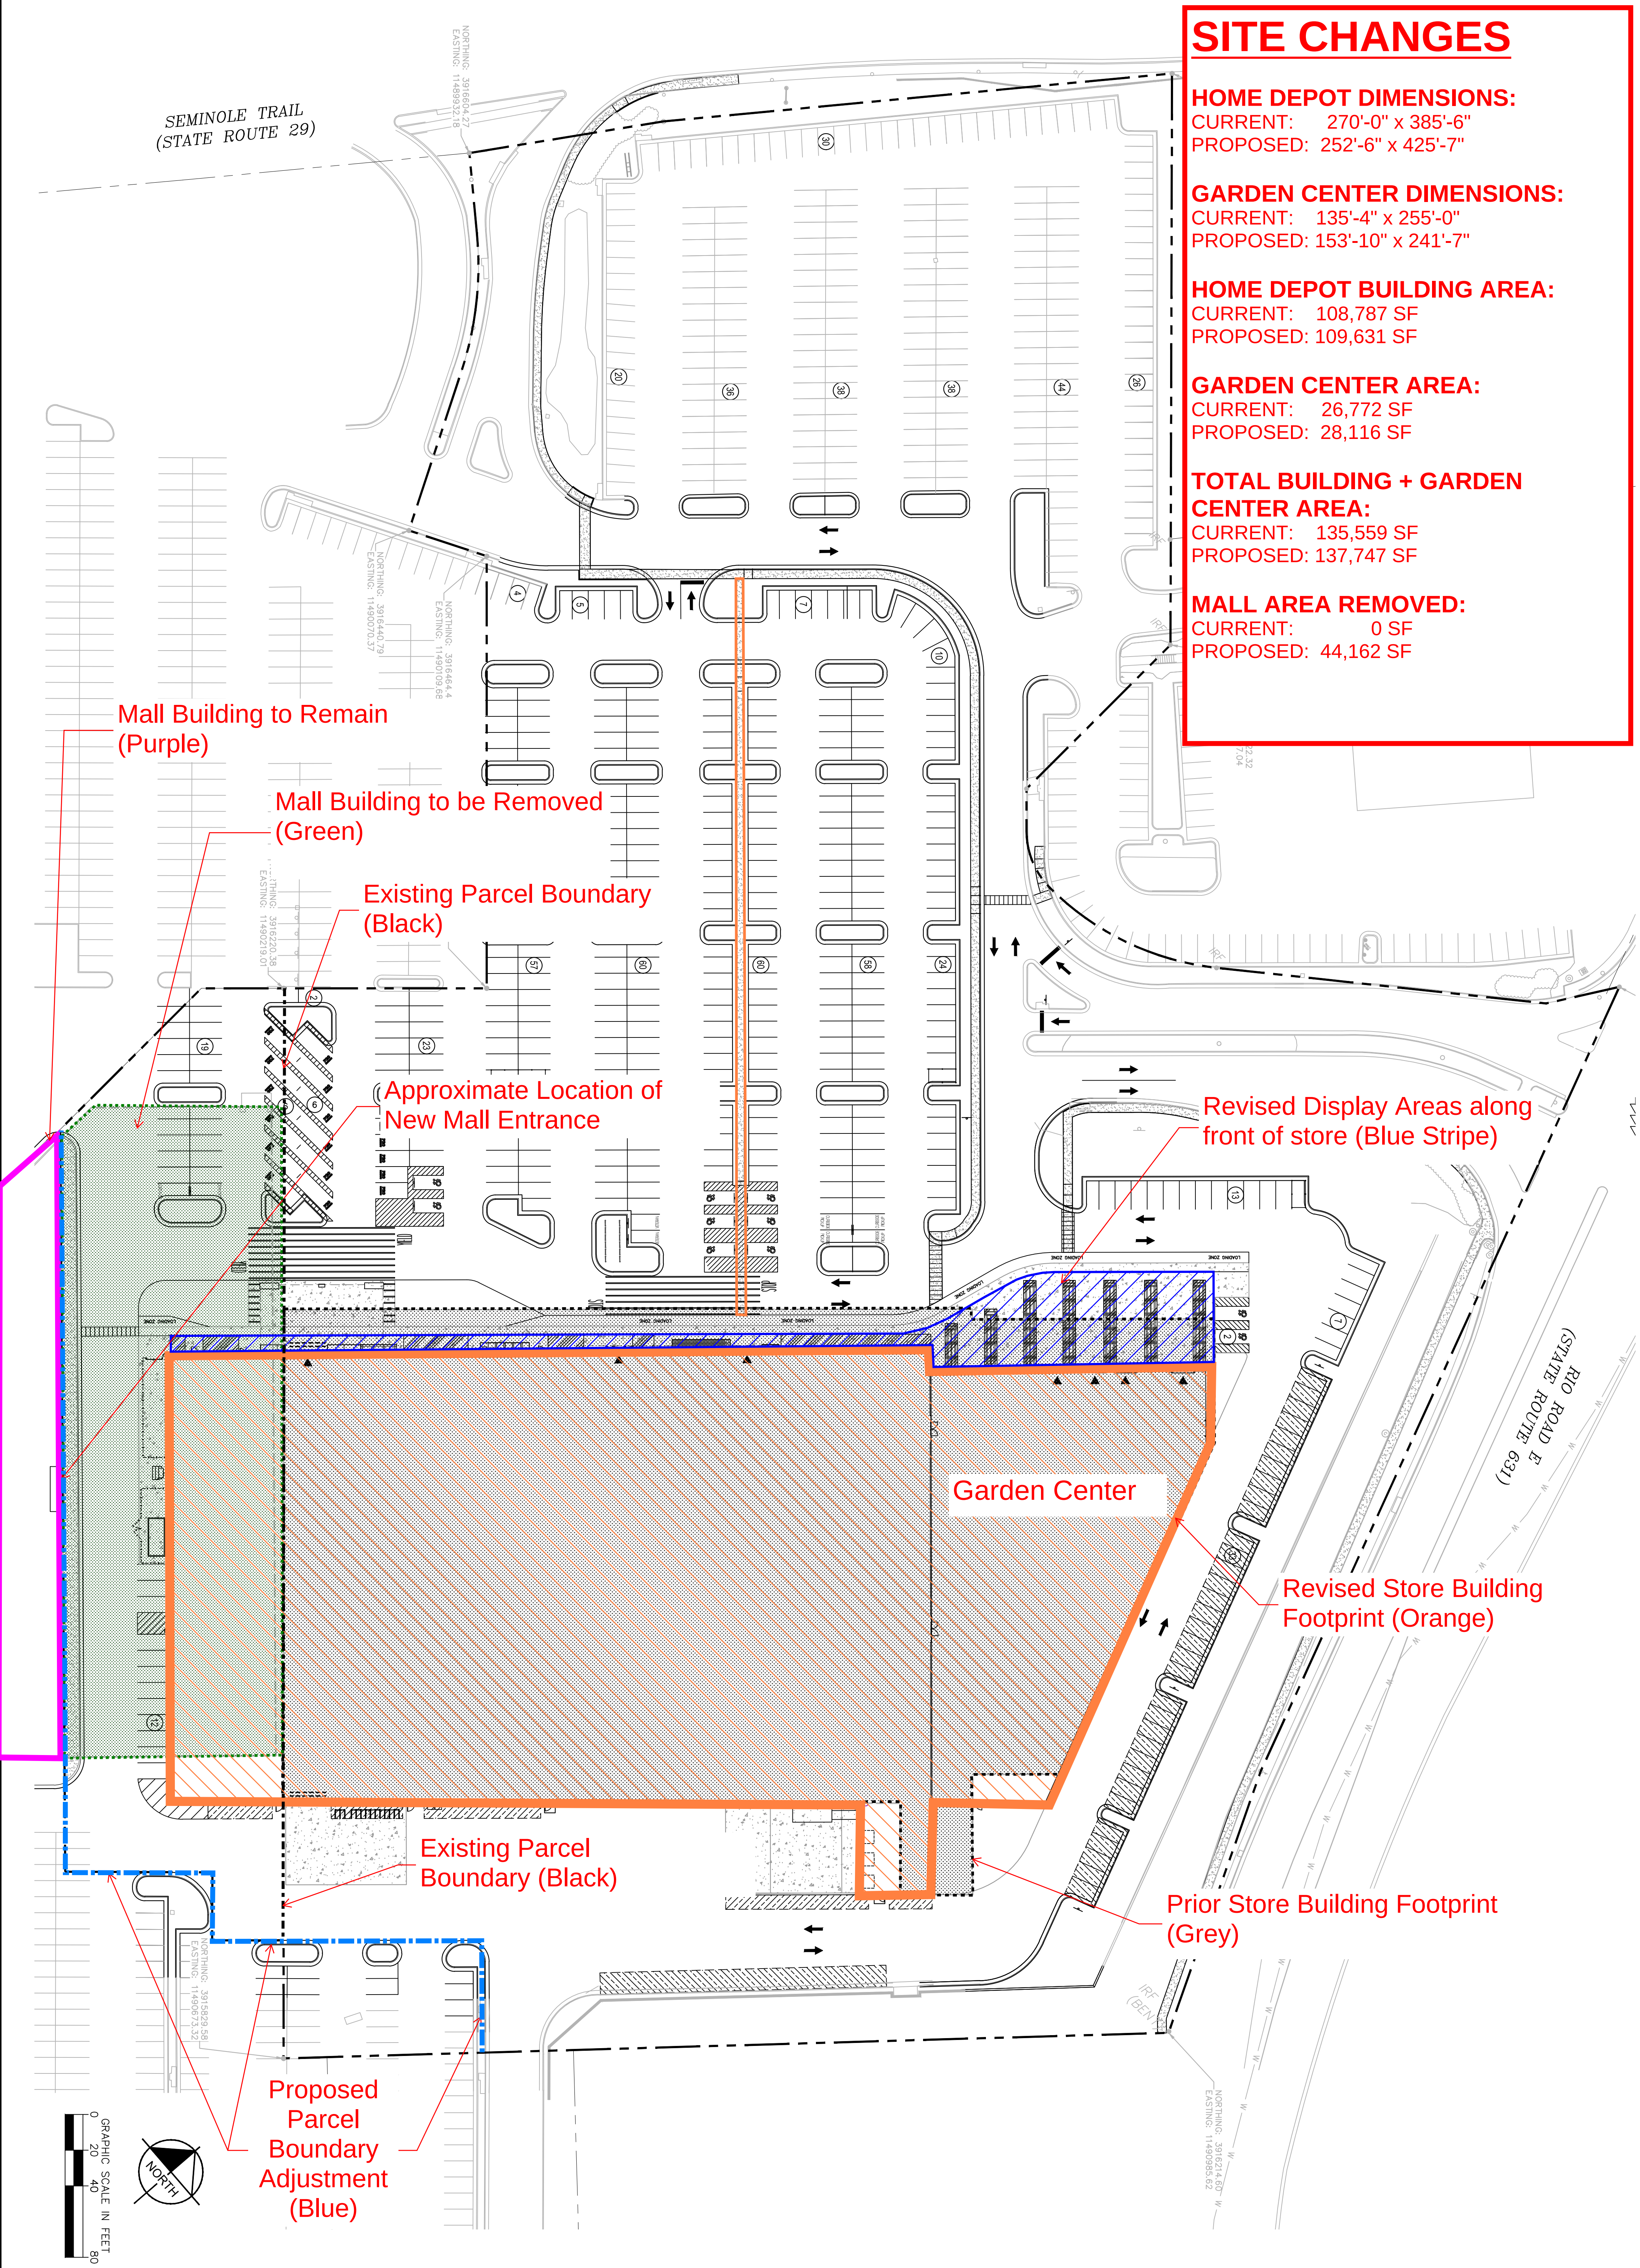

SITE CHANGES

HOME DEPOT DIMENSIONS:
CURRENT: 270'-0" x 385'-6"
PROPOSED: 252'-6" x 425'-7"

GARDEN CENTER DIMENSIONS:
CURRENT: 135'-4" x 255'-0"
PROPOSED: 153'-10" x 241'-7"

HOME DEPOT BUILDING AREA:
CURRENT: 108,787 SF
PROPOSED: 109,631 SF

GARDEN CENTER AREA:
CURRENT: 26,772 SF
PROPOSED: 28,116 SF

TOTAL BUILDING + GARDEN CENTER AREA:
CURRENT: 135,559 SF
PROPOSED: 137,747 SF

MALL AREA REMOVED:
CURRENT: 0 SF
PROPOSED: 44,162 SF

CS-101	SHEET NUMBER	HOME DEPOT	ALBEMARLE	VA	SITE PLAN	KHA PROJECT 113226001 DATE 09/20/2023 SCALE AS SHOWN DESIGNED BY DHL DRAWN BY RAT CHECKED BY DBE	Kimley»Horn © 2023 KIMLEY-HORN AND ASSOCIATES, INC. 2035 MAYWILL STREET, SUITE 200, RICHMOND, VA 23230 PHONE: 804-673-3882 WWW.KIMLEY-HORN.COM				
								No.	REVISIONS	DATE	BY