



COLOR LEGEND	
	A Block
	B Block
	C Block
	D Block
	E Block
	F Block
	G Block

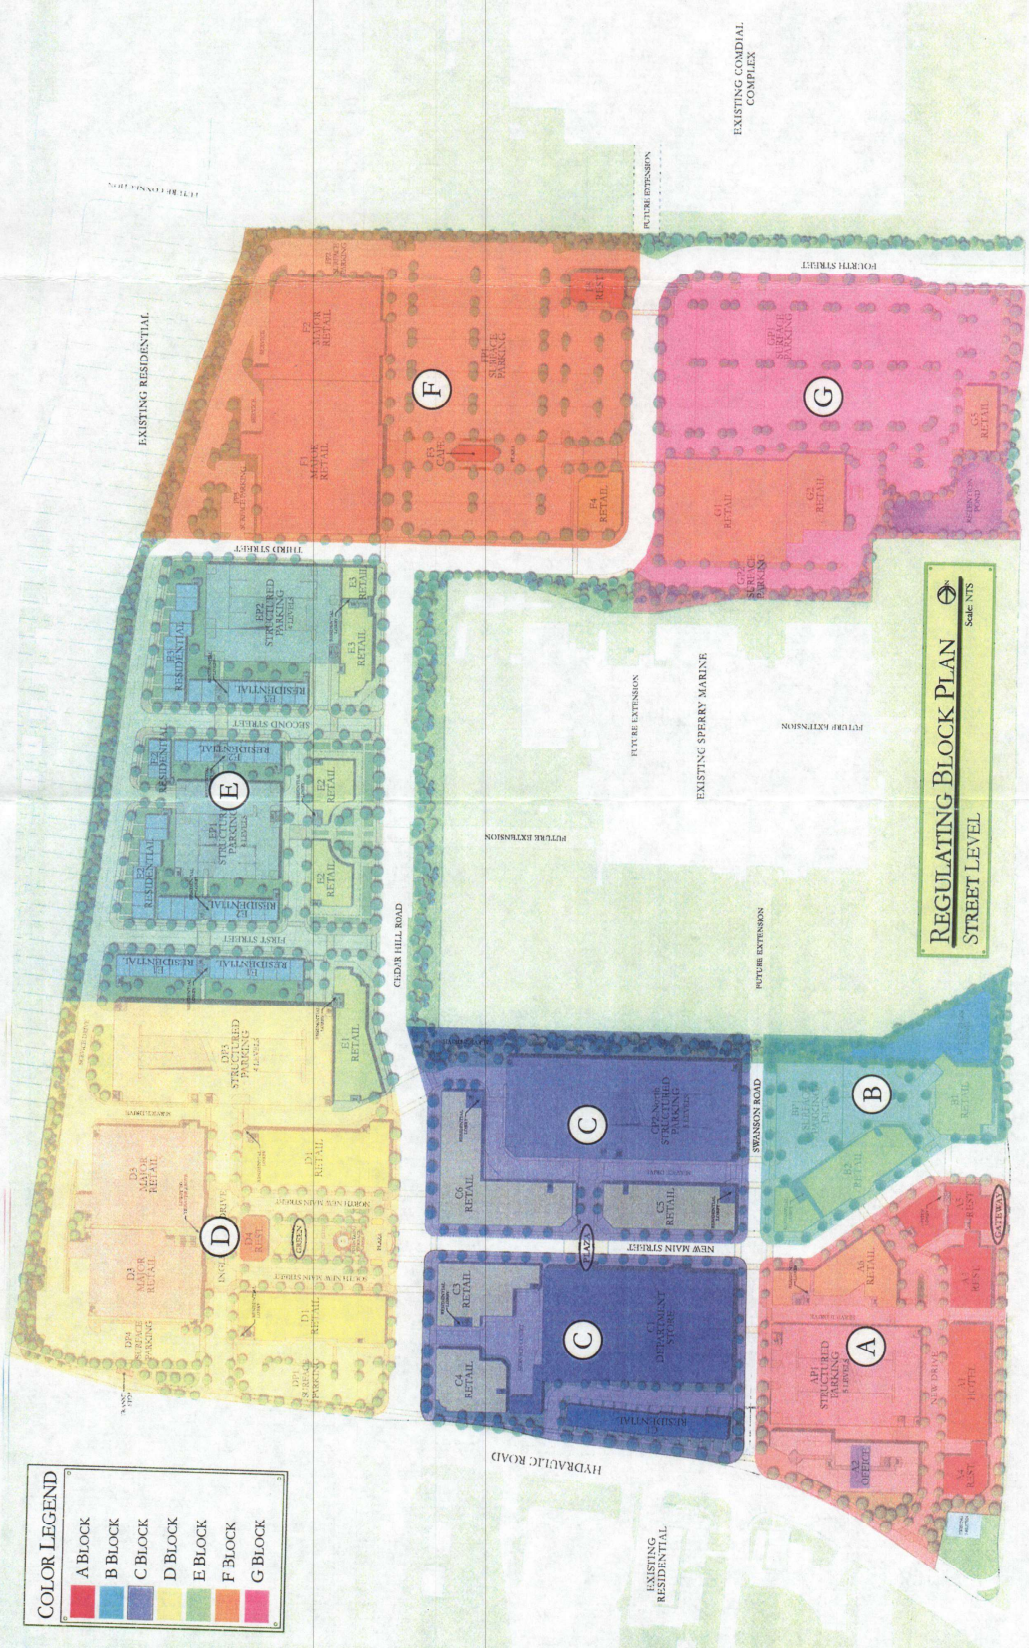

DEVELOPMENT GROUP

LANDONOMICS GROUP

 

EZON, INC.

DESIGN TEAM



KA, Inc.

The COX Company



COX

SHEET NUMBER

SP3

OVERALL SITE PLAN

MARCH 2003

ALBEMARLE PLACE TOWN CENTER COUNTY of ALBEMARLE, VIRGINIA