



No.	Issue	Date

1395 STONY POINT RD

CORNERSTONE COMMUNITY
CHURCH


ARB SUBMISSION

SITE PLAN RENDER

Project Number	23011
Drawn By	SH
Checked By	SD
Date	09.03.2024

A01

Scale 1" = 40'-0"

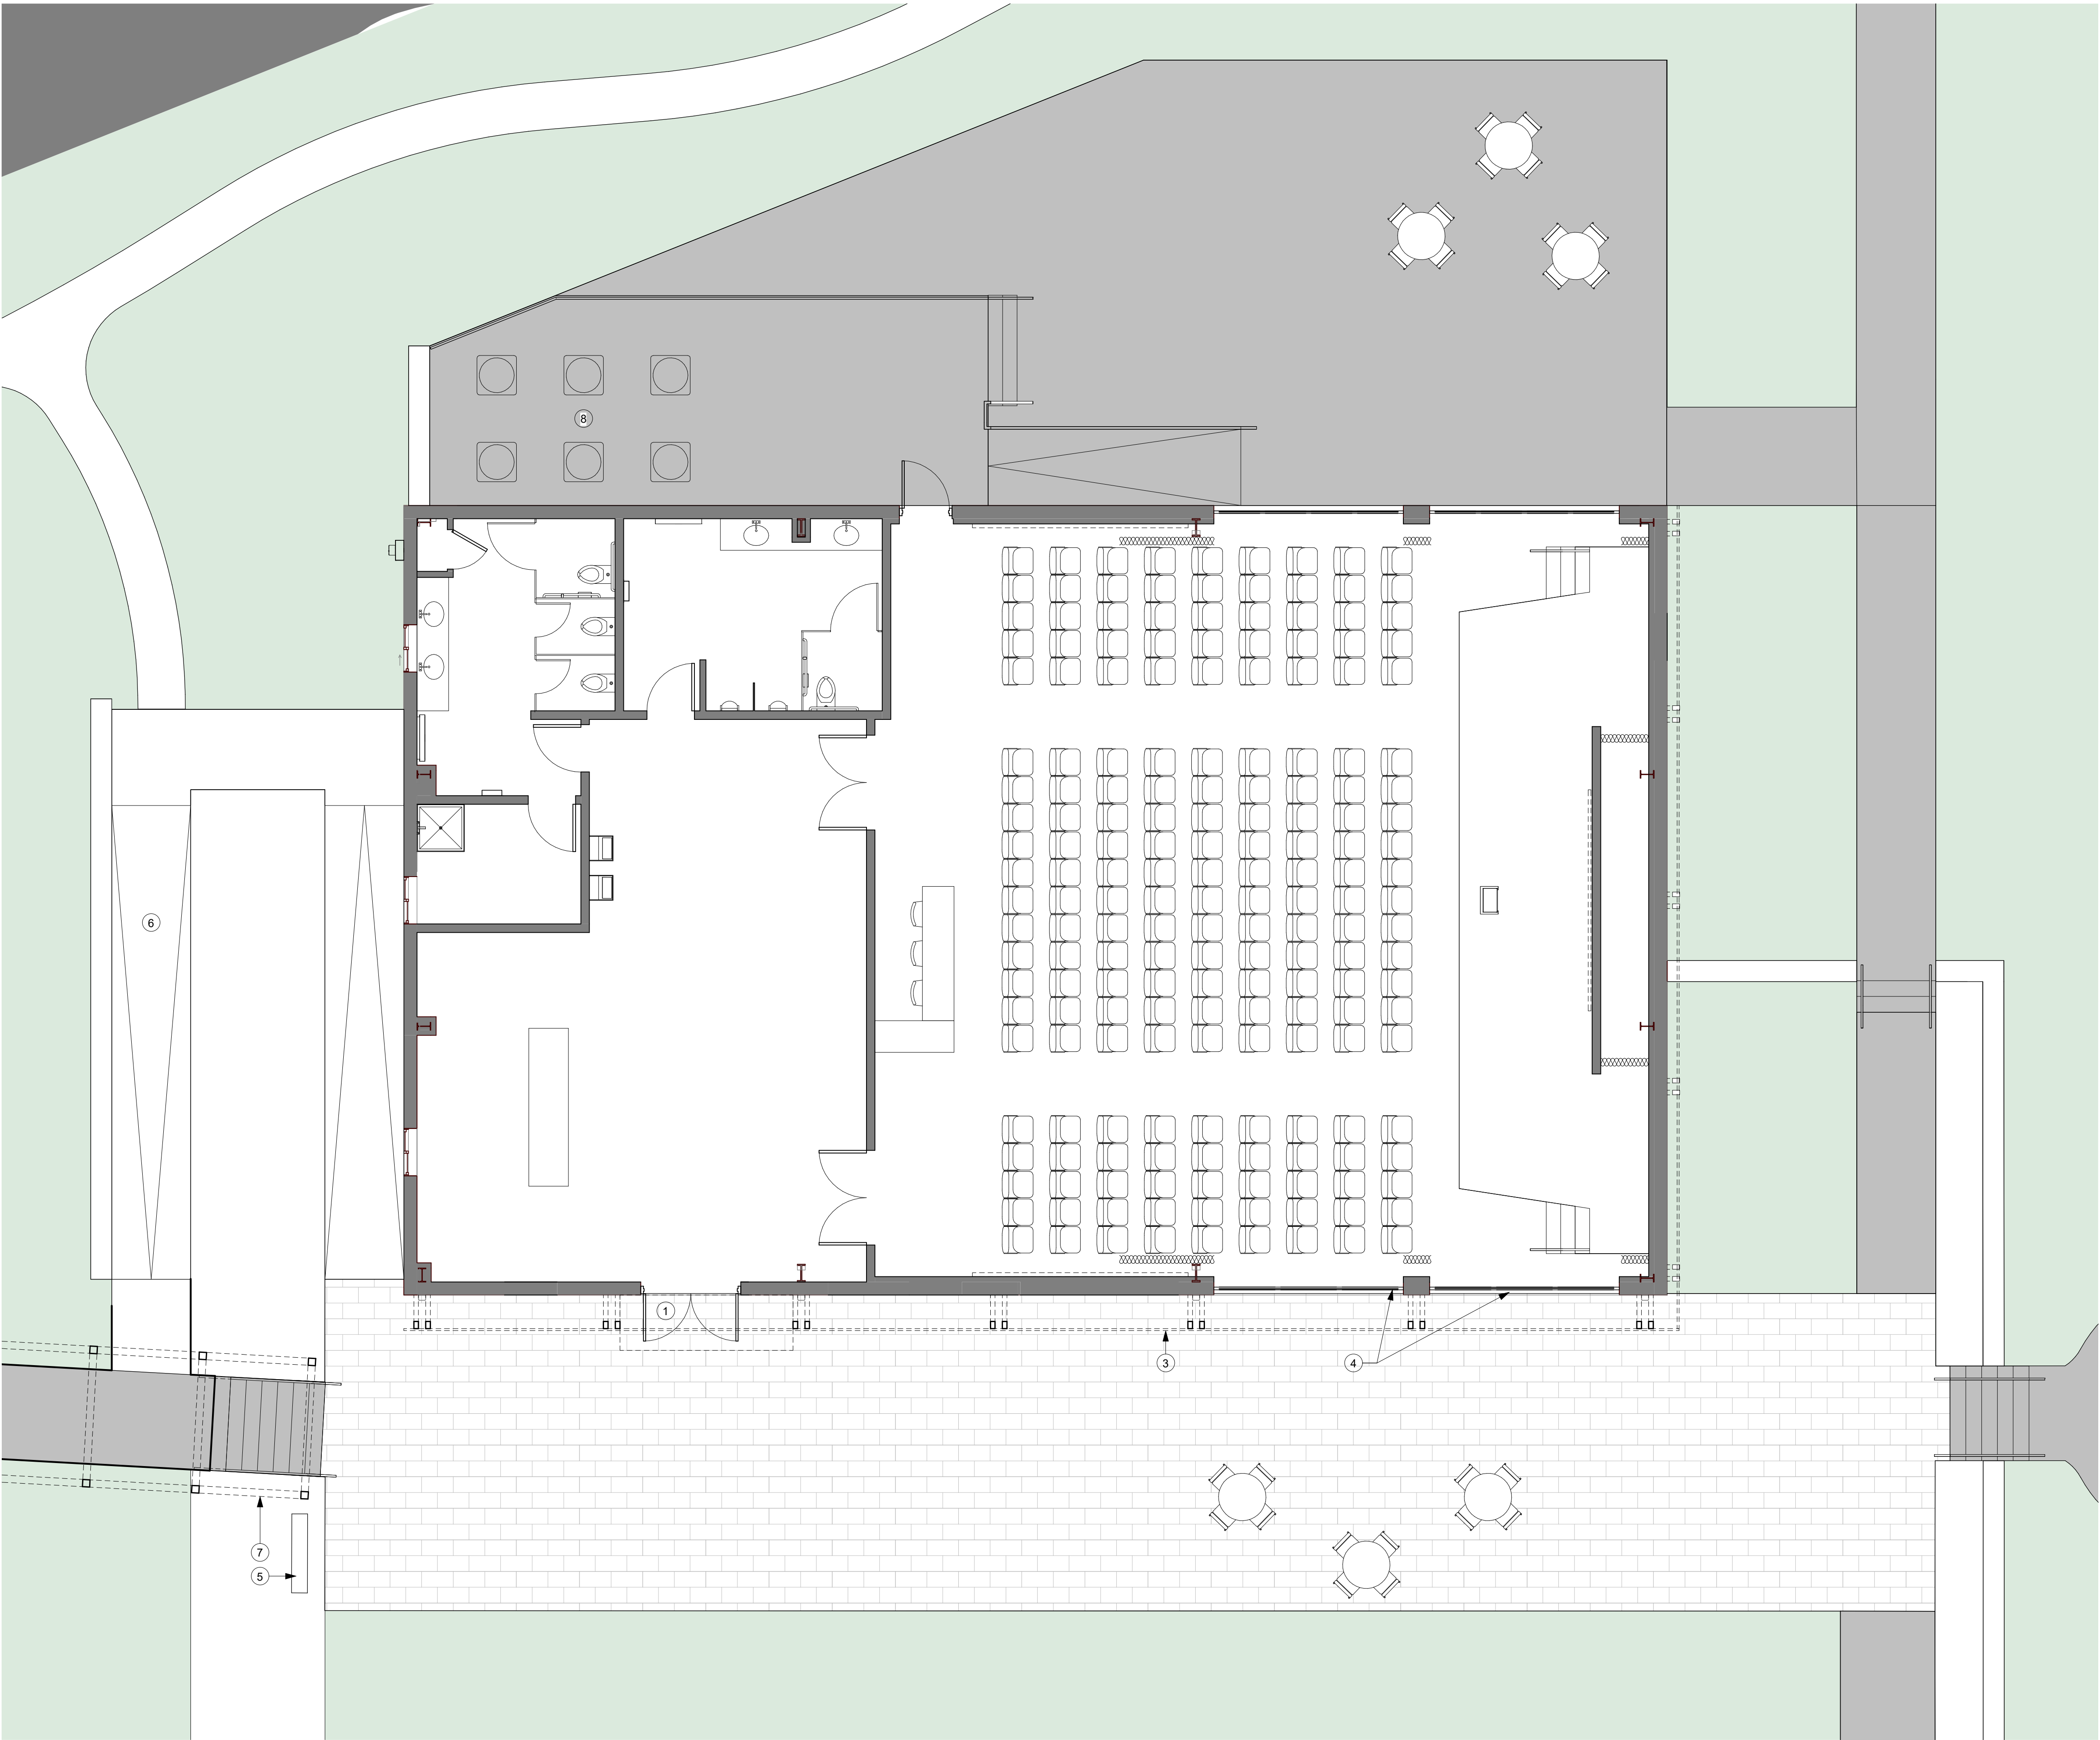

FLOOR PLAN SHEET NOTES

- 1 PRIMARY ENTRANCE
- 2 EXISTING AREAWAY FOR BASEMENT STAIR
- 3 STAINED WOOD SLATS OFFSET FROM WALL
- 4 EXISTING GARAGE DOOR TO BE REPLACED WITH GLAZED SECTIONAL DOOR
- 5 SIGNAGE
- 6 RAMP TO YOUTH MINISTRIES
- 7 STAINED WOOD PERGOLA ABOVE
- 8 CONDENSERS
- 9 WOOD STAINED FENCE AND GATES



No.	Issue	Date

1395 STONY POINT RD

CORNERSTONE COMMUNITY CHURCH


ARB SUBMISSION

SANCTUARY PLAN

Project Number	23011
Drawn By	SH
Checked By	SD
Date	09.03.2024

A02

Scale As indicated

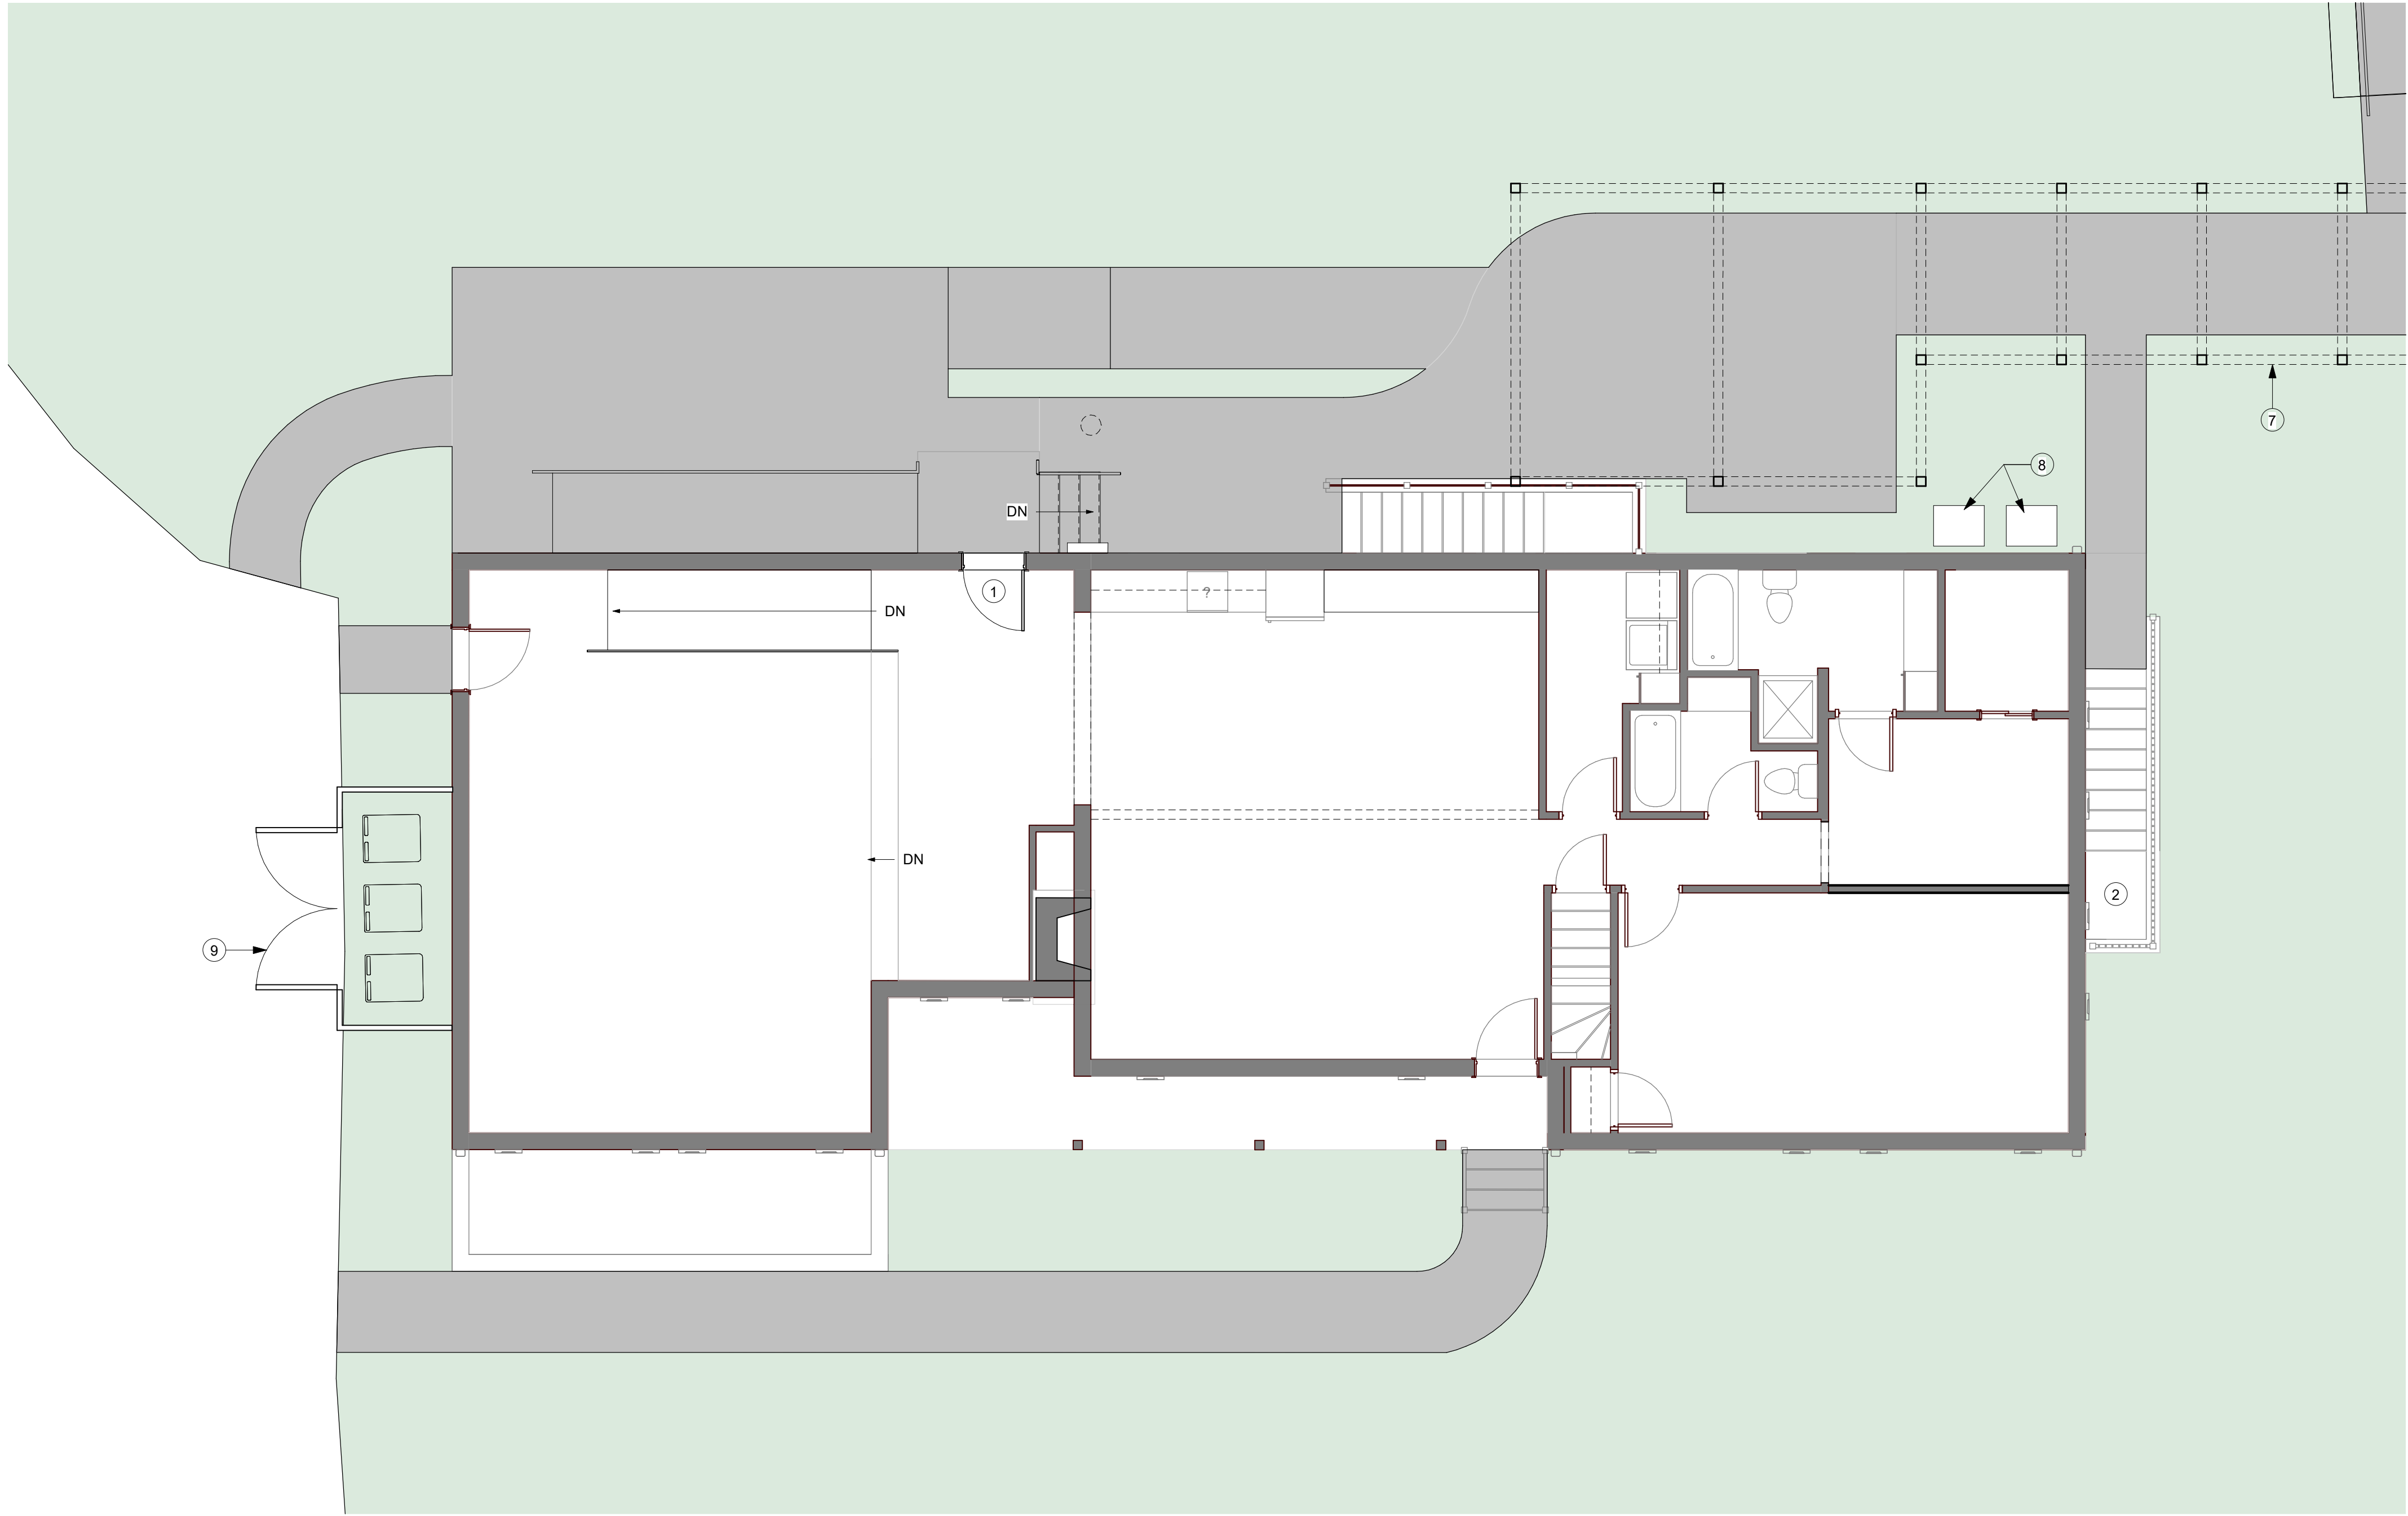

FLOOR PLAN SHEET NOTES

- ① PRIMARY ENTRANCE
- ② EXISTING AREAWAY FOR BASEMENT STAIR
- ③ STAINED WOOD SLATS OFFSET FROM WALL
- ④ EXISTING GARAGE DOOR TO BE REPLACED WITH GLAZED SECTIONAL DOOR
- ⑤ SIGNAGE
- ⑥ RAMP TO YOUTH MINISTRIES
- ⑦ STAINED WOOD PERGOLA ABOVE
- ⑧ CONDENSERS
- ⑨ WOOD STAINED FENCE AND GATES



No.	Issue	Date

1395 STONY POINT RD

CORNERSTONE COMMUNITY CHURCH

ARB SUBMISSION

YOUTH MINISTRIES PLAN

Project Number	23011
Drawn By	SH
Checked By	SD
Date	09.03.2024

A03

Scale As indicated

1 YOUTH MINISTRIES PLAN

3/16" = 1'-0"

09/04/24 5:16:08 PM

ELEVATION SHEET NOTES

- 1

EXISTING RIBBED METAL SIDING TO BE PAINTED DARK GRAY
- 2

STAINED WOOD SLATS OFFSET FROM WALL
- 3

GRAY PAINTED EXISTING BRICK
- 4

NEW WOOD WALL OVER EXISTING BRICK
- 5

SIGNAGE
- 6

ABANDONED OPENINGS TO BE FILLED TO MATCH EXISTING
- 7

OVERHEAD SECTIONAL DOOR BEHIND SLATS
- 8

WOOD COLUMNS PAINTED DARK GRAY
- 9

EXTERIOR LIGHTING
- 10

EXISTING DOWNSPOUTS TO BE PAINTED DARK GRAY
- 11

METER BOX
- 12

STAINED WOOD PERGOLA
- 13

PAINTED STEEL HANDRAIL
- 14

NEW STOREFRONT ENTRANCE DOORS
- 15

ROOF FORM BEHIND
- 16

EXISTING SHINGLE ROOF TO REMAIN
- 17


STAINED WOOD SHUTTERS
- 18

EXISTING SASH AND TRIM, PAINTED DARK GRAY
- 19


EXISTING VINYL FENCE TO BE PAINTED DARK GREY

NOTE A: WINDOW GLASS IN THE ENTRANCE CORRIDORS SHOULD MEET THE FOLLOWING CRITERIA: VISIBLE LIGHT TRANSMITTANCE (VLT) SHALL NOT DROP BELOW 40%. VISIBLE LIGHT REFLECTANCE (VLR) SHALL NOT EXCEED 30%.

NOTE B: VISIBILITY OF ALL MECHANICAL EQUIPMENT FROM THE ENTRANCE CORRIDOR SHALL BE ELIMINATED.

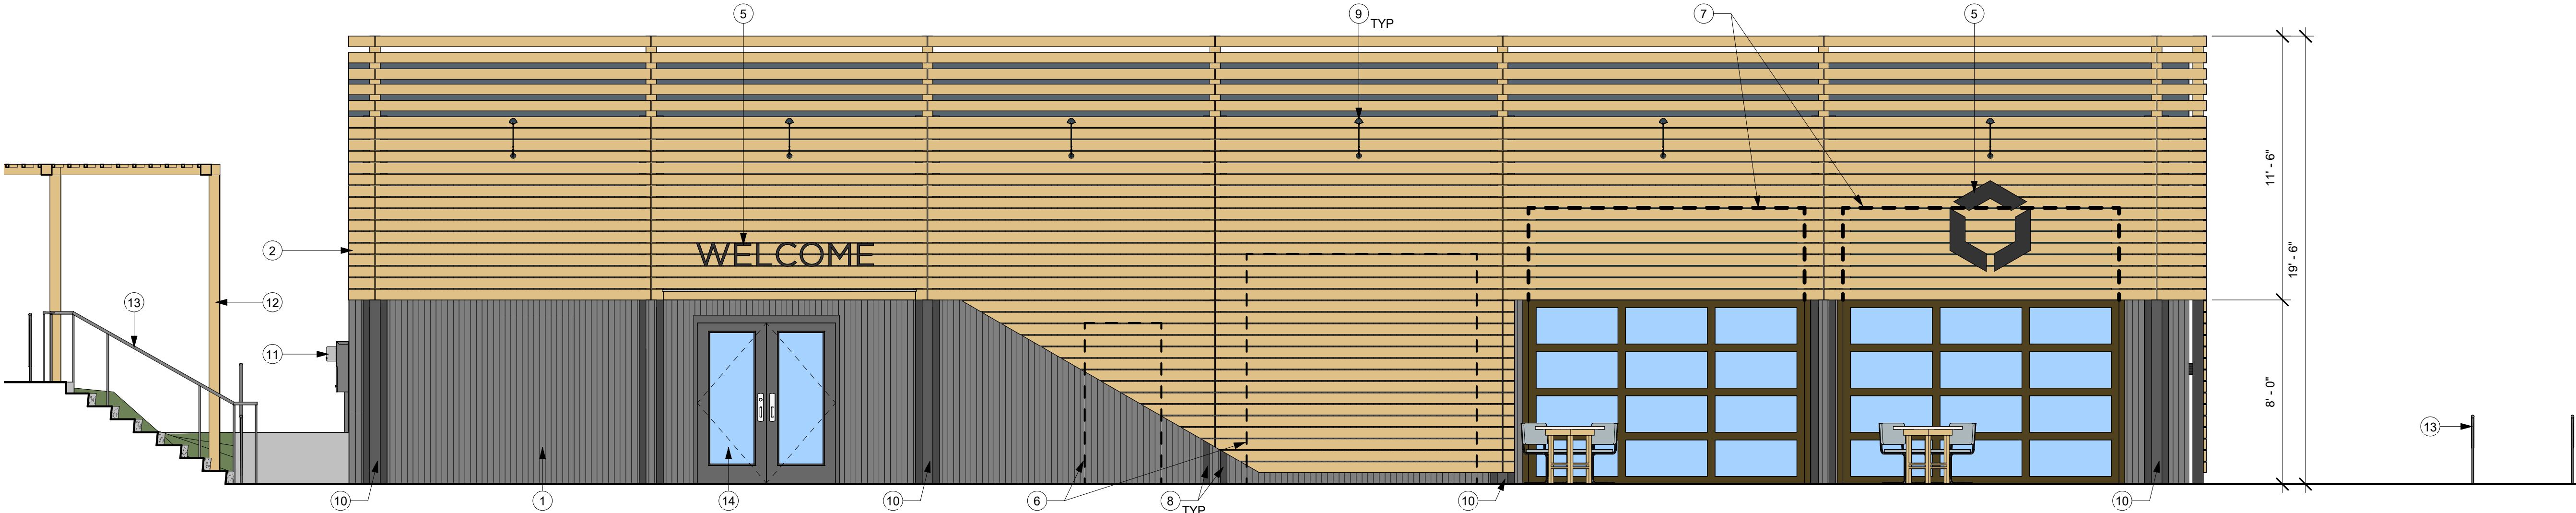

1 WEST ELEVATION
1/4" = 1'-0"

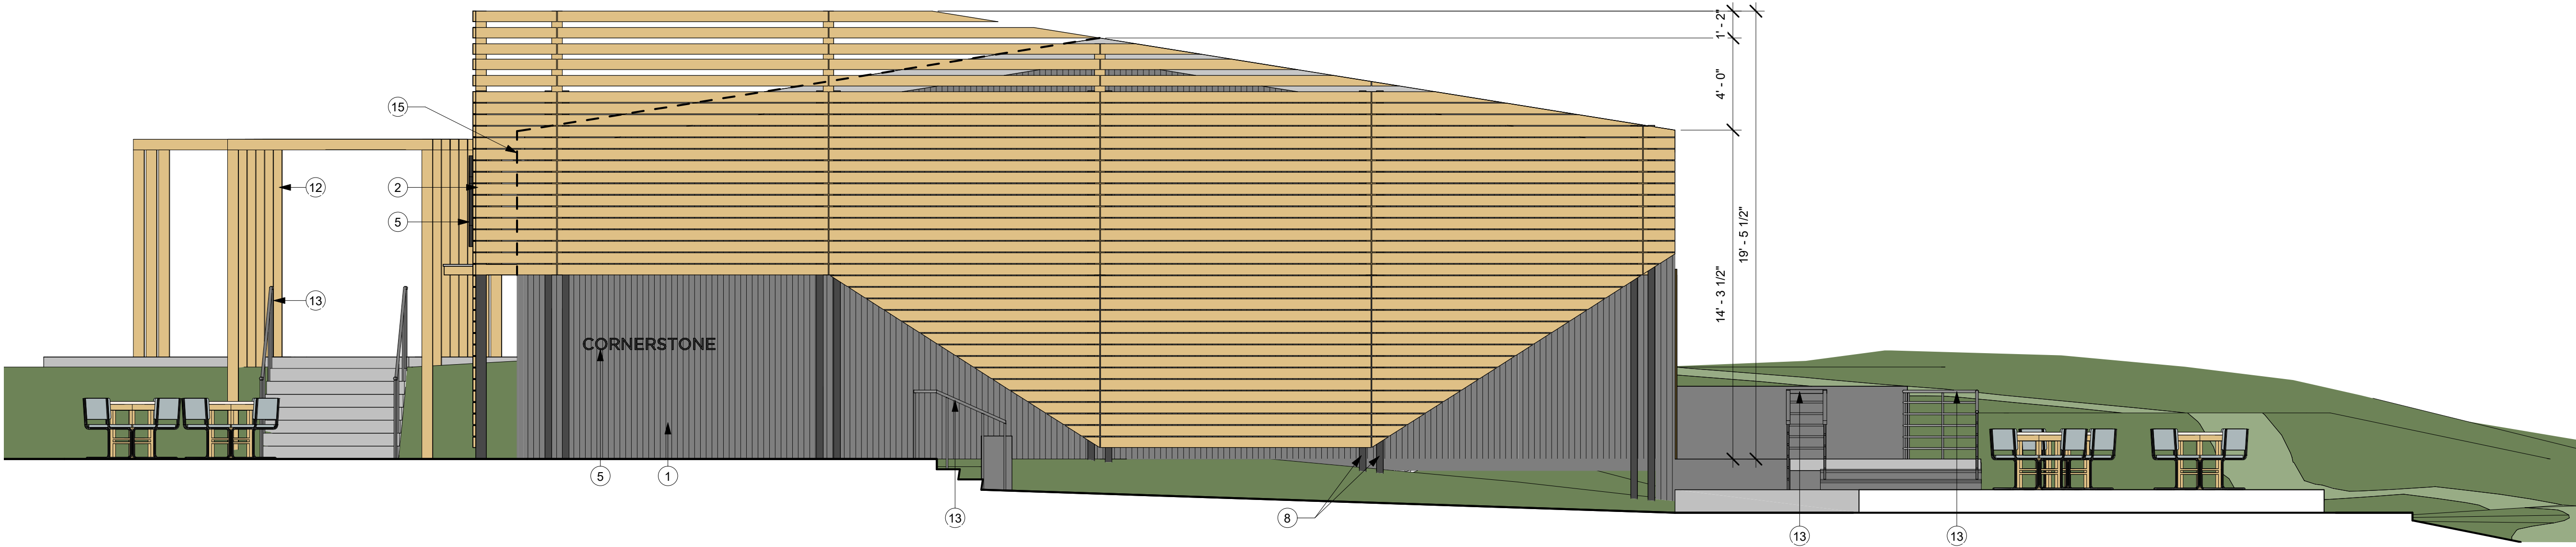

2 SOUTH ELEVATION
1/4" = 1'-0"

thrive

architecture

No.	Issue	Date

1395 STONY POINT RD

CORNERSTONE COMMUNITY CHURCH

ARB SUBMISSION

SANCTUARY ELEVATIONS

Project Number23011

Drawn BySH

Checked BySD

Date09.03.2024

A04

Scale

1/4" = 1'-0"

09/04/24 5:37:44 PM

ELEVATION SHEET NOTES

- 1

EXISTING RIBBED METAL SIDING TO BE PAINTED DARK GRAY
- 2

STAINED WOOD SLATS OFFSET FROM WALL
- 3

GRAY PAINTED EXISTING BRICK
- 4

NEW WOOD WALL OVER EXISTING BRICK
- 5

SIGNAGE
- 6

ABANDONED OPENINGS TO BE FILLED TO MATCH EXISTING
- 7

OVERHEAD SECTIONAL DOOR BEHIND SLATS
- 8

WOOD COLUMNS PAINTED DARK GRAY
- 9

EXTERIOR LIGHTING
- 10

EXISTING DOWNSPOUTS TO BE PAINTED DARK GRAY
- 11

METER BOX
- 12

STAINED WOOD PERGOLA
- 13

PAINTED STEEL HANDRAIL
- 14

NEW STOREFRONT ENTRANCE DOORS
- 15

ROOF FORM BEHIND
- 16

EXISTING SHINGLE ROOF TO REMAIN
- 17

STAINED WOOD SHUTTERS
- 18

EXISTING SASH AND TRIM, PAINTED DARK GRAY
- 19


EXISTING VINYL FENCE TO BE PAINTED DARK GREY

NOTE A:

WINDOW GLASS IN THE ENTRANCE CORRIDORS SHOULD MEET THE FOLLOWING CRITERIA: VISIBLE LIGHT TRANSMITTANCE (VLT) SHALL NOT DROP BELOW 40%. VISIBLE LIGHT REFLECTANCE (VLR) SHALL NOT EXCEED 30%.

NOTE B:

VISIBILITY OF ALL MECHANICAL EQUIPMENT FROM THE ENTRANCE CORRIDOR SHALL BE ELIMINATED.

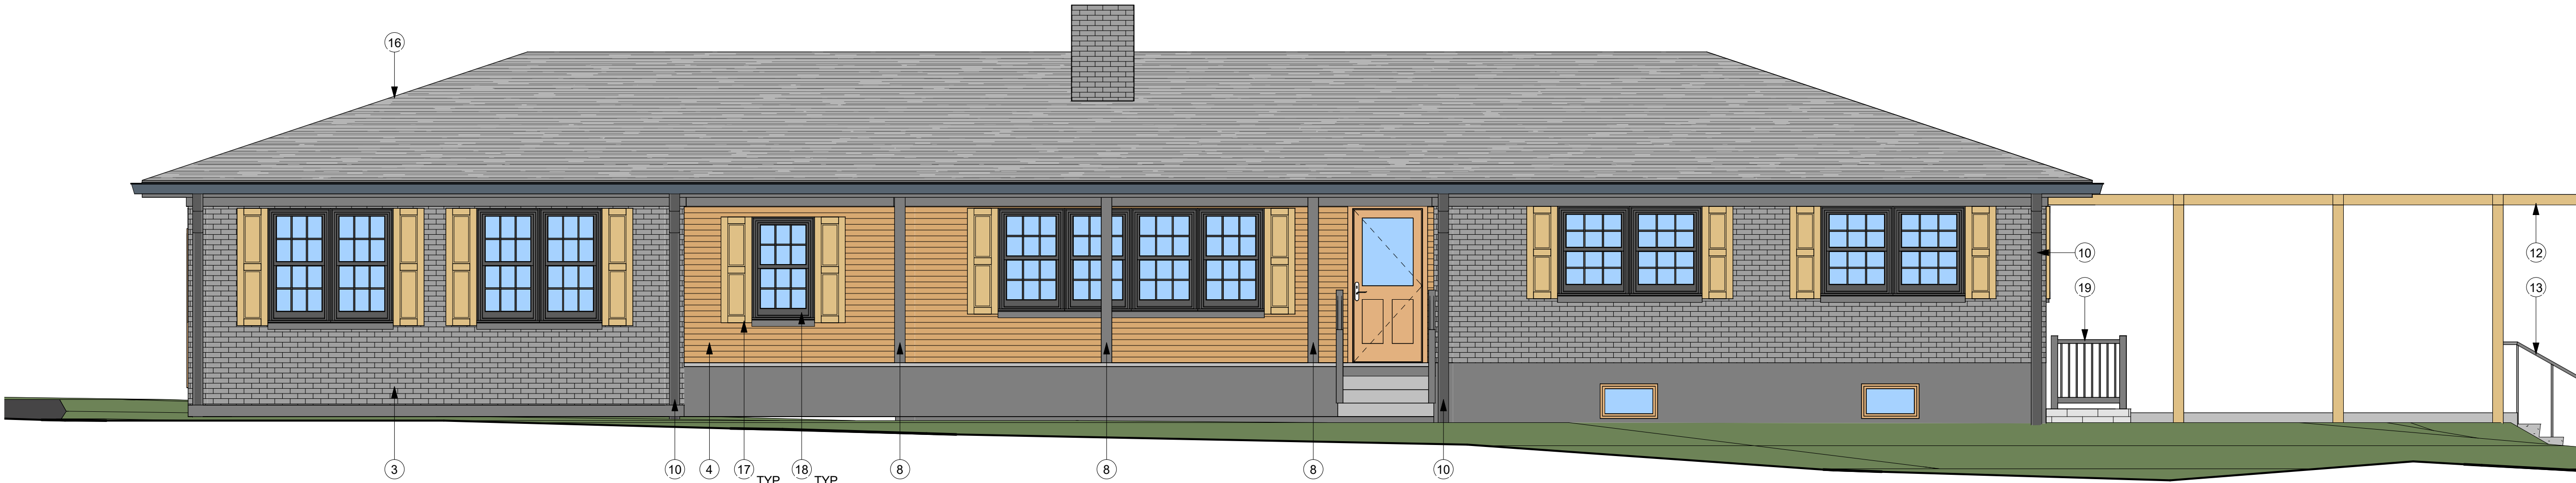

1 YOUTH MINISTRIES WEST ELEVATION
1/4" = 1'-0"

thrive

architecture

No.	Issue	Date

1395 STONY POINT RD

CORNERSTONE COMMUNITY CHURCH

ARB SUBMISSION

HOUSE ELEVATION

Project Number23011

Drawn BySH

Checked BySD

Date09.03.2024

A05

Scale

1/4" = 1'-0"

09/04/24 3:49:56 PM



1 SITE RENDERING
NOT TO SCALE

No.	Issue	Date

1395 STONY POINT RD

CORNERSTONE COMMUNITY
CHURCH

ARB SUBMISSION

SITE RENDERING

Project Number	23011
Drawn By	SH
Checked By	SD
Date	09.03.2024

A06

Scale



1 SANCTUARY RENDERING
NOT TO SCALE

No.	Issue	Date

1395 STONY POINT RD

CORNERSTONE COMMUNITY
CHURCH

ARB SUBMISSION

SANCTUARY
RENDERING

Project Number	23011
Drawn By	SH
Checked By	SD
Date	09.03.2024

A07

Scale



Photo Looking South from Entrance Corridor



Photo Looking East from Entrance Corridor



Photo Looking East across Entrance Corridor



Photo Looking Northeast from Entrance Corridor



Photo of West Side of Existing Garage Exterior