



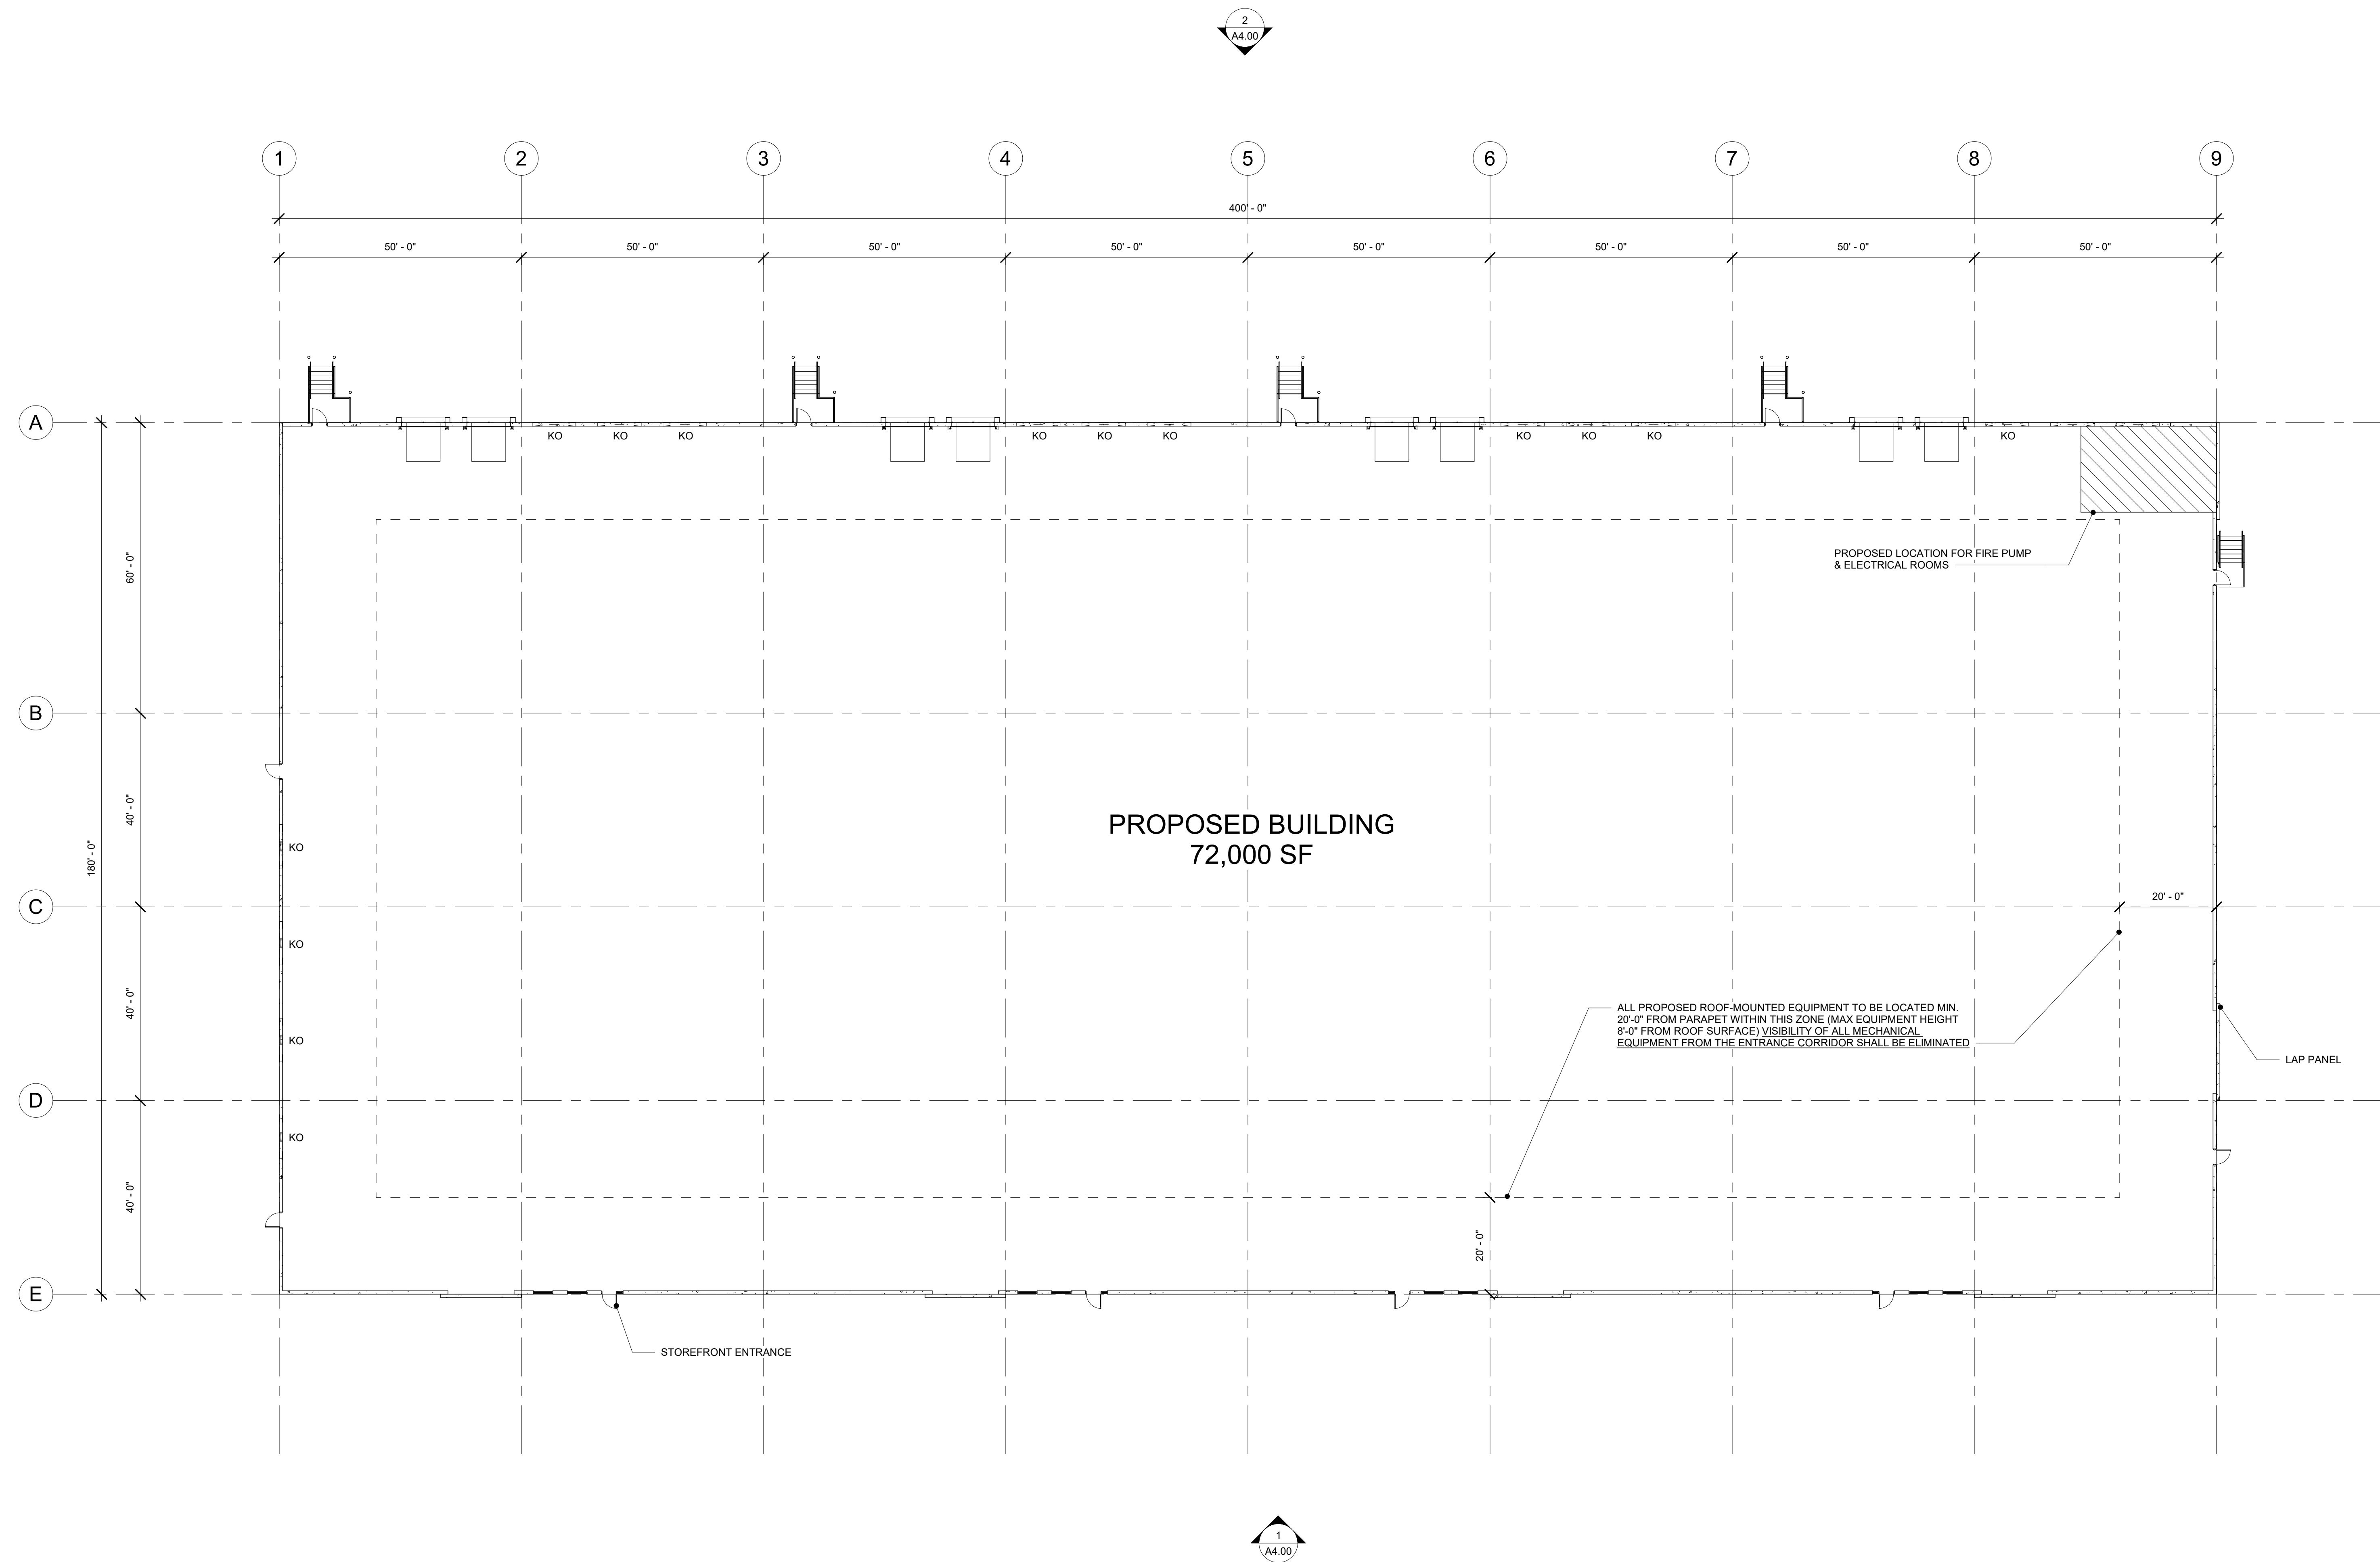


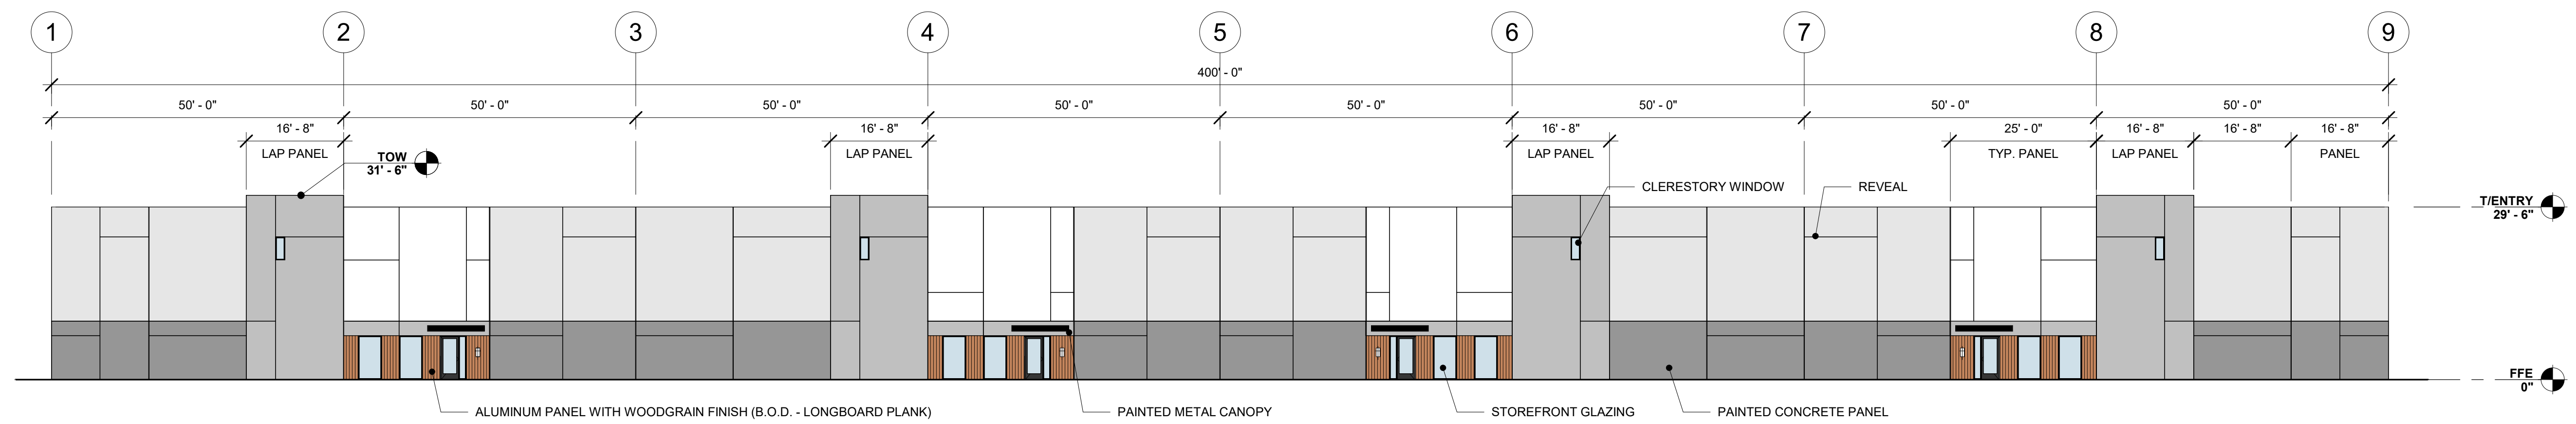

PRELIMINARY EAST ELEVATION

SCALE: 1/16" = 1'-0"


1

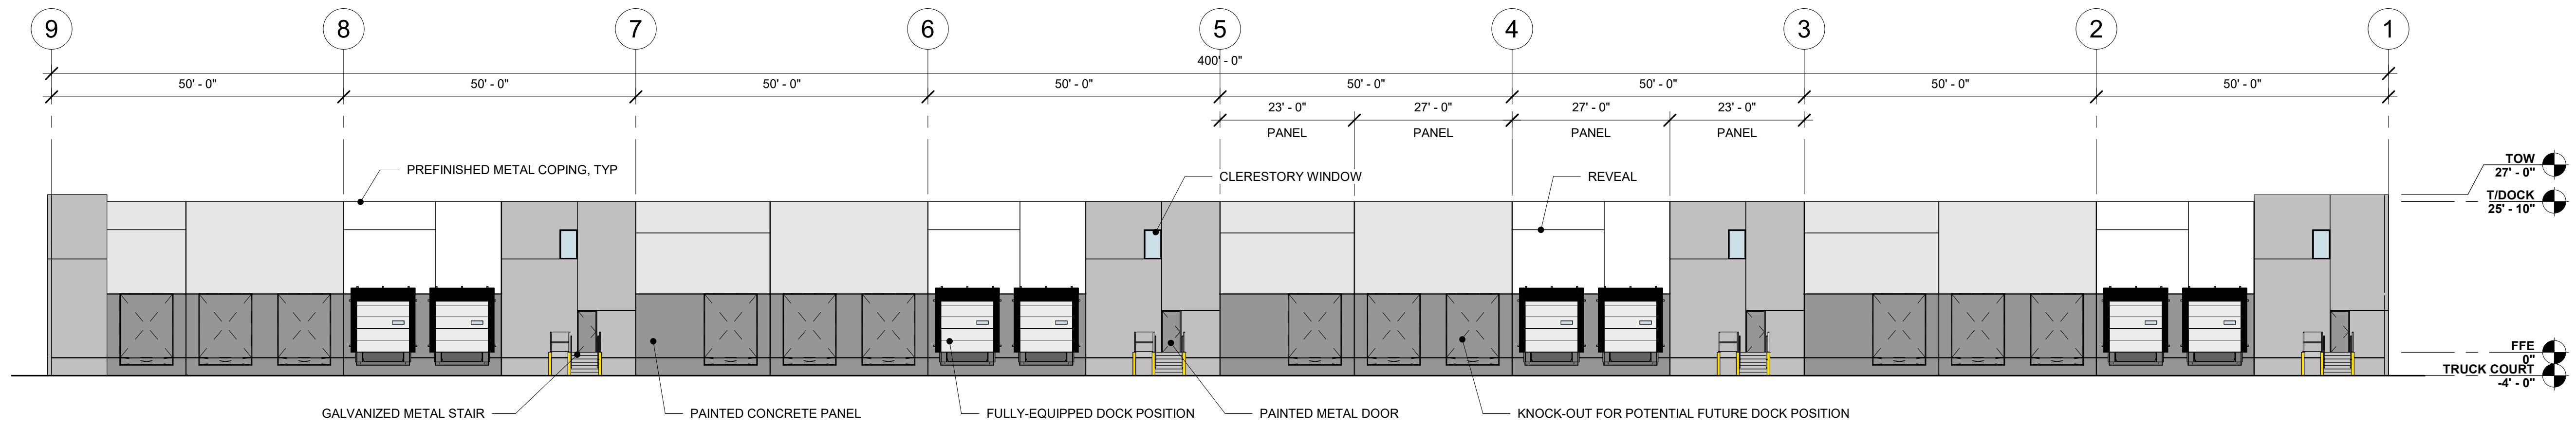

PRELIMINARY WEST ELEVATION

SCALE: 1/16" = 1'-0"


2

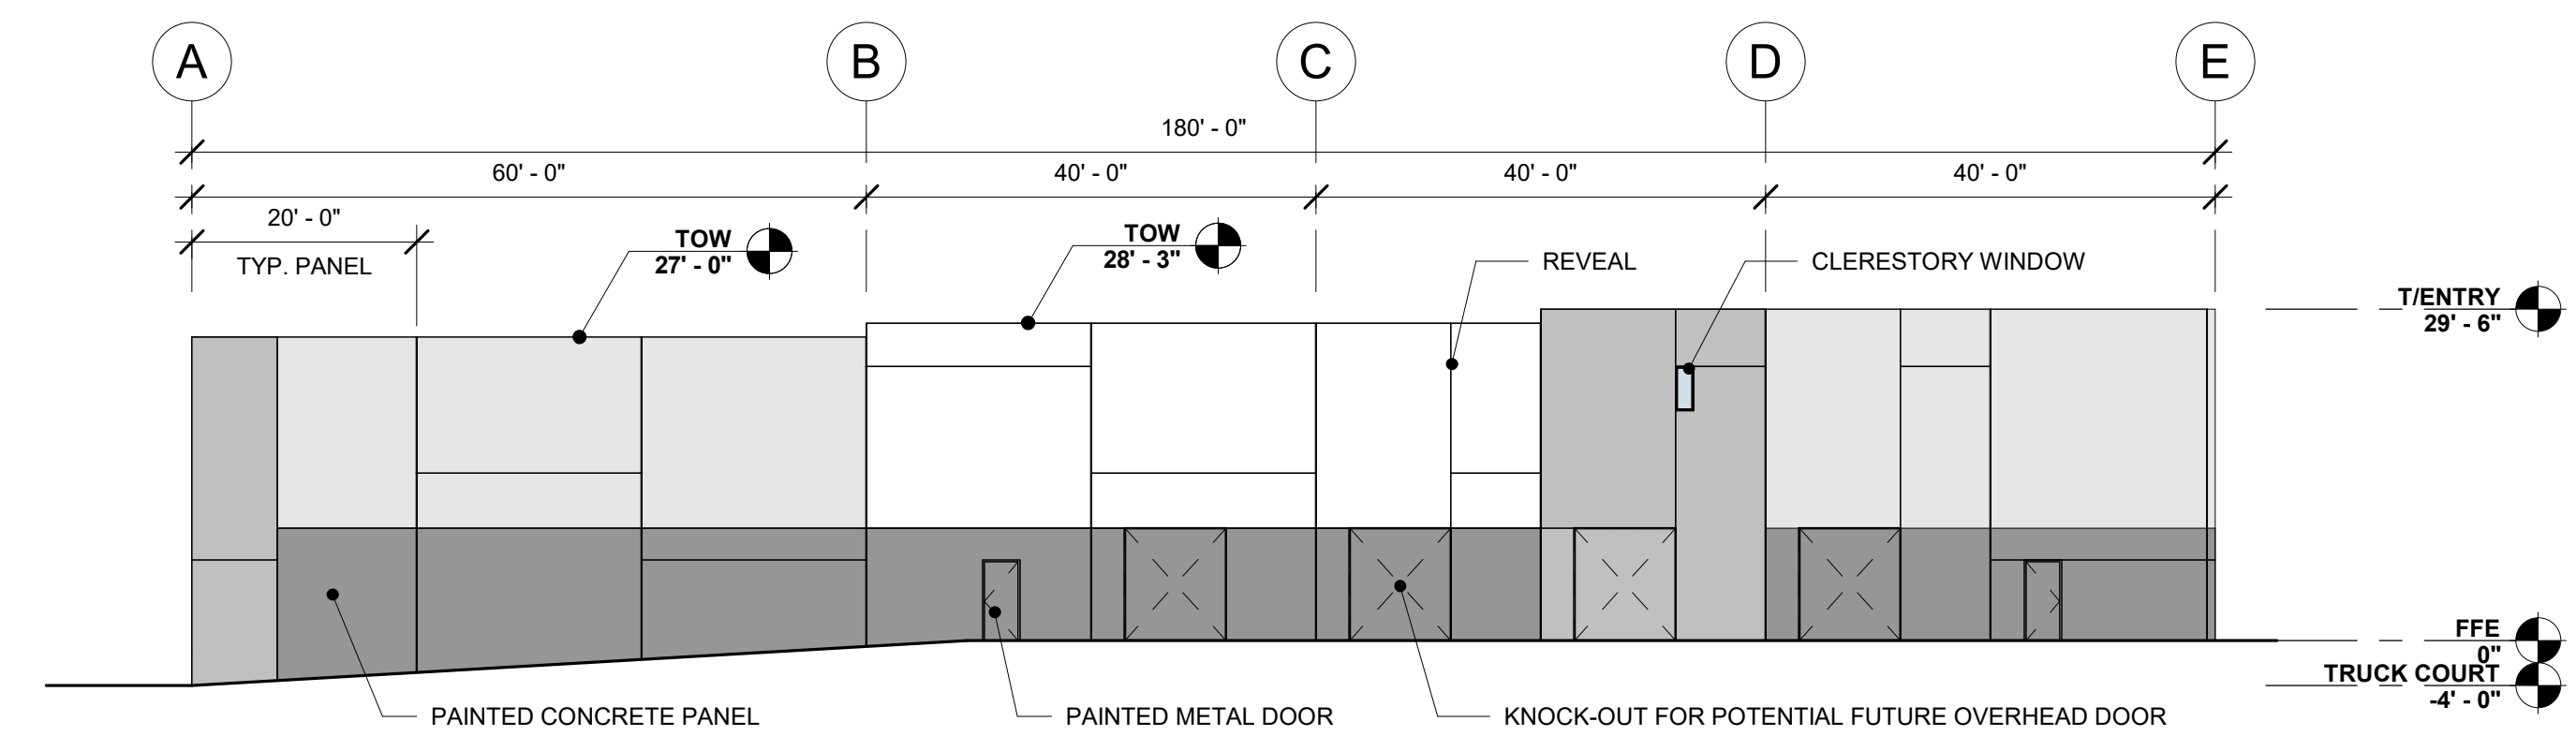

PRELIMINARY SOUTH ELEVATION

SCALE: 1/16" = 1'-0"

3

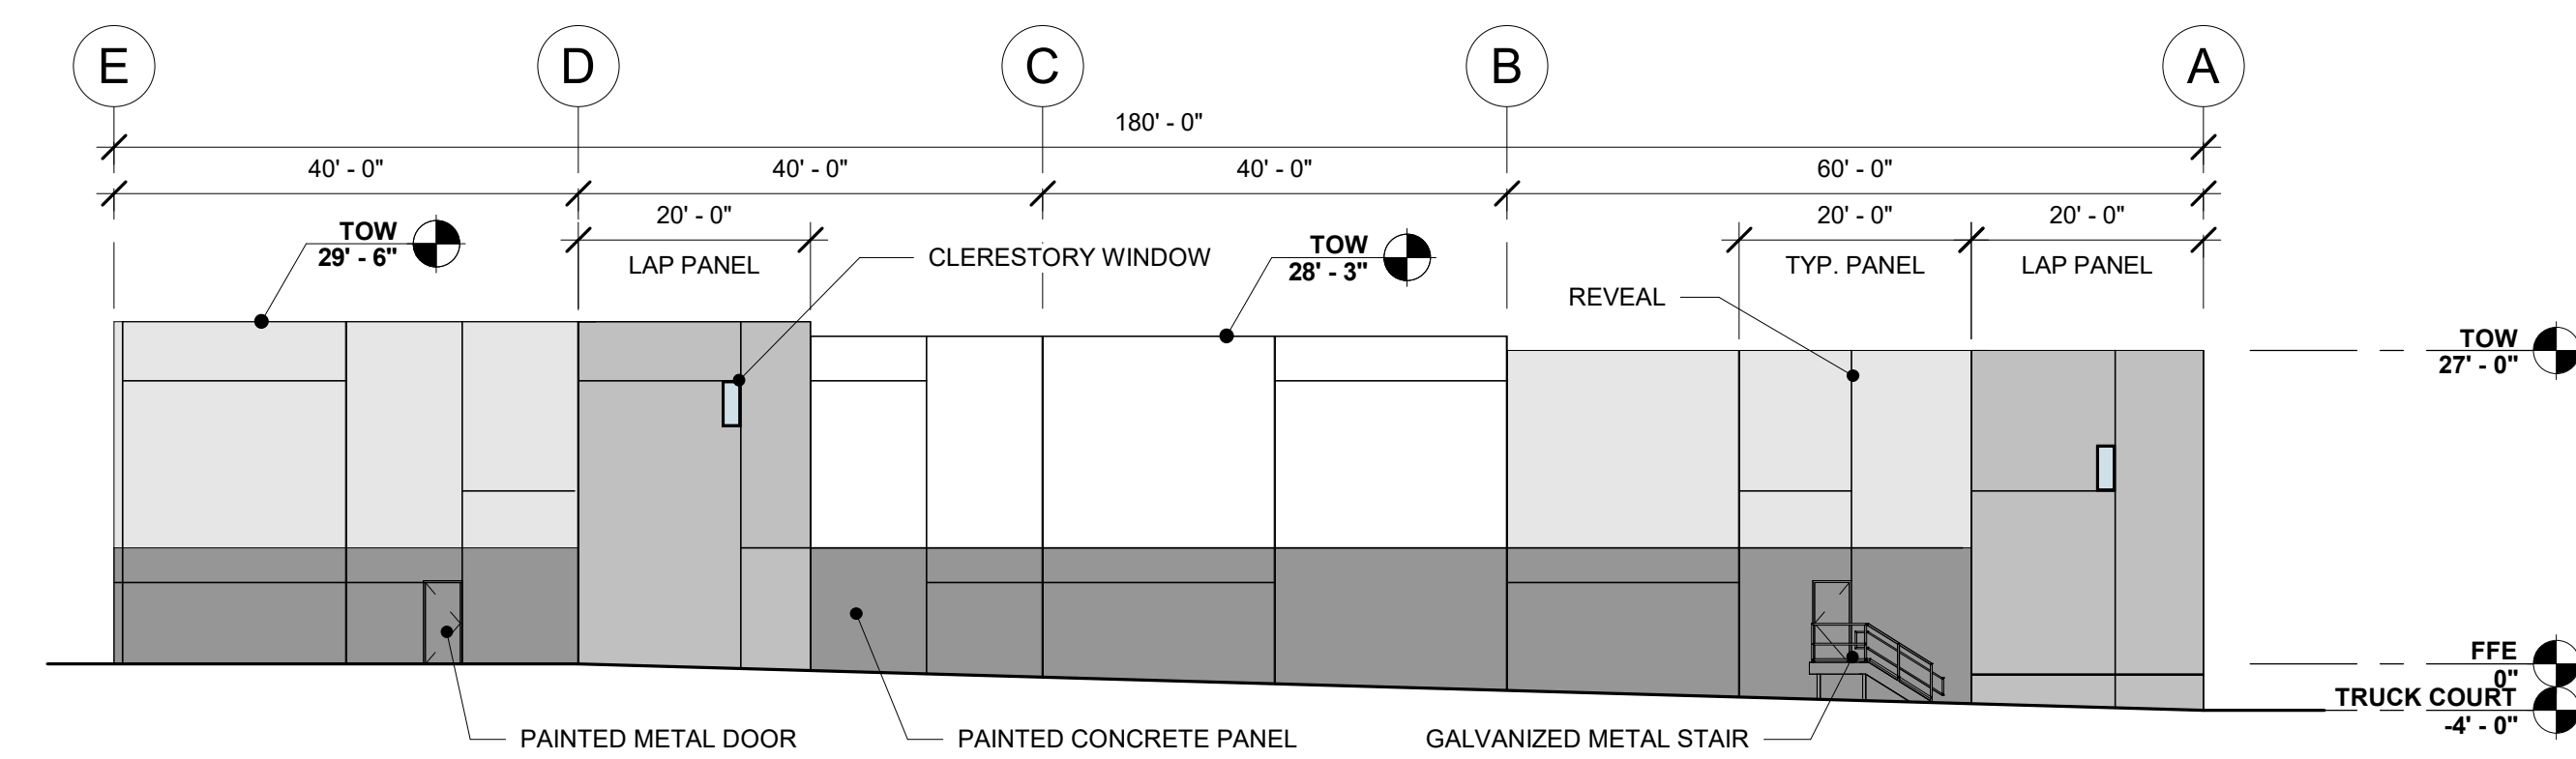

PRELIMINARY NORTH ELEVATION

SCALE: 1/16" = 1'-0"

4