



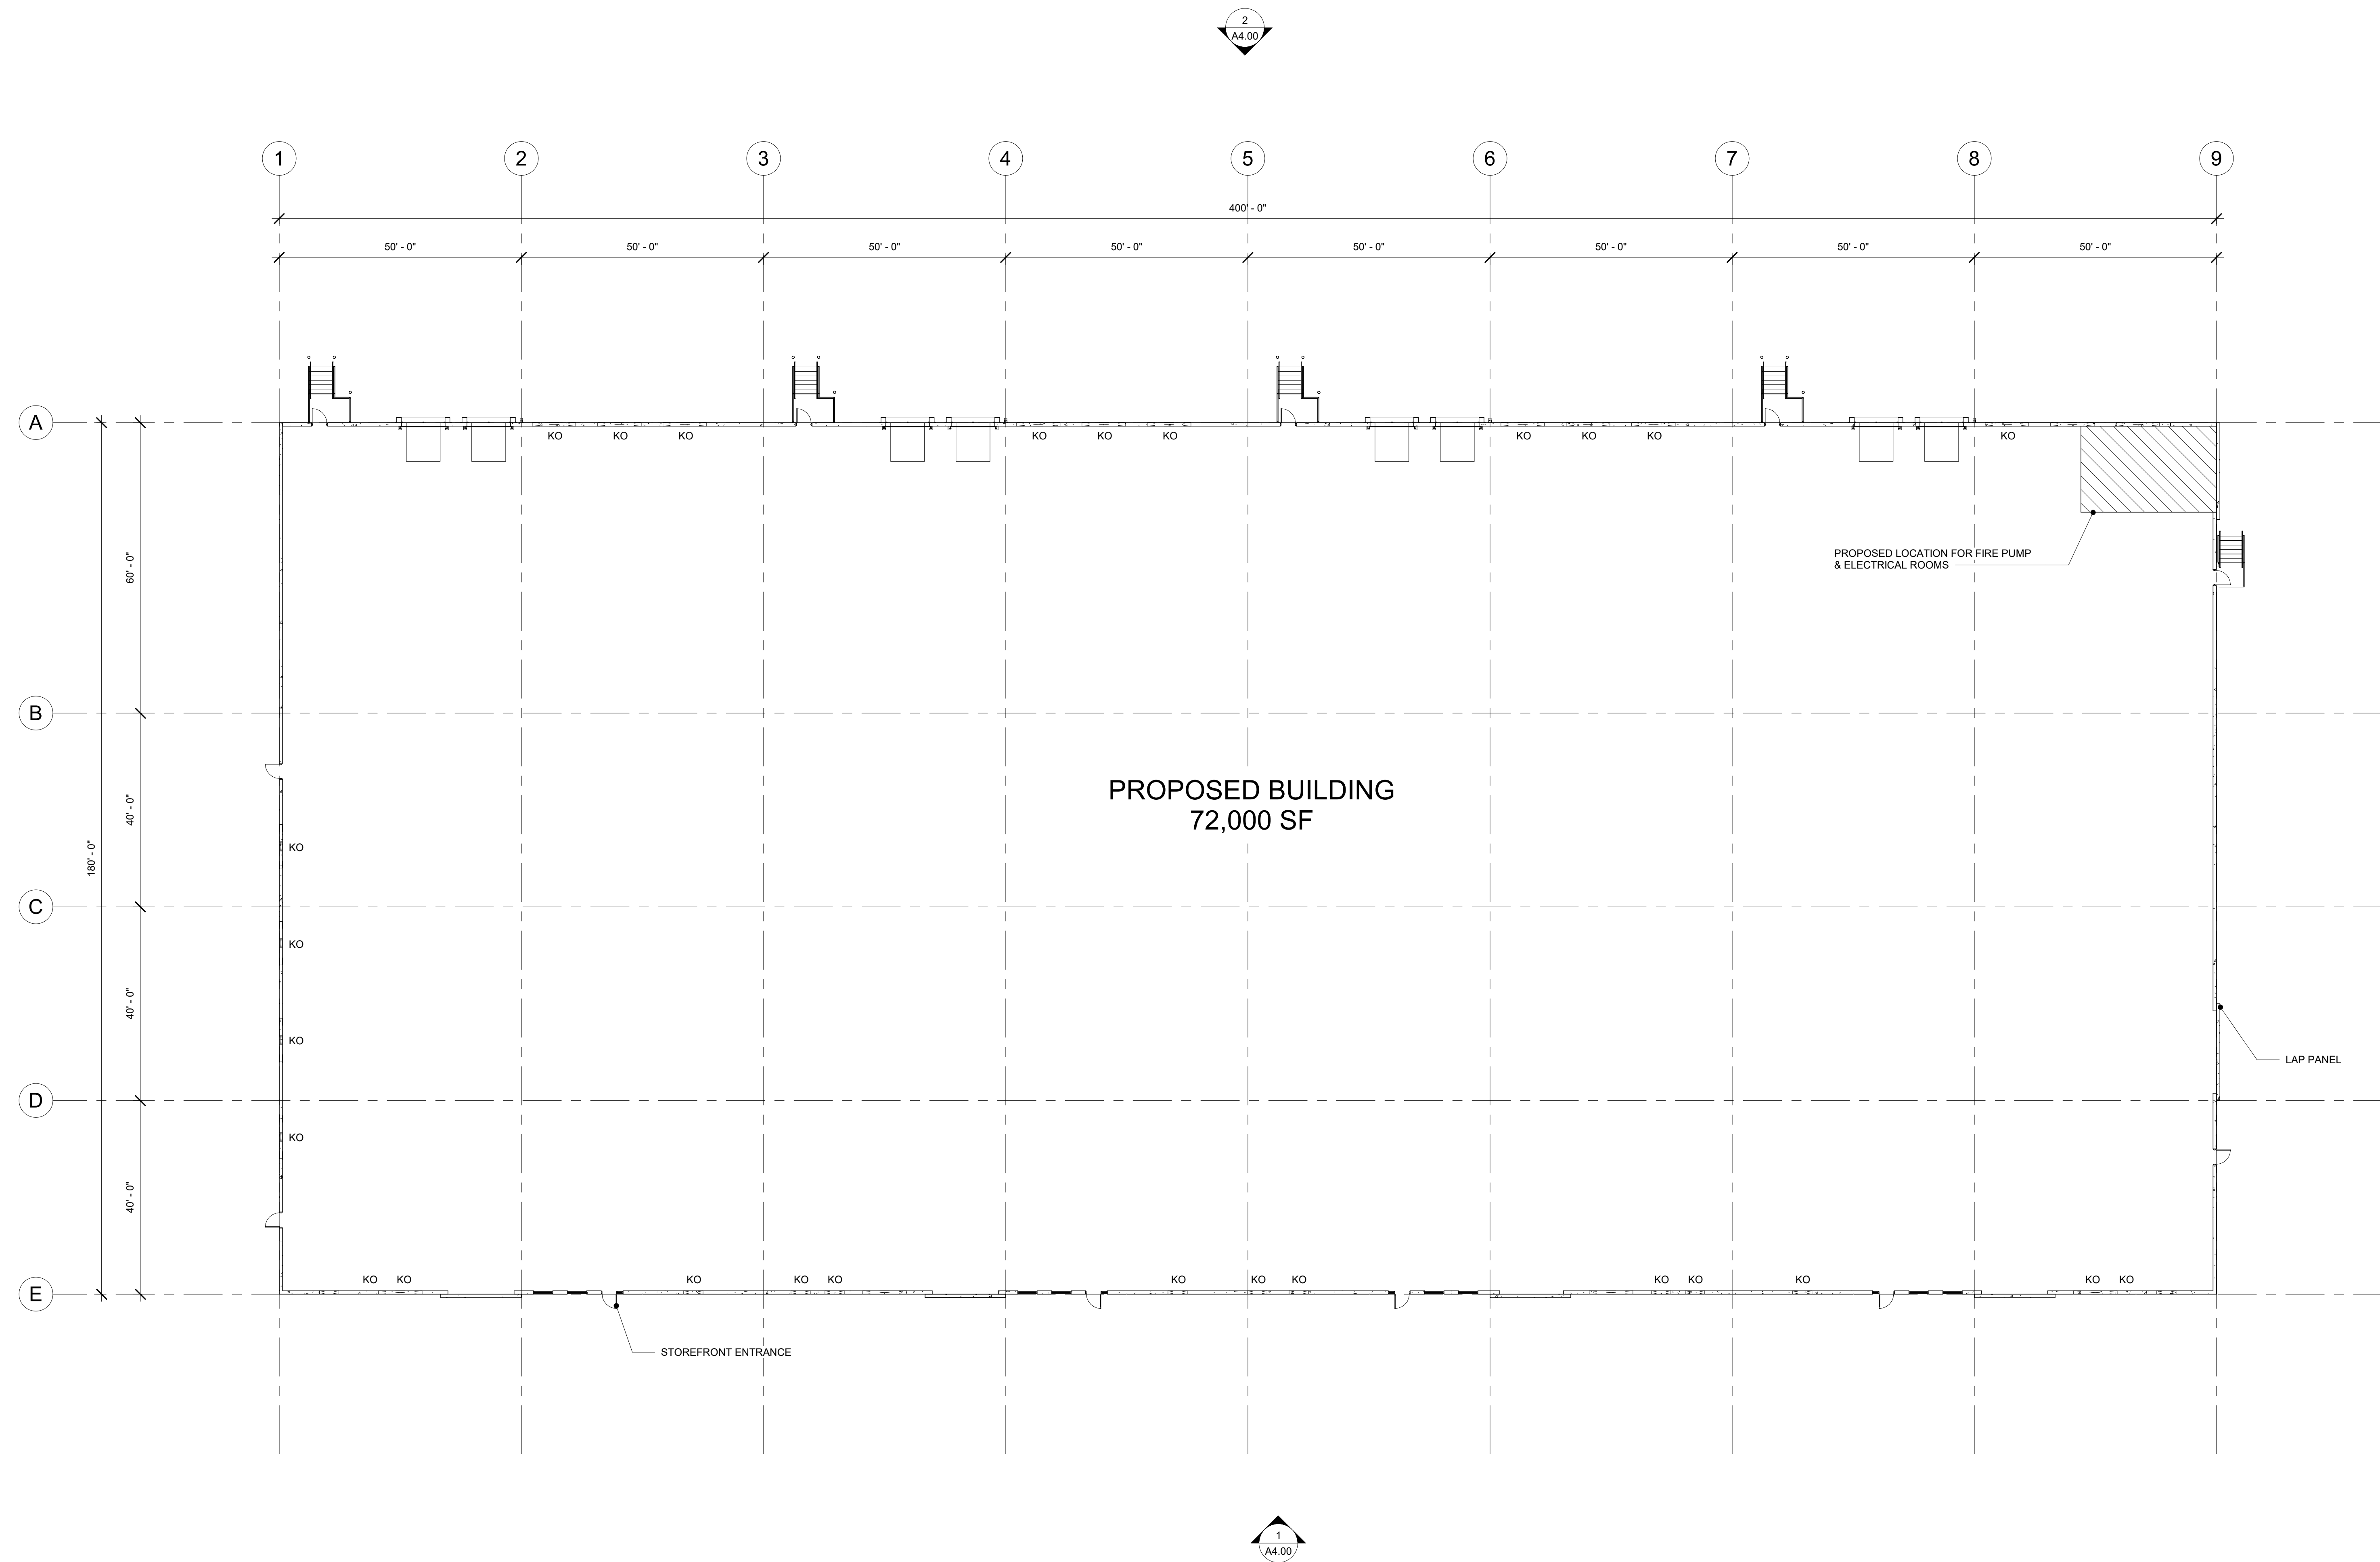

FLOOR PLAN
SCALE: 1/16" = 1'-0"

1

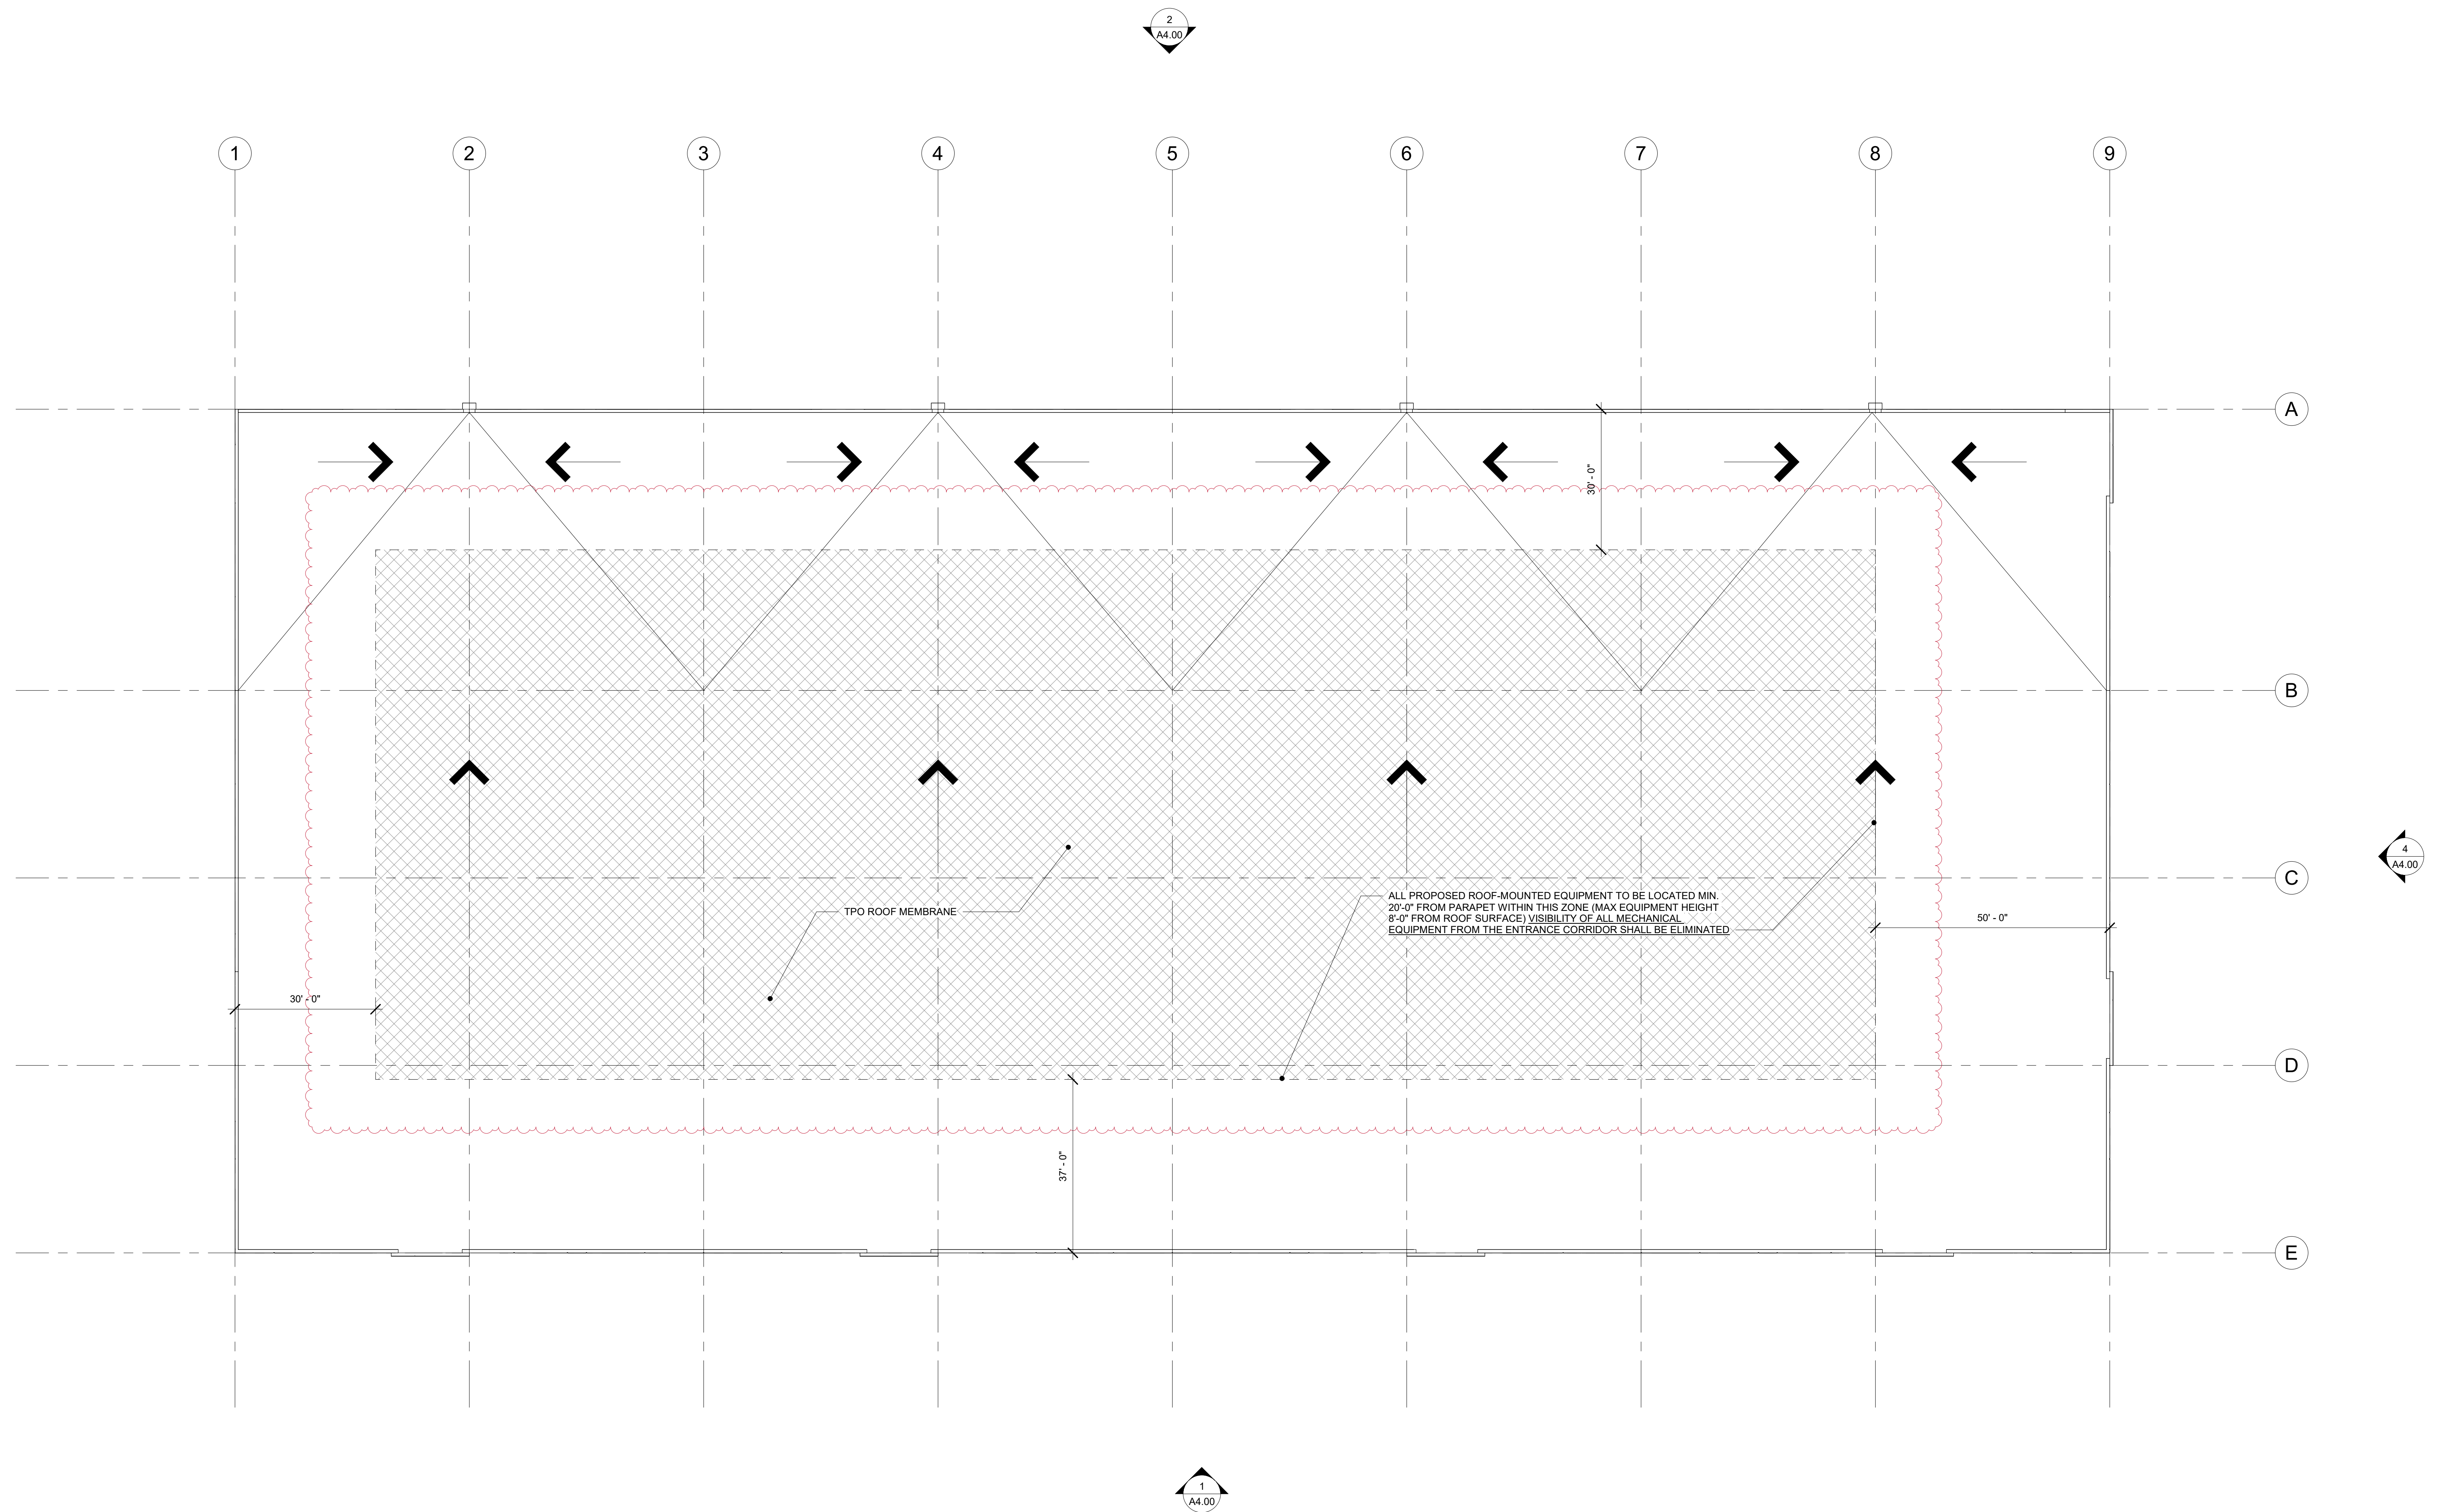


ROOF PLAN LEGEND




PRELIMINARY ROOF PLAN

SCALE: 1/16" = 1'-0"


1

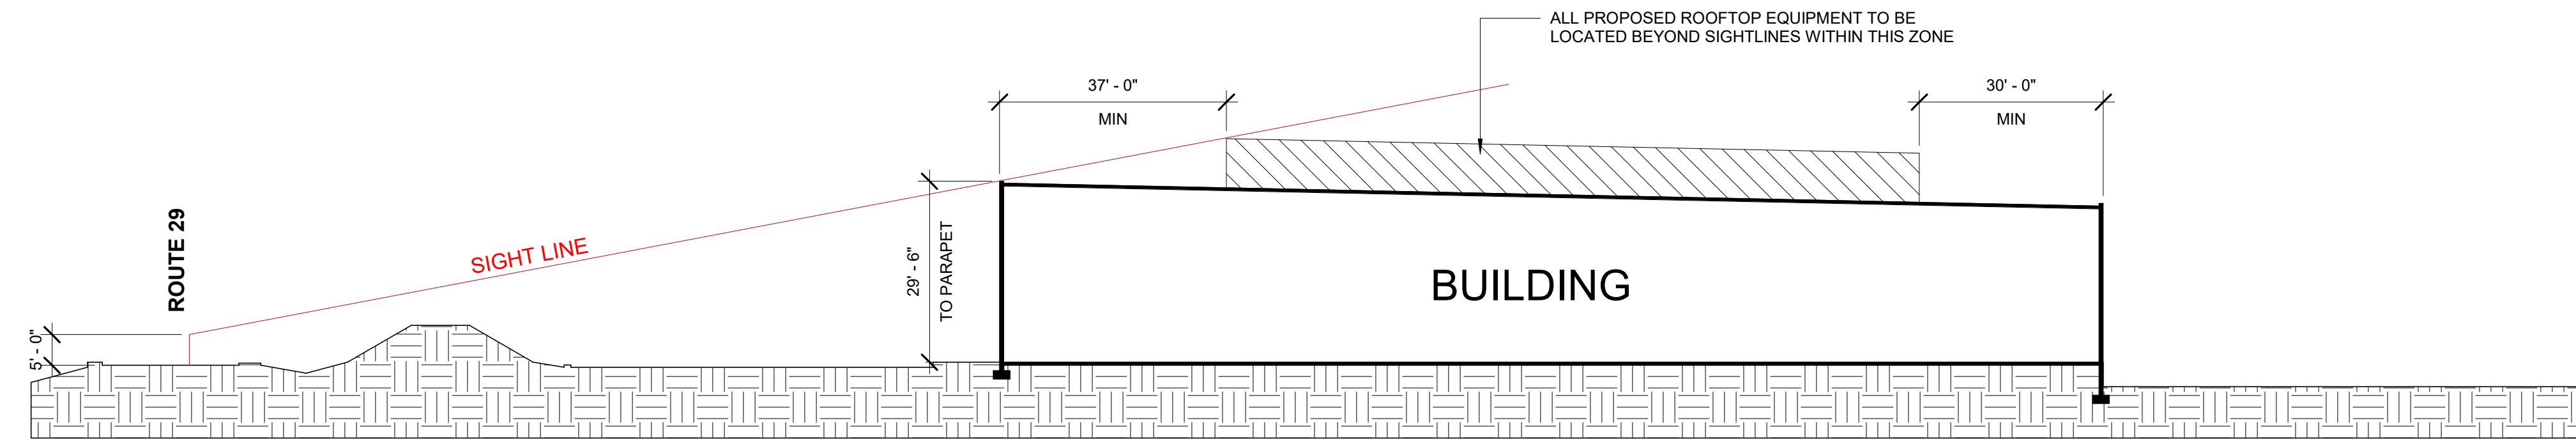





SIGHT LINE DIAGRAM 1 1
SCALE: 1" = 20'-0"

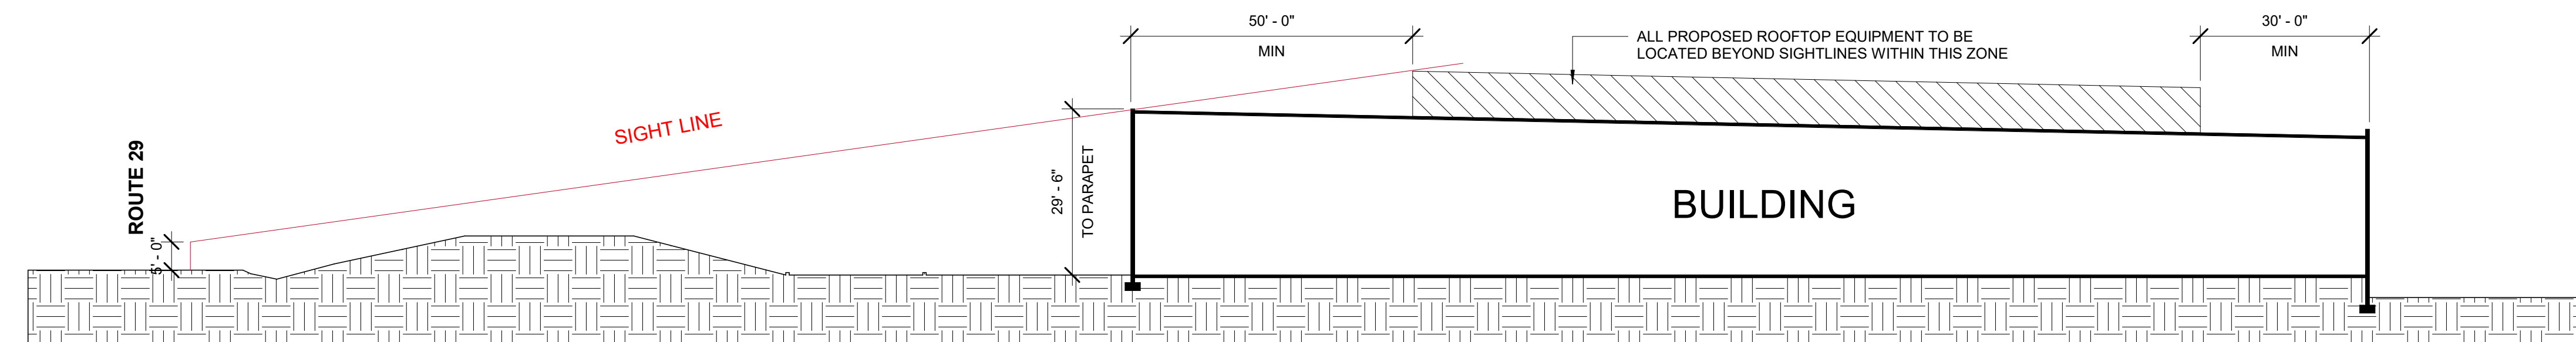

SIGHT LINE DIAGRAM 2 2
SCALE: 1" = 20'-0"

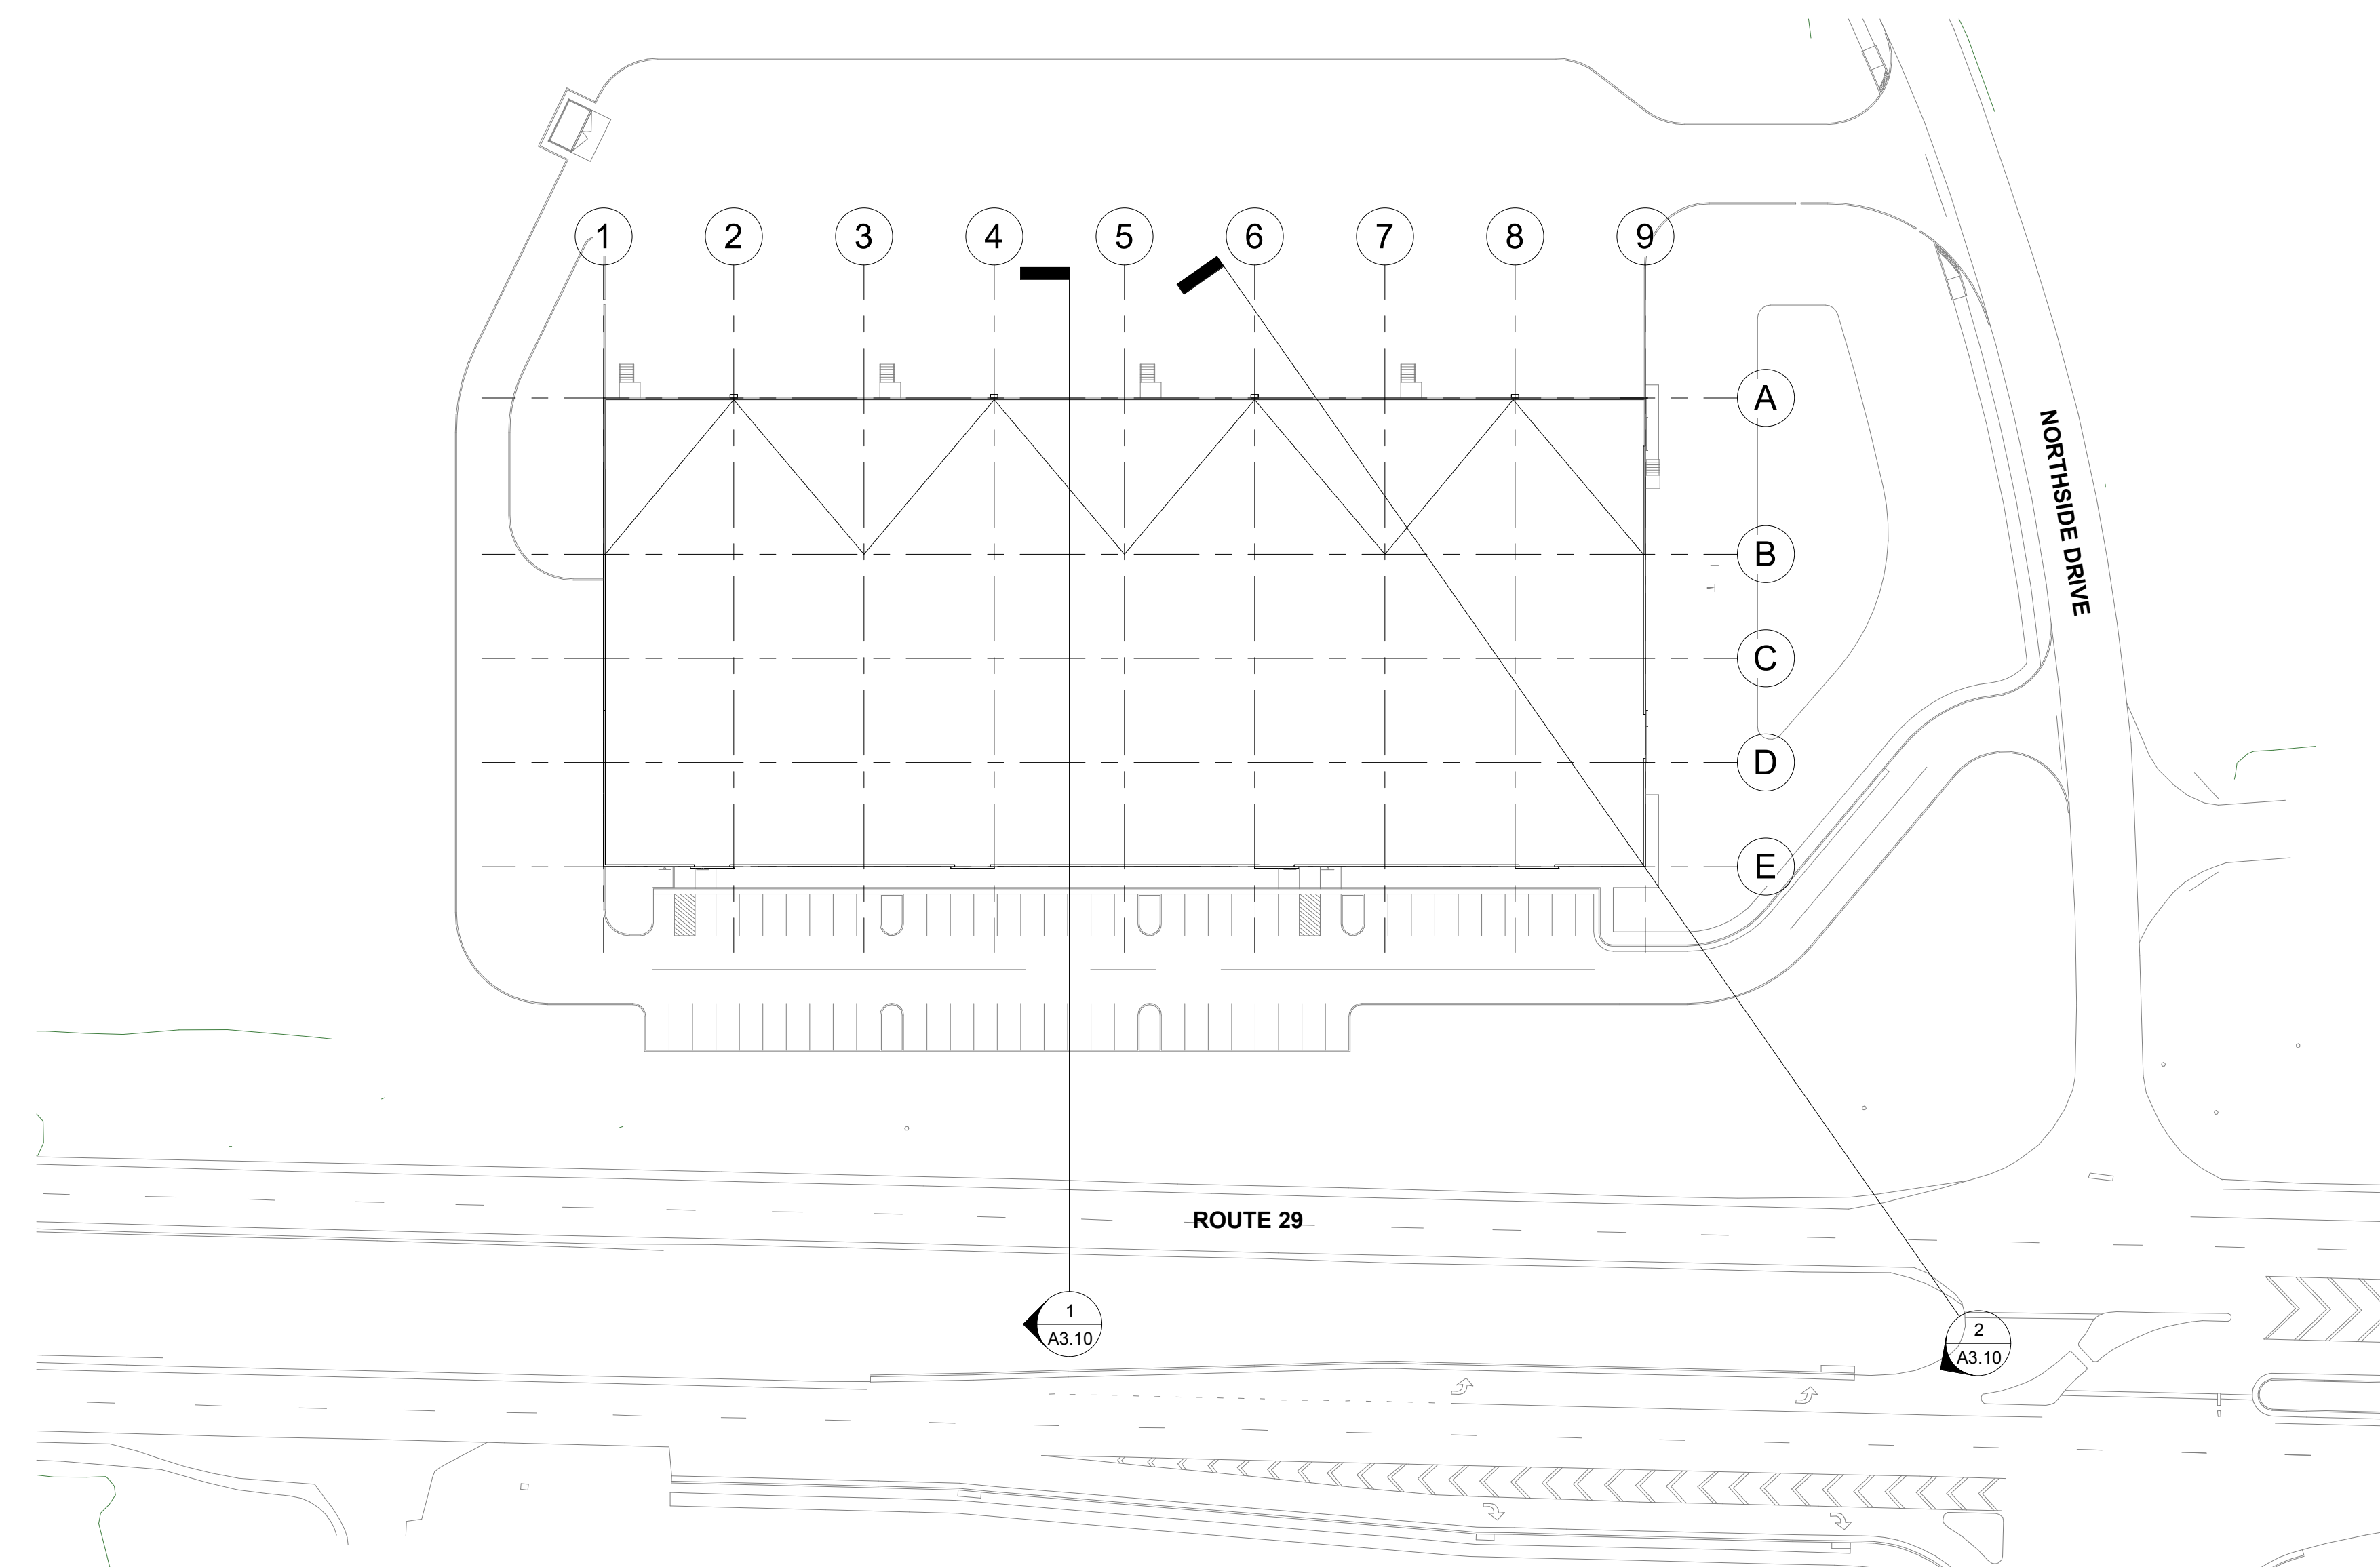

SITELINE KEY PLAN 3
SCALE: 1" = 50'-0"

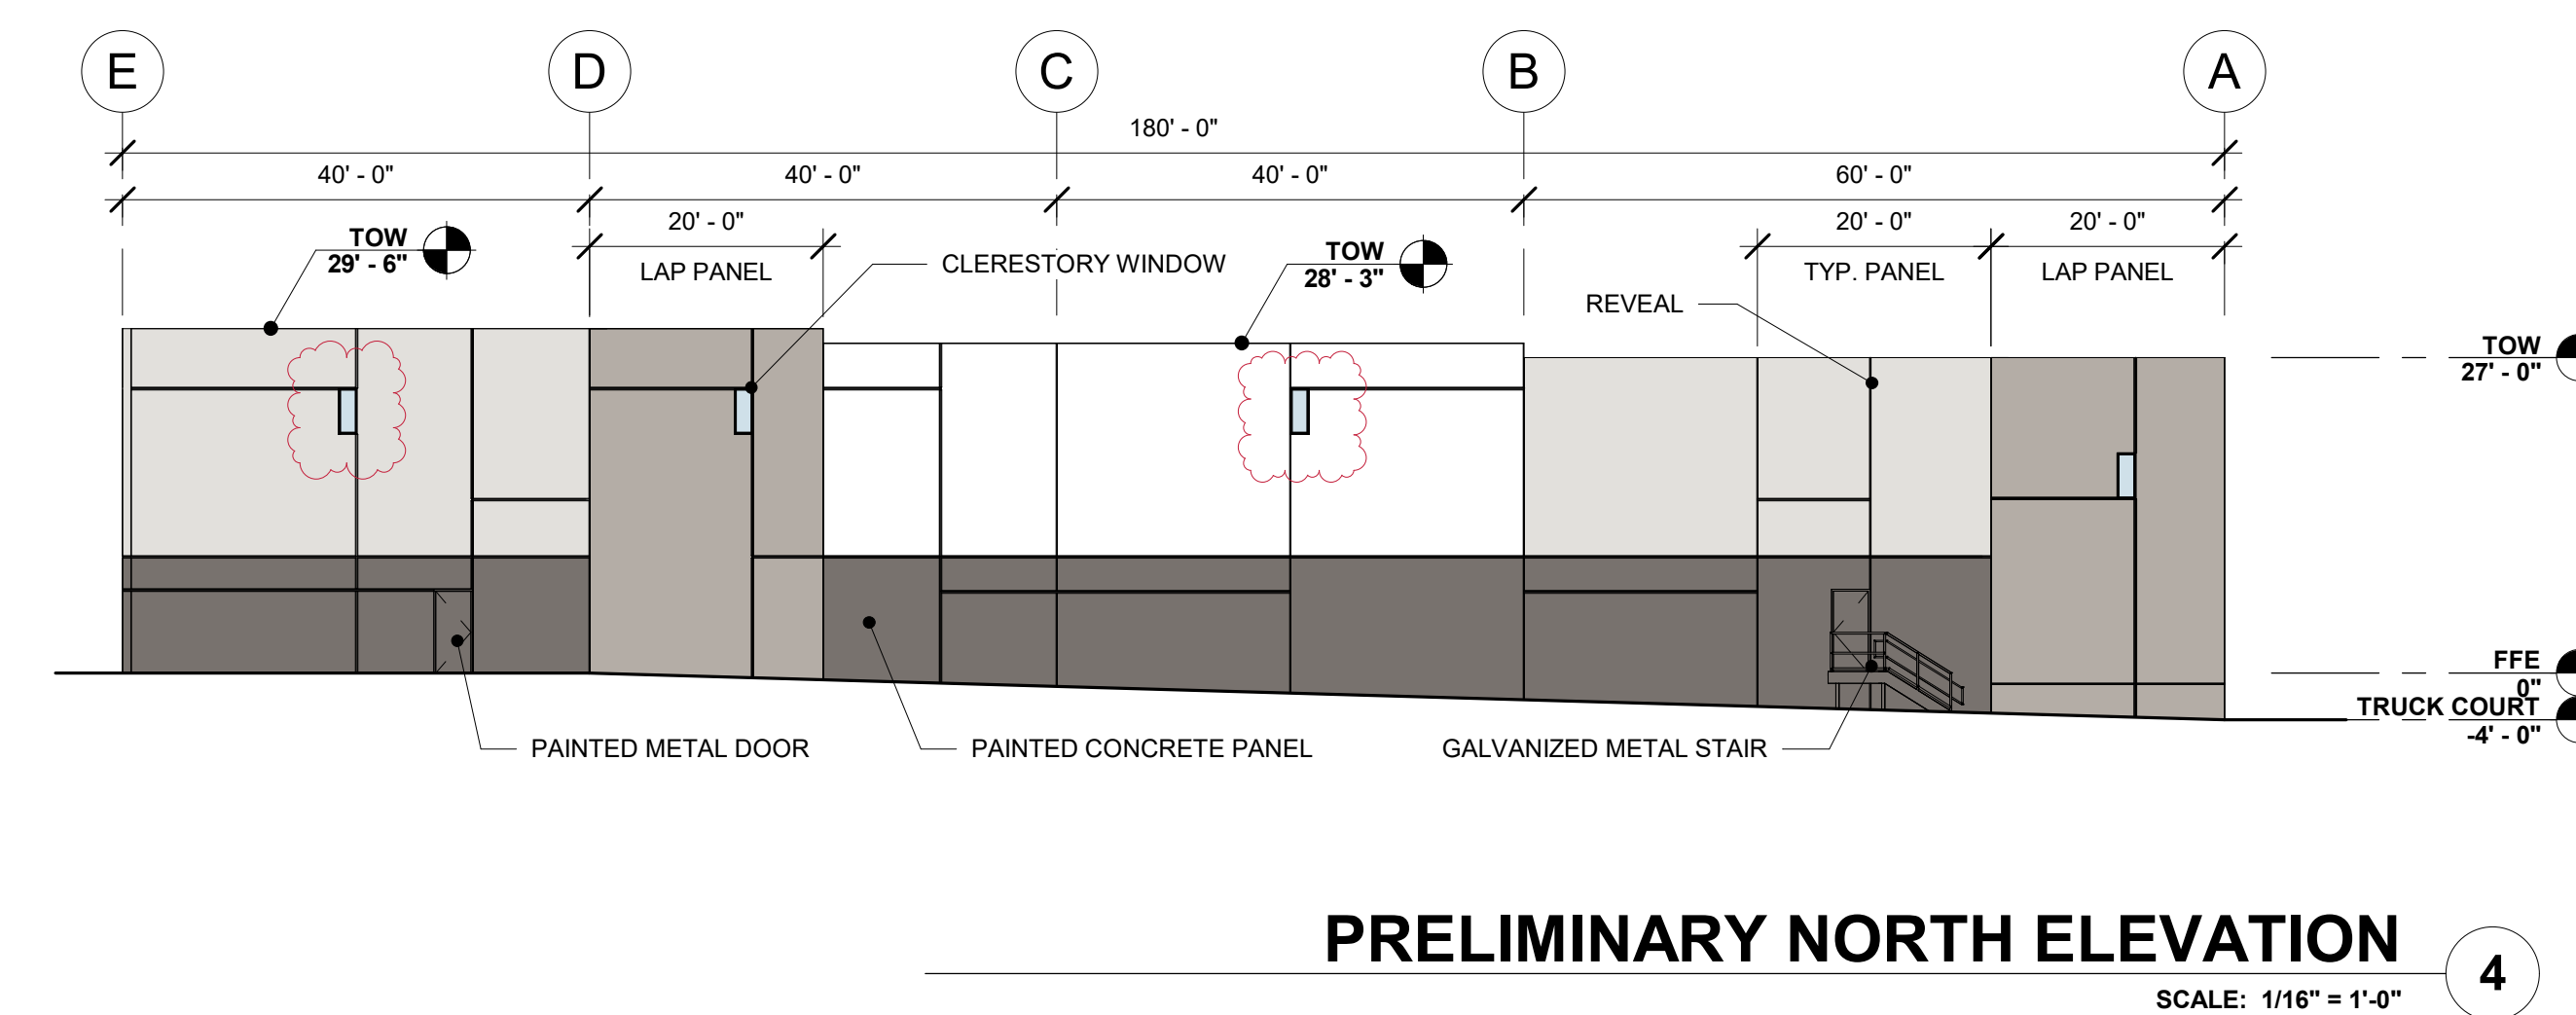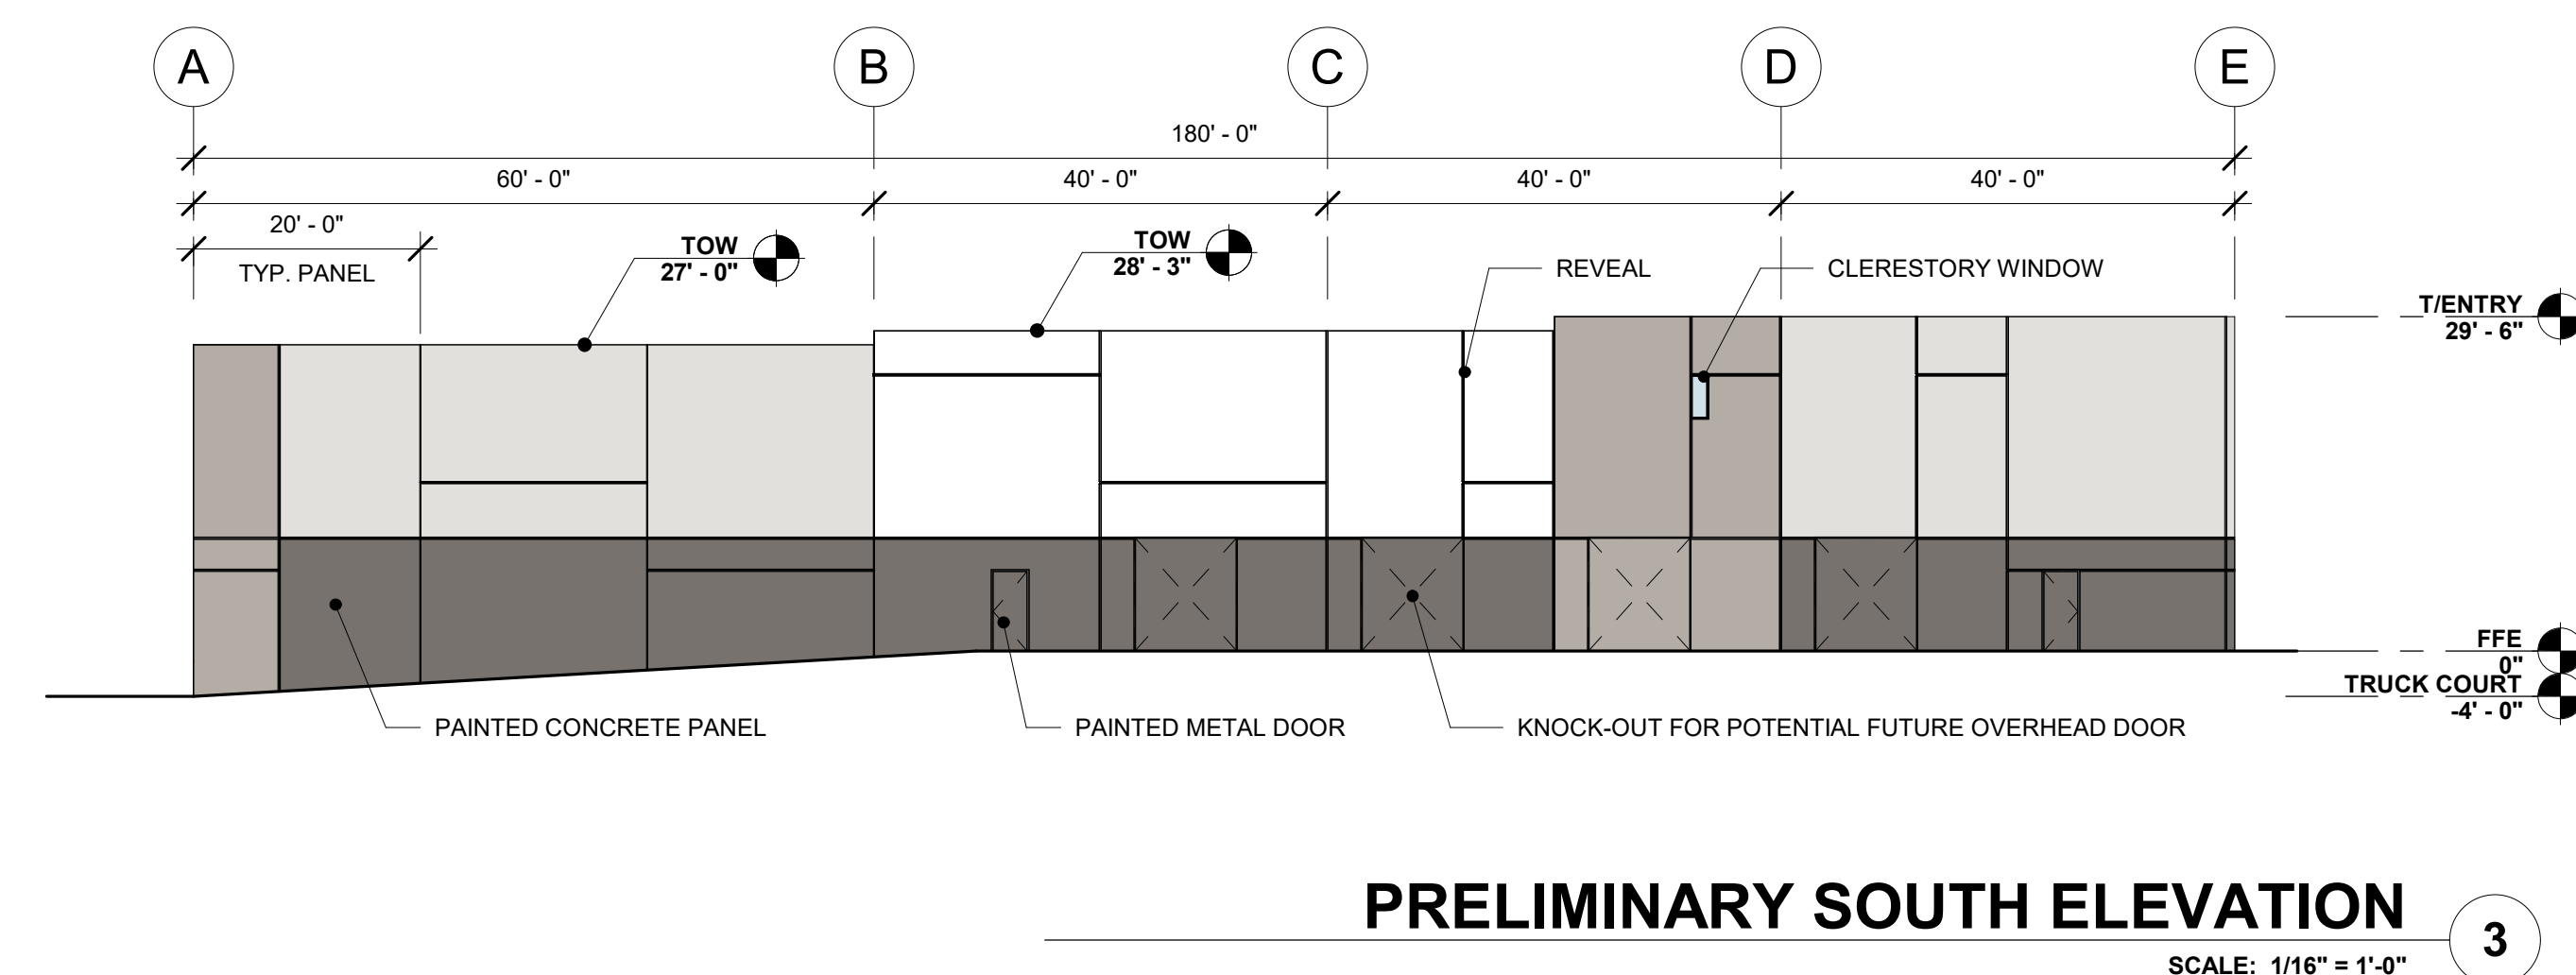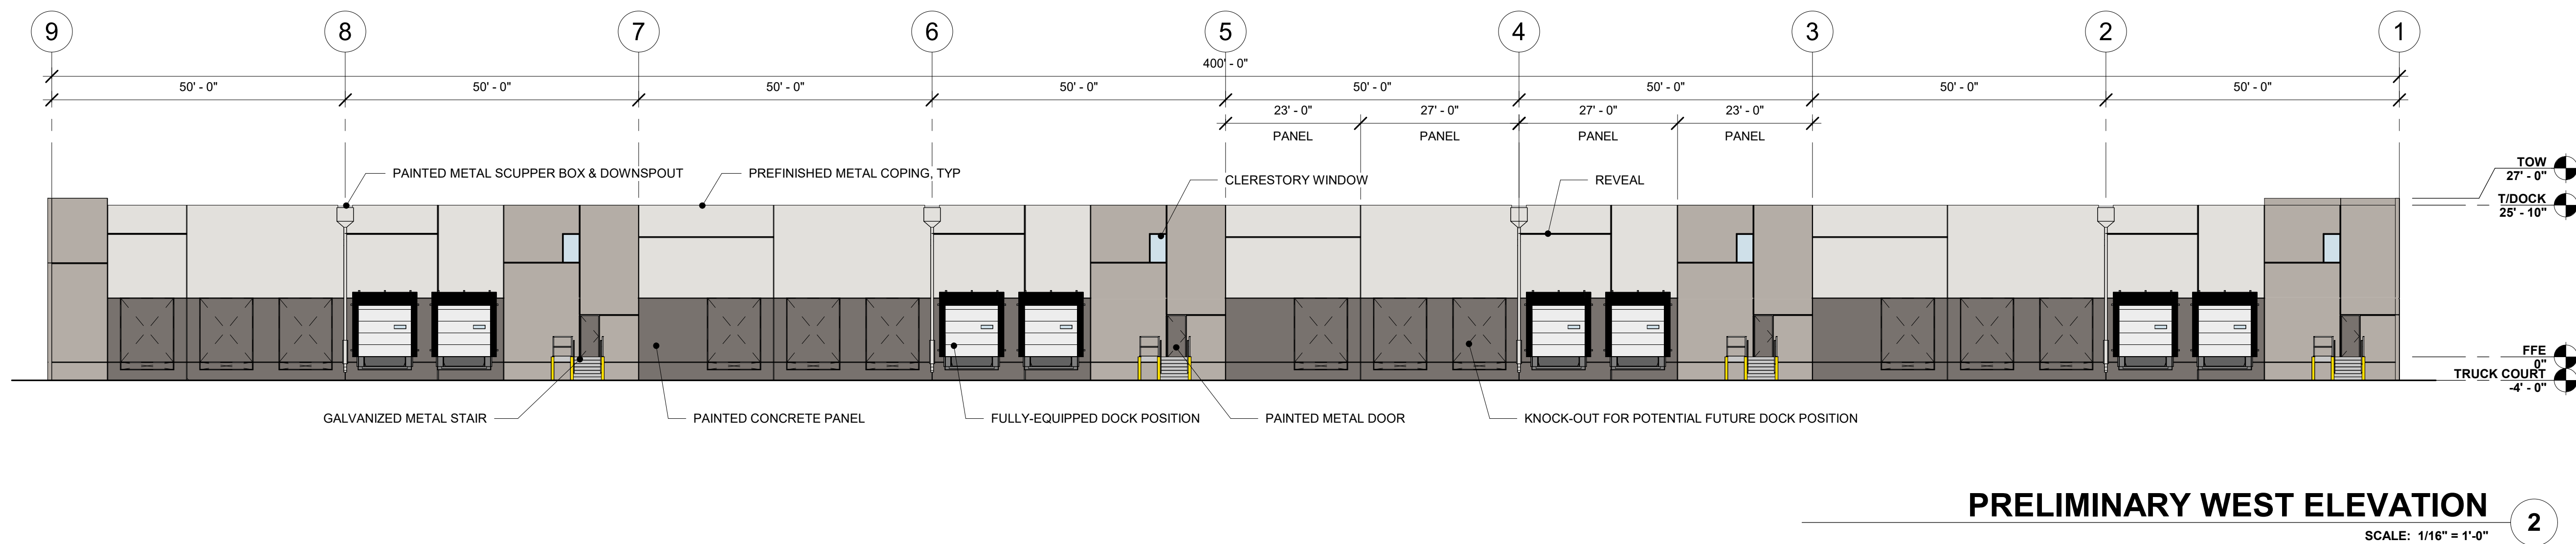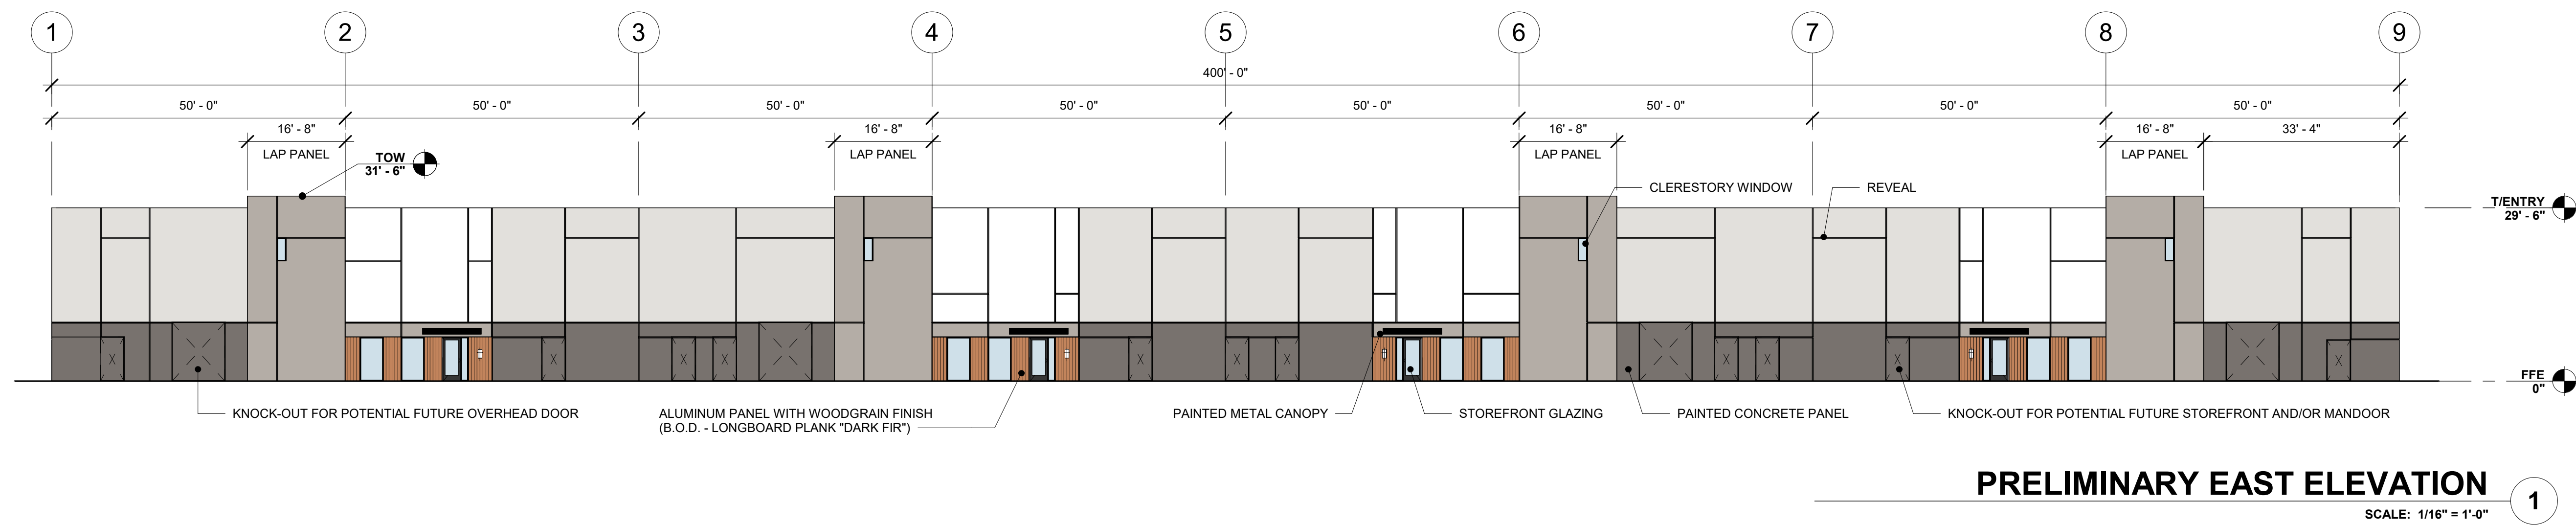

PRELIMINARY EXTERIOR PAINT LEGEND

PT-01 SW 7006 EXTRA WHITE	PT-01 SW 5572 WARM PEWTER
PT-02 SW 9166 DRIFT OF MIST	PT-01 SW 7019 GAUNTLET GRAY