


7/10/2025 3:12:28 PM
N:\BALP\p252205\5322068.00 CARTER MACHINERY - CHARLOTTESVILLE\ARCH\DRAWINGS\CARTER MACHINERY - CHARLOTTESVILLE\BND.DWG

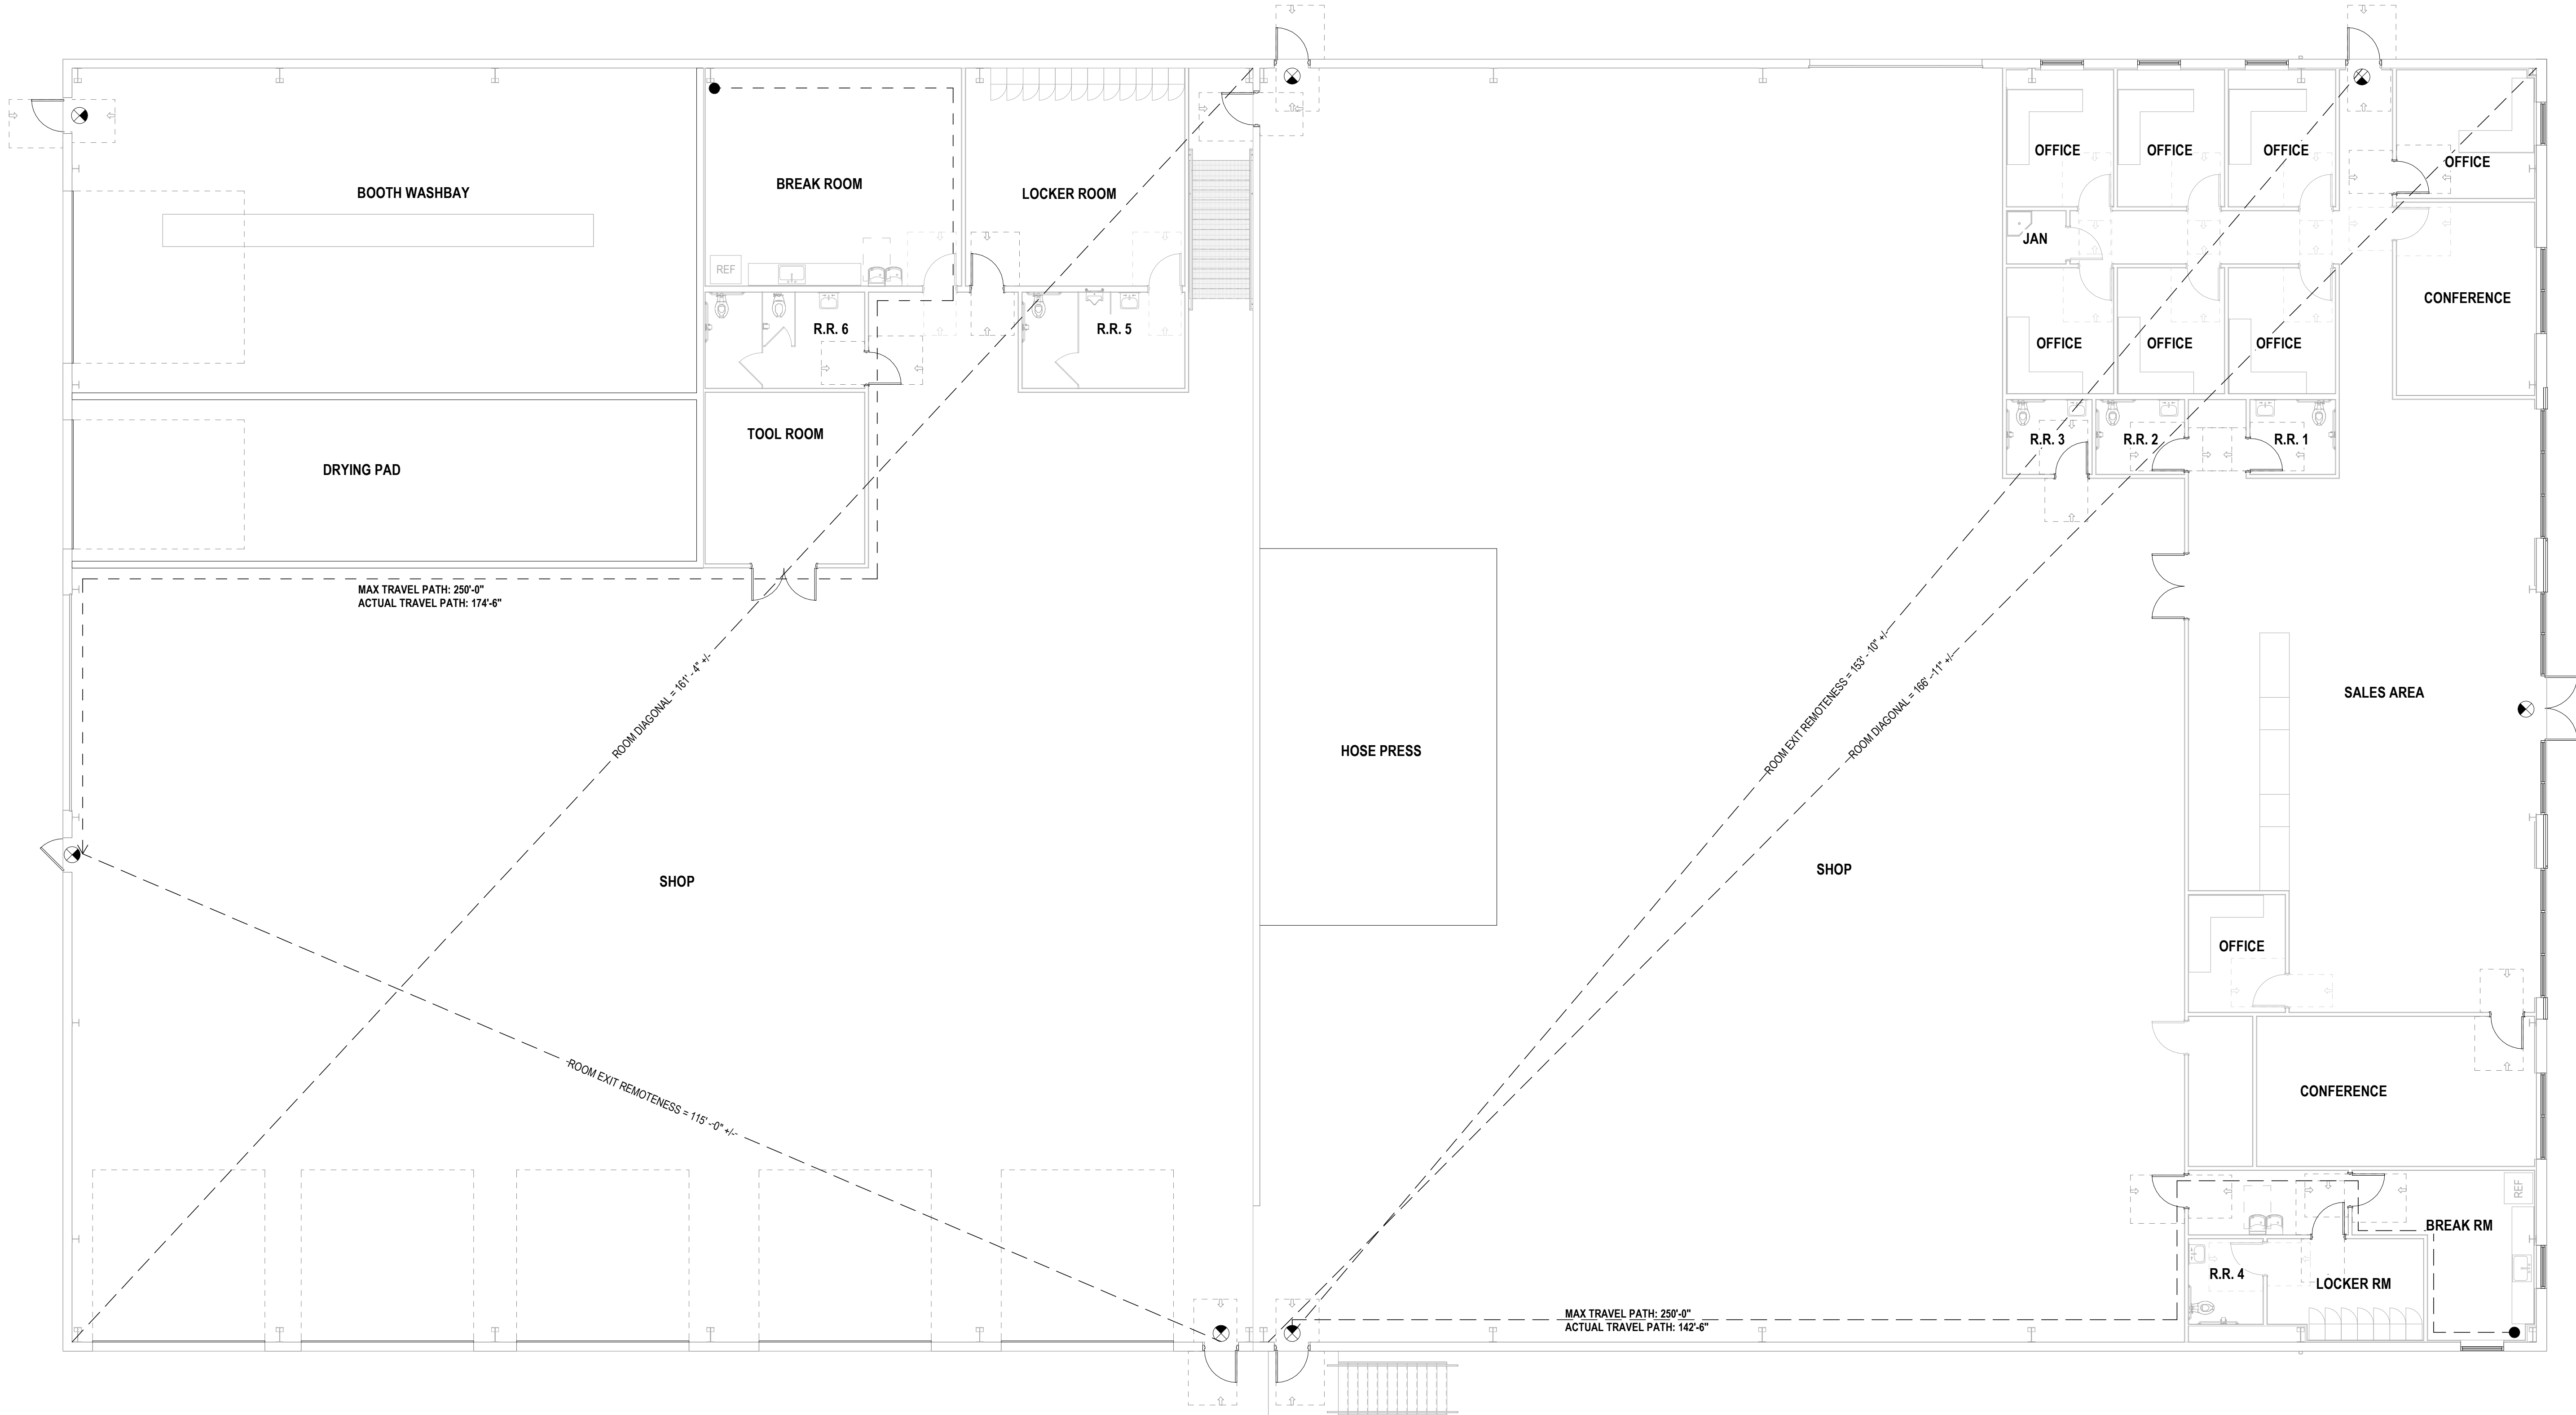

1
T4.01

LIFE SAFETY

1/8" = 1'-0"

Occupancy (Area Schedule)						
Name	Area	Function of Space	Occupant Load Factor	Occupant Type	Occupant Load Factor SF	Occupant Load
CL	31 SF	Accessory Storage Area, Mechanical Equipment Room	300	Gross		1
TOOL ROOM	252 SF	Accessory Storage Area, Mechanical Equipment Room	300	Gross		1
CONFERENCE	241 SF	Assembly without fixed seats Unconcentrated (tables and chairs)	15	Net		17
CONFERENCE	465 SF	Assembly without fixed seats Unconcentrated (tables and chairs)	15	Net		31
BREAK ROOM	502 SF	Business Areas	150	Gross (See Section 1004.8)		4
BREAK ROOM	307 SF	Business Areas	150	Gross (See Section 1004.8)		3
OFFICE	1,422 SF	Business Areas	150	Gross (See Section 1004.8)		10
OFFICE	106 SF	Business Areas	150	Gross (See Section 1004.8)		1
SHOW ROOM	1,696 SF	Business Areas	150	Gross (See Section 1004.8)		12
BOOTH WASHBAY	1,778 SF	Industrial Areas	100	Gross		18
DRYING PAD	912 SF	Industrial Areas	100	Gross		10
HOSE PRESS	793 SF	Industrial Areas	100	Gross		8
SHOP	17,804 SF	Industrial Areas	100	Gross		179
LOCKER ROOM	553 SF	Locker Rooms	50	Gross		12
LOCKER ROOM	217 SF	Locker Rooms	50	Gross		5
TOTAL						312



BALZER & ASSOCIATES
PLANNERS / ARCHITECTS
ENGINEERS / SURVEYORS
Roanoke / Richmond
Shenandoah Valley
New River Valley
www.balzer.cc
15871 City View Drive
Suite 200
Midlothian, VA 23113
804.794.0571

PRELIMINARY
NOT FOR CONSTRUCTION

7-2025

CARTER MACHINERY - CHARLOTTESVILLE
SHOP RENOVATION
LIFE SAFETY PLANS


DRAWN BY RTW
DESIGNED BY RTW / LBN
CHECKED BY LBN
DATE 07-01-2025
SCALE 1/8" = 1'-0"
REVISIONS

T4.01
PROJECT NO 53220068.00

721810 RD
ALBEMARLE COUNTY, VA

N:\BA\Projects\2503\2503008.00 CARTER MACHINERY - CHARLOTTESVILLE\ARCH\DRAWINGS\CARTER MACHINERY - CHARLOTTESVILLE REND.DWG

7/10/2025 3:12:29 PM

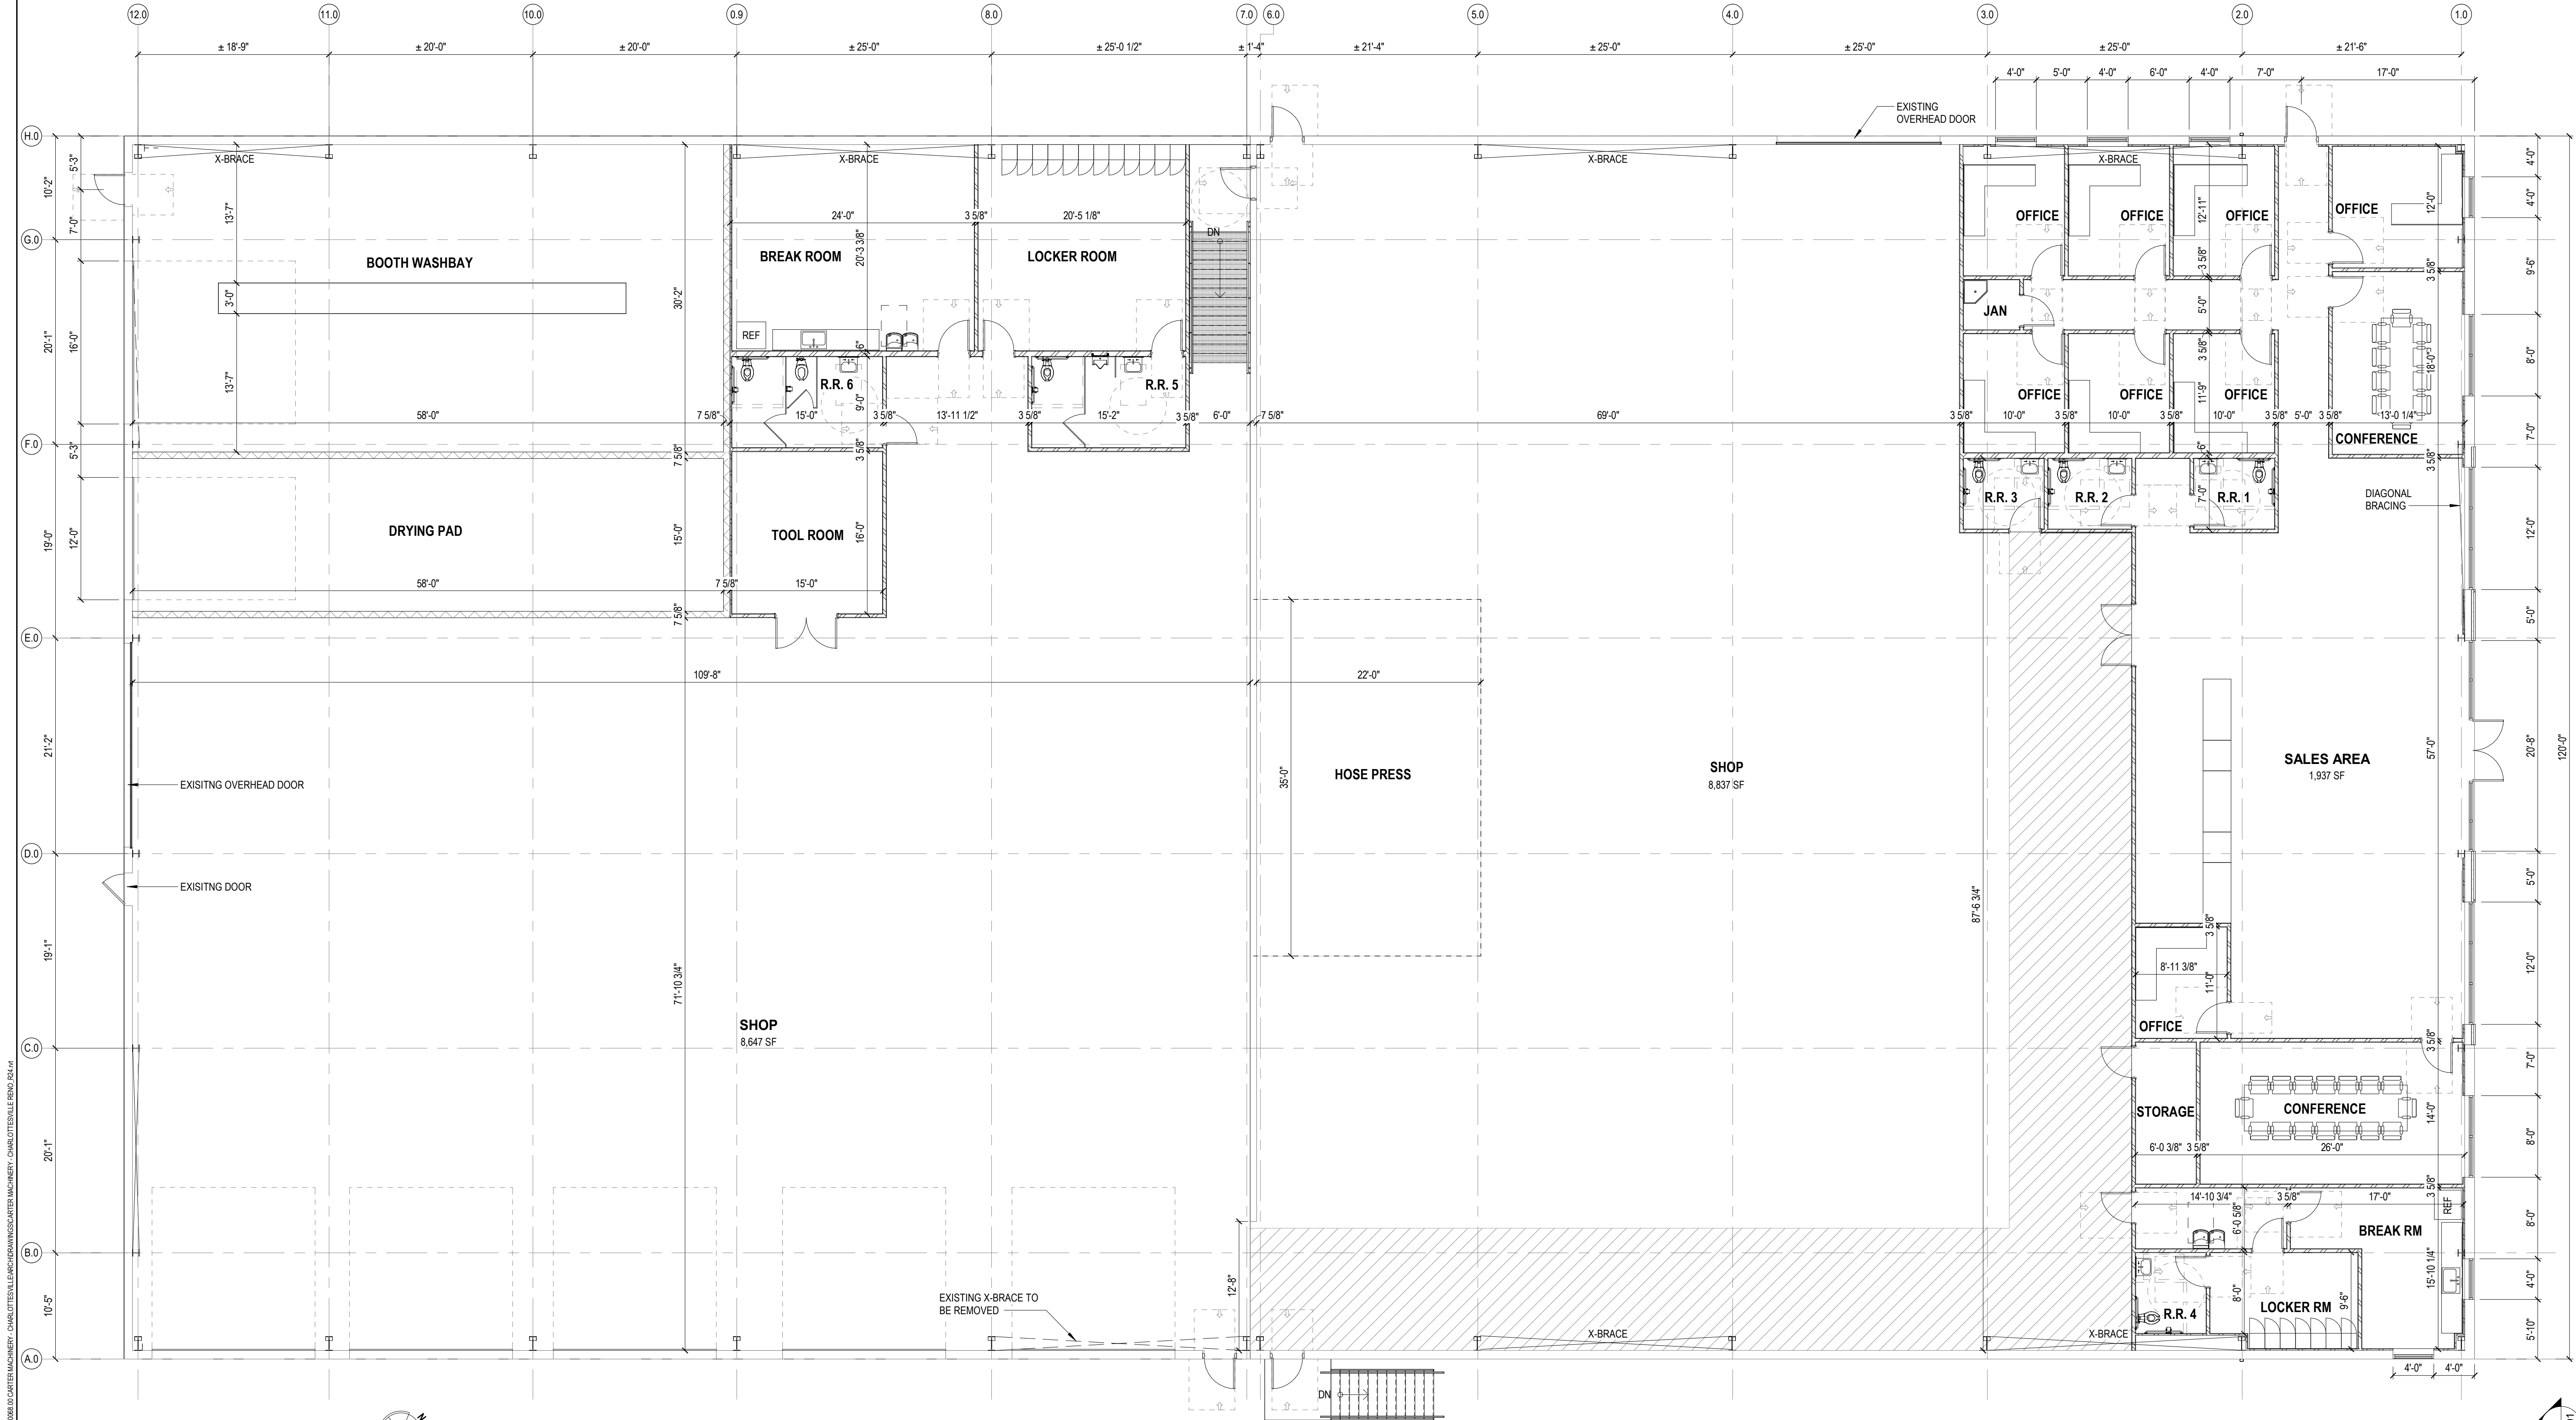

1 FLOOR PLAN
A1.01 1/8" = 1'-0"
NORTH

1
A2.01



**BALZER
& ASSOCIATES**

PLANNERS / ARCHITECTS
ENGINEERS / SURVEYORS

Roanoke / Richmond
Shenandoah Valley
New River Valley

www.balzer.cc

15871 City View Drive
Suite 200
Midlothian, VA 23113
804.794.0571


PRELIMINARY
NOT FOR CONSTRUCTION
7-2025

CARTER MACHINERY - CHARLOTTESVILLE
SHOP RENOVATION
FLOOR PLAN
721 RIG RD
ALBEMARLE COUNTY, VA

DRAWN BY RTW
DESIGNED BY RTW / LBN
CHECKED BY LBN
DATE 07-01-2025
SCALE 1/8" = 1'-0"
REVISIONS

A1.01
PROJECT NO 53220068.00

N:\A Projects\2205322006.00 CARTER MACHINERY - CHARLOTTESVILLE\A2.01 EXTERIOR ELEVATIONS\CARTER MACHINERY - CHARLOTTESVILLE REND.DWG 7/10/2025 3:29 PM

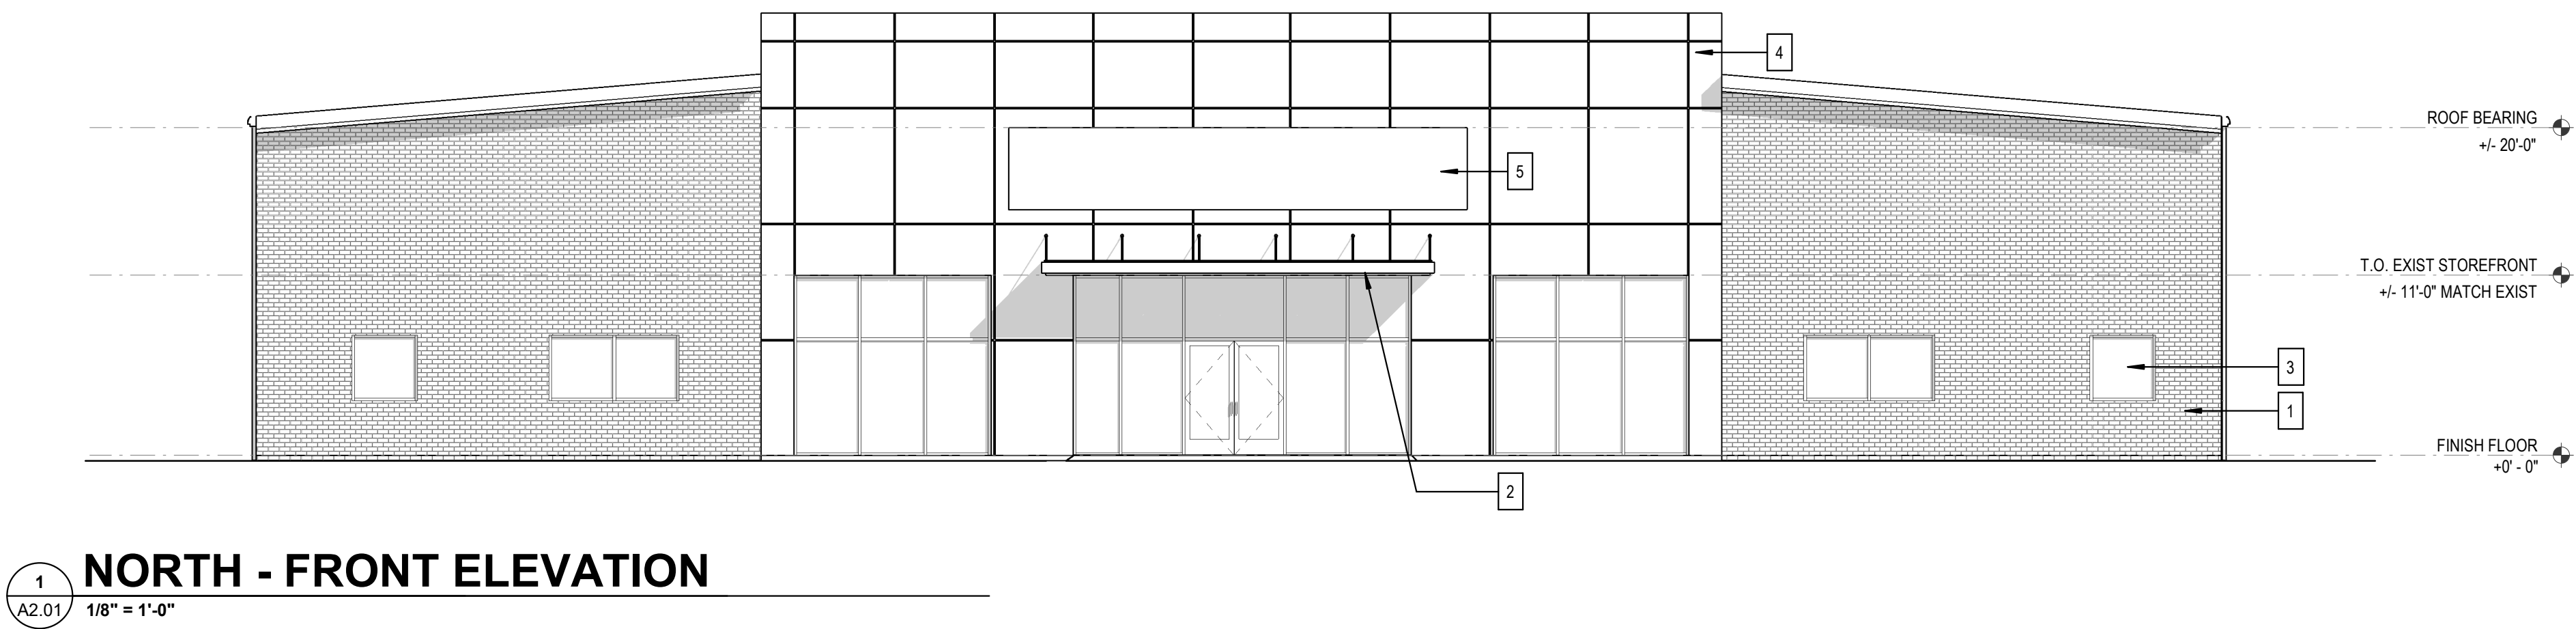

EXTERIOR MATERIALS CHART				
MARK	MATERIAL	MANUFACTURER	MODEL	COMMENTS
1	EXISTING BRICK	-	-	-
2	ALUM CANOPY	-	-	-
3	ALUM STOREFRONT	-	-	-
4	ACM PANEL	-	-	-
5	SIGNAGE			



**BALZER
& ASSOCIATES**

PLANNERS / ARCHITECTS
ENGINEERS / SURVEYORS

Roanoke / Richmond
Shenandoah Valley
New River Valley

www.balzer.cc

15871 City View Drive
Suite 200
Midlothian, VA 23113
804.794.0571

PRELIMINARY
NOT FOR CONSTRUCTION


CARTER MACHINERY - CHARLOTTESVILLE

SHOP RENOVATION
EXTERIOR ELEVATIONS

721 RIG RD
ALBEMARLE COUNTY, VA

DRAWN BY RTW
DESIGNED BY RTW / LBN
CHECKED BY LBN
DATE 07-01-2025
SCALE 1/8" = 1'-0"
REVISIONS

A2.01
PROJECT NO 53220068.00

 

1" = 30'-0"



1" = 30'-0"



$$1'' = 30' - 0''$$
