



UVA HS FACILITIES
RIVERSIDE BUILDING | EXTERIOR SIGN PACKAGE
ALBEMARLE, VA



PERMITTING INFORMATION


ADDRESS: 2325 SEMINOLE LN CHARLOTTESVILLE, VA 22901

PARCEL ID: 045B10600001B0


ZONING DISTRICT: HIGHWAY COMMERCIAL

SIGN AREA: 44.9 SQ FT

SIGN HEIGHT: 19.5 FT

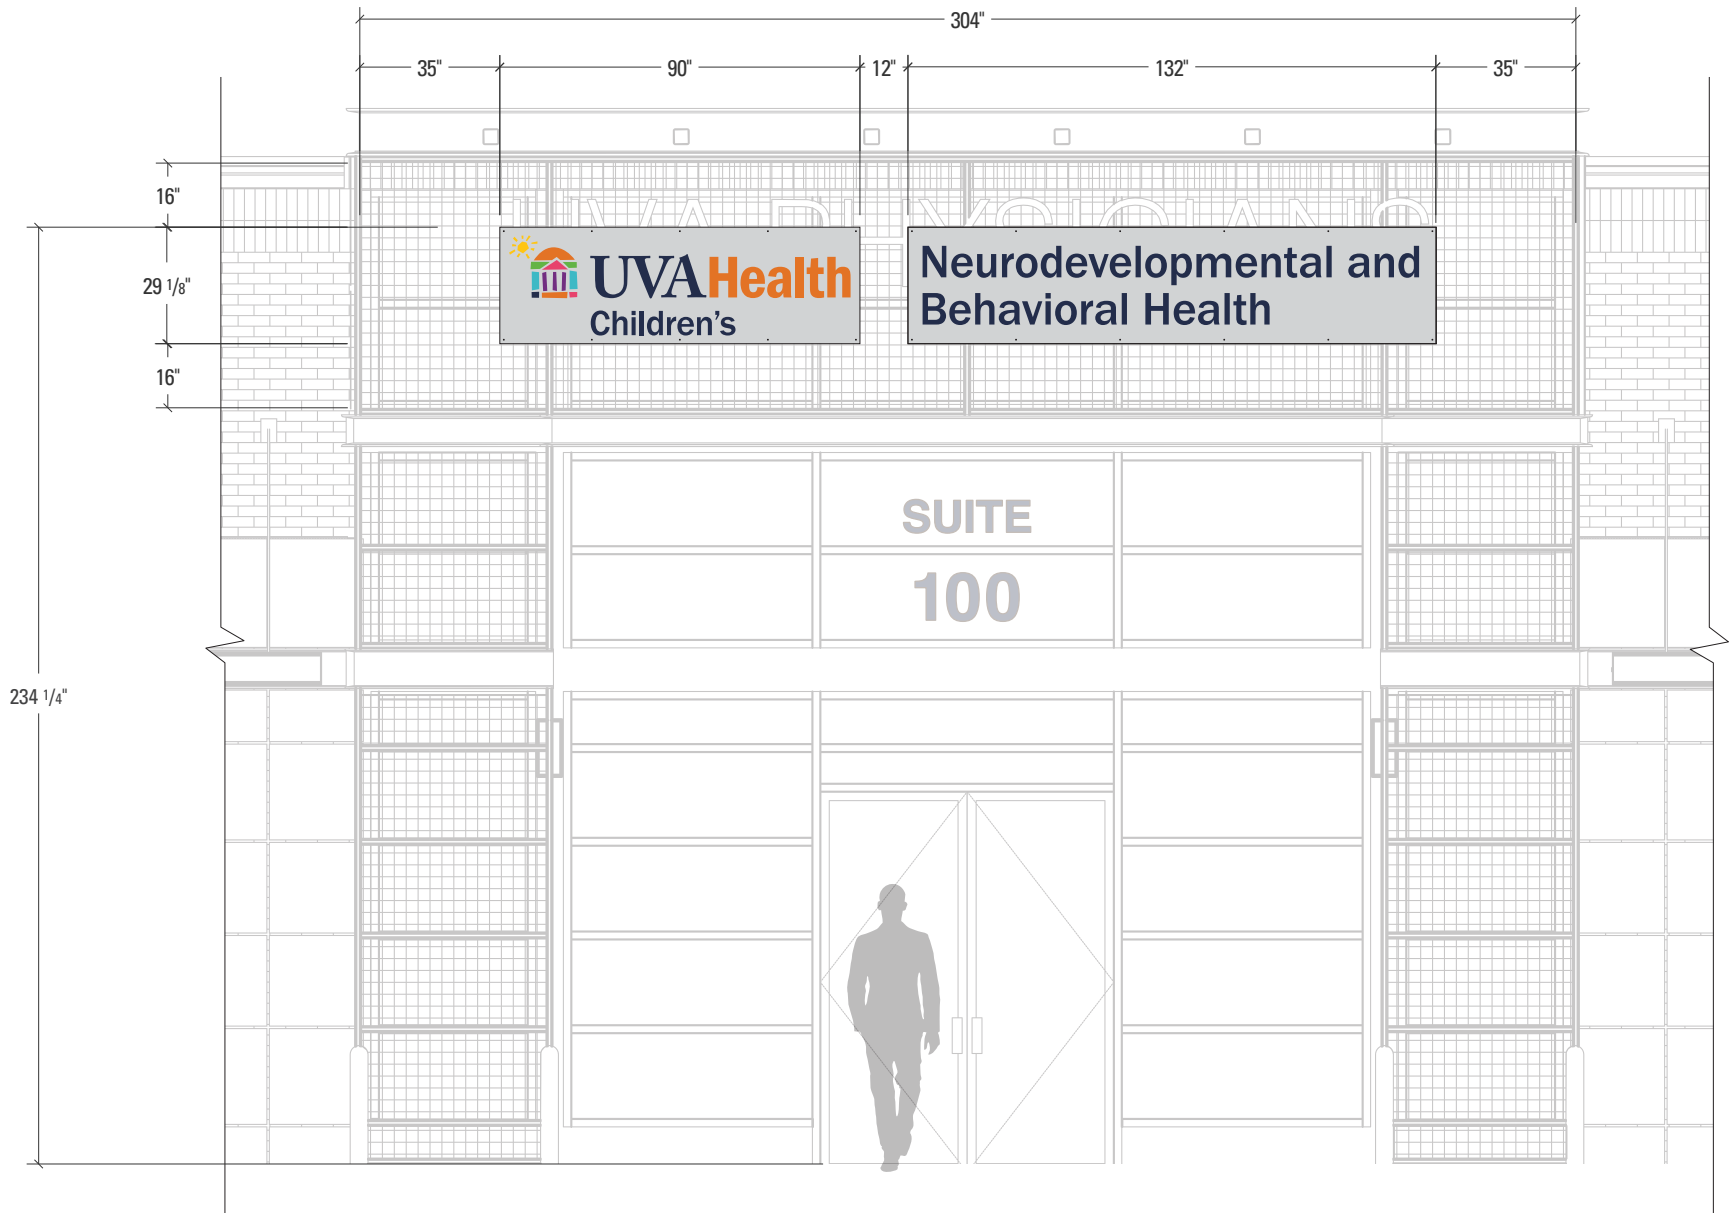


1 FRONT ELEVATION - SUITE 100 OVERVIEW

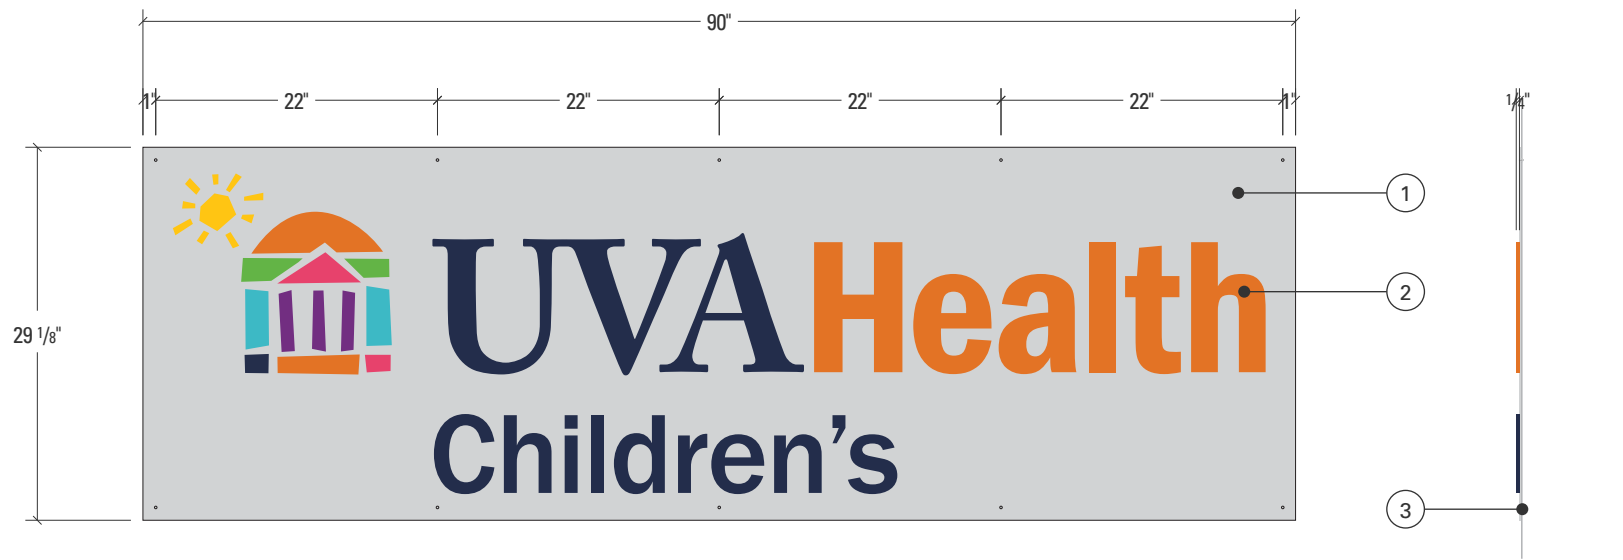

1 SUITE 100 & 110 - UVA HEALTH CHILDREN'S LOGO PANEL
QTY: 2 | SCALE: 1:15

SIDE VIEW

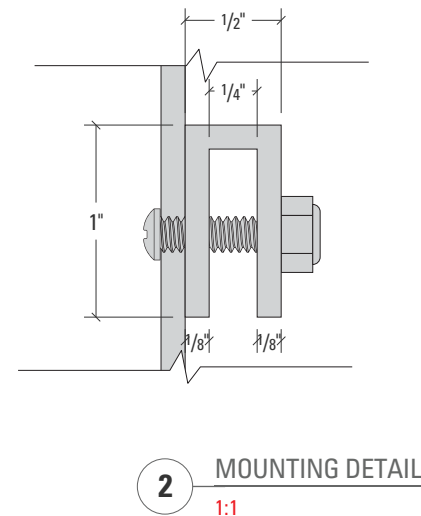

SPECIFICATIONS

MATERIALS/METHOD:

- 1: Backer
 - 0.125" ACM
 - Through holes mechanical fasteners
 - Paint all sides to match Matthews Brushed Aluminum; MAP satin
- 2: Dimensional
 - 0.25" acrylic
 - Paint surface and returns to match PMS 533 C MAP satin
 - DS tape mount to element 1
- 3: Mounting
 - 1" height x 0.5" width aluminum u channel with 0.125" wall
 - Through holes for button head mechanical fastener
 - Chemically weld to back of element 1
 - Locking nut welded to back
 - Hook over wire mesh and mechanically fasten through face of element 1
 - Painted fasteners to match element 1

FONTS

Franklin Gothic Demi Regular

COLORS

- 1: Brushed Aluminum, Satin MAP
- 2: Paint to match
 - Navy - PANTONE 533 C
 - Orange - PANTONE 158 C
 - Yellow - PANTONE 810 C
 - Pink - PANTONE 191 C
 - Green- PANTONE 360 C
 - Cyan - PANTONE 7466 C
 - Purple- PANTONE 259 C
- 3: Brushed Aluminum, Satin MAP


INSTALL NOTES

- Hang panels on wire mesh via uchannel sections attached on reverse of sign
- Secure through the face to locking nuts welded to back of uchannel with stainless steel #10-24 bolts



1 SUITE 100 - NEURODEVELOPMENTAL AND BEHAVIORAL HEALTH
QTY: 1 | SCALE: 1:15

SIDE VIEW

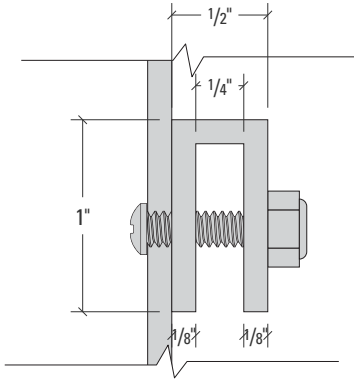

2 MOUNTING DETAIL
1:1

SPECIFICATIONS

- MATERIALS/METHOD:**
- 1: Backer
 - 0.125" ACM
 - Through holes mechanical fasteners
 - Paint all sides to match Matthews Brushed Aluminum; MAP satin
 - 2: Dimensional
 - 0.25" acrylic
 - Paint surface and returns to match PMS 533 C MAP satin
 - DS tape mount to element 1
 - 3: Mounting
 - 1" height x 0.5" width aluminum u channel with 0.125" wall
 - Through holes for button head mechanical fastener
 - Chemically weld to back of element 1
 - Locking nut welded to back
 - Hook over wire mesh and mechanically fasten through face of element 1
 - Painted fasteners to match element 1

FONTS

Franklin Gothic Medium Regular

COLORS

- 1: Brushed Aluminum, Satin MAP
- 2: Paint to match
 - Navy - PANTONE 533 C
- 3: Brushed Aluminum, Satin MAP

INSTALL NOTES

- Hang panels on wire mesh via uchannel sections attached on reverse of sign
- Secure through the face to locking nuts welded to back of uchannel with stainless steel #10-24 bolts

PERMITTING INFORMATION


ADDRESS: 2325 SEMINOLE LN CHARLOTTESVILLE, VA 22901

PARCEL ID: 045B10600001B0


ZONING DISTRICT: HIGHWAY COMMERCIAL

SIGN AREA: 36.4 SQ FT


SIGN HEIGHT: 18.75 FT

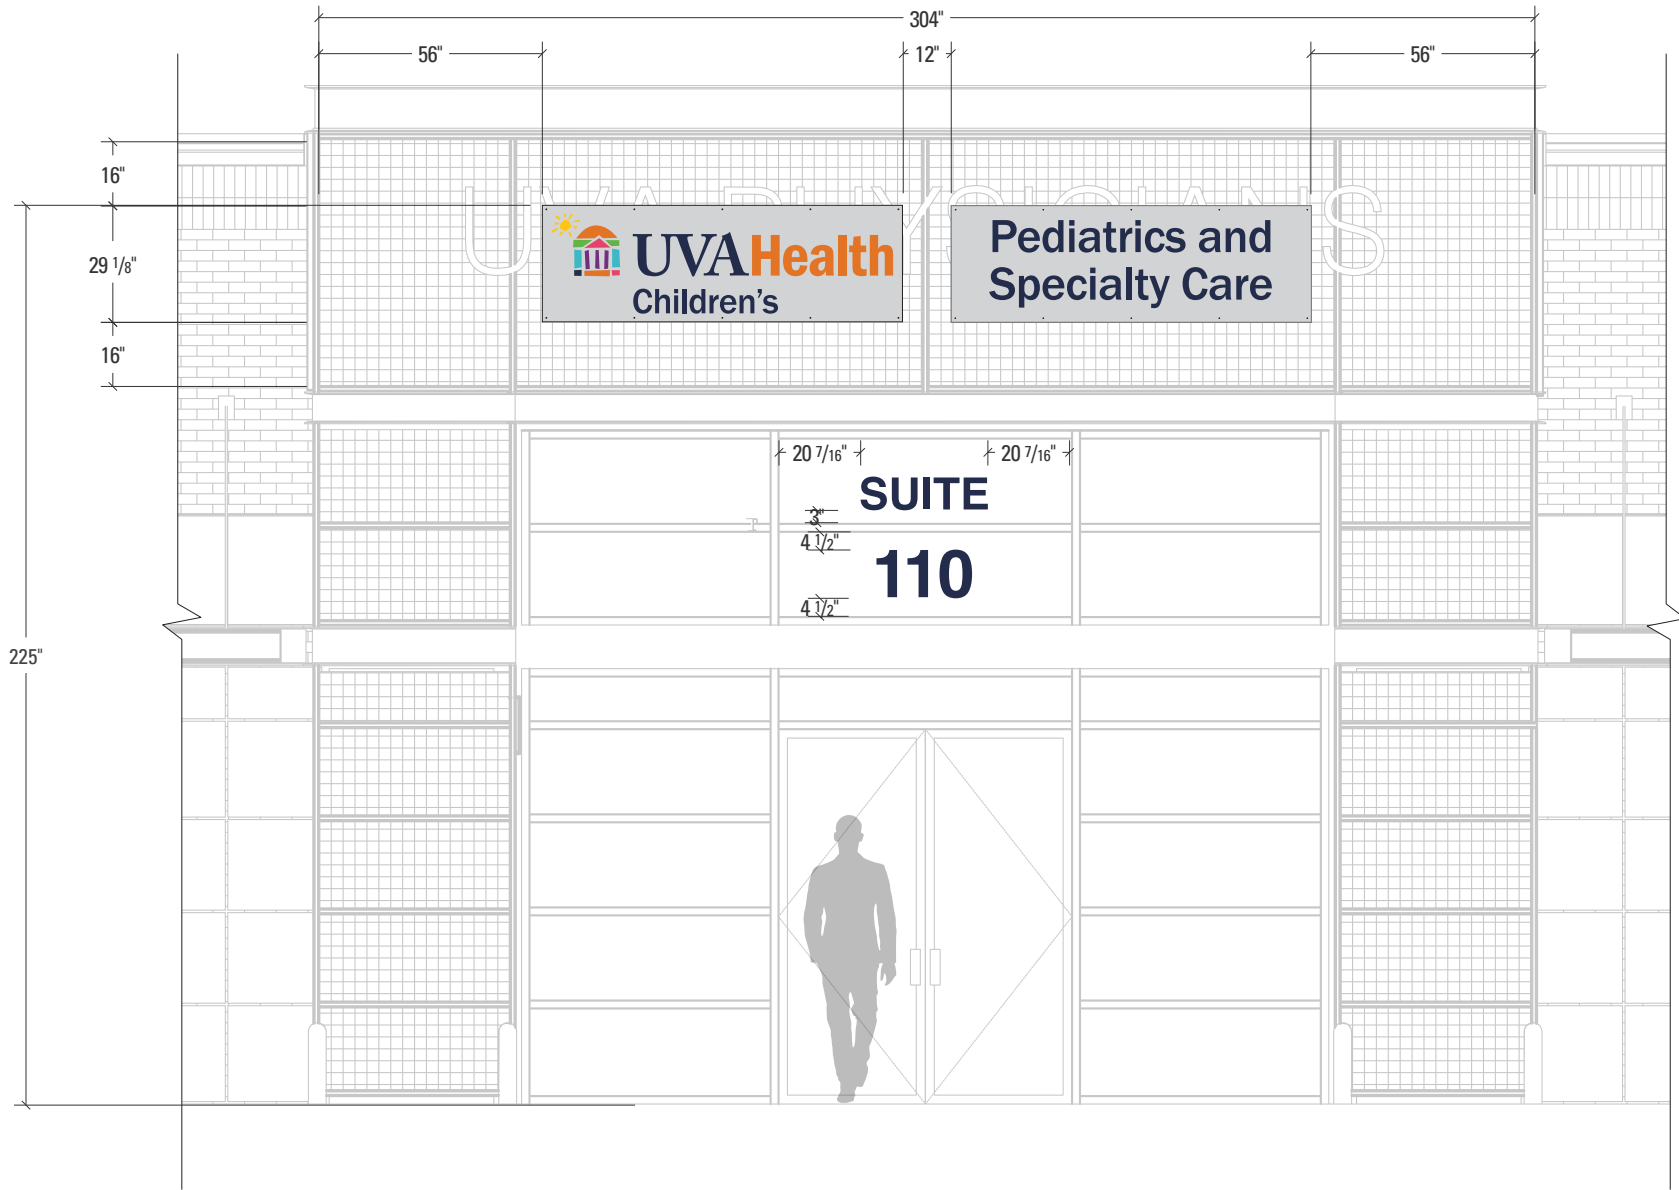


1 FRONT ELEVATION - SUITE 110 OVERVIEW

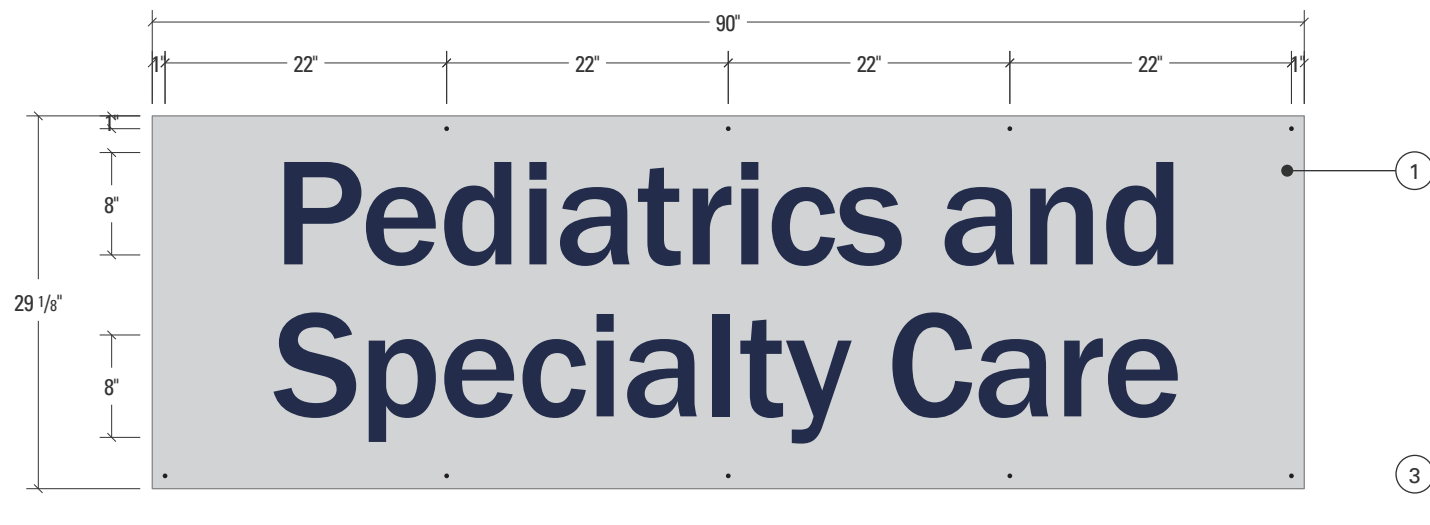

1 SUITE 110 - PEDIATRICS AND SPECIALTY CARE
QTY: 1 | SCALE: 1:15

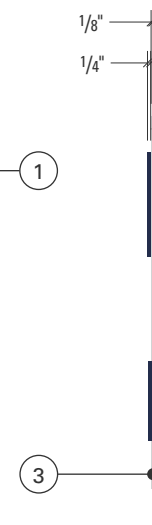

2 SIDE VIEW

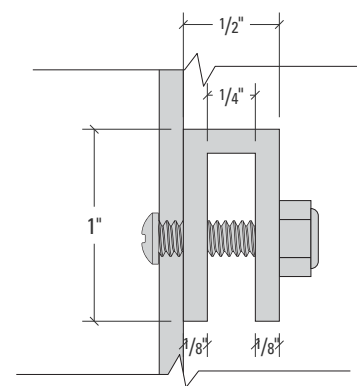

3 MOUNTING DETAIL
1:1

SPECIFICATIONS

MATERIALS/METHOD:

- 1: Backer
 - 0.125" ACM
 - Through holes mechanical fasteners
 - Paint all sides to match Matthews Brushed Aluminum; MAP satin
- 2: Dimensional
 - 0.25" acrylic
 - Paint surface and returns to match PMS 533 C MAP satin
 - DS tape mount to element 1
- 3: Mounting
 - 1" height x 0.5" width aluminum u channel with 0.125" wall
 - Through holes for button head mechanical fastener
 - Chemically weld to back of element 1
 - Locking nut welded to back
 - Hook over wire mesh and mechanically fasten through face of element 1
 - Painted fasteners to match element 1

FONTS

Franklin Gothic Medium Regular

COLORS

- 1: Paint to match Matthews Brushed aluminum (Satin)
- 2: Paint to match PMS 533 C (Satin)
- 3: Paint to match Matthews Brushed aluminum (Satin)

INSTALL NOTES

- Hang panels on wire mesh via uchannel sections attached on reverse of sign
- Secure through the face to locking nuts welded to back of uchannel with stainless steel #10-24 bolts

SPECIFICATIONS

MATERIALS/METHOD:
1: Plot-cut Vinyl
- Avery SC950

Square Footage = 3.95sf



1 SUITE 110 - VINYL ADDRESS
1:10 | QTY: 1

FONTS

Helvetica Bold

COLORS

1: Avery SC950 - Nautical Blue #635 (Gloss)

INSTALL NOTES

- “SUITE” to be centered on window 3" from bottom of window pane
- “110” to be centered horizontally and vertically on window

PERMITTING INFORMATION


ADDRESS: 2325 SEMINOLE LN CHARLOTTESVILLE, VA 22901

PARCEL ID: 045B10600001B0

ZONING DISTRICT: HIGHWAY COMMERCIAL

SIGN AREA: 34.94 SQ FT

SIGN HEIGHT: 16.66 FT

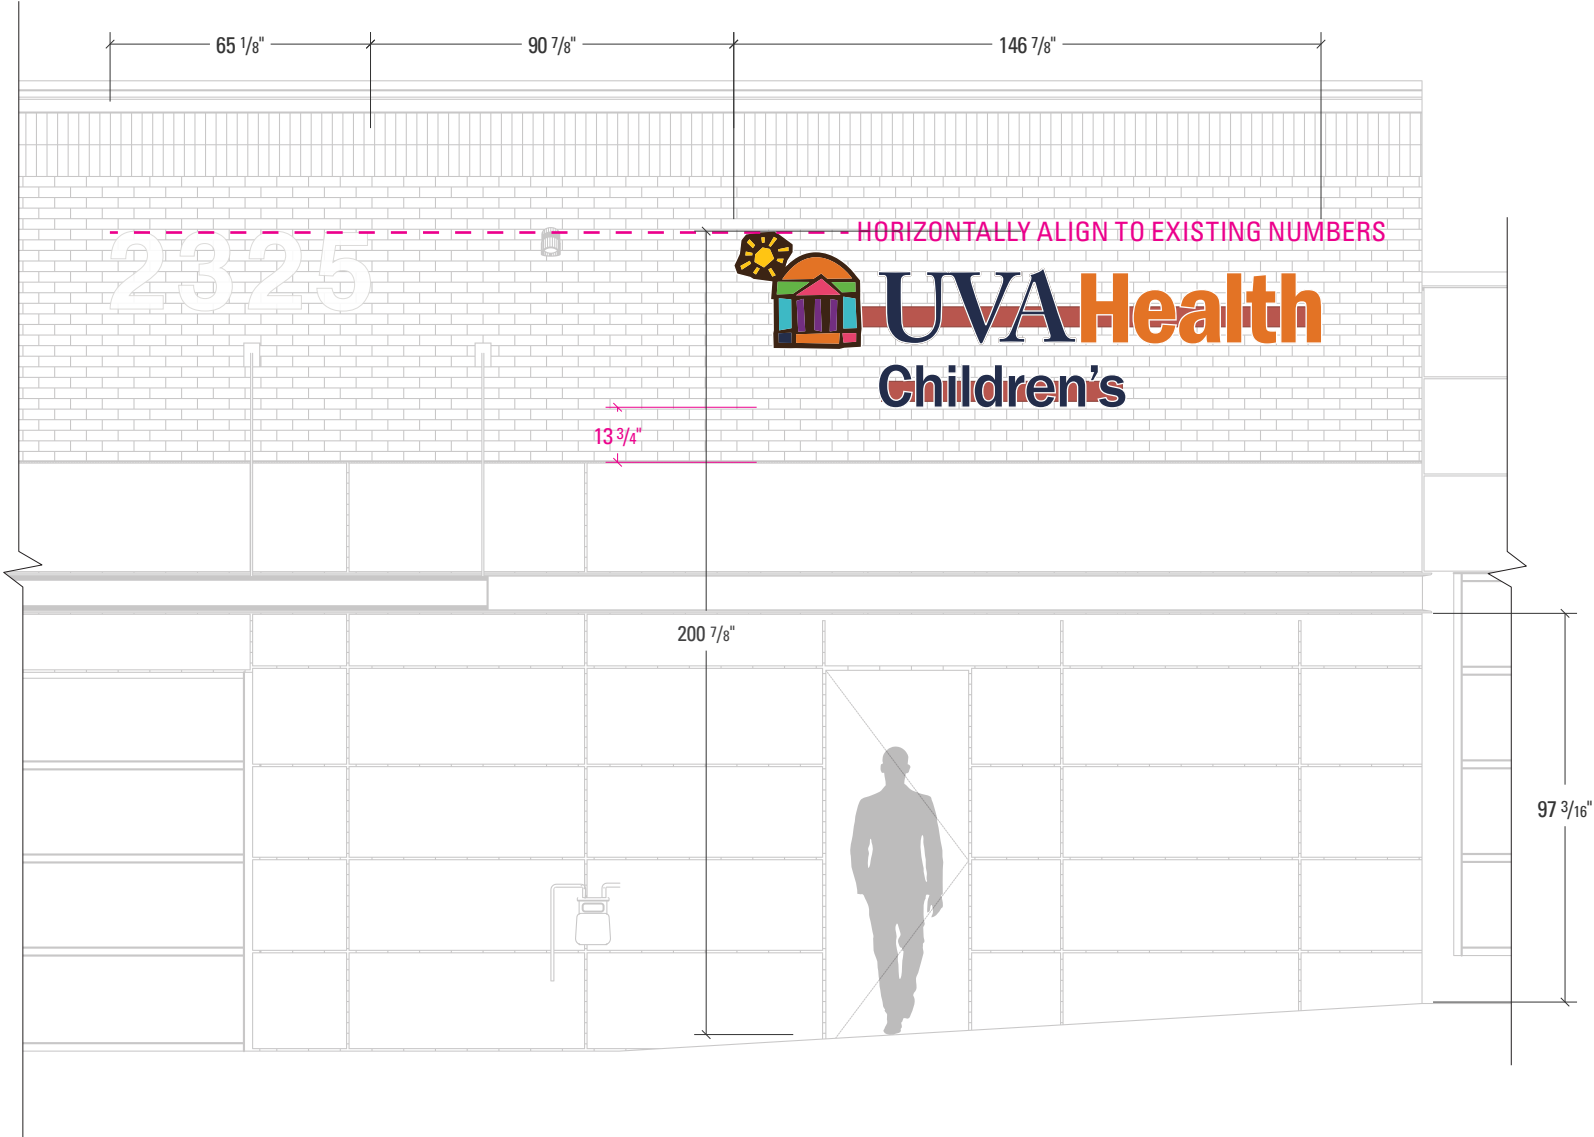

1 FRONT ELEVATION - CHANNEL LOGO

SPECIFICATIONS

- MATERIALS/METHOD:**
- 1: 0.040" Halo Lit Aluminum Cabinet UVA Health Children's Logo
- Trim Cap
 - 0.236" ACM Back
 - 0.1875" Acrylic, internally illuminated w/ White LEDs
 - The level of illumination produced by the LED lights shall not exceed the level of illumination produced by a single stroke of 30 milliamp neon
 - Block Out Graphic for Logo
 - Painted Face
- 2: 0.040" Halo Lit Aluminum Channel Letters
- Trim Cap
 - 0.236" ACM Back
 - 0.1875" Acrylic, internally illuminated w/ White LEDs
 - Painted Face
- 3: Aluminum Raceway
- Painted to match exterior brick
 - Power supply for channel letters - TBD

Square Footage = 44.84sf

Fonts


N/A

Colors

- 1: - **Cabinet/Logo:**
- Face - Painted Letters/Logo:
 - Navy - PANTONE 533 C
 - Orange - PANTONE 158 C
 - Yellow - PANTONE 810 C
 - Pink - PANTONE 191 C
 - Green- PANTONE 360 C
 - Cyan - PANTONE 7466 C
 - Purple- PANTONE 259 C
 - Returns - White, Illuminated LEDs
- 2: - **Text:**
- Face - Painted Letters:
 - Navy - PANTONE 533 C
 - Orange -PANTONE 158 C
 - Returns - White, Illuminated LEDs
- 3: Paint match to exterior brick

INSTALL NOTES

- Anchor raceway through exterior brick with stainless steel threaded stud w/ nut and washer assembly

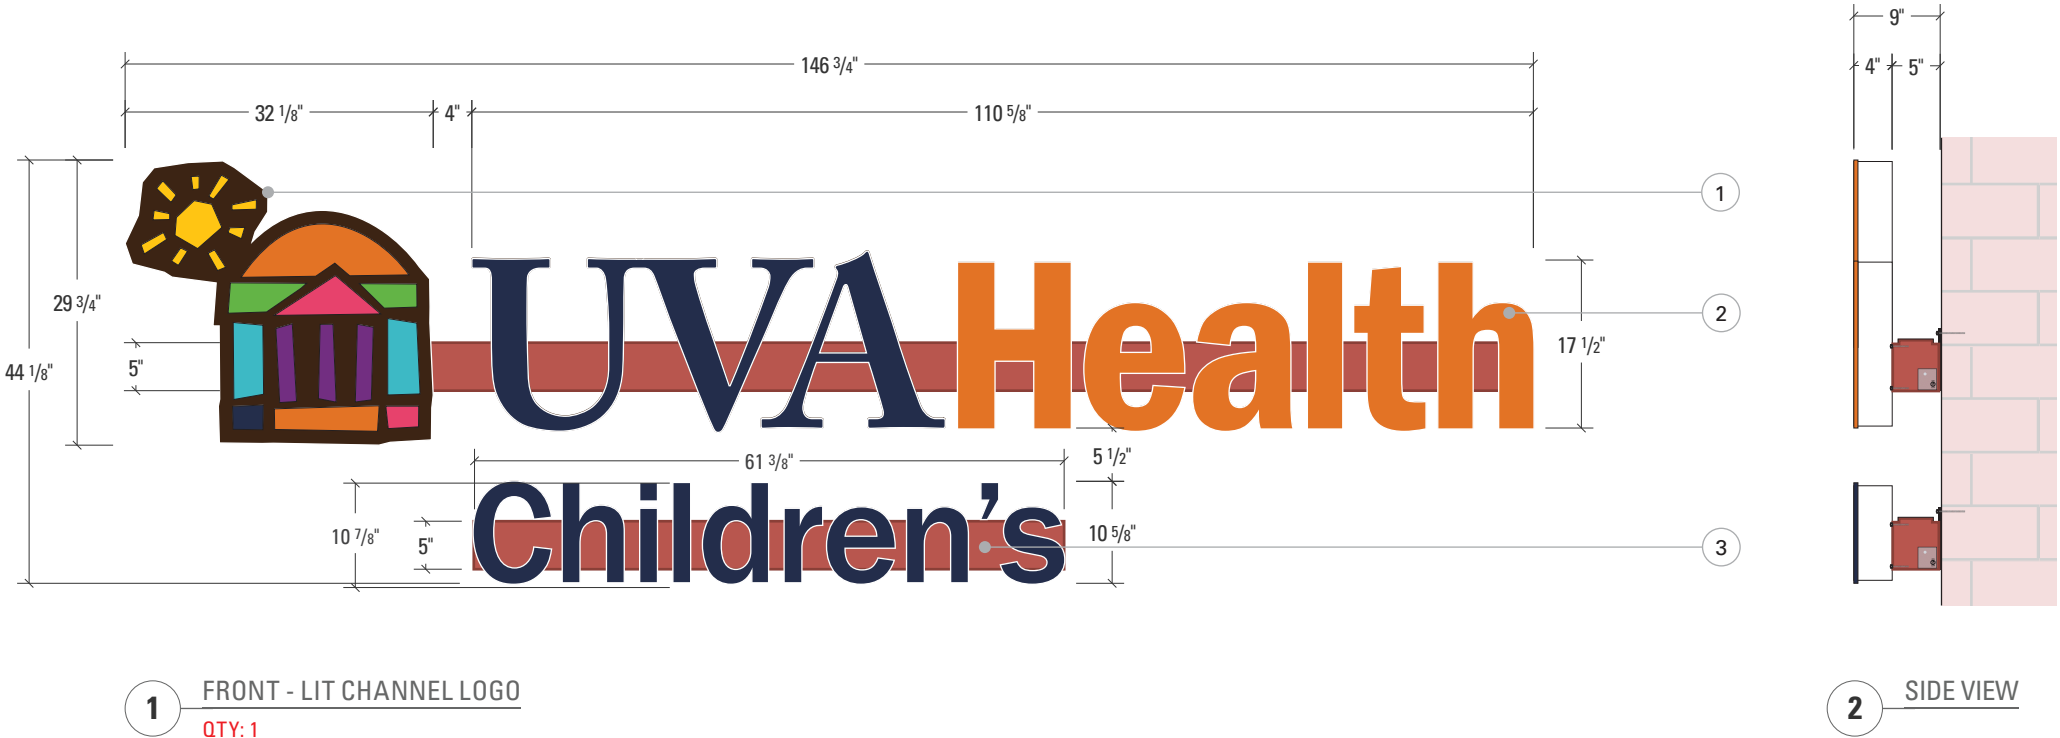

PERMITTING INFORMATION


ADDRESS: 2325 SEMINOLE LN CHARLOTTESVILLE, VA 22901

PARCEL ID: 045B10600001B0

ZONING DISTRICT: HIGHWAY COMMERCIAL

SIGN AREA: 20.19 SQ FT

SIGN HEIGHT: 11.94 FT

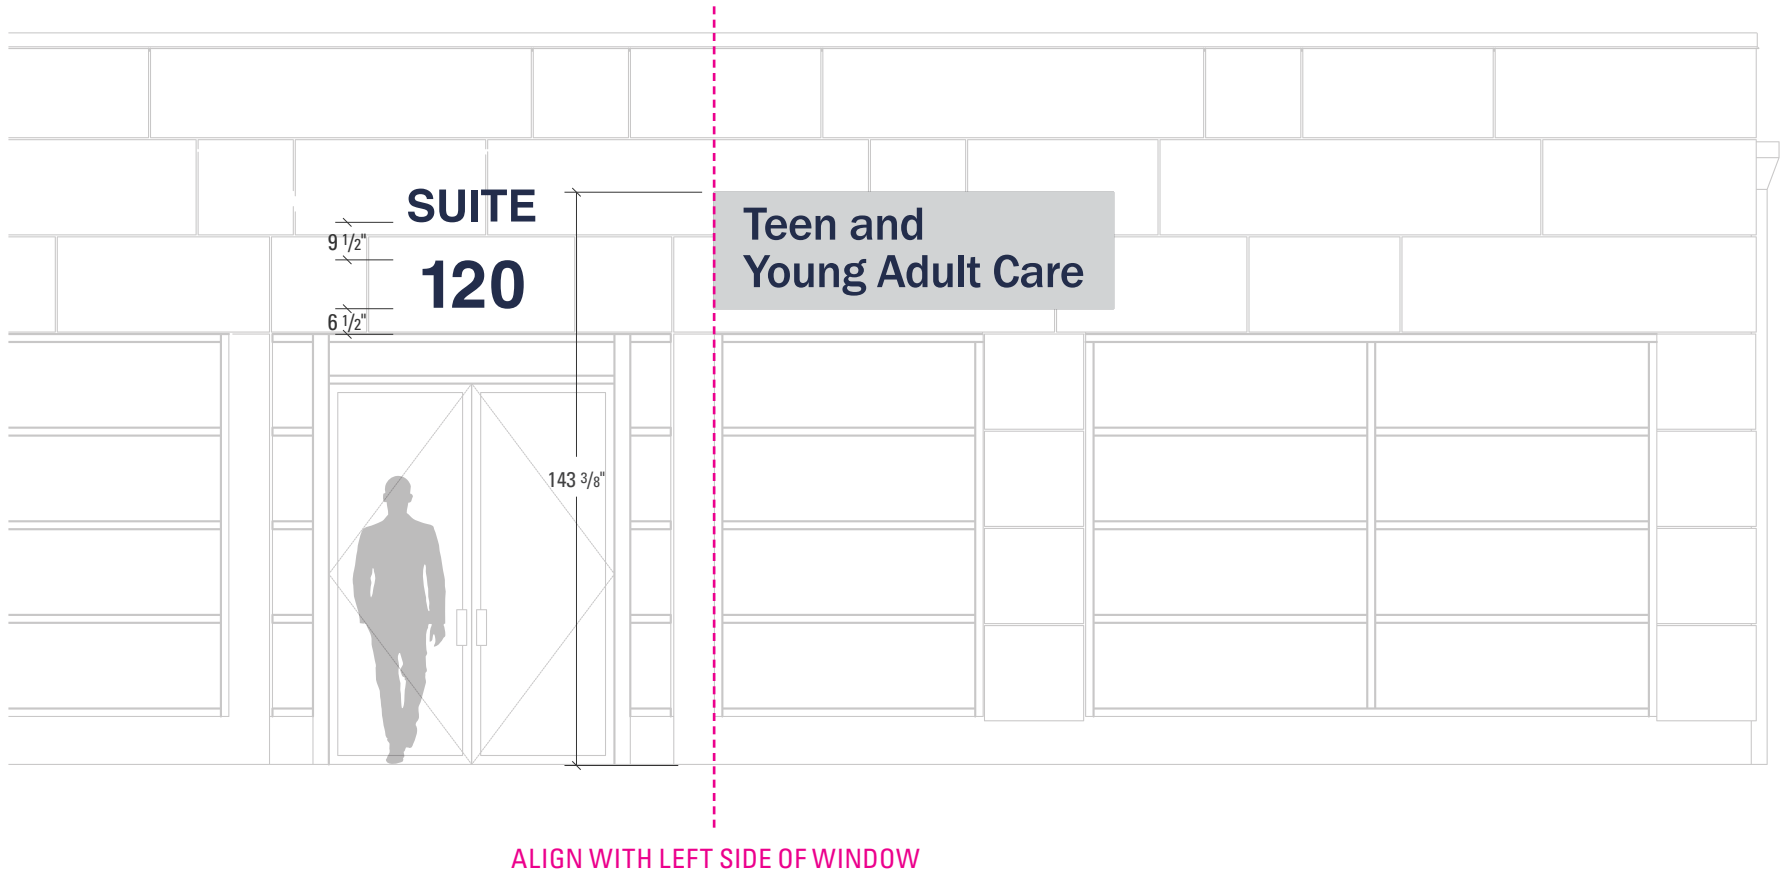

1 ELEVATIONS - SUITE 120

SPECIFICATIONS

MATERIALS/METHOD:

- 1: Panel
 - 0.25" ACM
 - Paint to match Matthews Brushed Aluminum MAP satin
 - Blind stud mount with #10-24
- 2: Dimensional
 - 0.25" acrylic
 - Paint surface and returns to match PMS 533 C MAP satin
 - DS tape and adhesive mount to element 1



FONTS

Franklin Gothic Medium Regular

COLORS

- 1: Paint to match Matthews Brushed Aluminum (Satin)
2: Paint to match PMS 533 C (Satin)

INSTALL NOTES

- Blind stud mount

SPECIFICATIONS

MATERIALS/METHOD:

- 1: Dimensional
-0.25" ACM
-Painted Face & Returns, Satin MAP
-Blind stud mounted

Square Footage = 3.95sf



FONTS

Helvetica Bold

COLORS

1: Paint Match to PANTONE 533 C, Satin MAP

INSTALL NOTES

- "SUITE" to be centered above door, 3" from bottom of grout above "300" panel
- "120" to be centered horizontally and vertically on masonry above door