
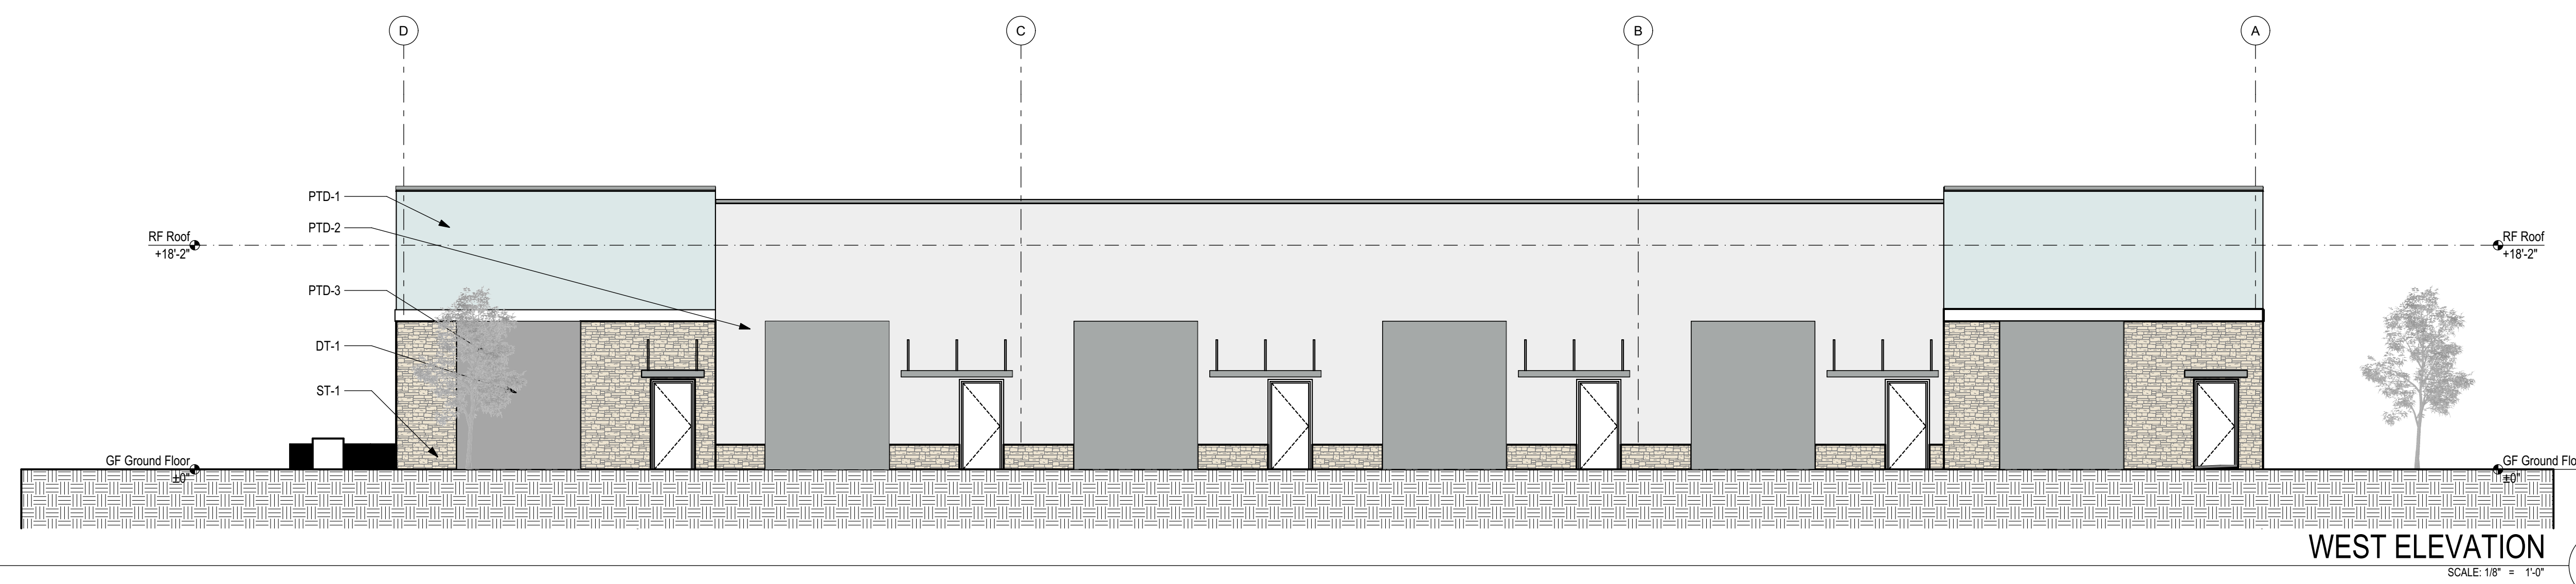
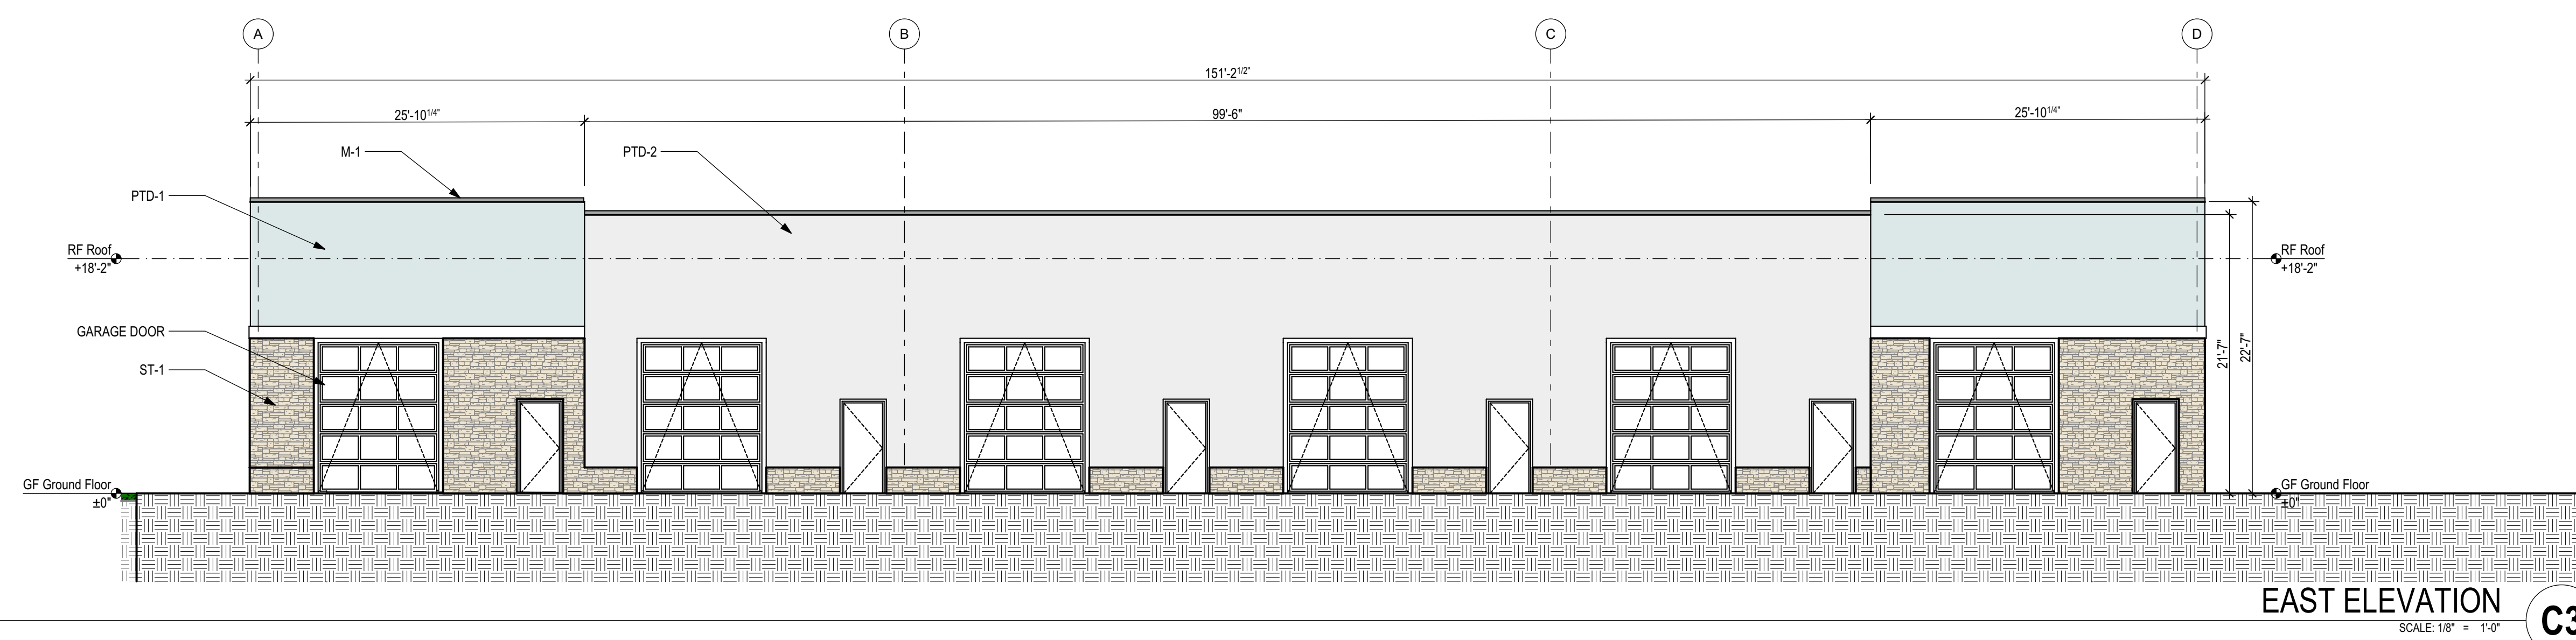
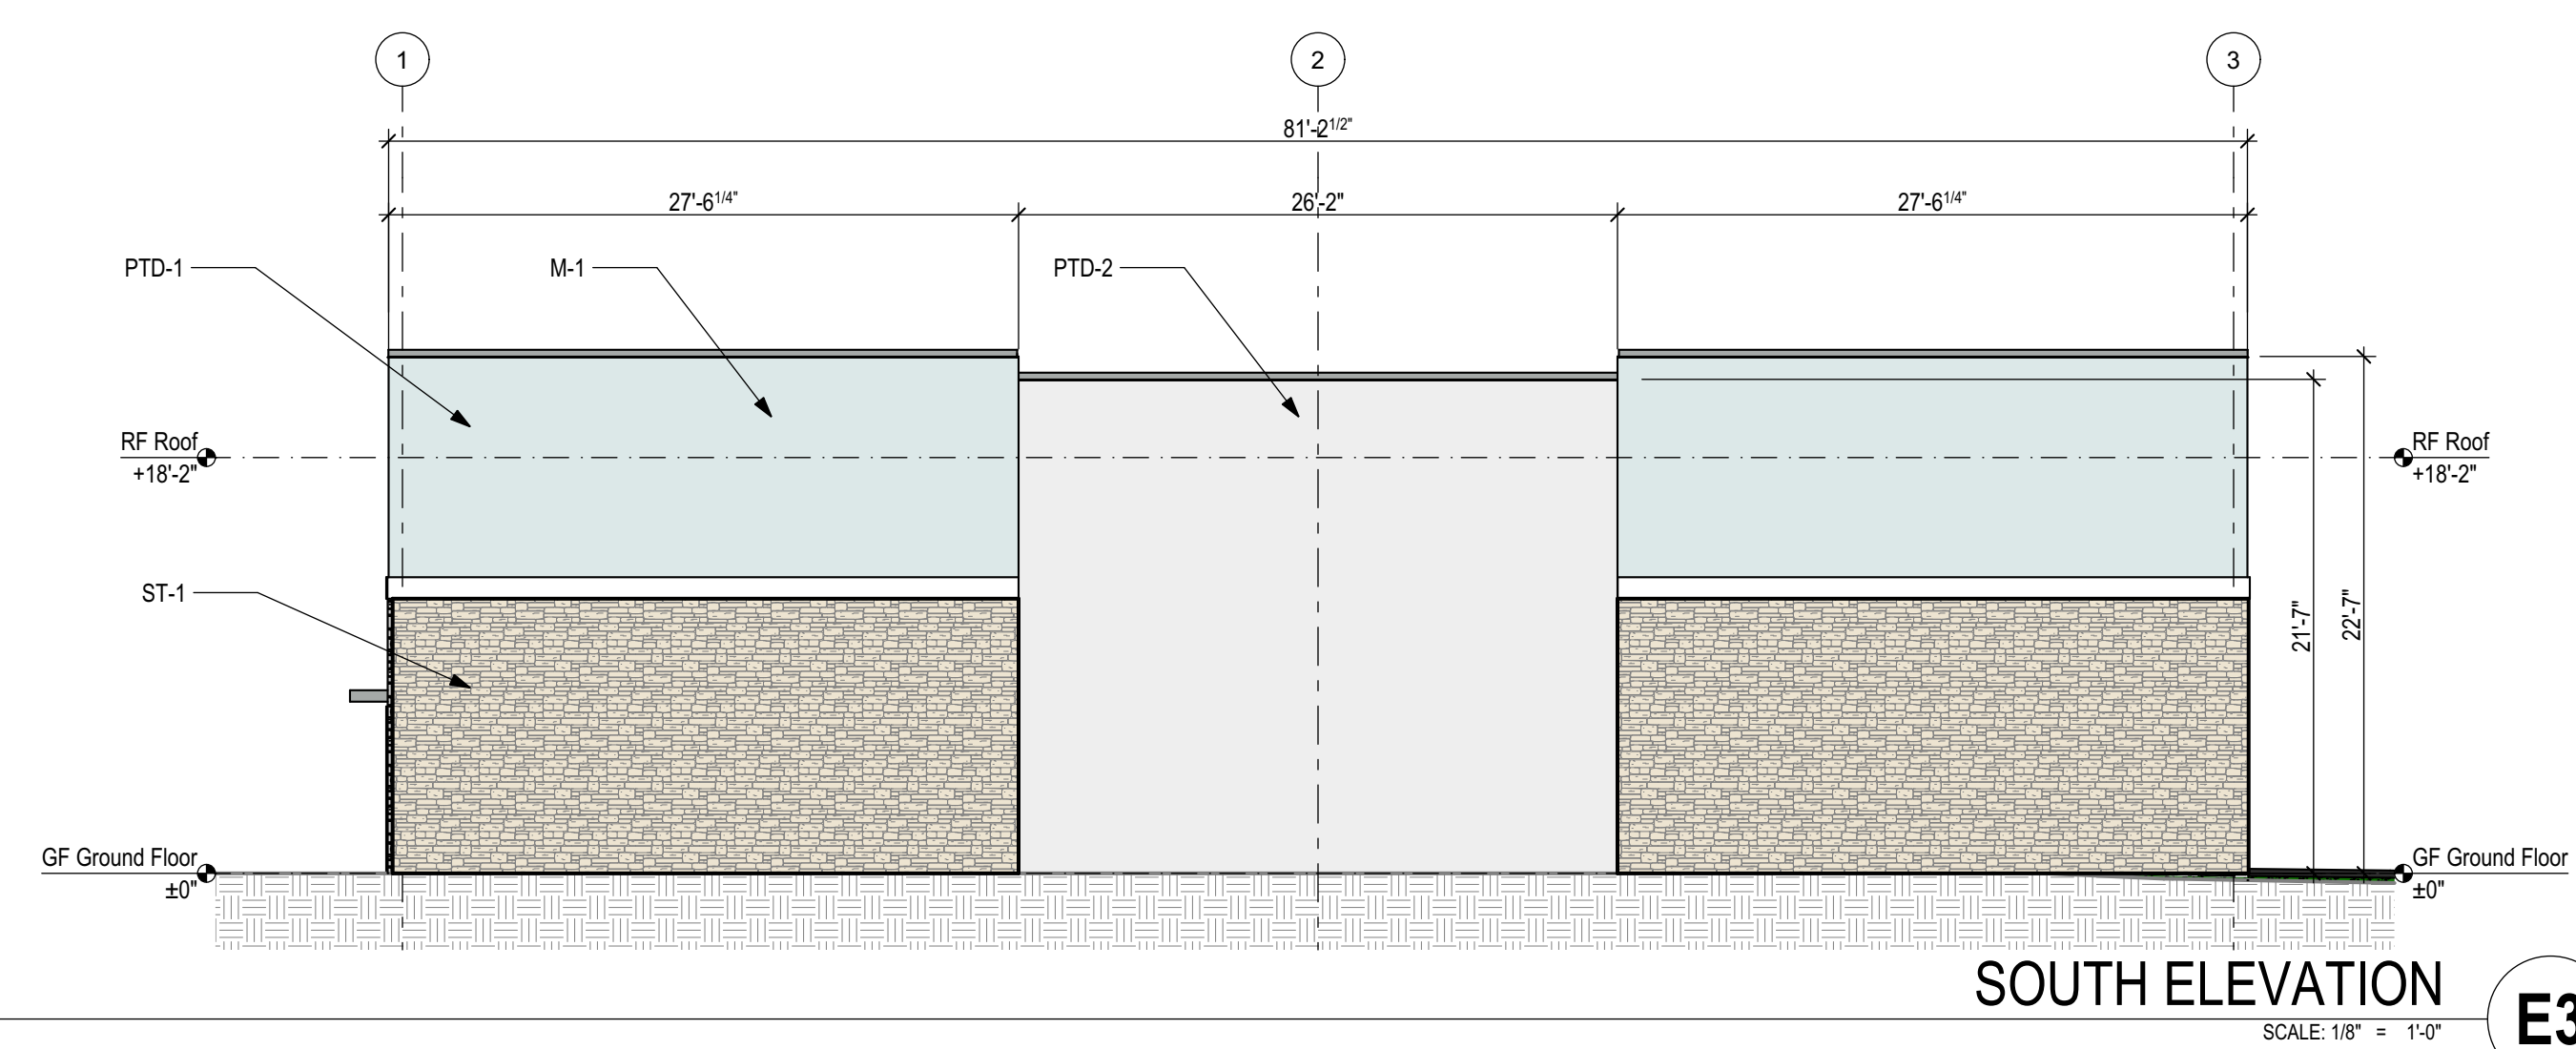
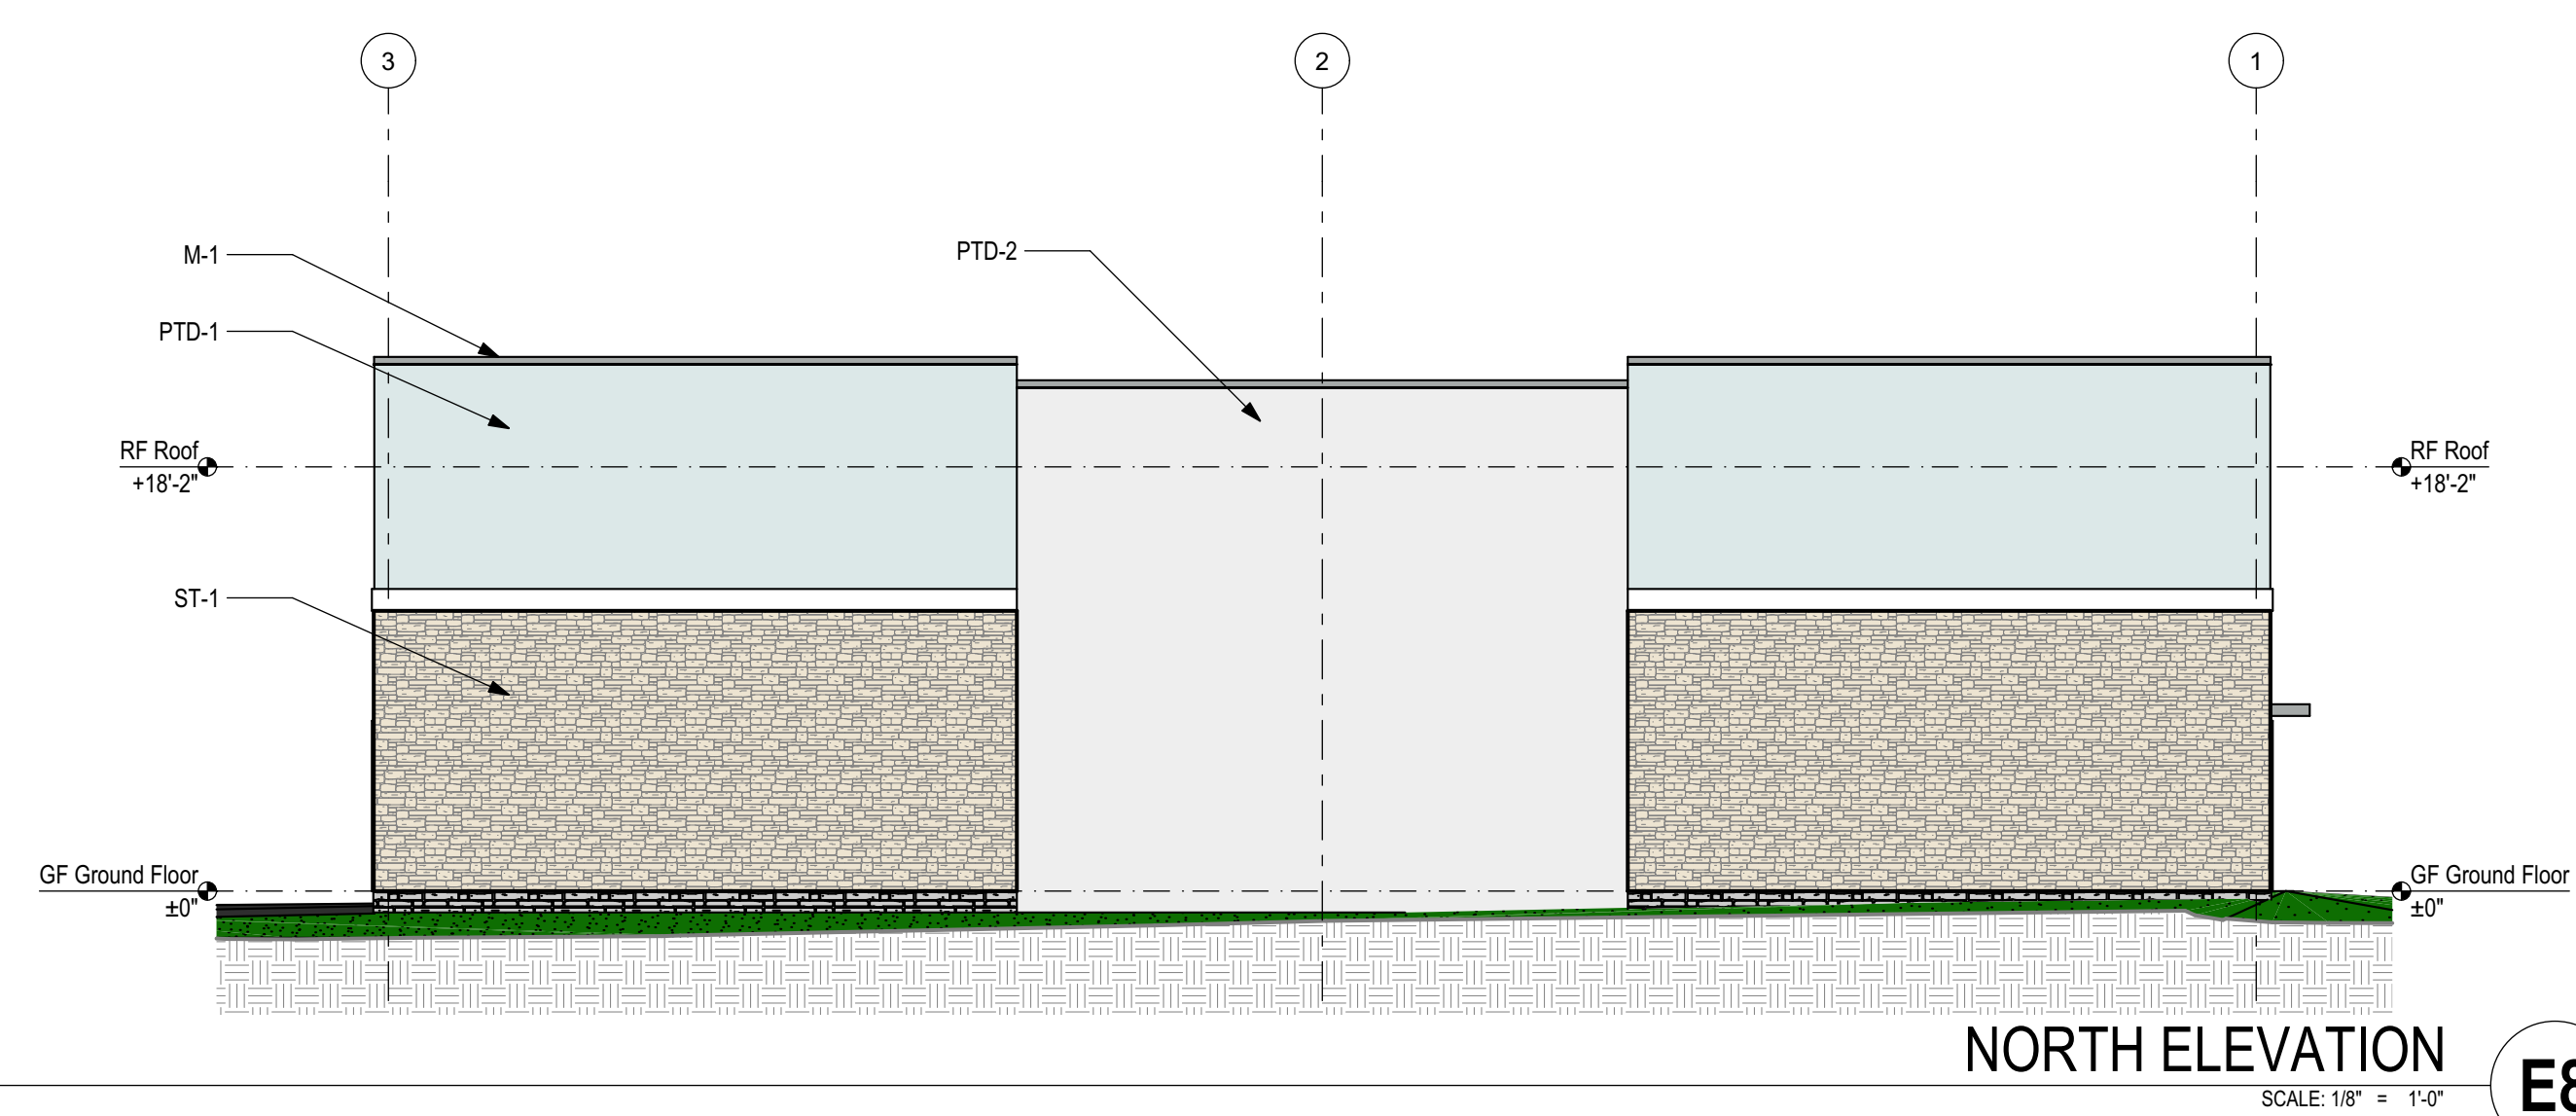
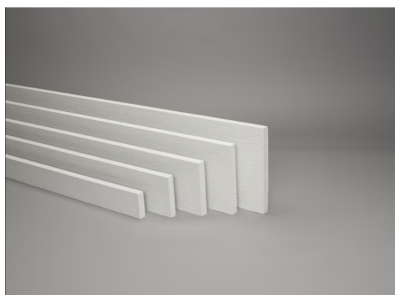
 
 
 


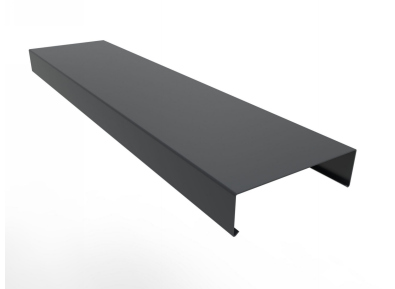

ELEVATION MATERIAL LEGEND

[illegible]

	ST-1: STONE VENEER-MOUNTAIN VIEW STONE. READY STACK - ALABAMA
	HARDI TRIM
	PTD-1: SHERWIN-WILLIAMS 6504 "SKY HIGH" WATER-BASED SOLID COLOR CONCRETE STAIN
	PTD-2: SHERWIN-WILLIAMS 7005 "PURE WHITE" WATER-BASED SOLID COLOR CONCRETE STAIN
	PTD-3: SHERWIN-WILLIAMS 7659 "GRIS" PAINT FOR STUCCO
	DT-1: STUCCO INFILL
	M-1 CAP

Airport Rd Industrial Project Description	#Site Full Address

Copyright 2025
CJMW Architecture, P.A.

EXTERIOR ELEVATIONS

sheet

A5.01

date: 00/00/202

commission: 25-1040

drawn by:



CORNER FACADE

4



From SIDEWALK

3



FROM AIRPORT RD

2







KEY PLAN

5






INTERSECTION OF AIRPORT RD AND TIMBERWOOD BLVD

1

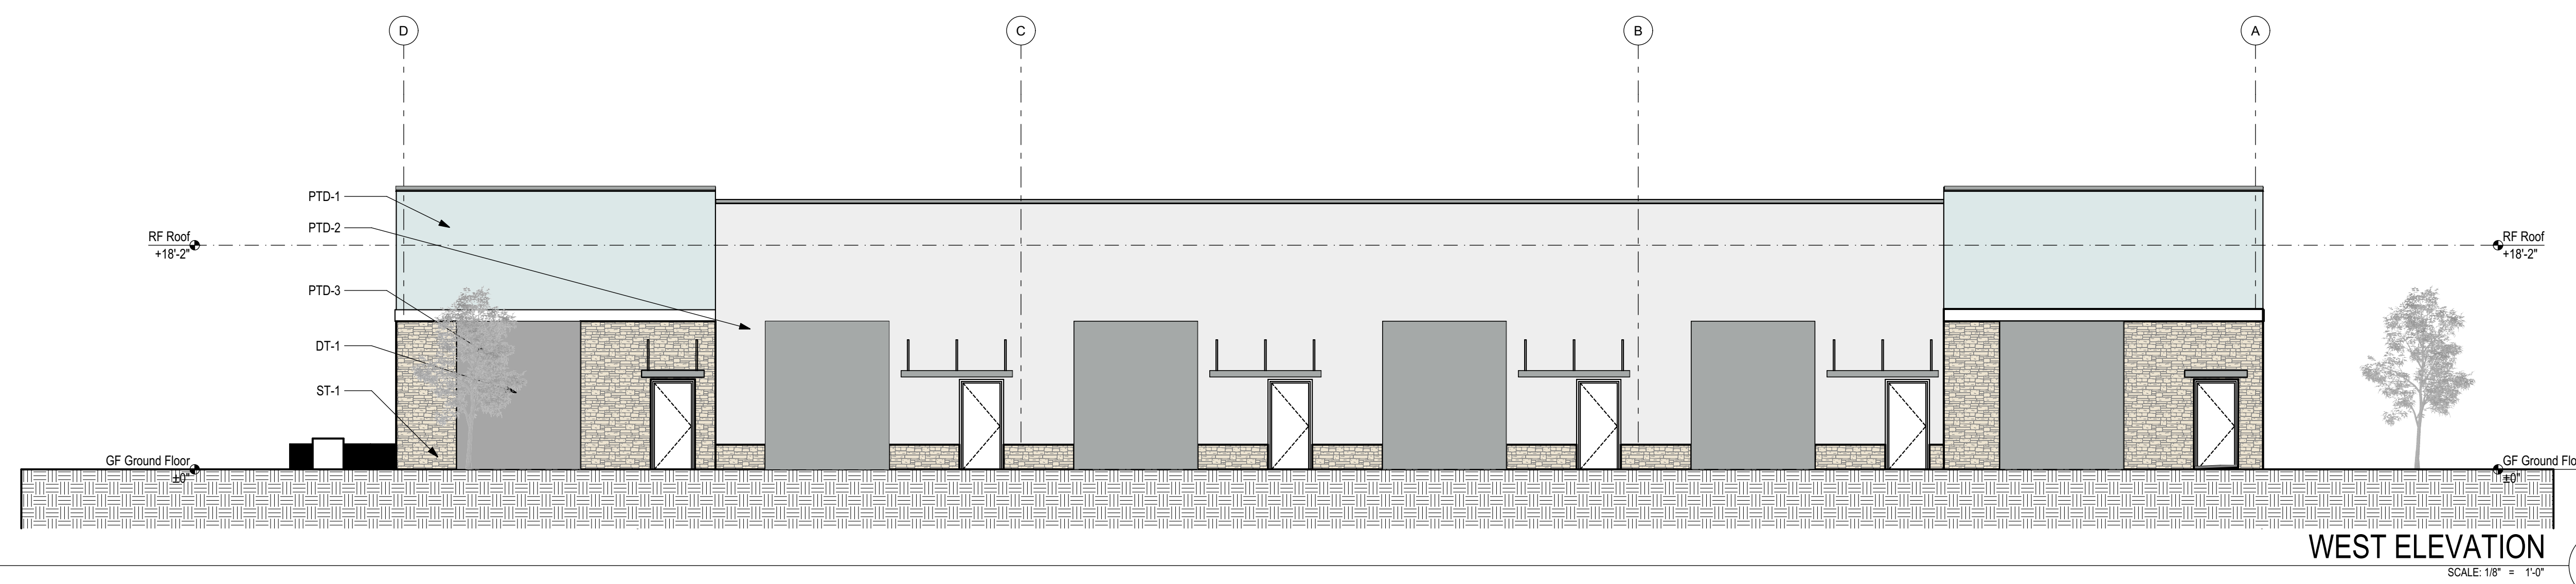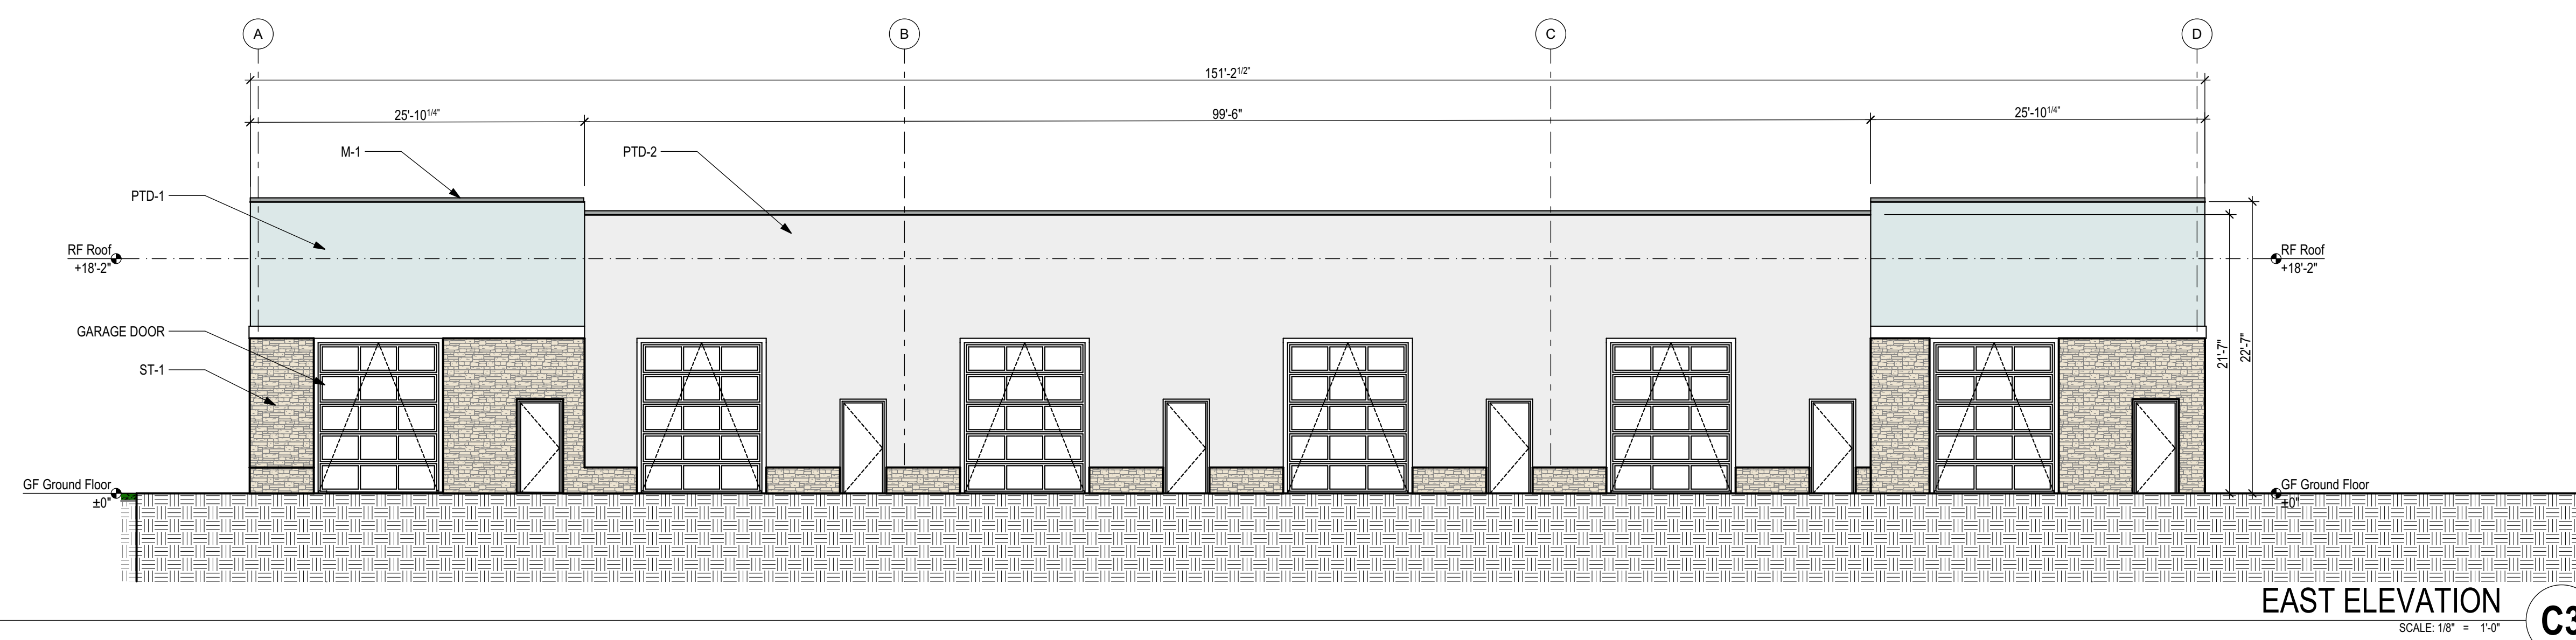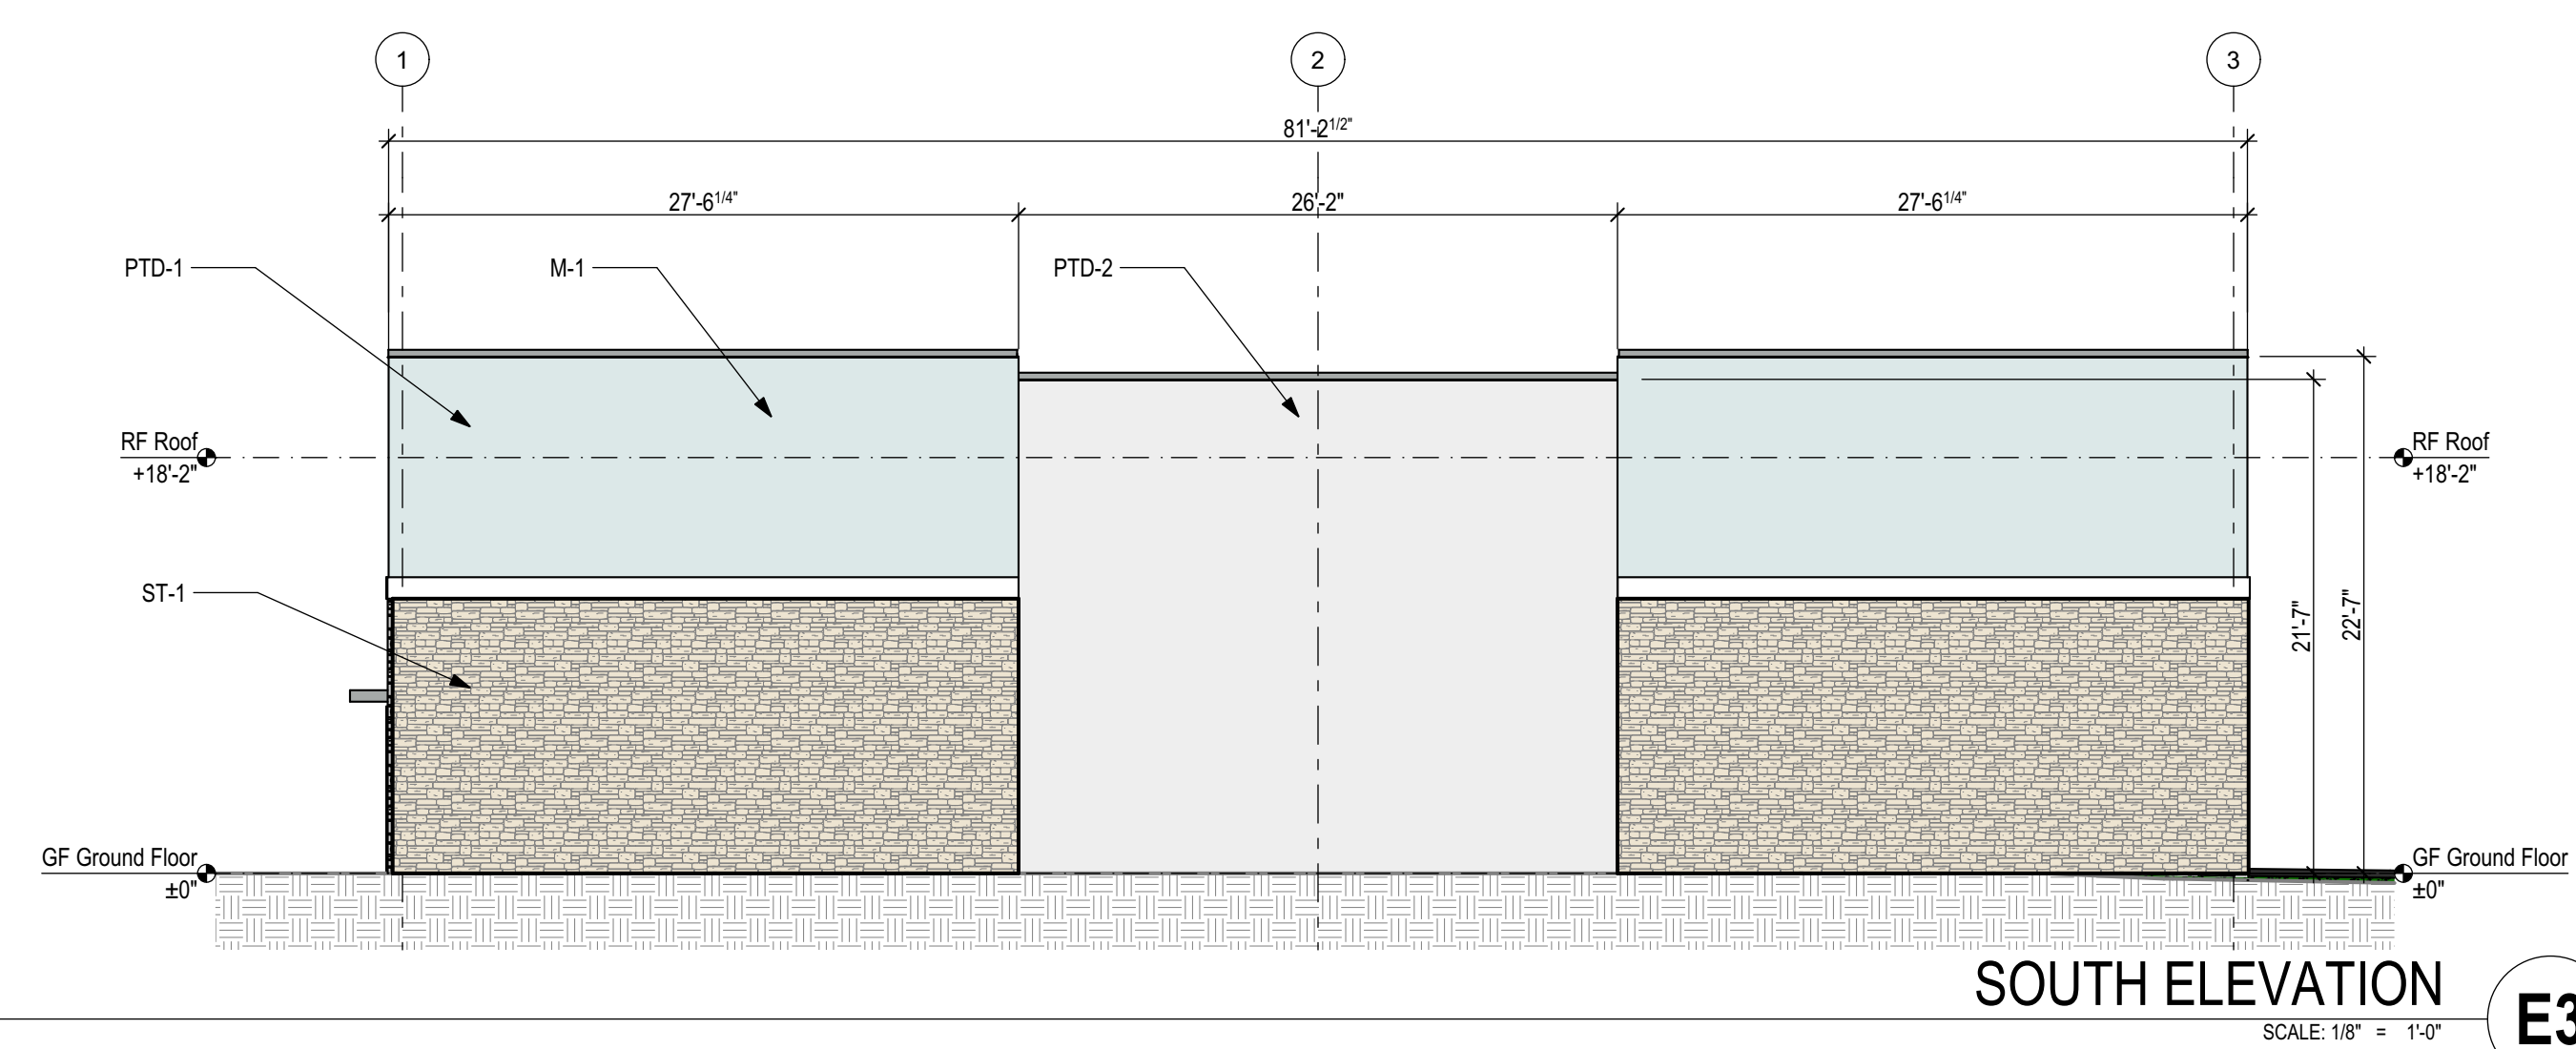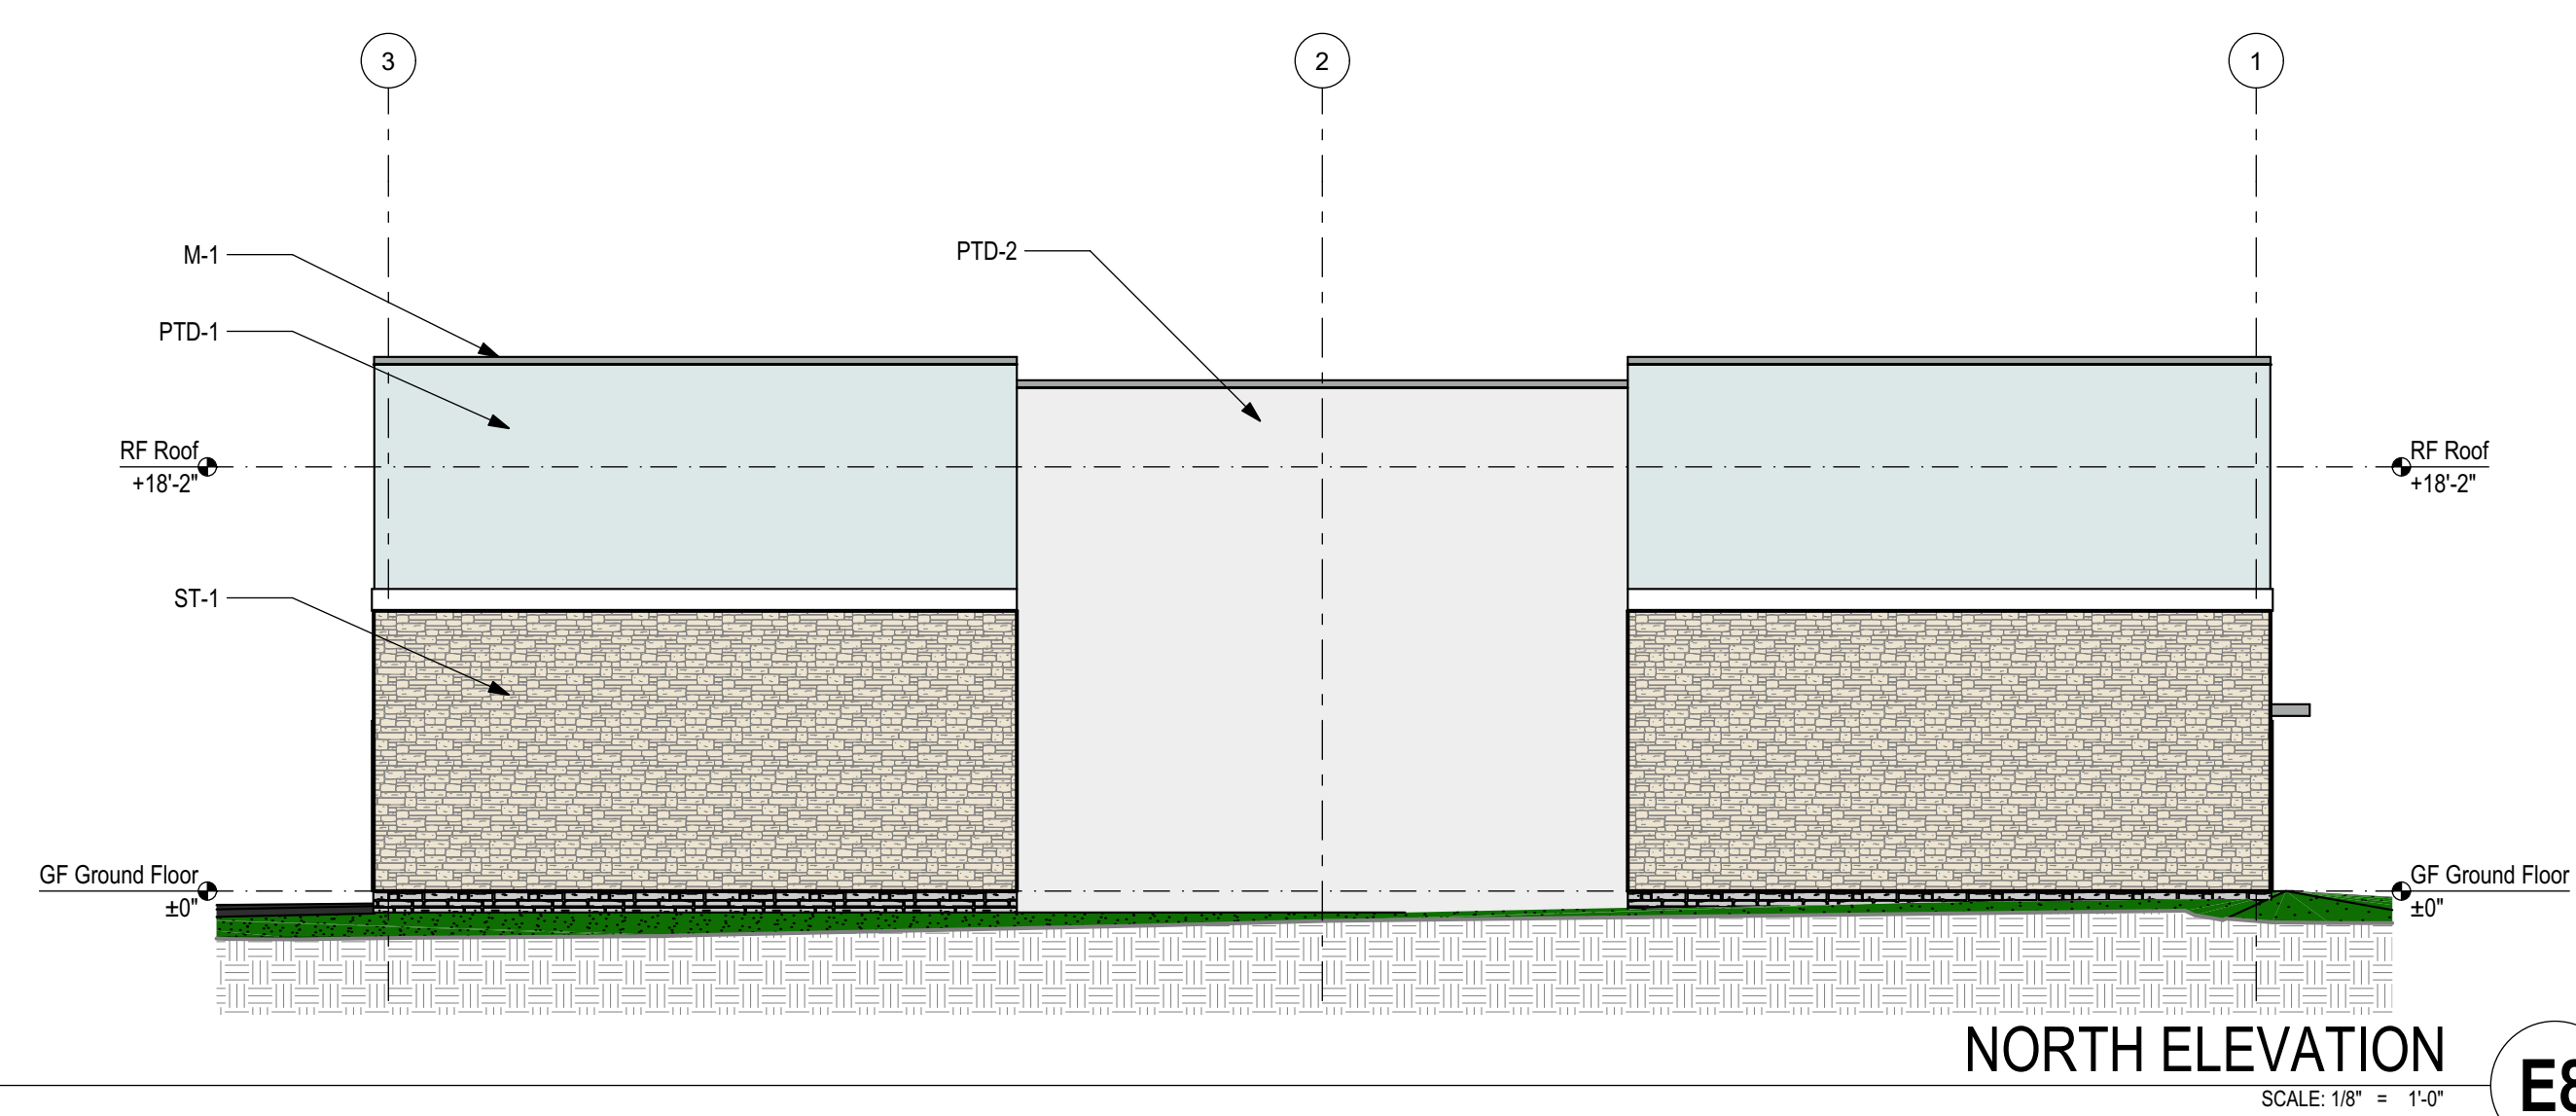

ELEVATION MATERIAL LEGEND

[illegible]

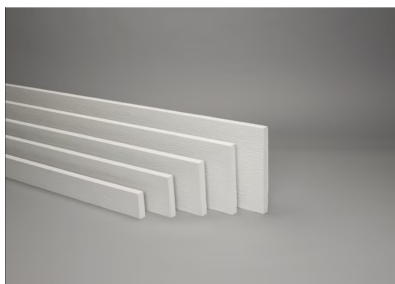   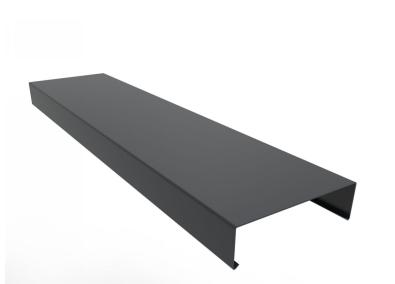	ST-1: STONE VENEER-MOUNTAIN VIEW STONE, READY STACK - ALABAMA
	HARDITRIM
	PTD-1: SHERWIN-WILLIAMS 6504 "SKY HIGH" WATER-BASED SOLID COLOR CONCRETE STAIN
	PTD-2: SHERWIN-WILLIAMS 7005 "PURE WHITE" WATER-BASED SOLID COLOR CONCRETE STAIN
	PTD-3: SHERWIN-WILLIAMS 7659 "GRIS" PAINT FOR STUCCO
	DT-1 STUCCO INFILL
	M-1 CAP

Airport Rd Industrial Project Description	#Site Full Address

Copyright 2025
CJMW Architecture, P.A.

EXTERIOR ELEVATIONS

sheet

A5.01

date: 00/00/2023

commission: 25-1040

drawn by:



The property is a pad site that was previously cleared and graded for future development.

Phase 1 will be set back from Airport road with a future development located in front of it at the corner of Airport Road and Timberwood Boulevard, shown in the two pictures to the right.

Phase 2 and 3 will be located behind existing development, primarily the church shown in the photo above.





#CJMW ProjStatus
Not for Construction

[illegible]

Airport Rd Industrial Project Description	#Site Full Address
1	1000 Airport Rd Industrial
2	2000 Airport Rd Industrial
3	3000 Airport Rd Industrial
100	100000 Airport Rd Industrial

Copyright 2025
CJMW Architecture, P.A.

SITE SECTION

sheet

A1.02

date: 00/00/202
commission: 25-1040
drawn by:

SITE SECTION FROM ROAD

SCALE: 1" = 20'

A1