



C:\Users\CDuBose\OneDrive - GPM Investments, LLC\Store Remodel Program\2025-Remodel Program\Store 3516\Drawing Folder\Exterior Elevation Studies\2025-04-18-FM 3516- Exterior Elevations Colored.dwg 5/12/2025 11:35 AM

EXISTING SITE PHOTOS

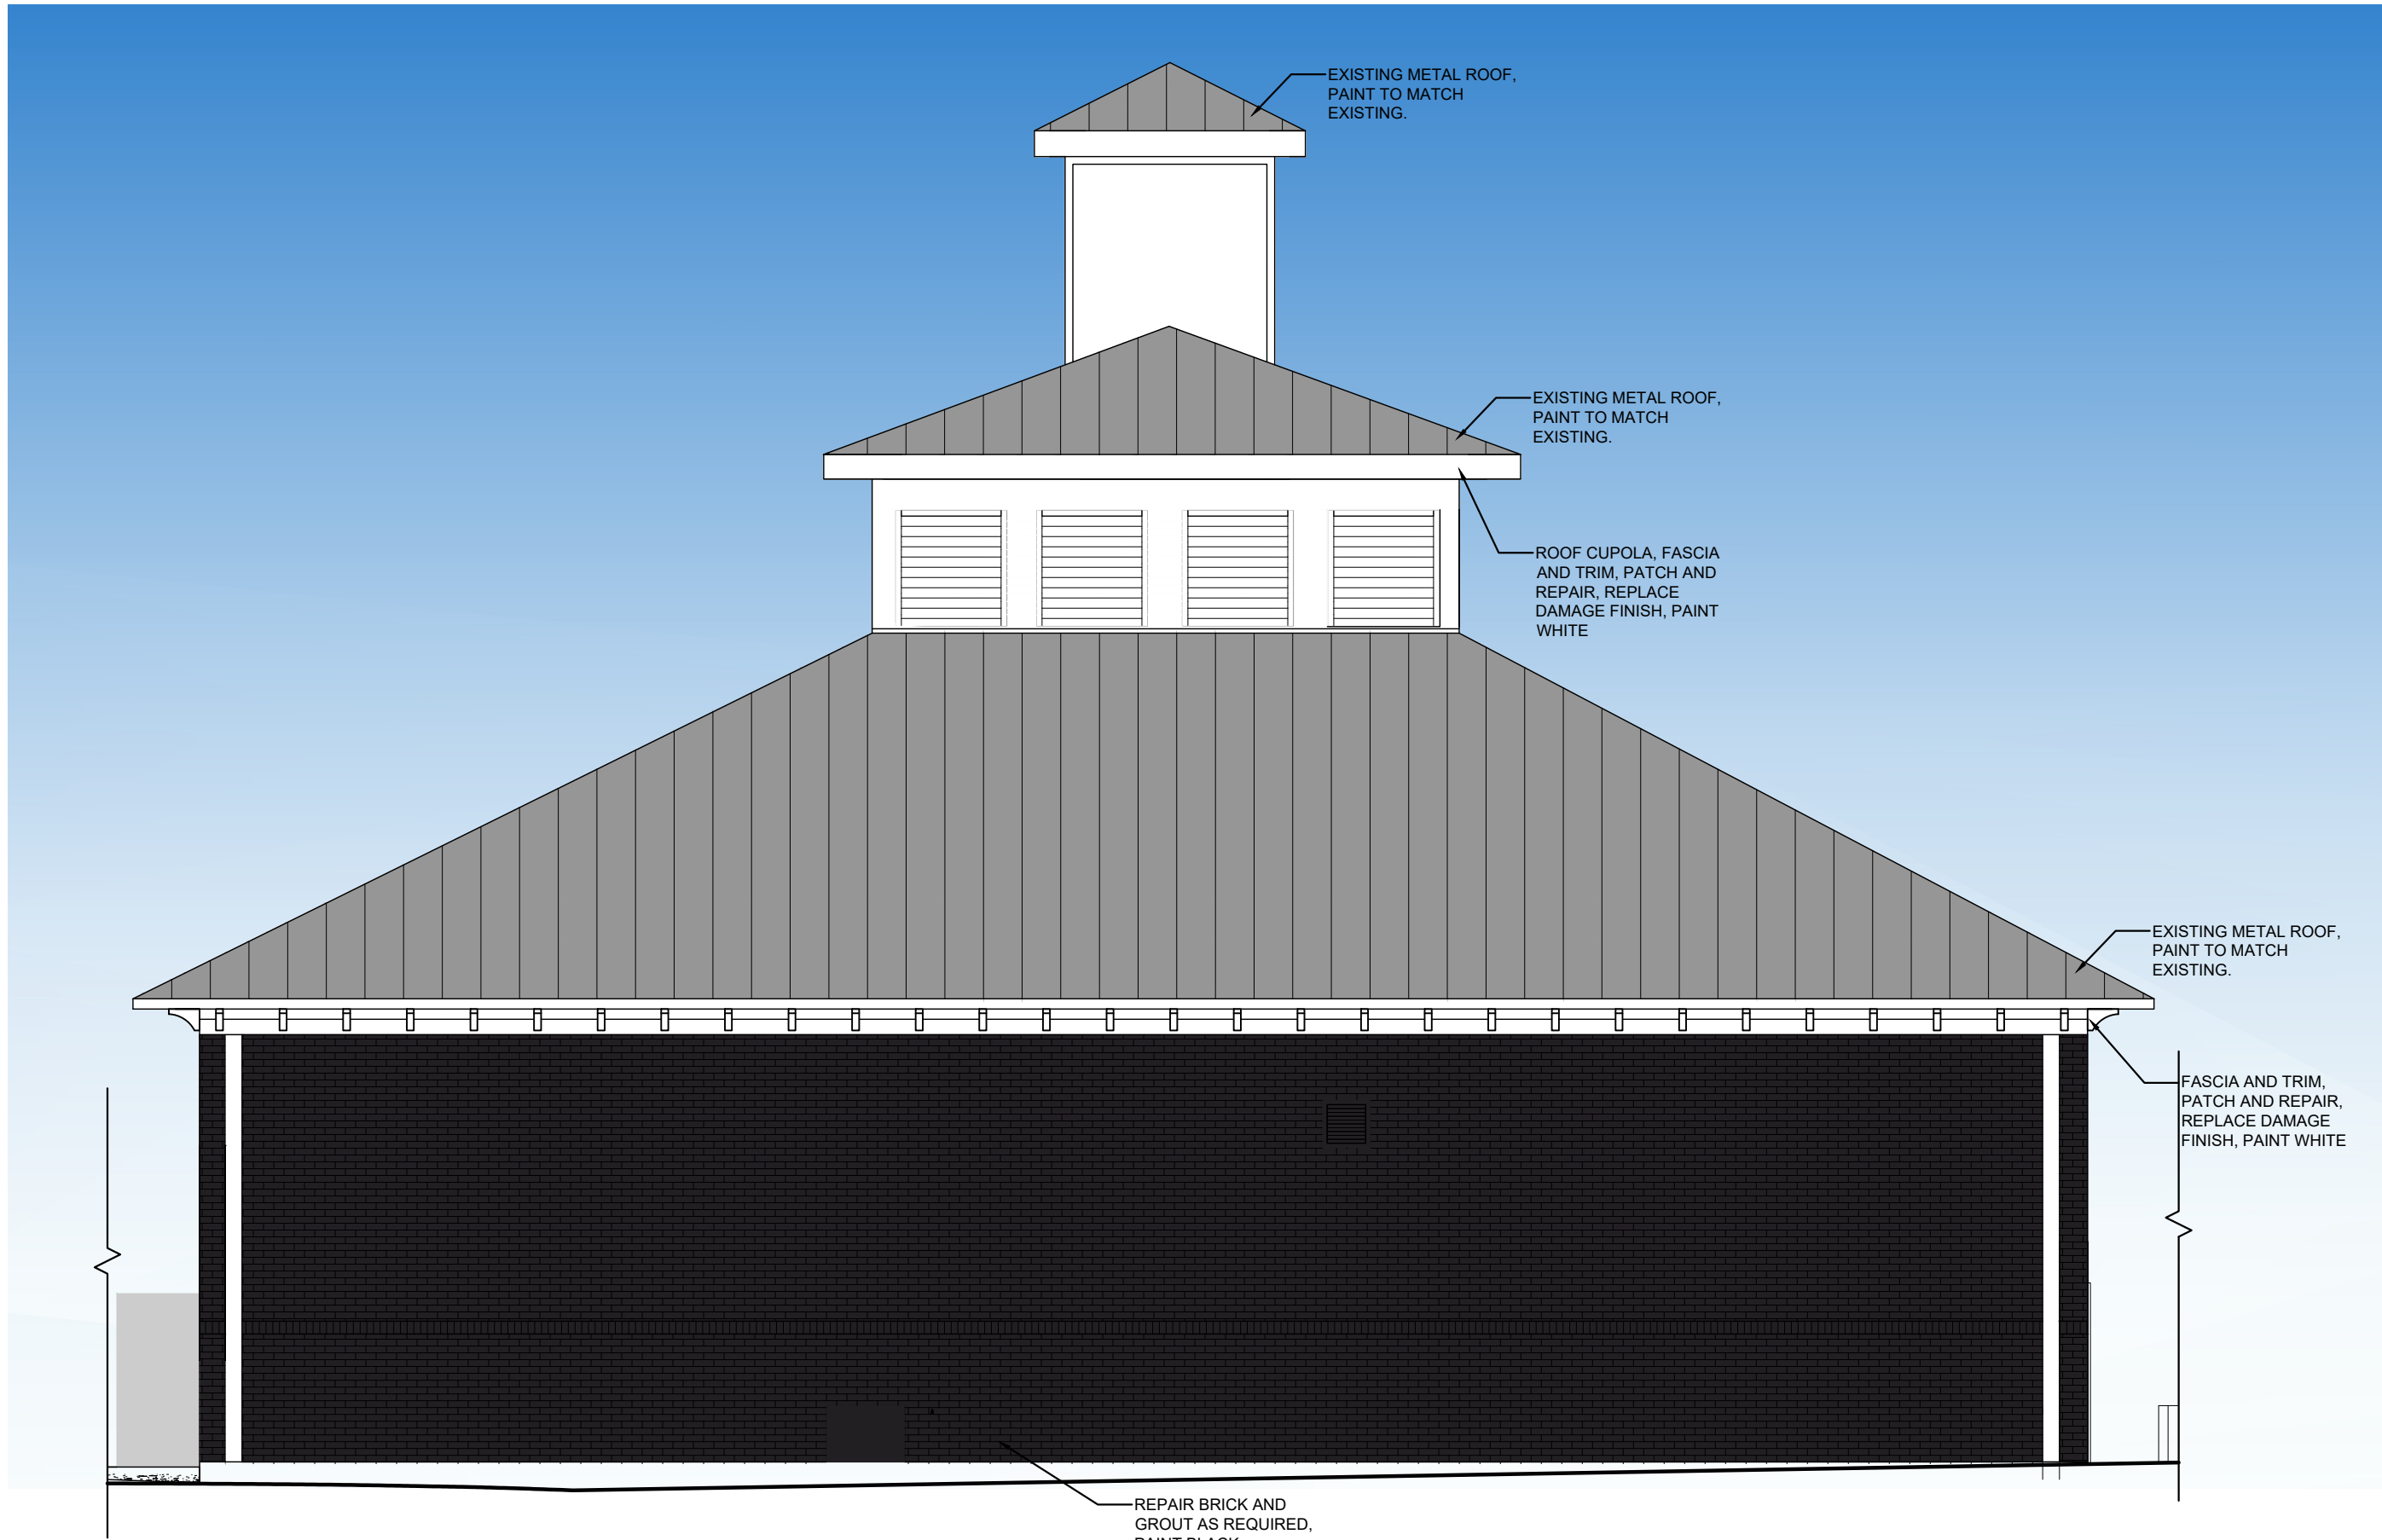


2 LEFT SIDE ELEVATION

Scale: 3/16"=1'-0"

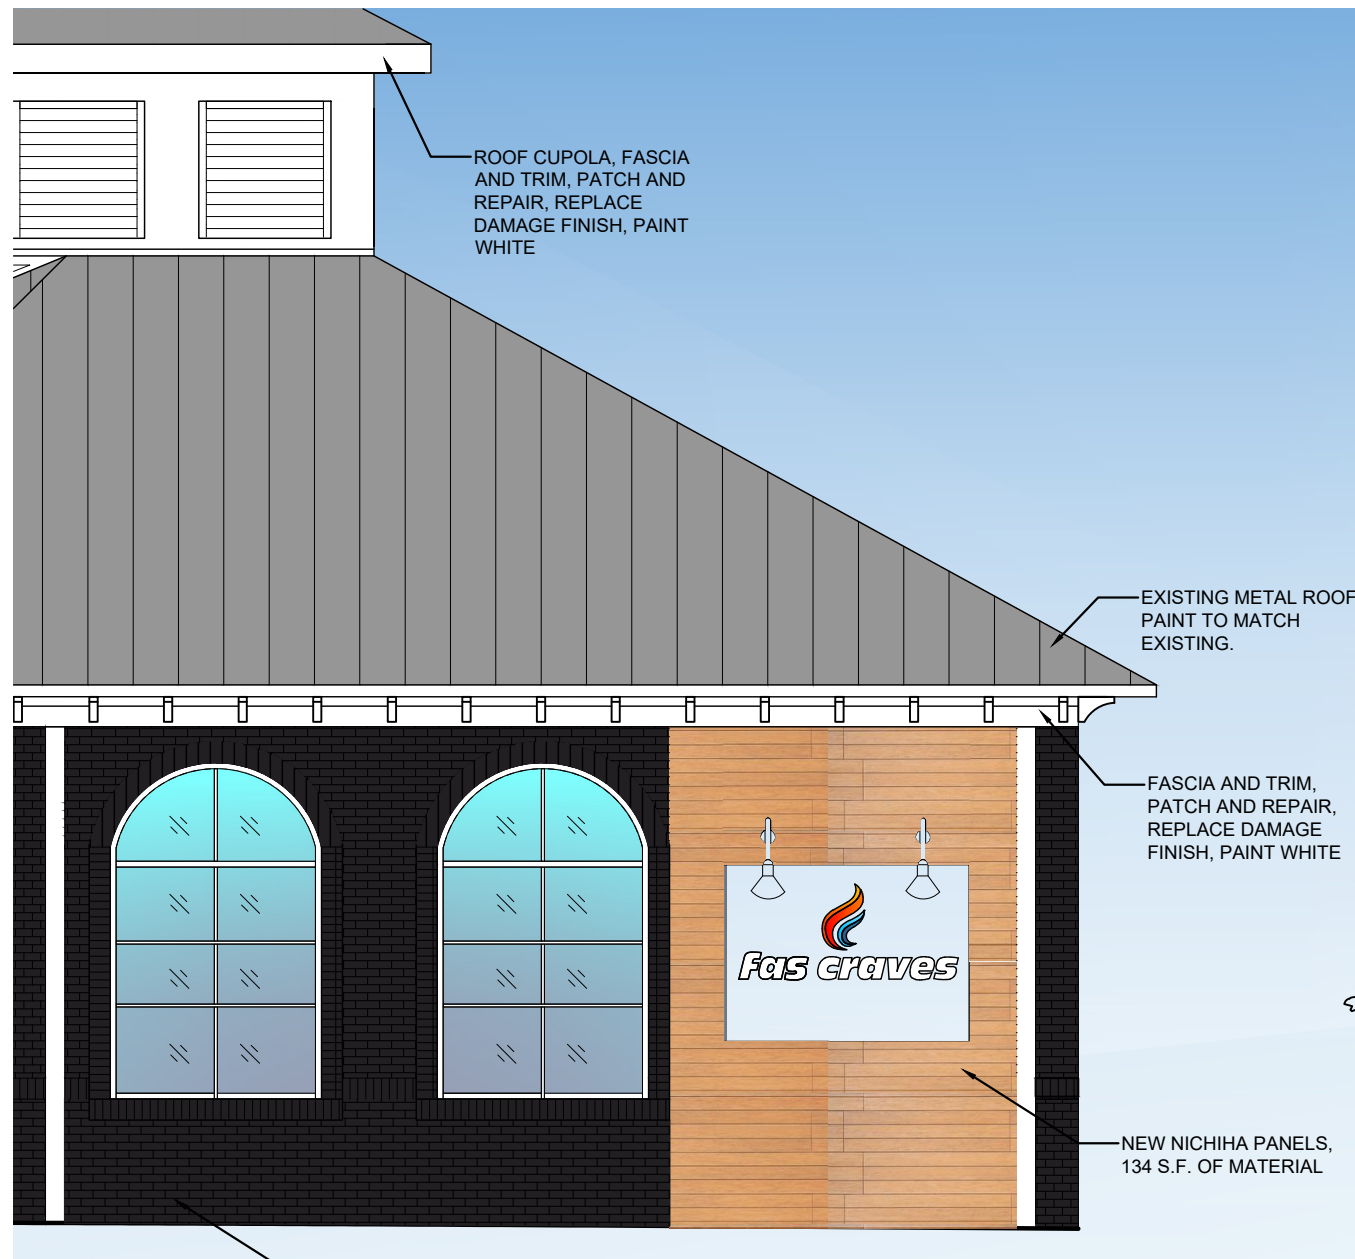

3 SIGNAGE SIDE ELEVATION

Scale: 3/16"=1'-0"

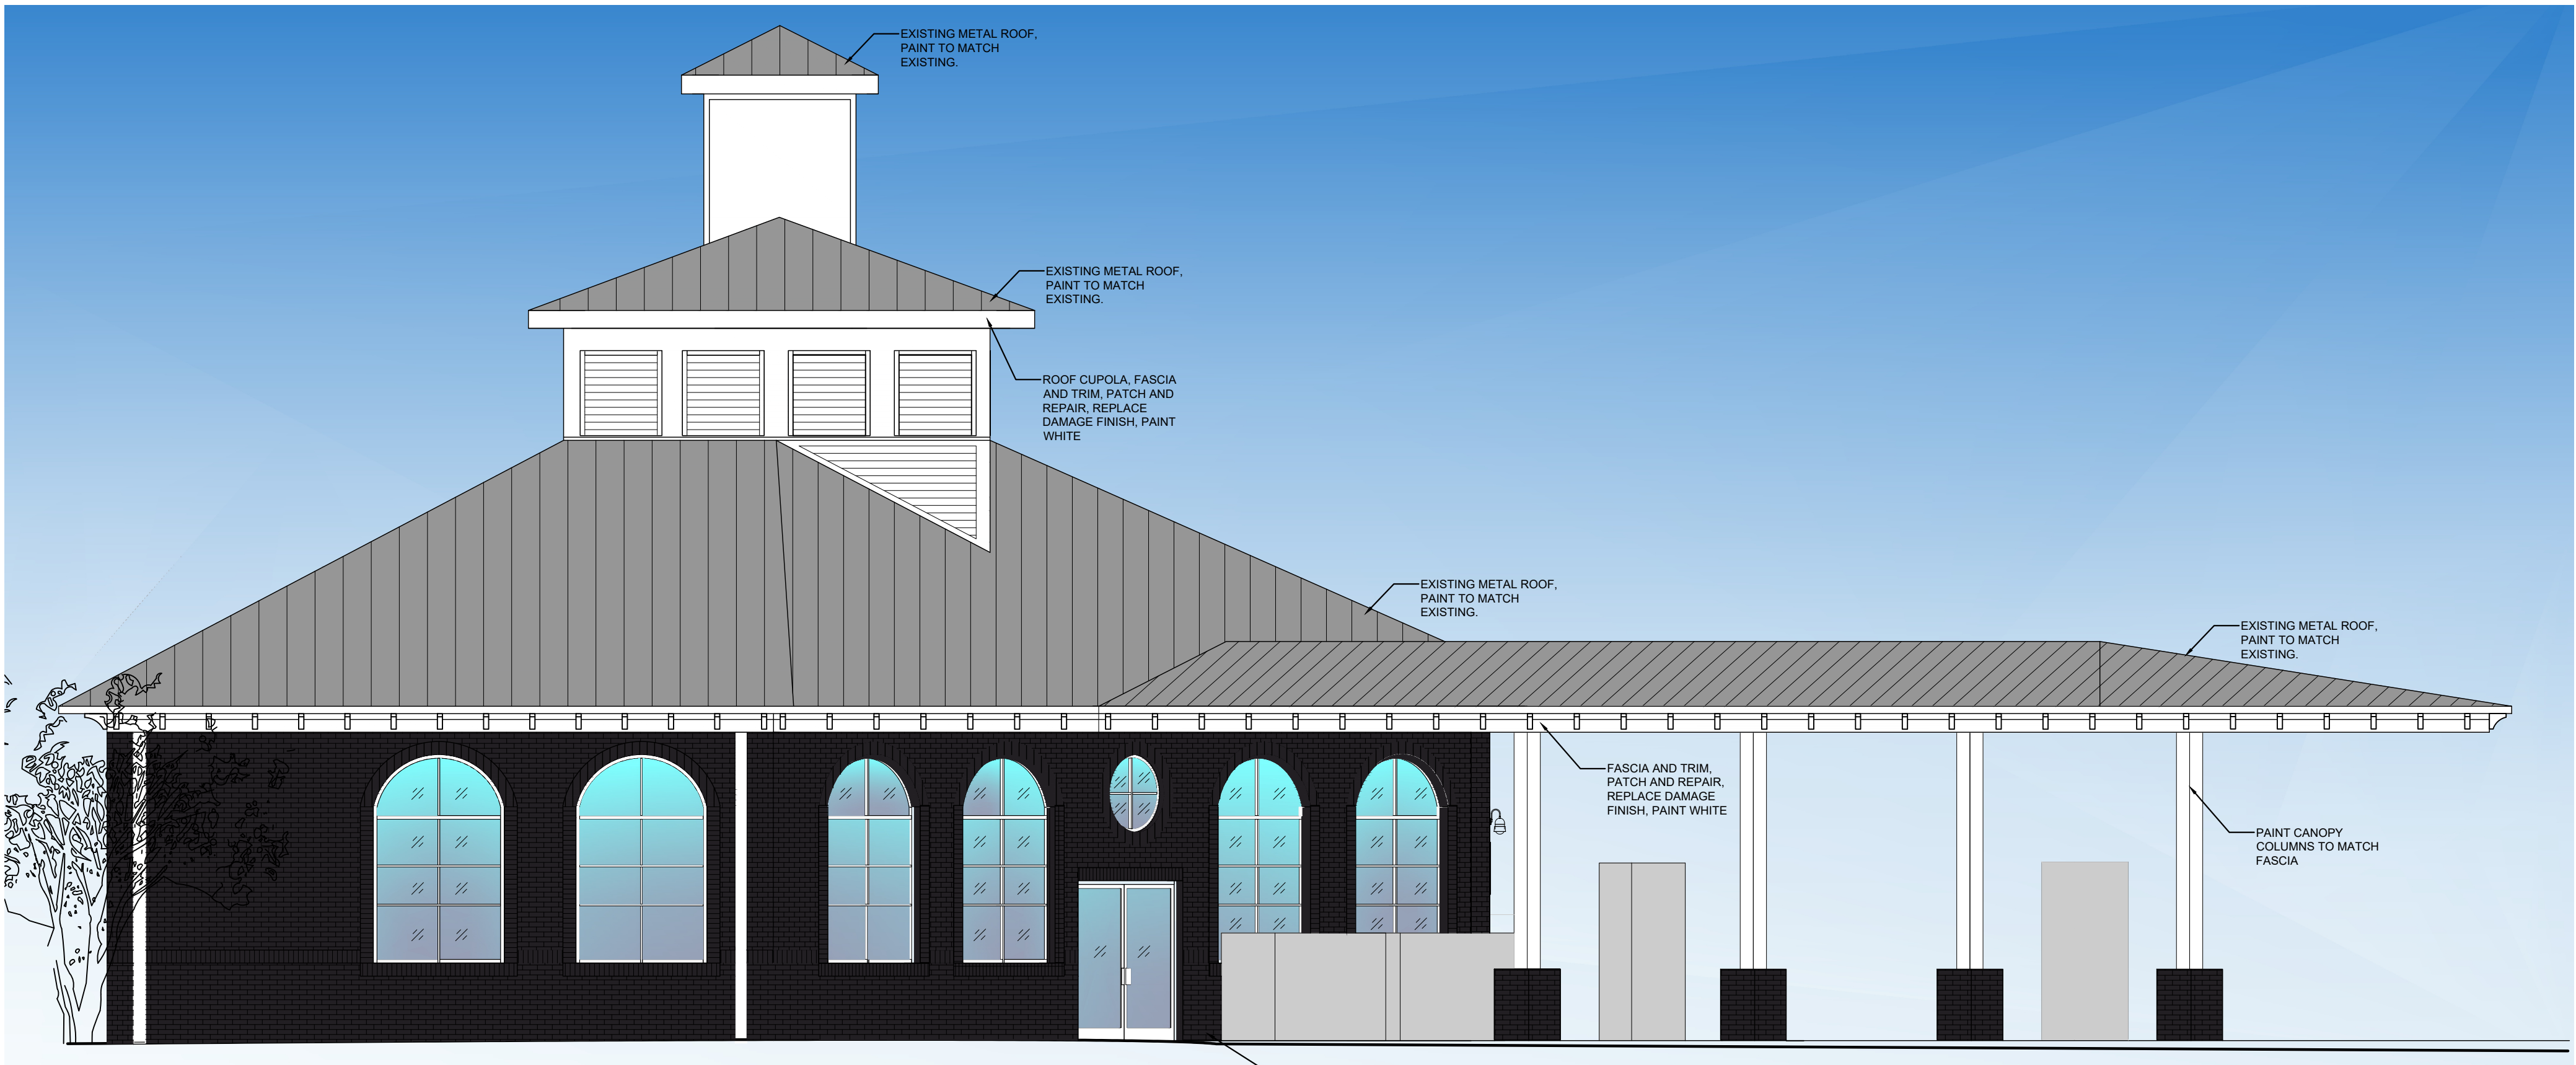

1 FRONT ELEVATION

Scale: 3/16"=1'-0"



8565 Magellan Parkway
Suite 400
Richmond, Virginia 23227
www.gpminvestments.com

No.	Revision/Issue	Date
1	ISSUED FOR BID	11/05/24

STORE 3516
EXTERIOR ELEVATIONS
1248 Crozet Ave, Crozet, VA

Project No.	Date
STORE 3516	04/19/2025
Scale	Project Mgr.
AS NOTED	GDuBose
Sheet	

A401

REVISED 05/12/2025

