



FUTURE MONUMENT SIGN

STREET TREES ALONG
TIMBERWOOD BLVD.

FLOWERING TREES AND
SHRUB PLANTINGS

EXISTING UTILITIES

- WATER LINE
- STORM LINE
- TELECOMUNICATION
- OVERHEAD POWER

4'-6' HT PLANTED BERM ALONG
AIRPORT RD.

- SHADE TREES
- FLOWERING TREES
- SHRUBS


FOUNDATION PLANTINGS
AROUND PERIMETER OF
BUILDING

EVERGREEN SCREENING
ALONG PROPERTY LINE


THESE DRAWINGS CAN NOT BE USED, COPIED, TRACED OR REPRODUCED, IN WHOLE OR PART OR MANNER WHAT SO EVER WITHOUT PERMISSION FROM RBA ARCHITECTS

EVERY ATTEMPT HAS BEEN MADE IN THE PREPARATION OF THESE DRAWINGS TO AVOID MISTAKES. THE DESIGNER, OR ANYONE, OR ANYONE FOR ANY ERRORS OR OMISSIONS IN THESE DRAWINGS.


©

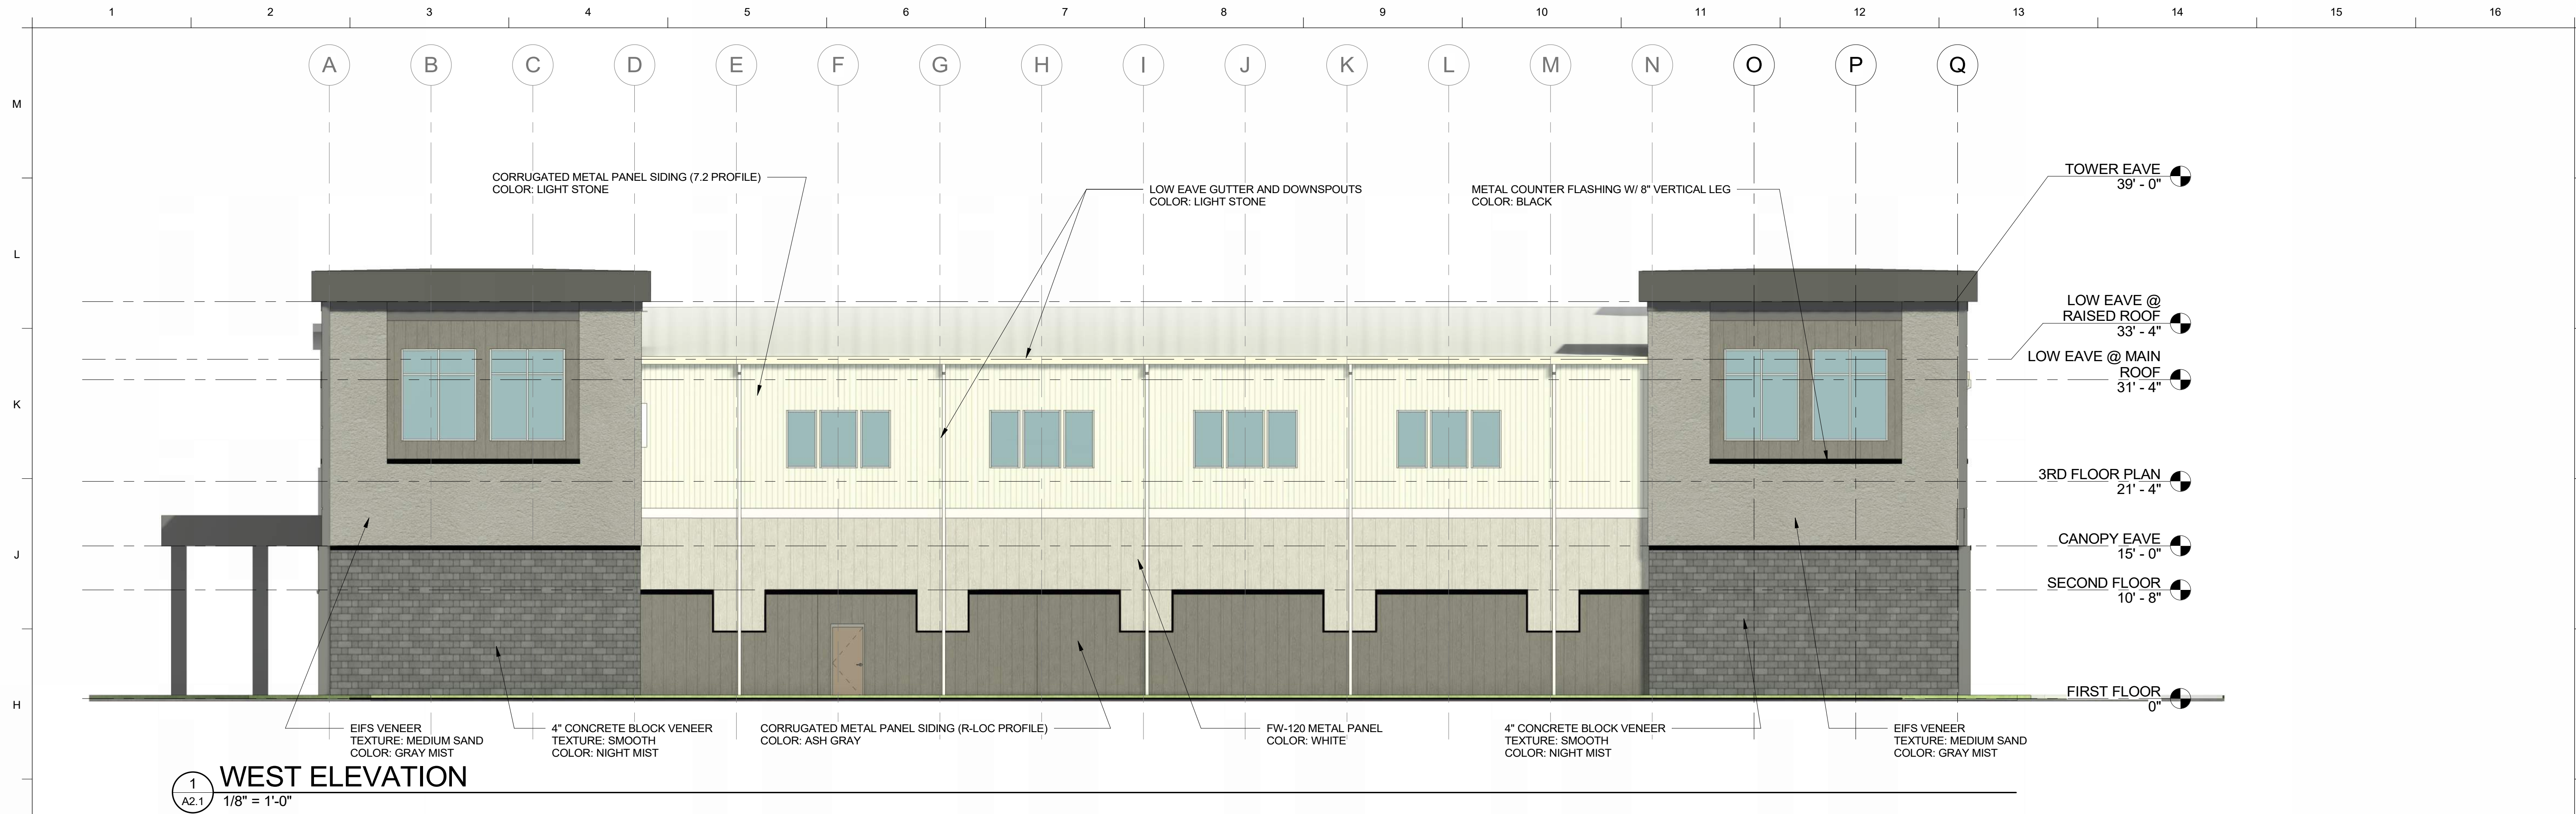

1
A2.1
1/8" = 1'-0"

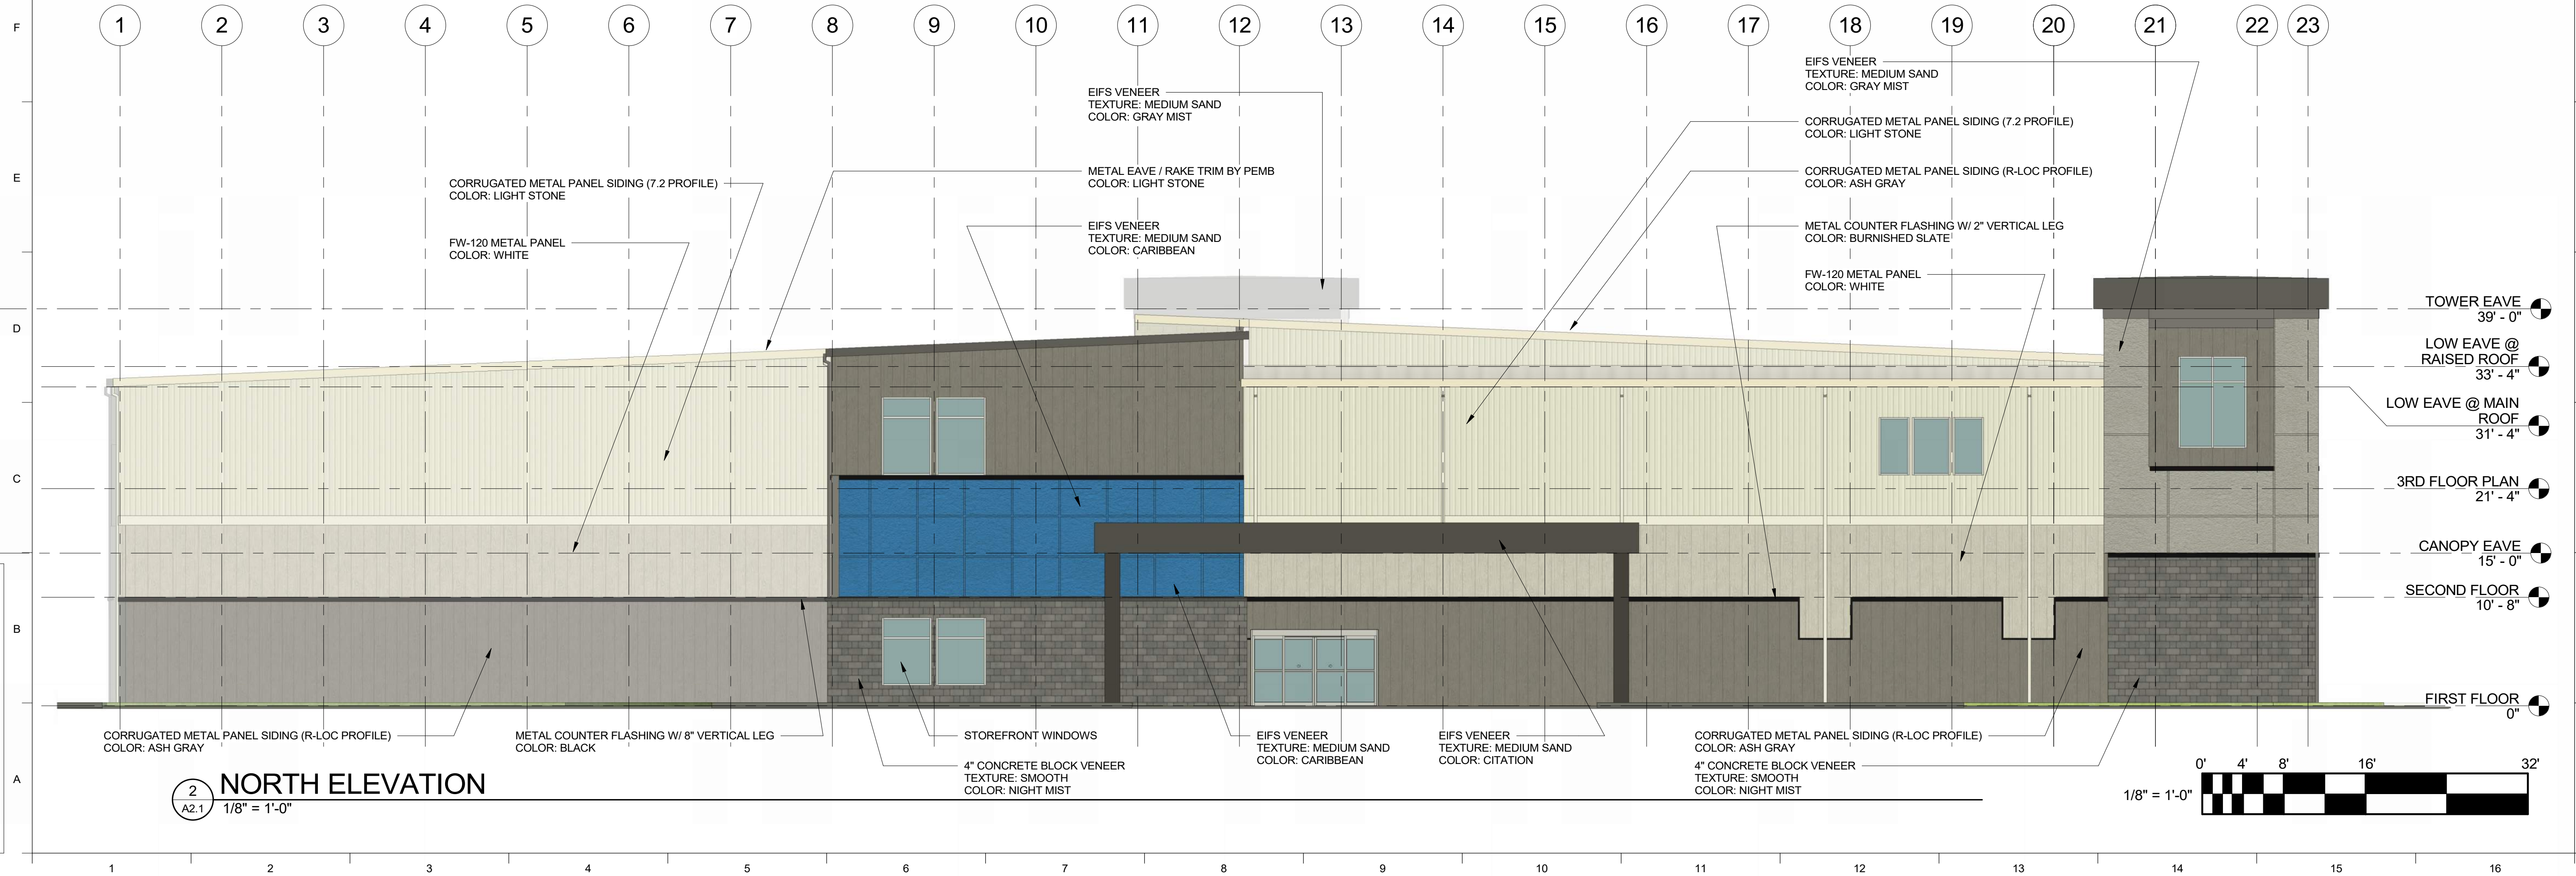

2
A2.1
1/8" = 1'-0"

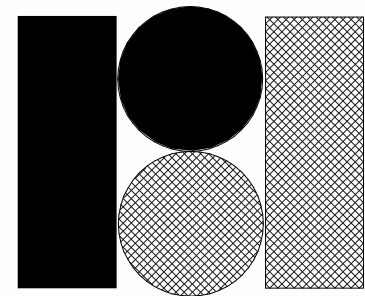

R ° B ° A

RBA
ARCHITECTS
432 S. BATTLEFIELD BLVD.,
SUITE 101
CHESAPEAKE VA, 23322
PHONE 757-546-2471
FAX 757-546-3812
info@rbapc.com
www.rbapc.com

SEAL:

**PRELIMINARY
NOT FOR
CONSTRUCTION**

AIRPORT INDUSTRIAL COMPLEX, CHARLOTTESVILLE, VA
AIRPORT ROAD STORAGE
EXTERIOR ELEVATIONS

REVISIONS		
NO:	DATE:	DESCRIPTION:

DATE: 05/22/2026
JOB NUMBER: 25118

SHEET NUMBER:


A2.1

THESE DRAWINGS CAN NOT BE USED, COPIED, TRACED OR REPRODUCED, IN WHOLE OR PART OR MANNER WHAT SO EVER WITHOUT PERMISSION FROM RBA ARCHITECTS

EVERY ATTEMPT HAS BEEN MADE IN THE PREPARATION OF THESE DRAWINGS TO AVOID MISTAKES. THE DESIGNER, OR ANYONE FOR WHOM THE DESIGNER IS RESPONSIBLE, WILL NOT BE LIABLE FOR ANY ERRORS OR OMISSIONS IN THESE DRAWINGS.


©

M
L
K
J
H
G
F
E
D
C
B
A

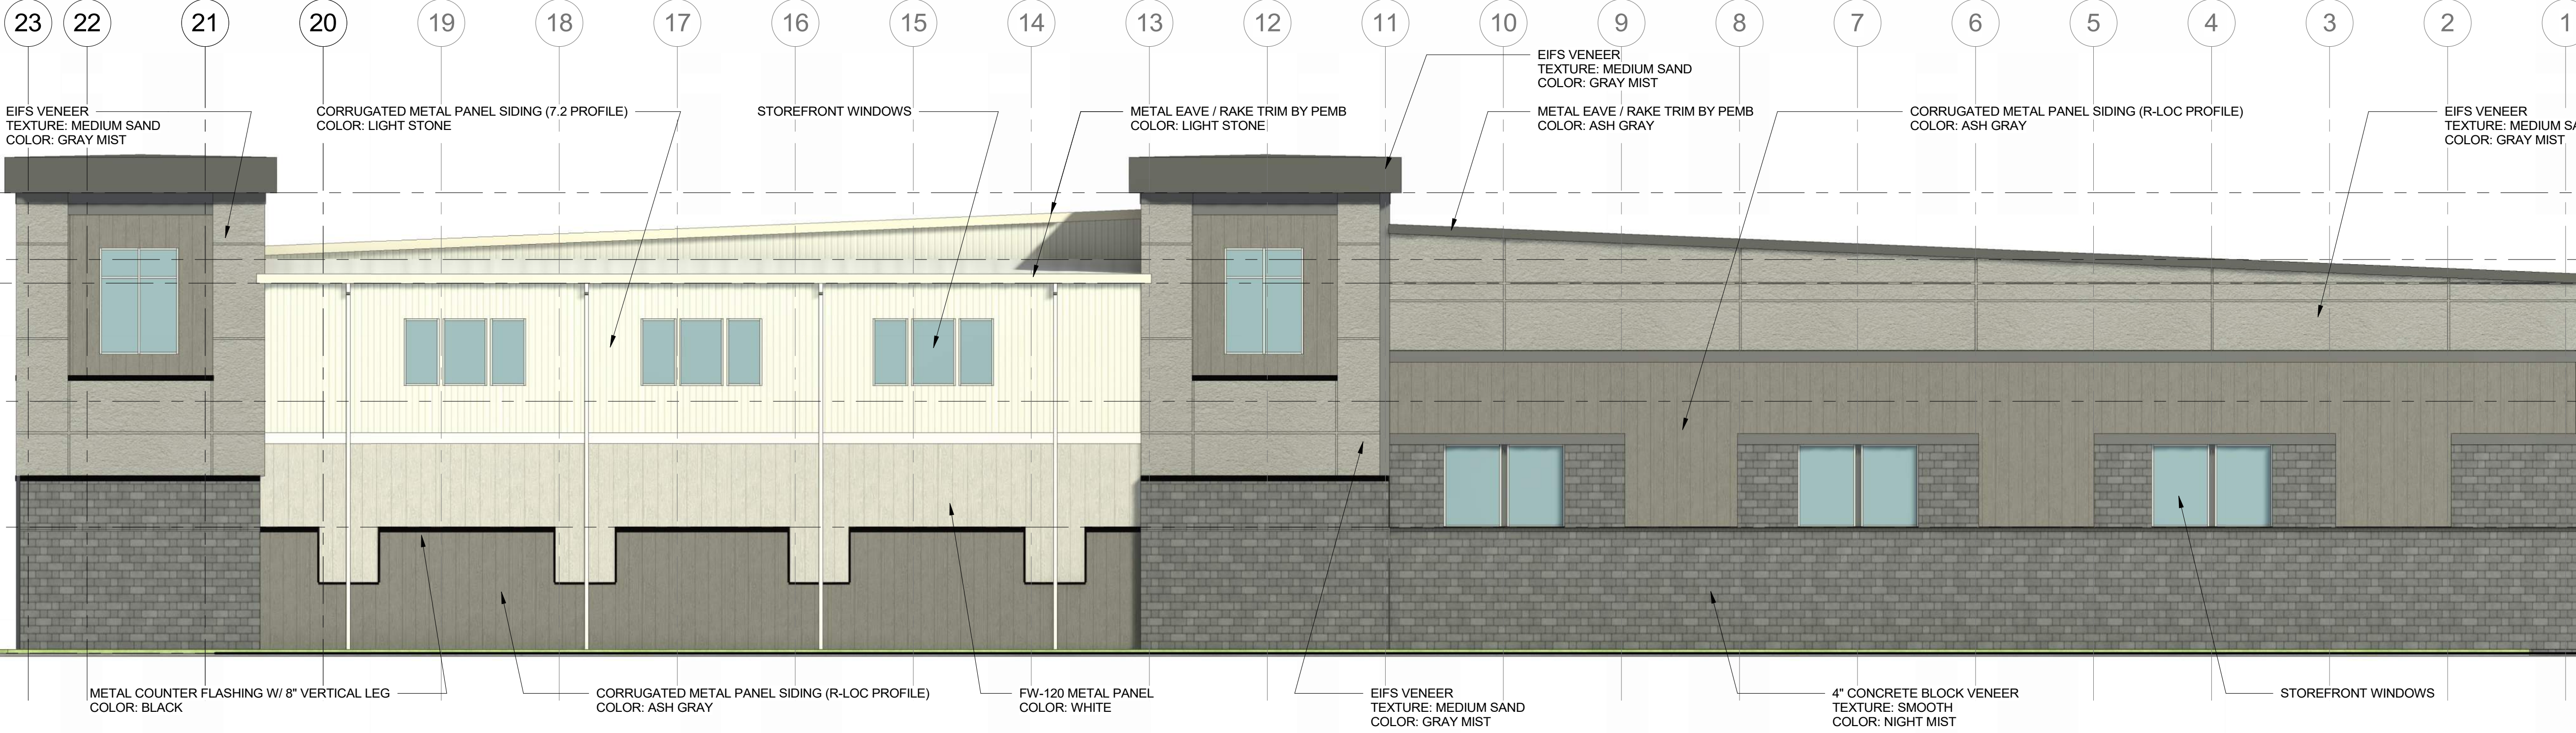



M1
A2.2
1/8" = 1'-0"

SOUTH ELEVATION

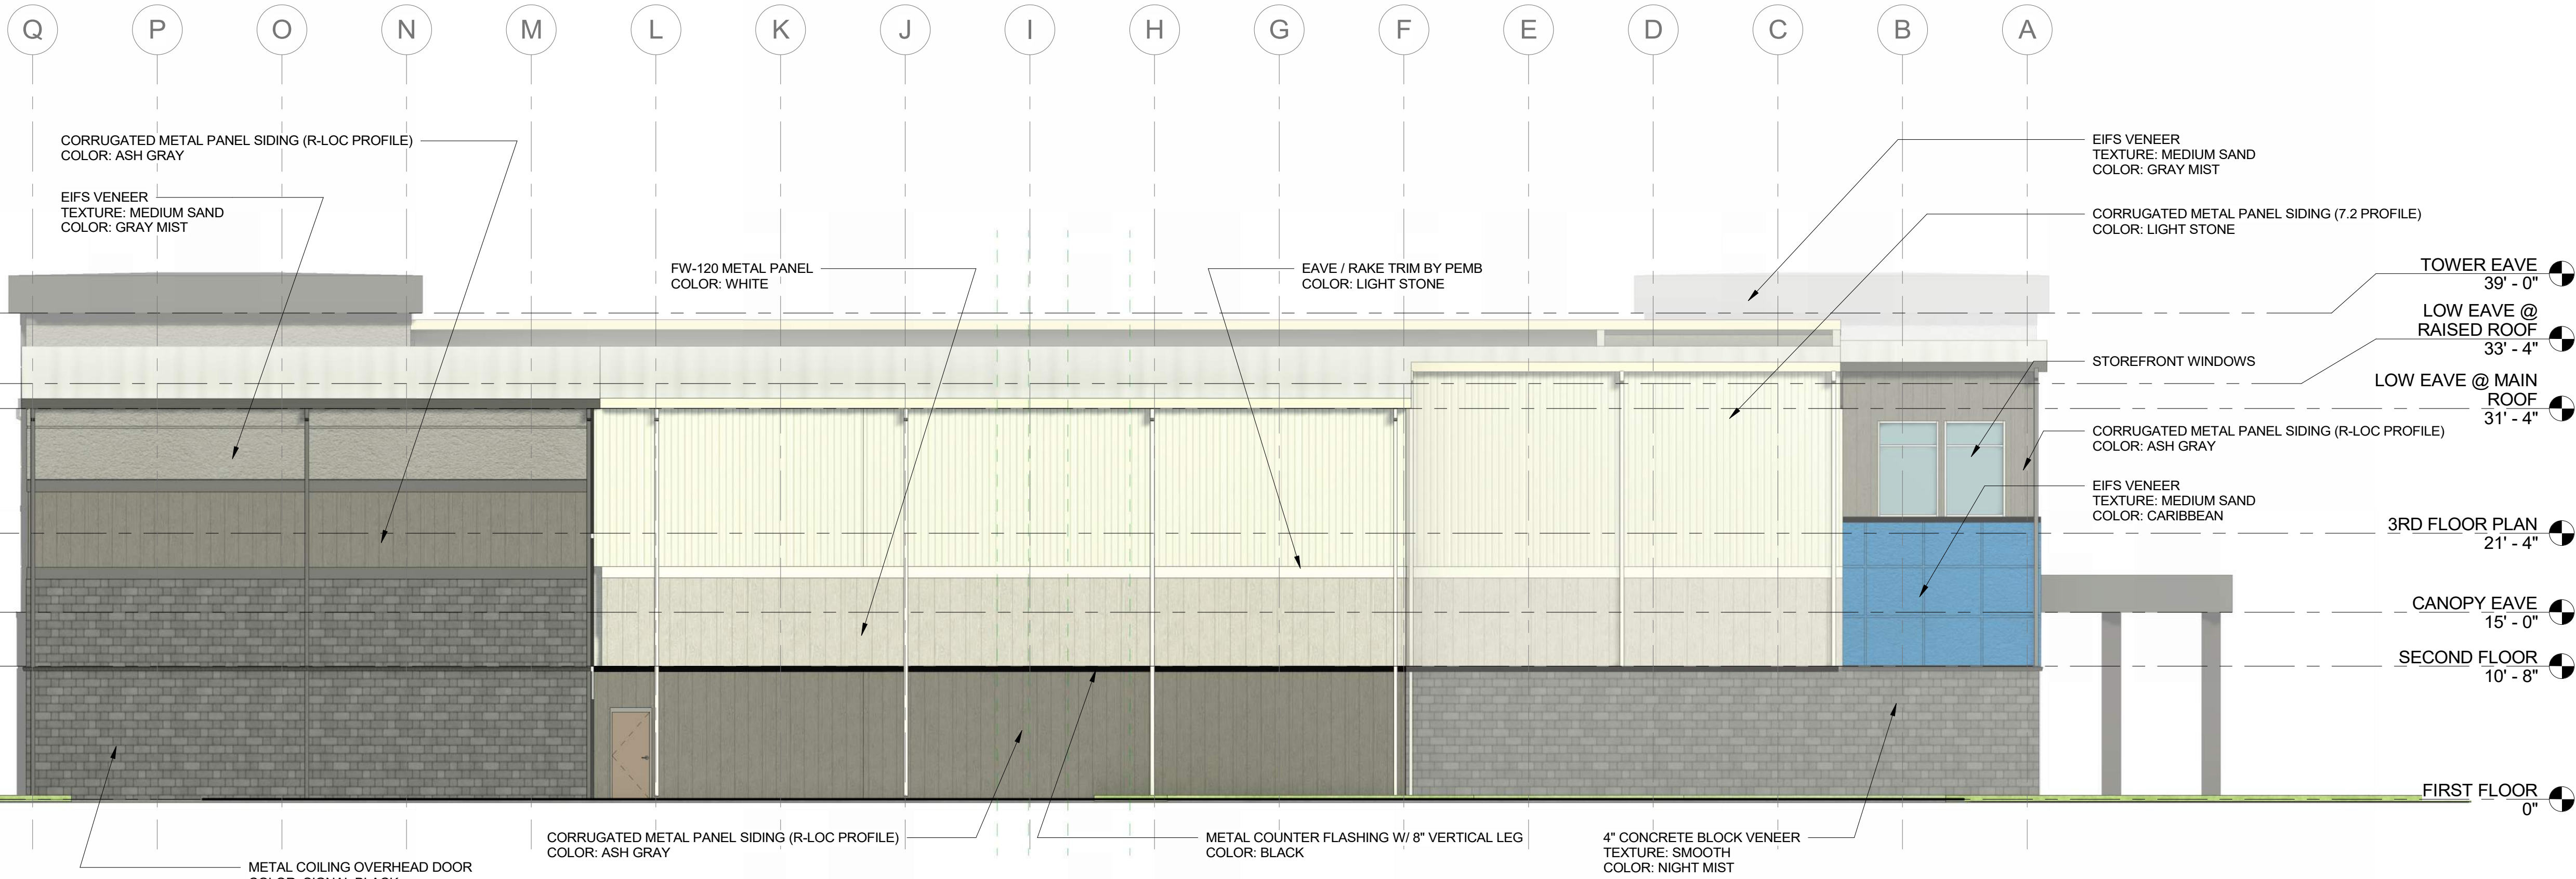

F1
A2.2
1/8" = 1'-0"

EAST ELEVATION

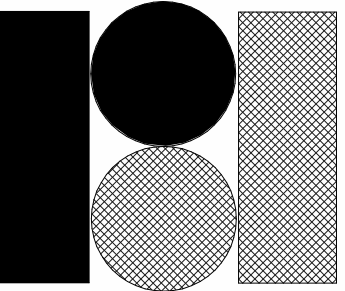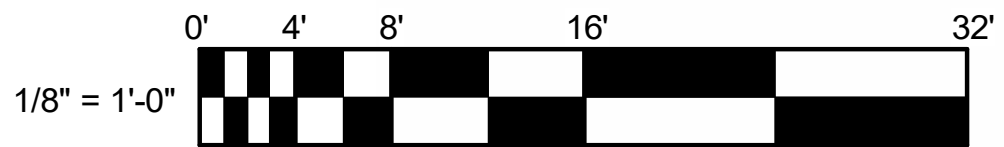

R ° B ° A

RBA
ARCHITECTS
432 S. BATTLEFIELD BLVD.,
SUITE 101
CHESAPEAKE VA, 23322
PHONE 757-546-2471
FAX 757-546-3812
info@rbapc.com
www.rbapc.com

SEAL:

**PRELIMINARY
NOT FOR
CONSTRUCTION**

AIRPORT INDUSTRIAL COMPLEX, CHARLOTTESVILLE, VA
AIRPORT ROAD STORAGE
EXTERIOR ELEVATIONS


REVISIONS		
NO.	DATE:	DESCRIPTION:

DATE: 05/22/2026
JOB NUMBER: 25118

SHEET NUMBER:

A2.2

EVERY ATTEMPT HAS BEEN MADE IN THE PREPARATION OF THESE DRAWINGS TO AVOID MISTAKES. THE DESIGNER, OR ANYONE ASSOCIATED WITH THE DESIGNER, WILL NOT BE HELD LIABLE FOR ANY ERRORS OR OMISSIONS IN THESE DRAWINGS.

 

--

[illegible]

SHEET NUMBER:

A1.4



BREEDEN

6/15/2026

VIEW FROM SOUTH WEST

R B A

THESE DRAWINGS CAN NOT BE USED, COPIED,
TRACED OR REPRODUCED, IN WHOLE OR PART OR
MANNER WHAT SO EVER WITHOUT PERMISSION
FROM RBA ARCHITECTS



BREEDEN

6/15/2026

VIEW FROM SOUTH



R B A


THESE DRAWINGS CAN NOT BE USED, COPIED,
TRACED OR REPRODUCED, IN WHOLE OR PART OR
MANNER WHAT SO EVER WITHOUT PERMISSION
FROM RBA ARCHITECTS



BREEDEN

6/15/2026

VIEW FROM NORTH EAST

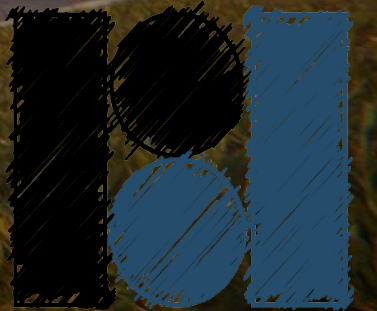

R B A

THESE DRAWINGS CAN NOT BE USED, COPIED,
TRACED OR REPRODUCED, IN WHOLE OR PART OR
MANNER WHAT SO EVER WITHOUT PERMISSION
FROM RBA ARCHITECTS



BREEDEN

6/15/2026

VIEW FROM NORTH EAST



R B A

THESE DRAWINGS CAN NOT BE USED, COPIED,
TRACED OR REPRODUCED, IN WHOLE OR PART OR
MANNER WHAT SO EVER WITHOUT PERMISSION
FROM RBA ARCHITECTS

