

CORNERSTONE COMMUNITY CHURCH

FINAL SITE PLAN SDP-2025-00022

ALBEMARLE COUNTY, VIRGINIA

PROJECT SUMMARY

NAME OF PROJECT:	CORNERSTONE COMMUNITY CHURCH
PROJECT ADDRESS:	1395 STONY POINT ROAD CHARLOTTESVILLE, VA 22911
DEVELOPMENT TYPE:	BY-RIGHT COMMERCIAL
PROJECT NARRATIVE:	SITE IMPROVEMENTS NECESSARY FOR THE ESTABLISHMENT OF A CHURCH WITHIN THE EXISTING GARAGE BUILDING ON SITE. EXISTING RESIDENCE TO BE USED FOR MIXTURE OF CHURCH OFFICE/STORAGE/CHILD CARE ASSOCIATED WITH ASSEMBLY ONLY
PLANNING HISTORY:	ZMA202300004, SE202300031

APPLICANT/OWNER:	CONTACT: CORNERSTONE COMMUNITY CHURCH TONY SCHIAVONE, LEAD PASTOR ADDRESS: 1395 STONY POINT ROAD CHARLOTTESVILLE, VA 22911 PHONE: 434-218-3365 EMAIL: TONY@CORNERSTONECOMMUNITY.TV
------------------	---

ENGINEER OF RECORD:	CONTACT: LINE AND GRADE CIVIL ENGINEERING KENDRA G. MOON, PE ADDRESS: 222 SOUTH STREET WEST CHARLOTTESVILLE, VA 22902 PHONE: 540-660-5744 EMAIL: KMOON@LINE-GRADE.COM
---------------------	--

SOURCE OF SURVEY AND TOPOGRAPHY:	SOURCE: FIELD SURVEY COMPLETED 2020 AND UPDATED JUNE 28, 2024 FIELD VERIFIED BY KENDRA MOON, PE ON JULY 1, 2024 CONTACT: MERIDIAN PLANNING GROUP TIM MILLR, PE, LS ADDRESS: 440 PREMIER CIRCLE, SUITE 200 CHARLOTTESVILLE, VA, 22901 PHONE: 434-882-0121 EMAIL: TMILLER@MERIDIANWBE.COM
----------------------------------	--

PARCELS:	PARCEL ID: 78-58K OWNER: CORNERSTONE COMMUNITY CHURCH CONTACT: TONY SCHIAVONE ZONED: C1 MAG. DISTRICT: RIVANNA OVERLAYS: DAM INUNDATION, EC, FHO (PENDING CHANGES), SCENIC BYWAYS PROFFERS: ZMA202300004 LEGAL AREA: 3.58 ACRE
----------	---

PROPOSED SITE PLAN REQUIREMENTS

ALLOWED OR REQ'D


BUILDING HEIGHT:	MAX HEIGHT ALLOWED = (PER ZMA 202300004) LESSER OF 3 STORIES OR 45 FT EXISTING BUILDING HEIGHT = 15 FT EXISTING BUILDINGS TO REMAIN HEIGHT = 15 FT
------------------	--

SETBACKS:	PRIMARY STREET MIN FRONT BUILDING SETBACK = 10 FT PRIMARY STREET MAX FRONT BUILDING SETBACK = 30 FT SIDE AND REAR BUILDING SETBACK = 50 FT USE BUFFER ADJACENT TO RESIDENTIAL = 20 FT PARKING SETBACK = 10 FT
-----------	---

BUILDING FOOTPRINTS:	EXISTING BUILDINGS 7,338 SF EXISTING BUILDINGS TO REMAIN 6,296 SF MAX SF COMMERCIAL USE = 6,296 SF
----------------------	--


PARKING REQUIRED:	SEE CD.2
-------------------	----------

TREE CANOPY COVER:	SEE LANDSCAPE PLAN
--------------------	--------------------

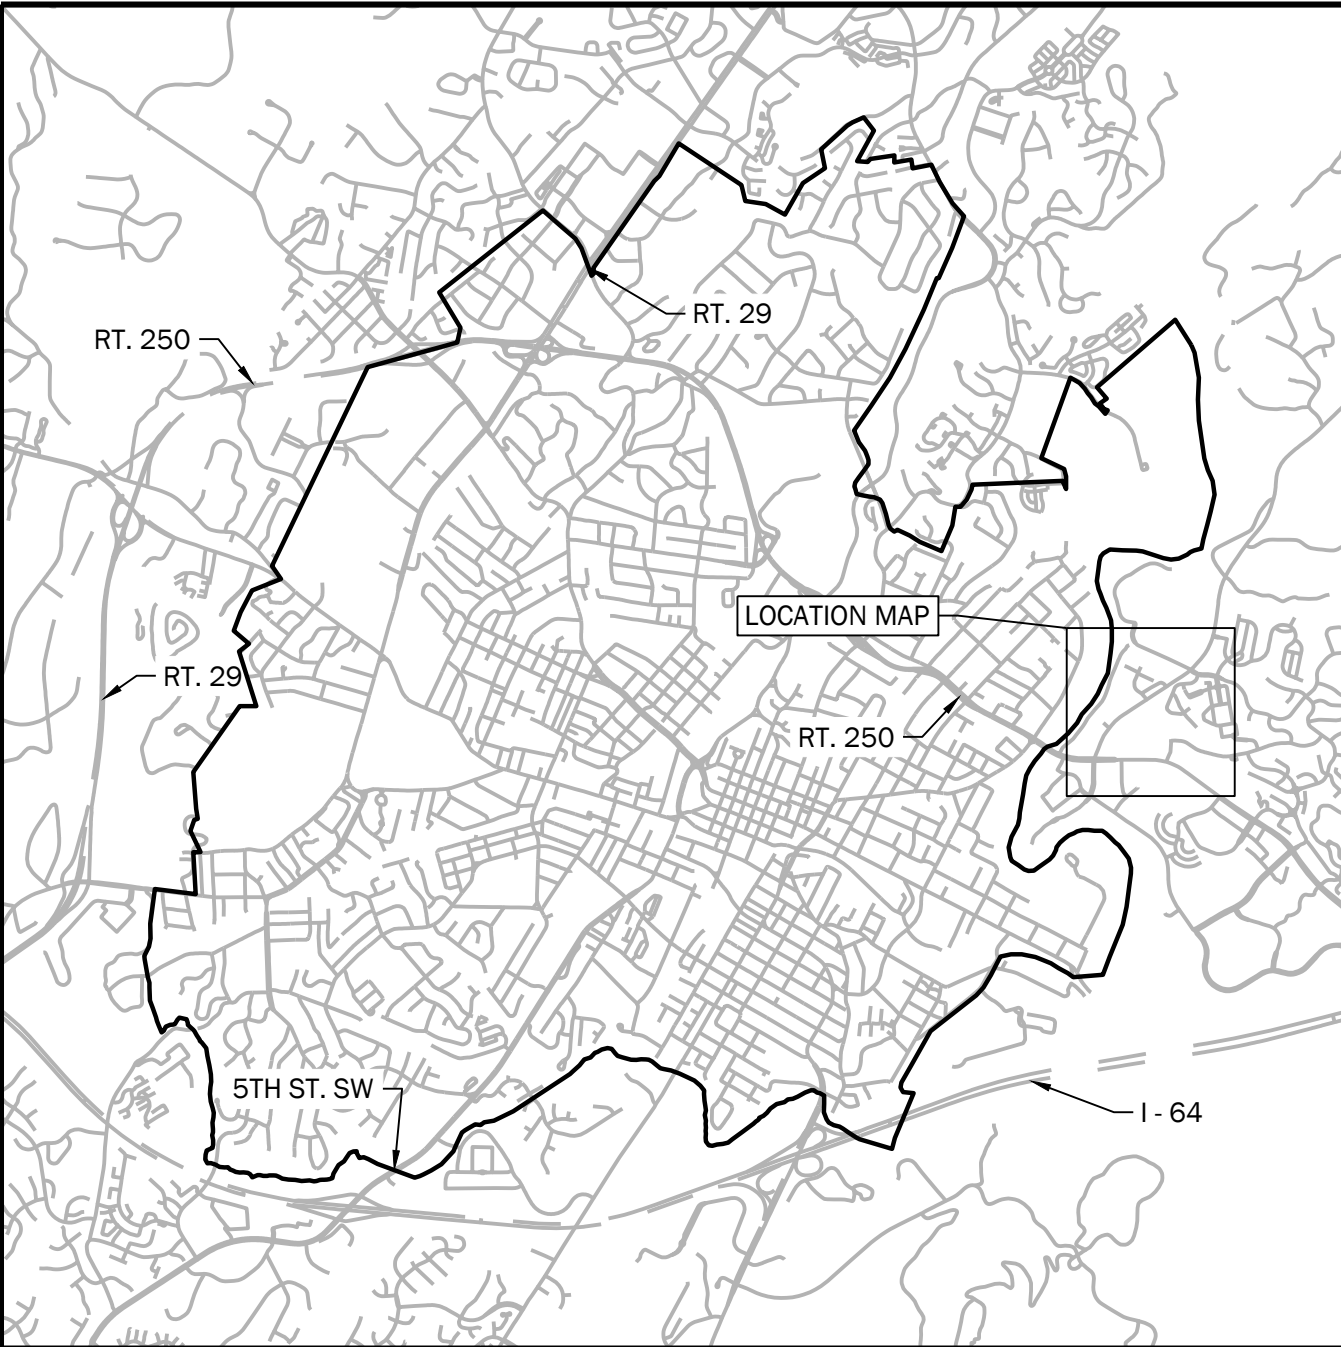

VICINITY MAP

SCALE: 1" = 4,000'

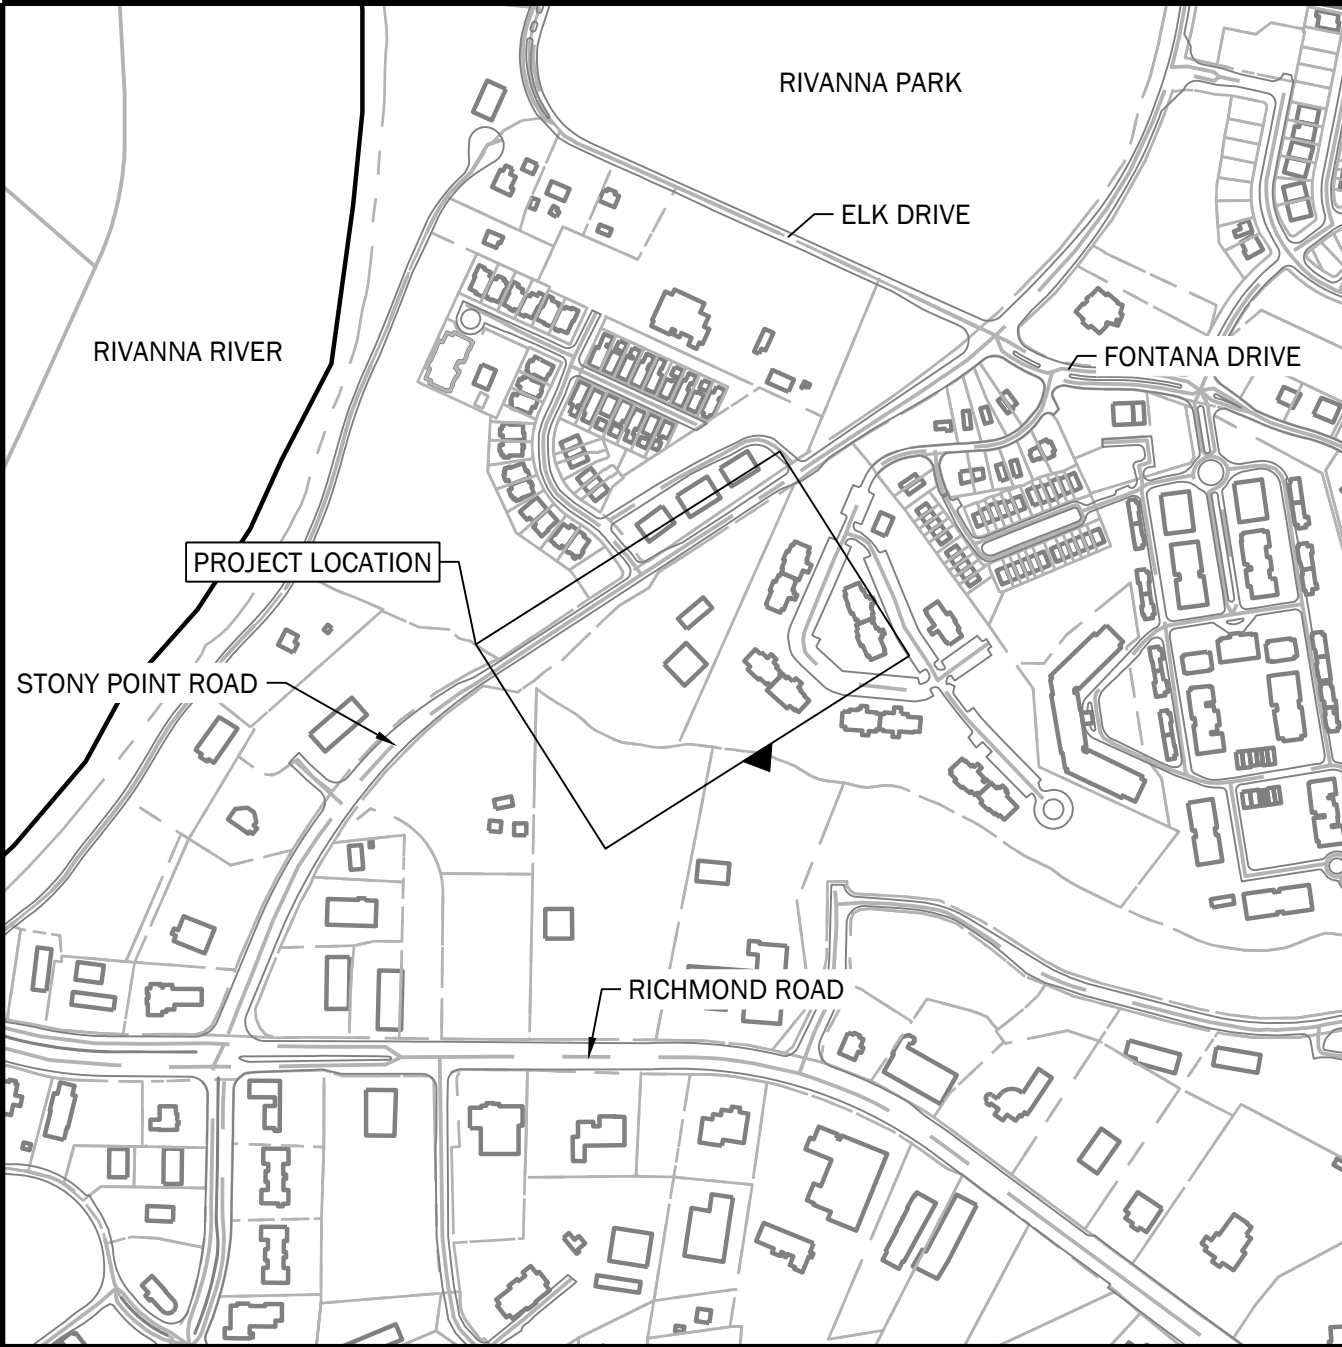

LOCATION MAP

SCALE: 1" = 500'

DESIGN INFORMATION:

DESIGN MANUALS REFERENCED:
VDOT ROAD DESIGN MANUAL
ALB CO. DESIGN STANDARDS MANUAL
ADDITIONAL INFORMATION:
DISTURBANCE AREA: 2.84 AC (123,637 SF)
PROPOSED IMPERVIOUS AREA: 1.14 AC (0.13 AC ADDITIONAL)
MISS UTILITY TICKET NO.: A414100338-00A
12 DIGIT HUC CODE: 020802040401
RIVANNA RIVER - MEADOW CREEK
PUBLIC WATER SUPPLY AREA: NO, UPPER RIVANNA
INITIAL SITE PLAN APPROVAL: SDP202400047

UTILITY OWNERS:

COMM.: TBD
ELEC: DOMINION
GAS: N/A
WATER: ACSA
STORM SEWER: PRIVATE
SANITARY SEWER: ACSA

Sheet List Table

SHEET NUMBER	SHEET TITLE
C0.0	Cover Sheet
C0.1	General Notes
C0.2	Legend and Calculations
C1.0	Existing Conditions and Demolition Plan
C2.0	Site Plan
C2.1	Sight Distance
C2.2	Site Details
C3.0	Grading Plan
C4.0	Utility Plan
C4.1	Water Main Extension Plan and Profile
C4.2	Utility Profile and Details
C4.3	Channel Profiles
C5.0	Stormwater Drainage Map
C5.1	Stormwater Details and Calculations
C6.0	Landscape Plan
C7.0	Photometrics Plan
C7.1	Photometric Details
C7.2	Photometric Details
C8.0	Retaining Wall Details
C8.1	RETAINING WALL DETAILS
20	TOTAL SHEETS

DEPARTMENT OF PLANNING AND COMMUNITY DEVELOPMENT DATE


DEPARTMENT OF ENGINEERING DATE

DEPARTMENT OF ZONING DATE

FIRE MARSHAL DATE

ALBEMARLE COUNTY SERVICE AUTHORITY DATE

VIRGINIA DEPARTMENT OF HEALTH DATE

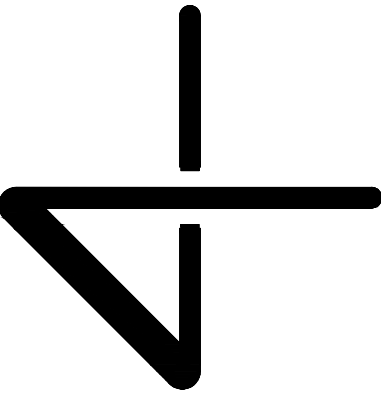

COVER SHEET
CORNERSTONE COMMUNITY CHURCH
FINAL SITE PLAN SDP-2025-00022
ALBEMARLE COUNTY, VIRGINIA



SUBMISSIONS/REVISIONS

3 - 09/15/2025
REVS PER COMMENTS
2 - 07/21/2025
REVS PER COMMENTS
1 - 03/03/2025
FIRST SUBMITTAL

LINE
AND
GRADE
Civil Engineering

C0.0

EXISTING CONDITIONS AND DEMOLITION PLAN

CORNERSTONE COMMUNITY CHURCH
FINAL SITE PLAN SDP-2025-00022
ALBEMARLE COUNTY, VIRGINIA



- 03/03/2025
FIRST SUBMITTAL

LINE AND GRADE

Civil Engineering

C1.0


PROJECT NUMBER: 2304003



①

EXISTING CONDITIONS

1" = 30': 0 30 60

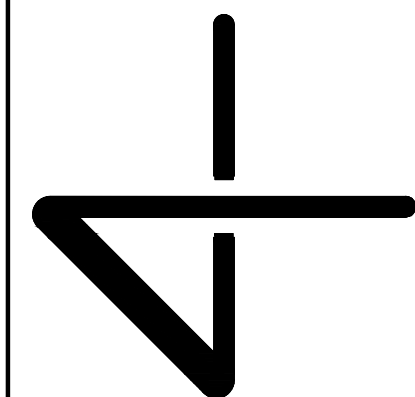


SITE PLAN
CORNERSTONE COMMUNITY CHURCH
FINAL SITE PLAN SDP-2025-00022
ALBEMARLE COUNTY, VIRGINIA




SUBMISSIONS/REVISIONS
3 - 09/15/2025
REVS PER COMMENTS
2 - 07/21/2025
REVS PER COMMENTS
1 - 03/03/2025
FIRST SUBMITTAL

LINE AND GRADE
Civil Engineering

C2.0

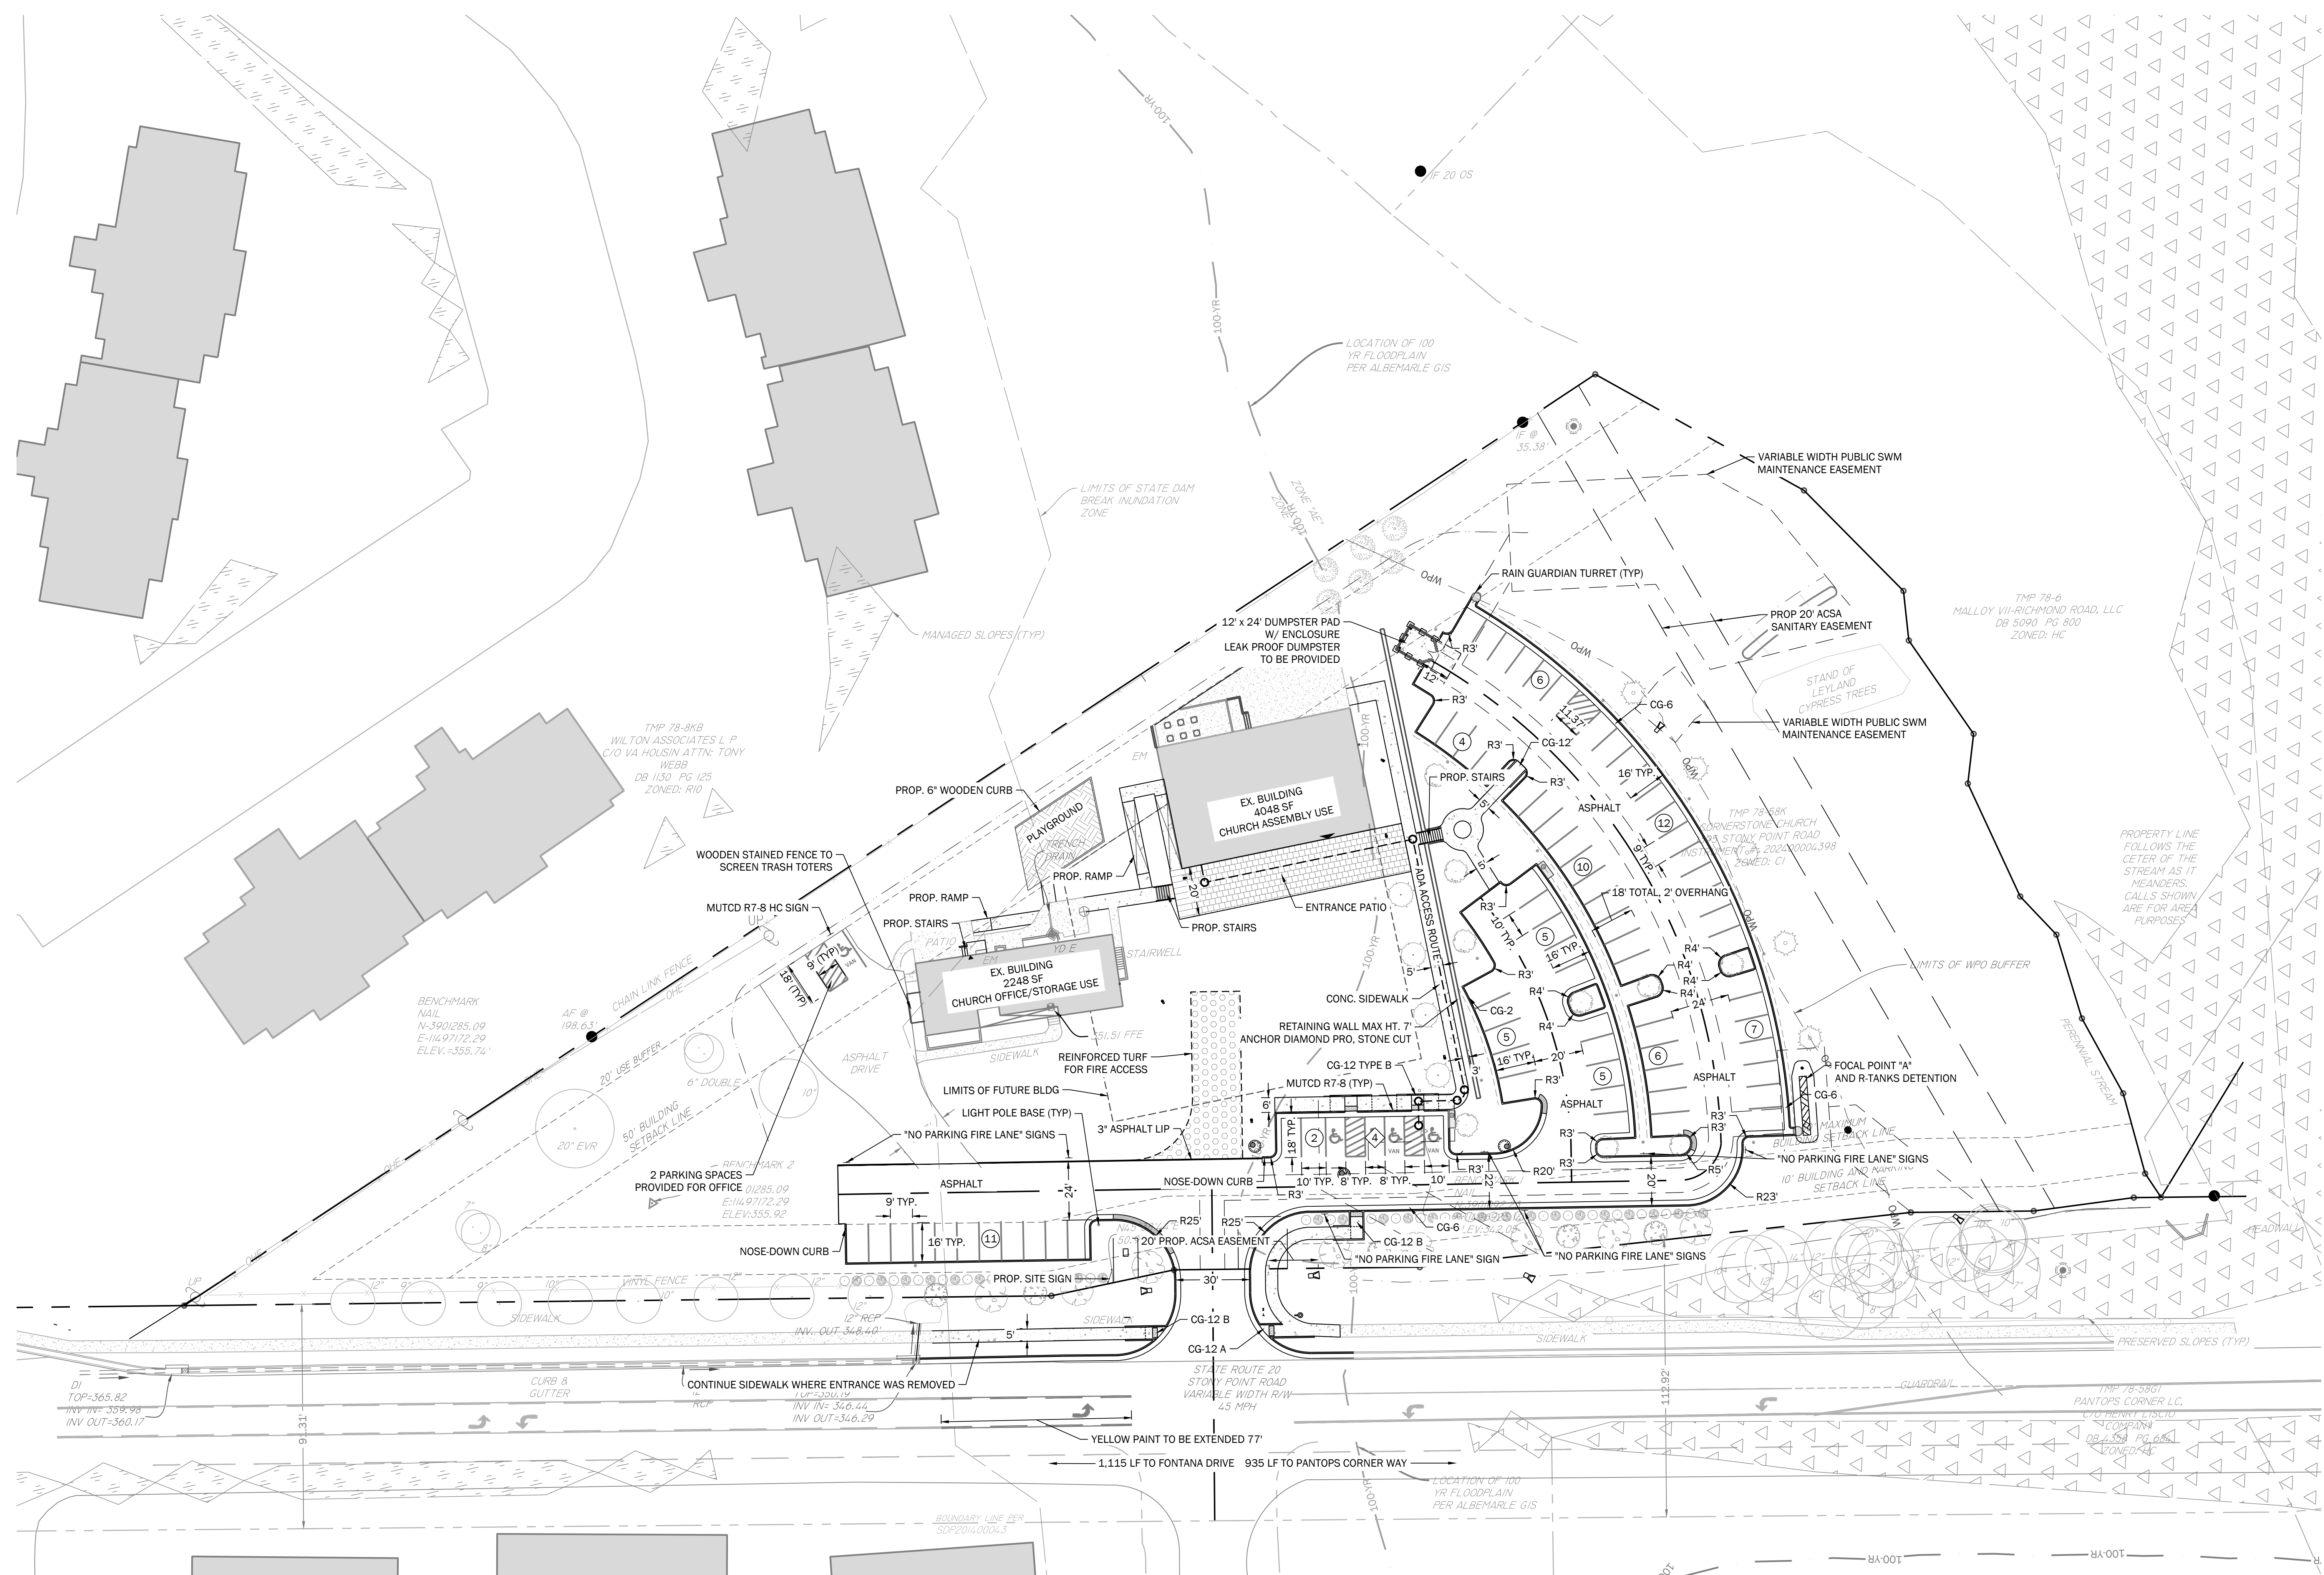

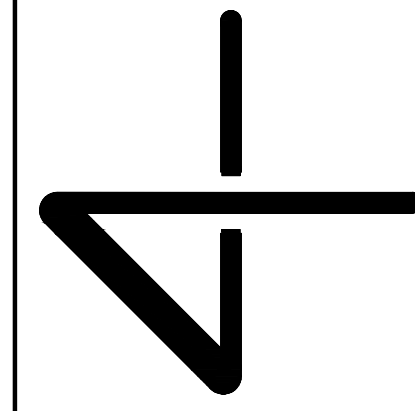

SITE DETAILS

CORNERSTONE COMMUNITY CHURCH

FINAL SITE PLAN SDP-2025-00022

ALBEMARLE COUNTY, VIRGINIA



SUBMISSIONS/REVISIONS

3- 09/15/2025
REVS PER COMMENTS


2 - 07/21/2025
REVS PER COMMENTS

1 - 03/03/2025
FIRST SUBMITTAL


**LINE
AND
GRADE**

Civil Engineering


C2.2

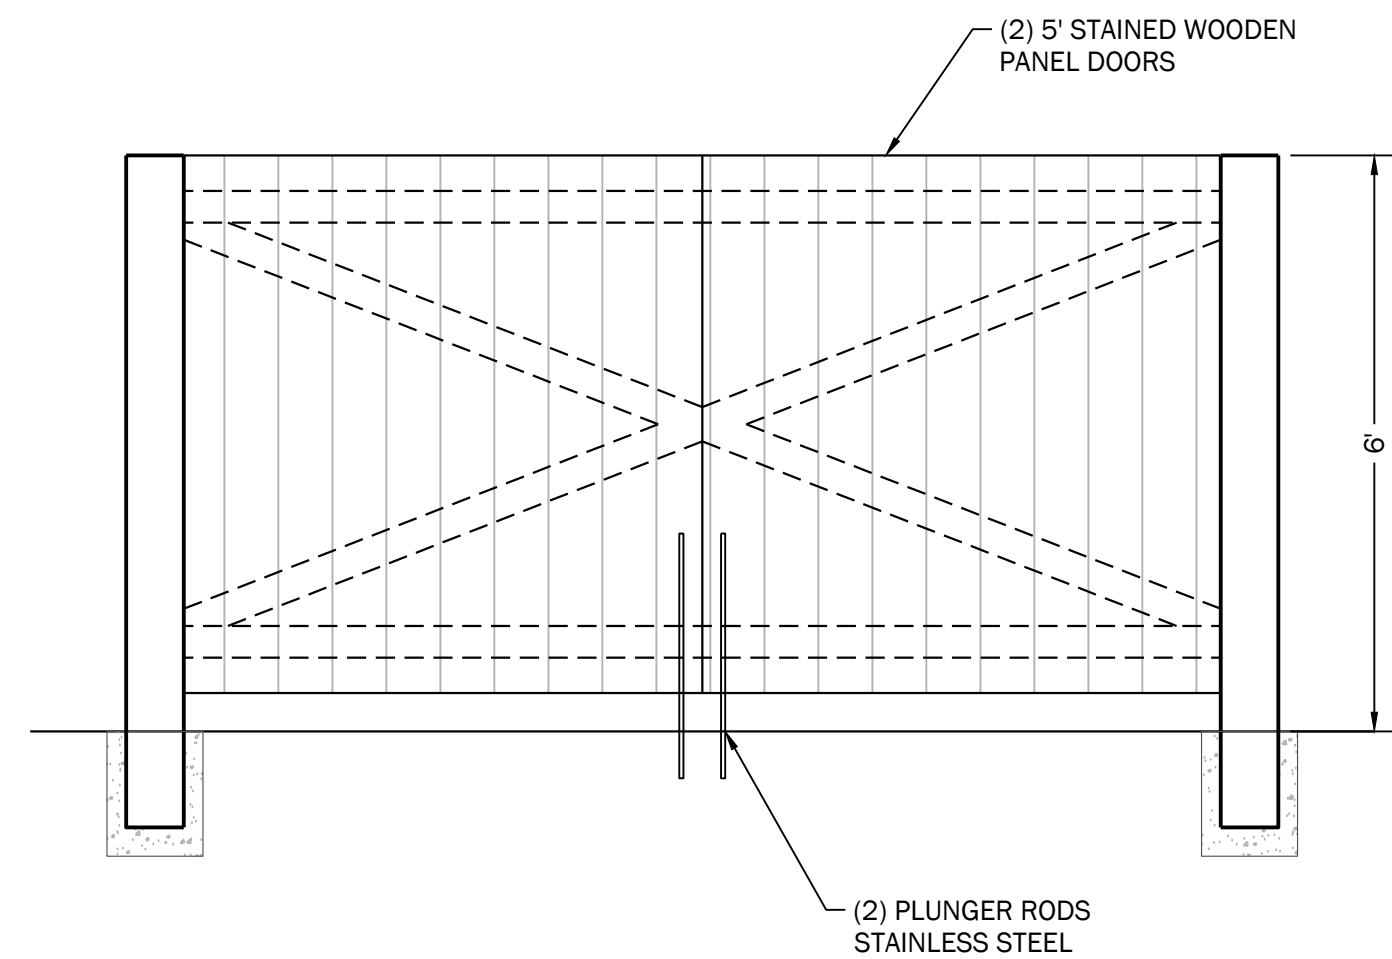


1 DUMPSTER ENCLOSURE

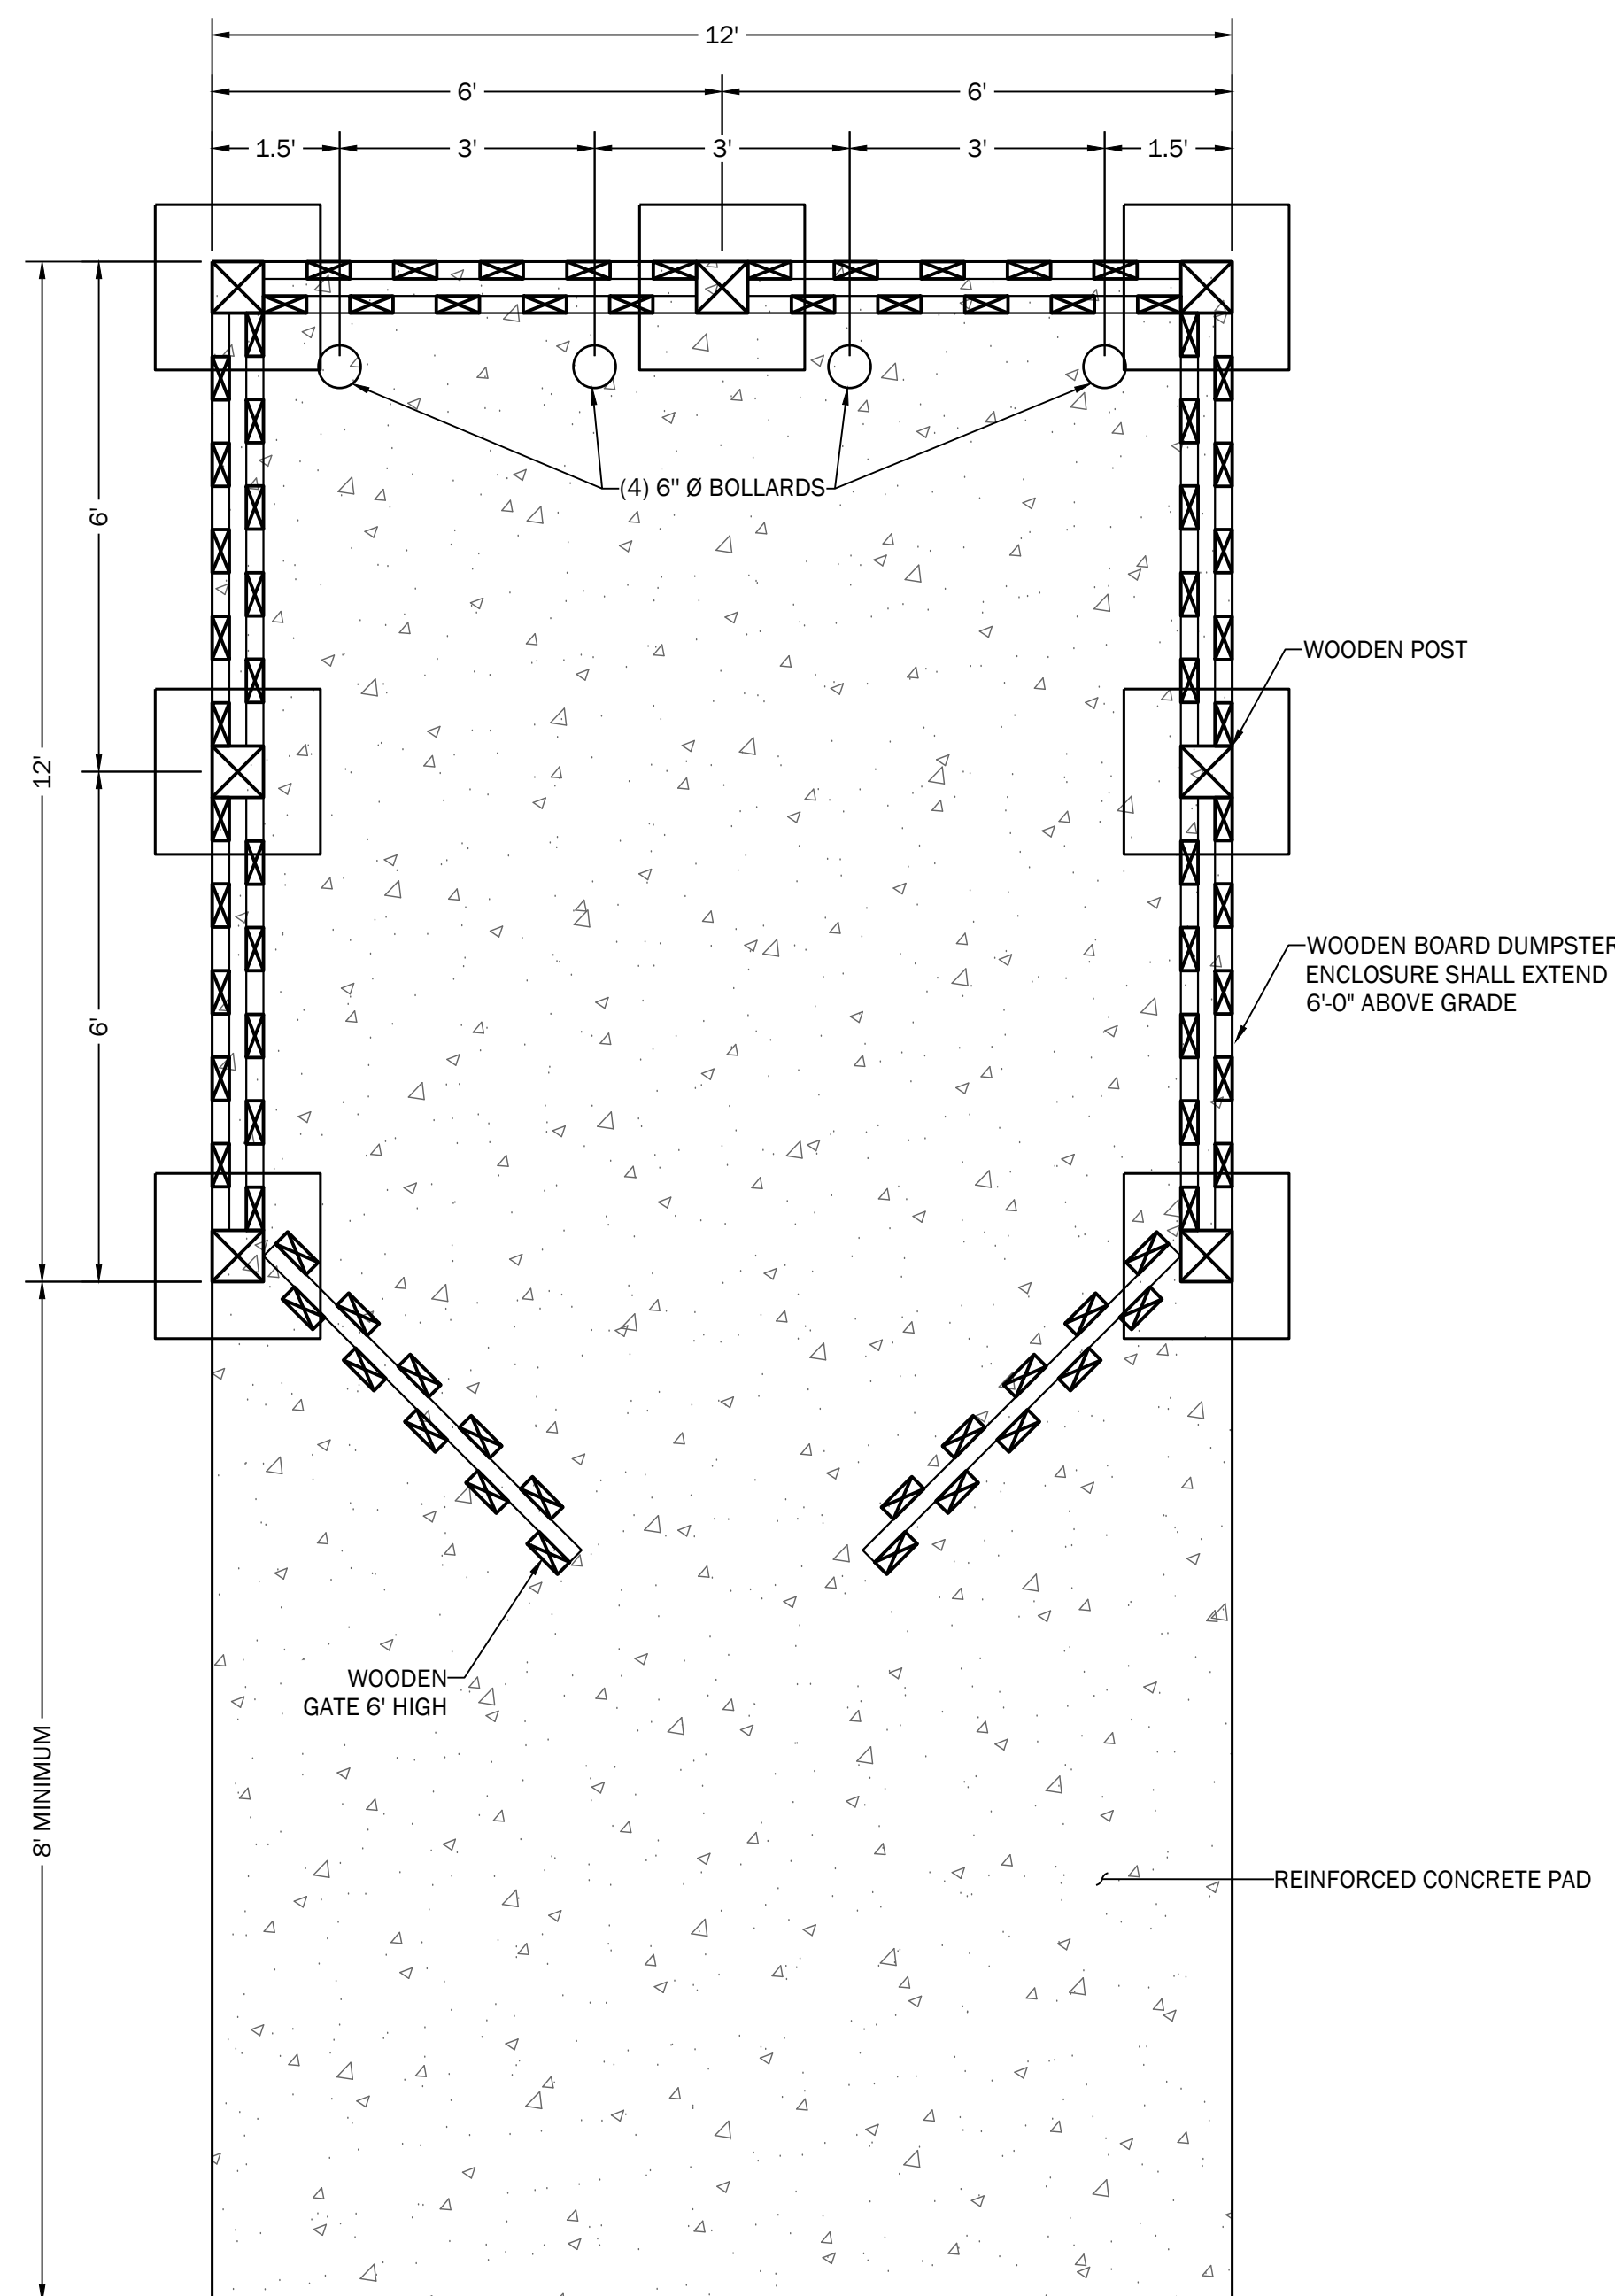

4 CONCRETE DUMPSTER PAD

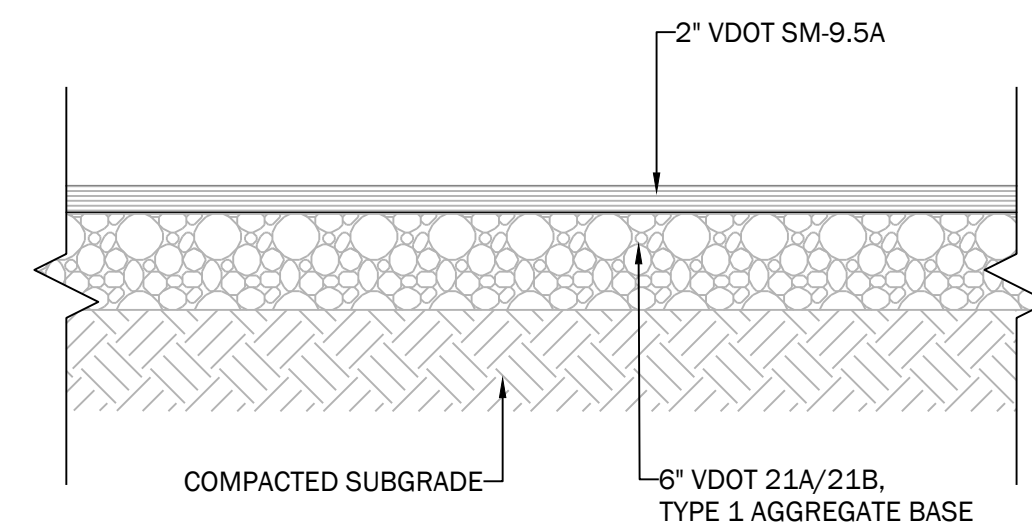


2 SITE PAVEMENT SECTION

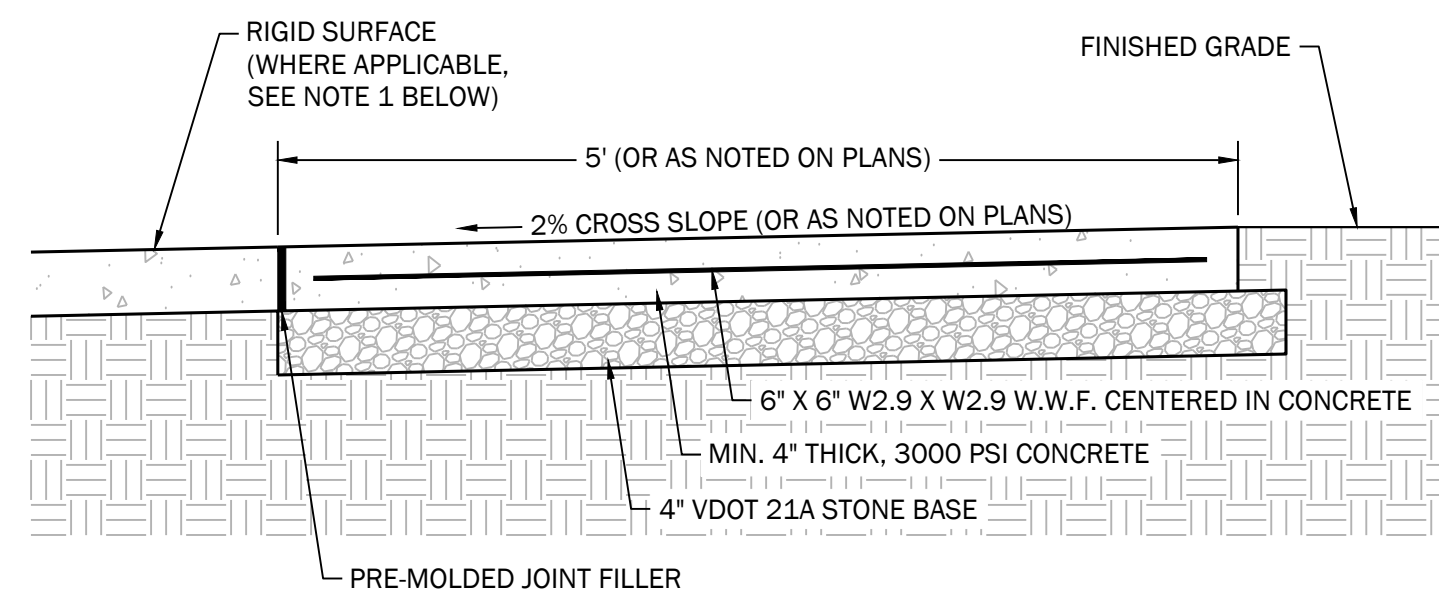


NOTE:

- WHERE SIDEWALK ABUTS PAVEMENT, CONCRETE, CURB, BUILDING, OR OTHER HARD SURFACE, CONTRACTOR TO PROVIDE PRE-MOLDED JOINT FILLER AND EXPANSION JOINT AS SHOWN ABOVE.


5 SIDEWALK

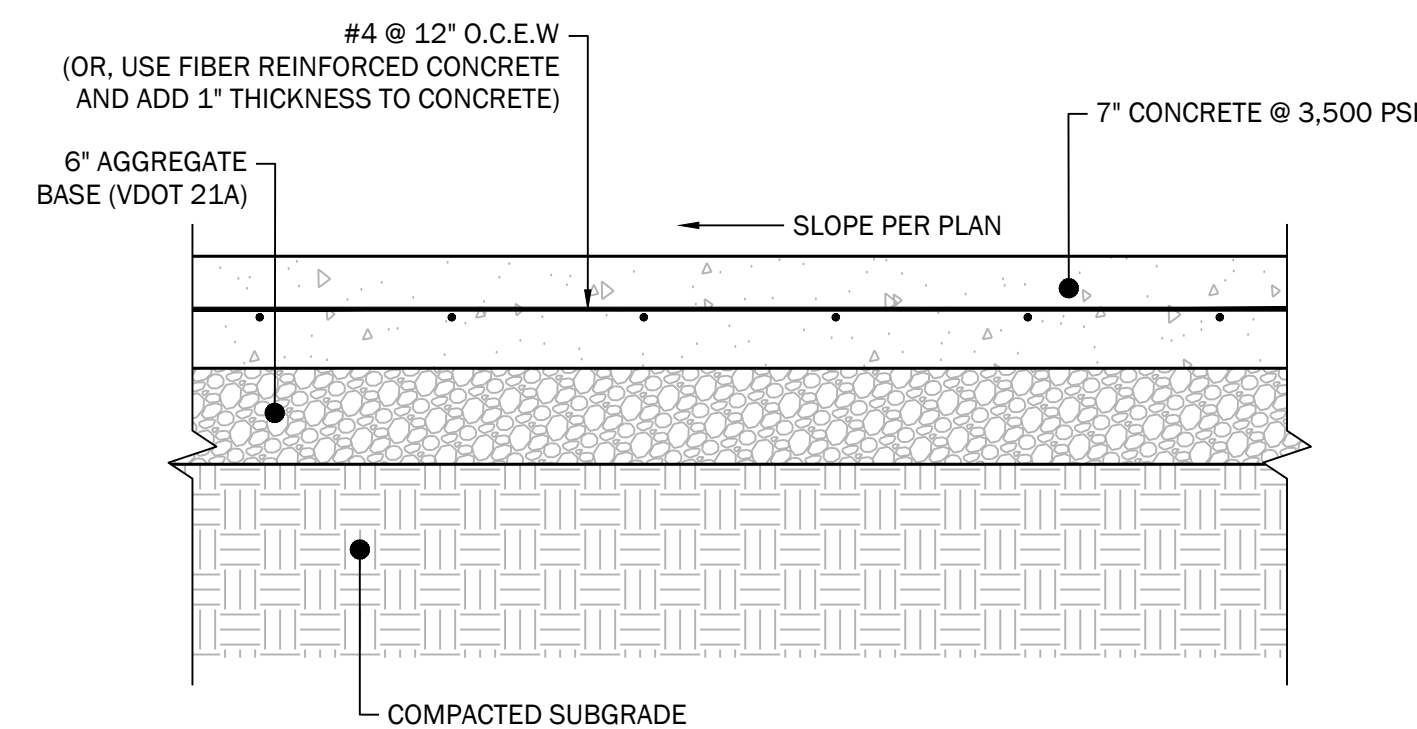


7 CONCRETE DUMPSTER PAD PAVEMENT SECTION

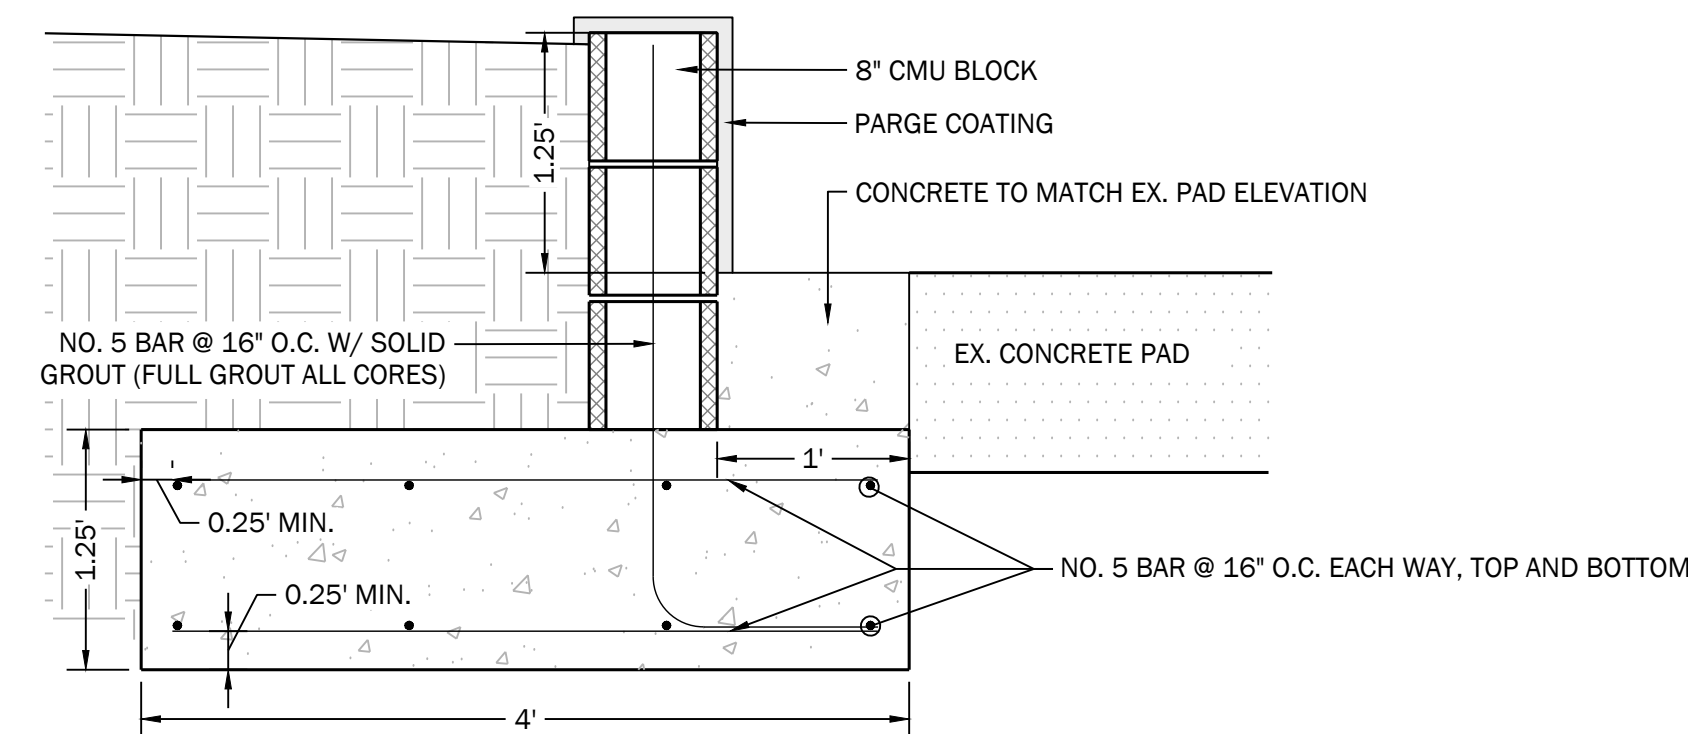


3 CMU BLOCK WALL DETAIL

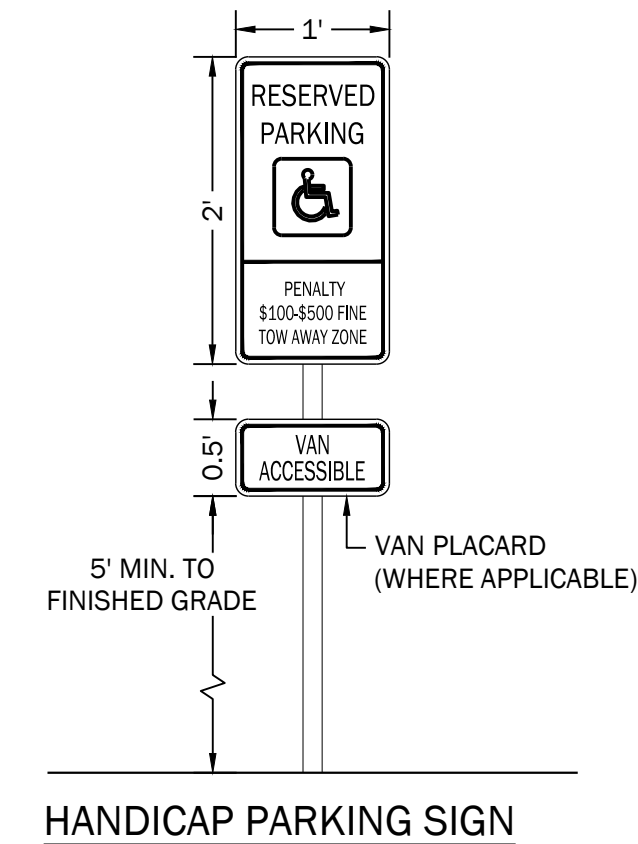

6 HANDICAP PARKING SIGN

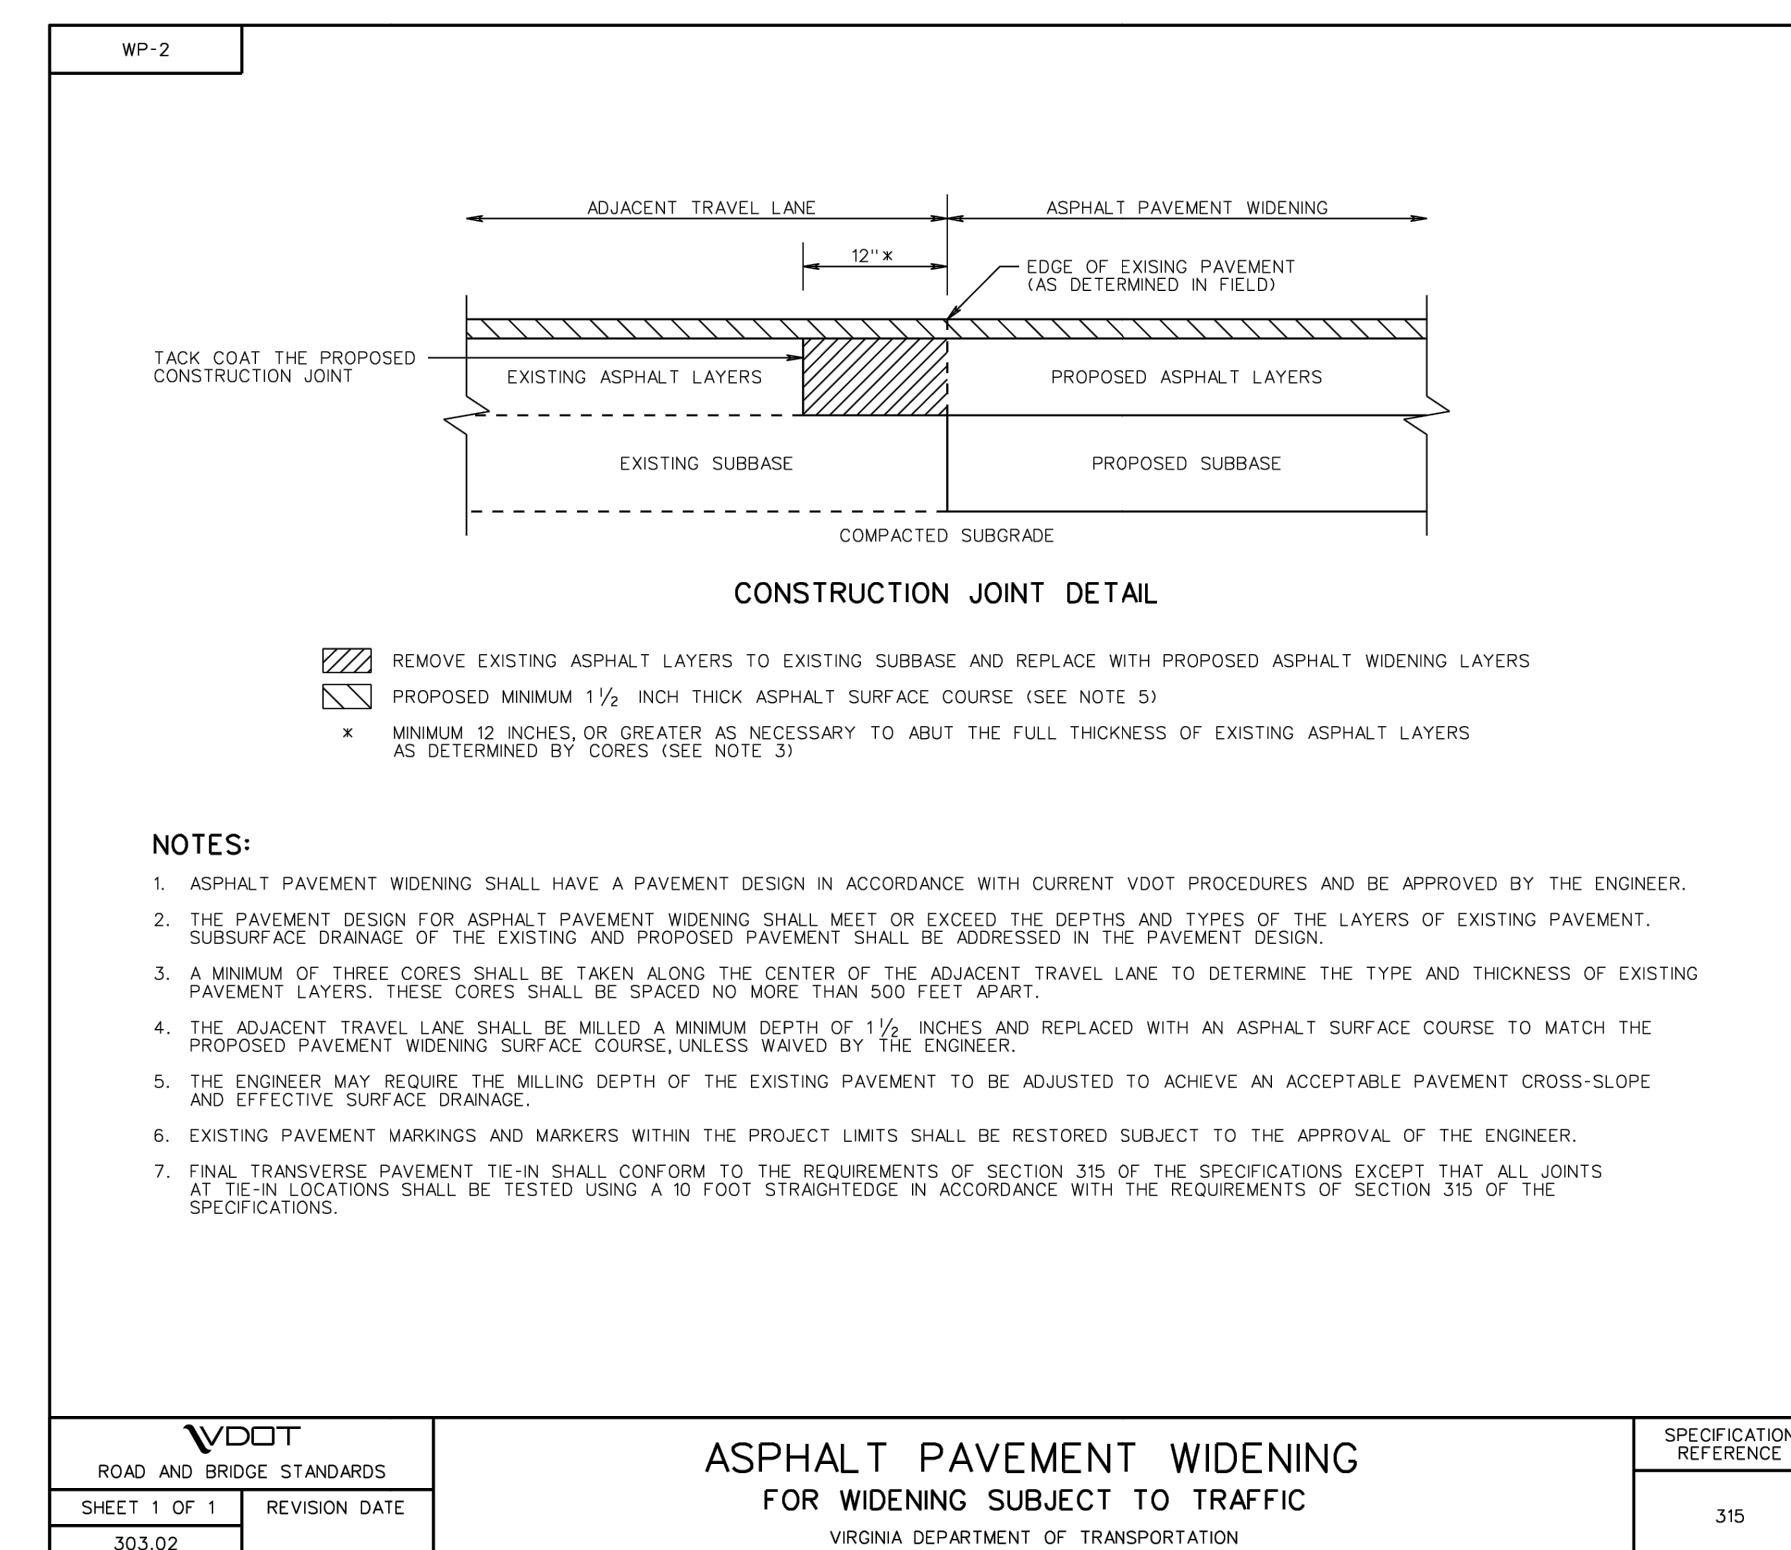

8 WP-2

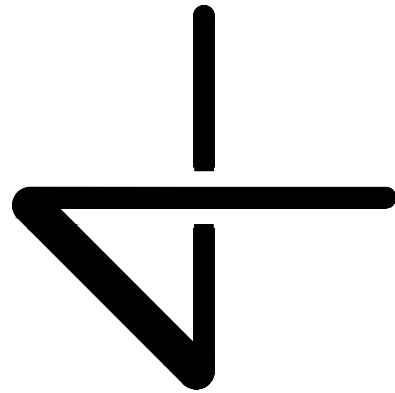

GRADING PLAN

CORNERSTONE COMMUNITY CHURCH
FINAL SITE PLAN SDP-2025-00022
ALBEMARLE COUNTY, VIRGINIA



SUBMISSIONS/REVISIONS

3 - 09/15/2025
REVS PER COMMENTS


2 - 07/21/2025
REVS PER COMMENTS

1 - 03/03/2025
FIRST SUBMITTAL

LINE
AND
GRADE
Civil Engineering

C3.0


NOTES:
1. UNLESS OTHERWISE NOTED, ALL SPOT
ELEVATIONS INDICATE GRADE AT FACE OF CURB.

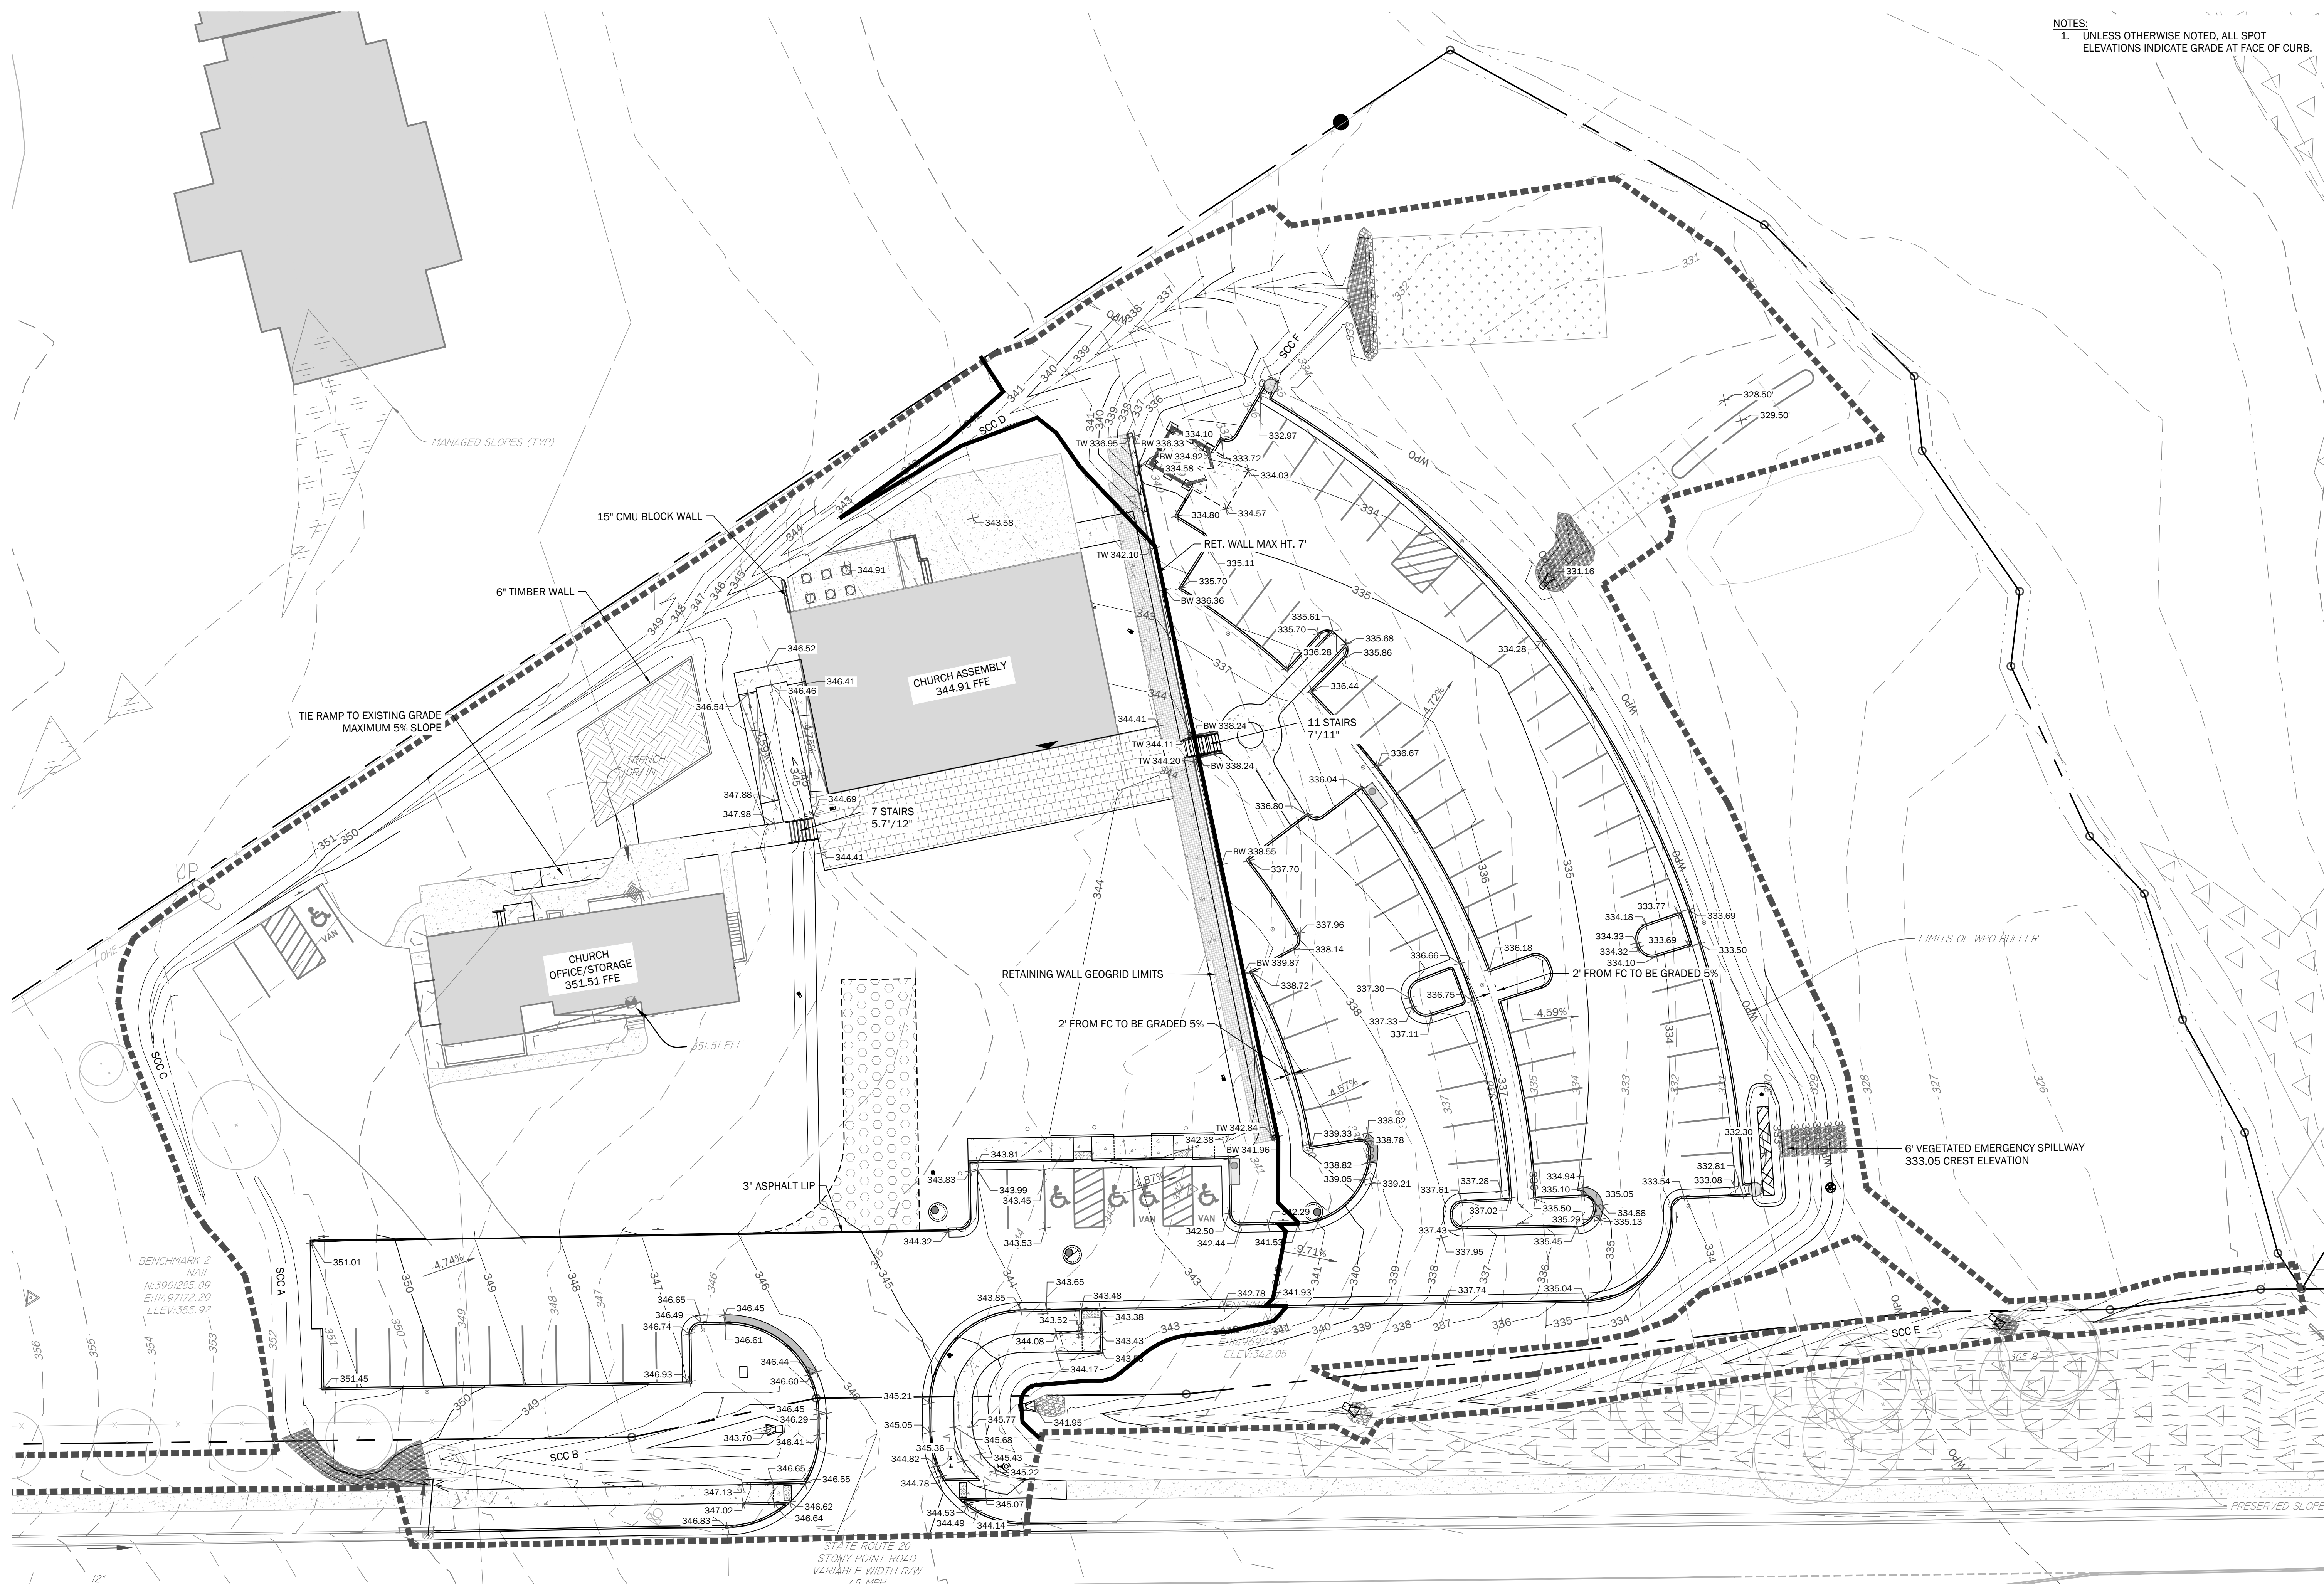

1

GRADING PLAN

1" = 20' 0 20 40

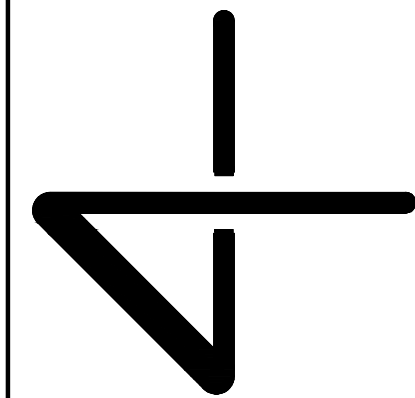

UTILITY PLAN

CORNERSTONE COMMUNITY CHURCH
FINAL SITE PLAN SDP-2025-00022
ALBEMARLE COUNTY, VIRGINIA



SUBMISSIONS/REVISIONS

3 - 09/15/2025
REVS PER COMMENTS

2 - 07/21/2025
REVS PER COMMENTS


1 - 03/03/2025
FIRST SUBMITTAL


LINE
AND
GRADE

Civil Engineering

C4.0


- NOTES:
1. VISIBILITY OF ALL MECHANICAL EQUIPMENT FROM THE ENTRANCE CORRIDOR SHALL BE ELIMINATED.
 2. STORM AND SANITARY STRUCTURES WITHIN FLOOD HAZARD OVERLAY SHALL HAVE BOLTED DOWN LIDS.

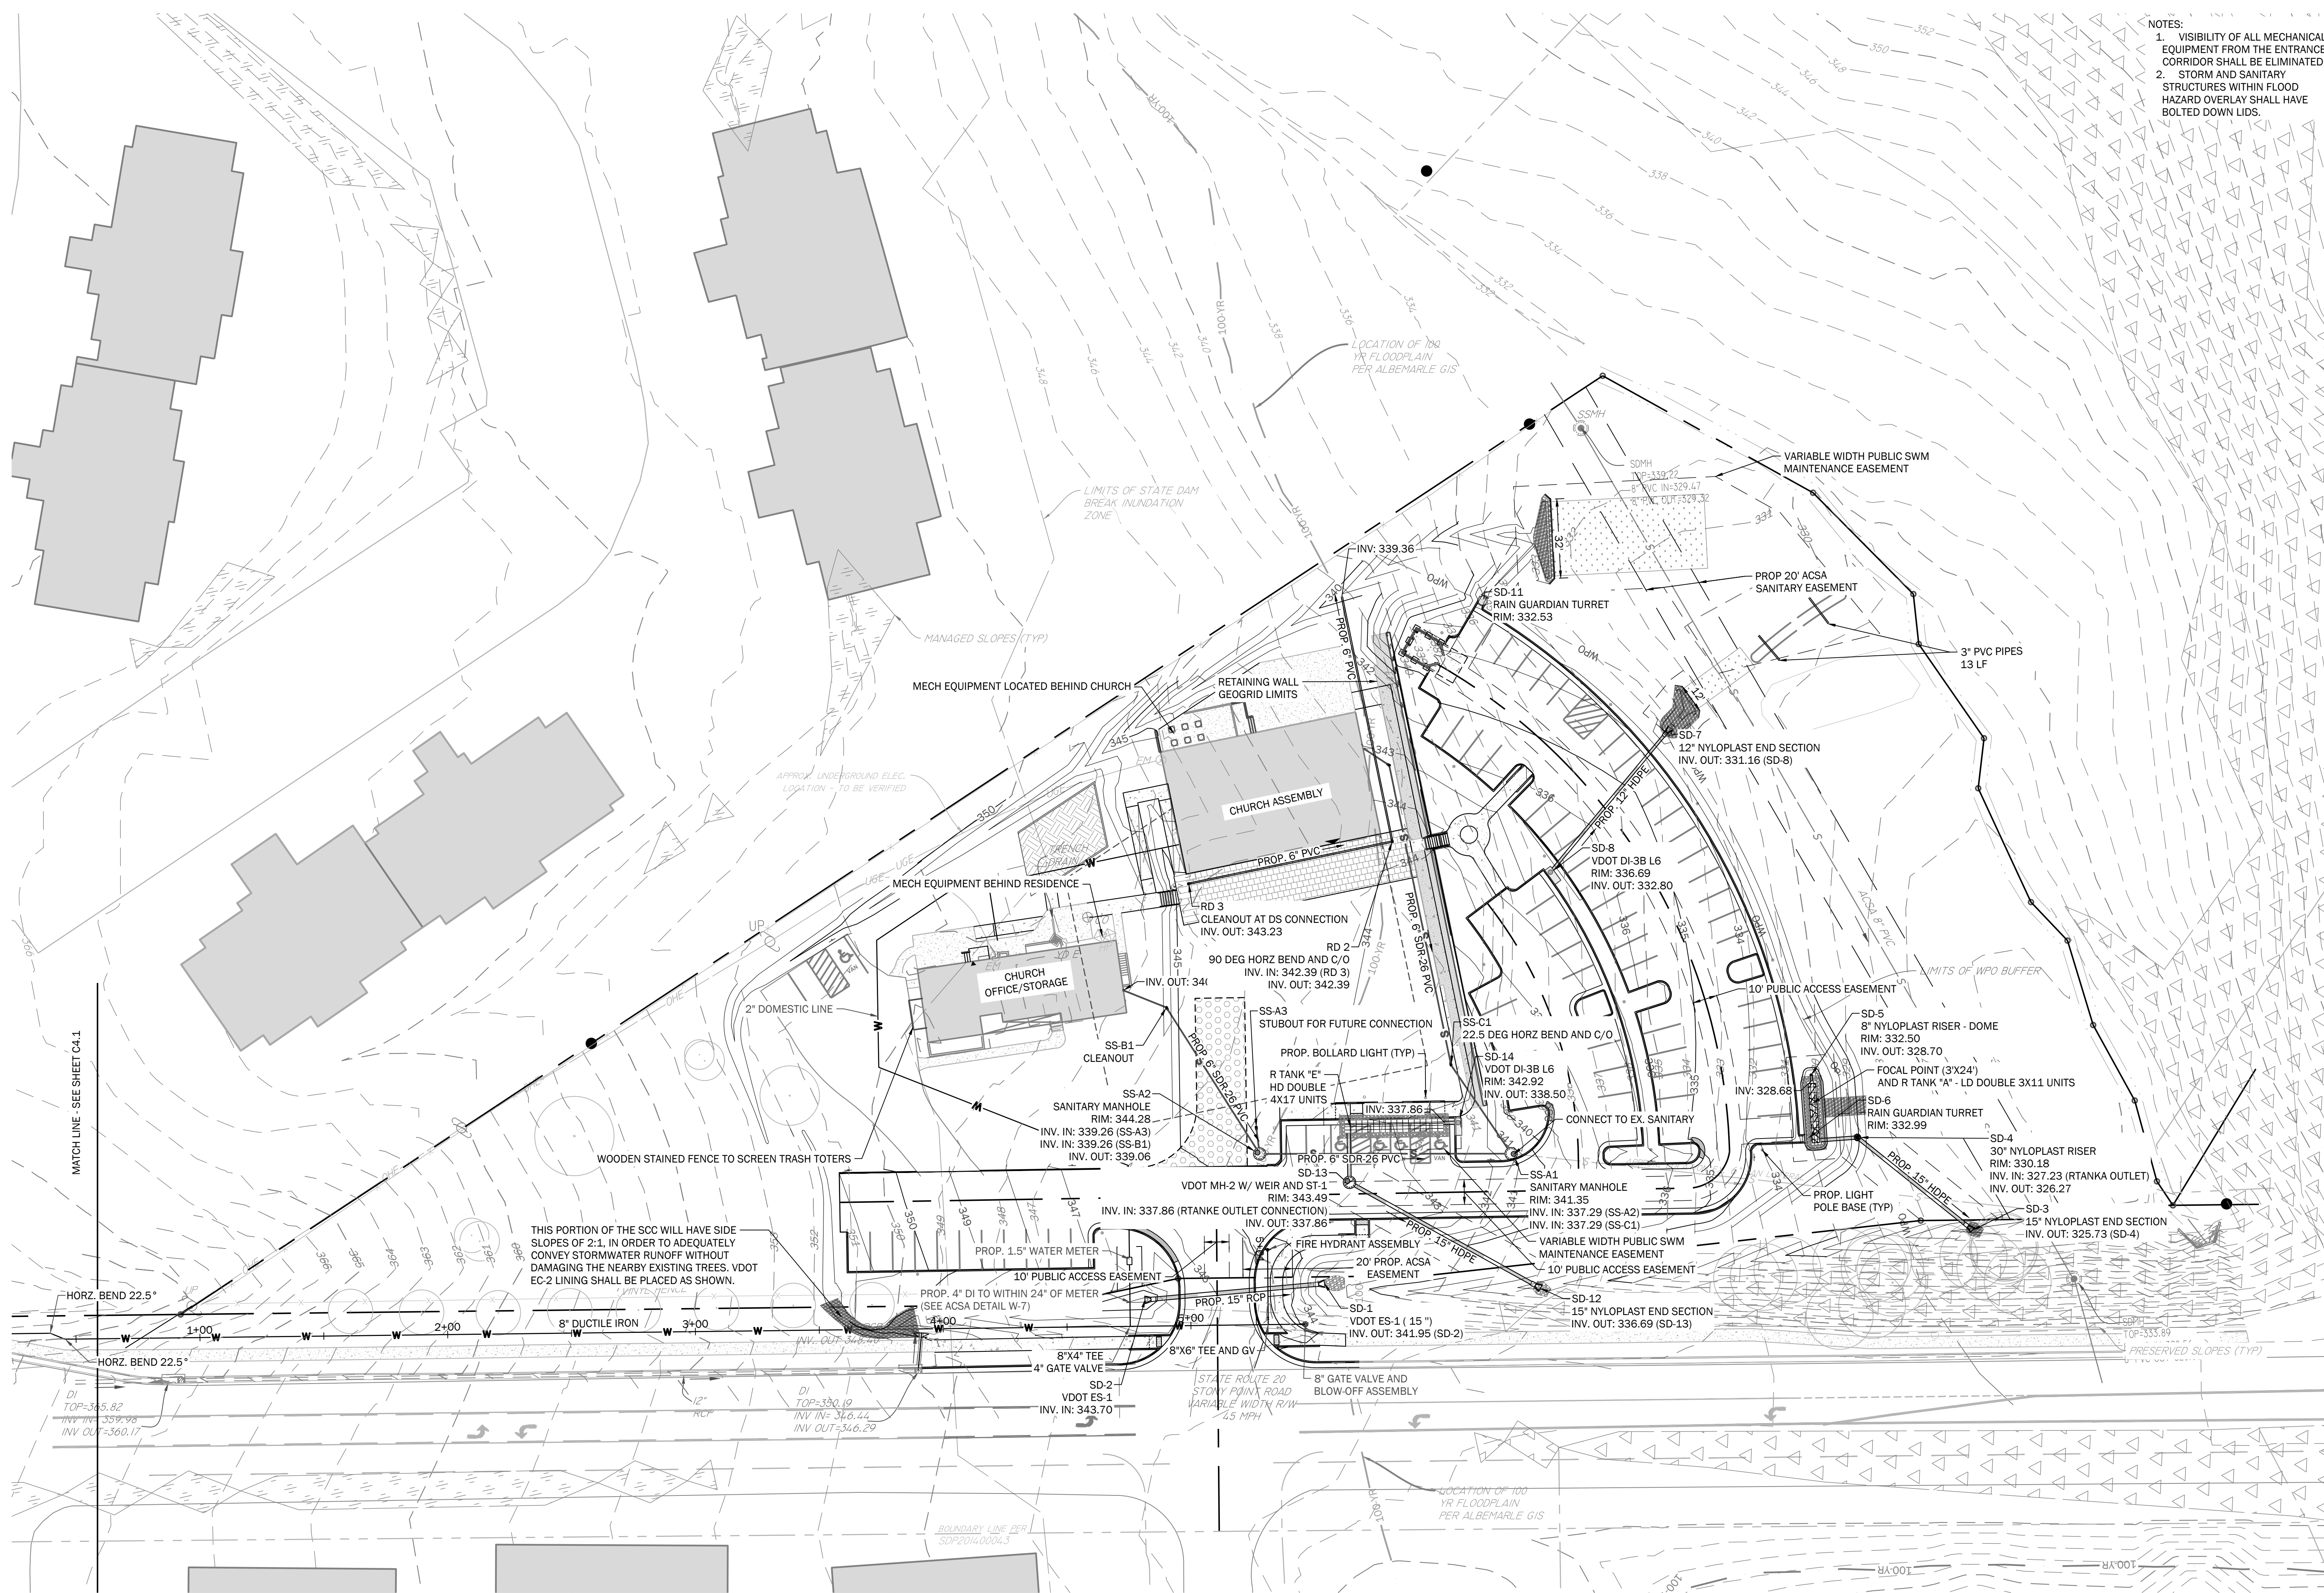

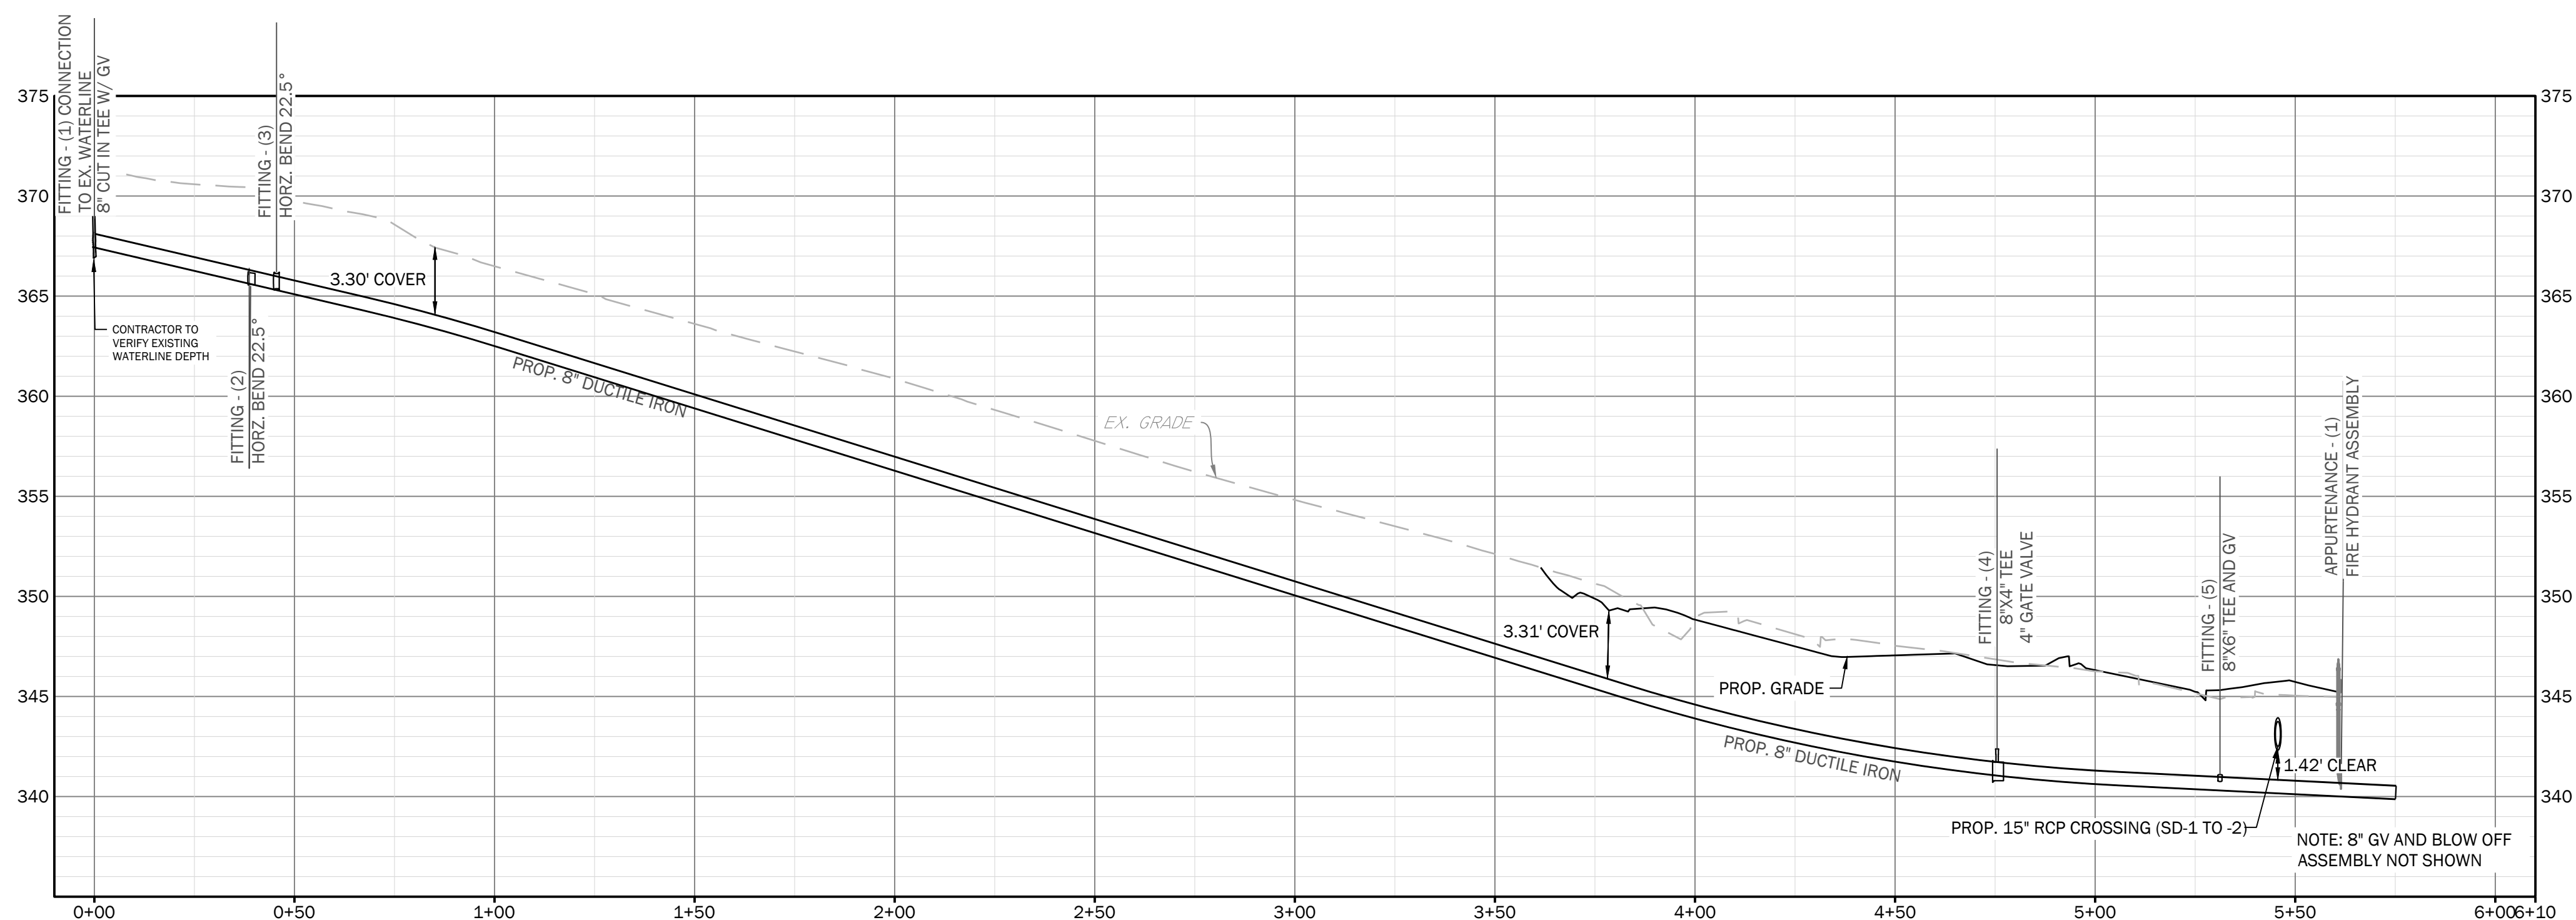


1 WATER MAIN EXTENSION PROFILE

H: 1" = 30' 0
V: 1" = 6' 0

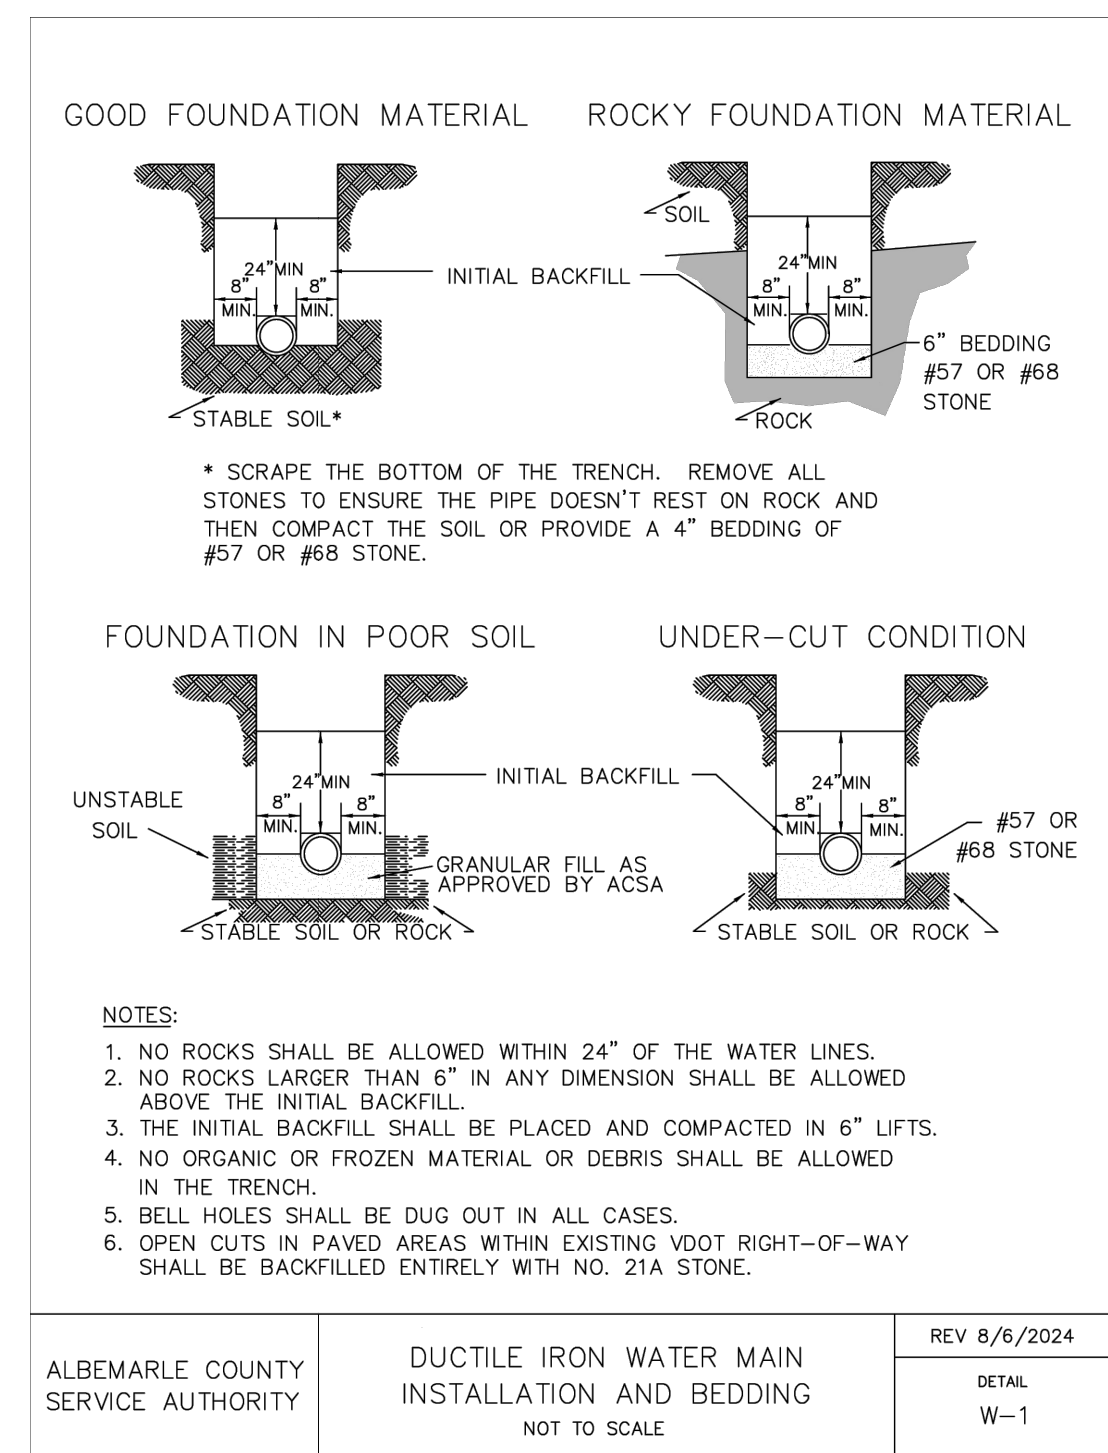


2 W-1 (DI INSTALLATION AND BEDDING)

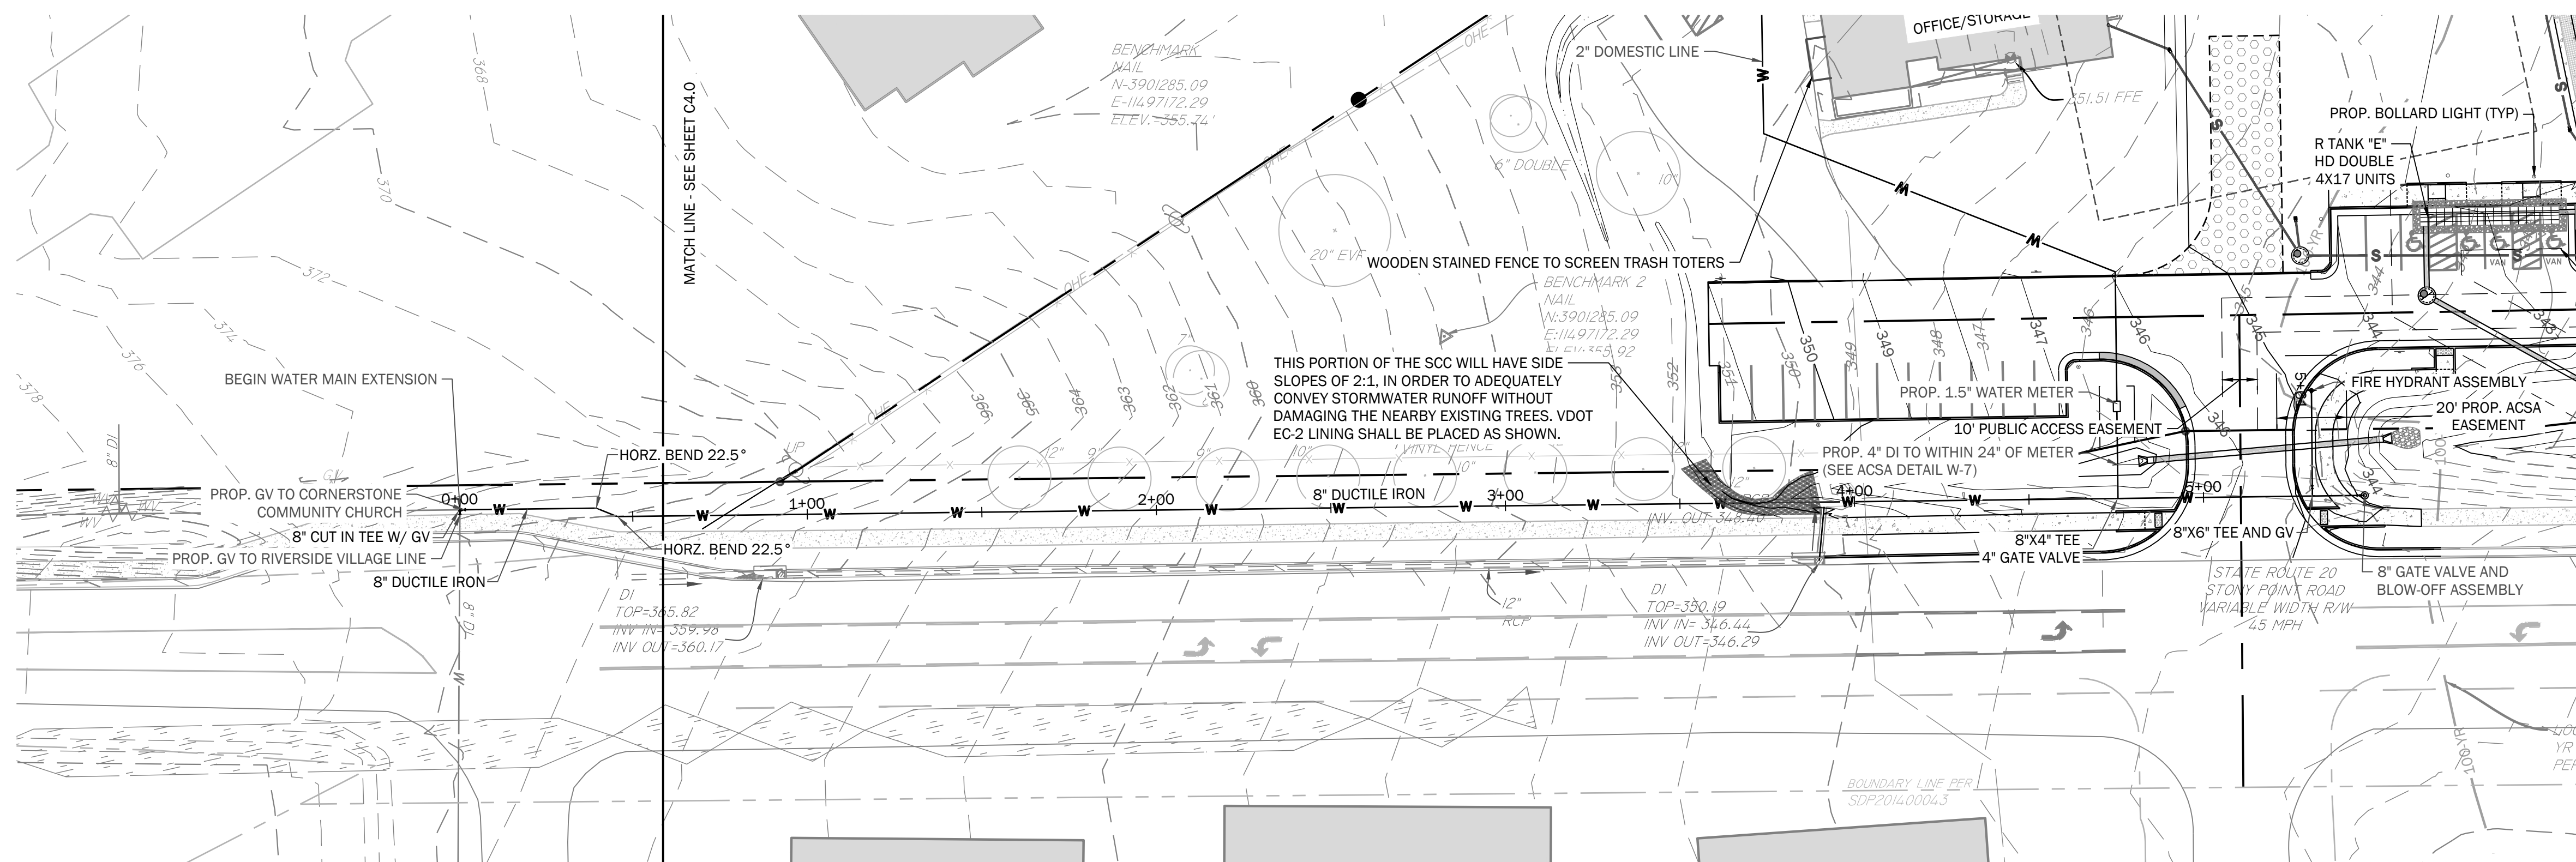

3 WATER MAIN EXTENSION PLAN


1" = 30' 0 30 60

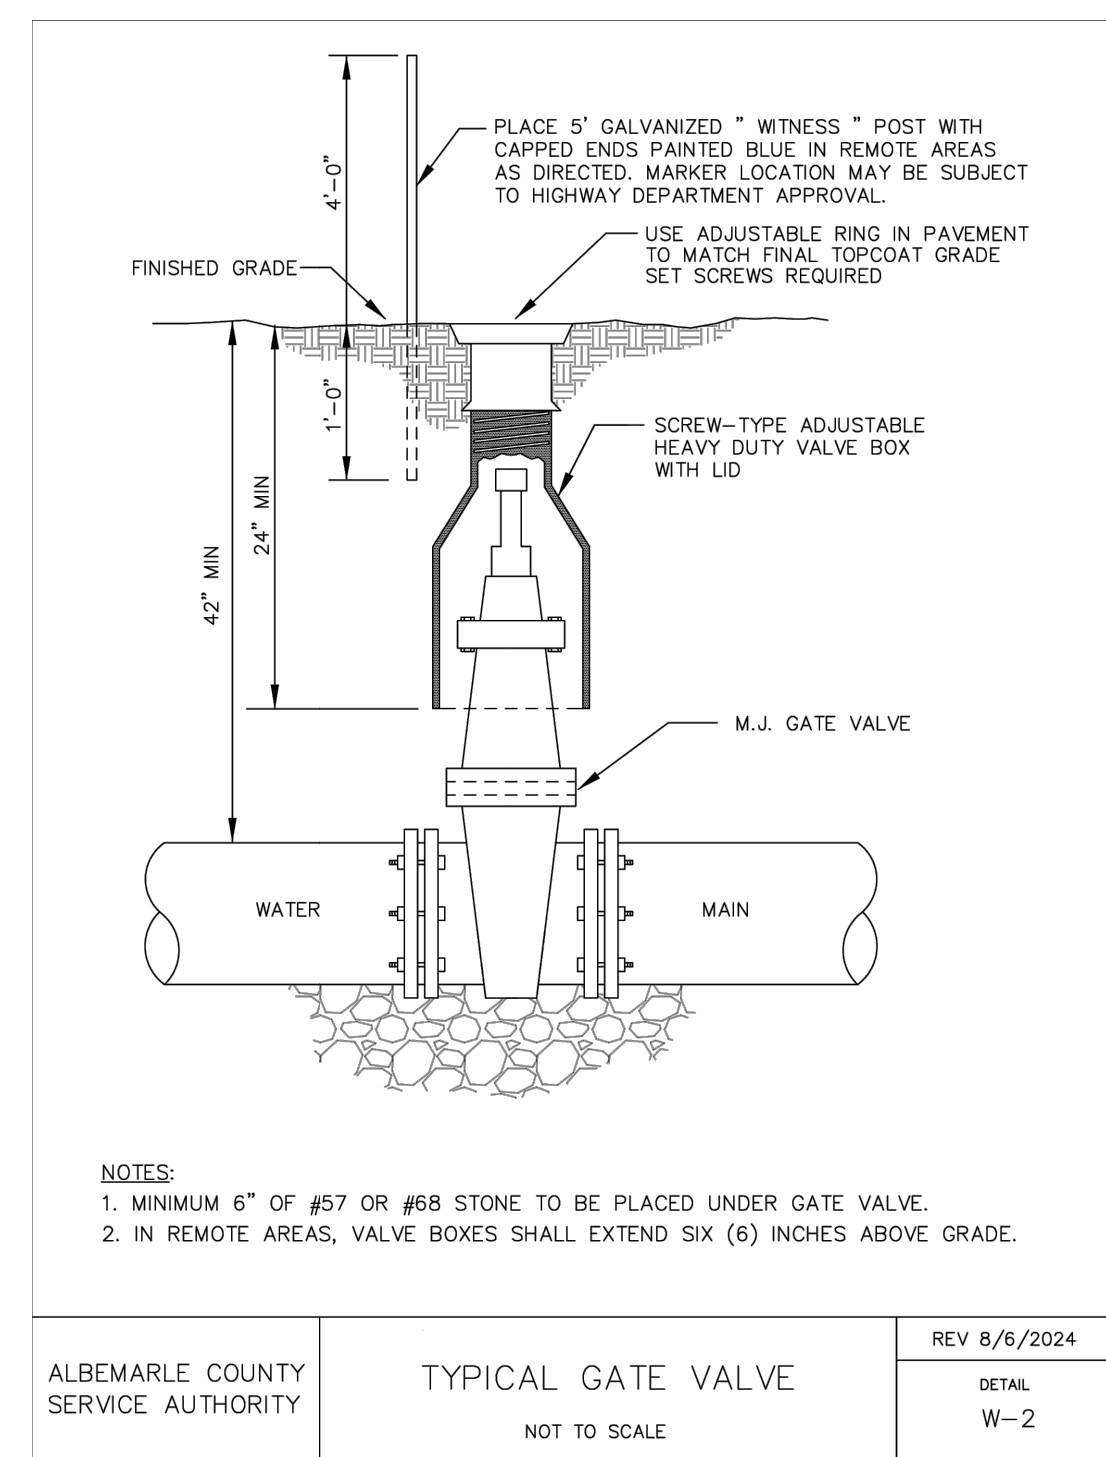

4 W-2 (TYPICAL GATE VALVE)

WATER MAIN EXTENSION PLAN AND PROFILE

CORNERSTONE COMMUNITY CHURCH
FINAL SITE PLAN SDP-2025-00022
ALBEMARLE COUNTY, VIRGINIA

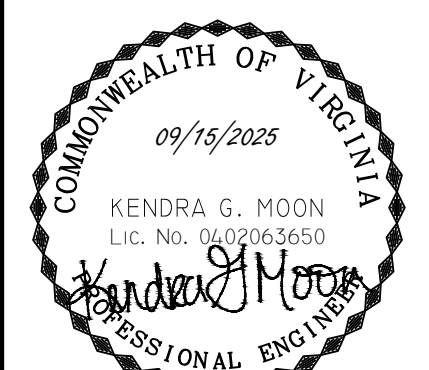

SUBMISSIONS/REVISIONS

3- 09/15/2025
REVS PER COMMENTS

2- 07/21/2025
REVS PER COMMENTS

1- 03/03/2025
FIRST SUBMITTAL

LINE
AND
GRADE
Civil Engineering

C4.1

COMMONWEALTH OF VIRGINIA
09/15/2025
KENDRA G. MOON
LIC. NO. 0602063650
Kendra G. Moon
PROFESSIONAL ENGINEER

LINE AND GRADE

Civil Engineering

PROJECT NUMBER: 2304003


SITE AREA	156553	S
	3.594	A
CANOPY REQ'D FOR COMMERCIAL (10%) ¹	15655	S

LANDSCAPING WITHIN A PARKING AREA			
Per Sec. 32.7.9.6			
	PARKING LOT AREA	29369	SF
	CANOPY REQ'D (5%)	1468	SF
	CANOPY PROVIDED	3573	SF
PARKING SPACES PROVIDED		79	SPACES
# TREES REQ'D (1 PER 10 SPACES OR PORTION THEREOF)		8	TREES REQ'D
#TREES PROVIDED		9	TREES PROVIDED

*Note - Heavy existing vegetation at southern end of site along guardrail, no street trees proposed in this area

LEGEND


-
- Legend:
- STREAM BUFFER MITIGATION PLANTING
 - DISTURBED STREAM BUFFER
 - COMPOST AMENDED SOILS
 - PARKING LOT AREA
 - PROPOSED NATIVE GRASSES

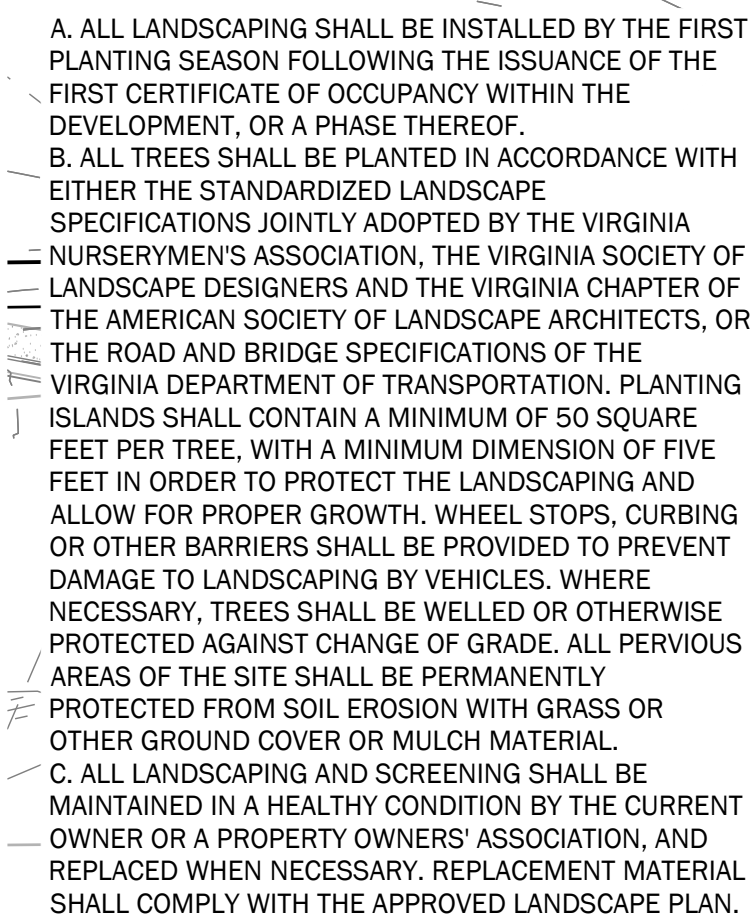

LIGHTING SCHEDULE

SYMBOL	LABEL	QUANTITY	MANUFACTURER	CATALOG NUMBER	DESCRIPTION	NUMBER LAMPS	LLF	LUMENS PER LAMP	WATTAGE	FIXTURE HT (FT)	COLOR/FINISH
⦿	A	5	LITHONIA LIGHTING	RAD 1 LED P2 27K SYM HS R90	RADEAN ARM MOUNT WITH P2 2700K SYMMETRIC DISTRIBUTION WITH HOUSE-SIDE SHIELD WITH RIGHT ROTATED OPTICS, FULL CUTOFF	1	1	5000	38	15	TEXTURED BLACK (POLE TO MATCH)
⦿	B	6	LITHONIA LIGHTING	RAD 1 LED P1 30K SYM	RADEAN ARM MOUNT WITH P1 3000K SYMMETRIC DISTRIBUTION, FULL CUTOFF	1	1	3000	25.4	15	TEXTURED BLACK (POLE TO MATCH)
○	C	11	LITHONIA LIGHTING	KBD8 LED 12C 350 30K ASY MVOLT	KBD8 WITH 3 LIGHT BOARDS (12 LEDS), 350MA DRIVER, 3000K COLOR TEMP, AND ASYMMETRIC OPTIC, FULL CUTOFF	1	1	640	16.0	3.5	TEXTURED BLACK
⦿	D	2	LITHONIA LIGHTING	RAD 1 LED P1 27K PATH	RADEAN ARM MOUNT WITH P1 2700K PATHWAY DISTRIBUTION, FULL CUTOFF	1	1	3000	25.4	15	TEXTURED BLACK (POLE TO MATCH)
⦿	E	6	LUMINIS	SR-365-L1L15-40K	LUMINIS SCIROCCO SERIES LED LUMINAIRE WITH TRANSLUCENT JAR REFRACTOR	1	1	1750	28.3	15	BLACK (WALL MOUNT TO MATCH)
□	F	4	LUMINIS	BVA11W-L1L10-LD1-40K	BVA11W	1	1	904	11.4	10	BLACK

- NOTES:
1. EACH OUTDOOR LUMINAIRE EQUIPPED WITH A LAMP THAT EMITS 3,000 OR MORE INITIAL LUMENS SHALL BE A FULL CUTOFF LUMINAIRE AND SHALL BE ARRANGED OR SHIELDED TO REFLECT LIGHT AWAY FROM ADJOINING RESIDENTIAL DISTRICTS AND AWAY FROM ADJACENT ROADS. THE SPillover OF LIGHTING FROM LUMINAIRES ONTO PUBLIC ROADS AND PROPERTY IN RESIDENTIAL OR RURAL AREAS ZONING DISTRICTS SHALL NOT EXCEED ONE HALF FOOTCANDLE.
 2. POLE MOUNTED LIGHTS SHALL NOT EXCEED 20' HEIGHT. PROPOSED HEIGHT IS 15', INCLUDING THE BASE.

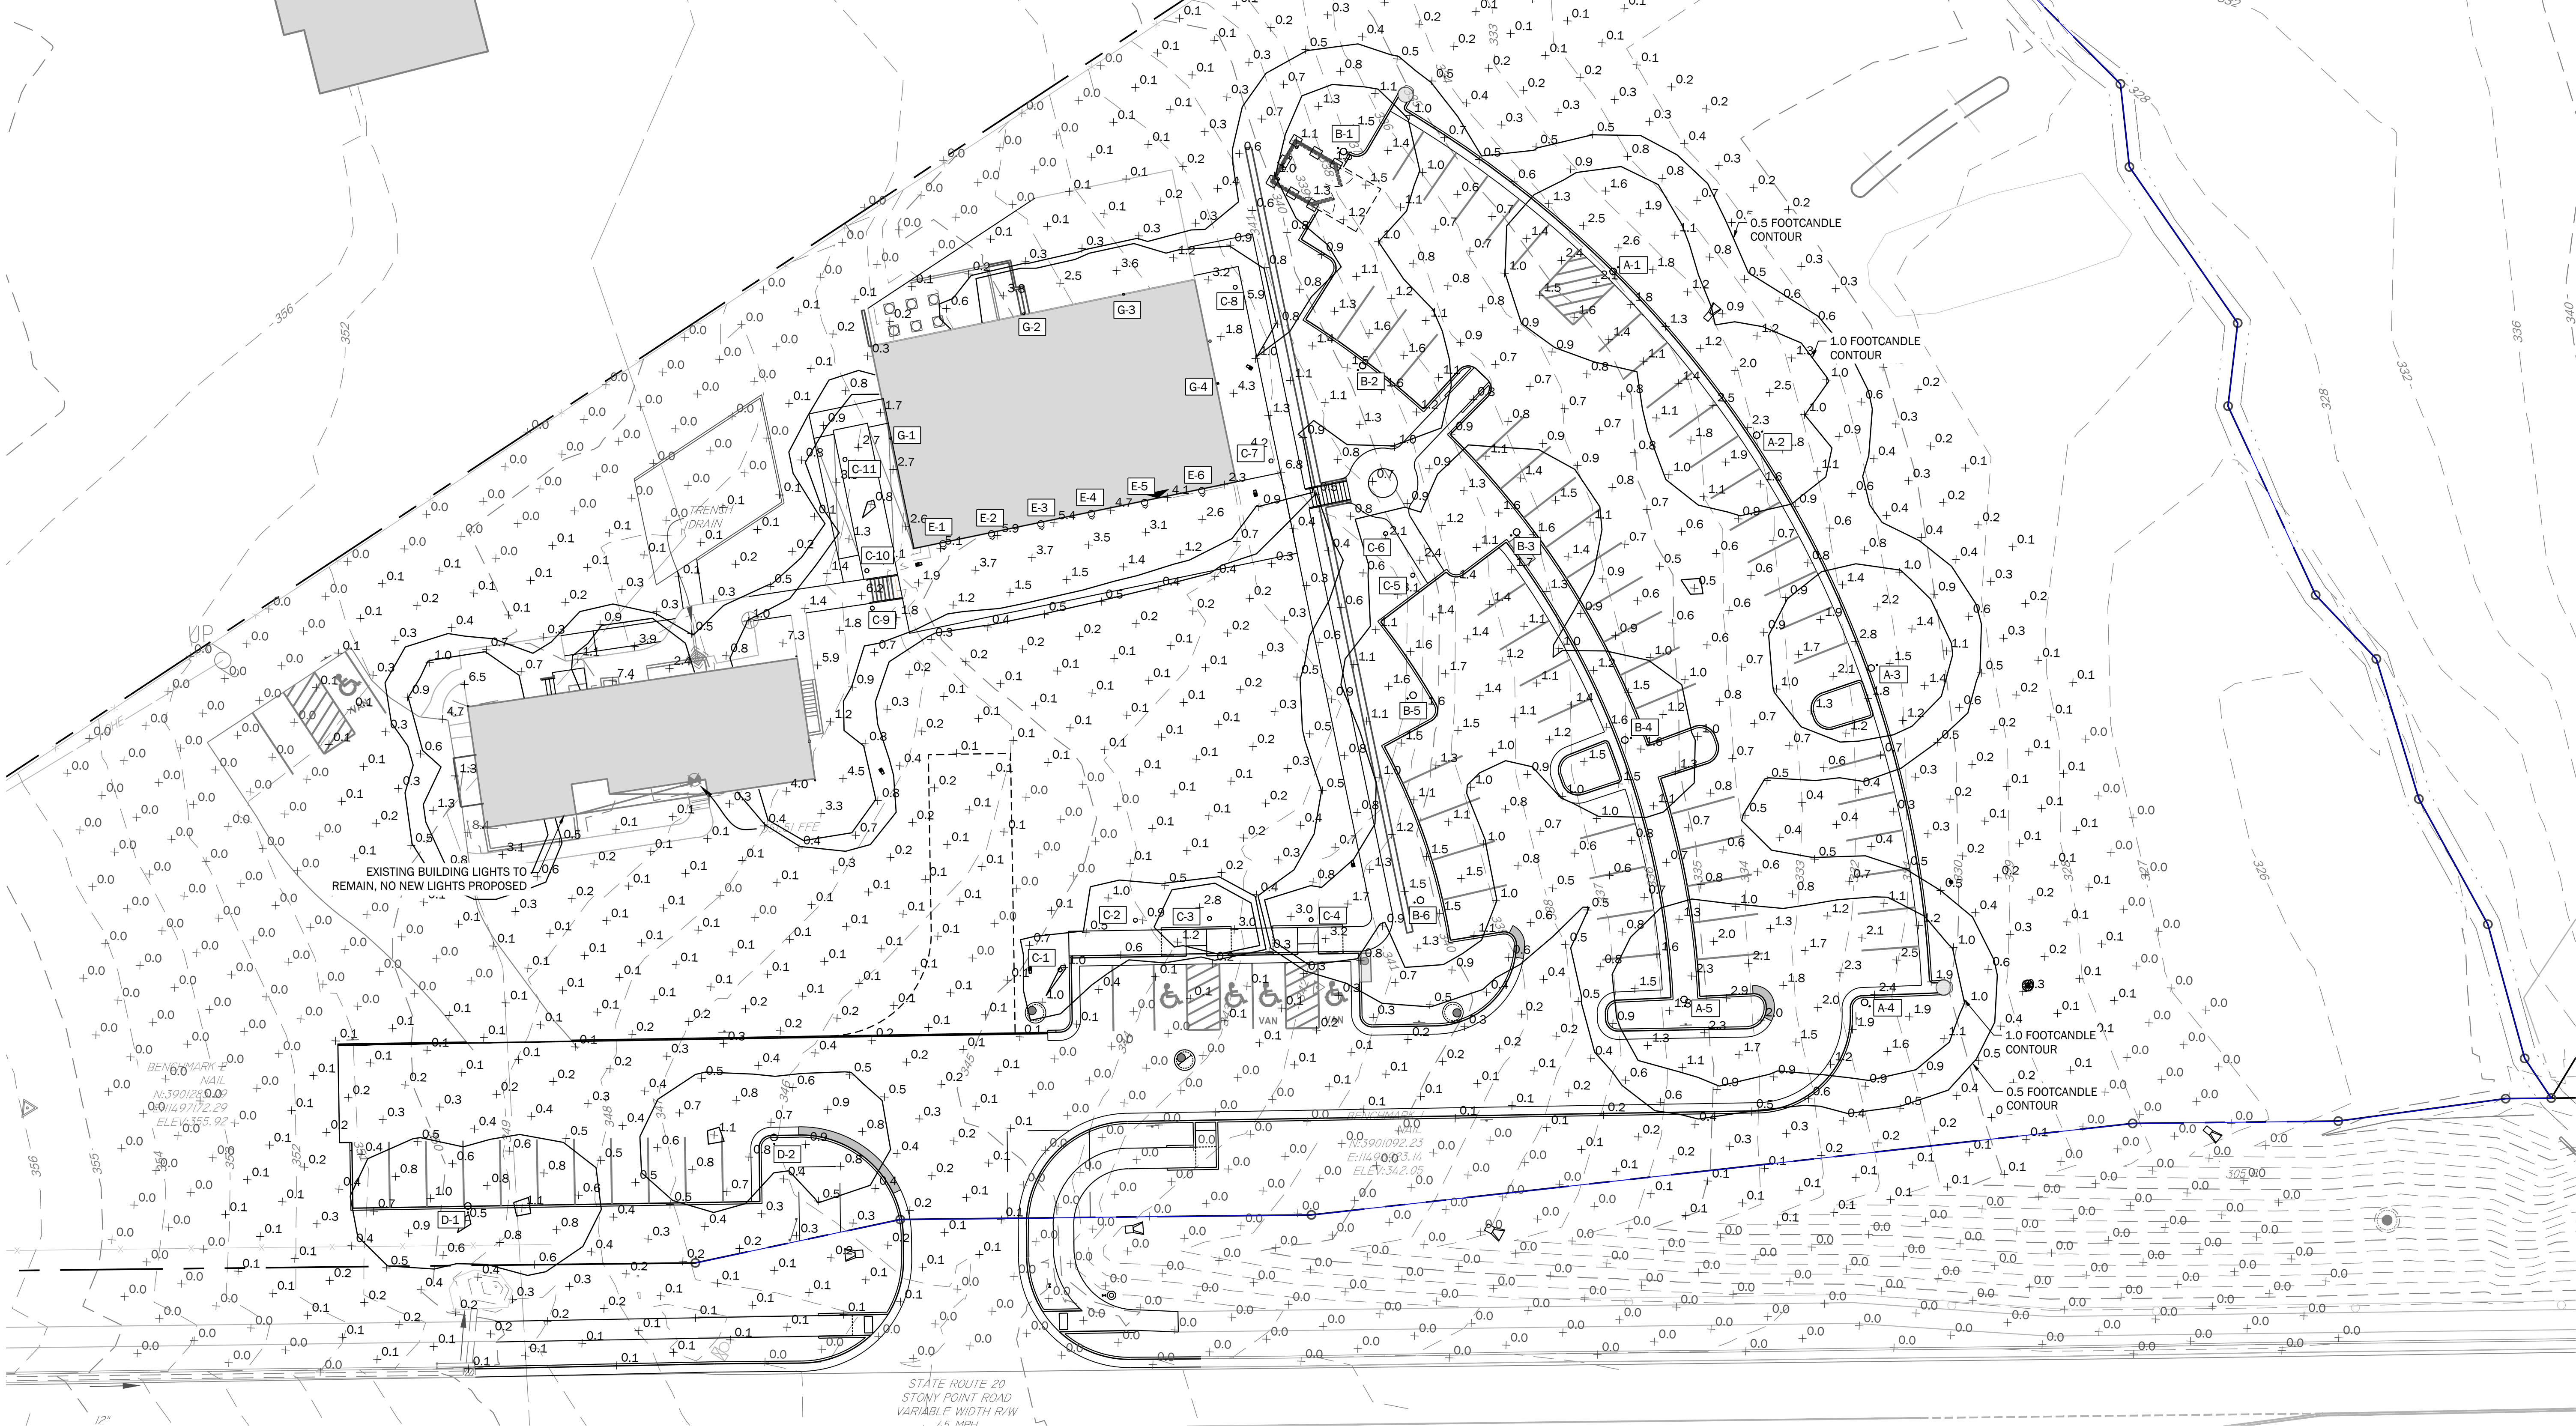

PHOTOMETRICS PLAN

CORNERSTONE COMMUNITY CHURCH
FINAL SITE PLAN SDP-2025-00022
ALBEMARLE COUNTY, VIRGINIA



SUBMISSIONS/REVISIONS

- 3 - 09/15/2025
REVS PER COMMENTS
- 2 - 07/21/2025
REVS PER COMMENTS
- 1 - 03/03/2025
FIRST SUBMITTAL

LINE
AND
GRADE
Civil Engineering

C7.0

KBD8 LED LED Specification Bollard




Specifications

8" Round
(20.3 cm)

42"
(106.7 cm)

Weight
(max): 27lbs
(12.25 kg)

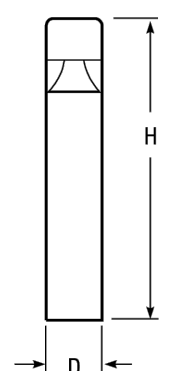

Catalog Number
Notes
Type

Fit the Tab key or mouse over the page to see all interactive elements.

Introduction

The KBD8 Bollard is a stylish, fully integrated LED solution for walkways. It features a sleek, modern design and is carefully engineered to provide long-lasting, energy-efficient lighting with a variety of optical and control options for customized performance.

With an expected service life of over 20 years of nighttime use and up to 70% in energy savings over comparable 100W metal halide luminaires, the KBD8 Bollard is a reliable, low-maintenance lighting solution that produces sites that are exceptionally illuminated.

Performance Data

Lumen values are from photometric tests performed in accordance with IESNA LM-79-08. Data is considered to be representative of the configurations shown, with the tolerances allowed by Lighting Facts. Actual performance may differ as a result of end-user environment and application. Actual wattage may differ by +/- 5% when operating between 120-480V +/- 10%.

Light Engine	Power Source	Lumen Watt	3000K					4000K					5000K					Luminaire Dimensions (mm)				
			Lumens	W	V	G	LPW	Lumens	W	V	G	LPW	Lumens	W	V	G	LPW	L	D	H	W	D
Asymmetric Type III (12 LEDs)	350	16	641	40	1	1	1	89	51	1	1	1	870	54	1	1	1	124	20	0	1	0
		22	947	43	1	1	1	1,191	54	1	1	1	1,282	58	1	1	1					
		31	1,214	40	1	1	1	1,527	51	1	1	1	1,646	55	1	1	1					
Symmetric Type III (16 LEDs)	350	20	888	44	1	0	0	1,116	56	1	0	0	1,203	61	1	0	0					
		28	1,254	45	1	0	0	1,598	57	1	0	0	1,719	61	1	0	1					
		39	1,608	41	1	0	1	2,022	52	1	0	1	2,180	56	2	0	1					
Amber 650	20																	374	19	0	0	0

Notes: Available with phosphor converted amber LEDs (monochrome AMPCO). These LEDs produce light with 97+% >50nm. Output can be calculated by applying a 0.7 factor to 4000K lumen values and photometric files.

Projected LED Lumen Maintenance

Data references the extrapolated performance projections for the platform noted in a 25°C ambient, based on 10,000 hours of LED testing (tested per IESNA LM-80-08 and projected per IESNA TM-21-11).

To calculate LL, use the lumen maintenance factor that corresponds to the desired number of operating hours below. For other lumen maintenance values, contact factory.

Operating Hours	0	25,000	50,000	100,000
Lumen Maintenance Factor	1.00	0.98	0.97	0.95


Electrical Load

Light Engine	Direct Current (mA)	System Watts	120	208	240	277	347
12C	350	16W	0.158	0.118	0.114	0.309	0.165
	500	22W	0.217	0.146	0.136	0.288	0.138
	700	31W	0.296	0.185	0.168	0.153	0.119
	Amber 450	16W	0.161	0.120	0.115	0.110	0.106
16C	350	20W	0.107	0.137	0.128	0.121	0.114
	530	28W	0.282	0.178	0.162	0.148	0.143
	700	39W	0.385	0.231	0.207	0.185	0.143
	Amber 450	20W	0.109	0.139	0.130	0.123	0.116

Photometric Diagrams

To see complete photometric reports or download .ies files for this product, visit Lithonia Lighting's KBD8 Bollard homepage.

Photometric plots for the KBD8 LED Bollards. Distances are in units of mounting height (H).

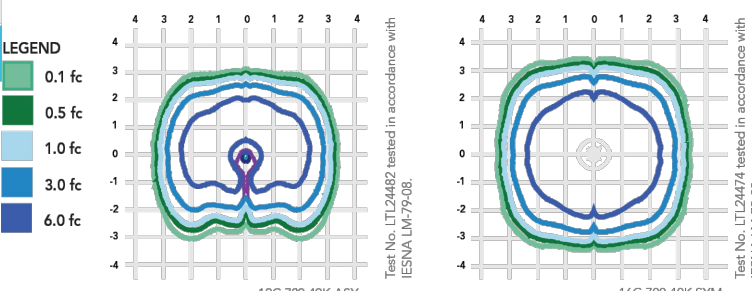

FEATURES & SPECIFICATIONS

INTENDED USE

The rugged construction and clean lines of the KBA bollard is ideal for illuminating building entryways, walkways, and pedestrian plazas, as well as any other location requiring a low mounting height light source with fully cutoff illumination.

CONSTRUCTION

One piece 8-inch round extruded aluminum shaft with thick die walls for extreme durability, a high-impact clear acrylic lens and welded top cap. Die-cast aluminum mounting ring allows for easy leveling even in sloped locations and a full 360-degree rotation for precise alignment during installation. These 3/4" x 11" anchor bolts with double nuts and washers and 3/8" bolt circle template ensure stability. Overall height is 42" standard.

FINISH

Exterior parts are protected by a zinc-influenced super durable TGIC thermoset powder coat finish that provides superior resistance to corrosion and weathering for maximum retention of gloss and luster. A tightly controlled multi-stage process ensures a minimum 3-mil thickness for a finish that can withstand the elements without cracking or peeling. Available in both textured and non-textured finishes.

OPTICS

Two fully cutoff optical distributions are available: symmetrical and asymmetrical. IP65 sealed LED light engine provides smooth graduated illumination without any uplight. Light engines are available in standard 4000 K (>70 CR) or optional 3000 K (>80 CR) or 5000 K (>80 CR). Limited-wavelength amber LEDs are also available.

Light engines consist of high-efficiency LEDs mounted to metal-core circuit boards to maximize heat dissipation and promote long life (L70/100,000 hours at 100mA at 25°C). Class 2 electronic drivers are designed for an expected life of 100,000 hours with <1% failure rate. Electrical components are mounted on a removable power tray.

LISTINGS

CSA certified to U.S. and Canadian standards. Light engines are IP66 rated. Rated for -40°C minimum ambient. Cold-weather emergency battery backup bolts with double nuts and washers and 3/8" bolt circle template ensure stability. Overall height is 42" standard.

GOVERNMENT PROCUREMENT

BABA - Buy America/Act Product qualifies as a domestic end product under the Buy American Act as implemented in the FAR and DFARS. Product also qualifies as manufactured in the United States under DOT Buy America regulations.

BABA - Build America Buy America. Product qualifies as produced in the United States under the definitions of the Build America, Buy America Act. Please refer to www.acuitybrands.com/buy-american for additional information.

WARRANTY

Five-year limited warranty. Complete warranty terms located at www.acuitybrands.com/CustomerResources/terms_and_conditions.aspx.


Notes: Actual performance may differ as a result of end-user environment and application. All values are design or typical values, measured under laboratory conditions at 25 °C. Specifications subject to change without notice.

LUMINIS

SR366
SCIROCCO
WALL

PROJECT NAME:

ORDERING CODE:

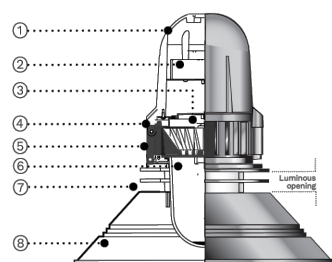

- Cast aluminum driver housing.
- Universal driver tray with twist lock design.
- Sealed and isolated LED compartment.
- Housing/shade assembly hinge mechanism.
- Cast aluminum LED heat dissipator.
- Borosilicate prismatic heavy glass diffuser.
- Set of cast aluminum lower rings.
- Structurally reinforced perimeter aluminum shade. Inner surface is standard white enamel for increased light performance.



QUANTITY:

TYPE:

MATERIALS

Scirocco is made of corrosion resistant 356 aluminum alloy with a copper (Cu) content of less than 0.1%. The top cast aluminum housing is designed with a hinged mechanism. The hard aluminum shade assembly is designed with a set of perimeter reinforcement ribs. The inner surface is standard white enamel for higher light efficiency. The lower optical assembly includes sealed borosilicate prismatic glass diffuser, which is secured with a silicone memory retention gasket. The diffuser is enclosed in a star ribbed one piece cast aluminum cage.

ELECTRICAL DRIVER

Driver is 0-10V dimming-ready (dims to 10%) with 120-277 multi-volt compatibility (50-60Hz), operating temperature range of -30°C/-22°F to 60°C/140°F, output over voltage protection, output over current protection and output short circuit protection with auto-recovery.

LED LIGHT ENGINE

Offered in 3000K, 3500K, 4000K with 80 CRI, 70% LED lumen maintenance at 60,000 hours (L70/60,000) based on IESNA LM-80-08 LED extrapolated life, calculated per IESNA TM-21-21.

FINISH

Five-stage preparation process including preheating of cast aluminum parts for air pocket extraction, and an environmentally friendly alloy sealant. Polyester powder coating is applied through an electrostatic process and oven cured for long term finish.

CERTIFICATION

UL Certified to Canadian and U.S. safety standards. Certified for use in wet locations. Rated IP65. Photometric testing performed by an independent laboratory in accordance with IES LM-79-08 standards at 25°C. Actual performance may differ as a result of end-user environment and application.

LUMINIS.COM

Toll free: (866) 586-4847 | Fax: (248) 983-8872 | Email: info@luminis.com
2950 Labrosse, Points-Claire (QC) Canada H8R 5L5

© 2024 The Luminis Group Inc. All rights reserved. Specifications subject to change without notice.

SR366

Rev. 02/09/24

Page 1 of 4

LUMINIS

SR366
SCIROCCO
WALL

ORDERING CODE

*SERIES	*LIGHT OUTPUT	*CCT	*VOLTAGE	*MOUNTING	FUSE
SR366	LTL15 1482 lm / 284	30K 3000K	120 120V	WM45 Wall mount w/45" support	FS Fuse
	LTL30 2804 lm / 53w	36K 3500K	277 277V	WM5 Walk mount shepherd arm attachment	
		40K 4000K	347 347V	WM Wall mount	
			480 480V		
Delivered lumens calculated at 4000K/80CRI. Typical power consumption. Refer to LCF Table for outputs at other CCTs.					

PHOTOCELL

SHIELDING ACCESSORIES

*FINISH

ENVIRONMENT

PH	PhotoCell ¹	HS	House side shield	BKT	Black bronze	MG	Marine grade paint ⁴
				BZT	Bronze		
				CHT	Champagne		
				DGT	Gun metal		
				GRT	Titanium gray		
				MST	Matte silver		
				SGT	Steel gray		
				WHT	Snow white		
				CMC	Custom matched color ²		
				RAL	RAL color ³		

PHOTOCELL

SHIELDING ACCESSORIES

*FINISH

ENVIRONMENT

	</
--	--	----

Page 6 of 6