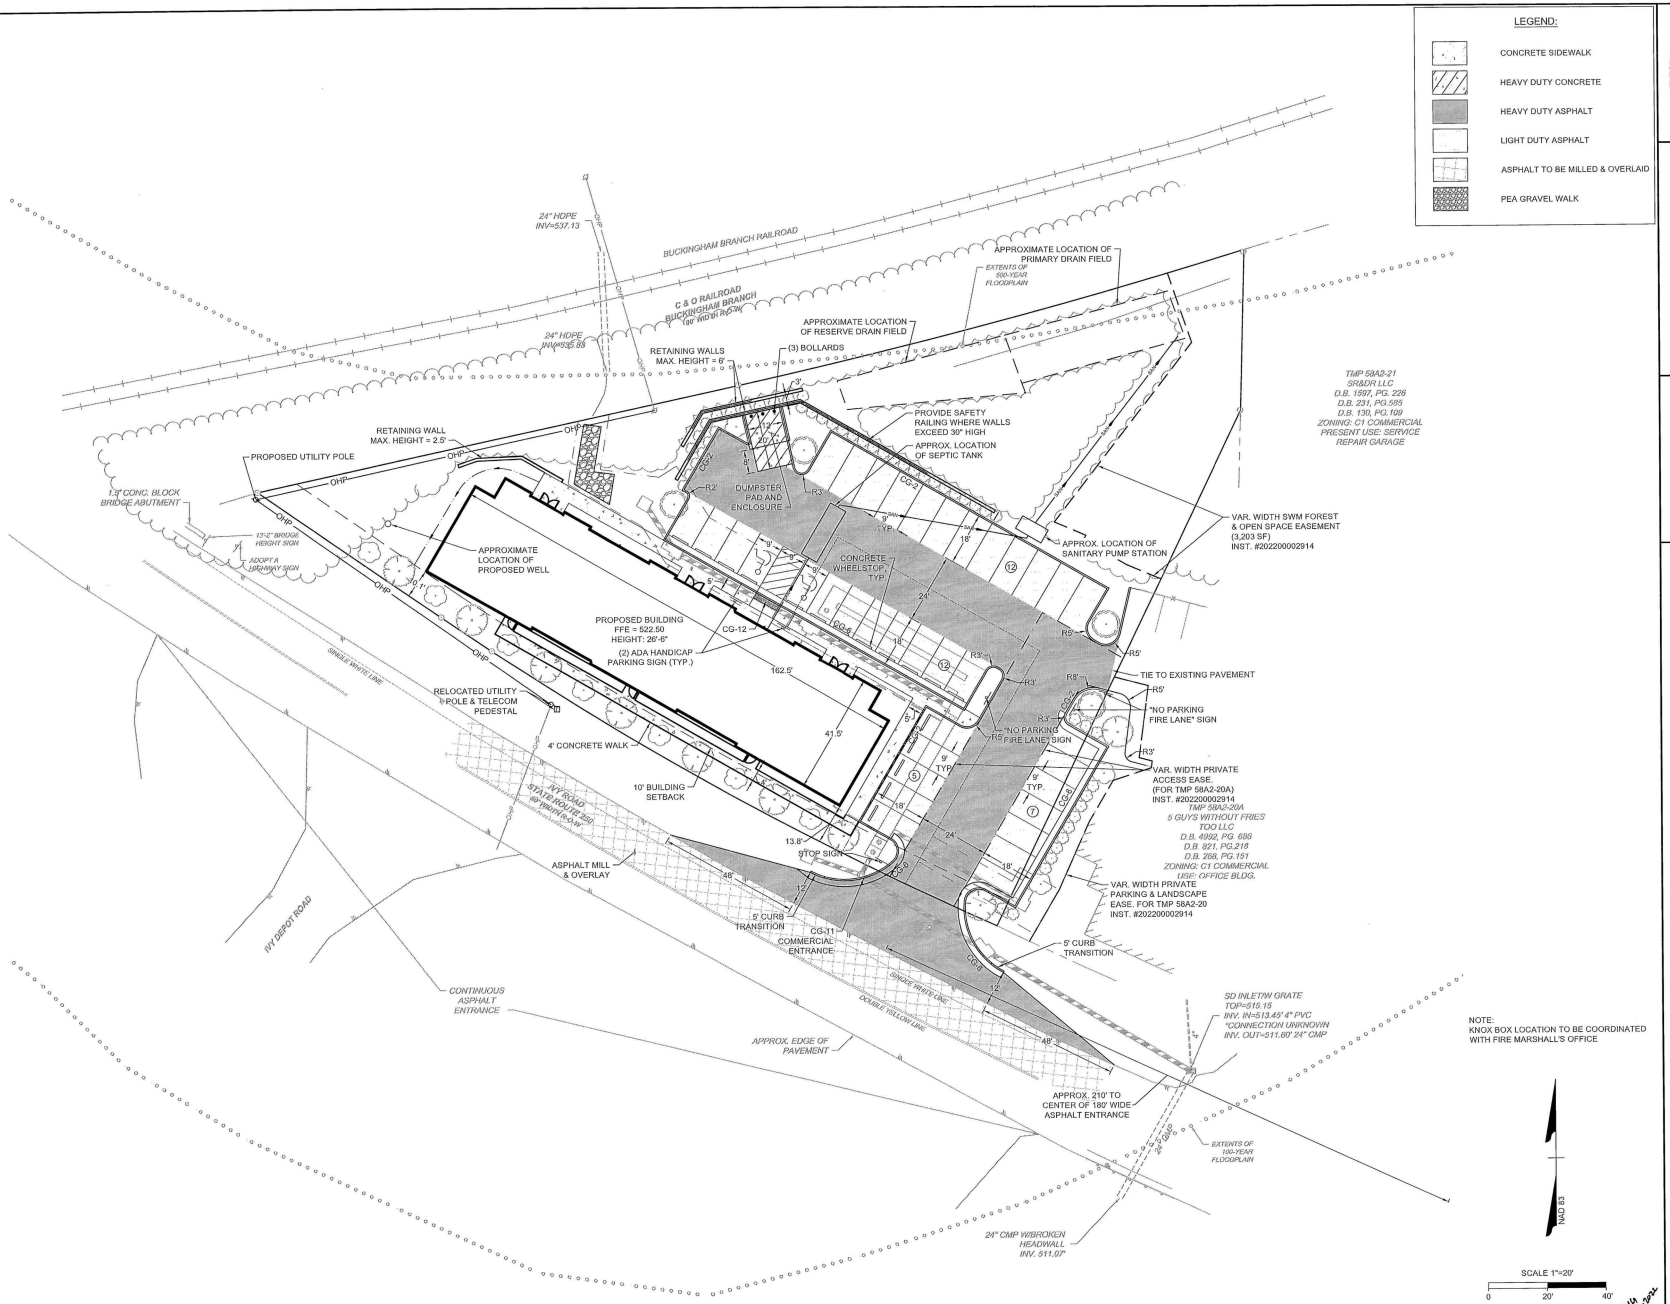


COMMONWEALTH OF VIRGINIA
CLINT W. SHIFFLETT
Lic. No. 54389
3-24-2022
PROFESSIONAL ENGINEER

THIS DRAWING PREPARED AT THE
CHARLOTTESVILLE OFFICE
608 Preston Avenue, Suite 200 | Charlottesville, VA 22903
TEL 434.295.3624 FAX 434.295.8317 www.timmons.com

YOUR VISION ACHIEVED THROUGH OURS.

REVISION DESCRIPTION	DATE
COUNTY COMMENTS	2021-06-24
COUNTY COMMENTS	2021-09-14
COUNTY COMMENTS	2021-11-22
COUNTY COMMENTS - FOR APPROVAL	2022-01-17
COUNTY COMMENTS - FOR APPROVAL	2022-03-24

DATE: 12-30-2020
DRAWN BY: A. FONTAINE
DESIGNED BY: C. SHIFFLETT
CHECKED BY: C. SHIFFLETT
SCALE: 1" = 20'

TIMMONS GROUP

IVY PROPER - FINAL SITE PLAN

ALBEMARLE COUNTY VIRGINIA

LAYOUT PLAN

JOB NO. 42932
SHEET NO. C4.0

These plans and associated documents are the exclusive property of TIMMONS GROUP and may not be reproduced in whole or in part and shall not be used for any purpose whatsoever, inclusive, but not limited to construction, bidding, and/or construction staking without the express written consent of TIMMONS GROUP.

S:\1005\42932-Ivy_Proper\CIVIL\Sheet\CTCA-5-SITE.dwg | Plotted at 3/24/2022 6:18 PM | by Clint Shiffett