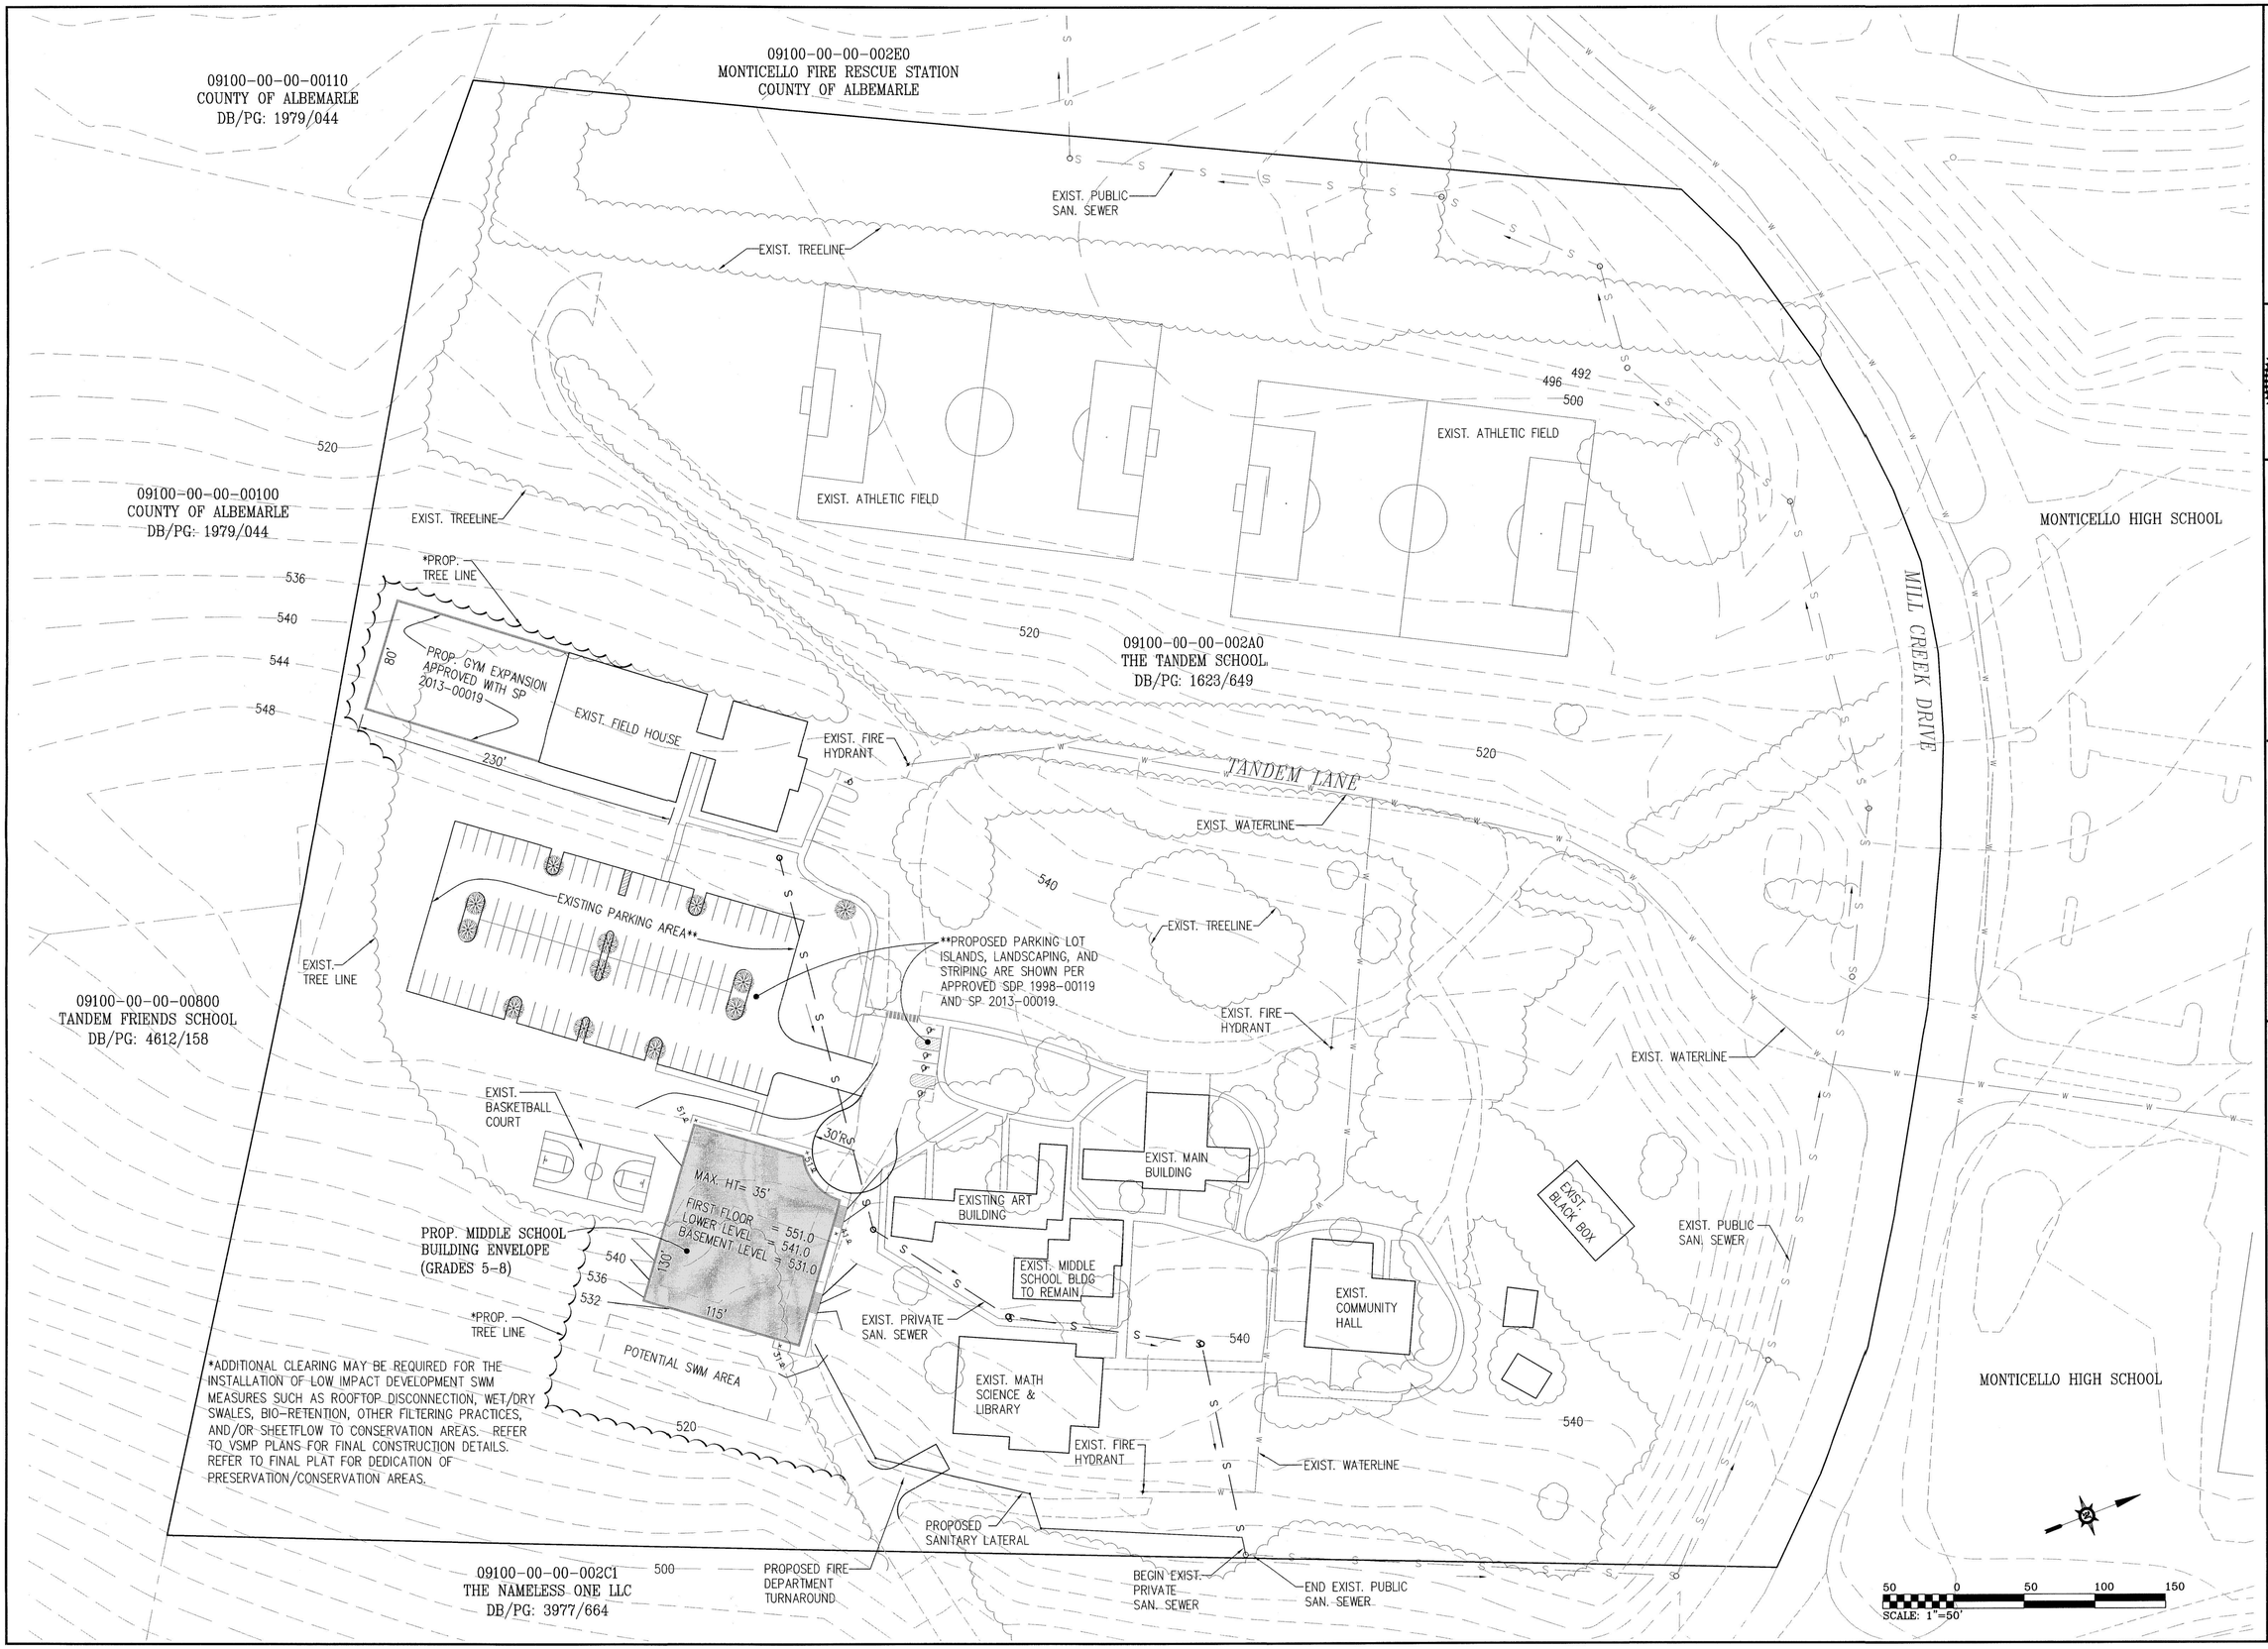

Dominion Engineering
172 South Pantops Drive
Charlottesville, VA 22911
434.979.1161 (P)
434.979.1163 (F)
dominioneng.com
engineers surveyors planners designers

COMMONWEALTH OF VIRGINIA
MICHAEL F. MYERS
Lic. No. 33028
7-20-15
PROFESSIONAL ENGINEER

REVISIONS

NO.	DATE	DESCRIPTION

REVISIONS

NO.	DATE	DESCRIPTION
1	07/20/15	RESUBMISSION

CHECKED BY: MFM
DRAWN BY: ARC
DESIGNED BY: ARC
SCALE: 1" = 50'
FILE NAME: 15.0038-B-CS2.dwg

SPECIAL USE PERMIT PLAN FOR TANDEM FRIENDS SCHOOL
ALBEMARLE COUNTY, VIRGINIA

SHEET TITLE: CONCEPT PLAN MIDDLE SCHOOL EXPANSION

DOM. PROJECT NO: 15.0038

INDEX TITLE: SUP2

SHEET NO: 2 of 2

DATE: 05/18/15