
LEGEND

- EXISTING ASPHALT PAVEMENT
- EXISTING STONE DRIVE
- NEW STONE DRIVE & PARKING
- AREA FOR AUGMENTED SCREEN PLANTINGS
- NEW STRUCTURES
- WOODED AREAS

GENERAL NOTES:

1. PLEASE REFERENCE ADDITIONAL OWNER SUPPLIED DOCUMENTATION FOR FURTHER INFORMATION NOT PRESENTED ON THESE CONCEPTUAL PLANS.
2. NEW STRUCTURES TO BE CONSTRUCTED AS FOLLOWS: CONCRETE FOUNDATIONS WITH CONCRETE SLAB ON GRADE, ALL WOOD FRAME WALLS WITH EXTERIOR WALLS TO BE LOAD BEARING TO SUPPORT PREFABRICATED WOOD TRUSSES, PLYWOOD EXTERIOR WALL AND ROOD SHEATHING FINSHED WITH VINYL SIDING, AND INTERIOR WALLS/CEILINGS TO BE SHEATHED WITH TYPE-X DRYWALL.
3. THERE IS PRESENTLY NO PLANNED SITE LIGHTING. INSTEAD THE AREA AROUND THE BUILDING WILL BE ILLUMINATED WITH WALL MOUNTED LIGHTING NOT TO EXCEED 90W.

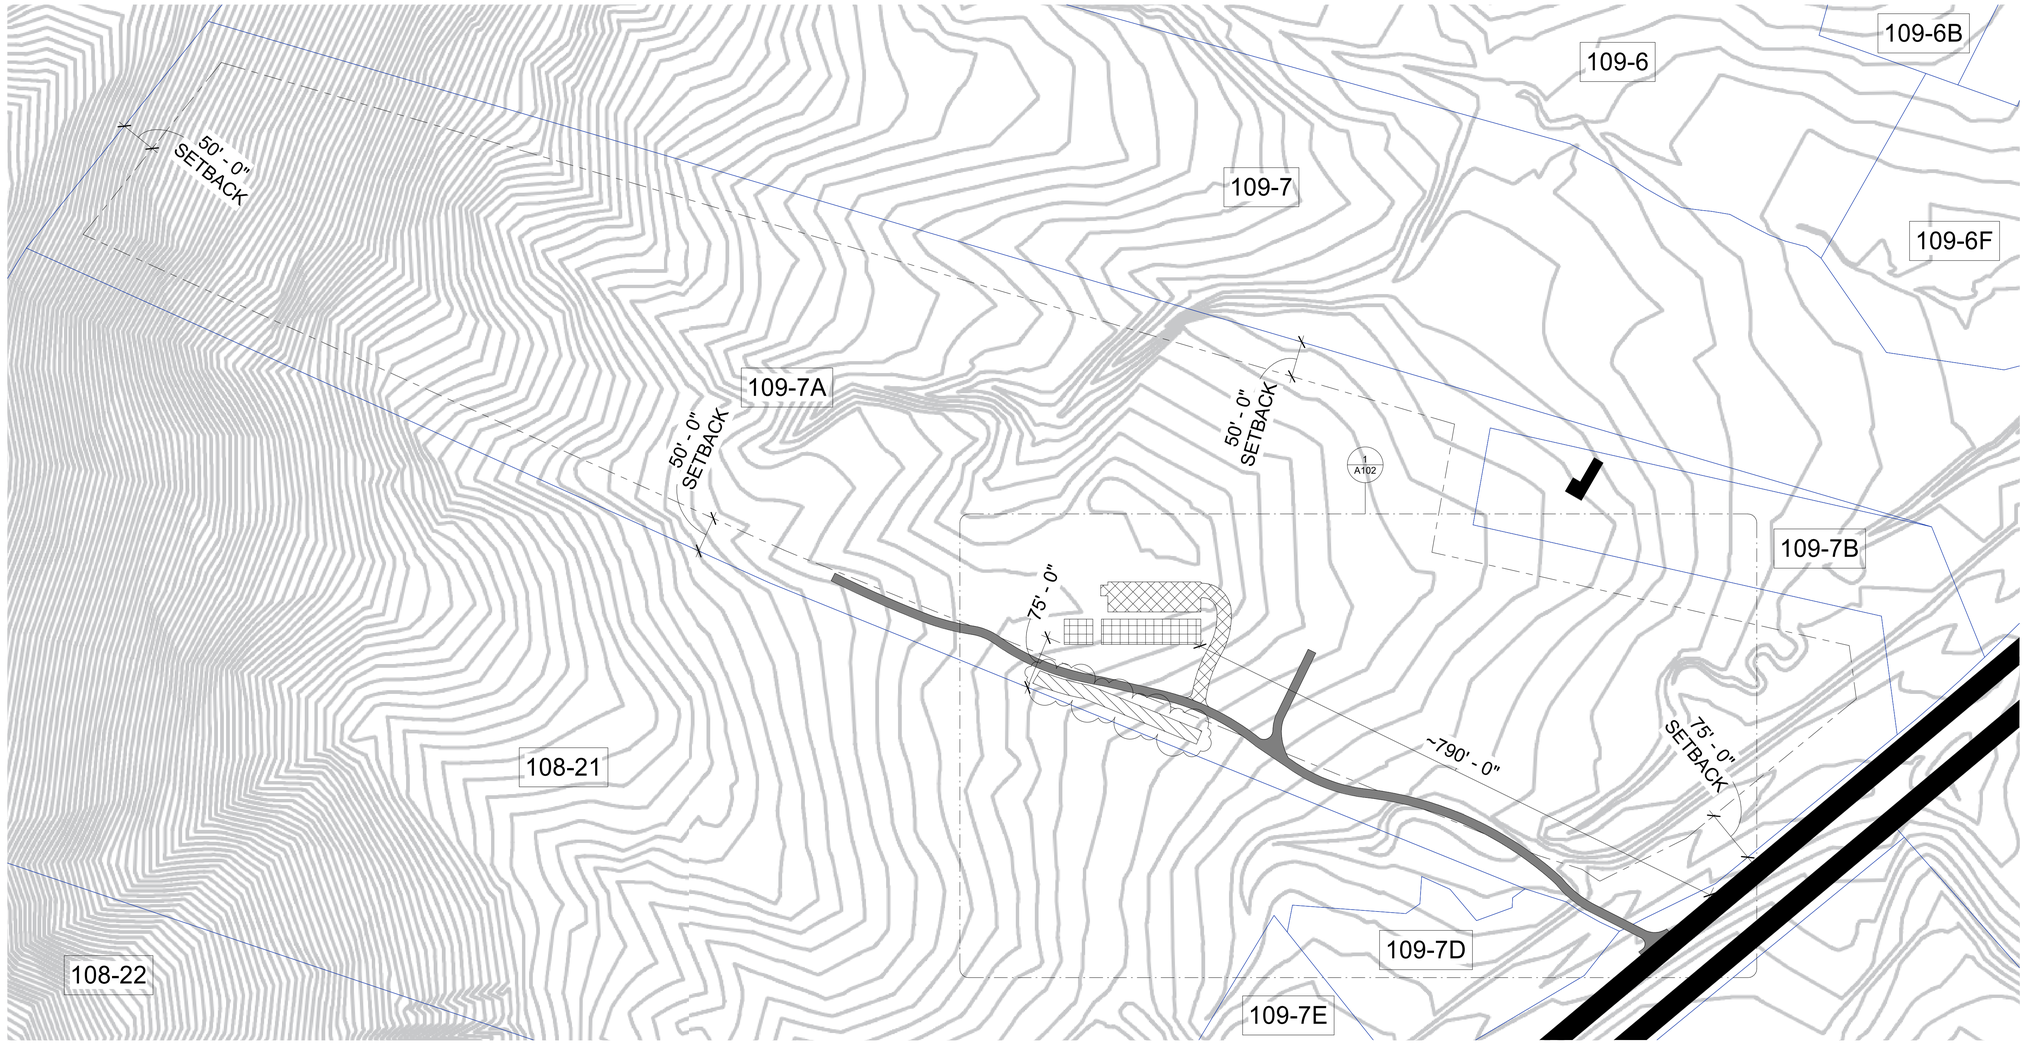

1 OVERVIEW
1" = 100'-0"

COLEMAN-ADAMS CONSTRUCTION, Inc.

www.coleman-adams.com
Office: (434) 525-4700
Fax: (434) 525-4437

DRAWING ACCEPTANCE AGREEMENT

THIS DRAWING IS THE PROPERTY OF **COLEMAN-ADAMS CONSTRUCTION, INC.** AND IS SUBMITTED IN CONFIDENCE WITH THE UNDERSTANDING AND AGREEMENT THAT IT IS NOT TO BE REPRODUCED, COPIED, OR LOANED IN PART OR IN WHOLE. IT IS NOT TO BE USED IN ANY MANNER WHICH MAY CONSTITUTE A DETRIMENT, DIRECTLY OR INDIRECTLY, TO **COLEMAN-ADAMS CONSTRUCTION, INC.** NOR SUBMITTED TO COMPETITORS THEREOF WITHOUT THE EXPRESSED WRITTEN CONSENT AND APPROVAL OF **COLEMAN-ADAMS CONSTRUCTION, INC.** ACCEPTANCE OF THIS DRAWING WILL BE CONSTRUED AS AN AGREEMENT OF THE ABOVE.

No.	Description	Date
1	INCREASED SCREEN PLANTING DEPTH AND LENGTH. RELOCATED TO OTHER SIDE OF DRIVE	07/22/2022

CROWN ORCHARD
COVESVILLE SEASONAL HOUSING

CONCEPTUAL OVERVIEW PARCEL PLAN

Project number	222-100-053
Date	05/09/2022
Drawn by	JMT
Checked by	JMT

A101

Scale	As indicated


7/22/2022 2:43:42 PM

LEGEND

- EXISTING ASPHALT PAVEMENT
- EXISTING STONE DRIVE
- NEW STONE DRIVE & PARKING
- AREA FOR AUGMENTED SCREEN PLANTINGS
- NEW STRUCTURES
- WOODED AREAS

GENERAL NOTES:

1. PLEASE REFERENCE ADDITIONAL OWNER SUPPLIED DOCUMENTATION FOR FURTHER INFORMATION NOT PRESENTED ON THESE CONCEPTUAL PLANS.
2. NEW STRUCTURES TO BE CONSTRUCTED AS FOLLOWS: CONCRETE FOUNDATIONS WITH CONCRETE SLAB ON GRADE, ALL WOOD FRAME WALLS WITH EXTERIOR WALLS TO BE LOAD BEARING TO SUPPORT PREFABRICATED WOOD TRUSSES, PLYWOOD EXTERIOR WALL AND ROOD SHEATHING FINSHED WITH VINYL SIDING, AND INTERIOR WALLS/CEILINGS TO BE SHEATHED WITH TYPE-X DRYWALL.
3. THERE IS PRESENTLY NO PLANNED SITE LIGHTING. INSTEAD THE AREA AROUND THE BUILDING WILL BE ILLUMINATED WITH WALL MOUNTED LIGHTING NOT TO EXCEED 90W.

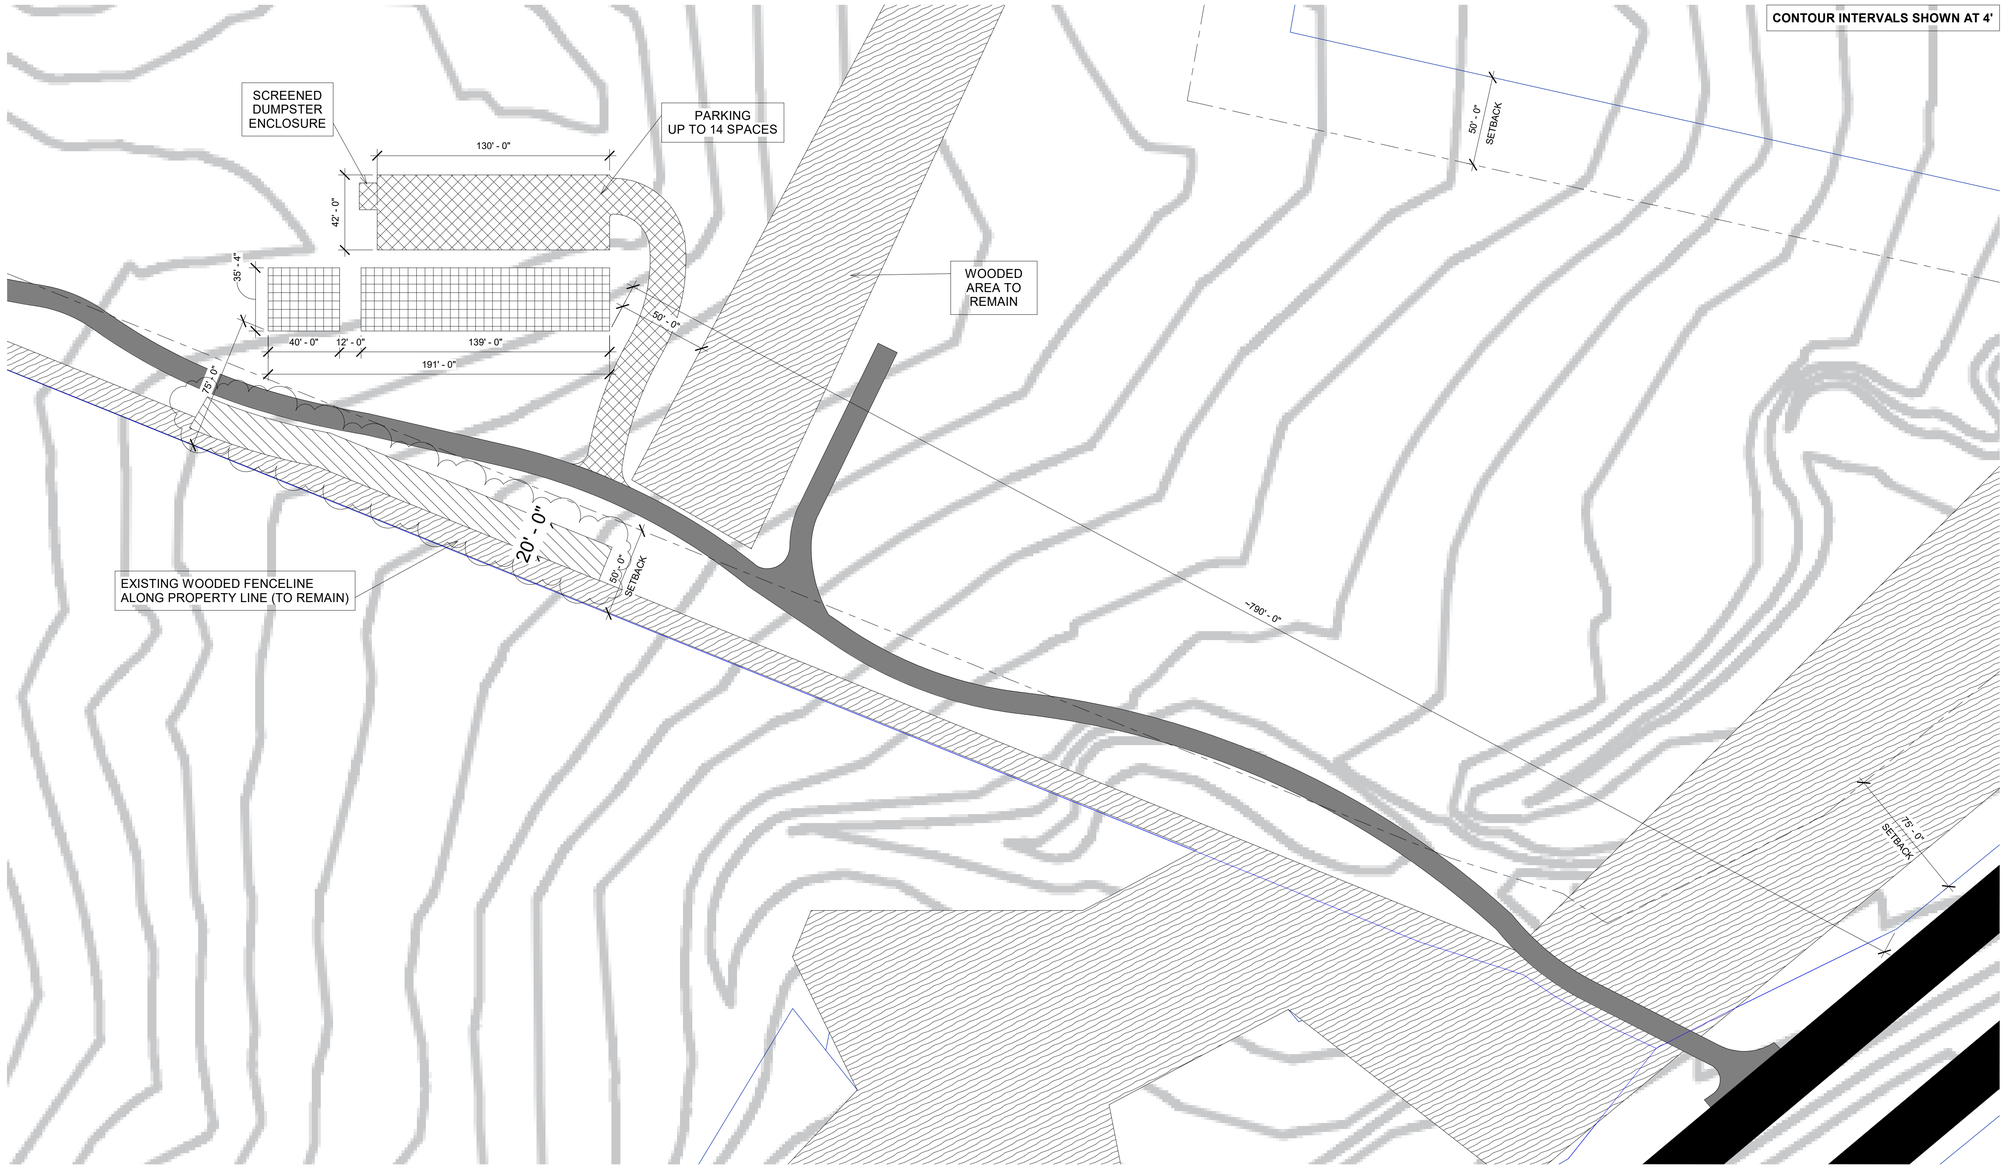

1 PROPOSED LAYOUT
1" = 40'-0"

COLEMAN-ADAMS CONSTRUCTION, Inc.

www.coleman-adams.com
Office: (434) 525-4700
Fax: (434) 525-4437

DRAWING ACCEPTANCE AGREEMENT

THIS DRAWING IS THE PROPERTY OF **COLEMAN-ADAMS CONSTRUCTION, INC.** AND IS SUBMITTED IN CONFIDENCE WITH THE UNDERSTANDING AND AGREEMENT THAT IT IS NOT TO BE REPRODUCED, COPIED, OR LOANED IN PART OR IN WHOLE. IT IS NOT TO BE USED IN ANY MANNER WHICH MAY CONSTITUTE A DETRIMENT, DIRECTLY OR INDIRECTLY, TO **COLEMAN-ADAMS CONSTRUCTION, INC.** NOR SUBMITTED TO COMPETITORS THEREOF WITHOUT THE EXPRESSED WRITTEN CONSENT AND APPROVAL OF **COLEMAN-ADAMS CONSTRUCTION, INC.** ACCEPTANCE OF THIS DRAWING WILL BE CONSTRUED AS AN AGREEMENT OF THE ABOVE.

No.	Description	Date
1	INCREASED SCREEN PLANTING DEPTH AND LENGTH. RELOCATED TO OTHER SIDE OF DRIVE	07/22/2022

CROWN ORCHARD
COVESVILLE SEASONAL HOUSING

ENLARGED CONCEPTUAL PLAN - PROPOSED LAYOUT

Project number	222-100-053
Date	05/09/2022
Drawn by	JMT
Checked by	JMT

A102

Scale	As indicated

7/22/2022 2:43:44 PM