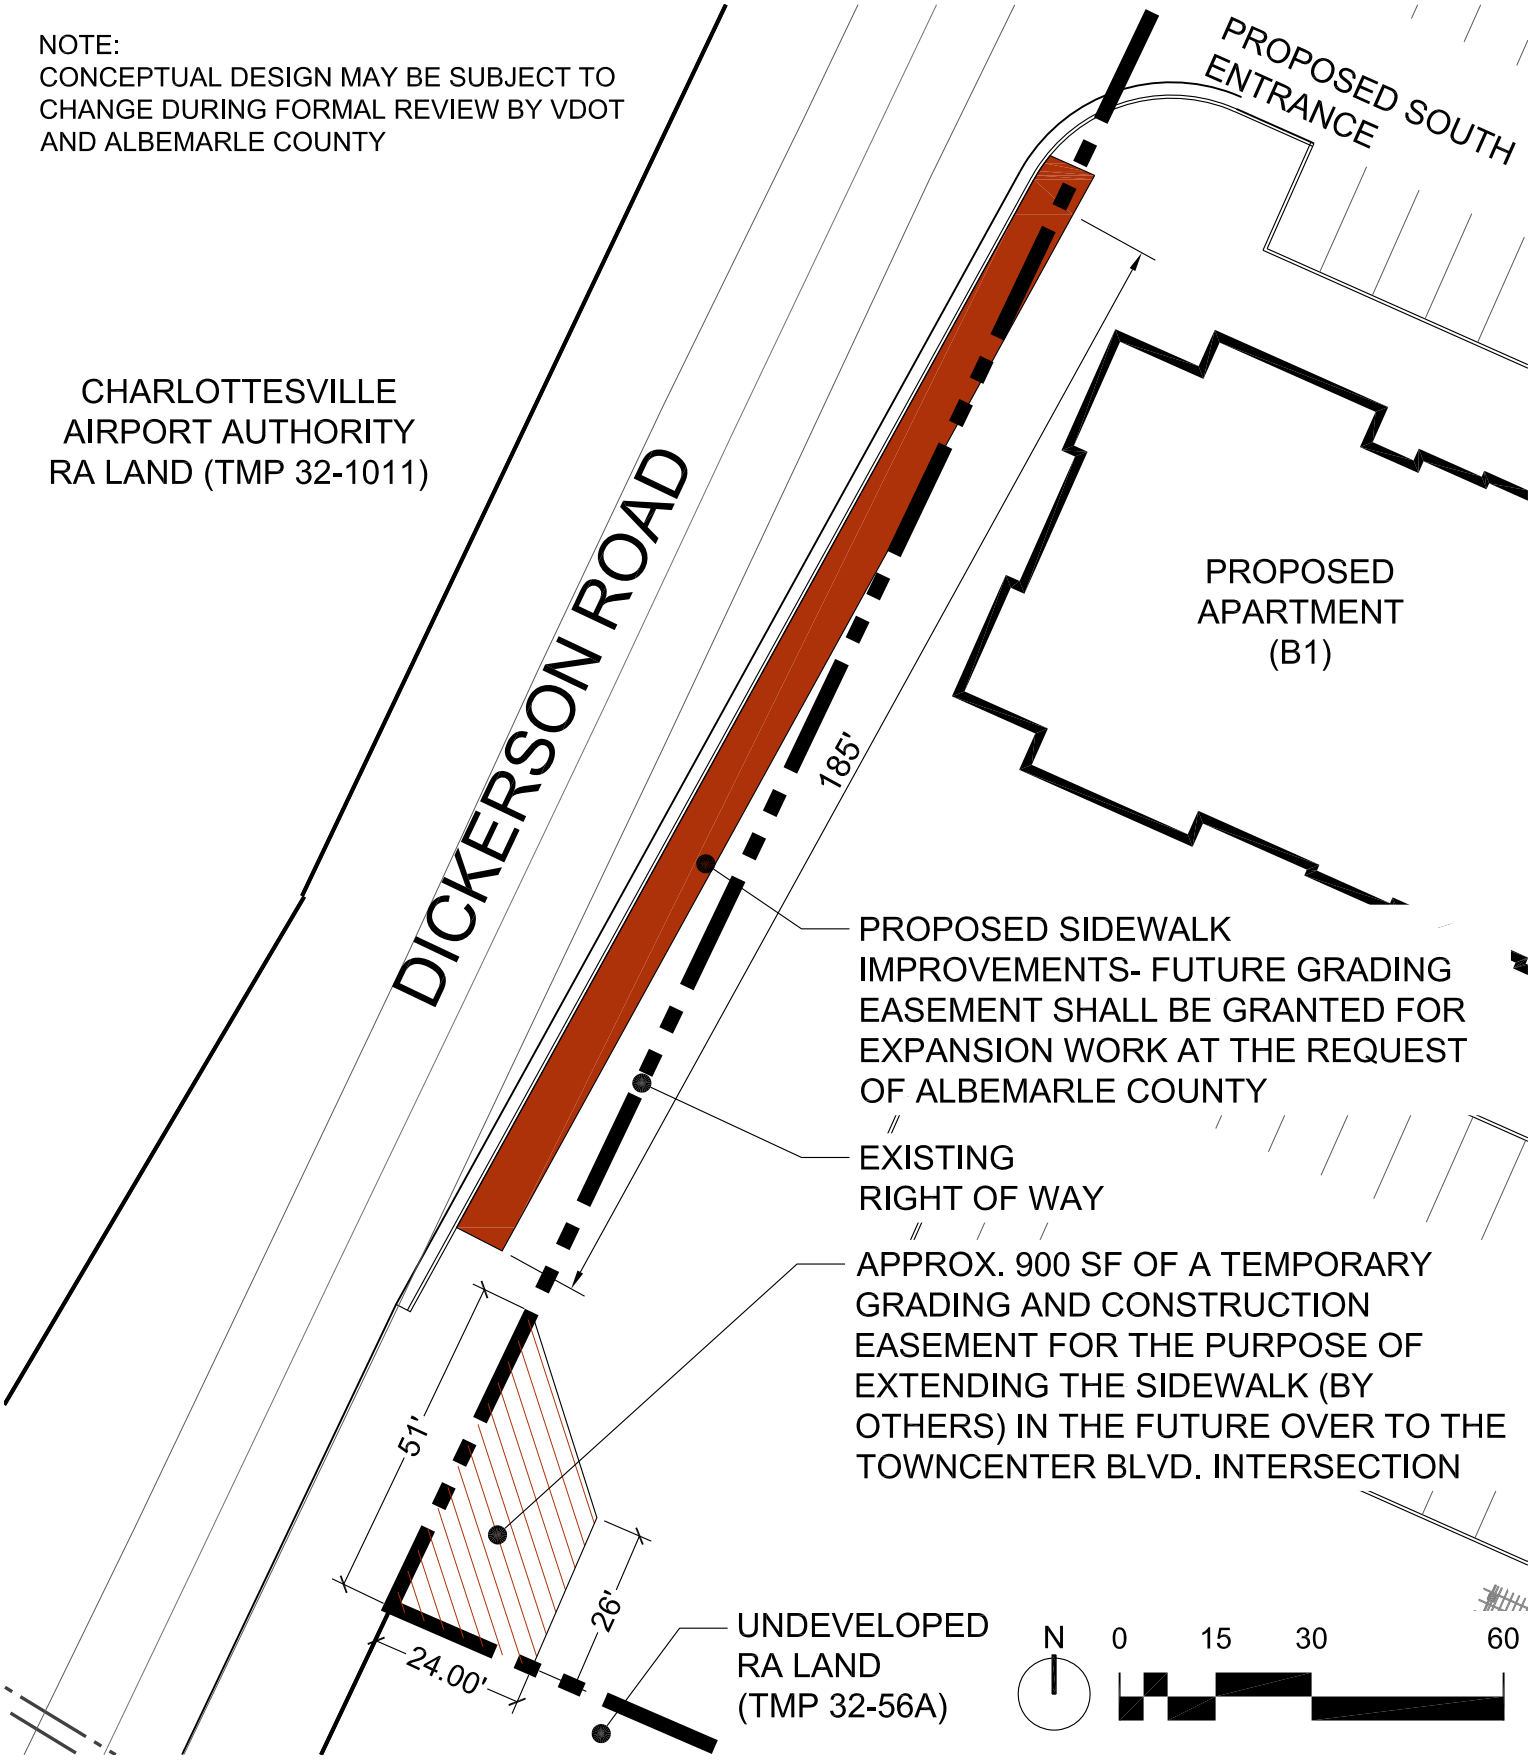


WILLOW GLEN
DICKERSON ROAD CONCEPTUAL SIDEWALK IMPROVEMENT EXHIBIT

date: 03/21/22

EDWARDS designStudio
Landscape Architecture and Site Planning
tele| 434.531.7507
edwardsdesignstudio.com