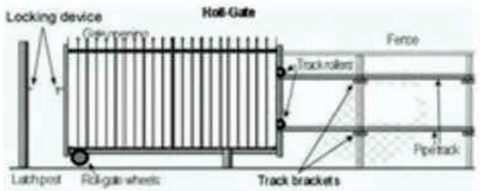


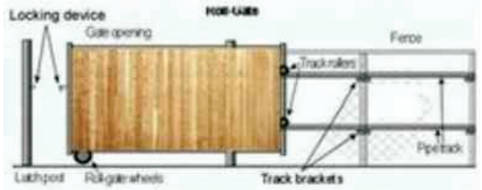

PROPOSED GATE / FENCE DETAIL

No Scale

## PLANT MATERIAL SCHEDULE

| QTY | BOTANICAL NAME | COMMON NAME | MINIMUM INSTALLED SIZE |
|---|---|---|---|
| 5 | JUNIPERUS VIRGINIANA & CVS | EASTERN REDCEDAR | 4' - 5' HT. |
| 4 | AUCUBA JAPONICA | JAPANESE AUCUBA | 1.5" - 2.5" CAL |
| 2 | ILEX CORNUTA "BURFORDII" | BURFORD HOLLY | 1.5" - 2.5" CAL |

LANDSCAPE PLANTING NOTE

ALL SITE PLANTINGS OF TREES AND SHRUBS SHALL BE ALLOWED TO REACH, AND BE MAINTAINED AT, MATURE HEIGHT; THE TOPPING OF TREES IS PROHIBITED. SHRUBS AND TREES SHALL BE PRUNED MINIMALLY AND ONLY TO SUPPORT THE OVERALL HEALTH OF THE PLANT.

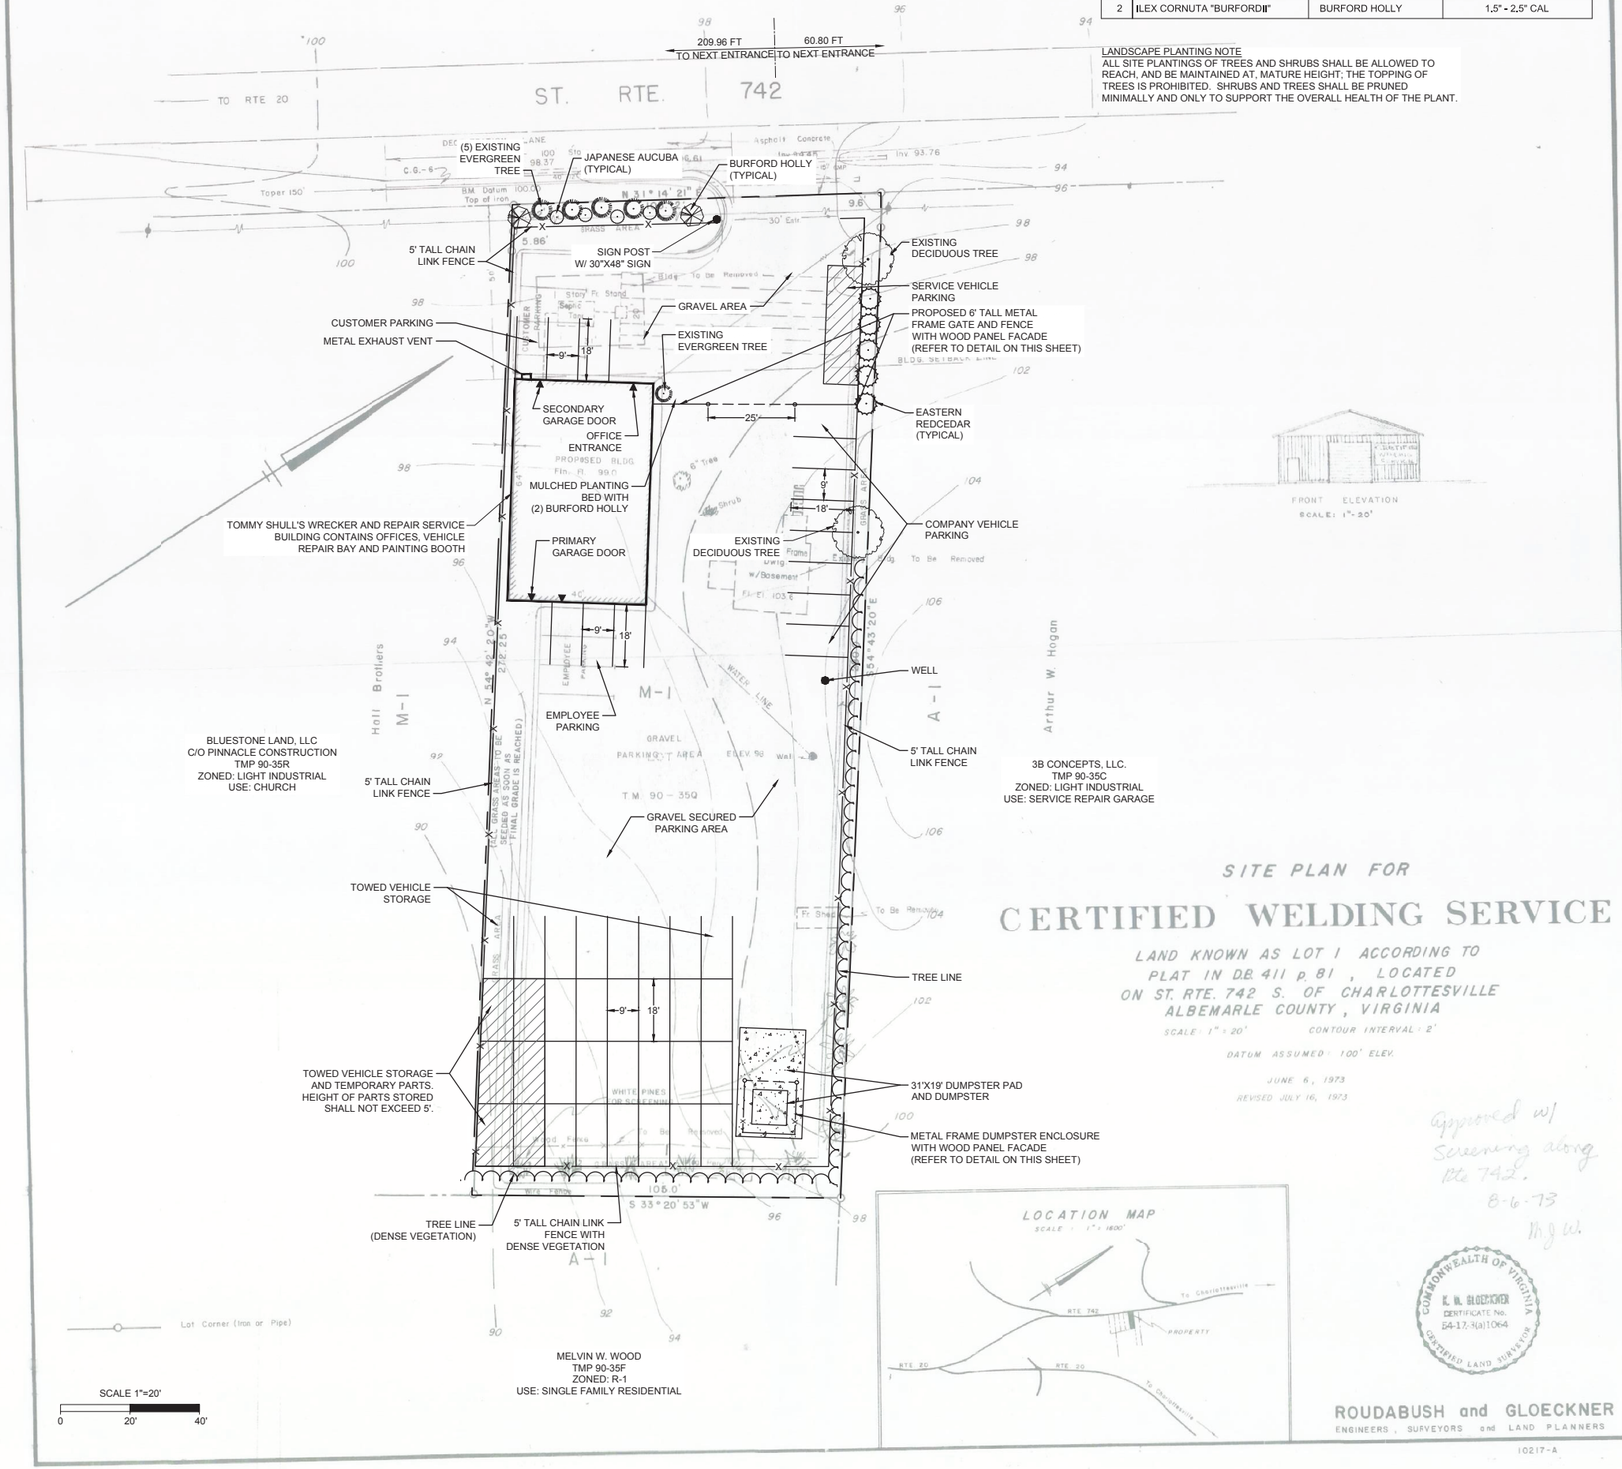



THIS DRAWING PREPARED AT THE
**CHARLOTTESVILLE OFFICE**
919 2nd St. S.E. | Charlottesville, VA 22902
TEL 434.295.5624 FAX 434.293.8317 www.timmons.com


YOUR VISION ACHIEVED THROUGH OURS.

| REVISION DESCRIPTION | DATE |
|---|---|
| | |

| | |
|---|---|
| DATE | 09/15/16 |
| DRAWN BY | C.SHIFFLETT |
| DESIGNED BY | C. SHIFFLETT |
| CHECKED BY | C. KOTARSKI |
| SCALE | 1"=20' |

# TIMMONS GROUP

SUP APPLICATION

COUNTY OF ALBEMARLE, VA

CONCEPTUAL PLAN

JOB NO. 38669

SHEET NO. C2.0


These plans and associated documents are the exclusive property of TIMMONS GROUP and may not be reproduced in whole or in part and shall not be used for any purpose whatsoever, inclusive, but not limited to construction, bidding, and/or construction staking without the express written consent of TIMMONS GROUP.



R:\103\38669-Shulls_Towing\DWG\Sheet\Application Plan\38669C-C1.0-APP.dwg | Plotted on 12/6/2016 11:38 AM | by Richard Baier