
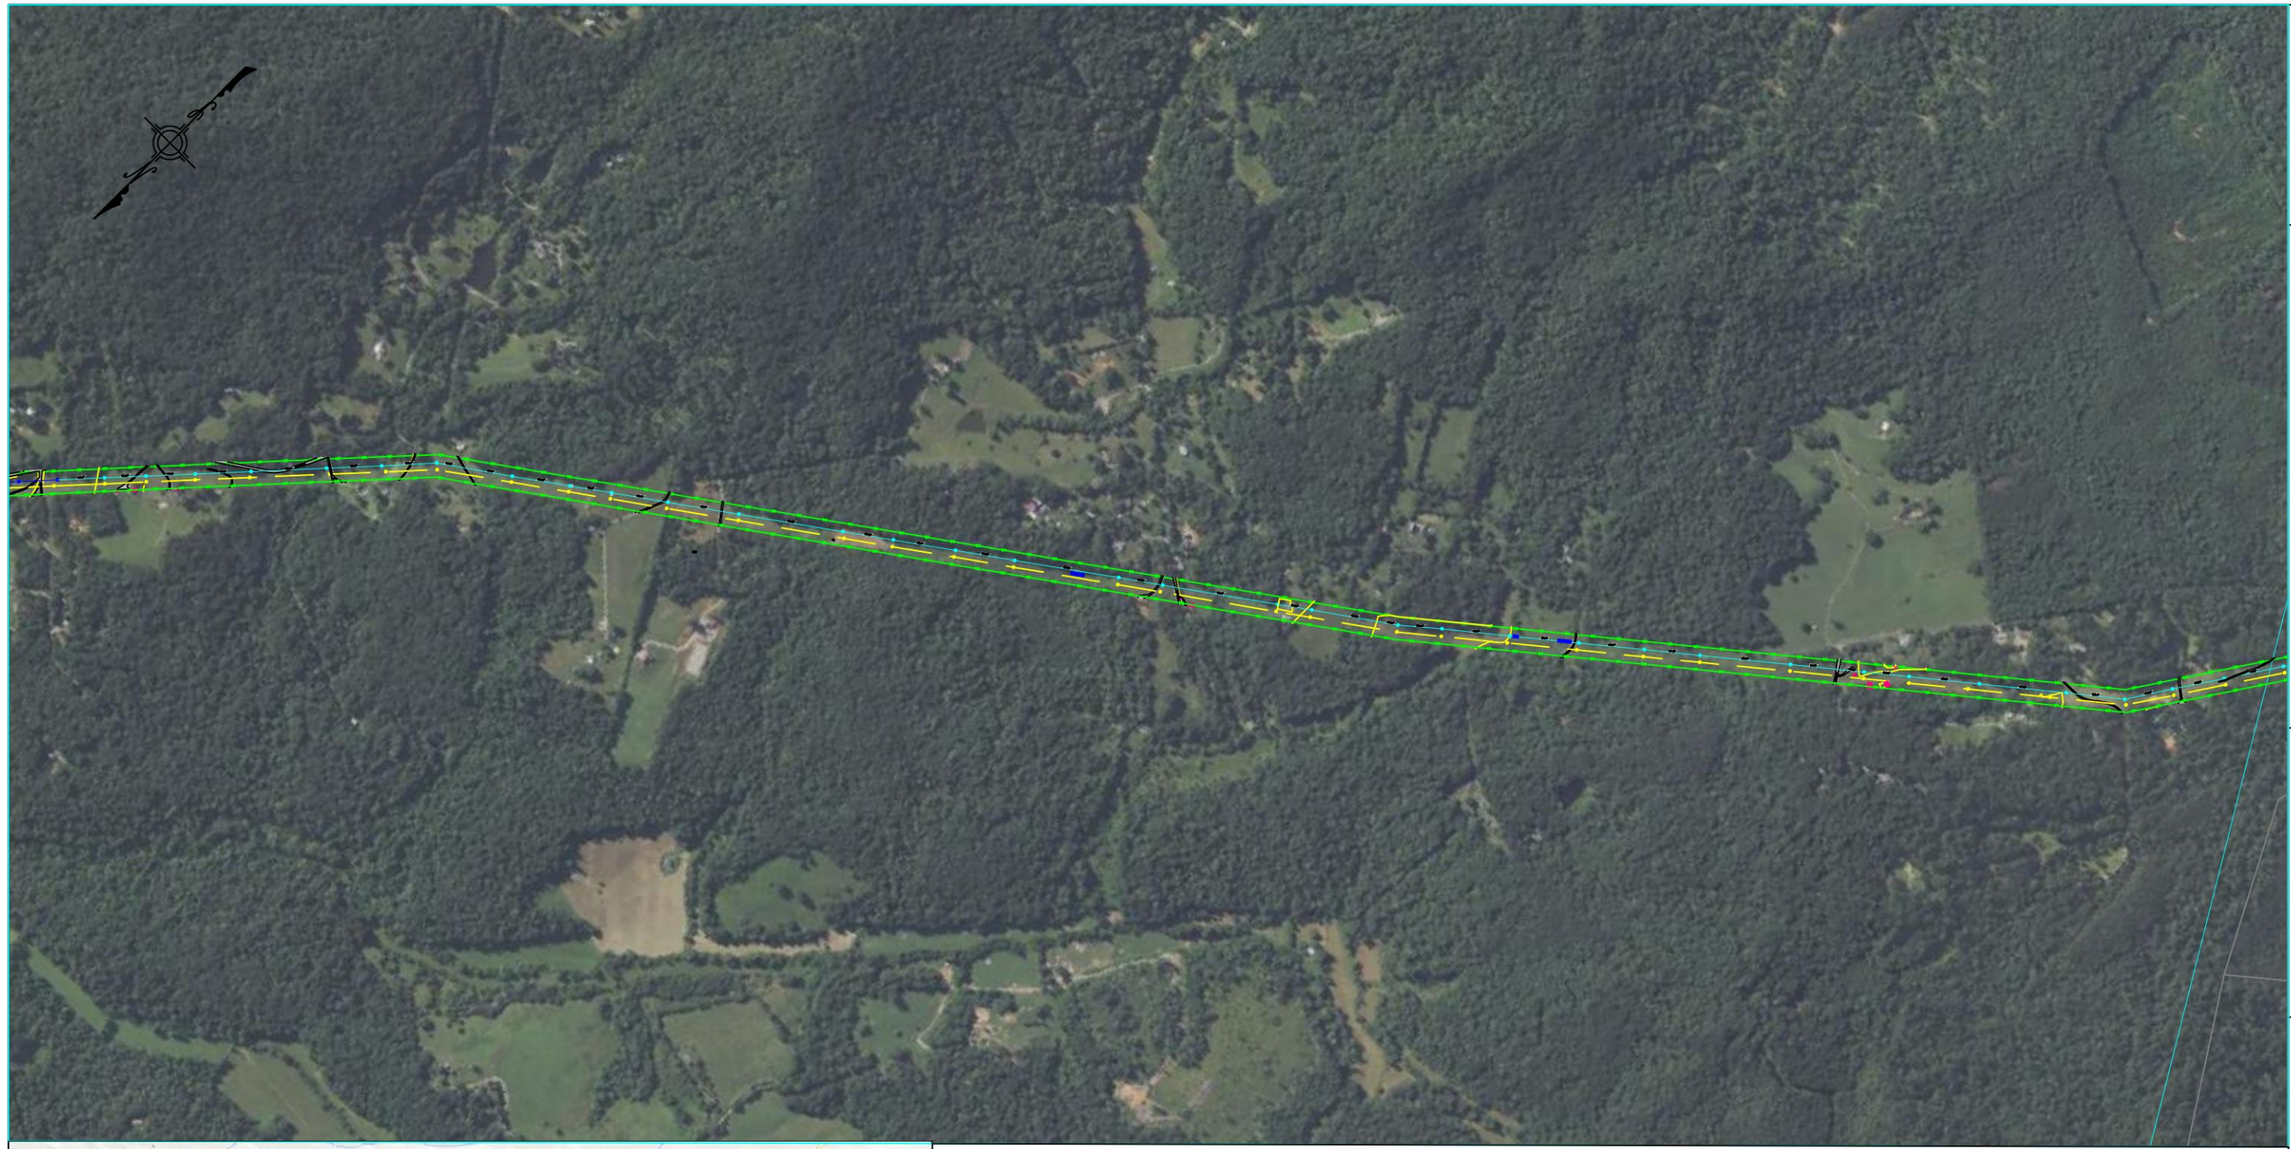


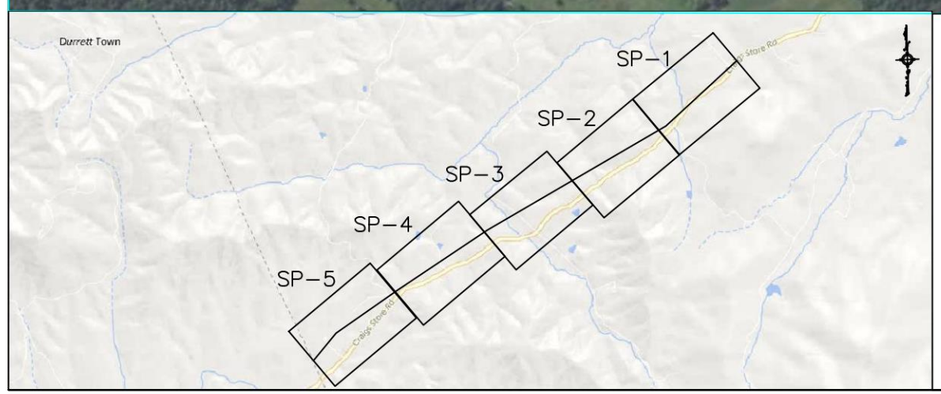

LEGEND

NEW TRANSMISSION POLE NUMBER	1	STREAM/CREEK/RIVER	
NEW TRANSMISSION POLE		ROAD/DRIVEWAY/TRAIL	
EXISTING TRANSMISSION POLE		BUILDING	
EXISTING RIGHT-OF-WAY	R/W	TIMBER MATT BRIDGING	
PROPERTY LINE (FROM GIS)		POND	

SHEET NO. 0 OF 5

MIDWAY SUBSTATION TO MARTIN'S STORE SUBSTATION
TEMPORARY ACCESS PLAN

FILENAME: 10053_ESCP
ENGINEER: SJH REV'D BY: LRH
DRAWN BY: MCM REV'D BY:
DATE: 06/18/2024 REV. DATE:
SCALE: 1" = 1000'

CENTRAL VIRGINIA
ELECTRIC COOPERATIVE

LEGEND

NEW TRANSMISSION POLE NUMBER	1	STREAM/CREEK/RIVER	
NEW TRANSMISSION POLE		ROAD/DRIVEWAY/TRAIL	
EXISTING TRANSMISSION POLE		BUILDING	
EXISTING RIGHT-OF-WAY	R/W	TIMBER MATT BRIDGING	
PROPERTY LINE (FROM GIS)		POND	

N/F
FRANK G. RYDER REV. T/A & FAMILY TRUST;
SHIRLEY S. RYDER, & BARBARA R. STUDHOL
PIN: 08500-00-00-00400

N/F
GREGORY M. HARPER OR WENDY A. KELLER
OR CLARKE KELLER OR PAMELA KELLER
PIN: 08500-00-00-004K0

N/F
KELVIN B. PARKER, JR. &
LINDA L. PARKER
PIN: 08500-00-00-004H1

N/F
RICHARD KEVIN WOOD
PIN: 08500-00-00-005A0

N/F
ANDREA R. FRANKLIN
PIN: 08400-00-00-070A0

N/F
WILLIAM D. WORTMAN
PIN: 08400-00-00-04880

1 — 310.14'
2 — 274.99'
3 — 326.12'
4 — 371.06'
5 — 500.00'
6 — 365.00'
7 — 366.47'
507.81'

N/F
TODD MITCHELL FITZGERALD
OR SHEILA FITZGERALD
PIN: 08500-00-00-004F0

N/F
BLAND M. MARTIN, JR. OR
BRENDA C. MARTIN
PIN: 08500-00-00-004B1

N/F
TRACY O. BUTLER PIN:
08500-00-00-004B0

N/F
TRACY O'NEILL BUTLER &
HANNAH VIRGINIA SHEPHERD
PIN: 08500-00-00-00483

N/F
KEVIN W. MUNRO
PIN: 08500-00-00-004B2

N/F
KEVIN W. MUNRO OR
HANNAH CATHERINE MUNRO
PIN: 08400-00-00-04B20

N/F
WILLIAM D. WORTMAN OR
KAREN G. WORTHAM
PIN: 08400-00-00-04800

N/F
KEVIN W. MUNRO
PIN: 08400-00-00-047A0

N/F
DOUGLAS Z. GELLMAN
PIN: 08400-00-00-048A0

N/F
RALPH E. DONNELL OR
TINA M. MACINTYRE
PIN: 08400-00-00-04900

N/F
WILLIAM D. WORTMAN OR
KAREN G. WORTHAM
PIN: 08400-00-00-04800

MATCH LINE – SEE SHEET 2 OF 5


200 100 50 0 200
1"= 200'

SHEET NO. 1 OF 5

MIDWAY SUBSTATION TO
MARTIN'S STORE SUBSTATION
TEMPORARY ACCESS PLAN

FILENAME: 10053_ESCP
ENGINEER: SJH REV'D BY: LRH
DRAWN BY: MCM REV'D BY:
DATE: 06/18/2024 REV. DATE:
SCALE: 1' = 200'

CENTRAL VIRGINIA
ELECTRIC COOPERATIVE

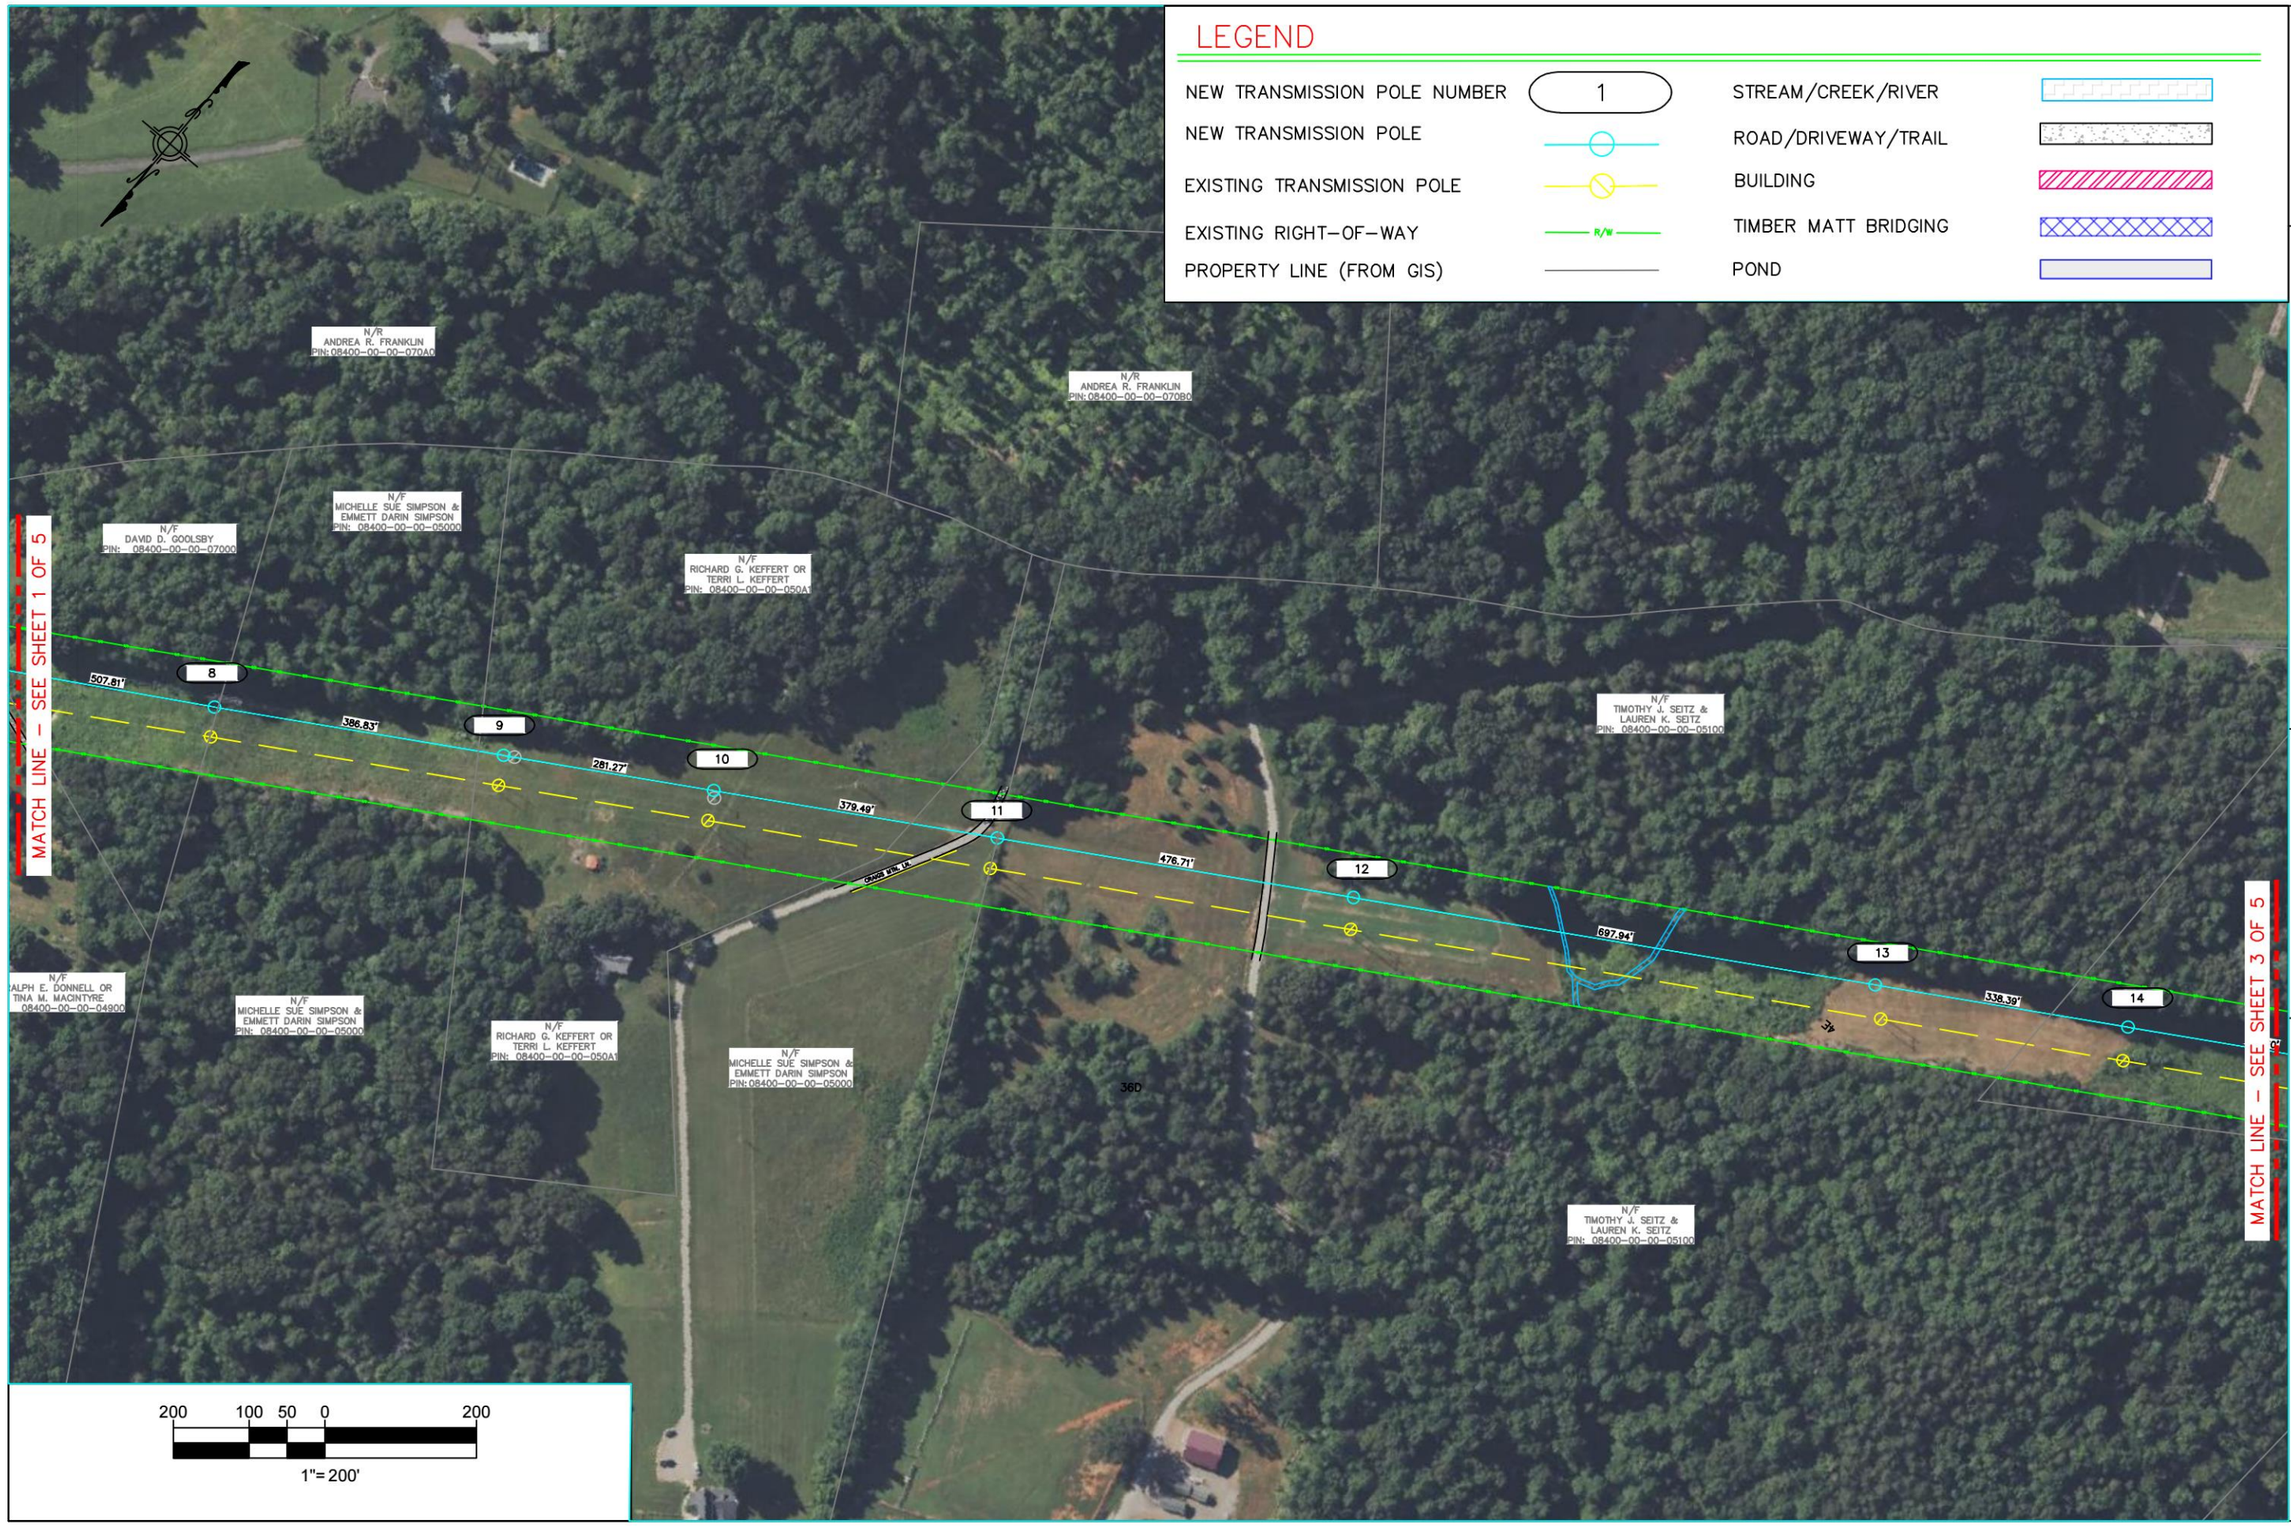


SHEET NO. 2 OF 5

MIDWAY SUBSTATION TO
MARTIN'S STORE SUBSTATION
TEMPORARY ACCESS PLAN

FILENAME:	10053_ESCP
ENGINEER:	SJH
REV'D BY:	LRH
DRAWN BY:	MCM
REV'D BY:	
DATE:	06/18/2024
REV. DATE:	
SCALE:	1' = 200'

CENTRAL VIRGINIA
ELECTRIC COOPERATIVE

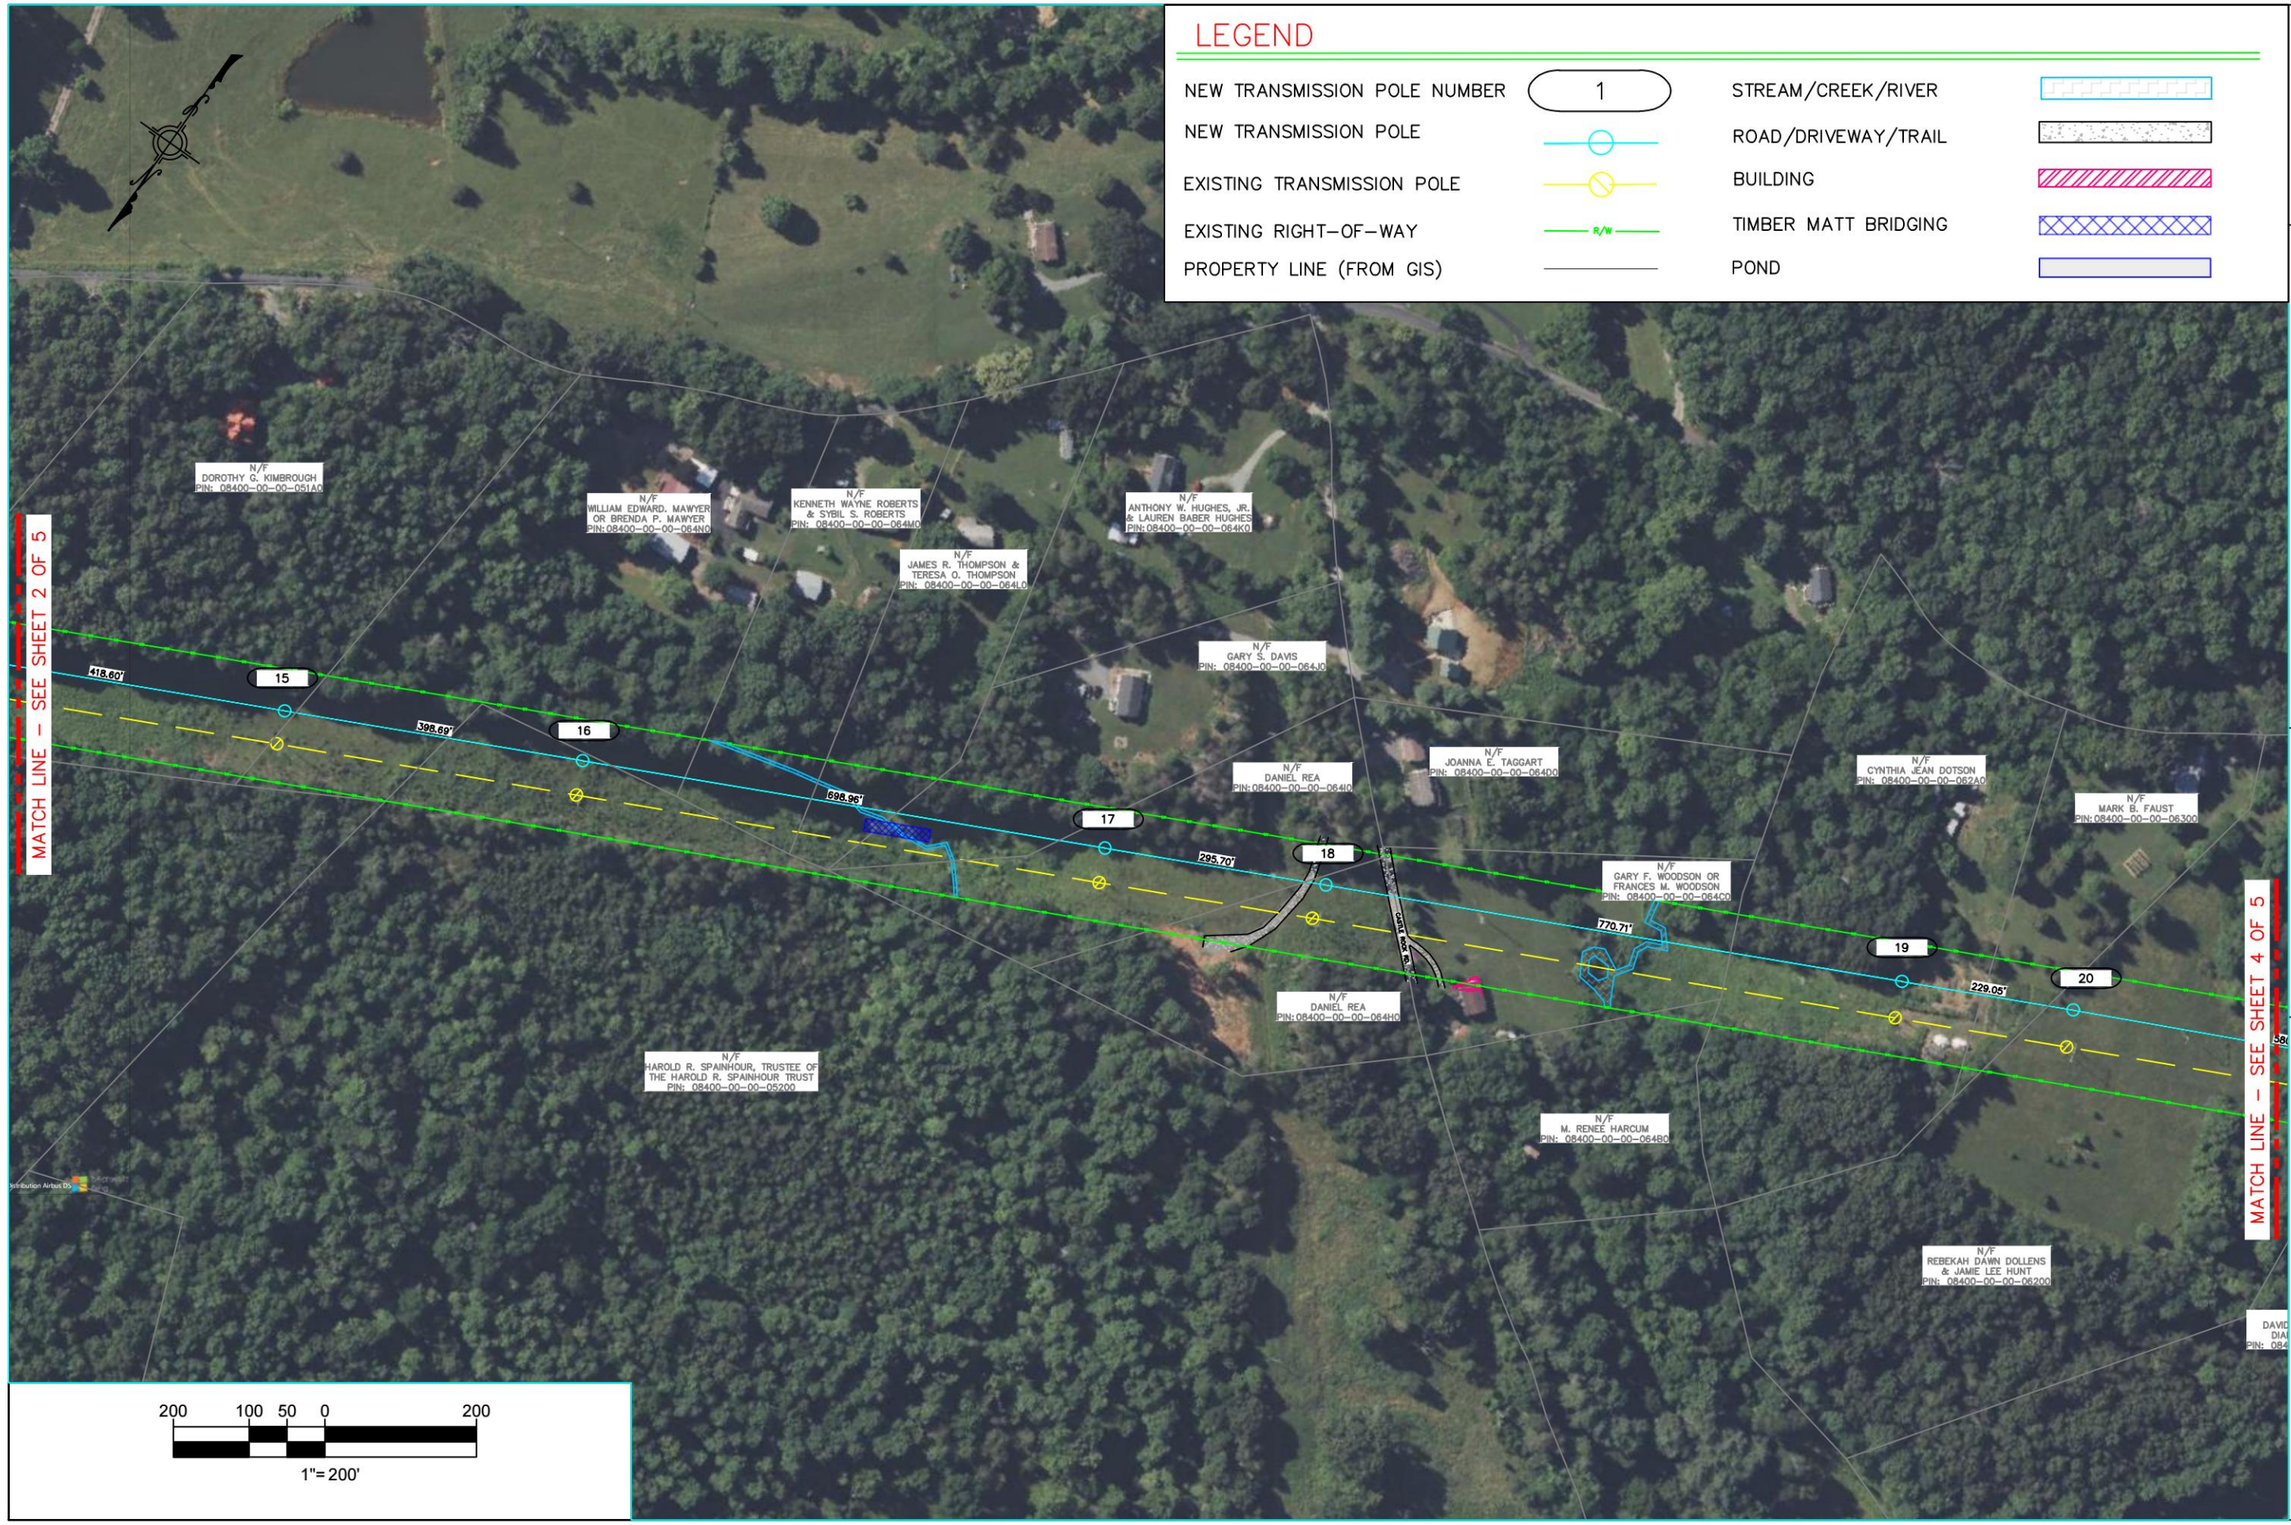


SHEET NO. 3 OF 5

MIDWAY SUBSTATION TO MARTIN'S STORE SUBSTATION TEMPORARY ACCESS PLAN

FILENAME: 10053_ESCP
ENGINEER: SJH REV'D BY: LRH
DRAWN BY: MCM REV'D BY:
DATE: 06/18/2024 REV. DATE:
SCALE: 1" = 200'

CENTRAL VIRGINIA ELECTRIC COOPERATIVE

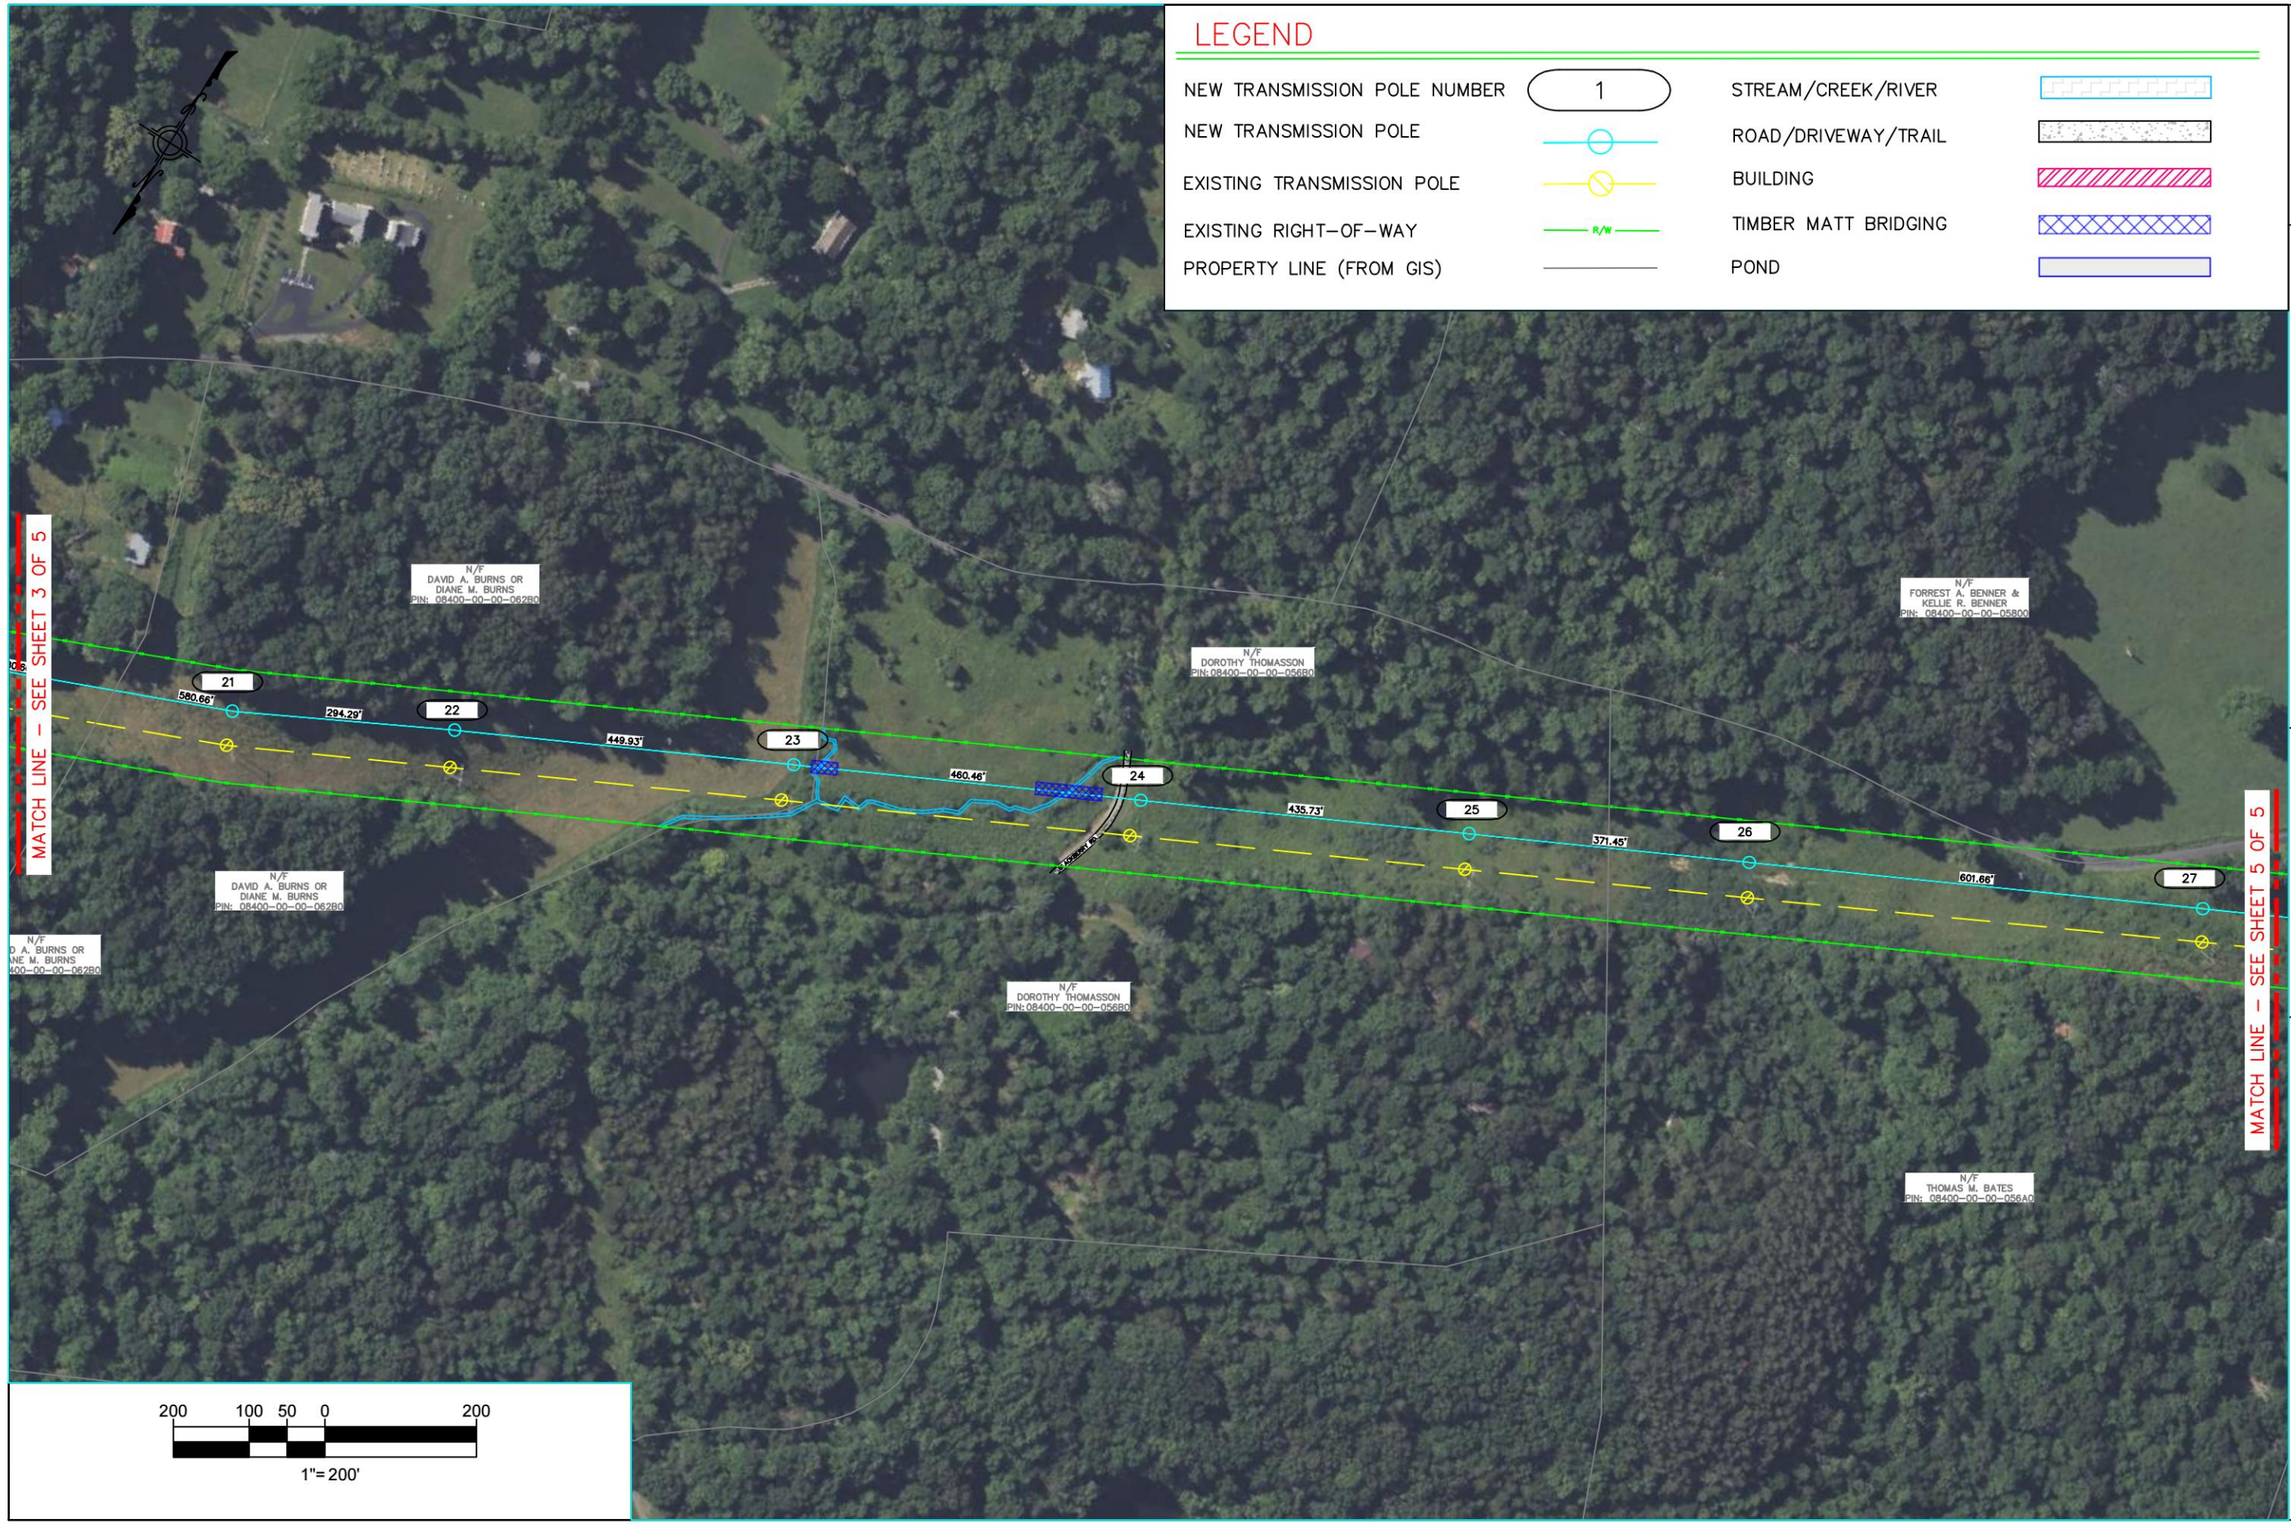

SHEET NO. 4 OF 5

MIDWAY SUBSTATION TO
MARTIN'S STORE SUBSTATION
TEMPORARY ACCESS PLAN

FILENAME: 10053_ESCP
ENGINEER: SJH REV'D BY: LRH
DRAWN BY: MCM REV'D BY:
DATE: 06/18/2024 REV. DATE:
SCALE: 1" = 200'

CENTRAL VIRGINIA
ELECTRIC COOPERATIVE

LEGEND

NEW TRANSMISSION POLE NUMBER	1	STREAM/CREEK/RIVER	
NEW TRANSMISSION POLE		ROAD/DRIVEWAY/TRAIL	
EXISTING TRANSMISSION POLE		BUILDING	
EXISTING RIGHT-OF-WAY	R/W	TIMBER MATT BRIDGING	
PROPERTY LINE (FROM GIS)		POND	

MATCH LINE – SEE SHEET 4 OF 5

N/F
FORREST A. BENNER &
KELLIE R. BENNER
PIN: 08400-00-00-05800

N/F
FORREST A. BENNER &
KELLIE R. BENNER
PIN: 08400-00-00-05700

N/F
RITA M. REYNOLDS, TRUSTEE
OF THE RITA MORRIS
REYNOLDS REVOCABLE TRUST
PIN: 08400-00-00-01500

N/F
ROBERT L. MATHENY, TRUST;
ROBERT L. MATHENY TRUSTEE
PIN: 08400-00-00-01400

N/F
WARREN FERRY, LLC
PIN: 08400-00-00-014B0

N/F
RONALD P. SLAUGHTER, JR.,
WILLIAM SLAUGHTER, &
JOHN DWAYNE SLAUGHTER
PIN: 08400-00-00-01300
[ALBEMARLE]

N/F
LAUREN S. OTTO OR
JONATHAN OTTO
PIN: 08400-00-00-01600

N/F
MICHAEL T. MCCARTHY, JR.
OR NANCY L. P. MCCARTHY
PIN: 08400-00-00-05780

N/F
ALVIN L. LENAHAN OR
MARY K. LENAHAN
PIN: 08400-00-00-01400

N/F
RONALD EDWIN MATHENY, III
PIN: 08400-00-00-014E4

N/F
RONALD E. MATHENY, JR. OR
DONNA R. MATHENY; C/O
RONALD E. MATHENY
PIN: 08400-00-00-014E1

28 — 491.64'
29 — 298.85'
30 — 470.22'
31 — 577.63'
32 — 390.14'
33 — 324.05'
34 — 398.91'
349.78'

N/F
DEENA MORRIS HAMBSCH
PIN: 08400-00-00-014F0

N/F
ALVIN L. LENAHAN OR
MARY K. LENAHAN
PIN: 08400-00-00-01400

N/F
ALVIN L. LENAHAN OR
MARY K. LENAHAN
PIN: 08400-00-00-014J0

N/F
PAUL BYRON MATHENY
PIN: 08400-00-00-014H0

N/F
KENNETH D. MATHENY;
C/O GUARANTY BANK
TAX DEPT T-500
PIN: 08400-00-00-014F2

N/F
RAYMOND K. MATHENY
PIN: 08400-00-00-014F3

N/F
RONALD P. SLAUGHTER, JR.,
WILLIAM SLAUGHTER, &
JOHN DWAYNE SLAUGHTER
PIN: 08400-00-00-01300
[ALBEMARLE]

ALBEMARLE
NELSON

PARCEL #: 8-A-
PIN: 3897-94-8
[NELSON]


200 100 50 0 200
1"= 200'

SHEET NO. 5 OF 5

MIDWAY SUBSTATION TO MARTIN'S STORE SUBSTATION TEMPORARY ACCESS PLAN

FILENAME: 10053_ESCP
ENGINEER: SJH
DRAWN BY: MCM
DATE: 06/18/2024
SCALE: 1" = 200'
REVD BY: LRH
REVD BY:
REV. DATE:

CENTRAL VIRGINIA
ELECTRIC COOPERATIVE

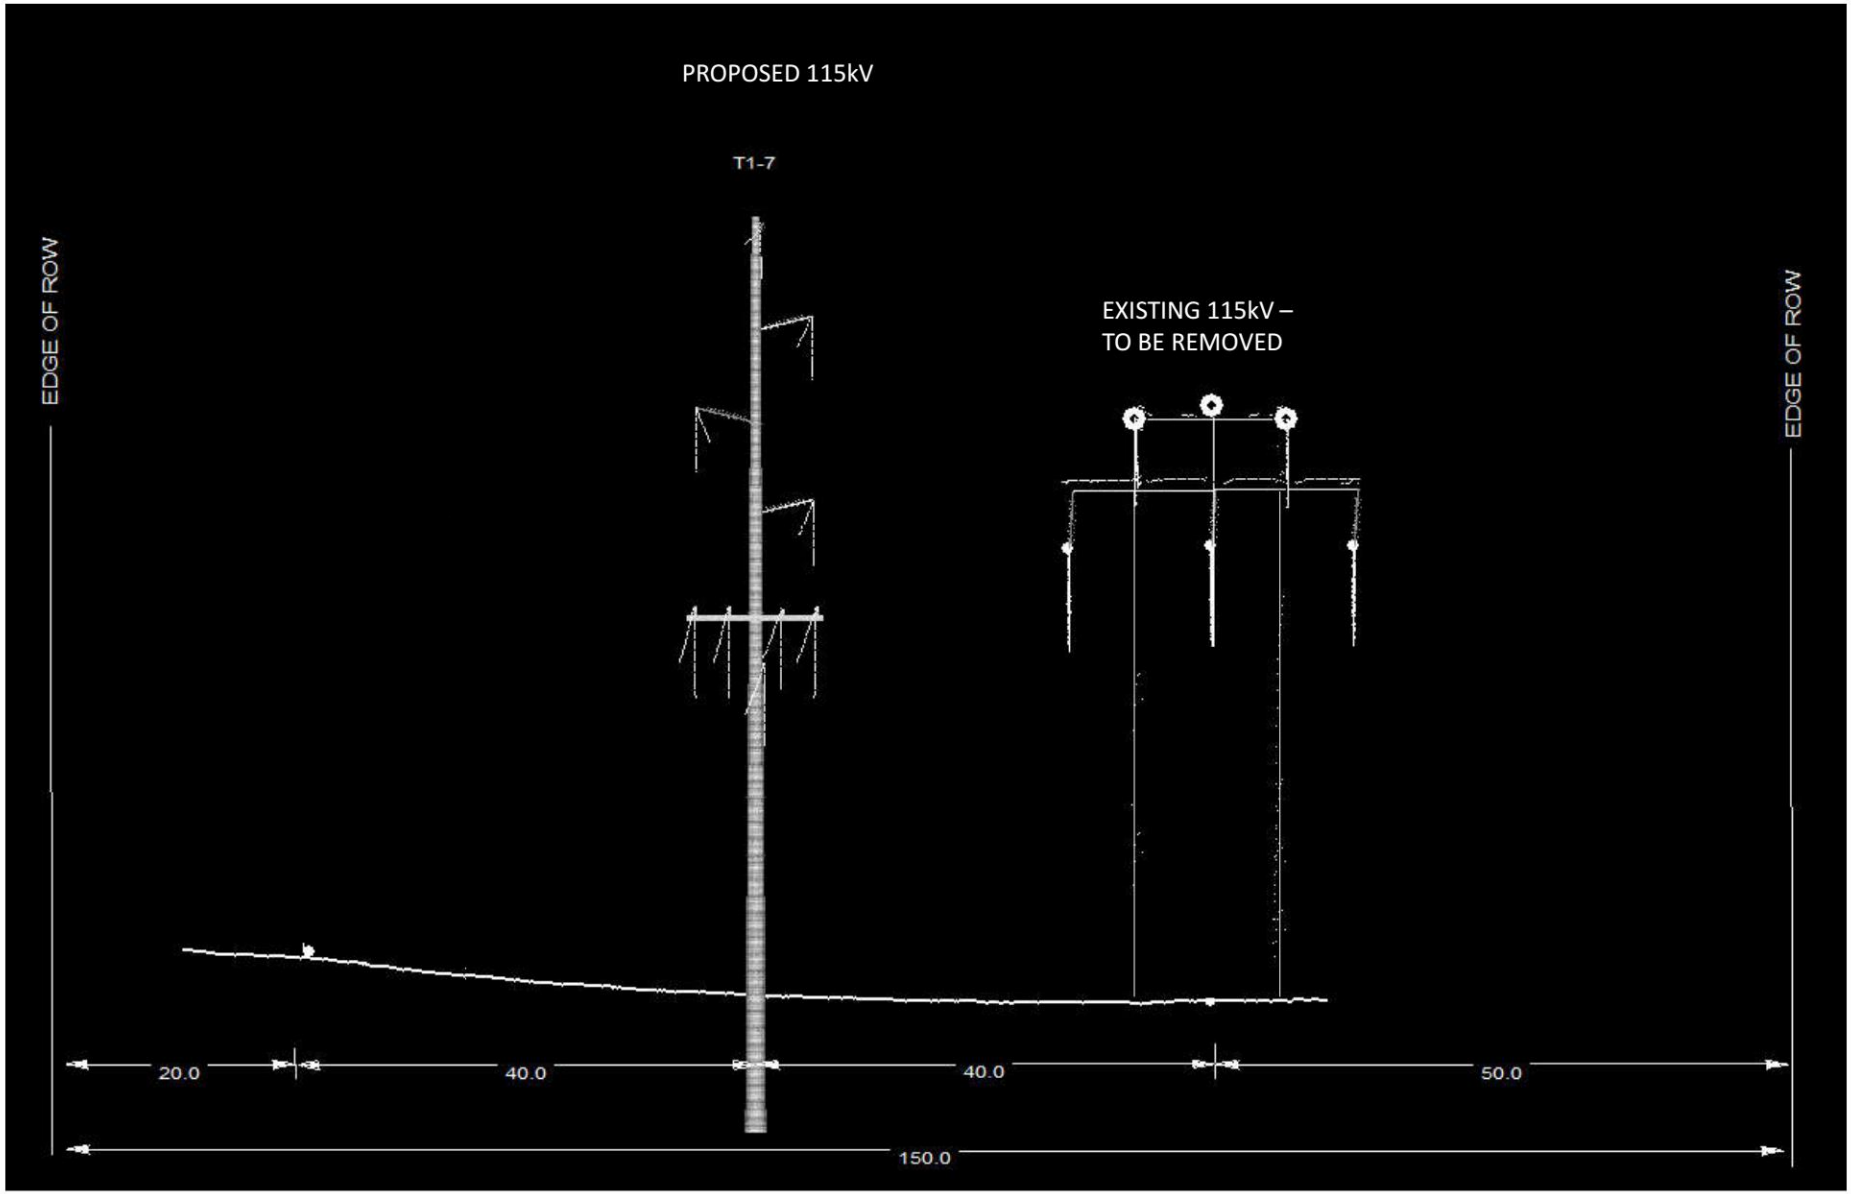
PROPOSED 115kV
T1-7
EXISTING 115kV –
TO BE REMOVED
EDGE OF ROW
EDGE OF ROW
20.0
40.0
40.0
50.0
150.0