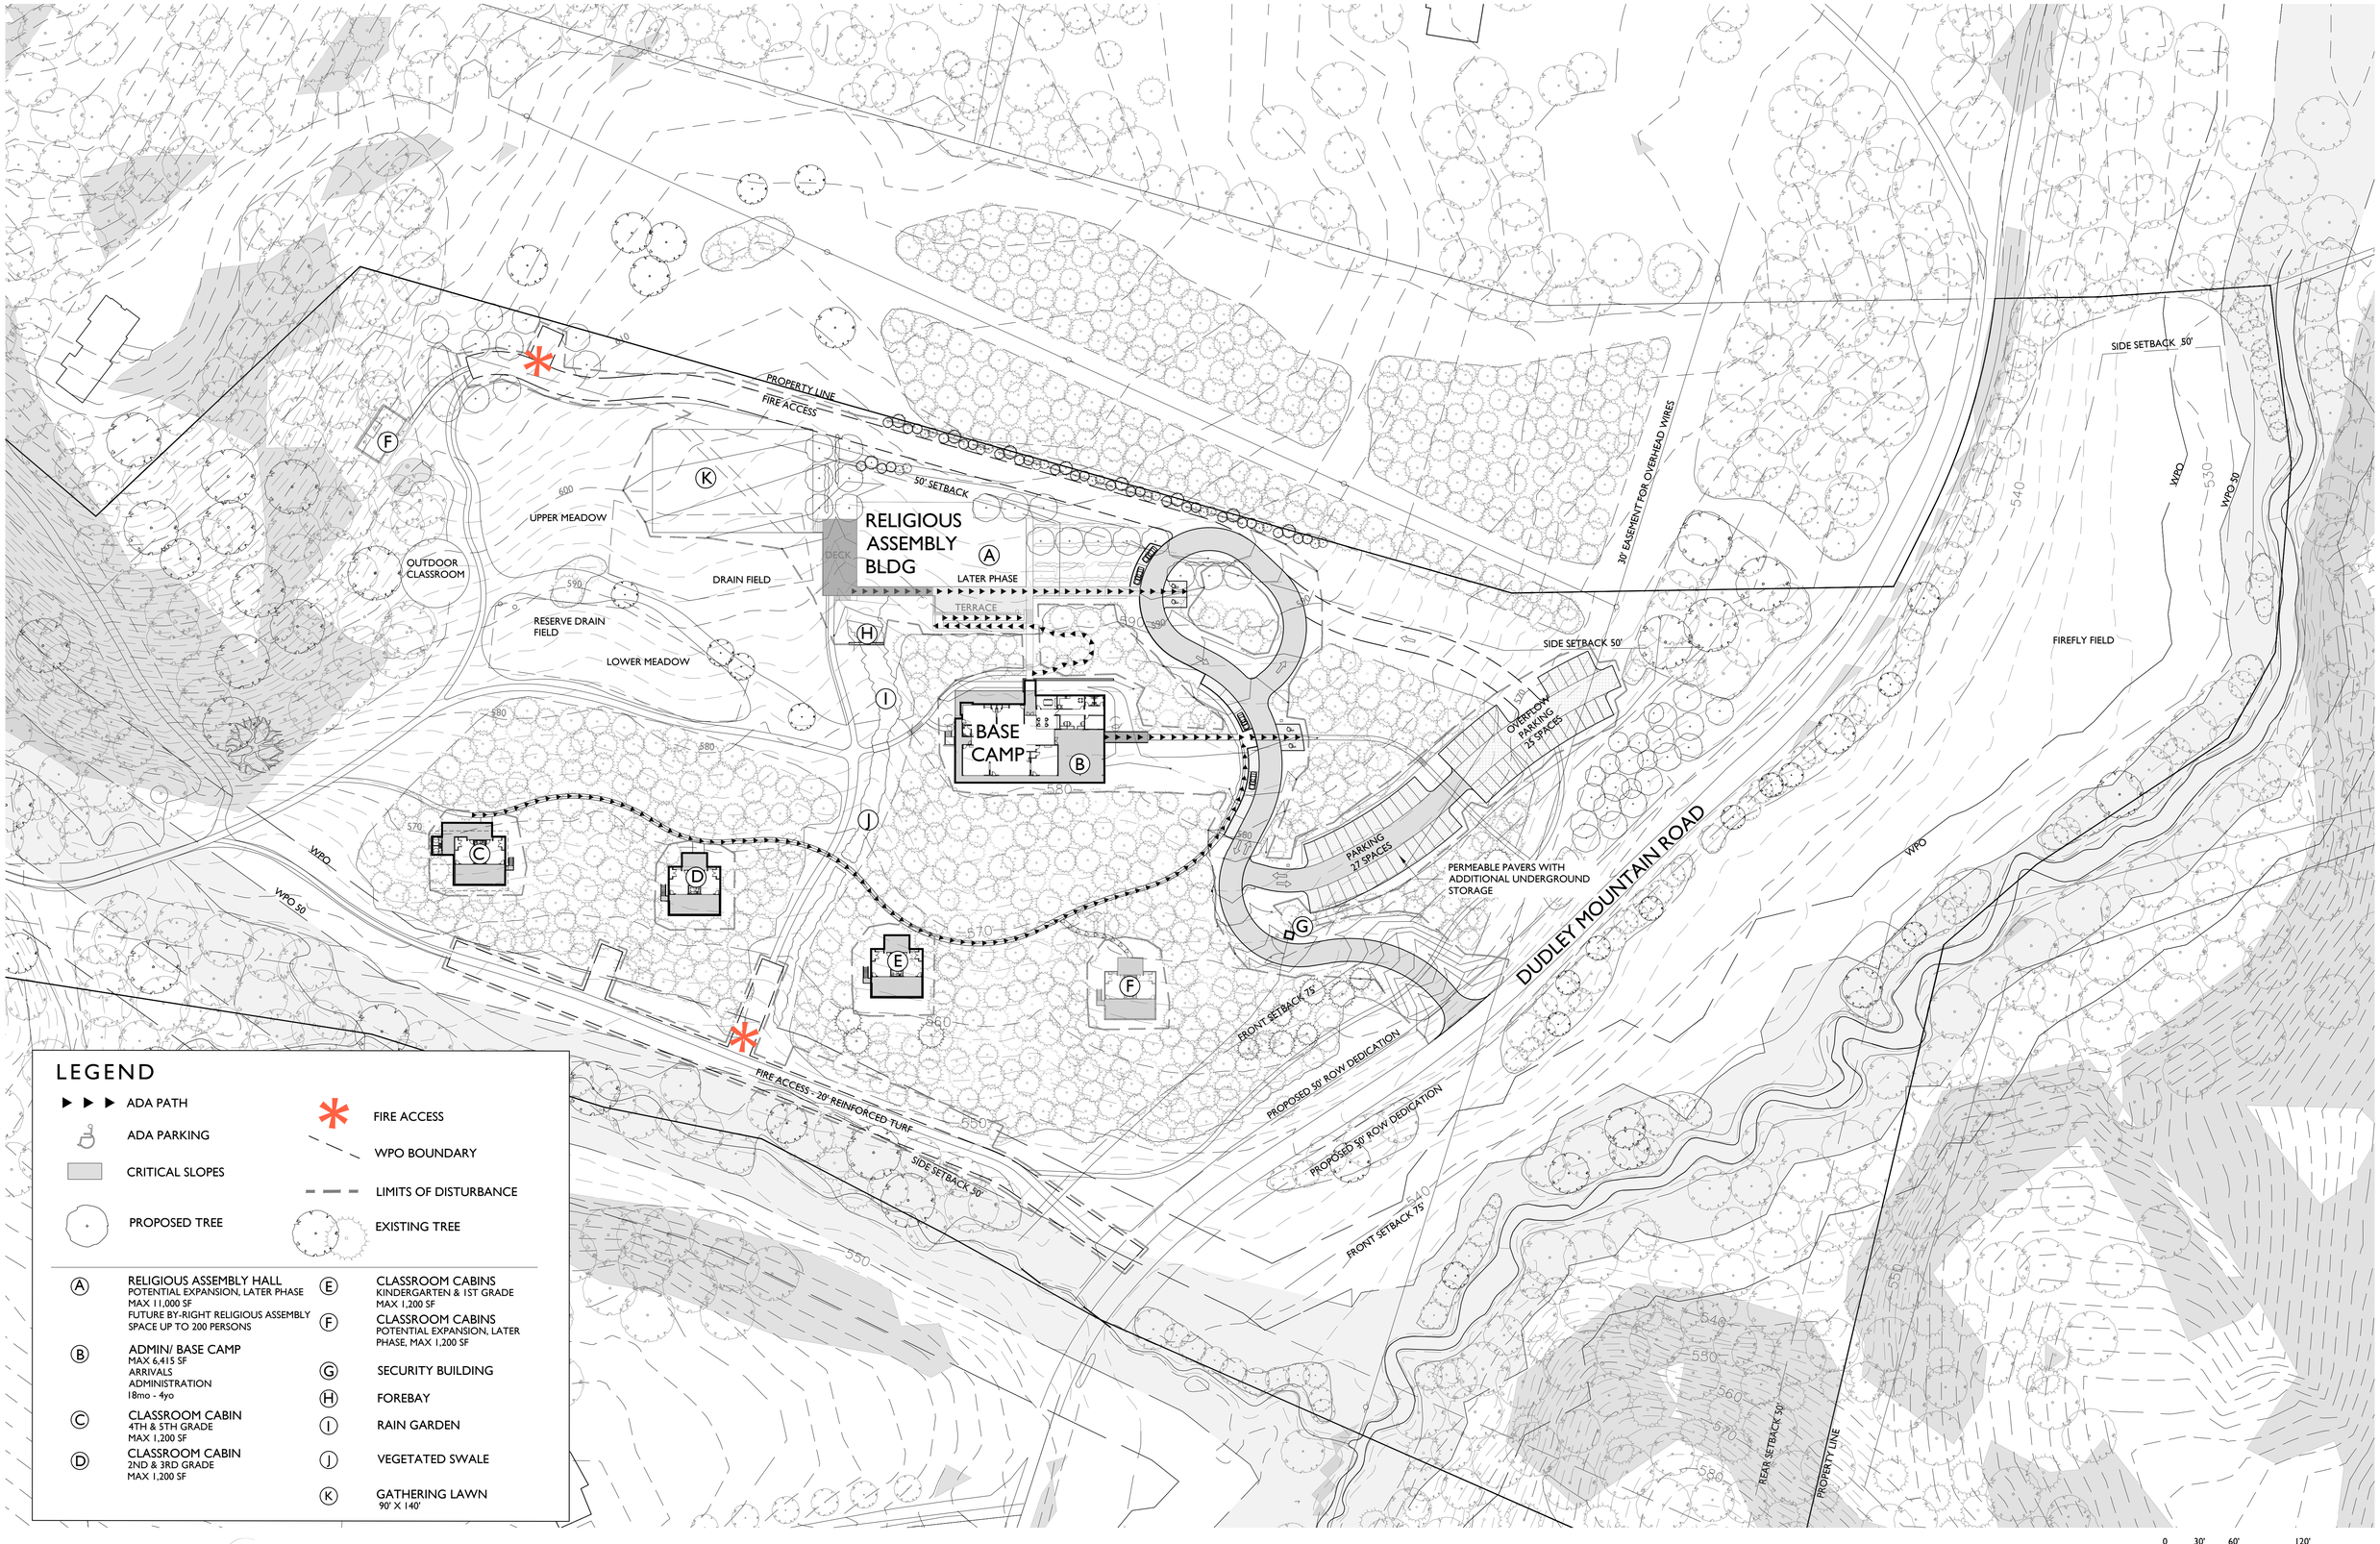


LEGEND

- ADA PATH
- ADA PARKING
- CRITICAL SLOPES
- PROPOSED TREE
- FIRE ACCESS
- WPO BOUNDARY
- LIMITS OF DISTURBANCE
- EXISTING TREE

A RELIGIOUS ASSEMBLY HALL
POTENTIAL EXPANSION, LATER PHASE
MAX 11,000 SF
FUTURE BY-RIGHT RELIGIOUS ASSEMBLY SPACE UP TO 200 PERSONS

B ADMIN/ BASE CAMP
MAX 6,415 SF
ARRIVALS
ADMINISTRATION
18mo - 4yo

C CLASSROOM CABIN
4TH & 5TH GRADE
MAX 1,200 SF

D CLASSROOM CABIN
2ND & 3RD GRADE
MAX 1,200 SF

E CLASSROOM CABINS
KINDERGARTEN & 1ST GRADE
MAX 1,200 SF

F CLASSROOM CABINS
POTENTIAL EXPANSION, LATER PHASE, MAX 1,200 SF

G SECURITY BUILDING

H FOREBAY

I RAIN GARDEN

J VEGETATED SWALE

K GATHERING LAWN
90' X 140'


JCLA STUDIO
jenny@jclastudio.com
thrive architecture


CBI FOREST SCHOOL

DUDLEY MOUNTAIN ROAD PROPERTY
SP202400023

0 30' 60' 120'

SCALE: 1" = 60'
DATE: September 16, 2024
DATE: January 6, 2025

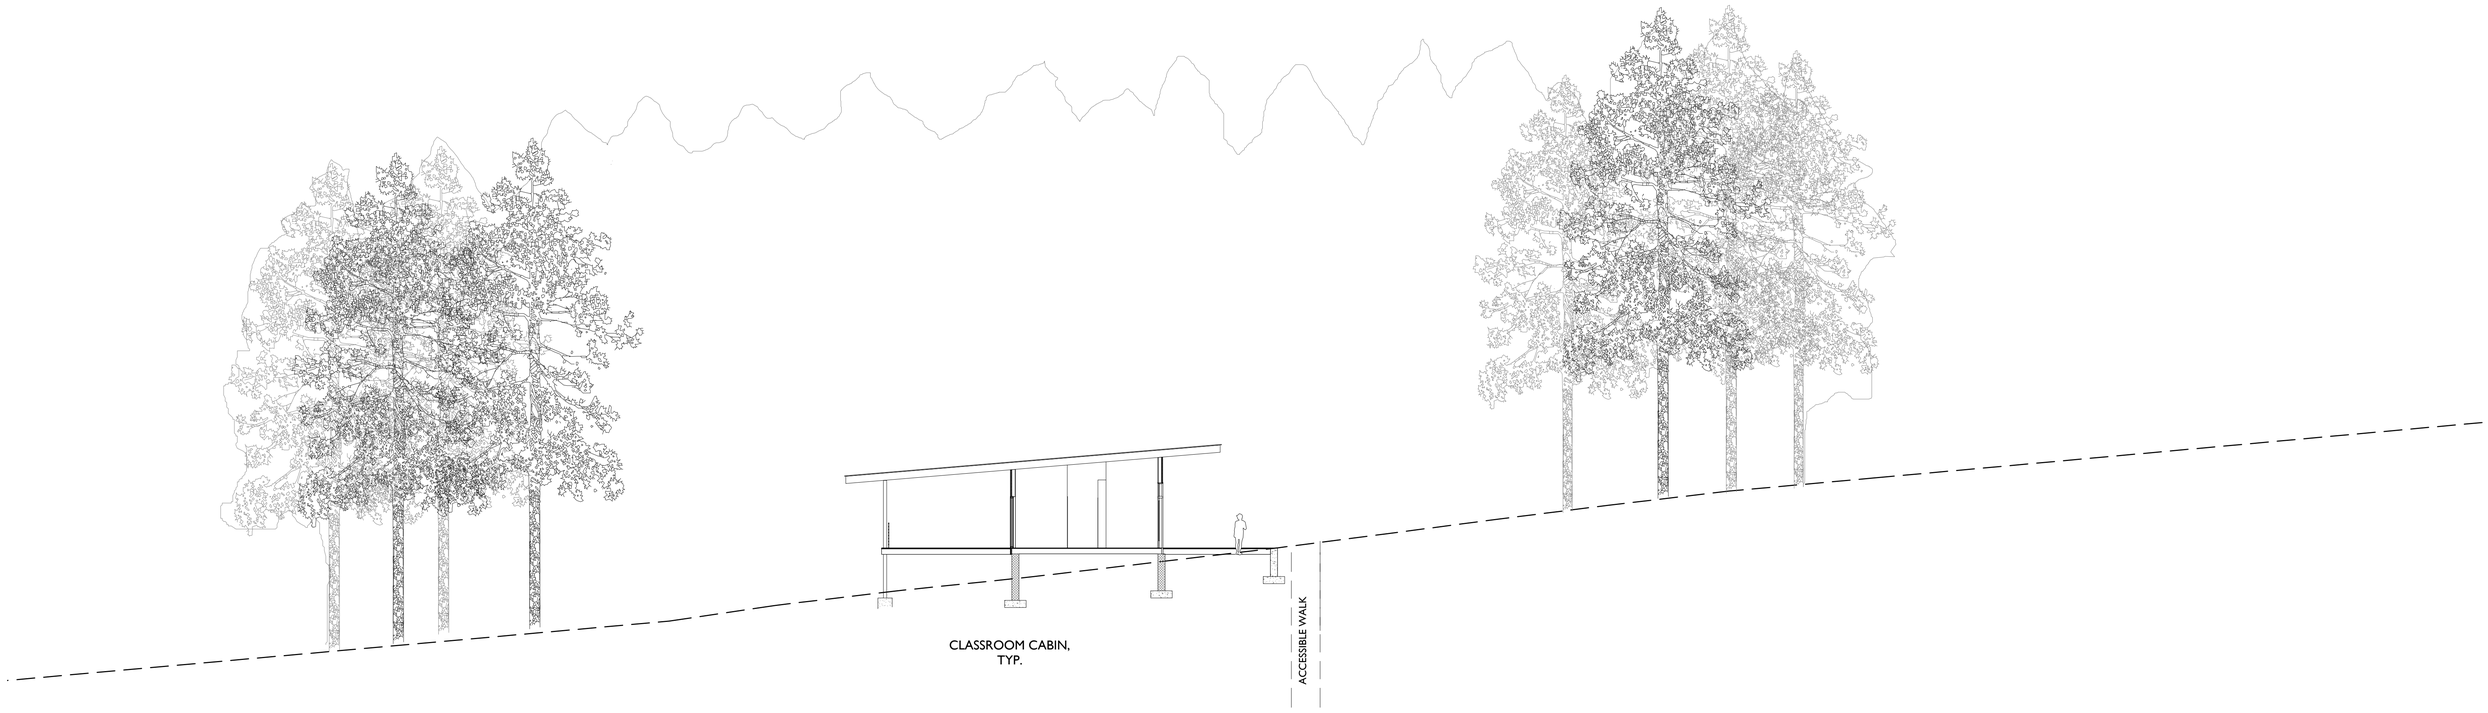

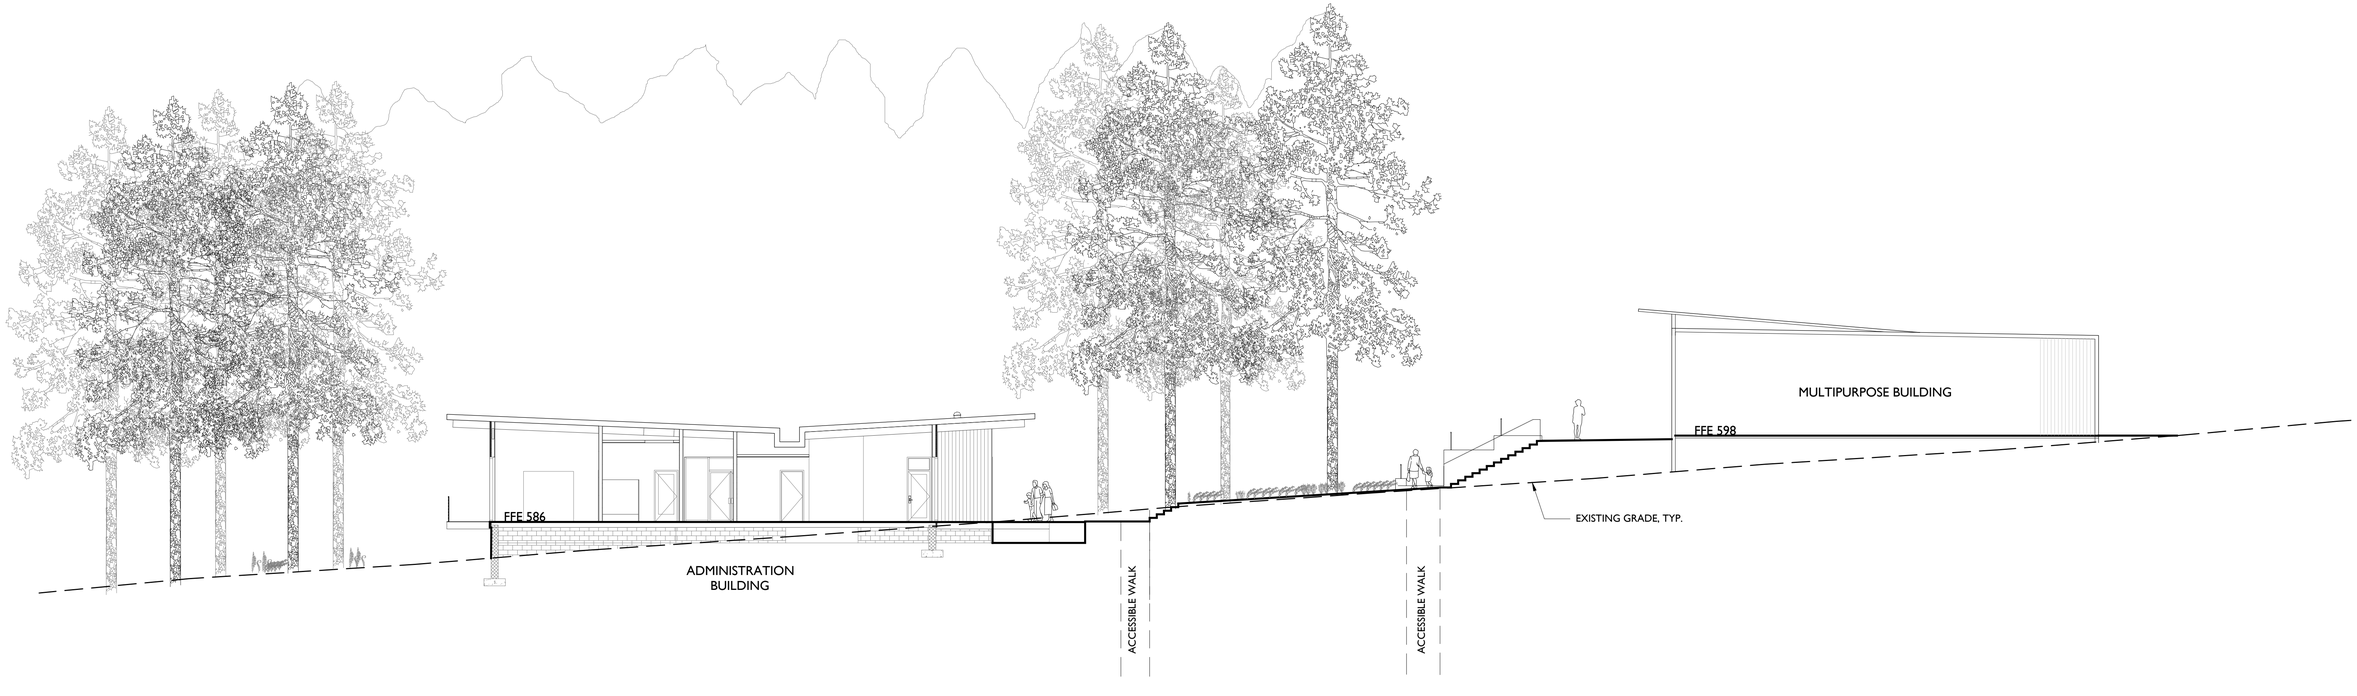

JCLA STUDIO
jenny@jclastudio.com

CBI FOREST SCHOOL

0 5 10 20
SCALE: 1" = 10'