



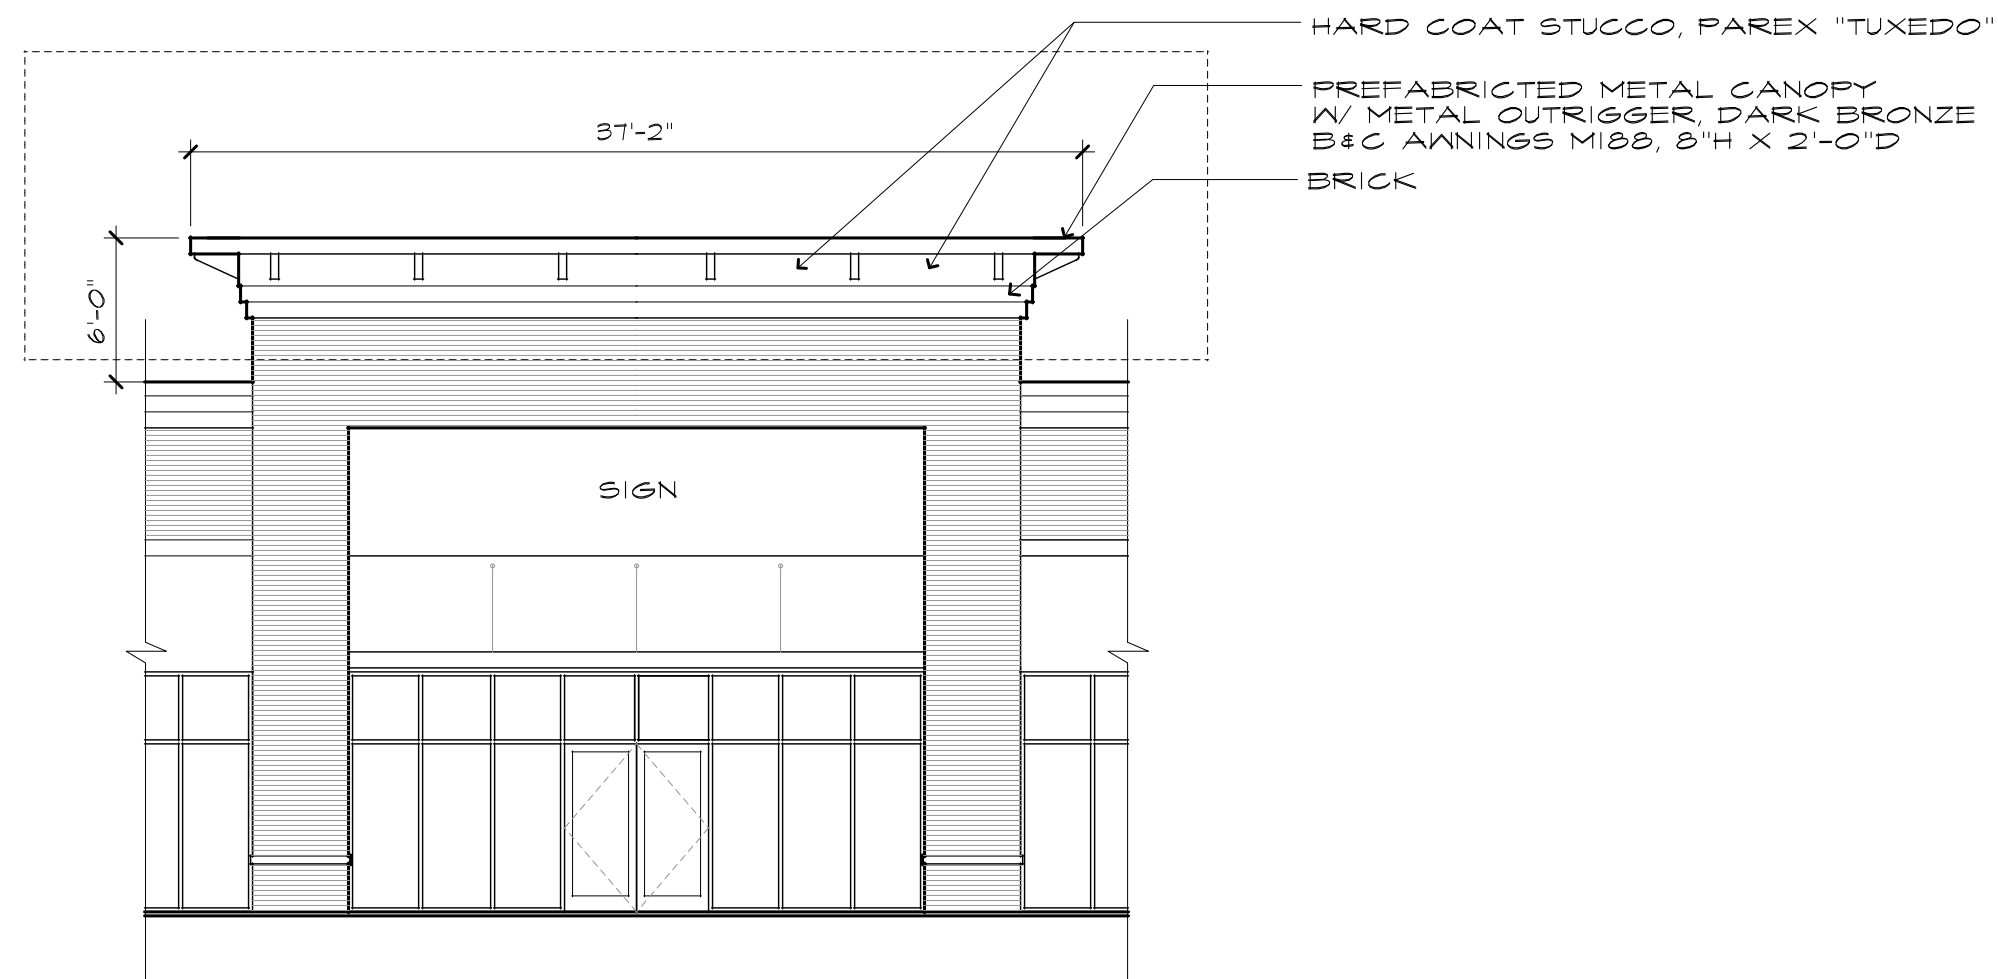

1 MIDDLE CANOPY (APPROVED)

1/8" = 1'-0"

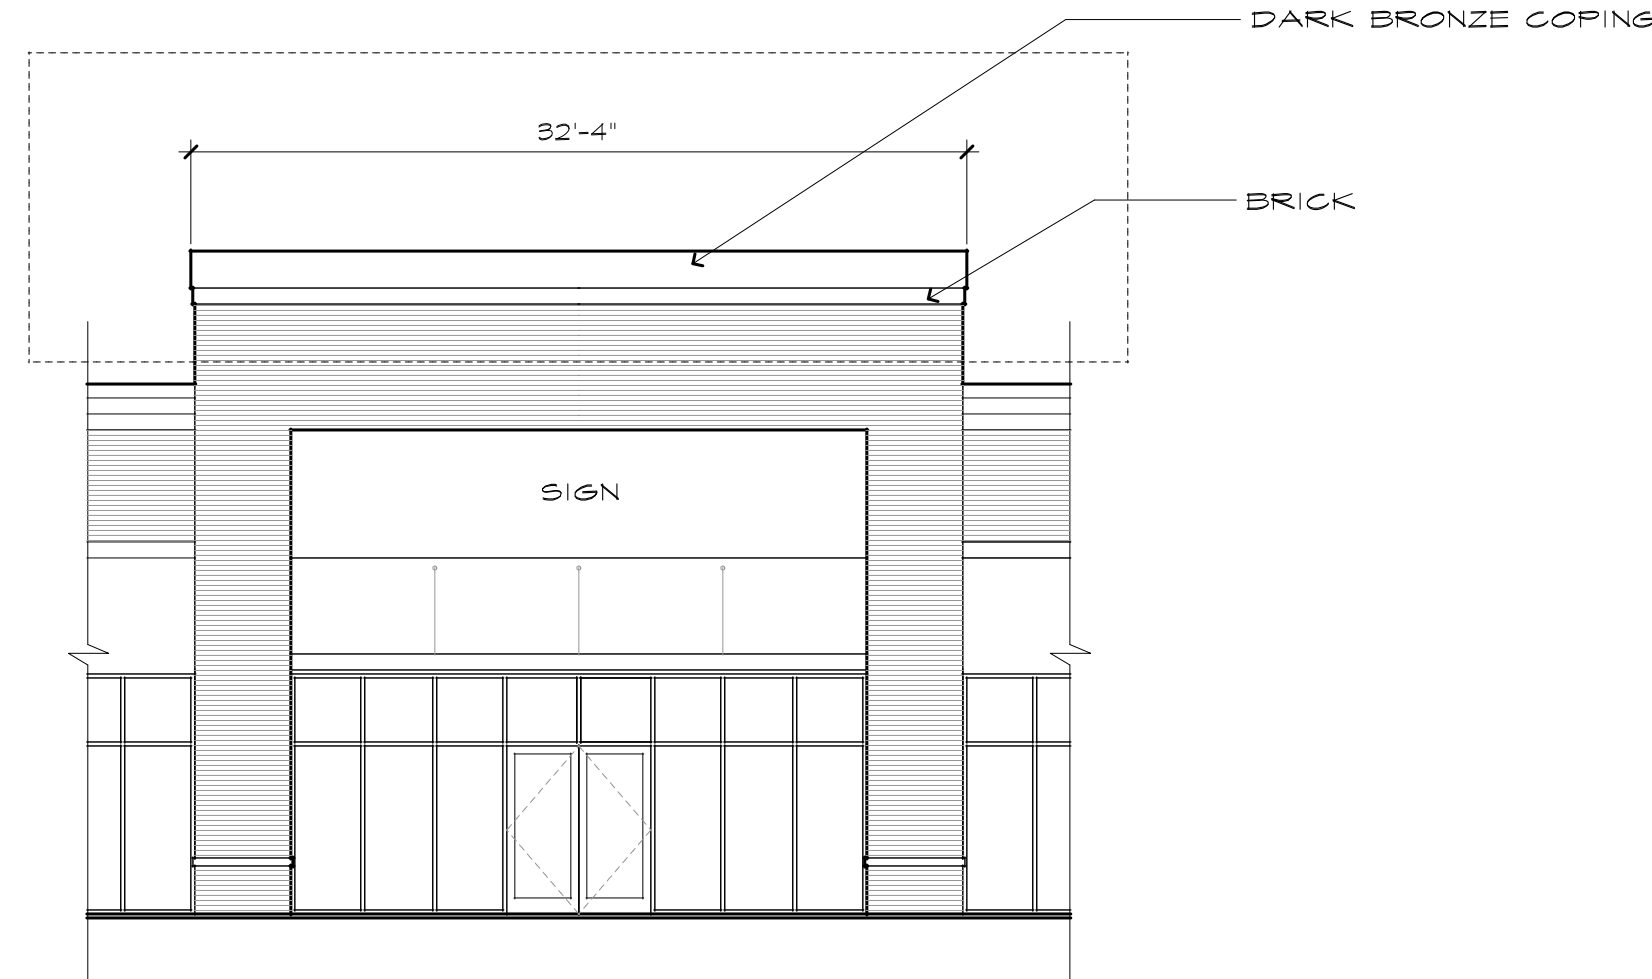

2 MIDDLE CANOPY (PROPOSED)

1/8" = 1'-0"



3 FRONT ELEVATION (PROPOSED)

1/8" = 1'-0"



4 FRONT ELEVATION (APPROVED)

1/8" = 1'-0"



COMPLETED EXTERIOR



COMPLETED EXTERIOR

NO.	DATE	DRAWING RELEASE
1	04.29.17	PRICING SET
2	02.29.18	ARB CHANGES
3	04.11.18	ARB CHANGES
4	11.14.18	FOR CONSTRUCTION
NO.	DATE	REVISION
1	06.15.19	STARBUCKS COORDINATION
2	10.09.19	DRIVE-THRU WINDOW CHANGE
3	07.19.19	CORNER POST REVISION