




ENTRANCE CORRIDOR ELEVATION
1" = 10'

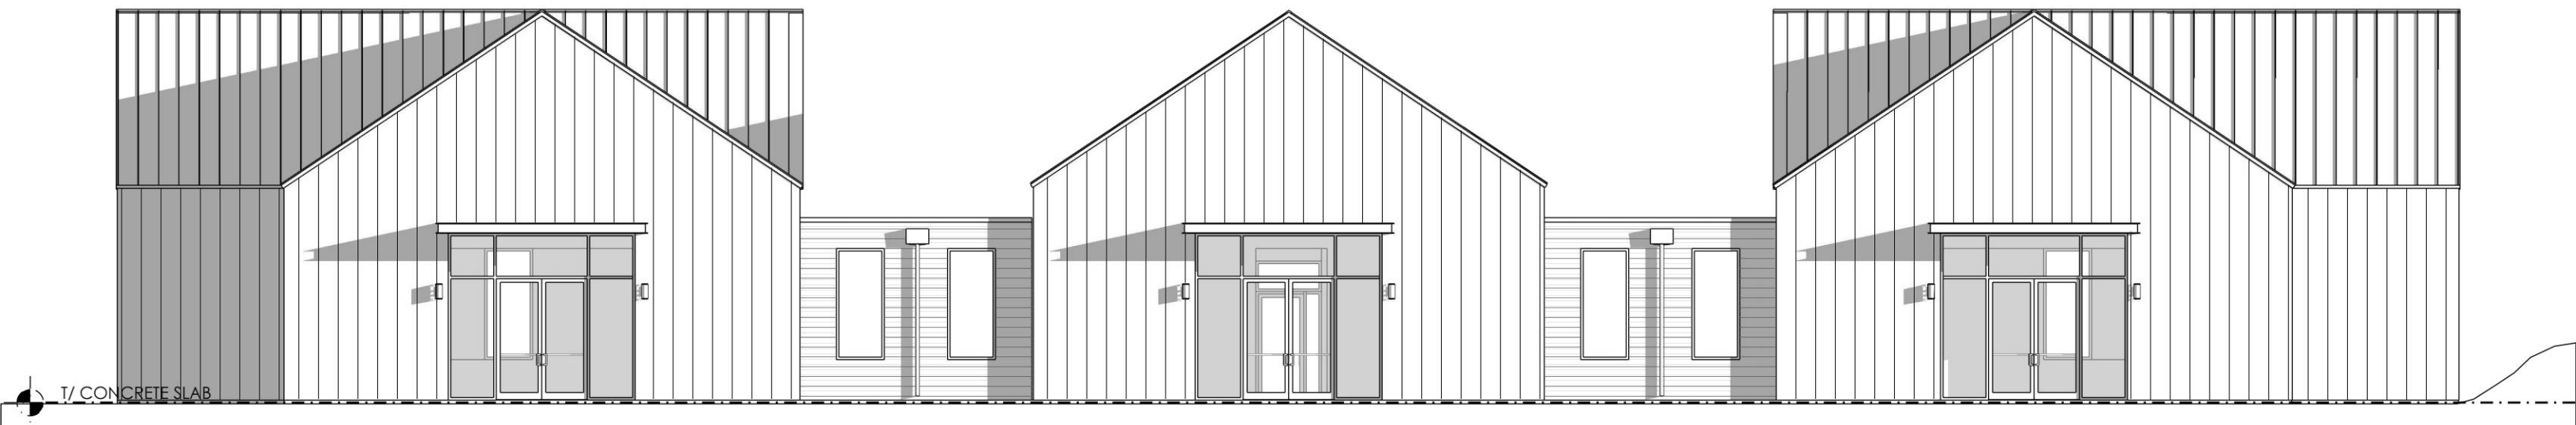


PARKING LOT ELEVATION
1" = 10'-0"

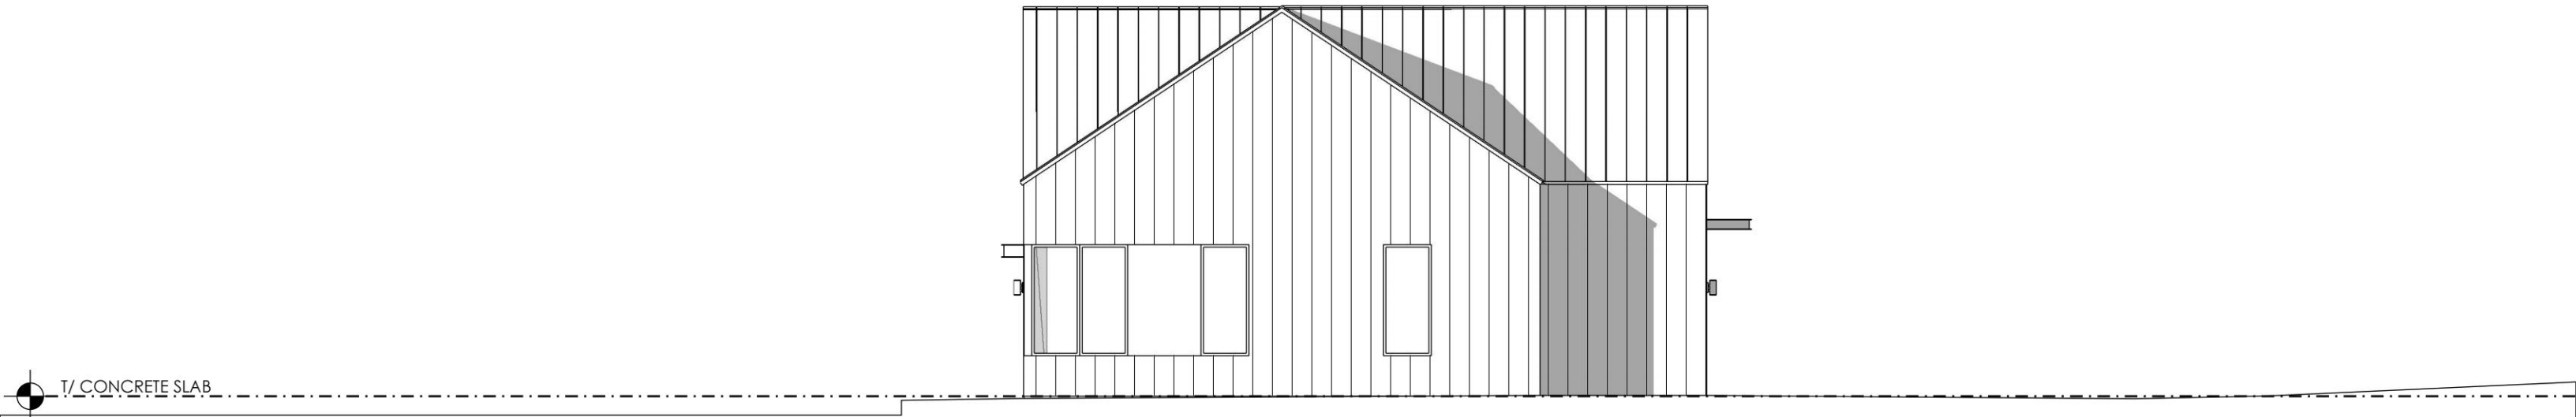

RIGHT ELEVATION
1"= 10'-0"

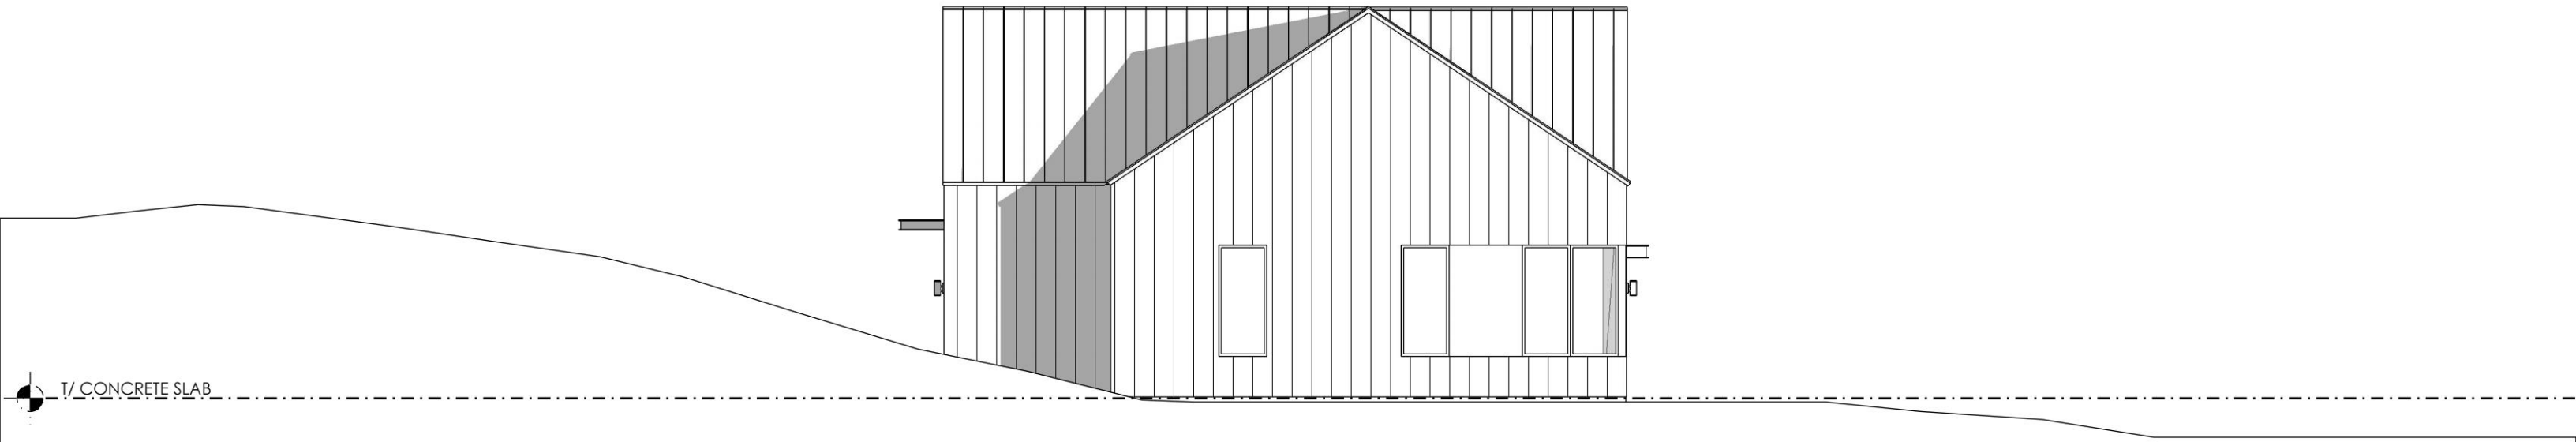

LEFT ELEVATION
1" = 10'

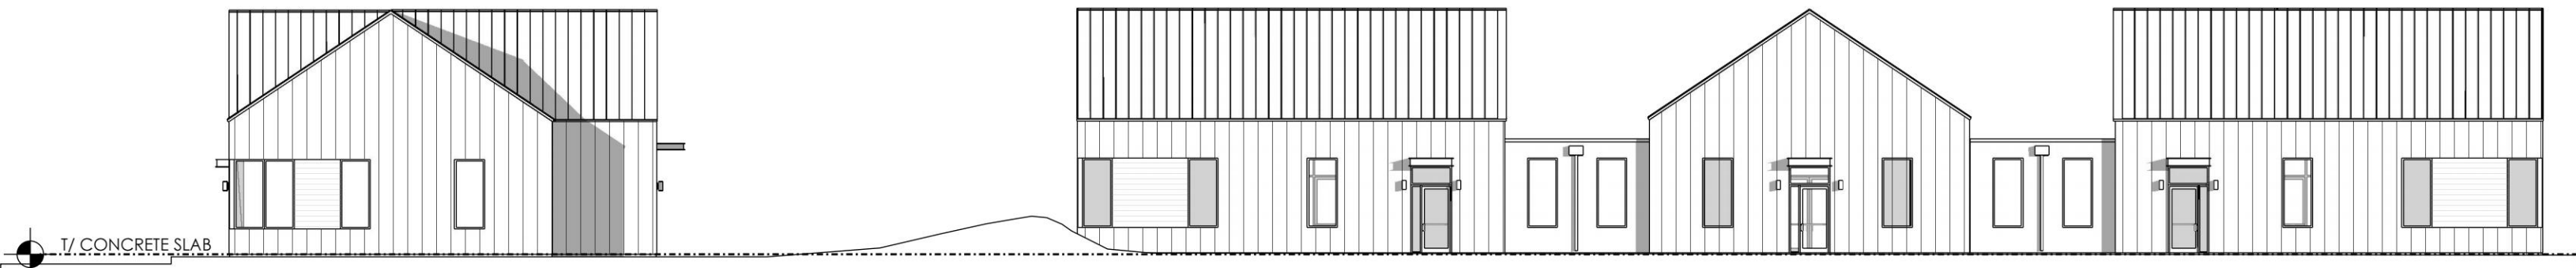

RIGHT ELEVATION
1/16" = 1'-0"

FRONT ELEVATION
1/16" = 1'-0"



LEFT ELEVATION
1/16" = 1'-0"

BACK ELEVATION
1/16" = 1'-0"