



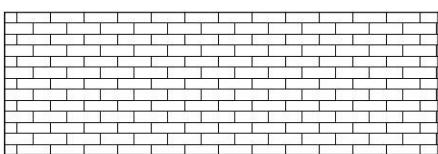
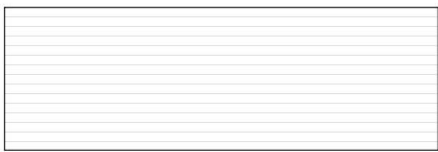
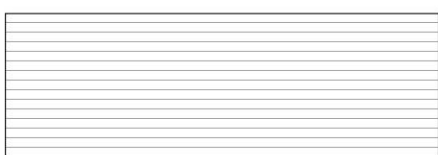
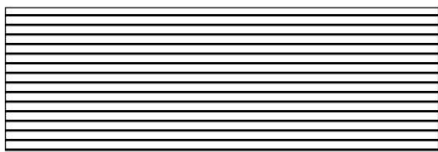
1
A2.1
ELEVATION- NORTH
1/8" = 1' - 0"



2
A2.1
ELEVATION- SOUTH
1/8" = 1' - 0"

NOTE:
Windows shall not be highly tinted or highly reflective.
Reflectance off the outside pane of glass shall be kept below 7%.
Visibility of all mechanical equipment from the Entrance Corridor shall be eliminated.

MATERIALS:

A		GLEN-GERY UTILITY BRICK "VIRGINIA BLEND HANDMADE"	E	CANOPY TRIM, FASCIA, SCUPPERS, DOWNSPOUTS SHERWIN WILLIAMS 7004 "SNOWBOUND"
B		SIDING SHERWIN WILLIAMS 7004 "SNOWBOUND"	F	ASHPALT COMPOSITION SHINGLES WEATHERED WOOD ROOF
C		SIDING SHERWIN WILLIAMS 7569 "STUCCO"		
D		SIDING SHERWIN WILLIAMS 9168 "ELEPHANT EAR"		



418 EAST MAIN STREET
CHARLOTTEVILLE, VA

IN COLLABORATION WITH


ARB DRAWINGS
10/04/21

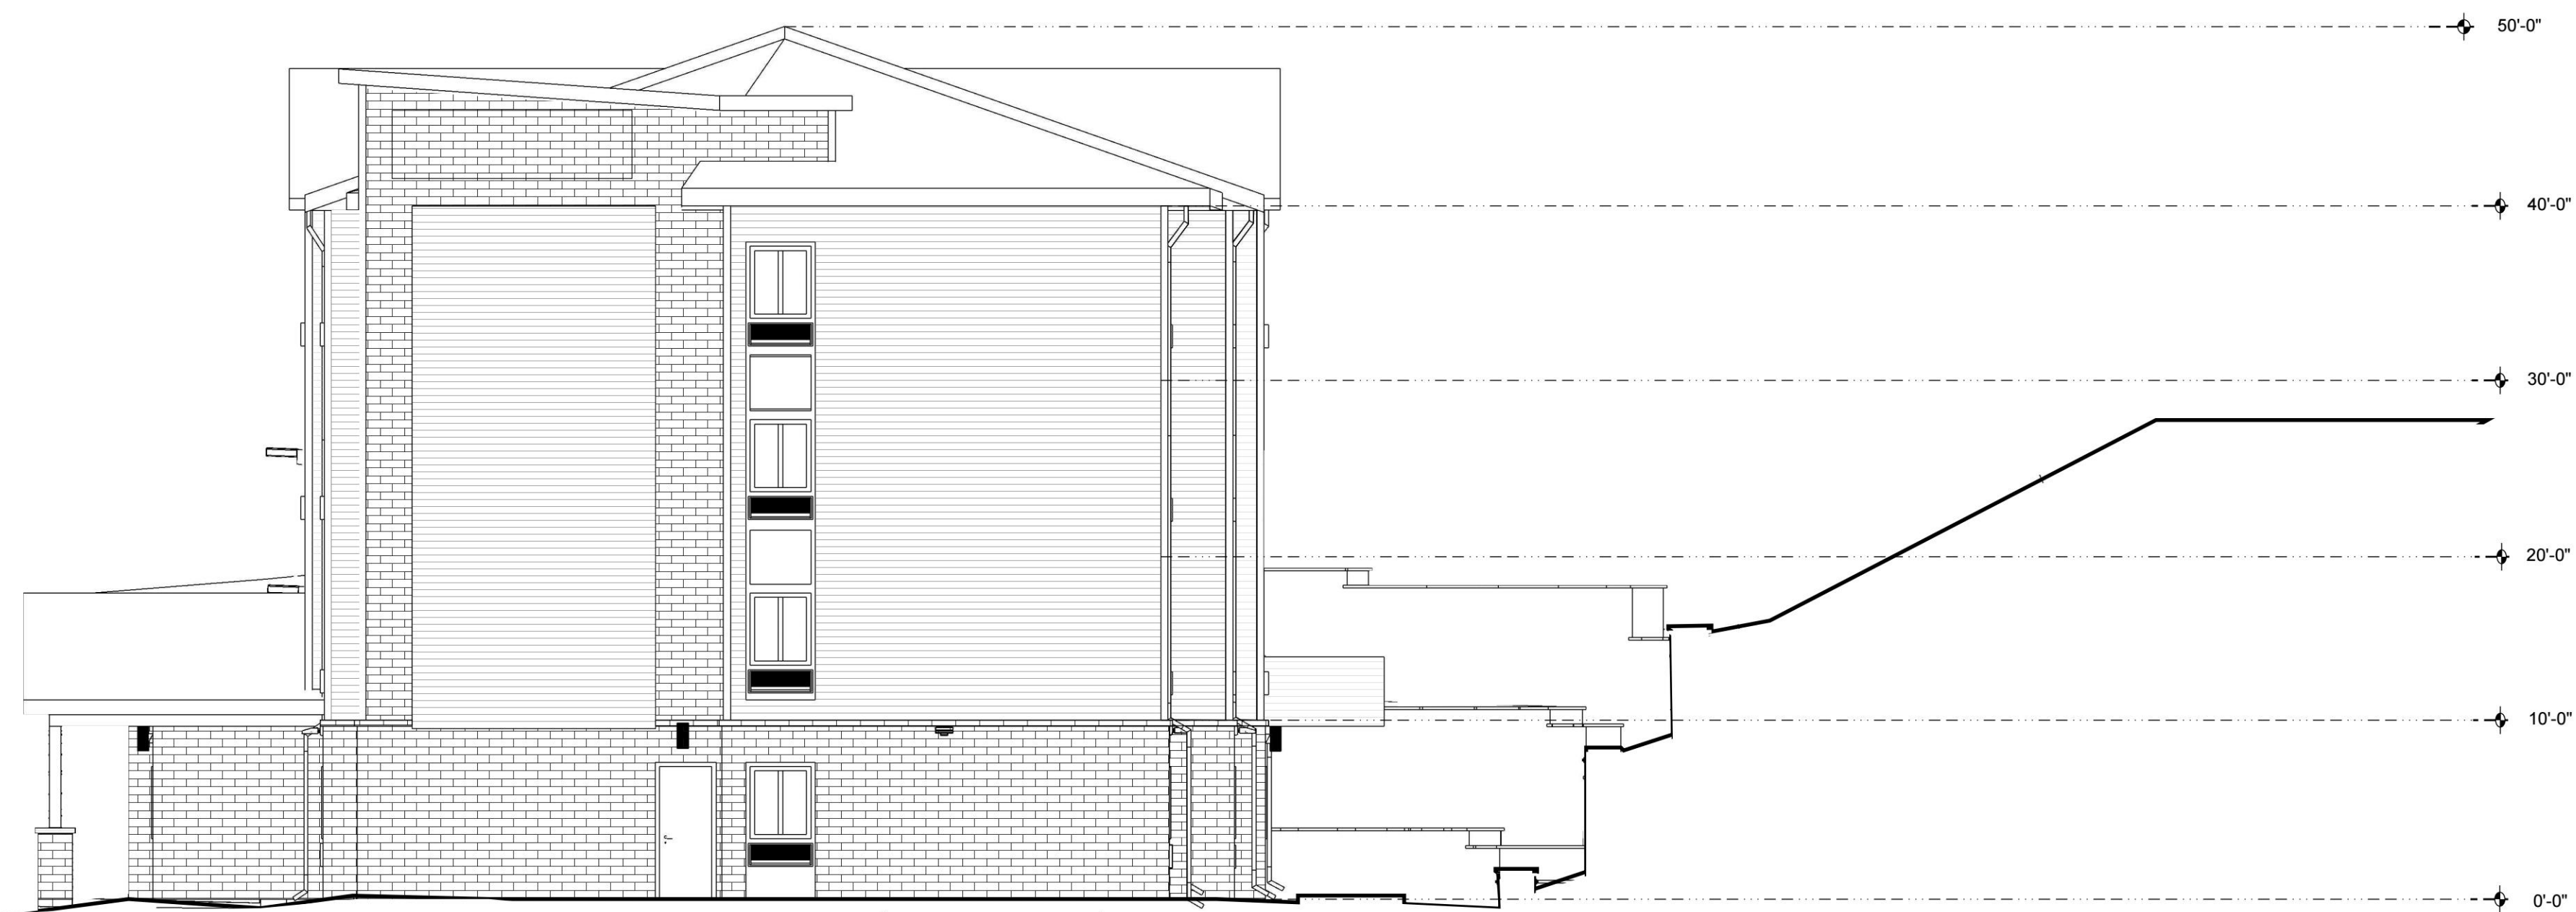
WOODSPRING SUITES

ELEVATIONS

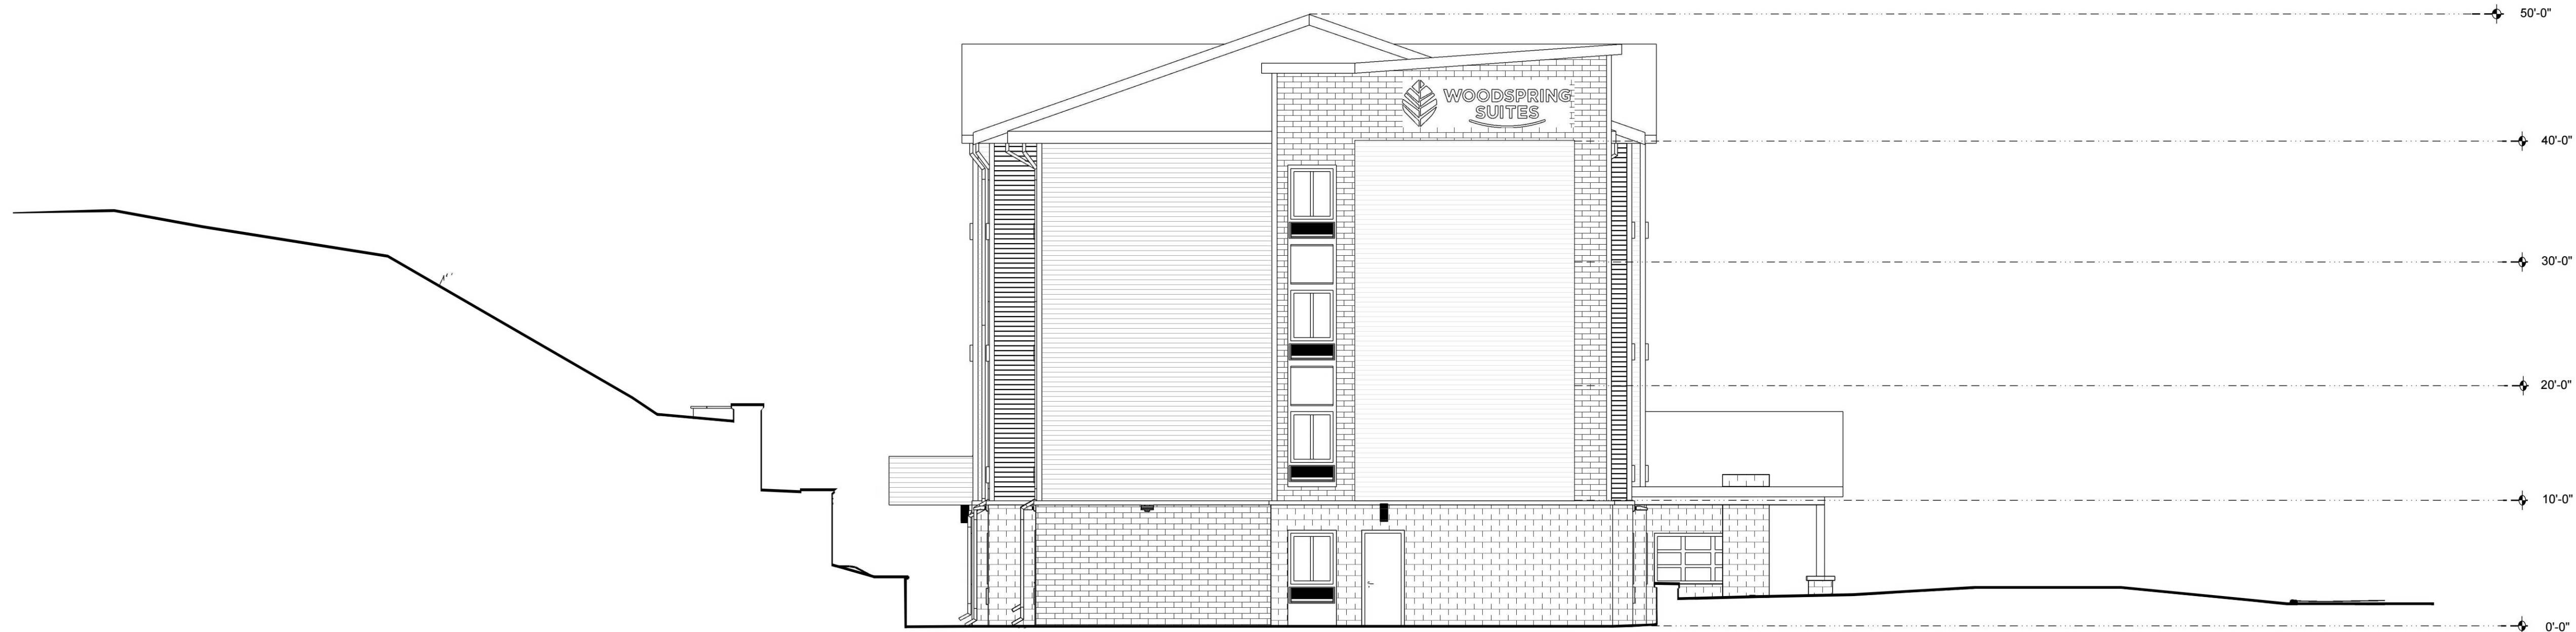
ISSUE DATE:
OCTOBER 4, 2021

A2.1
SHEET # 1 OF 2

1
A2.2 ELEVATION- WEST
1/8" = 1' - 0"

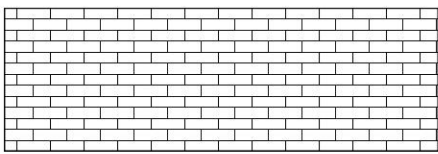
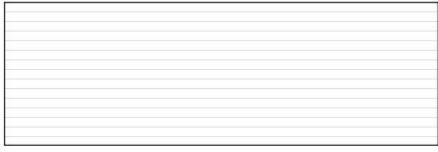
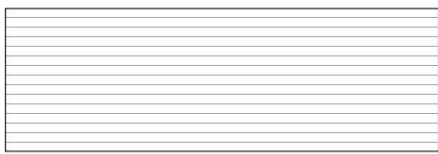
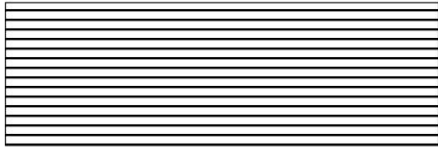


2
A2.2 ELEVATION- EAST
1/8" = 1' - 0"



NOTE:
Windows shall not be highly tinted or highly reflective.
Reflectance off the outside pane of glass shall be kept below 7%.
Visibility of all mechanical equipment from the Entrance Corridor shall be eliminated.

MATERIALS:

A		GLEN-GERY UTILITY BRICK "VIRGINIA BLEND HANDMADE"	E	CANOPY TRIM, FASCIA, SCUPPERS, DOWNSPOUTS SHERWIN WILLIAMS 7004 "SNOWBOUND"
B		SIDING SHERWIN WILLIAMS 7004 "SNOWBOUND"	F	ASHPALT COMPOSITION SHINGLES WEATHERED WOOD ROOF
C		SIDING SHERWIN WILLIAMS 7569 "STUCCO"		
D		SIDING SHERWIN WILLIAMS 9168 "ELEPHANT EAR"		