HICKORY HOPE

APARTMENTS A
ELEVATIONS + MATERIALS


ARB-2023-5

A5

SUBMISSION DATE: FEB. 6,2023
ARB MEETING TARGET DATE: MARCH 20,2023

PARCELS: 09000-00-00-001A0
07600-00-00-0B1A0

BRW ARCHITECTS

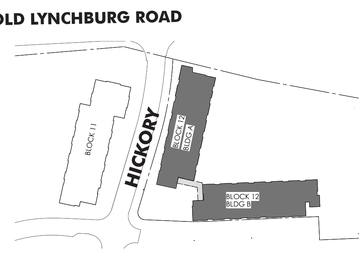

SOUTHWOOD PHASE 1



HICKORY HOPE APARTMENTS A



BRW ARCHITECTS


FIRST FLOOR PLAN

APARTMENT UNITS


BUILDING ENTRANCE

COMMUNITY ROOM


LEASING SPACE

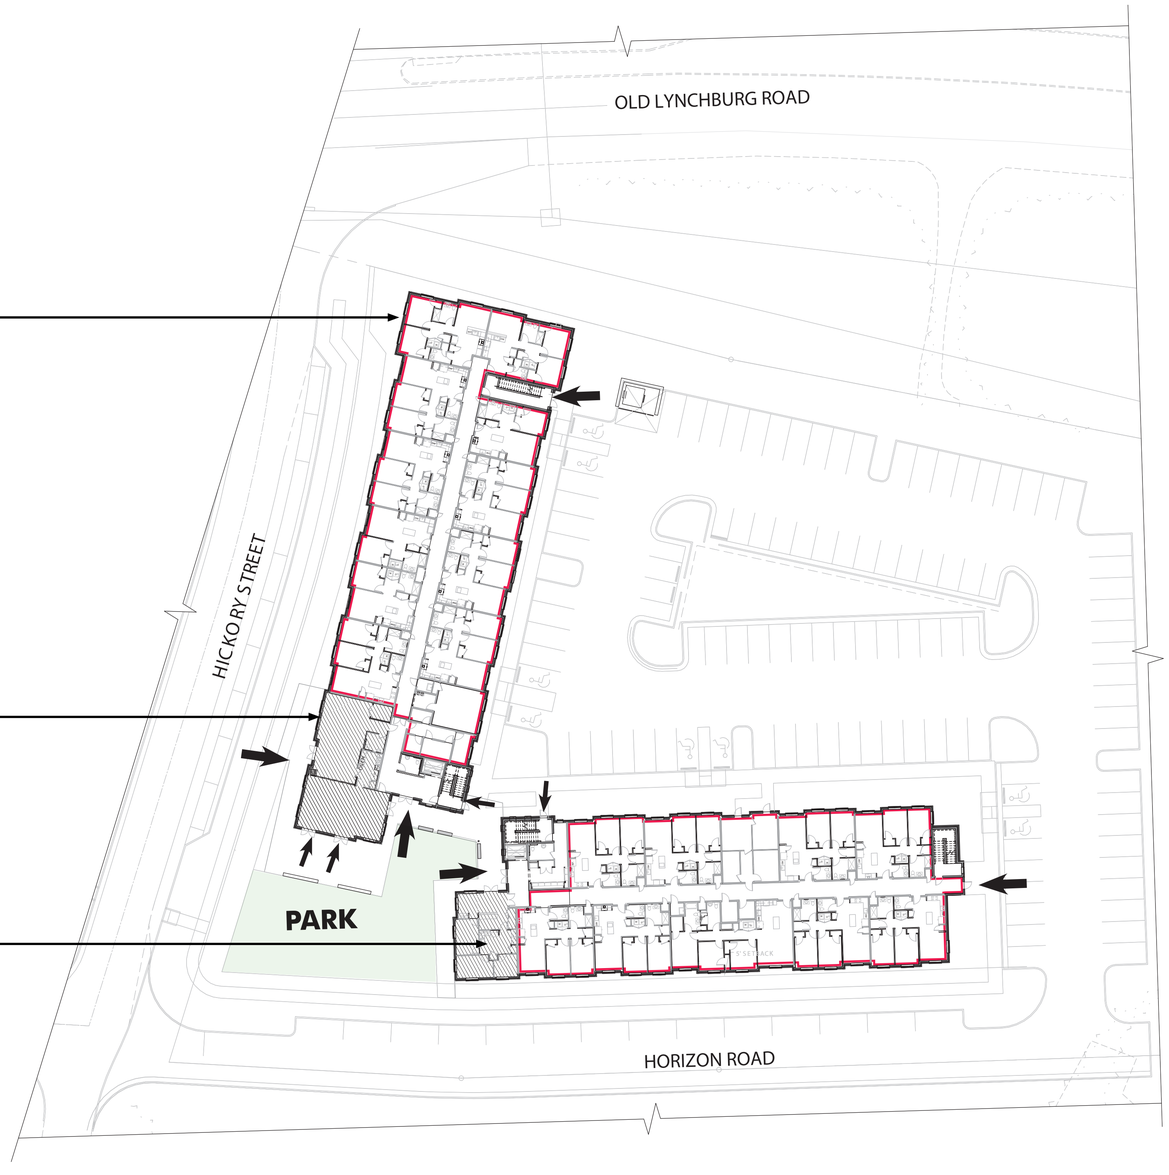

ELEVATIONS: ENTRY

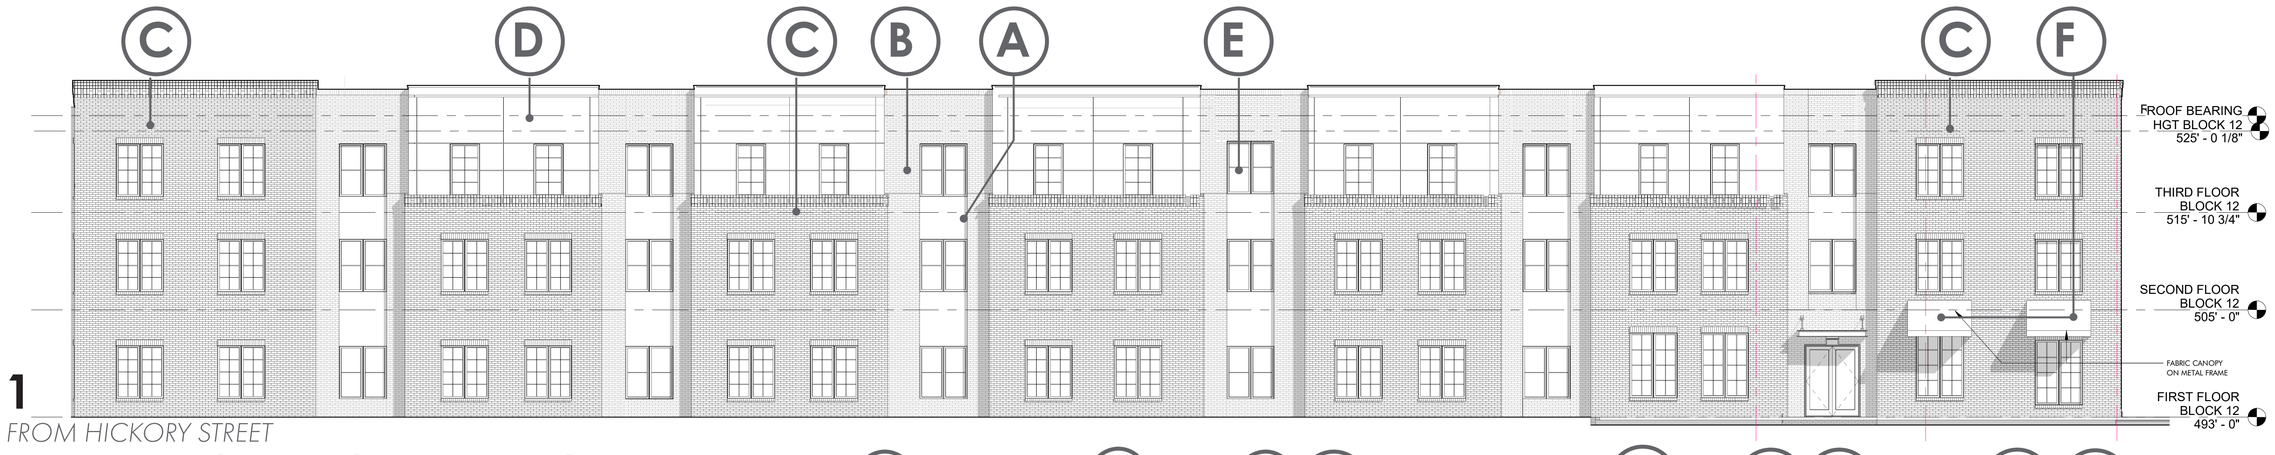

1
FROM HICKORY STREET

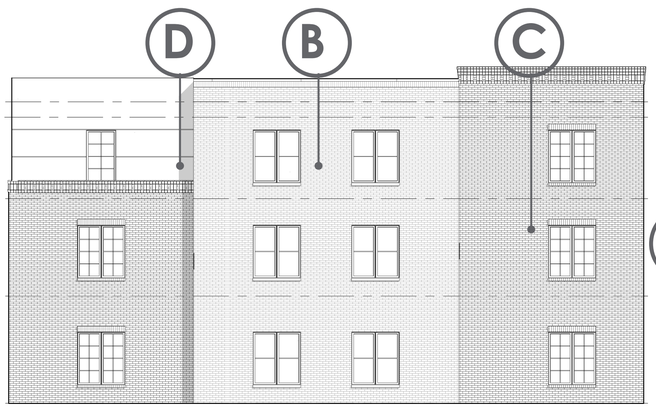


2
FROM OLD LYNCHBURG ROAD




3
FROM CORNER PARK AT HICKORY AND HORIZON ROAD



4
FROM CORNER PARK AT HICKORY AND HORIZON ROAD

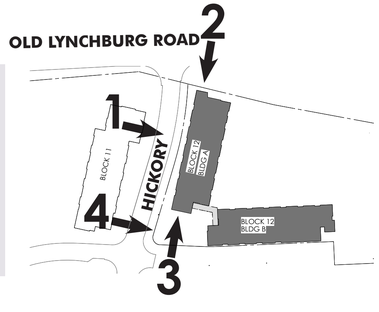

BRW ARCHITECTS

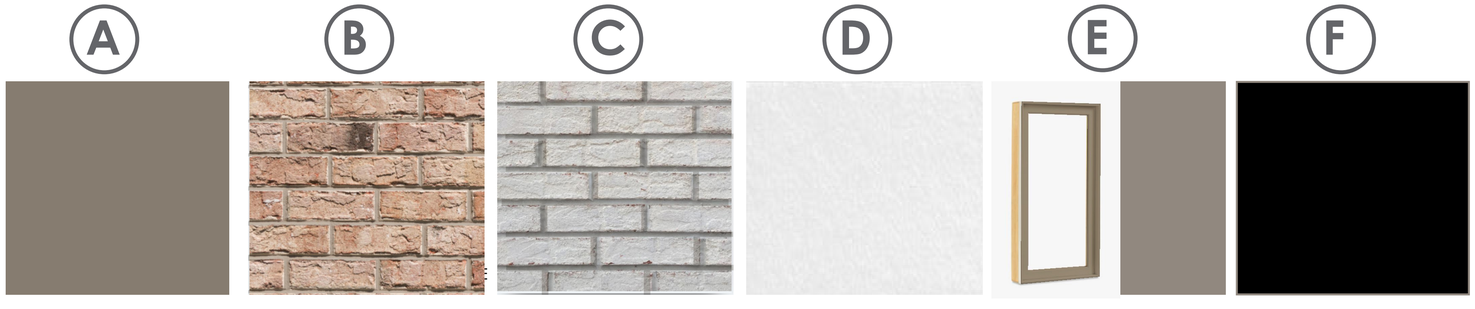

FIBER CEMENT PANEL
COLOR: KHAKI BROWN
JAMES HARDIE

BRICK VENEER
COLOR: TRIANGLE BRICK
CHARLESTON
GLACIER GROUT - WRA280

BRICK VENEER
COLOR: TRIANGLE BRICK
DOVER WHITE
GLACIER GROUT - WRA280

FIBER CEMENT PANEL
COLOR: ARTIC WHITE
JAMES HARDIE

PELLA 250
COLOR:
FOSSIL

ACRYLIC AWNING
- NEW YORKER
AWNTECH
COLOR: BLACK


ELEVATIONS: PARKING LOT



1
BUILDING 1 FROM PARKING LOT



2
BUILDING 2 FROM PARKING LOT

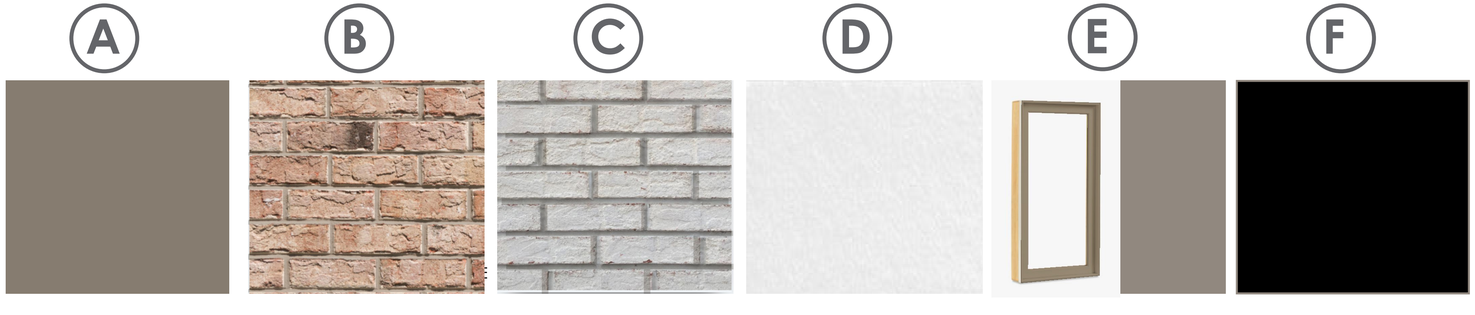

FIBER CEMENT PANEL
COLOR: KHAKI BROWN
JAMES HARDIE

BRICK VENEER
COLOR: TRIANGLE BRICK
CHARLESTON
GLACIER GROUT - WRA280


BRICK VENEER
COLOR: TRIANGLE BRICK
DOVER WHITE
GLACIER GROUT - WRA280

FIBER CEMENT PANEL
COLOR: ARTIC WHITE
JAMES HARDIE

PELLA 250
COLOR:
FOSSIL

ACRYLIC AWNING
- NEW YORKER
AWNTECH
COLOR: BLACK

BRW ARCHITECTS

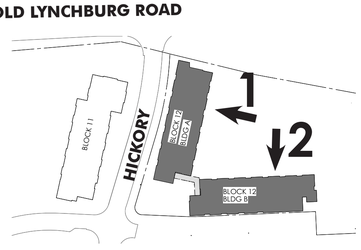


ELEVATIONS: BUILDING 2




1

FROM HORIZON ROAD

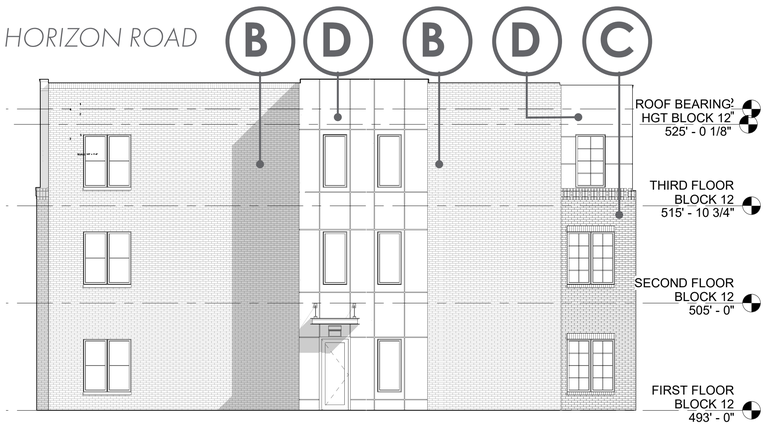


2

FROM PARKING ACCESS

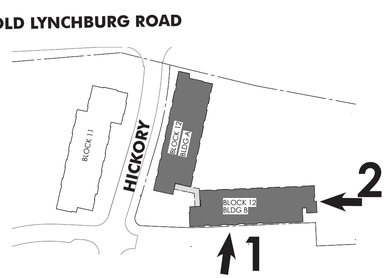


BRW ARCHITECTS

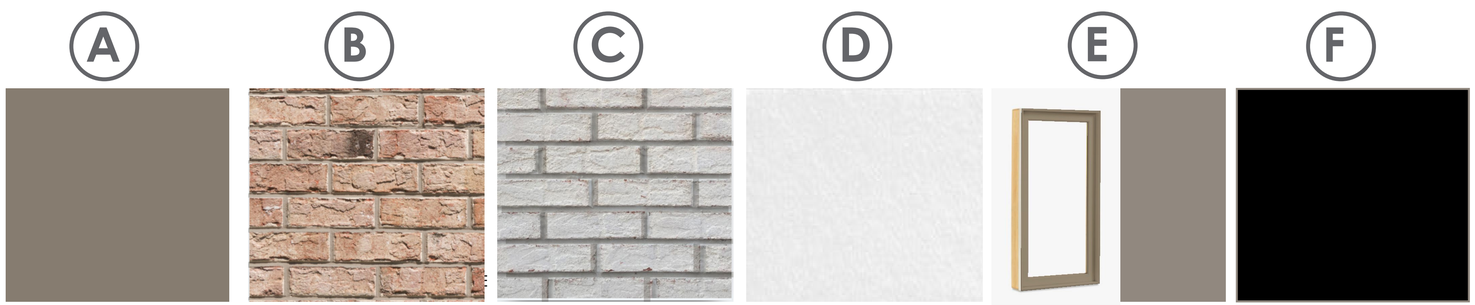


A	B	C	D	E	F
FIBER CEMENT PANEL COLOR: KHAKI BROWN JAMES HARDIE	BRICK VENEER COLOR: TRIANGLE BRICK CHARLESTON GLACIER GROUT - WRA280	BRICK VENEER COLOR: TRIANGLE BRICK DOVER WHITE GLACIER GROUT - WRA280	FIBER CEMENT PANEL COLOR: ARTIC WHITE JAMES HARDIE	PELLA 250 COLOR: FOSSIL	ACRYLIC AWNING - NEW YORKER AWNTECH COLOR: BLACK


SUMMARY



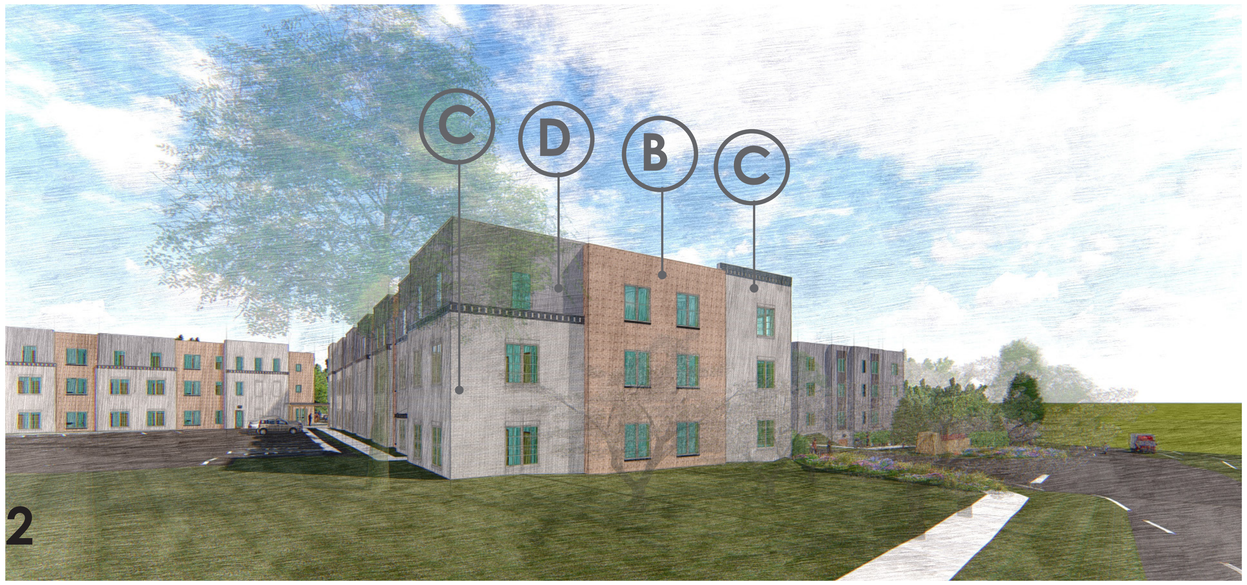



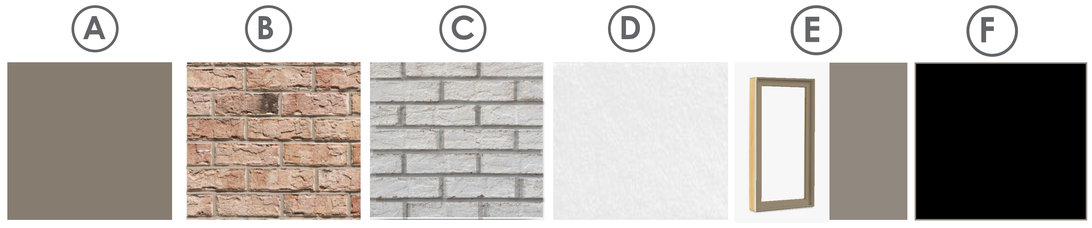

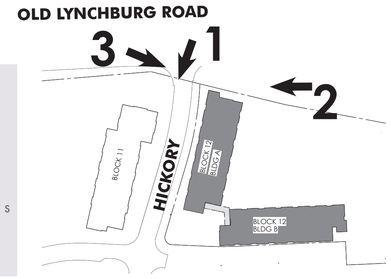

BRW ARCHITECTS