



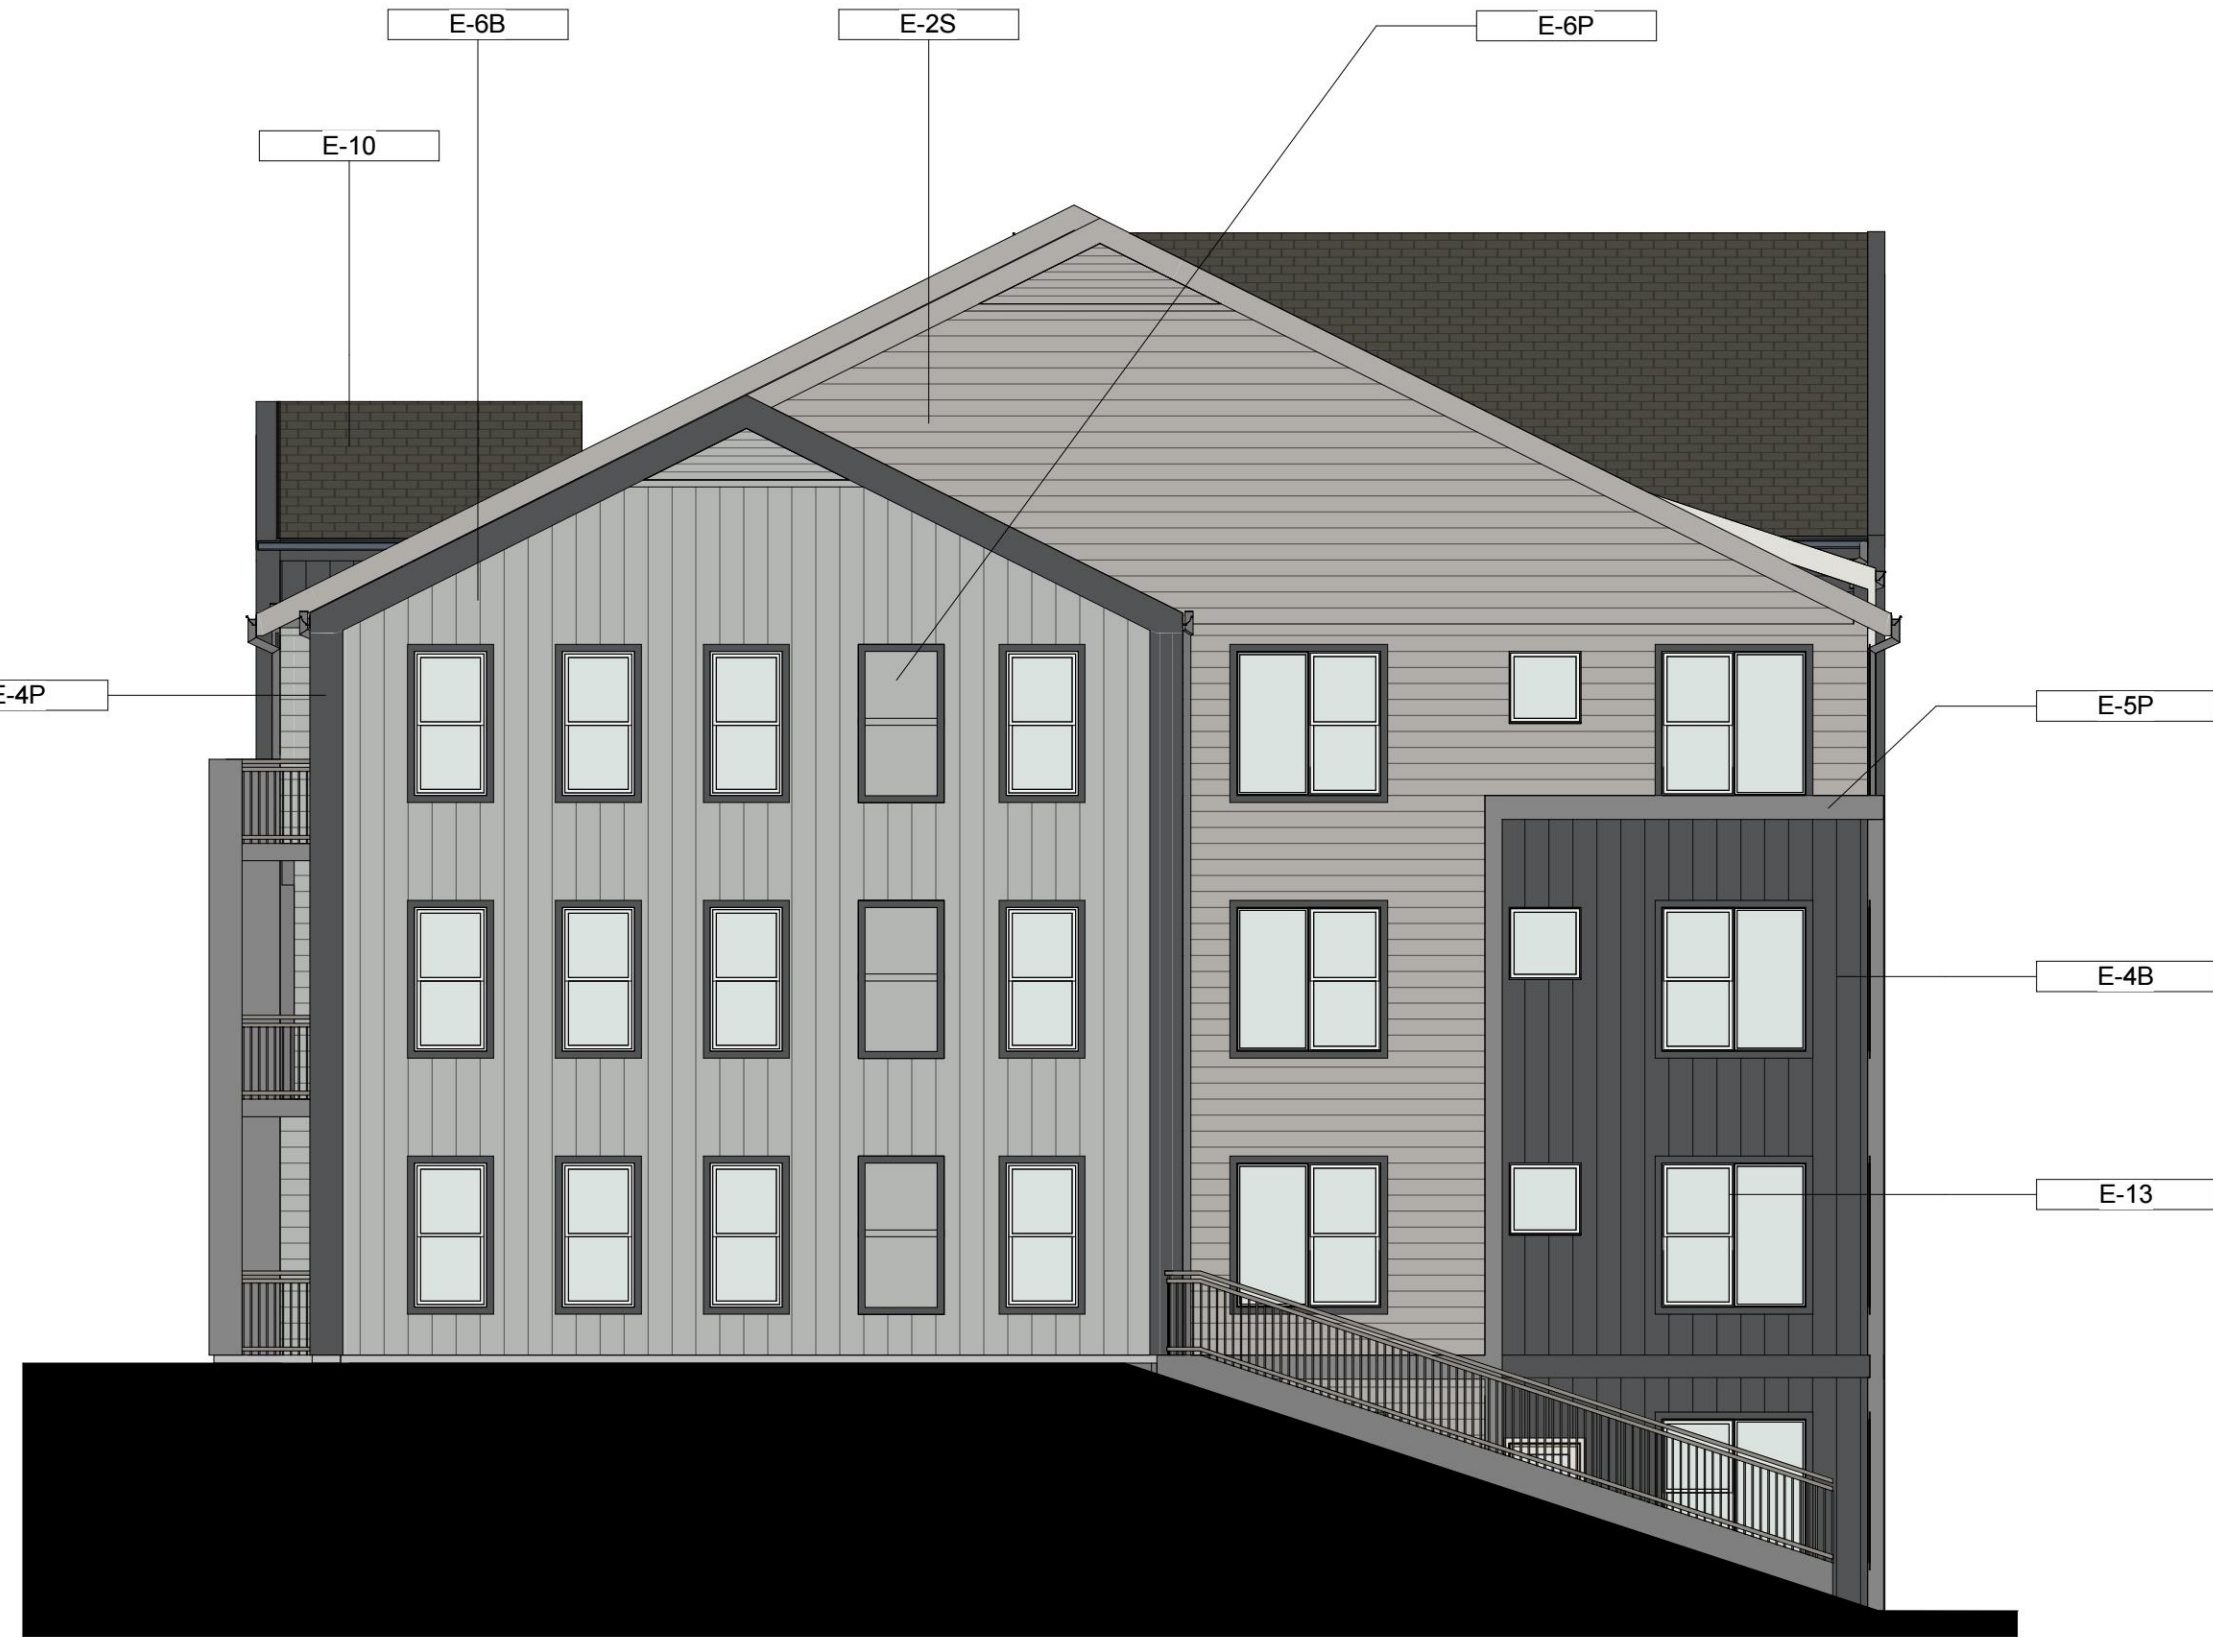

1 BUILDING 2 (TYPE 3) - NORTHWEST ELEVATION.
1/8" = 1'-0"



4 BUILDING 4 (TYPE 2) - NORTH ELEVATION.
1/8" = 1'-0"

 

VINYL WINDOWS
COLOR: WHITE



ALUMINUM GUARDRAILS
COLOR: DARK GRAY/BLACK



CEMENTITIIOUS SIDING / TRIM
COLOR: ARCTIC WHITE



CEMENTITIIOUS SIDING / TRIM
COLOR: LIGHT MIST



CEMENTITIIOUS SIDING / TRIM
COLOR: PEARL GRAY

Keynote Legend - EXTERIOR FINISHES	
Key Value	Keynote Text
E-1B	CEMENTITIIOUS BOARD & BATTEN 1: HARDIE ARCTIC WHITE
E-1P	CEMENTITIIOUS PANEL 1: HARDIE ARCTIC WHITE
E-1S	CEMENTITIIOUS SIDING 1: HARDIE ARCTIC WHITE
E-2B	CEMENTITIIOUS BOARD & BATTEN 2: HARDIE PEARL GRAY
E-2P	CEMENTITIIOUS PANEL 2: HARDIE PEARL GRAY
E-2S	CEMENTITIIOUS SIDING 2: HARDIE PEARL GRAY
E-3S	CEMENTITIIOUS SIDING 3: HARDIE AGED PEWTER
E-4B	CEMENTITIIOUS BOARD & BATTEN 4: HARDIE IRON GRAY
E-4P	CEMENTITIIOUS PANEL 4: HARDIE IRON GRAY
E-4S	CEMENTITIIOUS SIDING 4: HARDIE IRON GRAY
E-5B	CEMENTITIIOUS BOARD & BATTEN 5: HARDIE GRAY SLATE
E-5P	CEMENTITIIOUS PANEL 5: HARDIE GRAY SLATE
E-5S	CEMENTITIIOUS SIDING 5: HARDIE GRAY SLATE
E-6B	CEMENTITIIOUS BOARD & BATTEN 6: HARDIE LIGHT MIST
E-6P	CEMENTITIIOUS PANEL 6: HARDIE LIGHT MIST
E-6S	CEMENTITIIOUS SIDING 6: HARDIE LIGHT MIST
E-10	COMP. ASPHALT ROOF SHINGLE: CERTAINTEED PEWTERWOOD
E-13	VINYL WINDOW



CEMENTITIIOUS SIDING / TRIM
COLOR: GRAY SLATE




CEMENTITIIOUS SIDING / TRIM
COLOR: AGED PEWTER




CEMENTITIIOUS SIDING / TRIM
COLOR:IRON GRAY



ROOFING 1
COMPOSITE ASPHALT SHINGLES
COLOR: PEWTERWOOD

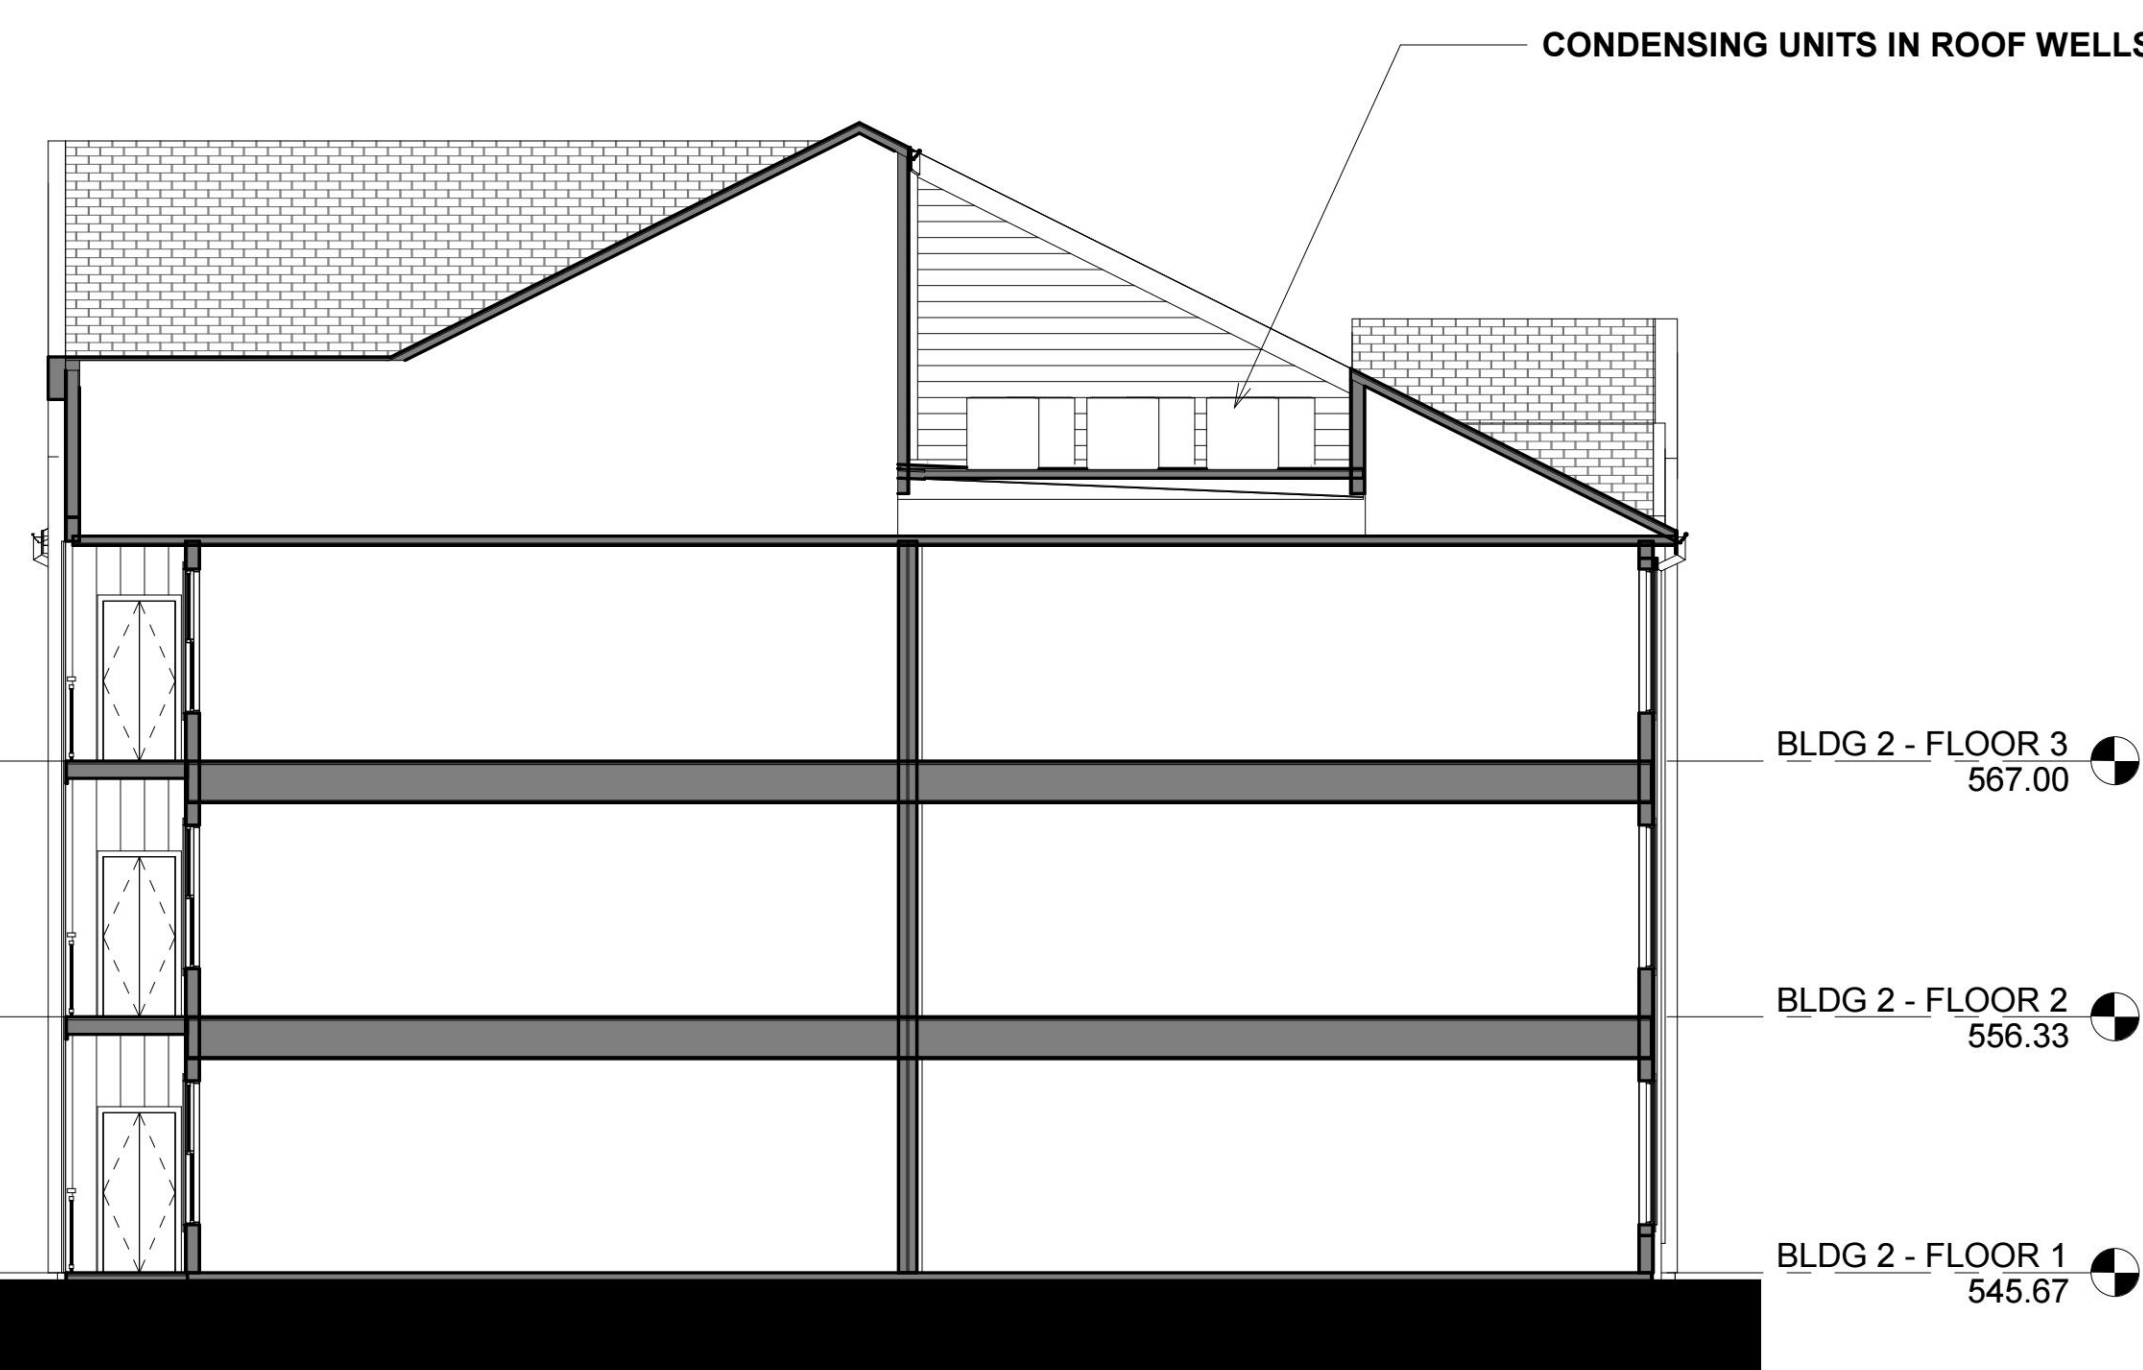

3 BUILDING 2 - SECTION.
1/8" = 1'-0"

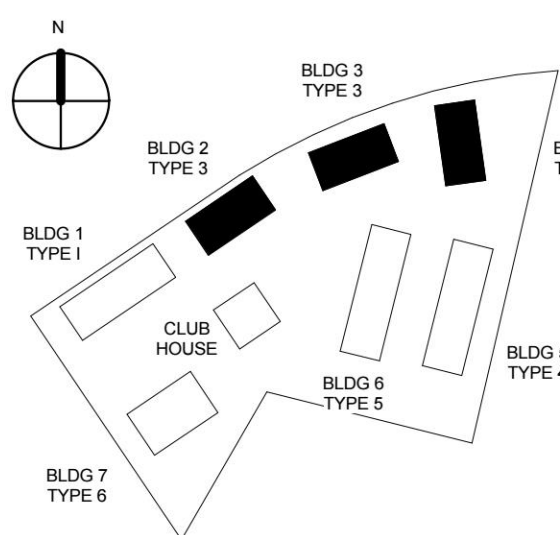

HERITAGE AT RIO APARTMENTS

02/06/23

HEFFNER
ARCHITECTS PC

604 MONTGOMERY STREET
ALEXANDRIA, VIRGINIA 22314
(703) 549-7766 PH • (703) 684-6212 FAX

© HEFFNER ARCHITECTS, PC.
This drawing and the design of all components shown are the sole property of HEFFNER ARCHITECTS, PC and are intended for this project specifically. The reproduction, copying or use of this drawing or any of its components is strictly prohibited without the written consent of HEFFNER ARCHITECTS, PC. Any infringement of this copyright will be subject to strict legal action.