


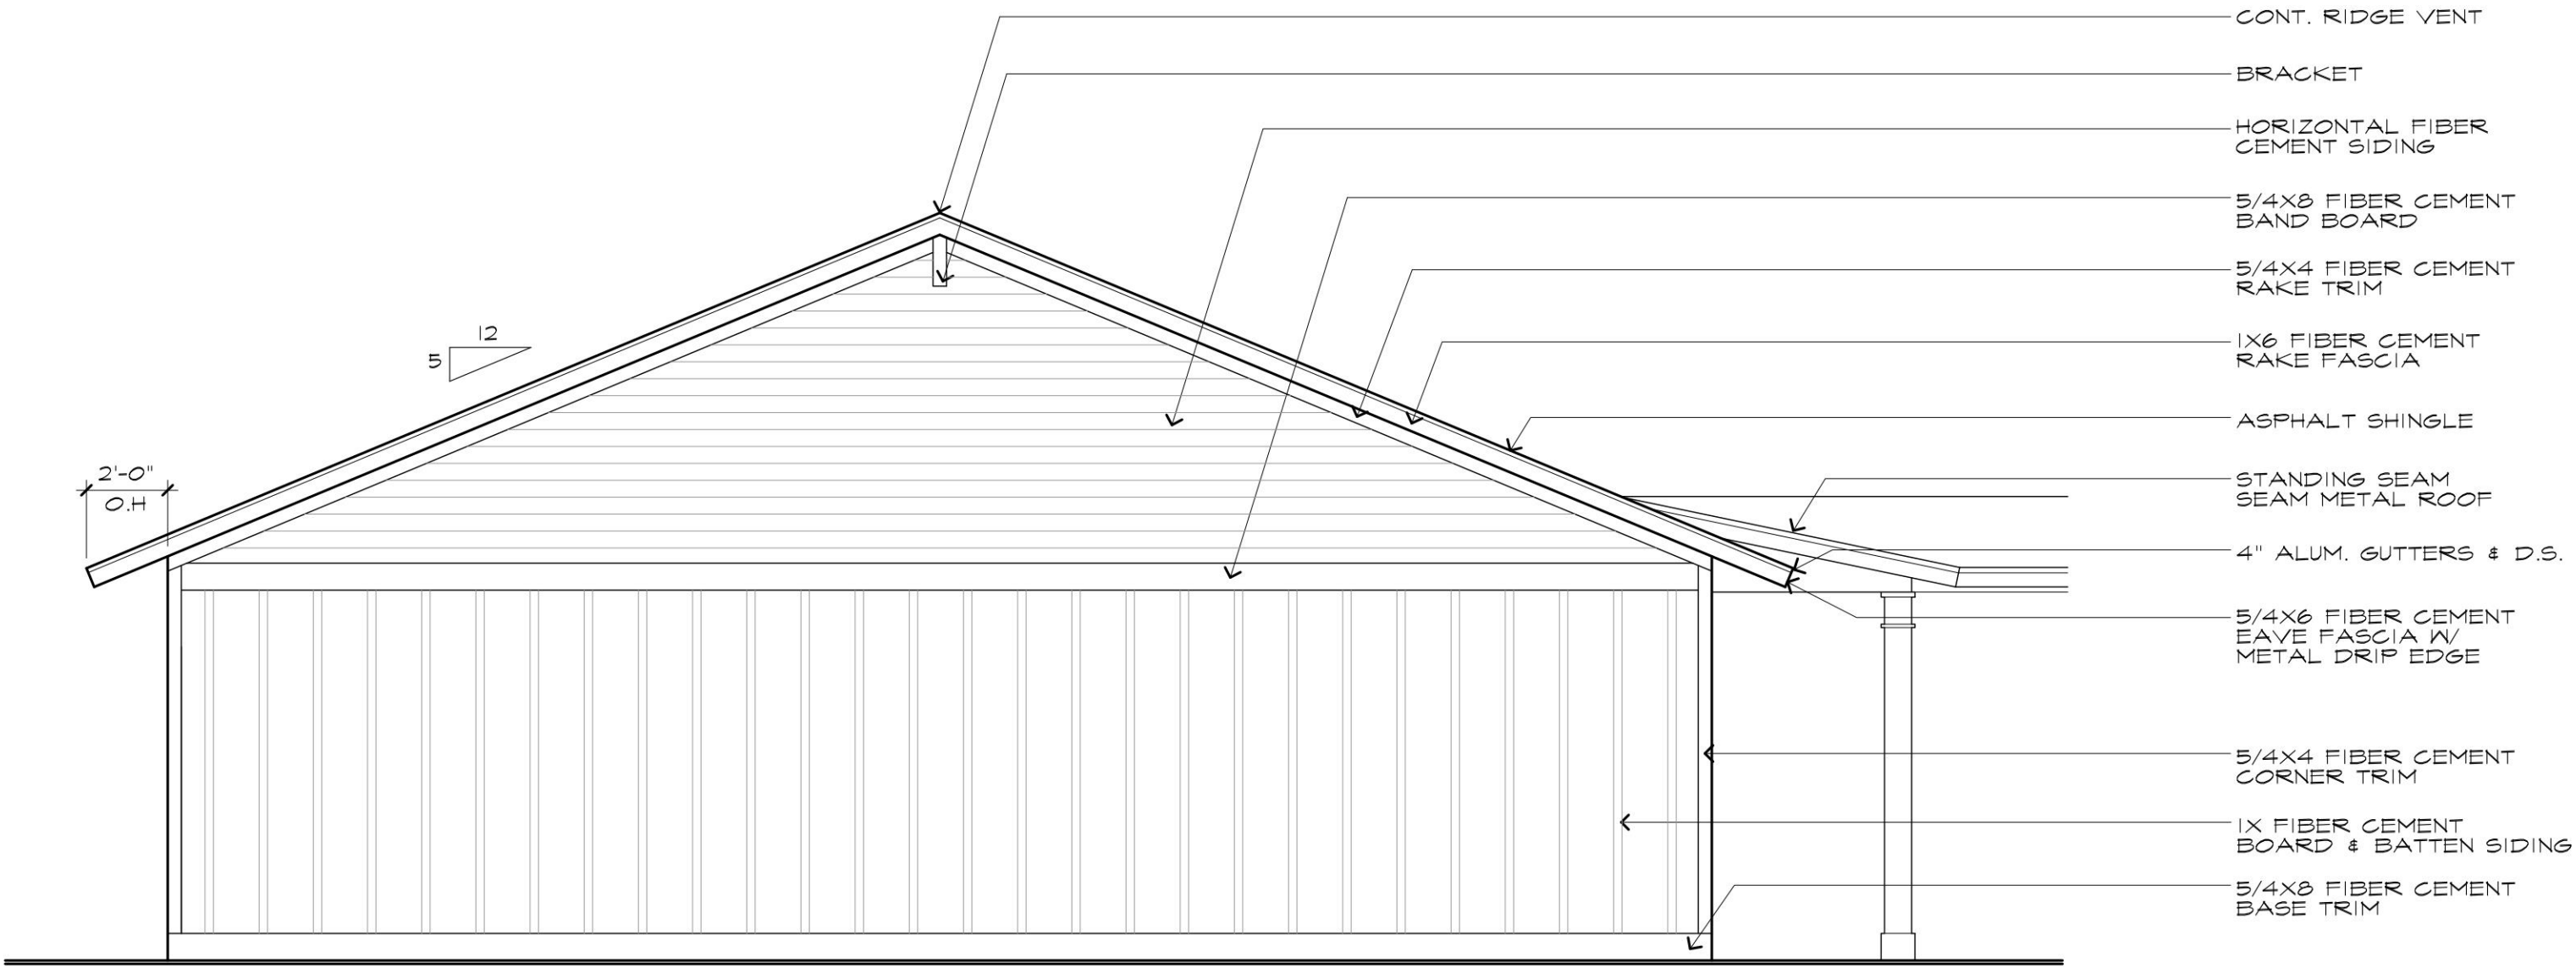


1 BUILDING C - LEFT ELEVATION




2 BUILDING C - FRONT ELEVATION

NO.	DATE	DRAWING RELEASE
1	10.21.21	PRICING SET
2	02.28.22	FINAL CHECK SET
3	2.9.23	PERMIT SET
NO.	DATE	REVISION

BUILDING C LOCKER ROOMS ELEVATIONS	PROJECT NO. 1927	FILE NO. 1927-ASC1
--	------------------	--------------------

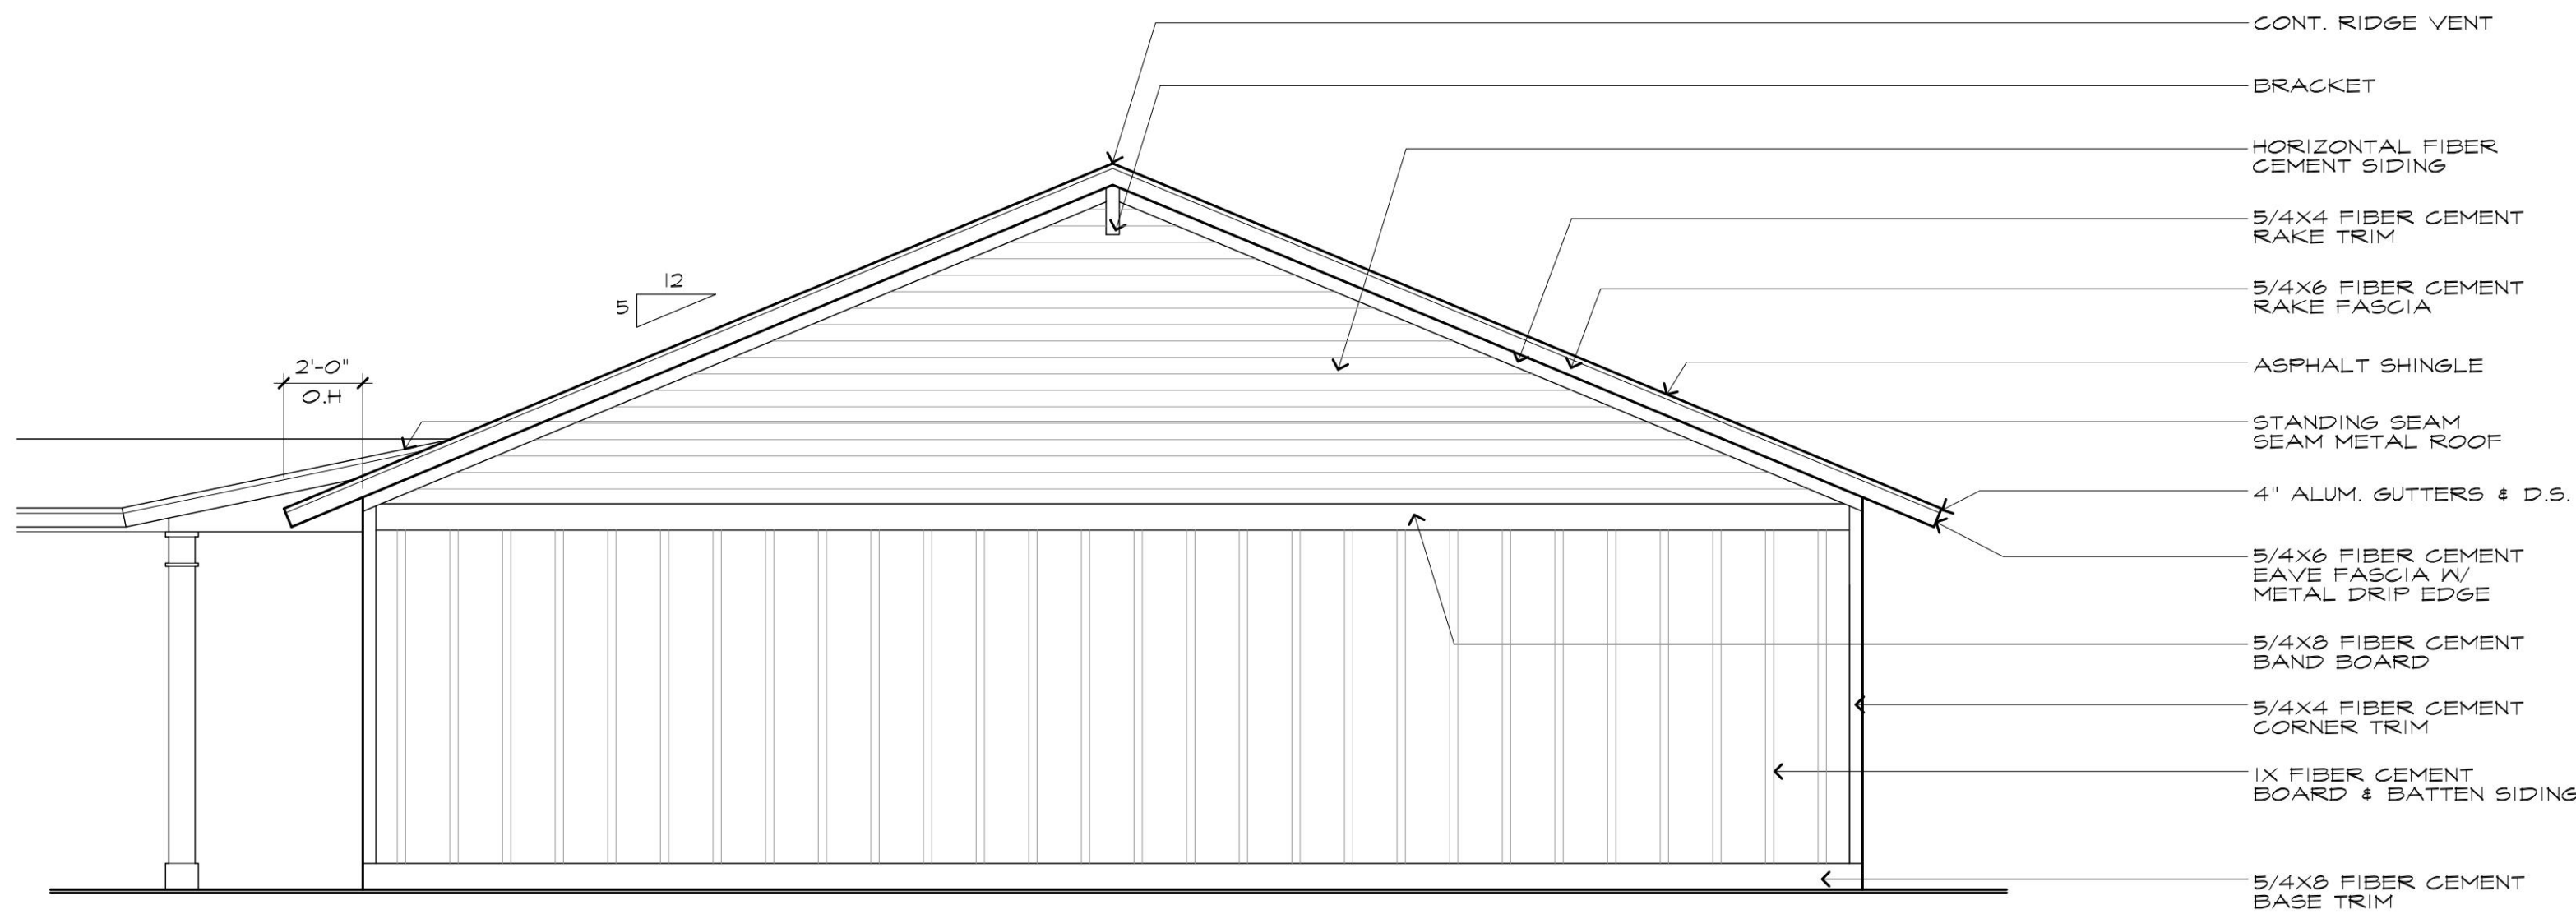


1 BUILDING C - RIGHT ELEVATION

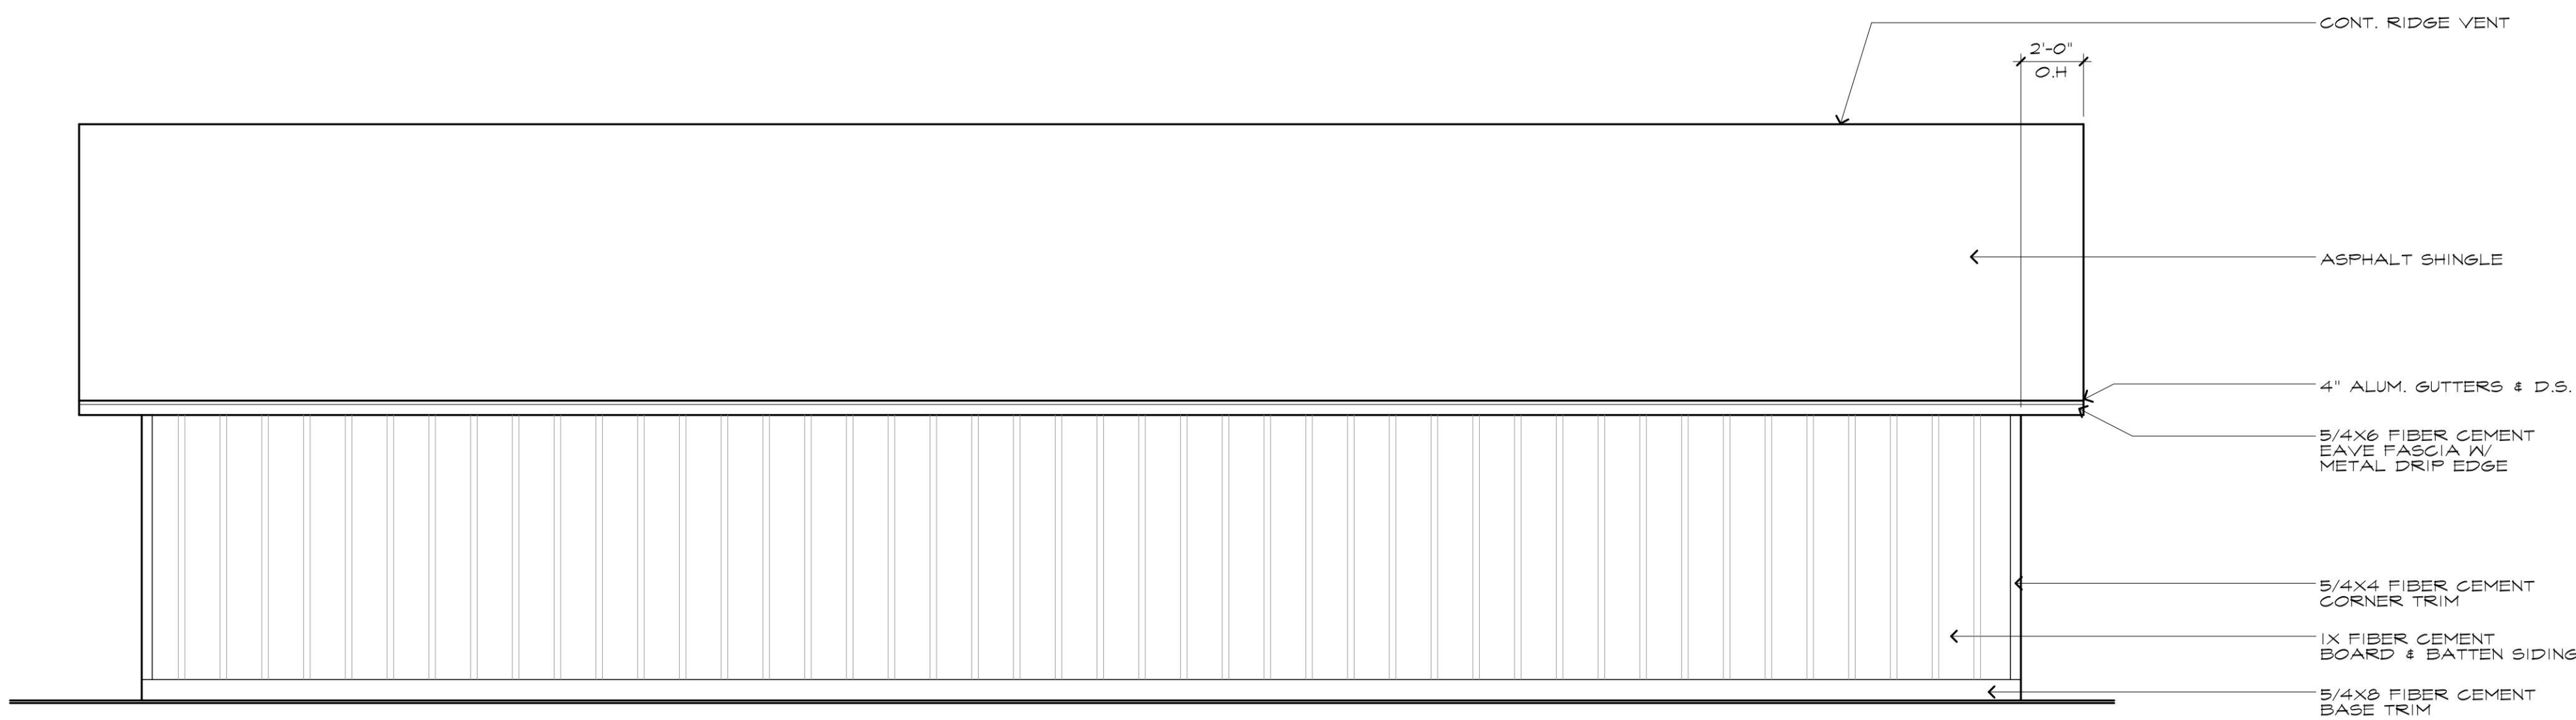


2 BUILDING C - REAR ELEVATION

NO.	DATE	DRAWING RELEASE
1	10.21.21	PRICING SET
2	02.28.22	FINAL CHECK SET
3	2.3.23	PERMIT SET
NO.	DATE	REVISION


BUILDING C LOOKER ROOMS ELEVATIONS	PROJECT NO. 1927	FILE NO. 1927-A2C2
--	------------------	--------------------

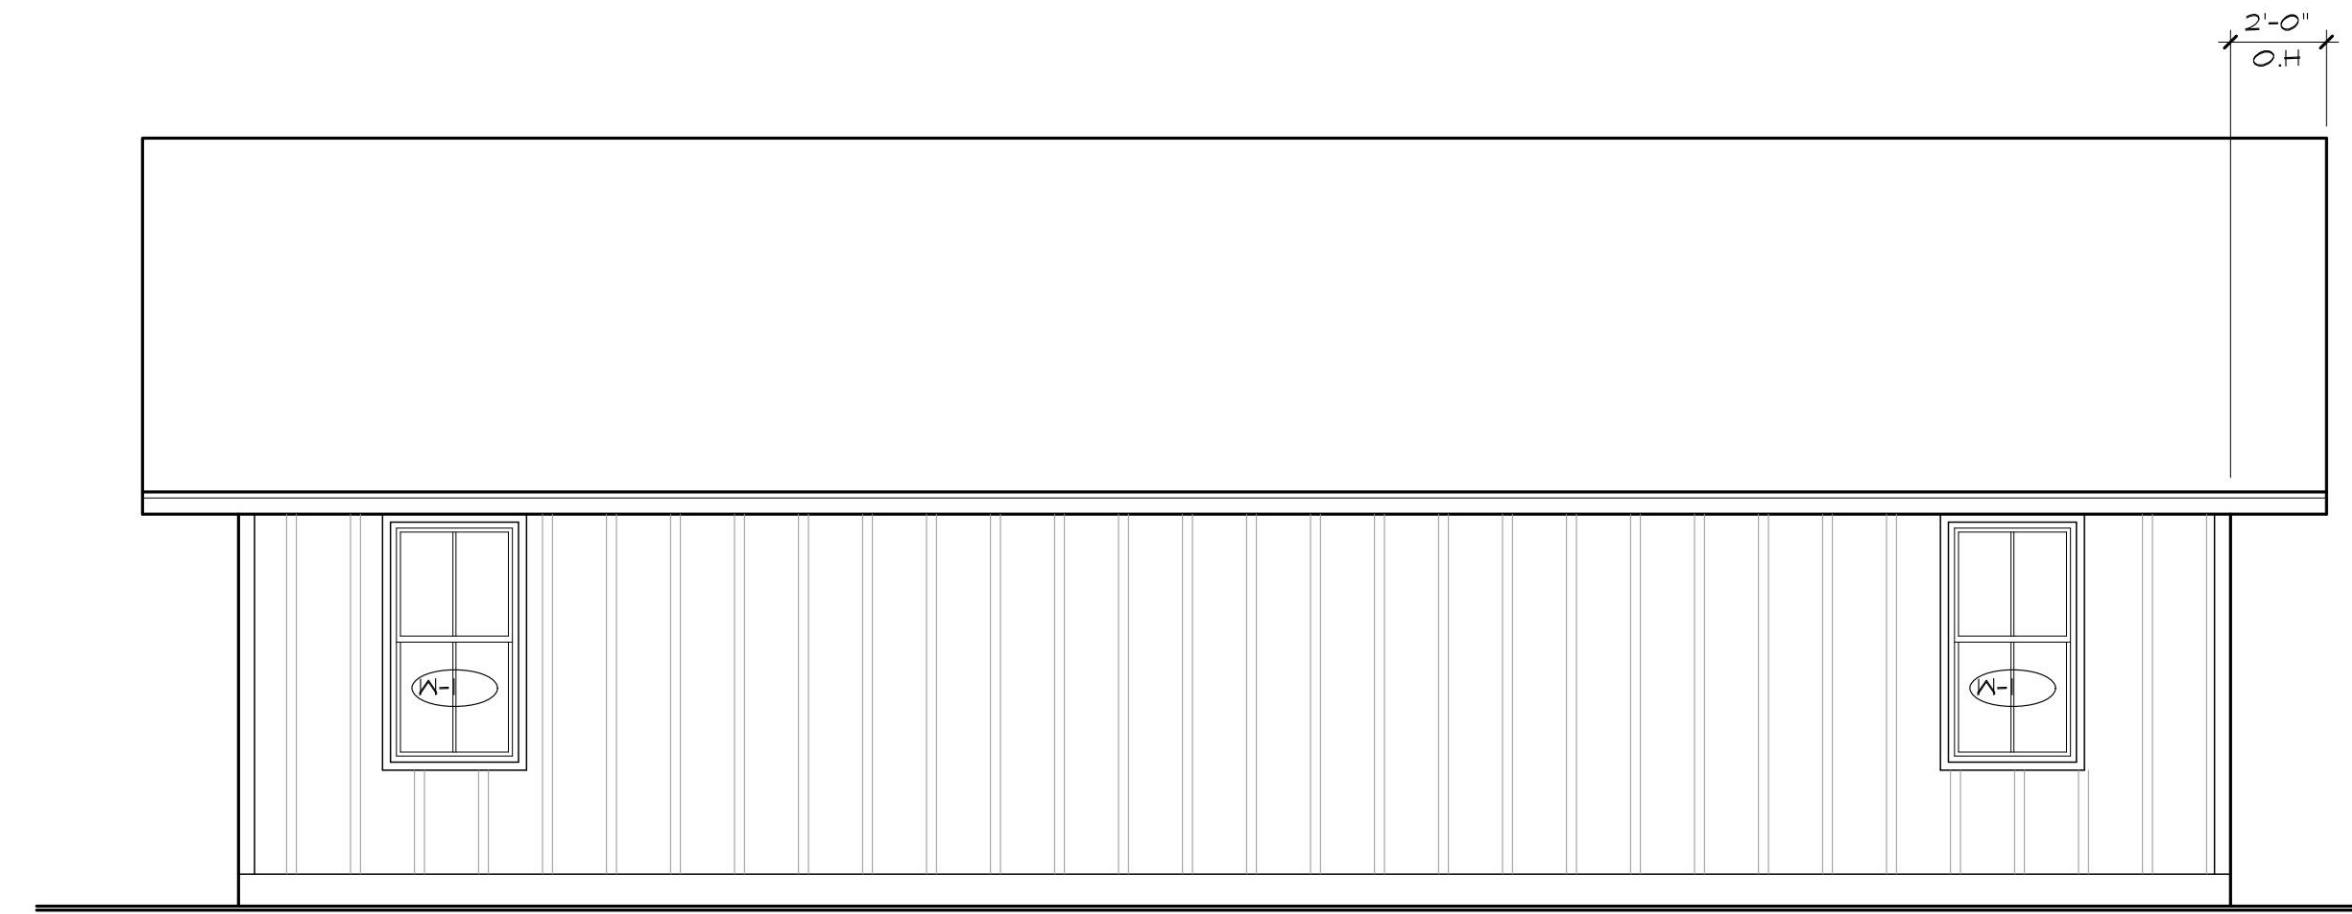

1 BUILDING D - REAR ELEVATION 1/4" = 1'-0"

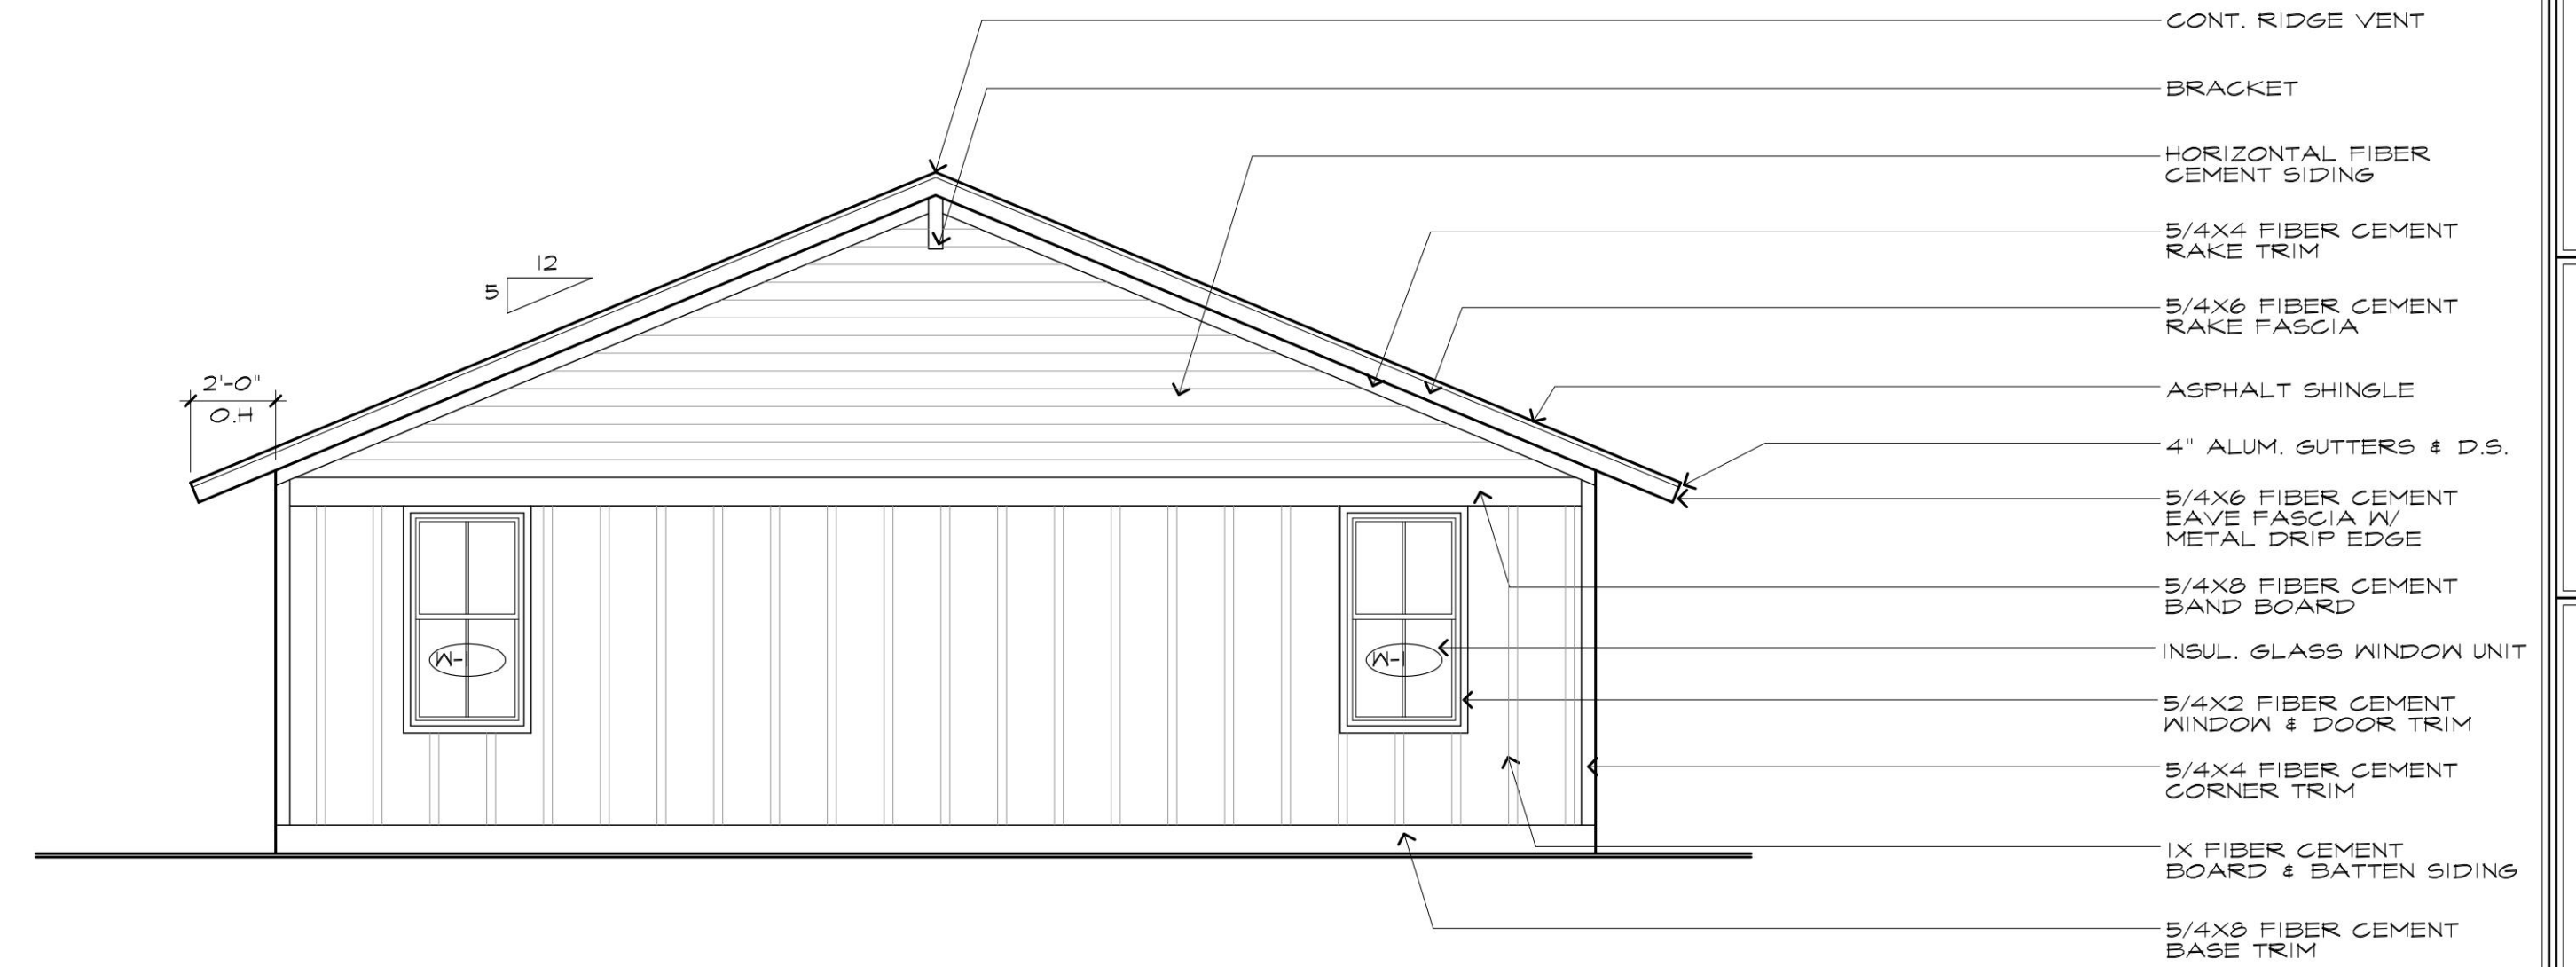

2 BUILDING D - RIGHT ELEVATION 1/4" = 1'-0"

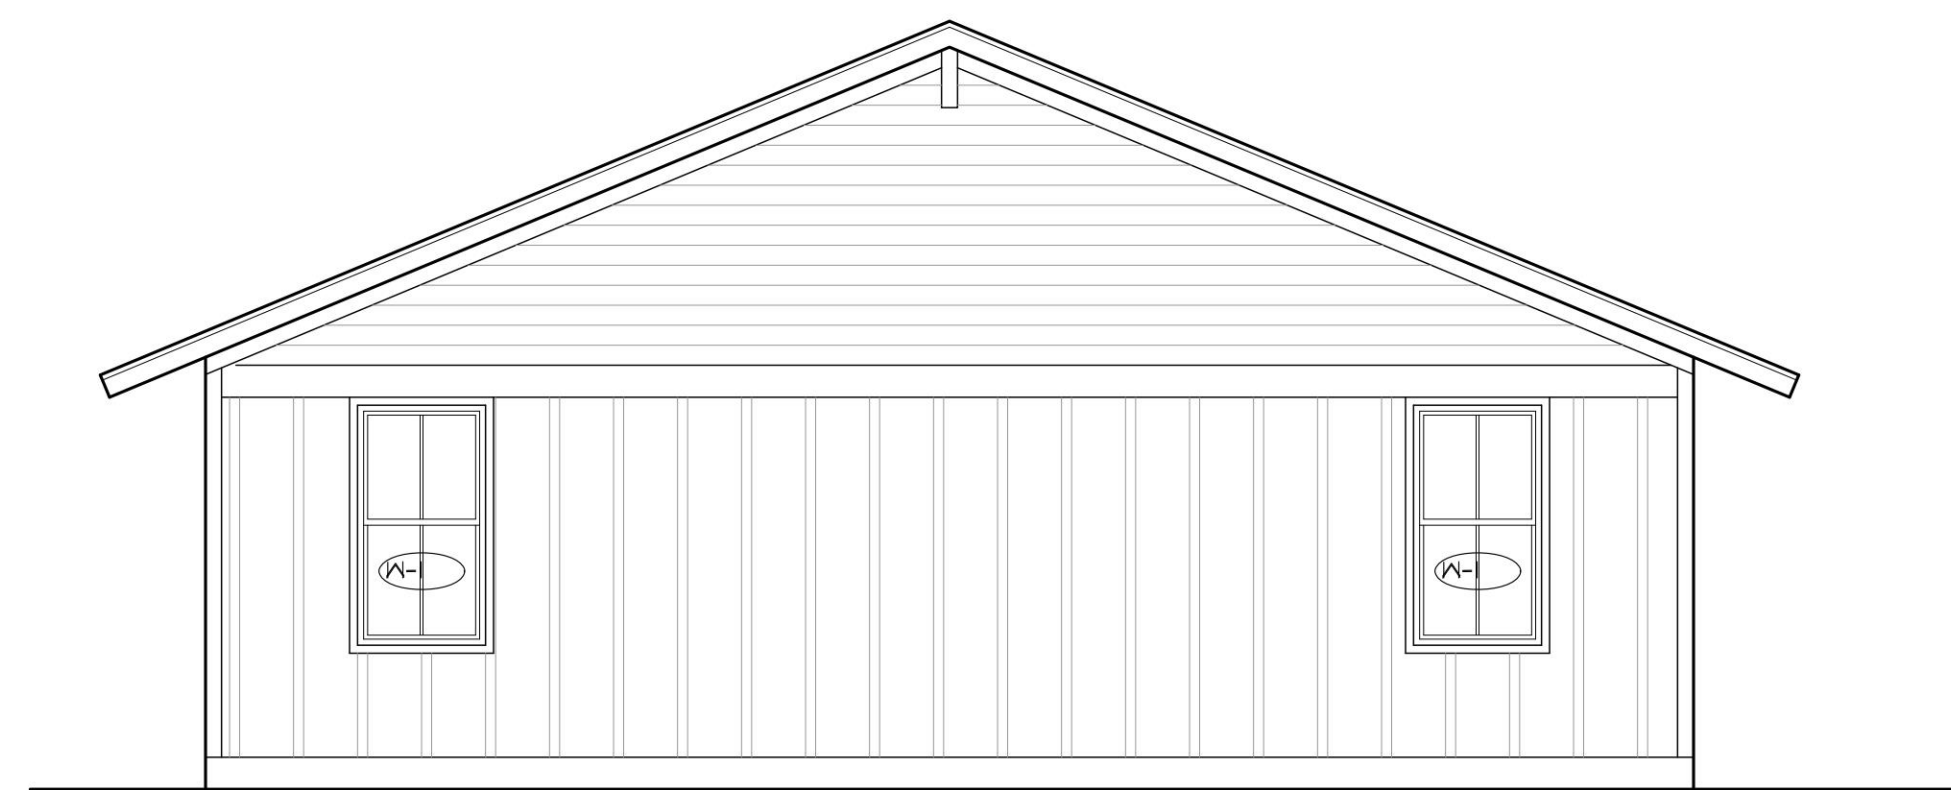

3 BUILDING D - LEFT ELEVATION 1/4" = 1'-0"



4 BUILDING D - FRONT ELEVATION 1/4" = 1'-0"

NO.	DATE	DRAWING RELEASE
1	10/21/21	PRICING SET
2	02/28/22	FINAL CHECK SET
3	2/2/23	PERMIT SET
NO.	DATE	REVISION




1 BUILDING D3 - REAR ELEVATION

1/4" = 1'-0"




2 BUILDING D3 - RIGHT ELEVATION

1/4" = 1'-0"

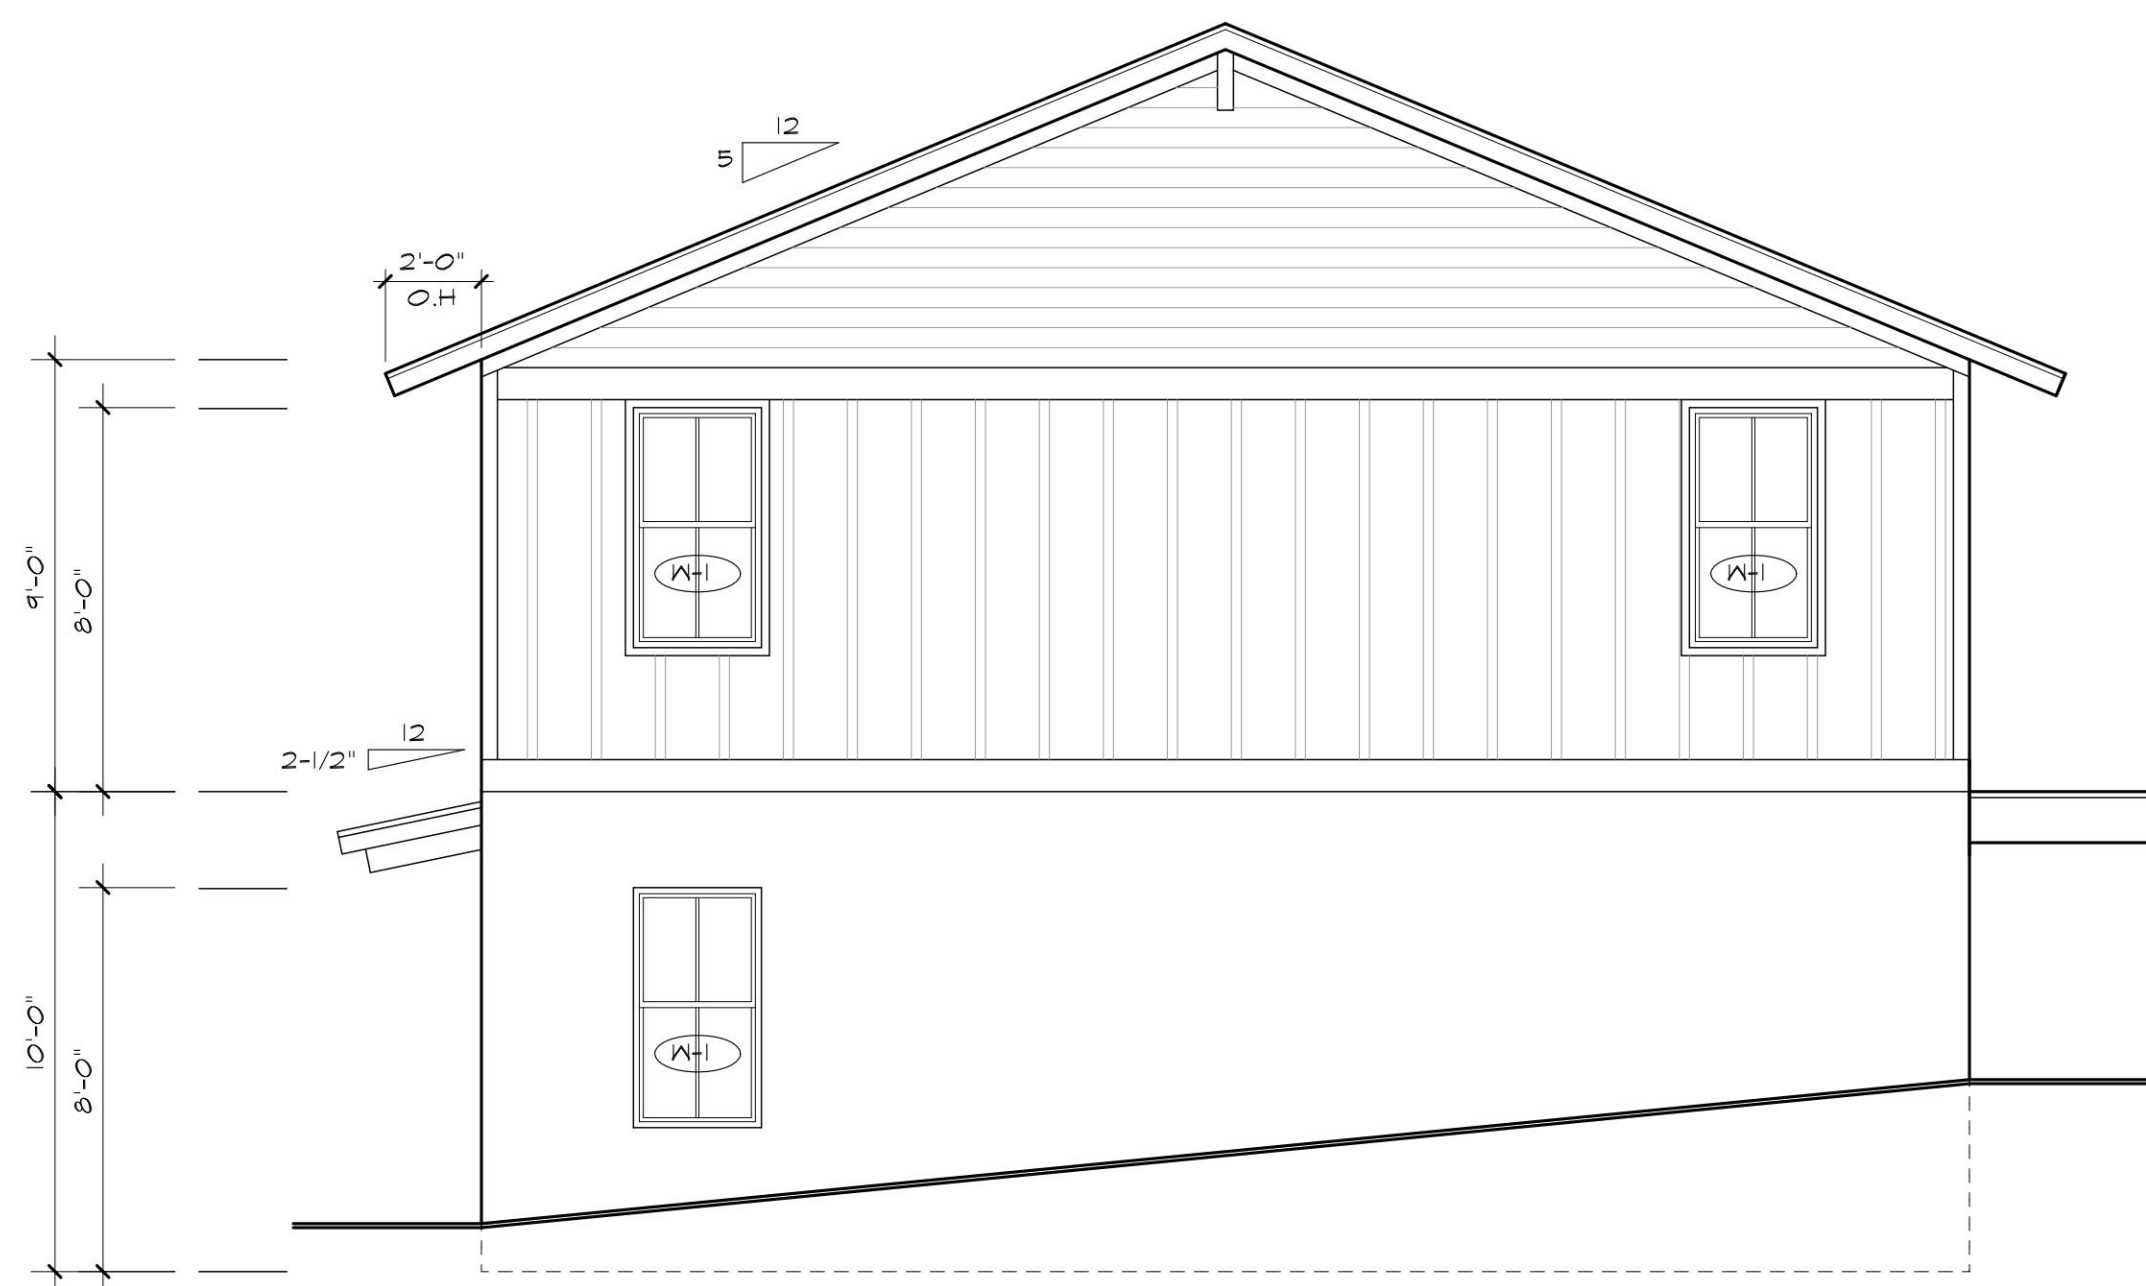

3 BUILDING D3 - LEFT ELEVATION

1/4" = 1'-0"

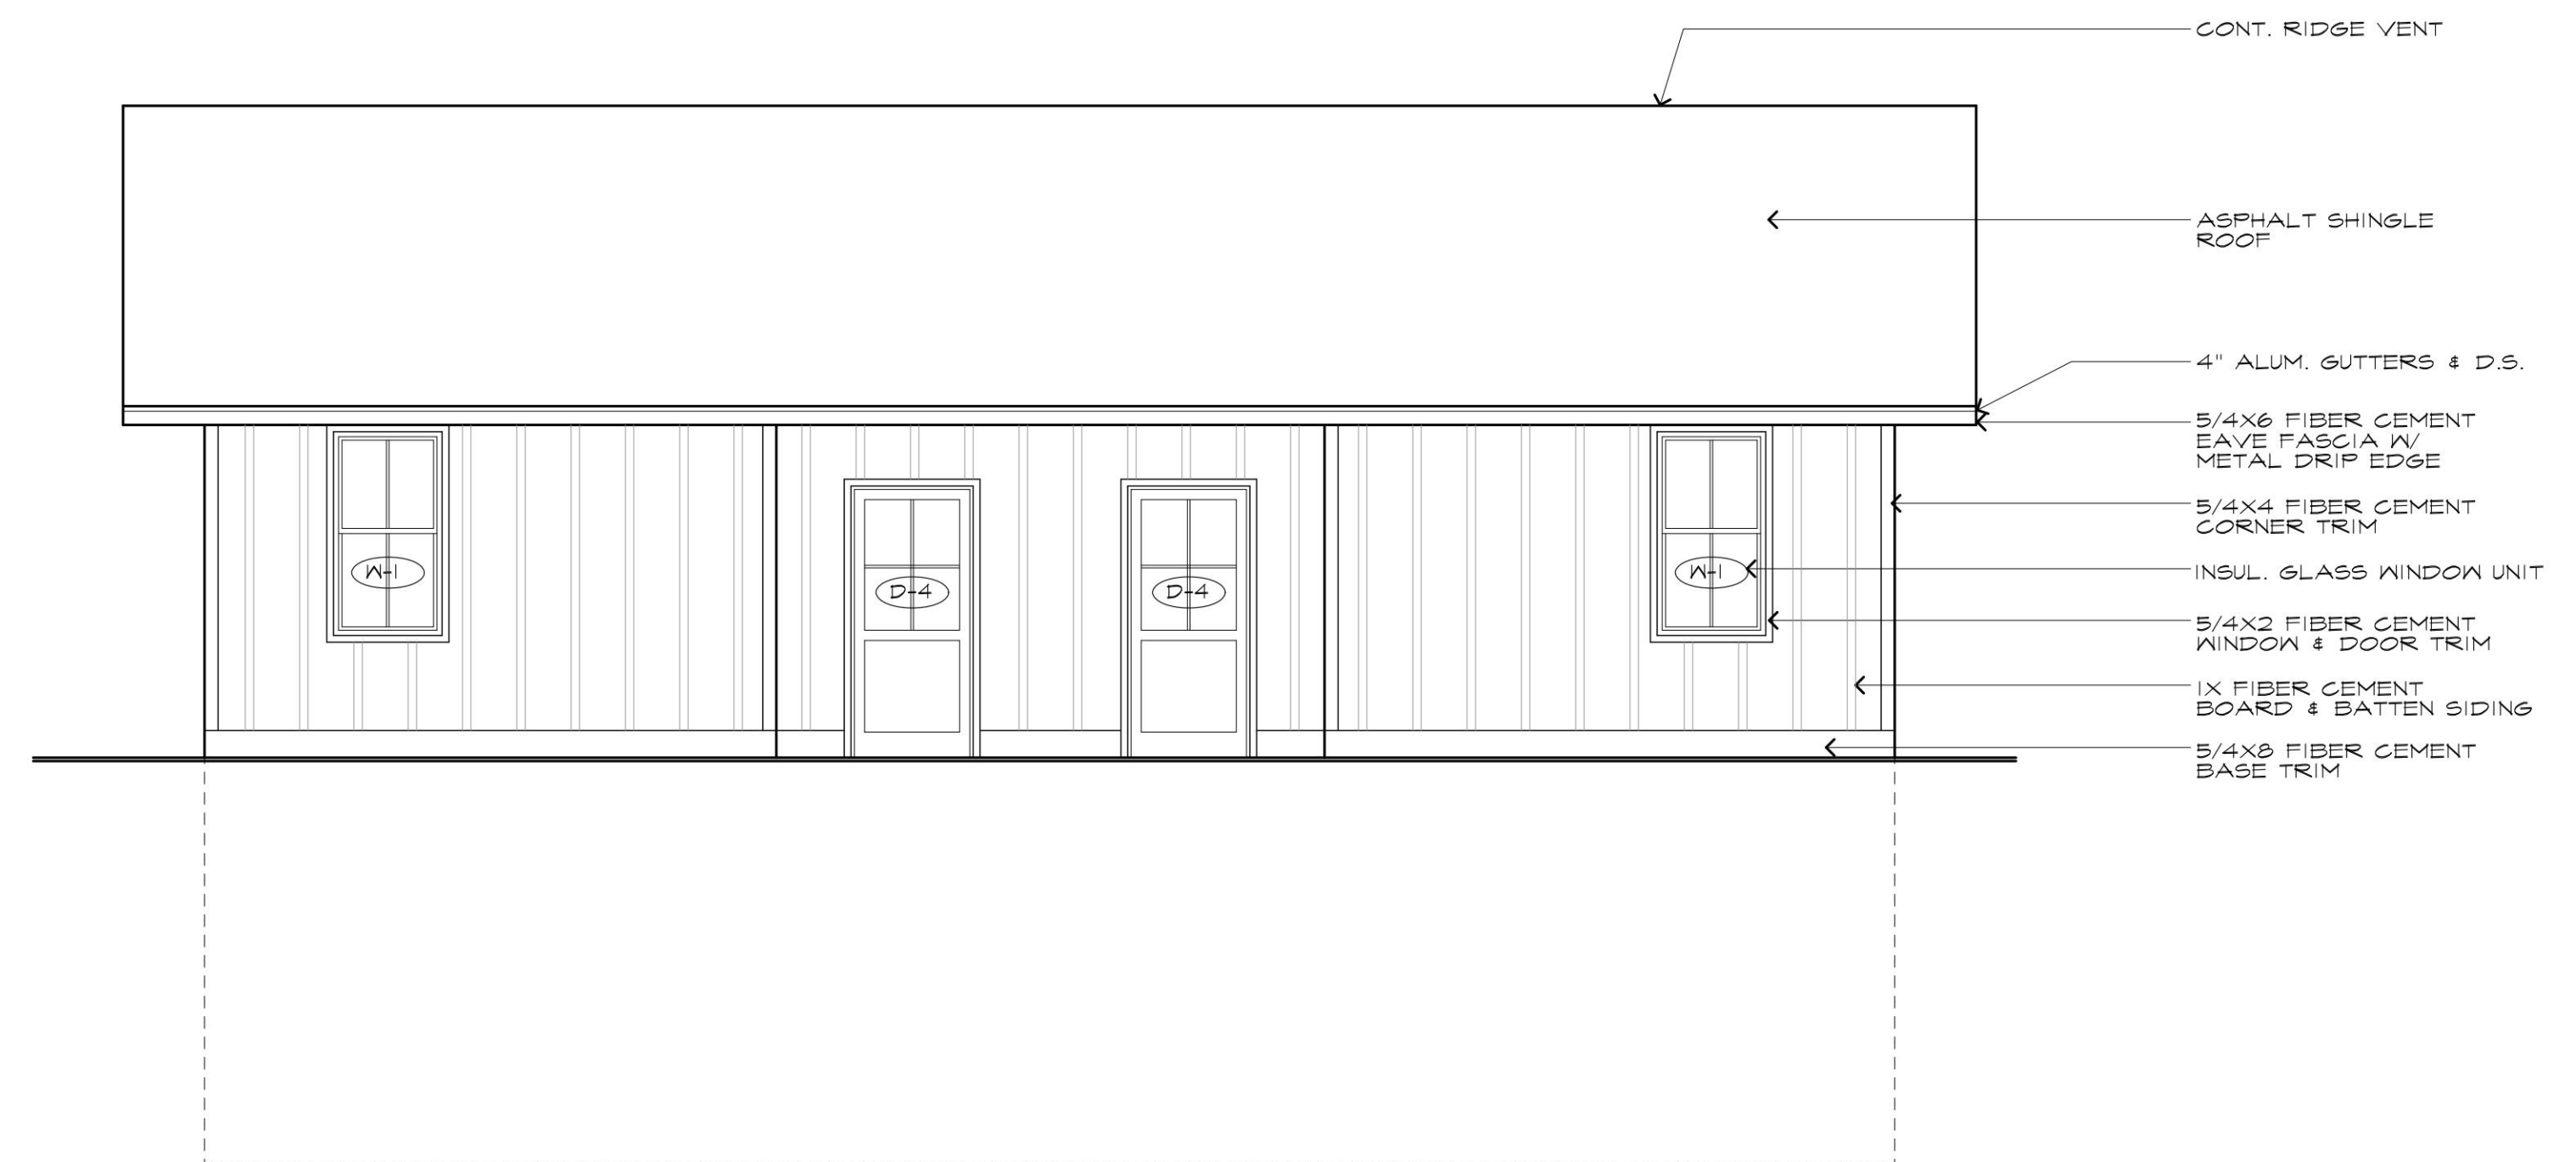

4 BUILDING D3 - FRONT ELEVATION

1/4" = 1'-0"


DRAWING RELEASE		
NO.	DATE	DESCRIPTION
1	10/2/21	PRICING SET
2	02/28/22	FINAL CHECK SET
3	7/15/22	PERMIT SET
NO.	DATE	REVISION

BUILDING D3 CLASSROOMS ELEVATIONS	PROJECT NO. 1927	FILE NO. 1927-A2D1
---	------------------	--------------------



1 BUILDING G - FRONT ELEVATION

1/4"=1'-0"

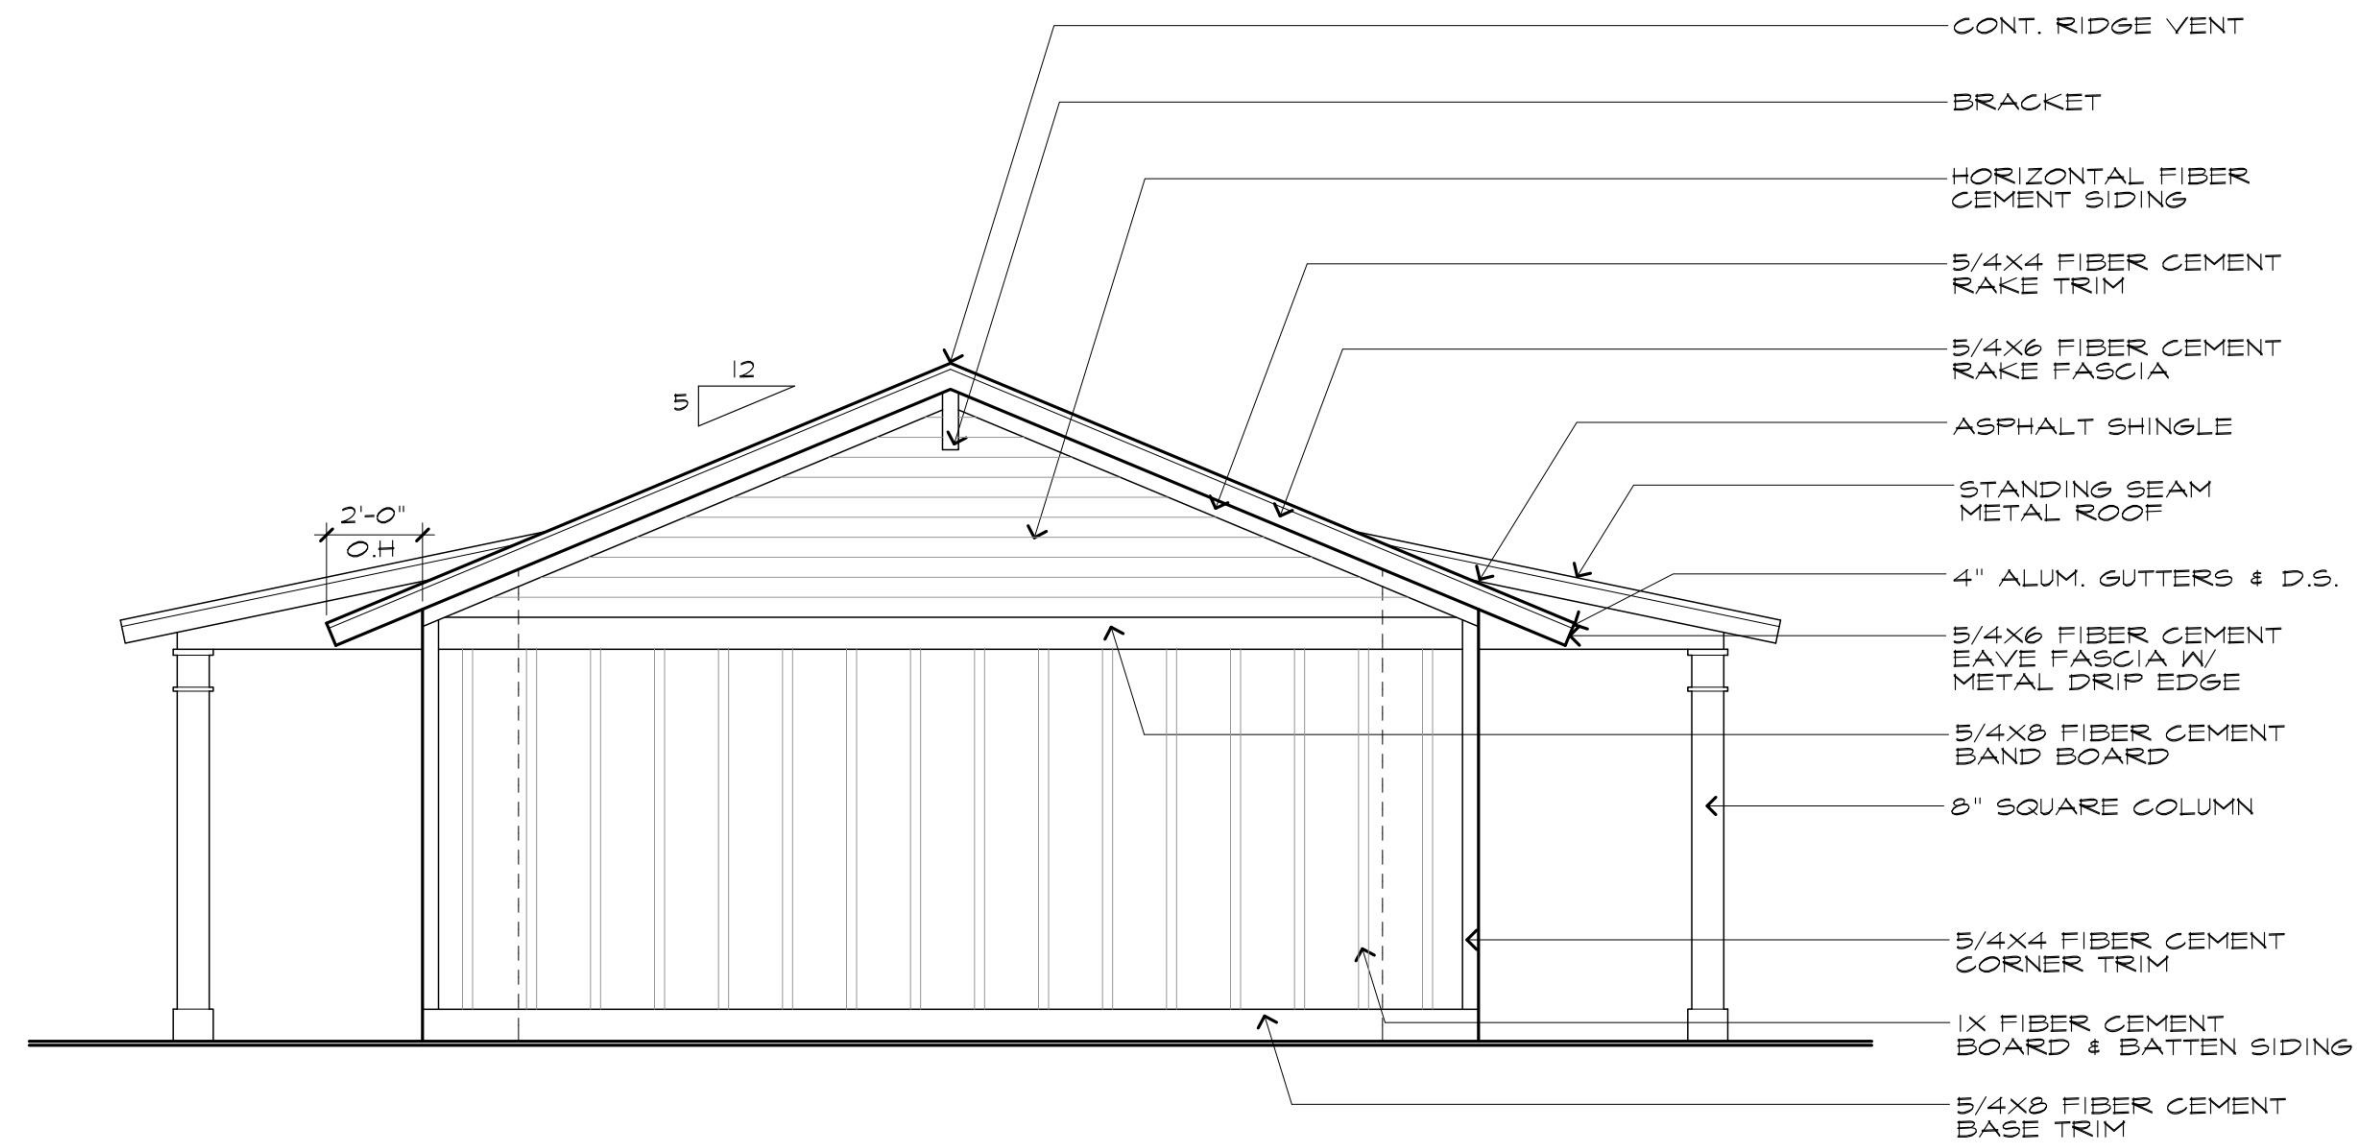

2 BUILDING G - LEFT ELEVATION

1/4"=1'-0"



3 BUILDING G - RIGHT ELEVATION

1/4"=1'-0"



4 BUILDING G - REAR ELEVATION

1/4"=1'-0"


NO.	DATE	DRAWING RELEASE
1	10.21.21	PRICING SET
2	02.28.22	FINAL CHECK SET
3	2.8.23	PERMIT SET
NO.	DATE	REVISION

BUILDING G - RESOURCE, LOCKERS, RESTROOMS ELEVATIONS	PROJECT NO. 1927	FILE NO. 1927-A2561
--	------------------	---------------------



1 BUILDING H- FRONT ELEVATION

1/4"=1'-0"

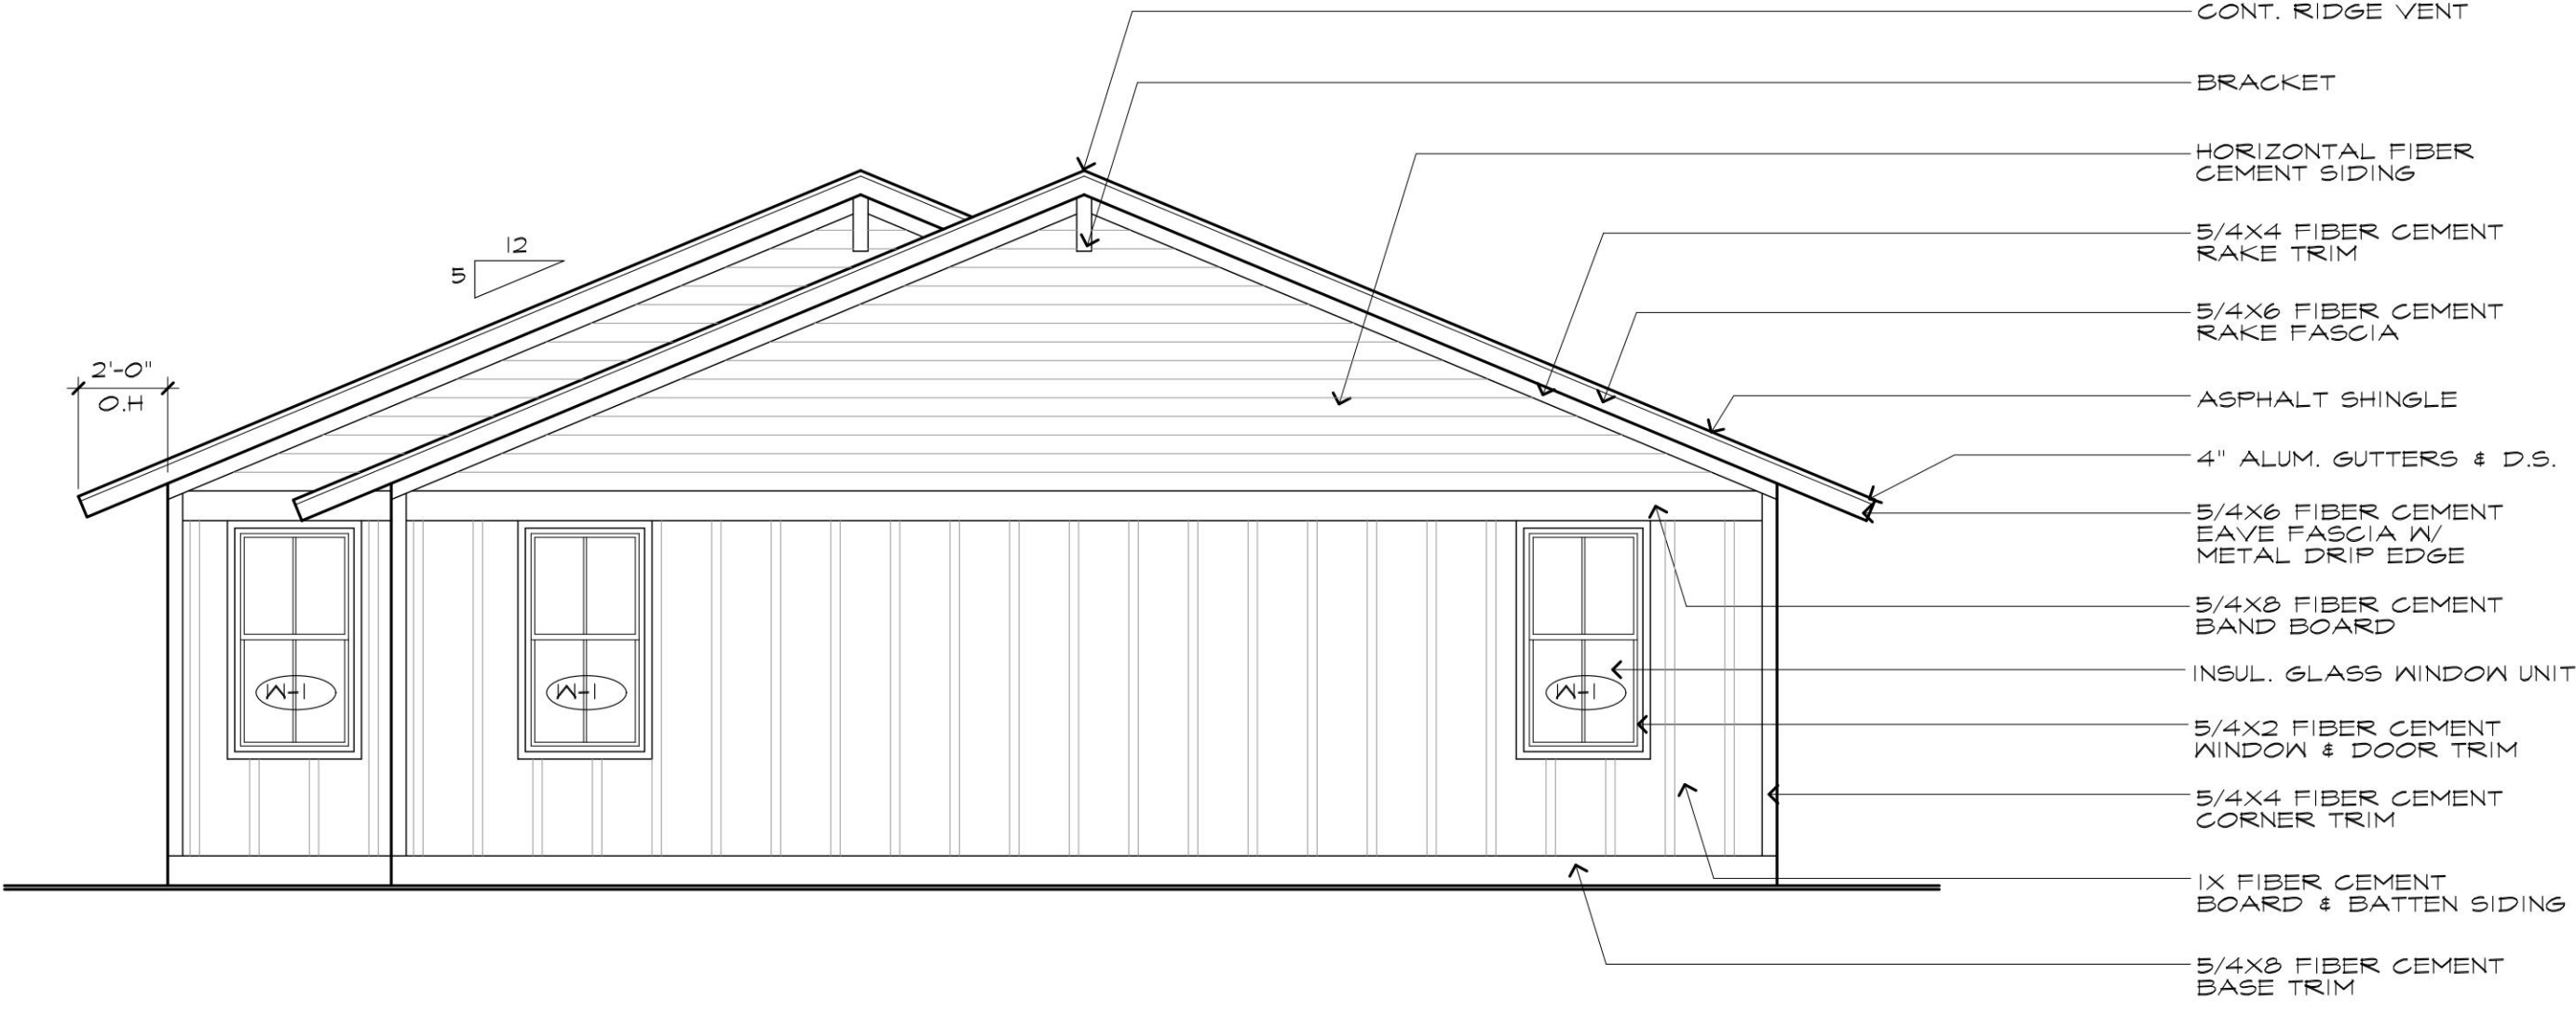

2 BUILDING H - RIGHT ELEVATION

1/4"=1'-0"


SEAL

NEW CONSTRUCTION
REGENTS SCHOOL
RESERVOIR RD, CHARLOTTESVILLE, VA 22903

DRAWING RELEASE		DATE	
NO.	DATE	NO.	DATE
1	10/21/21	1	10/21/21
2	02/28/22	2	02/28/22
3	2/3/23	3	2/3/23
PERMIT SET		PERMIT SET	
REVISION		REVISION	
NO.		NO.	
DATE		DATE	
REVISION		REVISION	
NO.		NO.	
DATE		DATE	
REVISION		REVISION	


BUILDING H CLASSROOMS ELEVATIONS		FILE NO.	1427-A2-H1
PROJECT NO.	1427		

A.2.H1

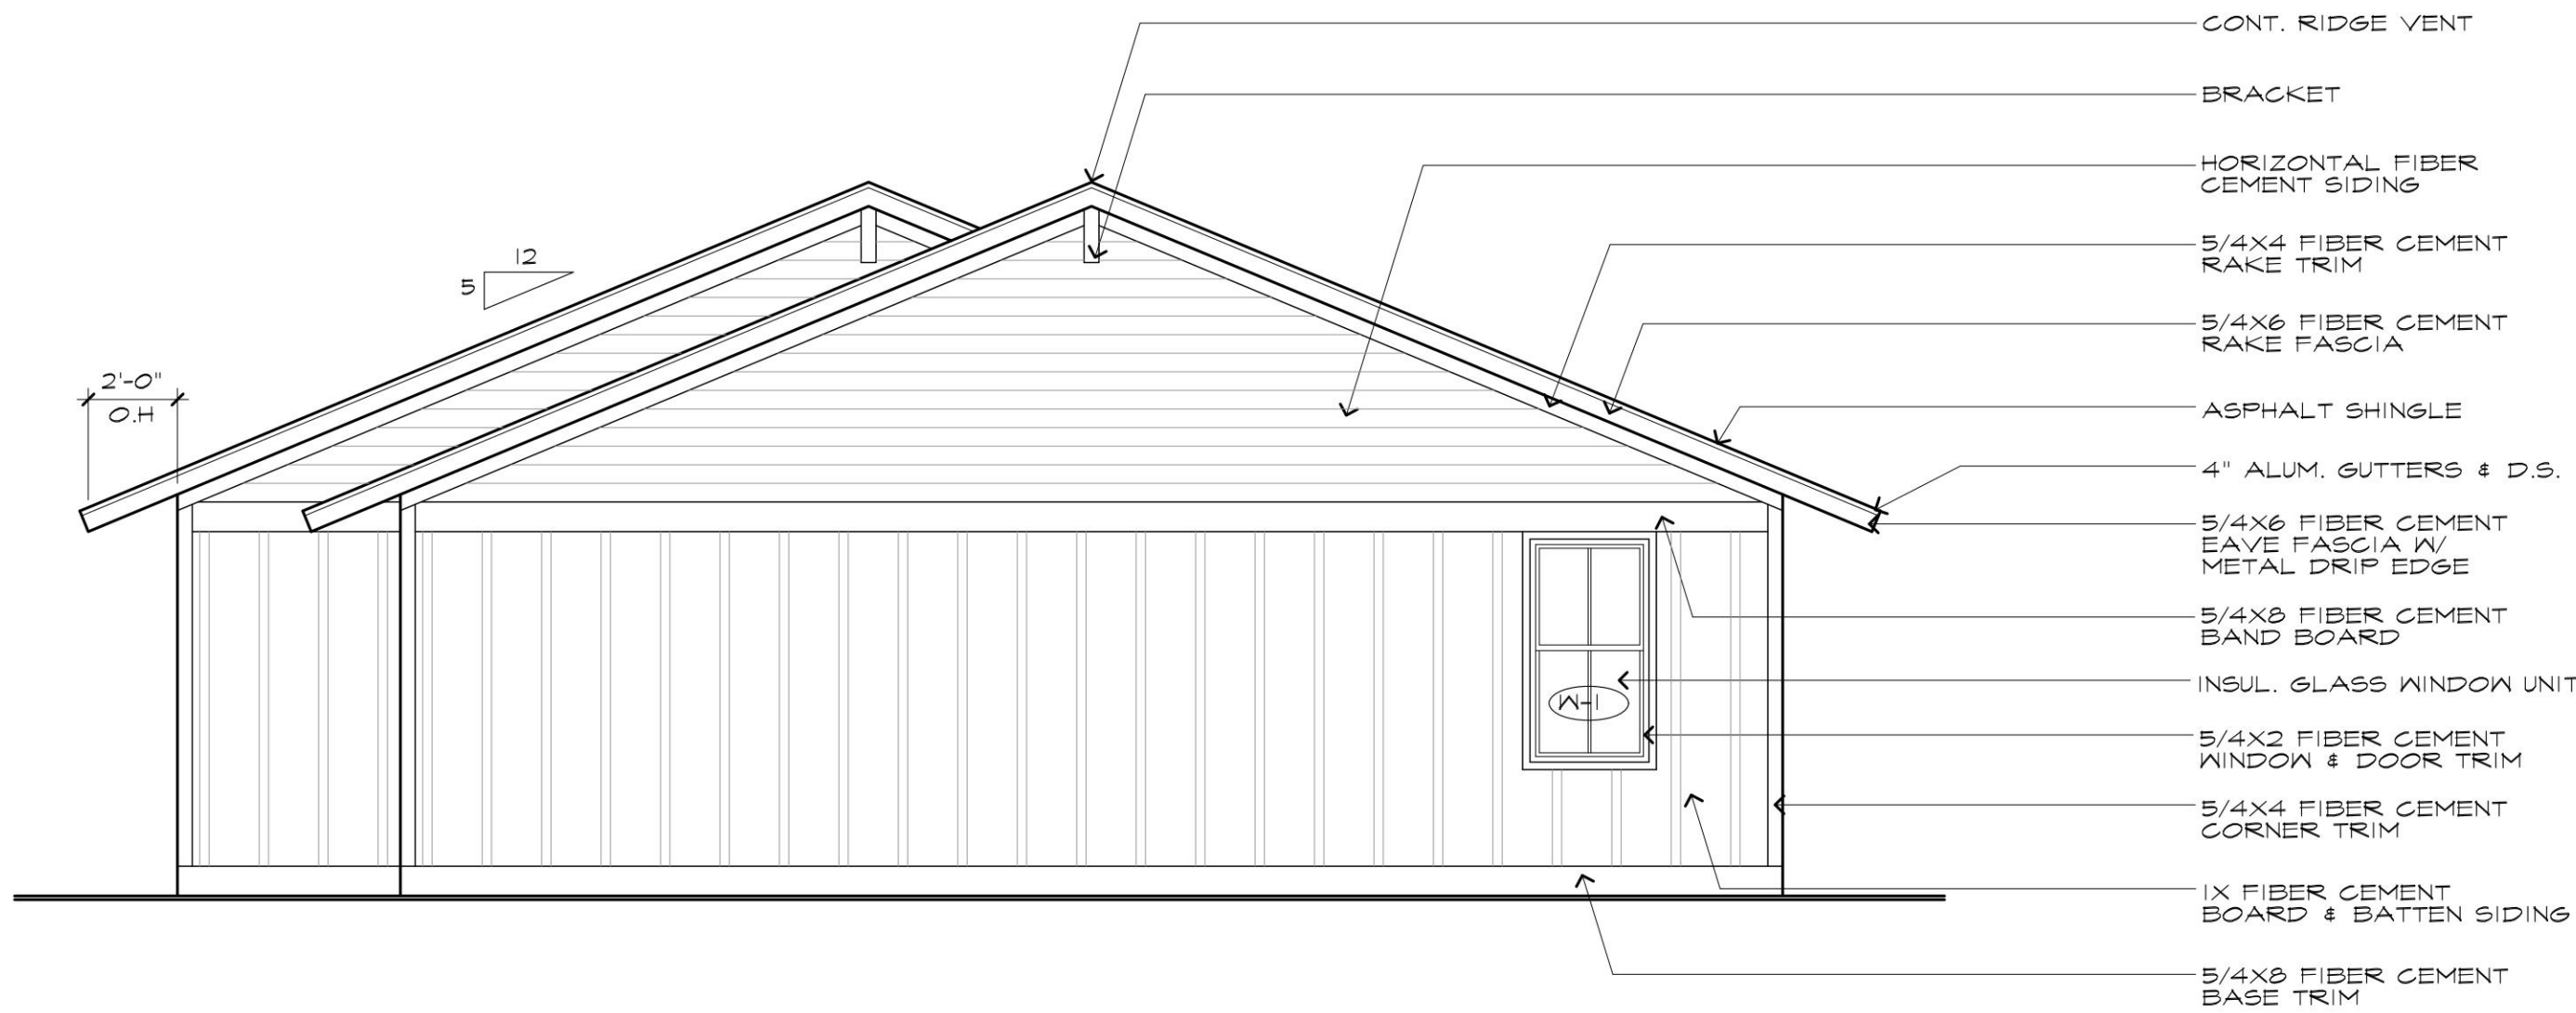

1 BUILDING H - LEFT ELEVATION


1/4"=1'-0"

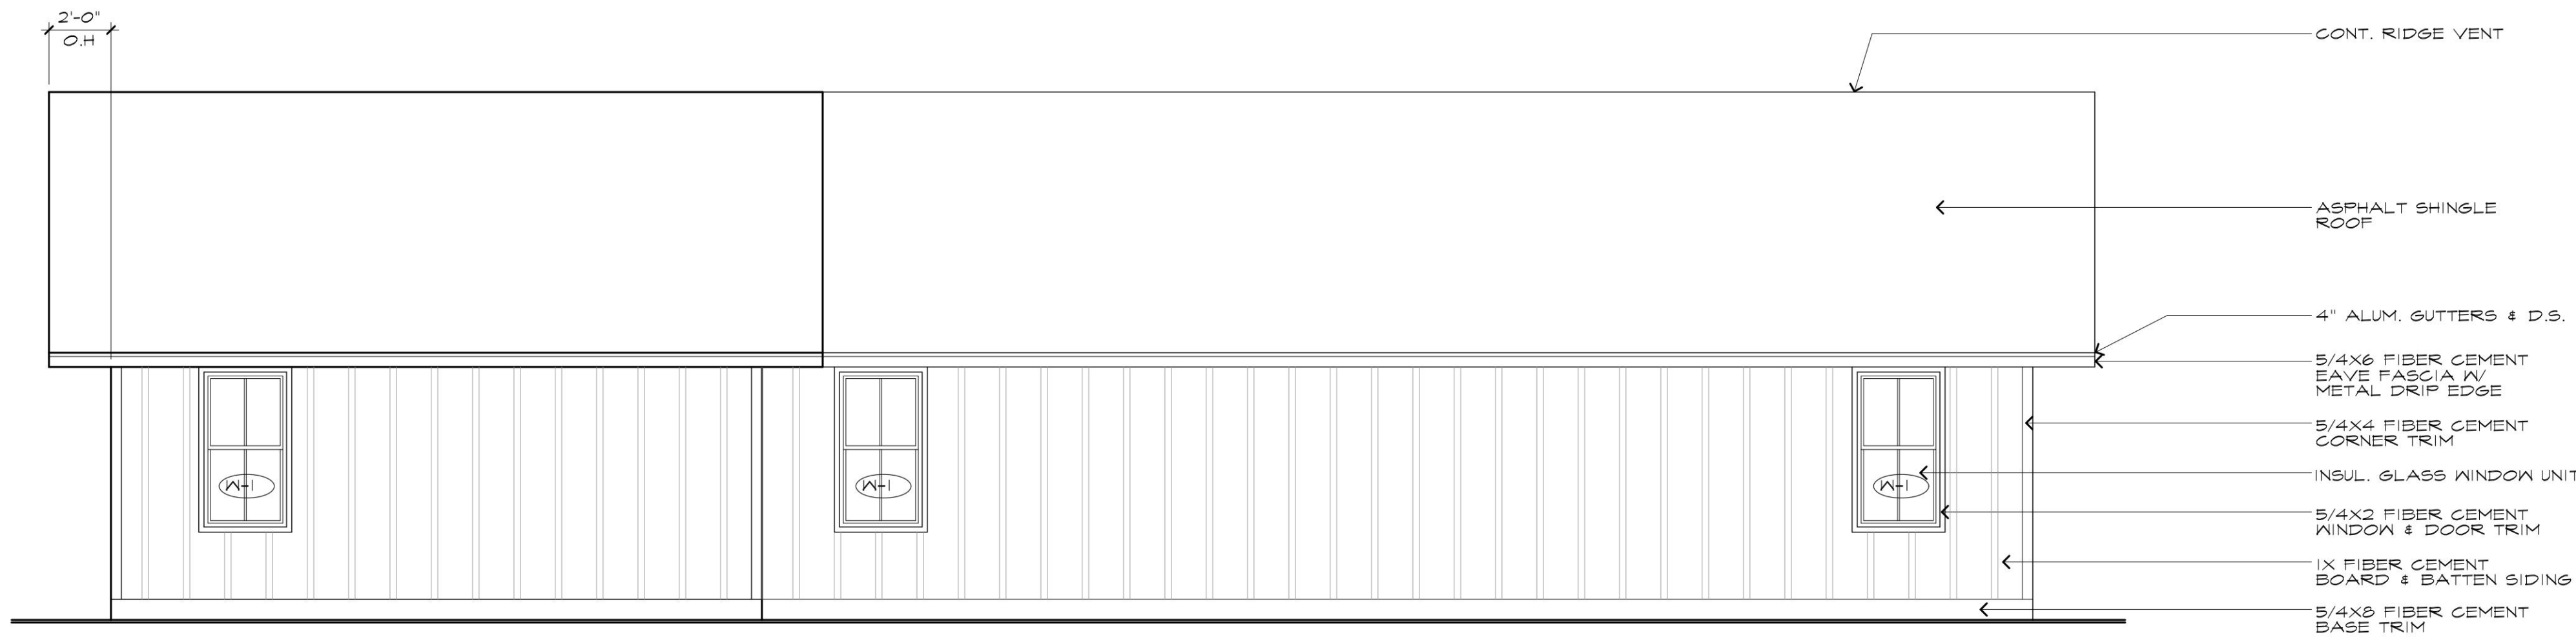

2 BUILDING H - REAR ELEVATION


1/4"=1'-0"

NO.	DATE	DRAWING RELEASE
1	10.21.21	PRICING SET
2	02.25.22	FINAL CHECK SET
3	2.9.23	PERMIT SET
NO.	DATE	REVISION

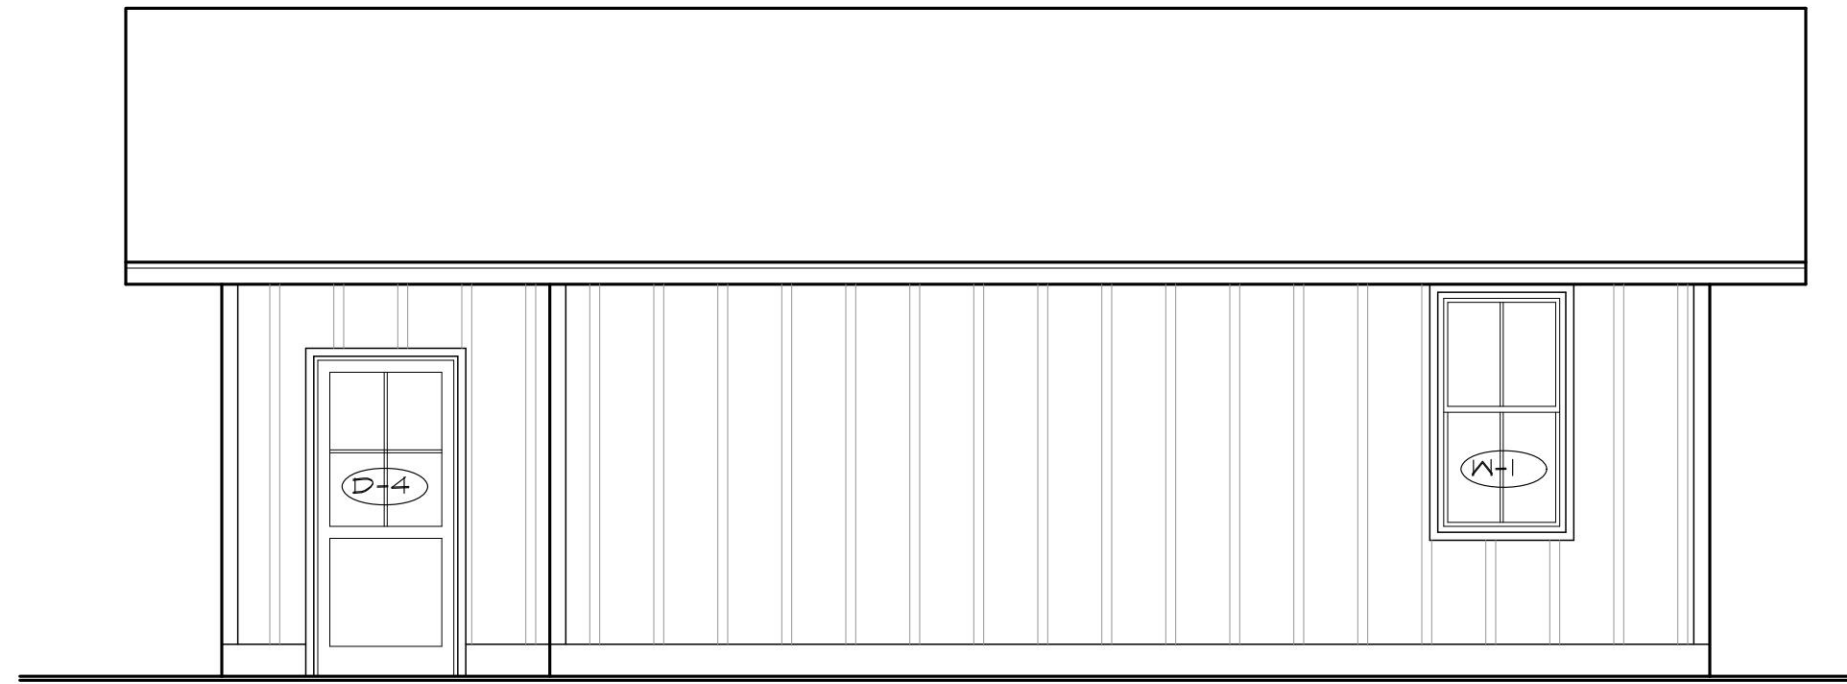


1 BUILDING 1 - FRONT ELEVATION

1/4"=1'-0"

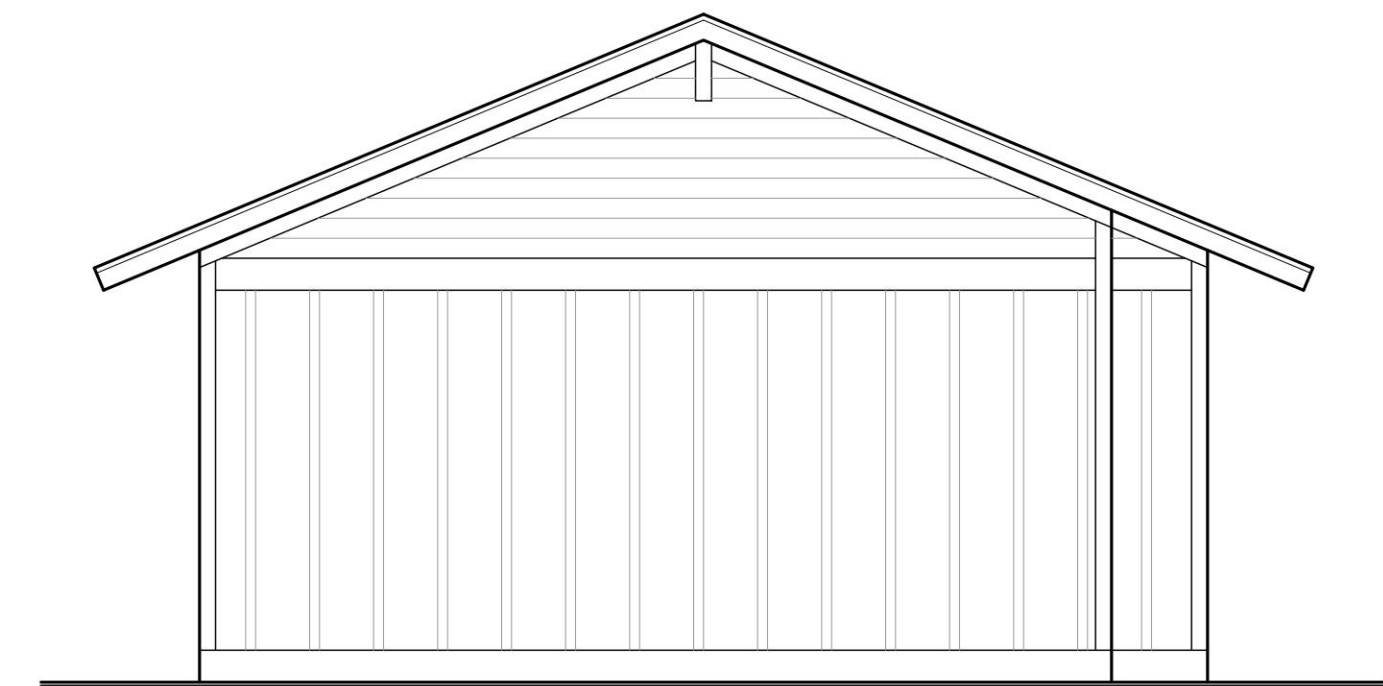


3 BUILDING 1 - LEFT ELEVATION

1/4"=1'-0"

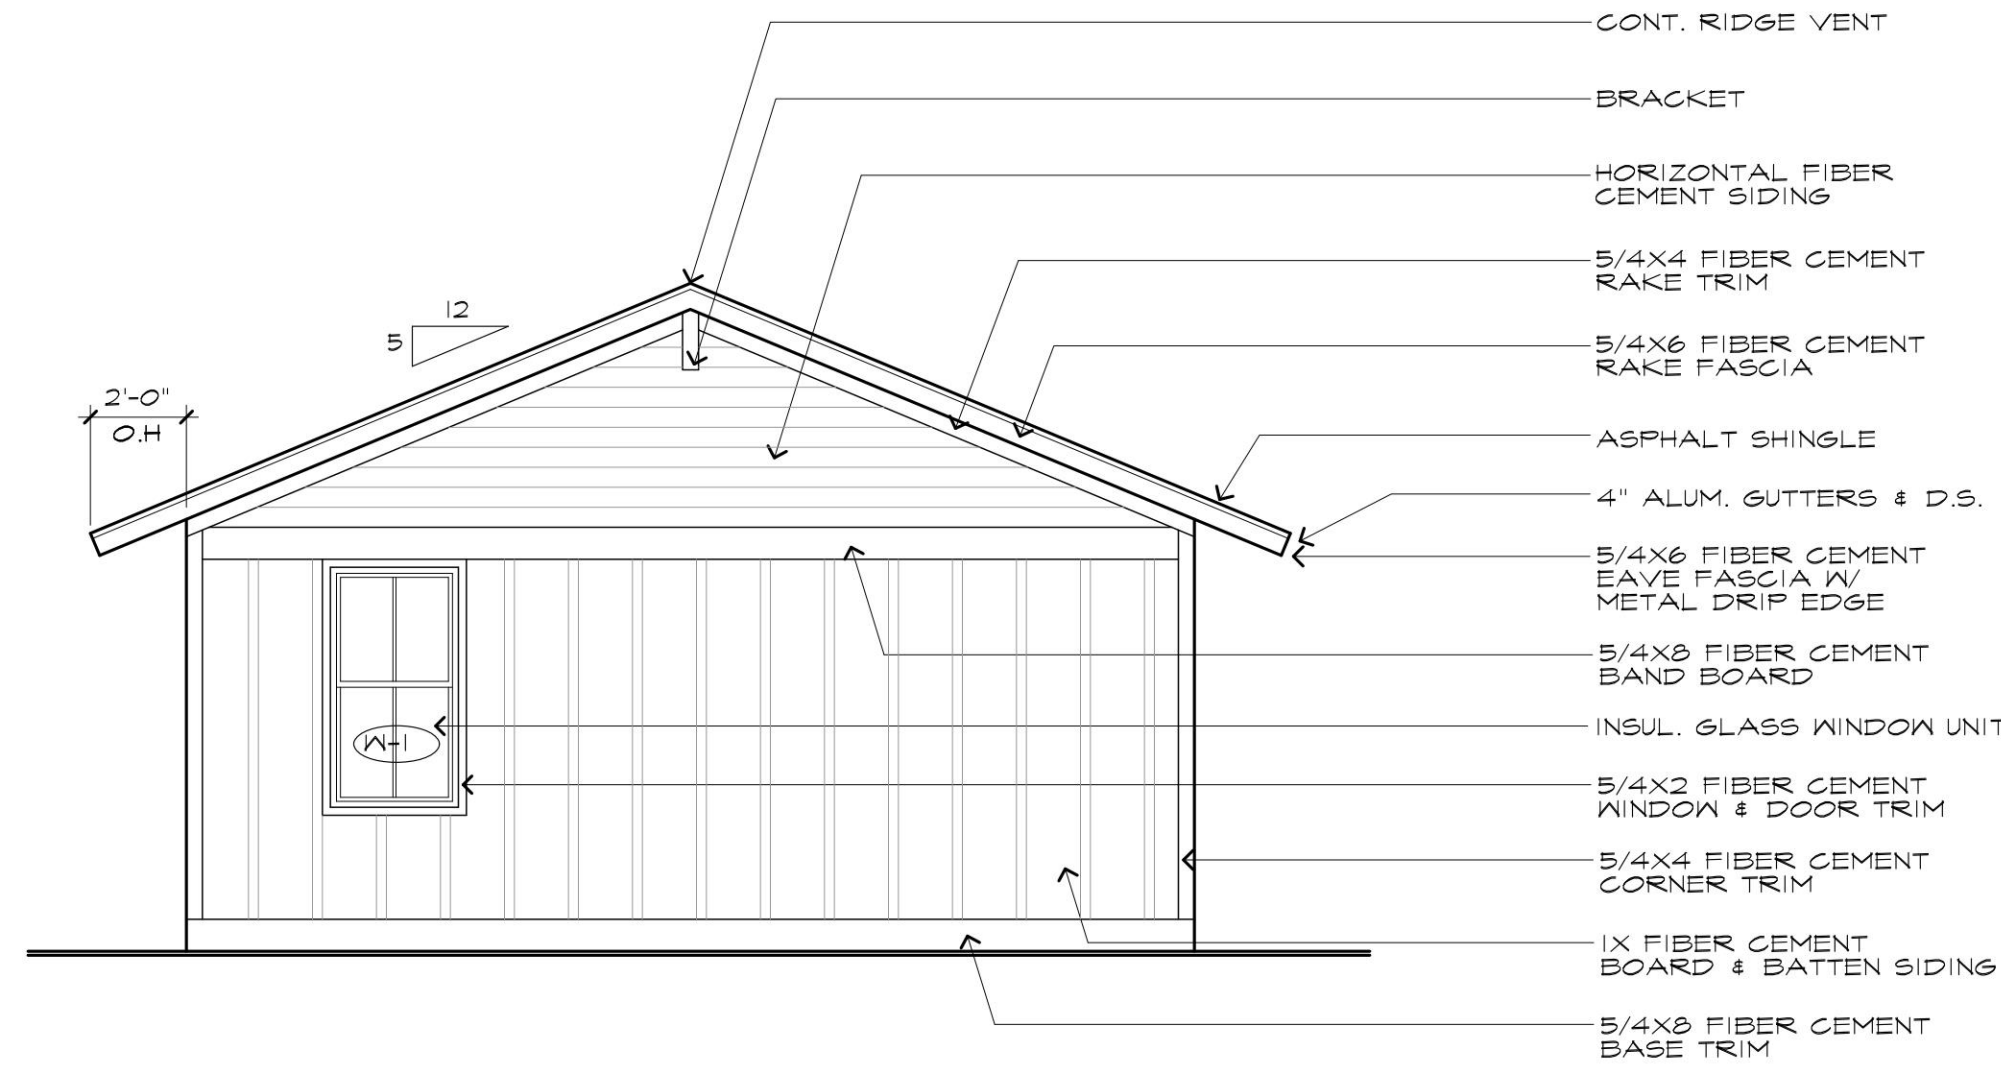

2 BUILDING 1 - RIGHT ELEVATION

1/4"=1'-0"

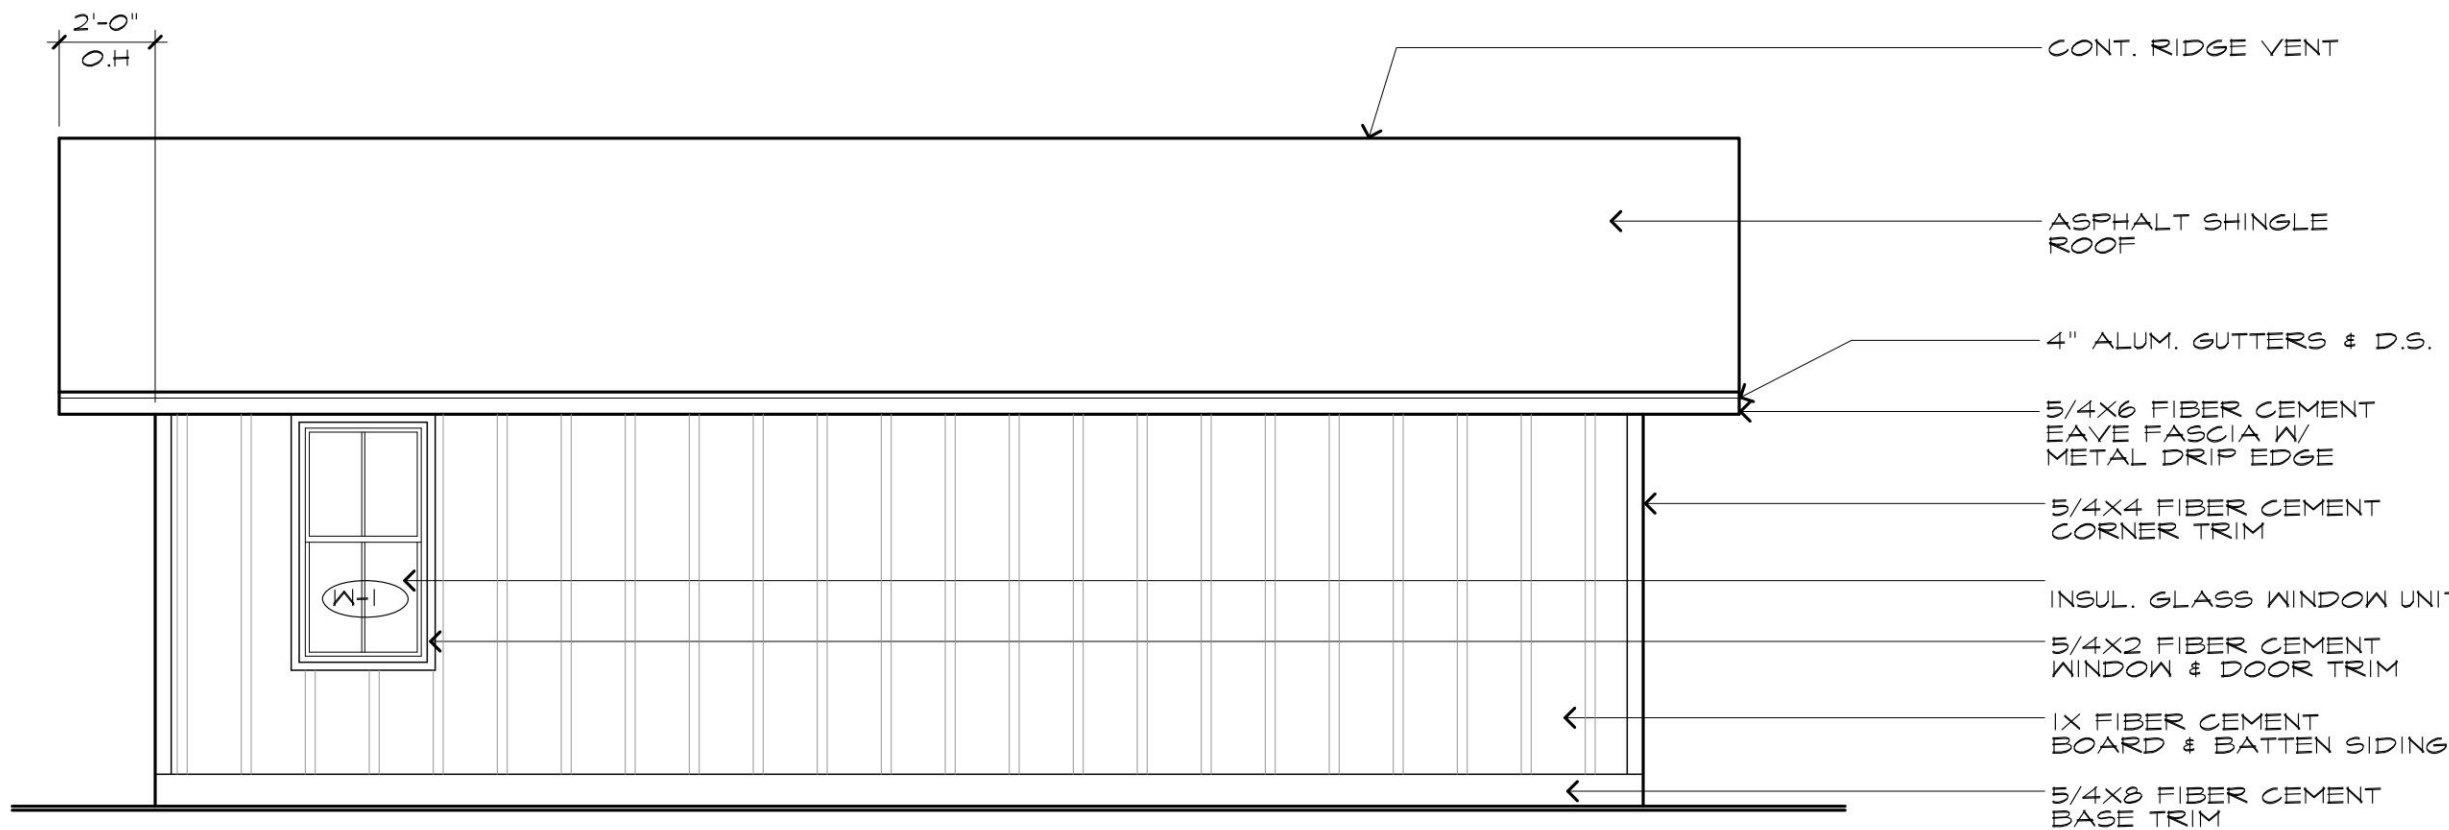


4 BUILDING 1 - REAR ELEVATION

1/4"=1'-0"

DRAWING RELEASE	
NO.	DATE
1	10.21.21
2	02.28.22
3	2.3.23
4	
5	
6	
7	
8	
9	
10	

DRAWING RELEASE	
NO.	DATE
1	10.21.21
2	02.28.22
3	2.3.23
4	
5	
6	
7	
8	
9	
10	

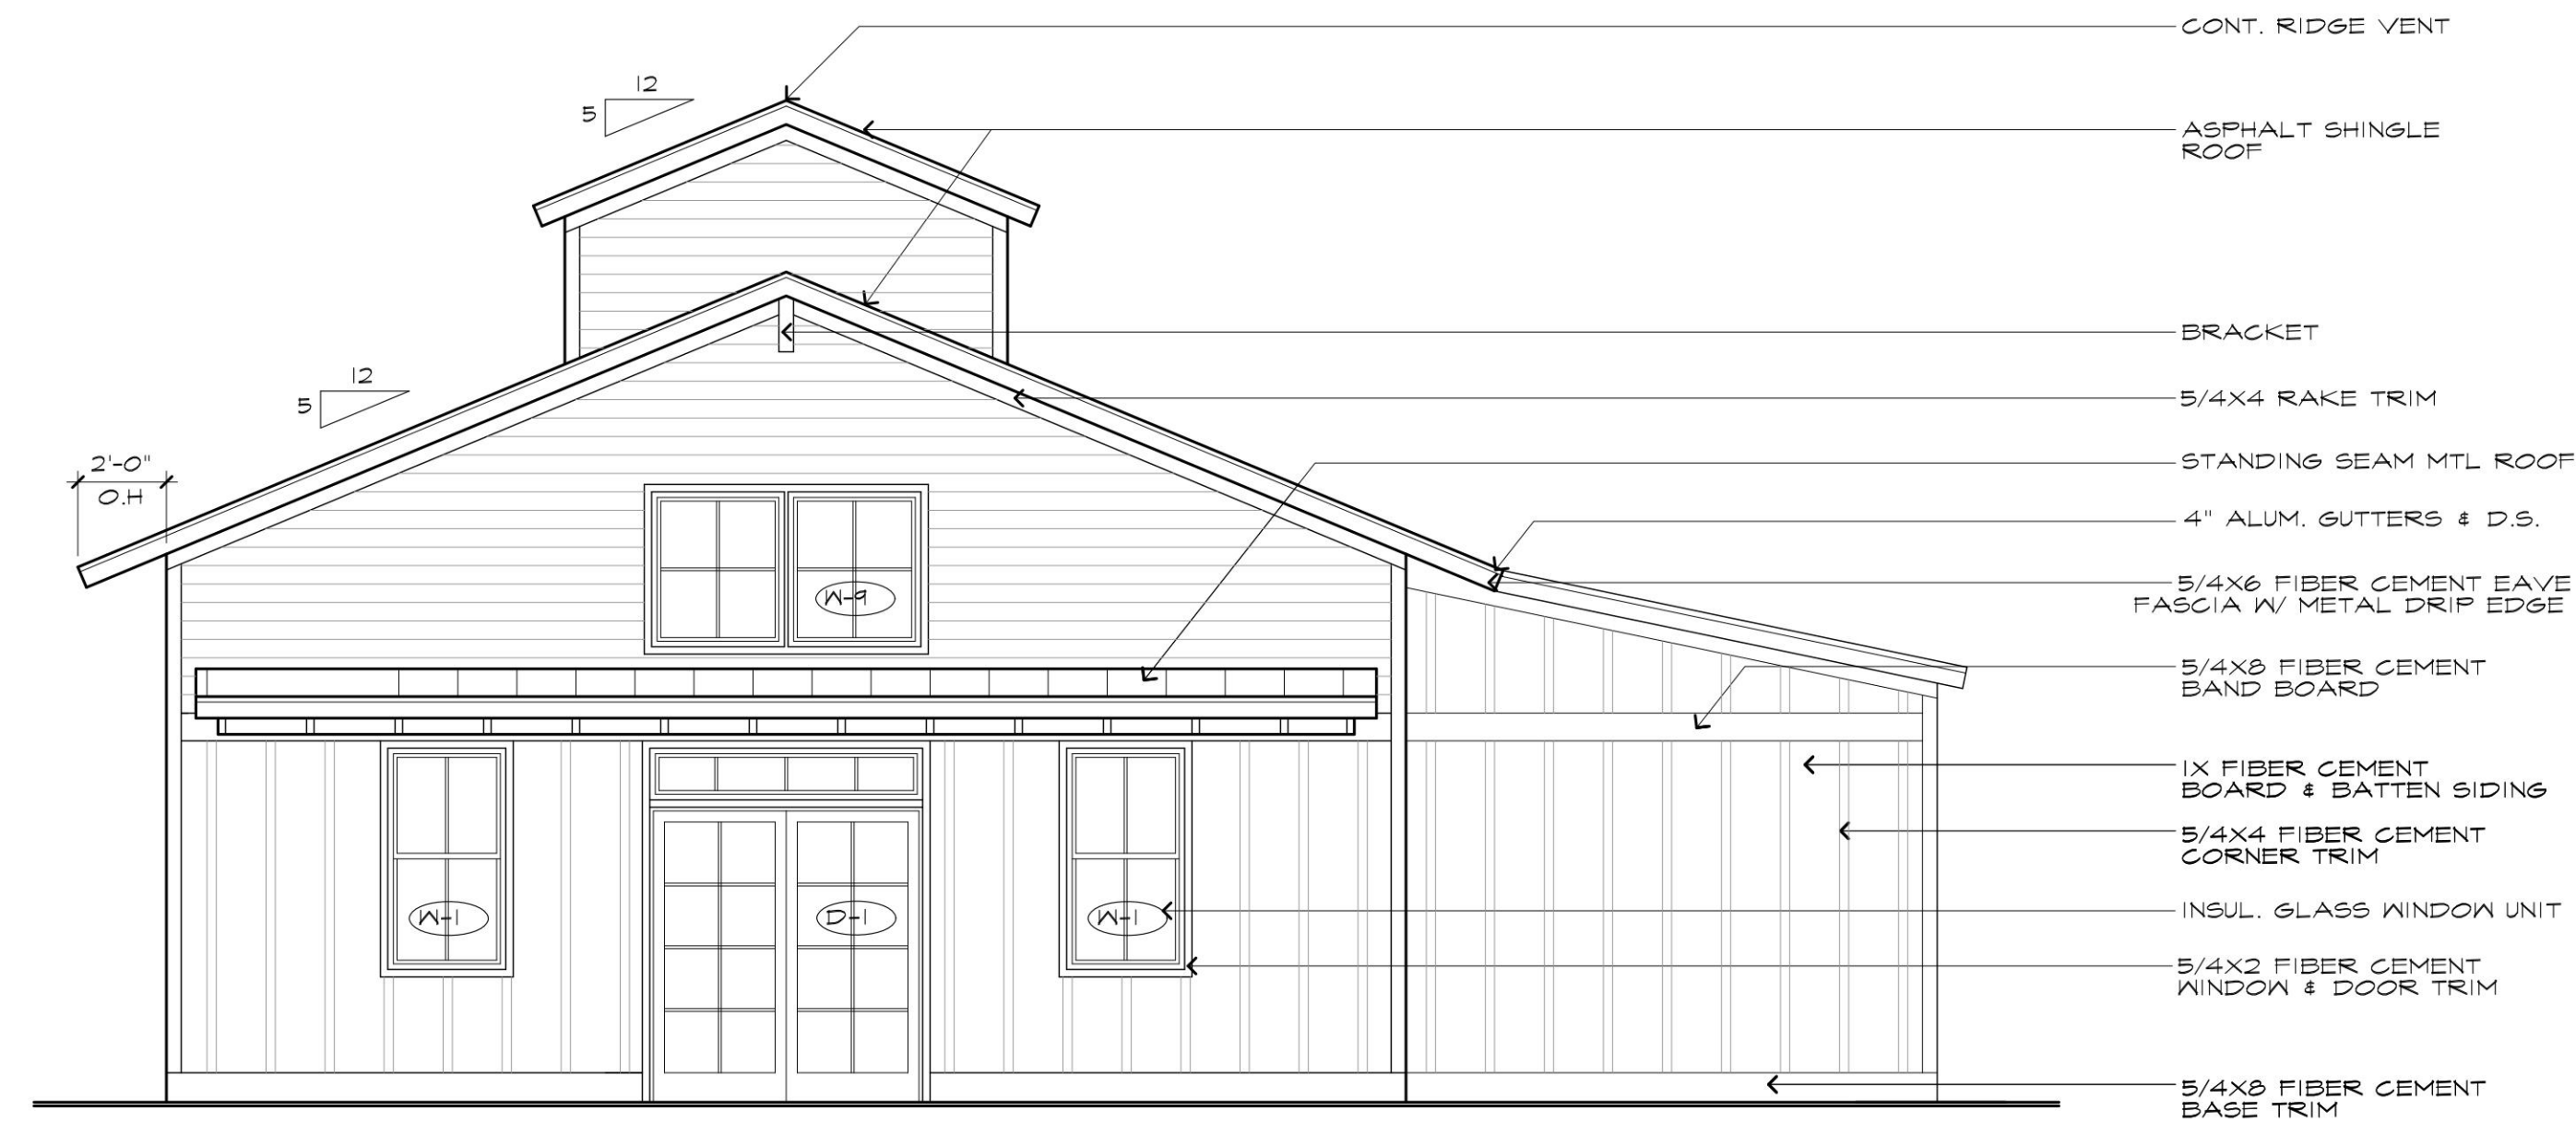

1 BUILDING J - RIGHT ELEVATION

1/4"=1'-0"



2 BUILDING J - LEFT ELEVATION

1/4"=1'-0"



3 BUILDING J - FRONT ELEVATION

1/4"=1'-0"



4 BUILDING J - REAR ELEVATION

1/4"=1'-0"

NO.	DATE	DRAWING RELEASE
1	10/21/21	PRICING SET
2	02/28/22	FINAL CHECK SET
3	2/3/23	PERMIT SET
NO.	DATE	REVISION

BUILDING J UPPER ASSEMBLY HALL ELEVATIONS	PROJECT NO. 1427	FILE NO. 1427-A2.J
---	------------------	--------------------

