THREE NOTCH'D CENTER

ALBEMARLE COUNTY, VIRIGINA


TMP 56A3, PARCEL 9

MINOR SITE PLAN AMENDMENT 2024

MINOR SITE PLAN AMENDMENT
(SDP-2008-00179)
(REZONING ZMA 2011-008)

SHEET INDEX

DRAWING NO.	SHEET NO.	TITLE
C-1 (REV)	1	COVER SHEET
C-2	2	PROFFERS & PROJECT DATA
C-3	3	NOTES
C-4.1 (REV)	4	EXISTING CONDITIONS & DEMOLITION PLAN
C-4.1/4.2/4.3/4.4 DELETED		
C-6 (REV)	9	FINAL PHASE - SITE LAYOUT PLAN
C-6	9A	PHASING PLAN - OVERALL
C-6	9B	PHASE 1 - AUTO LAUNDRY
C-7 (REV)	10	SITE GRADING & UTILITY PLAN
C-8 (REV)	11	FINAL PHASE - DIMENSION PLAN
C-9	12	STORM PROFILES
C-10	13	DETAILS
C-10.1	14	DETAILS
C-11 (REV)	15	FINAL PHASE - LANDSCAPING/SITE LIGHTING PLAN
C-12 (REV)	16	LANDSCAPING/ LIGHTING DETAILS
C-13 (REV)	17	FINAL PHASE - PHOTOMETRIC PLAN
	18 (NEW)	LIGHTING CUT SHEETS

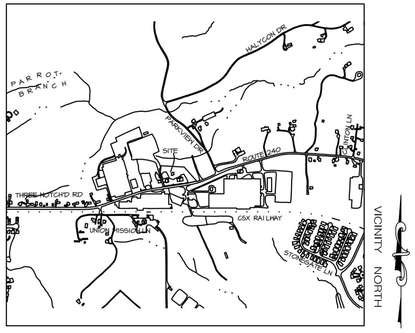

VICINITY MAP
SCALE:1"=1000 FEET

DEPARTMENT OF COMMUNITY DEVELOPMENT

PLANNER/ZONING		DATE
ENGINEER		DATE
BUILDING OFFICIAL		DATE
ARCHITECTURAL REVIEW BOARD		DATE
FIRE OFFICIAL		DATE
ALBEMARLE COUNTY SERVICE AUTHORITY		DATE
VIRGINIA DEPARTMENT OF TRANSPORTATION		DATE

SITE PLAN AMENDMENT NARRATIVE

THE PURPOSE OF THIS SITE PLAN AMENDMENT IS TO ADJUST THE BUILDING FOOTPRINTS AND TO REMOVE THE BREEZEWAY BETWEEN THE 5 BUILDINGS SO ALL 5 BUILDINGS ARE IN A ROW. THE FOOTPRINTS OF THE BUILDINGS HAVE CHANGED SLIGHTLY FROM THE PREVIOUS AMENDMENT ALONG WITH PARKING LAYOUT AND COUNTS. AN ADDITIONAL DUMPSTER PAD LOCATION HAS BEEN PROVIDED IN THE NORTHEAST CORNER OF THE LOT. THE LOADING ZONE HAS BEEN MOVED SO THAT DUMP TRUCKS MAY TAKE ADVANTAGE OF THE LOADING SPACE AREA TO BETTER NAVIGATE THE PARKING LOT. LANDSCAPING AND LIGHTING PLANS HAVE BEEN UPDATED BASED ON THE PARKING LAYOUT AND BUILDING FOOTPRINTS. THE DRAINAGE DYNAMICS HAVE NOT BEEN CHANGED ENOUGH TO REQUIRE A WPO AMENDMENT. THERE IS NO INCREASE IN IMPERVIOUS AREA FROM THE PREVIOUS PLAN SUBMITTALS. THE TOTAL REMAINS AT 1.71 ACRES.

OWNER/DEVELOPER :	NOTCH'D LLC 90 STOCKTON RIDGE PLACE GREENWOOD, VA 22943
SITE ADDRESS:	THREE NOTCH'D CENTER 5374 THREE NOTCH'D ROAD CROZET, VA 22932
ENGINEER:	ROUDABUSH, GALE & ASSOCIATES, INC. 999 SECOND STREET SE CHARLOTTESVILLE, VA 22902 TELEPHONE - (434) 977-0205
SOURCE OF SURVEY:	ROUDABUSH, GALE & ASSOCIATES, INC
SOURCE OF TOPOGRAPHY:	ROUDABUSH, GALE & ASSOCIATES, INC
DATE OF TOPOGRAPHY:	AUGUST 2023 (ASSUMED DATUM)
BENCHMARK:	IRON SOUTHEAST CORNER @ RTE 240 (661.62')
COUNTY, STATE:	ALBEMARLE COUNTY, VA
MAGISTERIAL DISTRICT:	WHITE HALL
TAX MAP REFERENCE:	56 A(3) - 9
ZONING:	PDSC, PLANNED DEVELOPMENT
SETBACK REQUIREMENTS:	BUILDING - 30' FROM PUBLIC R.O.W. PARKING - 10' FROM PUBLIC R.O.W.
EXISTING USES:	COMMERCIAL
PROPOSED USES:	PDSC (COMMERCIAL CENTER/OFFICE)
TOTAL LAND USE SCHEDULE:	BUILDING AREA 19,490.00 SQ. FT. (19.32%) PARKING / ASPHALT 47,264.00 SQ. FT. (46.87%) SIDEWALK / CONCRETE 7,860.00 SQ. FT. (7.79%) OPEN SPACE / PERVIOUS 26,231 SQ. FT. (26.02%) TOTAL 100,845.00 SQ. FT. TOTAL IMPERVIOUS AREA 74,614.00 SQ. FT. (1.71 ACRE) (73.98%)
	PDSC BLDG (PDSC NOT IN OFFICE) = 16,486 GSF = 14,837 GLA TOTAL GROSS SF IN PDSC = 14,837 GROSS LEASABLE SF @ 5.5 SPACES/1,000 GLA SF = 81.6 SPACES REQUIRED OFFICE USE BLDG (2ND FLOOR) = 5,456 NET SF @ 1 SPACES/200 SF = 27.3 SPACES REQUIRED TOTAL PARKING REQUIRED FOR THIS SITE = 81.6 + 27.3 = 109 SPACES LESS 8.5% REDUCTION FOR SHARED PARKING & PEDESTRIAN OFFSET (9 SPACES) TOTAL PARKING SPACES REQUIRED = 100 SPACES TOTAL PARKING SPACES PROVIDED = 100 SPACES + 5 HANDICAP SPACES NOTE: PARKING DOES NOT INCLUDE 3 SPACES DESIGNATED VACUUM/MGR
WATER RESOURCE AREA:	THE SITE LIES WITHIN A WATER SUPPLY PROTECTION AREA
RESERVOIR WATERSHED:	THE SITE LIES WITHIN THE BEAVER CREEK RESERVOIR WATERSHED
FLOODPLAIN:	THE SITE DOES NOT LIE WITHIN A FLOODPLAIN
MAXIMUM BUILDING HEIGHT:	MAXIMUM BUILDING HEIGHT IS 40' (SEE SHEET 2)
SIGNAGE:	ALL SIGNS MUST BE APPROVED BY ARB

ROUDABUSH, GALE & ASSOC., INC.
A PROFESSIONAL CORPORATION
SERVING VIRGINIA SINCE 1956
999 SECOND ST. SE.
CHARLOTTESVILLE, VA 22902
PHONE 434-977-0205
WWW.ROUDABUSH.COM

REVISIONS			
NO.	DATE	BY	DESCRIPTION

DRAFTER:	HR
DESIGNER:	DG
PRODUCTION:	DF

COMMONWEALTH OF VIRGINIA
Dustin E. Greene
Lic. No. 65833
04/17/24
PROFESSIONAL ENGINEER

THREE NOTCH'D CENTER
ALBEMARLE COUNTY, VIRGINIA
TAX MAP 56A3, PARCEL 9
COVER SHEET

DATE:	12 APRIL 2024
SCALE:	VALUE
SDP:	2020000074
FILE:	23.3844
SHEET:	1 OF 18

Q:\RGA\TMPRO\23.3844 Three Notch'd Center\7_Site Plan Amendment\240410\DWG\01_Sheets\1-COVER SHEET.dwg, 4/16/2024 12:03:15 PM, DWG To PDF.pc3



DEMOLITION SCOPE FOR THIS PLAN.

1. SANITARY SEWER LINES TO REMAIN. SANITARY SEWER LATERALS SERVING THE EXISTING STRUCTURES ARE TO BE REMOVED.
2. ALL UTILITIES TO EXISTING STRUCTURES ARE TO BE DISCONNECTED AND REMOVED.
3. BOTH EXISTING STRUCTURES/BUILDINGS ARE TO BE DEMOLISHED AND REMOVED.
4. EXISTING UTILITY POLES (ELECTRIC, TELEPHONE) ON SITE ARE TO BE REMOVED. UTILITIES ALONG ROUTE 240 ARE TO BE INSTALLED UNDERGROUND.
5. EXISTING SIDEWALK, ENTRANCES, AND CURBING ON THE SITE SIDE OF ROUTE 240 ARE TO BE DEMOLISHED AND REMOVED AND REPLACED FOR THE NEW FULL FRONTAGE LANE ALONG ROUTE 240.
6. STORM DRAINAGE FROM ROUTE 240 IS TO BE DIVERTED. EXISTING LINES ARE TO BE REMOVED AND DEMOLISHED.
7. EXISTING GAS MAIN AND WATER MAIN TAPS ARE TO REMAIN TO SERVE FUTURE BUILDINGS.

ROUDABUSH, GALE & ASSOC., INC.
A PROFESSIONAL CORPORATION
SERVING VIRGINIA SINCE 1956
999 SECOND ST. SE.
CHARLOTTESVILLE, VA 22902
PHONE 434-977-0205
WWW.ROUDABUSH.COM

NO.	DATE	BY	REVISIONS DESCRIPTION

DRAFTER:	HR
DESIGNER:	DG
PRODUCTION:	DF

COMMONWEALTH OF VIRGINIA
Dustin E. Greene
Lic. No. 55833
04/17/24
PROFESSIONAL ENGINEER

THREE NOTCH'D CENTER

ALBEMARLE COUNTY, VIRGINIA
TAX MAP 56A3, PARCEL 9

EX. CONDITIONS & DEMO PLAN

DATE:	12 APRIL 2024
SCALE:	1"=30'
SDP:	2020000074
FILE:	23.3844

SHEET: 4 OF 18

30 0 30 60 90
SCALE: 1"=30'

Q:\RGA\TMPRO\23.3844 Three Notch'd Center\7_Site Plan Amendment\240410\DWG\01_Sheets\4-EX. CONDITIONS & DEMO PLAN.dwg, 4/16/2024 12:04:32 PM, DWG To PDF.pc3

POND

WATER PROTECTION ORDINANCE BUFFER

PROPOSED RETAINING WALL BY OTHERS

S87° 46' 37"E 323.29'

DO NOT ENTER SIGN

10' PARKING SETBACK

3'X5' TRASH CAN PAD

FINAL PHASE - REMOVE TEMP CURB (SHEET 9B)

CG-2 (TYP.)

PHASE I - AUTO LAUNDRY
SEE SHEET 9B SHOWING PHASE 1 DETAILS WITH EXISTING LAUDROMAT BLDG CONDITIONS.

10' PARKING SETBACK

FINAL PHASE - INSTALL ISLAND & SIGN

DO NOT ENTER SIGN

20' X 20' CONCRETE DUMPSTER APRON & PAD

10' X 20' DUMPSTER SCREEN TO BE 6' WOOD FENCE PAINTED WHITE

5' SIDEWALK

FFE = 666.00'

FINAL PHASE - WEST BLDG

FFE = 664.50'

FINAL PHASE - EAST BLDG

FFE = 662.50'

20' DRAINAGE EASEMENT DB 3803 / PG 514

30' BUILDING SETBACK

CG-12A

CG-12B

5' SIDEWALK

THREE NOTCH'D ROAD
50' R/W

U.S STATE ROUTE 240

TMP 56A3-6
N/F ROUTE 240 LLC
Instr.#2012/352
DB.2987 p.480-491(plat)

TMP 56A3-7
N/F ALBEMARLE STORAGE LLC
D.B. 3012 PG 96
DB.2987 p.480-491(plat)

TMP 56-67
N/F BEAVER CREEK HILL CORPORATION
C/O HANTZMON, WIEBEL & COMPANY
DB.2609 P.387
DB.3591 P.236-246(plat)

20' SETBACK

POST & CABLE

26' JOINT ENTRANCE EASEMENT
DB 3647 PG 609-627

CLEAR ZONE AND UTILITY EASEMENT ALONG ENTIRE FRONTAGE

NOTES / SCOPE FOR THIS PLAN.

1. ALL UTILITIES SERVING ALL THREE (3) BUILDINGS ARE TO BE PLACED UNDERGROUND.
2. CONTRACTOR TO COORDINATE WITH UTILITY COMPANIES THE ROUTING, CONDUIT REQUIREMENTS, AND METER BASE LOCATIONS FOR GAS, TELEPHONE, ELECTRICAL CABLE. CONTRACTOR TO COORDINATE BETWEEN CIVIL AND ARCHITECTURAL DRAWINGS.

30 0 30 60 90
SCALE: 1"=30'

ROUDABUSH, GALE & ASSOC., INC.
A PROFESSIONAL CORPORATION
SERVING VIRGINIA SINCE 1956
999 SECOND ST. SE.
CHARLOTTESVILLE, VA 22902
PHONE 434-977-0205
WWW.ROUDABUSH.COM

NO.	DATE	BY	REVISIONS DESCRIPTION

DRAFTER:	HR
DESIGNER:	DG
PRODUCTION:	DF

COMMONWEALTH OF VIRGINIA
Dustin E. Greene
Lic. No. 55833
04/17/24
PROFESSIONAL ENGINEER

THREE NOTCH'D CENTER


ALBEMARLE COUNTY, VIRGINIA
TAX MAP 56A3, PARCEL 9

PHASING PLAN - OVERALL

DATE:	12 APRIL 2024
SCALE:	1"=30'
SDP:	2020000074
FILE:	23.3844

SHEET: 9A OF 18

Q:\RGA\TMPRO\23.3844 Three Notch'd Center\7_Site Plan Amendment\240410\DWG\01_Sheets\9A - PHASING PLAN - OVERALL.dwg, 4/16/2024 2:49:42 PM, DWG To PDF.pc3

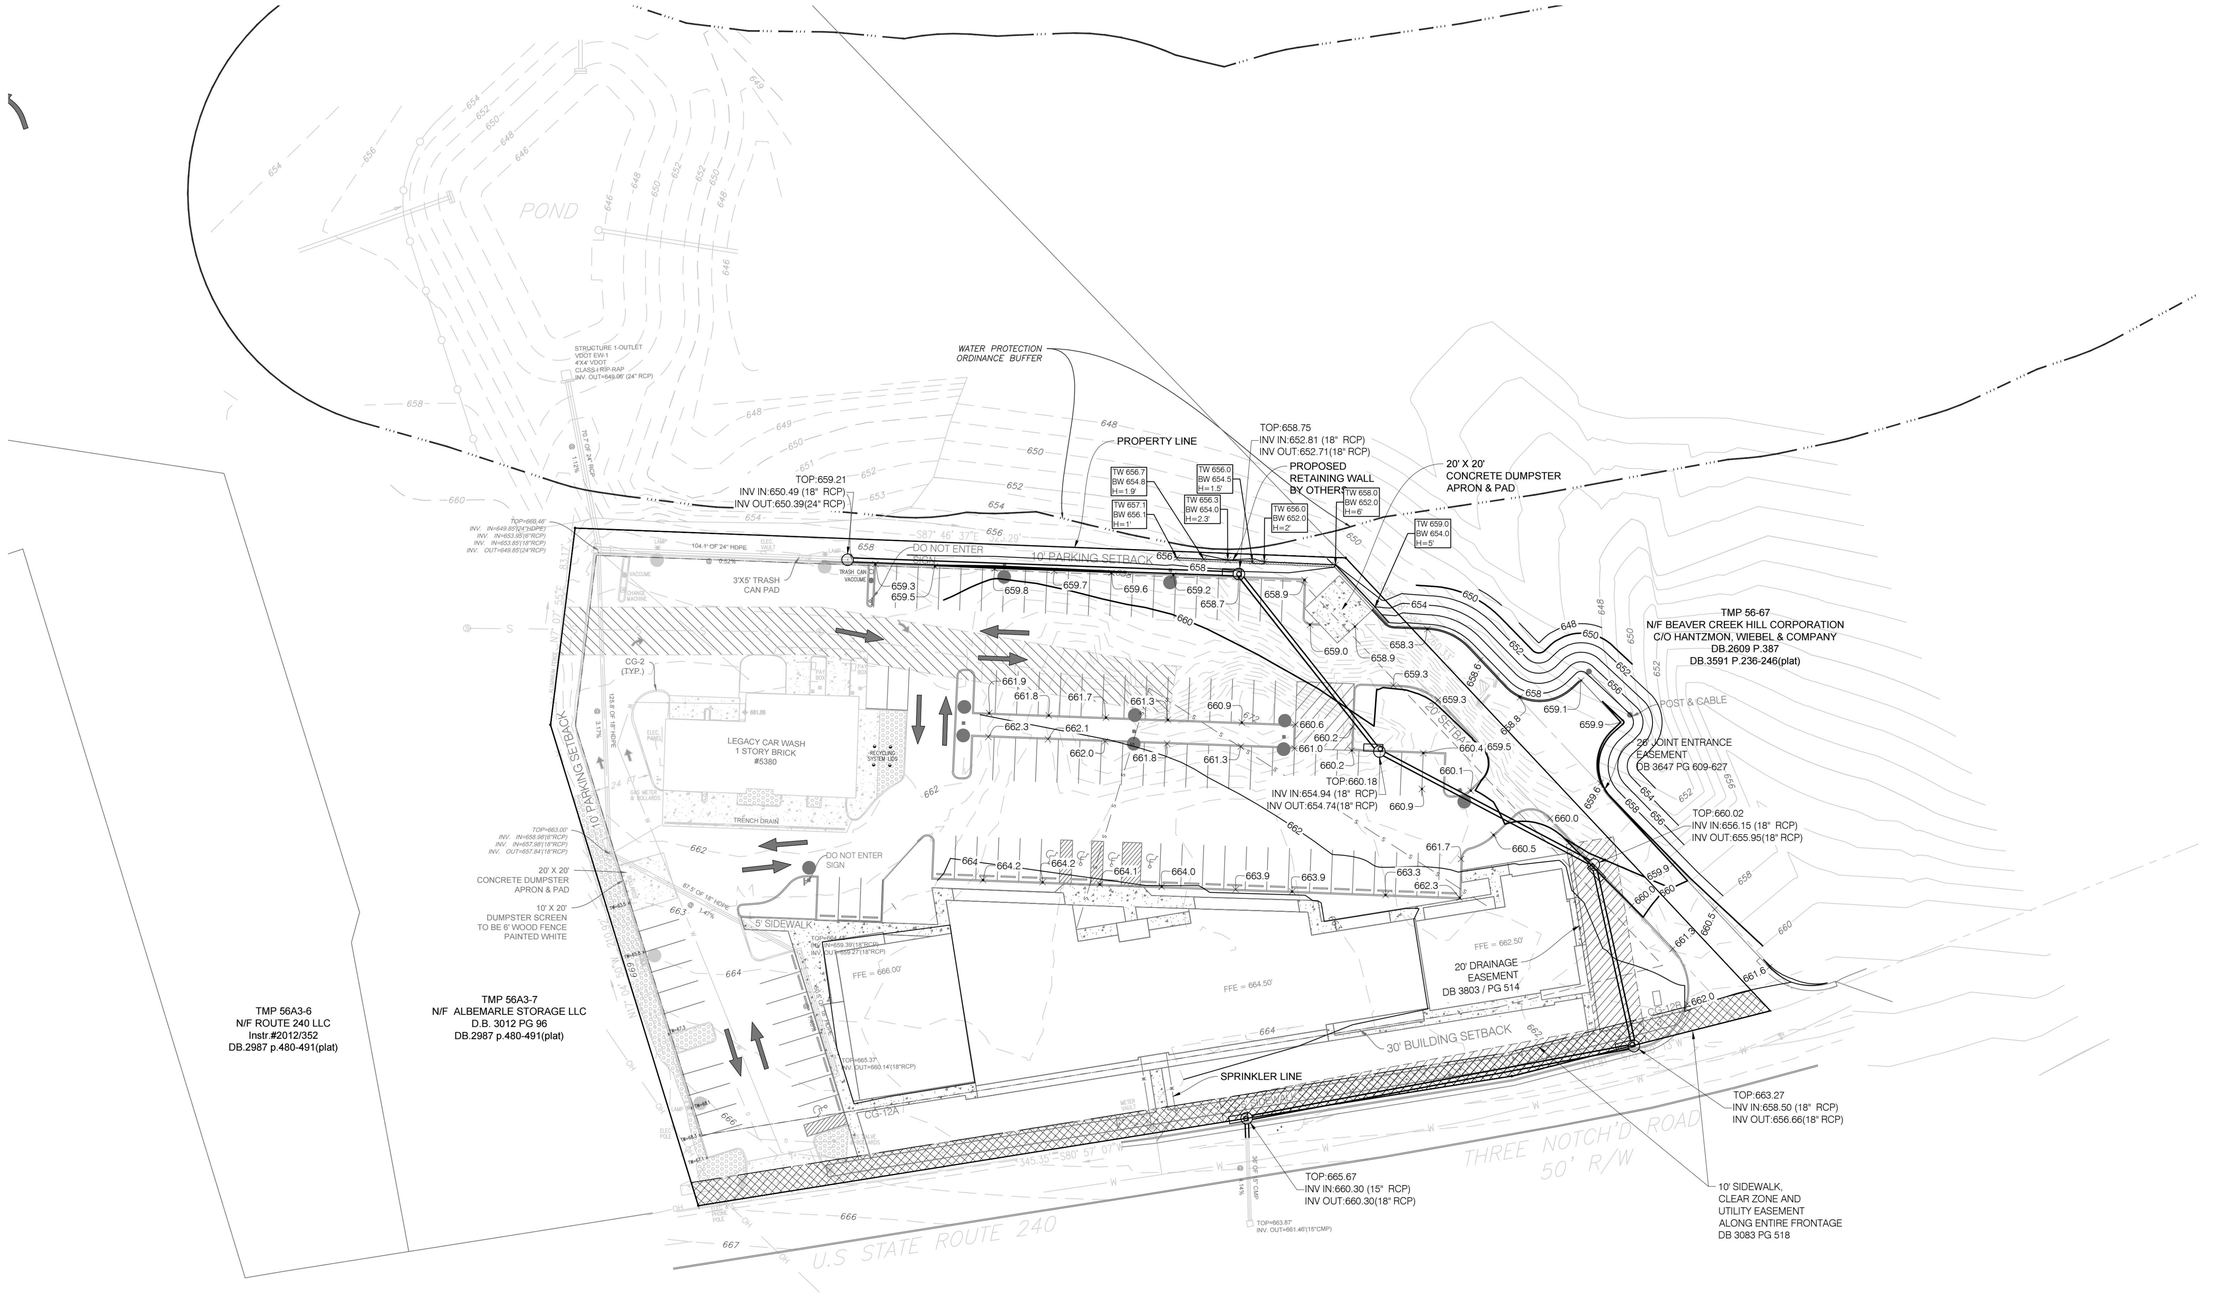

NOTES / SCOPE FOR THIS PLAN.

1. ALL UTILITIES SERVING ALL THREE (3) BUILDINGS ARE TO BE PLACED UNDERGROUND.
2. CONTRACTOR TO COORDINATE WITH UTILITY COMPANIES THE ROUTING, CONDUIT REQUIREMENTS, AND METER BASE LOCATIONS FOR GAS, TELEPHONE, ELECTRICAL CABLE. CONTRACTOR TO COORDINATE BETWEEN CIVIL AND ARCHITECTURAL DRAWINGS.

30 0 30 60 90
SCALE: 1"=30'

ROUDABUSH, GALE & ASSOC., INC.
A PROFESSIONAL CORPORATION
SERVING VIRGINIA SINCE 1956
999 SECOND ST. SE.
CHARLOTTESVILLE, VA 22902
PHONE 434-977-0205
WWW.ROUDABUSH.COM

NO.	DATE	BY	REVISIONS DESCRIPTION

DRAFTER:	HR
DESIGNER:	DG
PRODUCTION:	DF

COMMONWEALTH OF VIRGINIA
Dustin E. Greene
Lic. No. 55833
04/17/24
PROFESSIONAL ENGINEER

THREE NOTCH'D CENTER


ALBEMARLE COUNTY, VIRGINIA
TAX MAP 56A3, PARCEL 9

SITE GRADING & UTILITY PLAN

DATE:	12 APRIL 2024
SCALE:	1"=30'
SDP:	202000074
FILE:	23.3844

SHEET: 10 OF 18

Q:\RGA\TMPRO\23.3844 Three Notch'd Center\7_Site Plan Amendment\240410\DWG\01_Sheets\10- SITE GRADING & UTILITY PLAN.dwg, 4/16/2024 2:51:59 PM, DWG To PDF.pc3

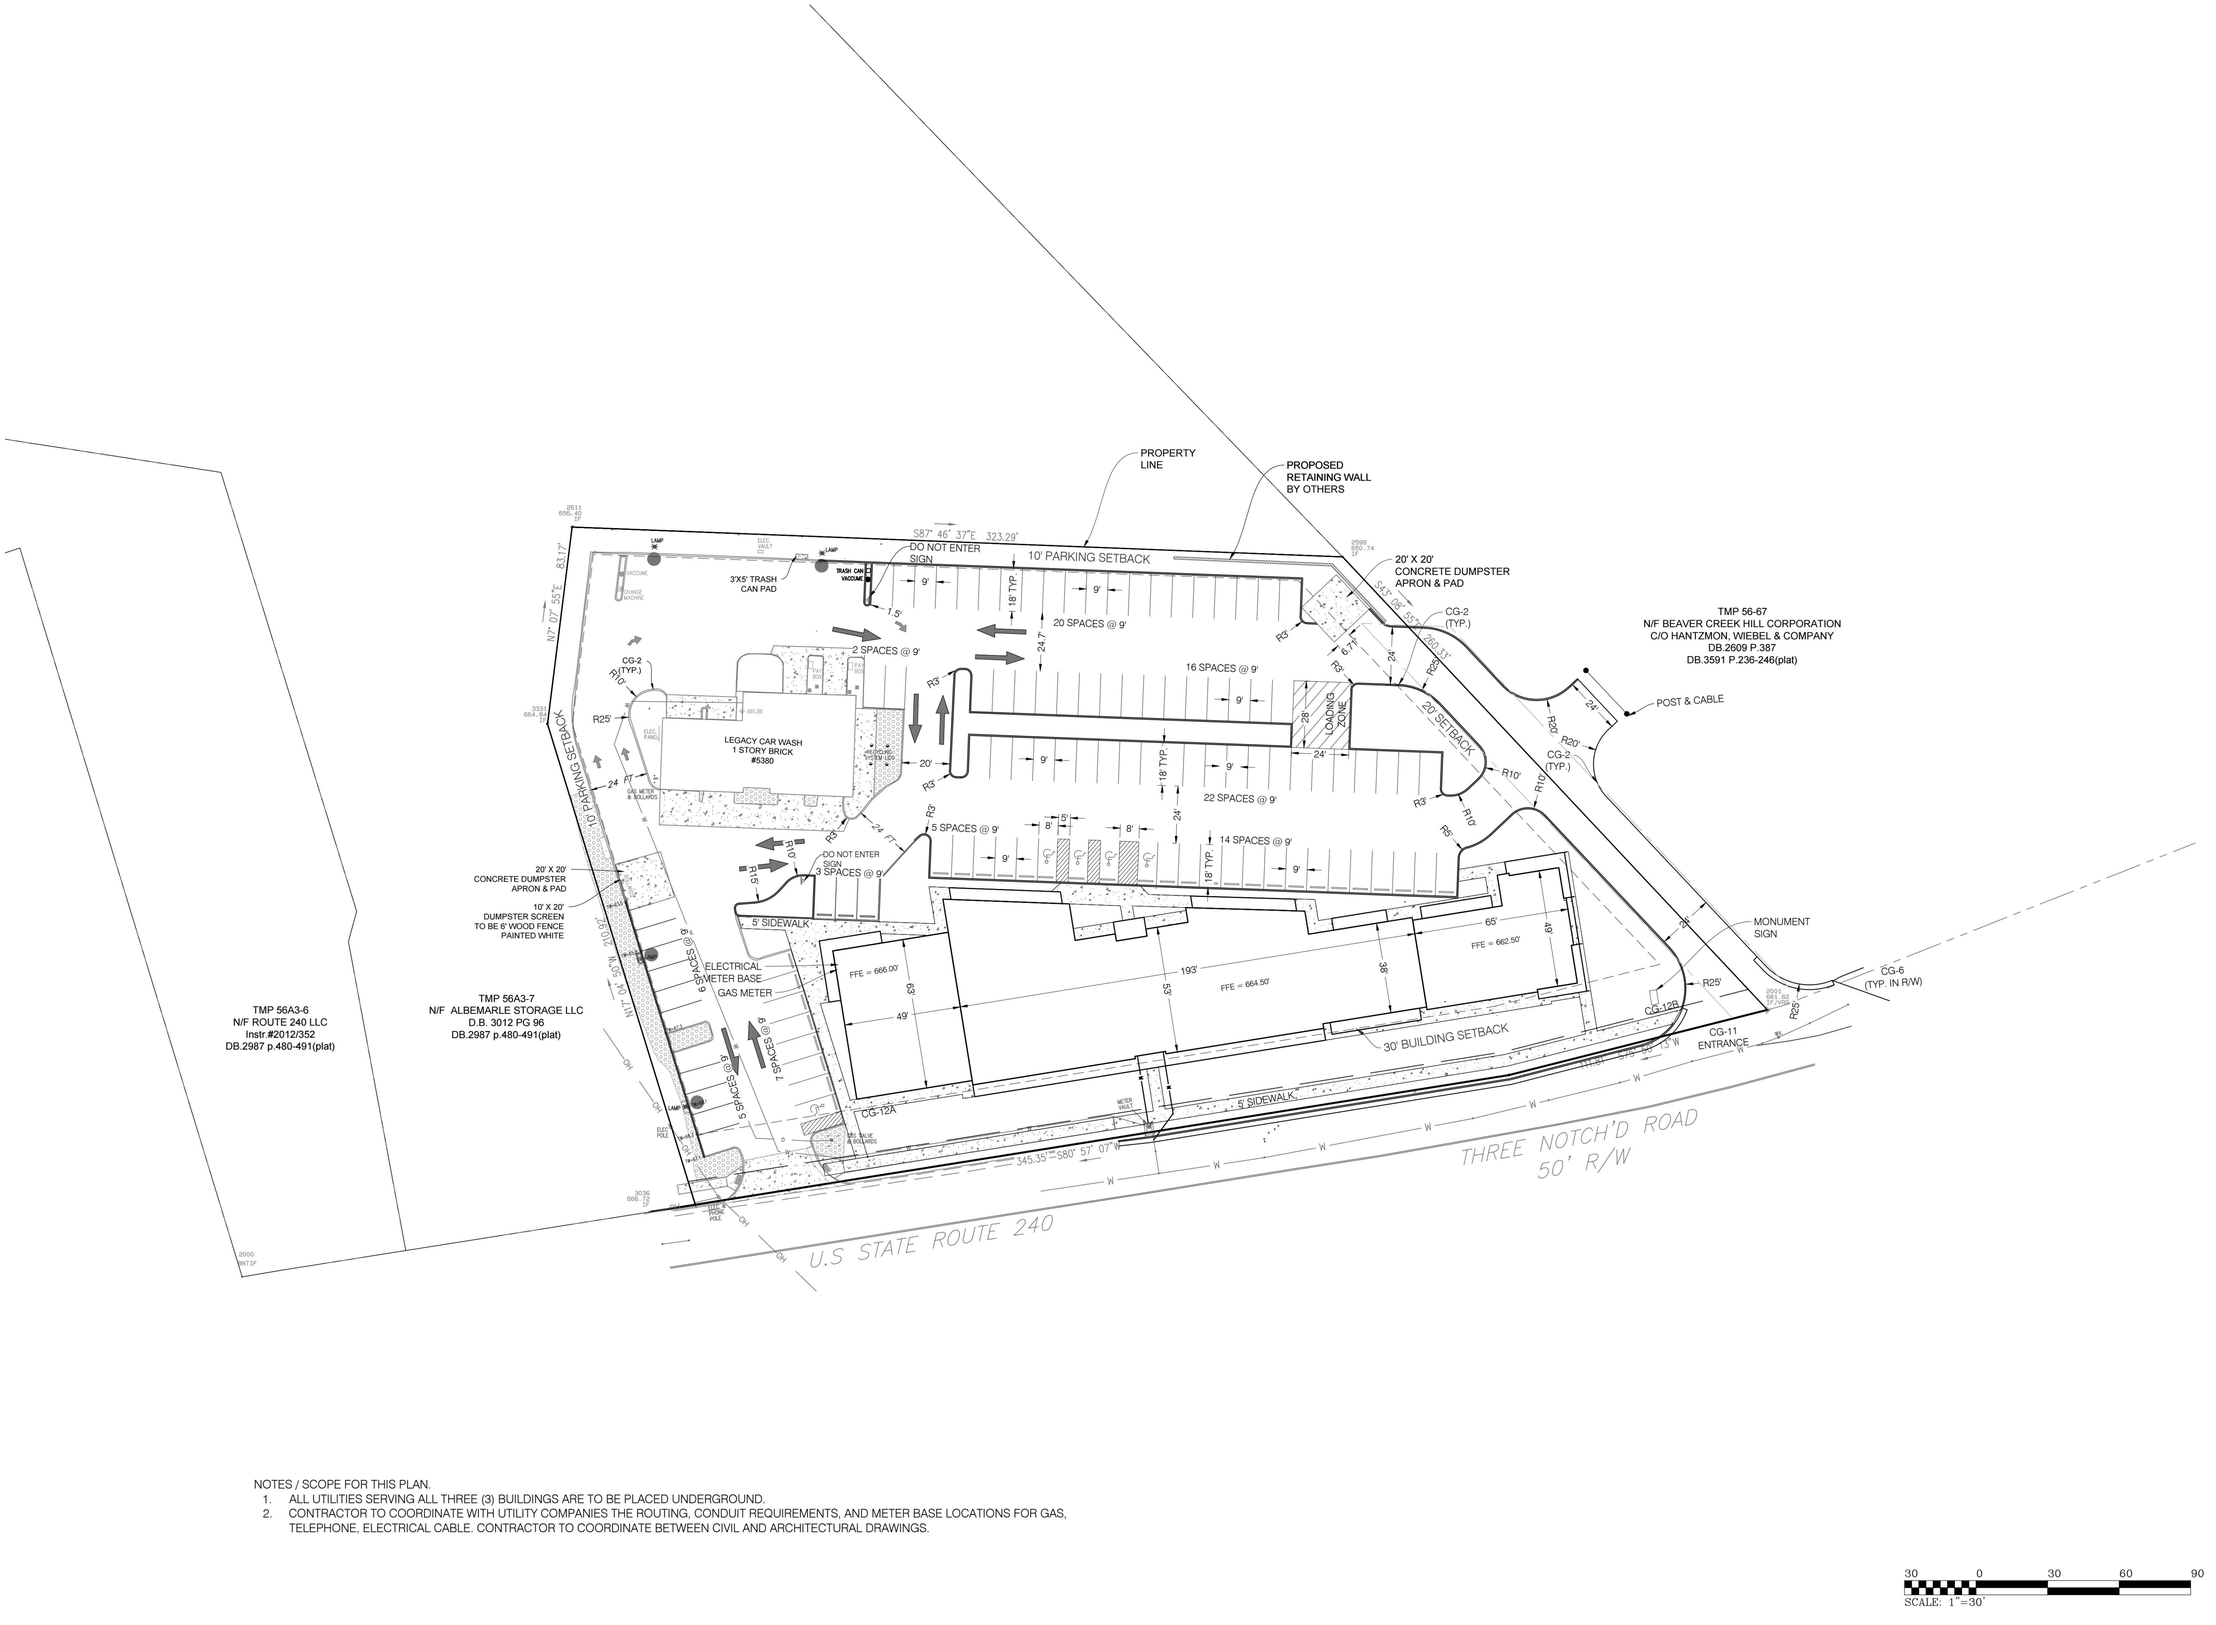

NOTES / SCOPE FOR THIS PLAN.

1. ALL UTILITIES SERVING ALL THREE (3) BUILDINGS ARE TO BE PLACED UNDERGROUND.
2. CONTRACTOR TO COORDINATE WITH UTILITY COMPANIES THE ROUTING, CONDUIT REQUIREMENTS, AND METER BASE LOCATIONS FOR GAS, TELEPHONE, ELECTRICAL CABLE. CONTRACTOR TO COORDINATE BETWEEN CIVIL AND ARCHITECTURAL DRAWINGS.

30 0 30 60 90
SCALE: 1"=30'

ROUDABUSH, GALE & ASSOC., INC.
A PROFESSIONAL CORPORATION
SERVING VIRGINIA SINCE 1956
999 SECOND ST. SE.
CHARLOTTESVILLE, VA 22902
PHONE 434-977-0205
WWW.ROUDABUSH.COM

NO.	DATE	BY	REVISIONS DESCRIPTION

DRAFTER:	HR
DESIGNER:	DG
PRODUCTION:	DF

COMMONWEALTH OF VIRGINIA
Dustin E. Greene
Lic. No. 45833
04/17/24
PROFESSIONAL ENGINEER


THREE NOTCH'D CENTER

ALBEMARLE COUNTY, VIRGINIA
TAX MAP 56A3, PARCEL 9

FINAL PHASE - DIMENSION PLAN

DATE:	12 APRIL 2024
SCALE:	1"=30'
SDP:	2020000074
FILE:	23.3844
SHEET:	11 OF 18

Q:\RGA\TMPRO\23.3844 Three Notch'd Center\7_Site Plan Amendment\240410\DWG\01_Sheets\11-FINAL PHASE - DIMENSION PLAN.dwg, 4/16/2024 2:56:30 PM, DWG To PDF.pc3

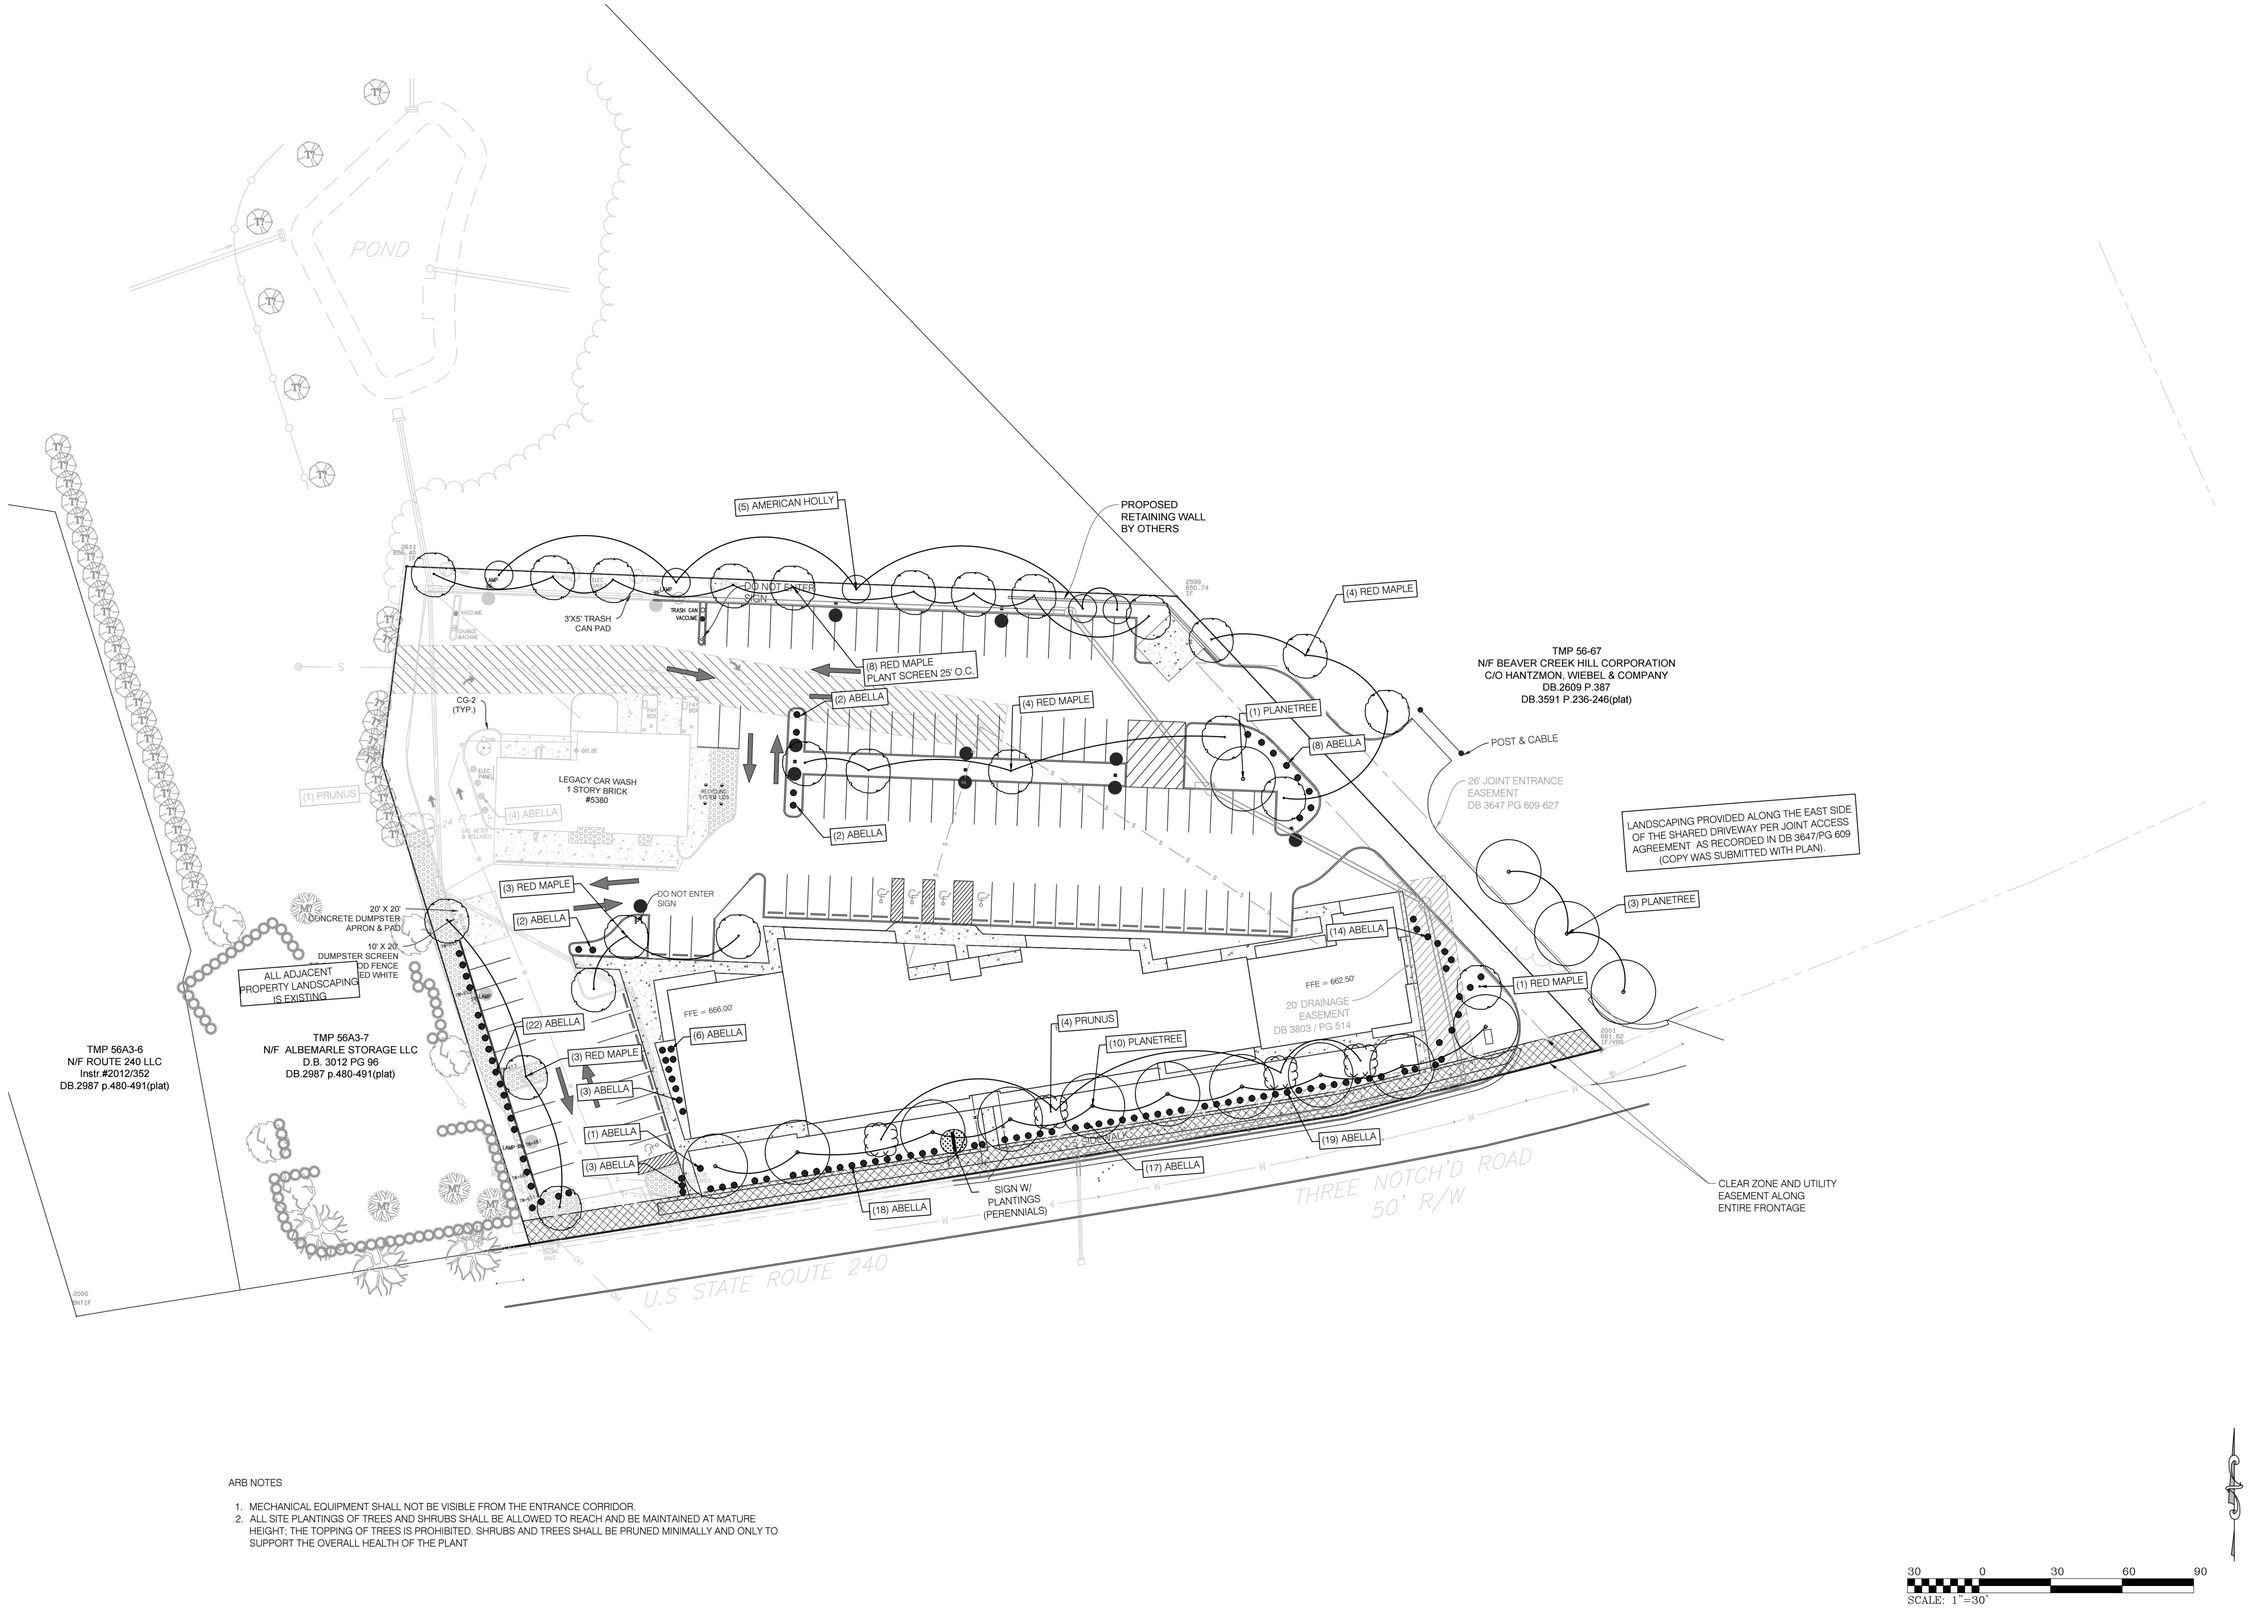

ARB NOTES

1. MECHANICAL EQUIPMENT SHALL NOT BE VISIBLE FROM THE ENTRANCE CORRIDOR.
2. ALL SITE PLANTINGS OF TREES AND SHRUBS SHALL BE ALLOWED TO REACH AND BE MAINTAINED AT MATURE HEIGHT; THE TOPPING OF TREES IS PROHIBITED. SHRUBS AND TREES SHALL BE PRUNED MINIMALLY AND ONLY TO SUPPORT THE OVERALL HEALTH OF THE PLANT

30 0 30 60 90
SCALE: 1"=30'

ROUDABUSH, GALE & ASSOC., INC.
A PROFESSIONAL CORPORATION
SERVING VIRGINIA SINCE 1956
999 SECOND ST. SE.
CHARLOTTESVILLE, VA 22902
PHONE 434-977-0205
WWW.ROUDABUSH.COM

NO.	DATE	BY	REVISIONS DESCRIPTION

DRAFTER:	HR
DESIGNER:	DG
PRODUCTION:	DF

COMMONWEALTH OF VIRGINIA
Dustin E. Greene
Lic. No. 55833
04/17/24
PROFESSIONAL ENGINEER

THREE NOTCH'D CENTER


ALBEMARLE COUNTY, VIRGINIA
TAX MAP 56A3, PARCEL 9

FINAL PHASE - LANDSCAPING & SITE LIGHTING PLAN

DATE:	12 APRIL 2024
SCALE:	1"=30'
SDP:	2020000074
FILE:	23.3844
SHEET:	15 OF 18

Q:\RGA\TMPRO\23.3844 Three Notch'd Center\7_Site Plan Amendment\240410\DWG\01_Sheets\15- FINAL PHASE - LANDSCAPING & SITE LIGHTING PLAN.dwg, 4/16/2024 2:57:49 PM, DWG To PDF.pc3

LANDSCAPE PLANTING SCHEDULE

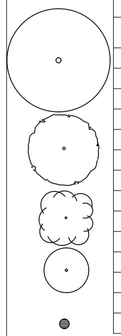


QTY	BOTANICAL NAME	COMMON NAME	CALIPER (Size @ planting)	REMARKS	AREA (SF)*	COVERAGE (SF)
	Three Notch'd Center					
	LARGE SHADE TREES					
14	Platanus x acerifolia & cvs.	LONDON PLANETREE	2" Cal.	B & B	368	5,152
	MEDIUM TREES					
24	ACER rubrum 'Autumn Flame'	AUTUMN FLAME RED MAPLE	2" Cal.	B & B	234	5,616
	ORNAMENTAL TREES					
5	PRUNUS cerasifera	PURPLE LEAF PLUM	2" Cal.	B & B	143	715
	SCREENING TREES					
5	Ilex Opaca	AMERICAN HOLLY	4'-5'	B & B	69	345
	SHRUBS					
127	ABELIA grandiflora	GLOSSY ABELIA	30"	5' OC	14	1,778
	* BASED ON 10 YEAR CANOPY AREA			TOTAL		13,606

Landscaped Area	Site Area	Code Requirement	Frontage or Area	Required	Total Provided	Comments
Entrance Corridor Streetscape	Property Line Adjacent to Three Notch'd Road	1 Lg Shade Tree/35' Parallel to EC Flowering trees interspersed	456 LF (minus entrances)	456/50 = 8 456/40 = 10	13+6 = 18	Lg. Trees min 3.5" Cal. Med. Trees min 2.5 Cal.
Parking Areas	Interior Parking	Lg Shade Tree/10 spaces Shrubs 36" min 5' O.C.	150 spaces	15	19 Med. Shade 1 Ornamental 10 Evergreen trees	Parking area trees shall be 2.5" Cal. at time of planting Exceeds Requirements Evergreens planting 4'-5' O.C.
ARB required trees along East side of East travelway	Strip on adjacent property - other side of shared travelway	Not required by Code but use 35' o.c.	Strip approx. 100' & 80'	100/35 = 3 80/35 = 2 approx. 5	Total of 8	Agreement to allow plantings on adjacent property has been recorded
Tree Canopy	Entire Site	10% Tree Canopy for Commercial Sites	Site Area* is 101,043.68 sf	10% =10,104 sf	Canopy provided exceeds 10%	Approx. 10,750 sf canopy which is greater than wooded site area. Exceeds requirements


* Area of existing site deducted per 32.7.9.9 (c)

LANDSCAPE PLANTING NOTES

1. THE PLANTING LAYOUT SHALL BE CONSISTENT WITH THE LAYOUT SHOWN ON SHEET 11.
2. PLANTING SHALL BE LIMITED TO THE PERIOD BETWEEN SEPTEMBER 15 TO NOVEMBER 15, OR MARCH 15 TO MAY 30. LANDSCAPING SHALL BE SEEDED AND PLANTED DURING THE FIRST PERIOD FOLLOWING COMPLETION OF SITE DEVELOPMENT.
3. THE LANDSCAPE PLANTINGS SHALL FOLLOW THE PLANTING SCHEDULE.
4. THE CONTRACTOR SHALL WARRANT THAT A MINIMUM OF 100% OF ALL PLANTINGS SHALL SURVIVE FOR A PERIOD OF ONE YEAR FOLLOWING PLANTING COMPLETION.
5. THE CONTRACTOR SHALL FURNISH NURSERY GROWN PLANTS CONFORMING TO ANSI Z60.1,WITH HEALTHY ROOT SYSTEMS DEVELOPED BY TRANSPLANTING OR ROOT PRUNING. TREES AND SHRUBS SHALL BE WELL SHAPED, FULLT BRANCHED, HEALTHY, VIGOROUS STOCK FREE FROM DISEASE, INSECTS, LARVAE, AND DEFECTS SUCH AS KNOTS, SUN SCALD, INJURIES, ABRASIONS AND DISFIGUREMENTS.
6. NURSERY STOCK SHALL COME FROM A LOCAL NURSERY OR BE ADAPTED TO LOCAL GROWING CONDITIONS AND BE GUARANTEED BY THE NURSERY AS SUCH.
7. THE CONTRACTOR SHALL CLEAN THE TOPSOIL OF ROOTS, SODS, STONES, CLAY LUMPS,AND OTHER EXTRANEOUS MATERIALS HARMFUL TO PLANT GROWTH.

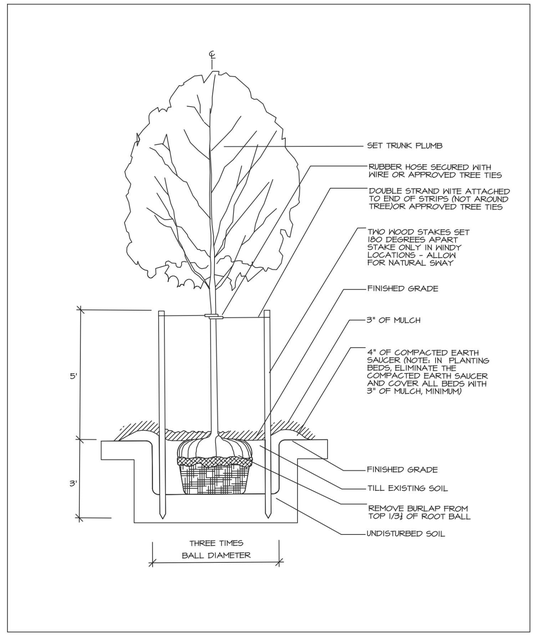

TREE PLANTING DETAIL

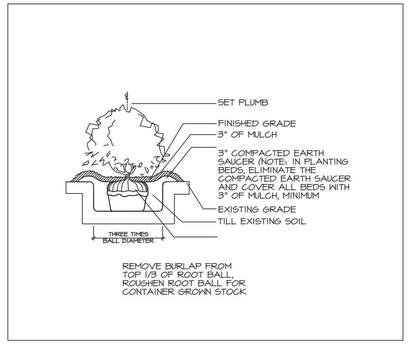

SHRUB PLANTING DETAIL

SITE LIGHTING NOTES

EACH OUTDOOR LUMINAIRE EQUIPPED WITH A LAMP THAT EMITS 3,000 OR MORE INITIAL LUMENS SHALL BE A FULL CUTOFF LUMINAIRE. THE SPILLOVER OF LIGHTING FROM LUMINAIRES ONTO PUBLIC ROADS AND PROPERTY IN RESIDENTIAL AND RURAL AREAS ZONING DISTRICTS SHALL NOT EXCEED ONE-HALF FOOTCANDLE.

ROUDABUSH, GALE & ASSOC., INC.
A PROFESSIONAL CORPORATION
SERVING VIRGINIA SINCE 1956
999 SECOND ST. SE.
CHARLOTTESVILLE, VA 22902
PHONE 434-977-0205
WWW.ROUDABUSH.COM

NO.	DATE	BY	REVISIONS DESCRIPTION

DRAFTER:	HR
DESIGNER:	DG
PRODUCTION:	DF

COMMONWEALTH OF VIRGINIA
Dustin E. Greene
Lic. No. 55833
04/17/24
PROFESSIONAL ENGINEER

THREE NOTCH'D CENTER
ALBEMARLE COUNTY, VIRGINIA
TAX MAP 56A3, PARCEL 9
LANDSCAPING & LIGHTING DETAILS

DATE:	12 APRIL 2024
SCALE:	NA
SDP:	2020000074
FILE:	23.3844
SHEET:	16 OF 18


Q:\RGALTMPRO\23.3844 Three Notch'd Center\7_Site Plan Amendment\240410\DWG\01_Sheets\16 LANDSCAPING & LIGHTING DETAILS.dwg, 4/16/2024 3:02:04 PM, DWG To PDF.pc3

Luminaire Schedule				
Symbol	Qty	Label	Arrangement	Description
⊖	6	SH	Single	XDLM-A-FT-LED-LW-WW-UE-BLK-CHS-IL (16.5' MH)
⊖	2	S	Single	XDLM-A-FT-LED-LW-WW-UE-BLK-CH-S (16.5' MH)
⊖⊖	3	S5	Back-Back	XDLM-A-5-LED-LW-WW-UE-BLK-CH-D180 (16.5' MH)
⊕	70	D	Single	6DR-TL-L15-830-DIM-UNV-OW-OF-CS

Calculation Summary							
Label	CalcType	Units	Avg	Max	Min	Avg/Min	Max/Min
PARKING,SIDEWALKS, & DRIVE AISLE	Illuminance	Fc	2.22	28.3	0.0	N.A.	N.A.
PROPERTY LINE	Illuminance	Fc	0.07	0.4	0.0	N.A.	N.A.

NOTES:

1. ALL LUMINAIRES ARE IES AND IDA FULL CUTOFF DARKSKIES RATED WITH CLEAR FLAT HORIZONTAL TEMPERED GLASS LENS.
2. ALL FOOTCANDLE LEVELS ARE MEASURED AT GRADE.
3. ALL FOOTCANDLE LEVELS ARE MEASURES AS INITIAL WITH A LLF OF 1.00
4. HEIGHT OF SITE LIGHTING POLES IS 18'.

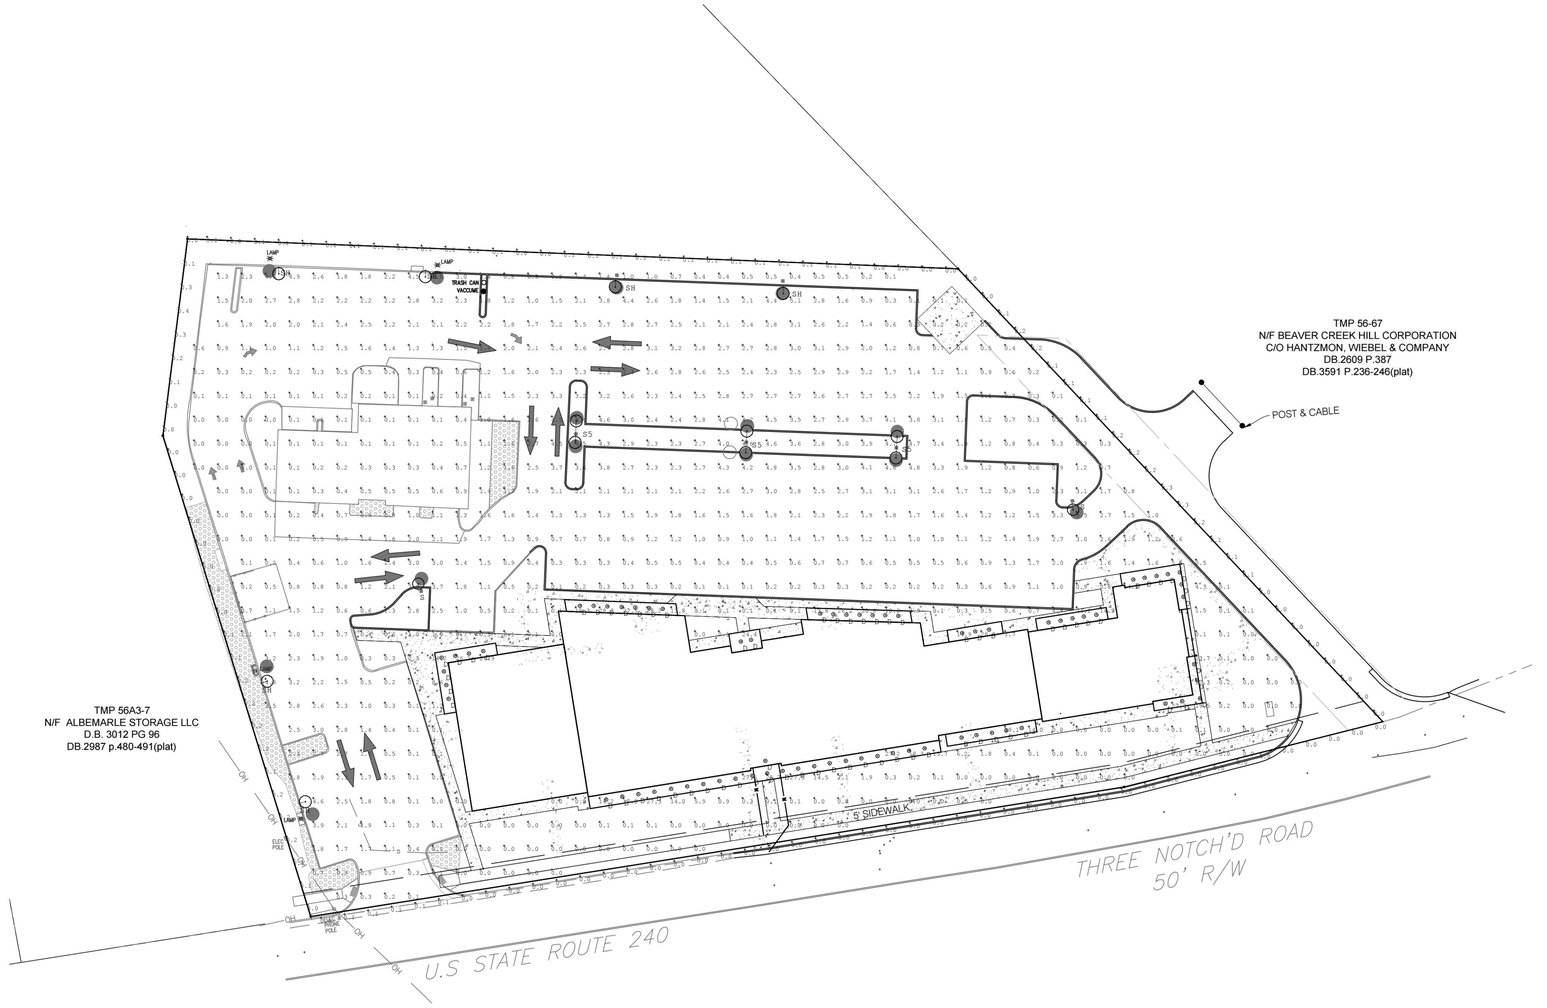

ROUDABUSH, GALE & ASSOC, INC.
A PROFESSIONAL CORPORATION
SERVING VIRGINIA SINCE 1956
999 SECOND ST SE.
CHARLOTTESVILLE, VA 22902
PHONE 434-977-0205
WWW.ROUDABUSH.COM

NO.	DATE	BY	REVISIONS DESCRIPTION

DRAFTER:	HR
DESIGNER:	DG
PRODUCTION:	DF

COMMONWEALTH OF VIRGINIA
Dustin E. Greene
Lic. No. 55833
04/17/24
PROFESSIONAL ENGINEER

THREE NOTCH'D CENTER

ALBEMARLE COUNTY, VIRGINIA
TAX MAP 56A3, PARCEL 9

FINAL PHASE - PHOTOMETRIC PLAN

DATE:	12 APRIL 2024
SCALE:	1"=30'
SDP:	2020000074
FILE:	23.3844
SHEET:	17 OF 18

Q:\RGA\TMPRO\23.3844 Three Notch'd Center\7_Site Plan Amendment\240410\DWG\01_Sheets\17- FINAL PHASE - PHOTOMETRIC PLAN.dwg, 4/16/2024 3:00:18 PM, DWG To PDF.pc3

Q:\RGA\TMPROJ\23.3844 Three Notch'd Center\7_Site Plan Amendment\240410\DWG\01_Sheets\18 - LIGHTING CUT SHEETS.dwg, 4/16/2024 12:09:06 PM, DWG To PDF.pc3

Type: ________________

LSI Abolite® LED Angled Reflector

ORDERING GUIDE

Back to Quick Links

TYPICAL ORDER EXAMPLE: **AD 150 17L UNV 35 CGG6 GRD LDS96WL**

Prefix	Lumen Package	Voltage	Color Temp	Lens²	Finish	Mounting Options
AD 150	12L - 1250 lms 15L - 1500 lms 17L - 1700 lms INC¹ - Incandescent	UNV - Universal Voltage (120/227V) 120 - INC	50 - 5,000K 40 - 4,000K 35 - 3,500K 30 - 3,000K 27 - 2,700K (blank) - INC	Blank - Flat lens (indoor only) CGG6 - Clear Glass Globe 6-3/4" FGG6 - Frosted Glass Globe 6-3/4" PGG6 - Prismatic Glass Globe 6-3/4"	GWT - Gloss White GBK - Gloss Black GRD - Gloss Red BBL - Bright Blue DKG - Dark Green SLV - Silver MBK - Matte Black RST - Rust HCP - Hammered Copper	LDS96WL- Prewired leads. For use with stem or bracket mounting in wet or indoor locations.

1. Lamp supplied by other. E26 MED Base socket.
2. Flat lens for indoor LED applications only. Globe required for outdoor applications.

Accessory Ordering Information

CANOPY ORDERING INFORMATION (Accessories are field installed)	
Description	Order Number
3/4" (19mm) Tap Decorative Box Cover Aligner - Gloss White	BA 3 GWT

Standard finish is Gloss White Powder; other RLM colors available.

WIRE GUARD ORDERING INFORMATION (Accessories are field installed)	
Description	Order Number
10" (254mm) Convex Wire Guard - Metallic Silver	CDG 10 MSV

Standard finish is Metallic Silver Powder; other RLM colors available

GLOBE GUARD ORDERING INFORMATION (Accessories are field installed)	
Description	Order Number
6-3/4" Cast Aluminum Globe Guard	GGDC6
6-3/4" Wire Globe Guard	GGW6

Standard finish is Natural Aluminum; other RLM colors available

STEM ORDERING INFORMATION (Accessories are field installed)	
Description	Order Number
3/4" x 3" (19mm x 76mm) Aluminum Stem - Gloss White	STM 3 3 GWT
3/4" x 6" (19mm x 152mm) Aluminum Stem - Gloss White	STM 6 3 GWT
3/4" x 12" (19mm x .4m) Aluminum Stem - Gloss White	STM 12 3 GWT
3/4" x 18" (19mm x .5m) Aluminum Stem - Gloss White	STM 18 3 GWT
3/4" x 24" (19mm x .6m) Aluminum Stem - Gloss White	STM 24 3 GWT
3/4" x 36" (19mm x .9m) Aluminum Stem - Gloss White	STM 36 3 GWT
3/4" x 48" (19mm x 1.2m) Aluminum Stem - Gloss White	STM 48 3 GWT
3/4" x 60" (19mm x 1.5m) Aluminum Stem - Gloss White	STM 60 3 GWT
3/4" x 72" (19mm x 1.8m) Aluminum Stem - Gloss White	STM 72 3 GWT

Standard finish is Gloss White Powder; other RLM colors available.

GOOSE NECK BRACKETS ORDERING INFORMATION (Accessories are field installed)	
Description	Order Number
3/4" (19mm) Aluminum Gooseneck Bracket - Gloss White	GN A 3 GWT
3/4" (19mm) Aluminum Gooseneck Bracket - Gloss White	GN B 3 GWT
3/4" (19mm) Aluminum Gooseneck Bracket - Gloss White	GN C 3 GWT
3/4" (19mm) Aluminum Gooseneck Bracket - Gloss White	GN D 3 GWT
3/4" (19mm) Aluminum Gooseneck Bracket - Gloss White	GN E 3 GWT
3/4" (19mm) Aluminum Gooseneck Bracket - Gloss White	GN F 3 GWT
3/4" (19mm) Aluminum Gooseneck Bracket - Gloss White	GN G 3 GWT
3/4" (19mm) Aluminum Gooseneck Bracket - Gloss White	GN H 3 GWT
3/4" (19mm) Aluminum Gooseneck Bracket - Gloss White	GN J 3 GWT
3/4" (19mm) Aluminum Gooseneck Bracket - Gloss White	GN K 3 GWT
3/4" (19mm) Aluminum Gooseneck Bracket - Gloss White	GN P 3 GWT
3/4" (19mm) Aluminum Gooseneck Bracket - Gloss White	GN U 3 GWT

Standard finish is Gloss White Powder; other RLM colors available.

PERFORMANCE

Back to Quick Links

DELIVERED LUMENS																	
Lumen Package	CRI	2700K			3000K			3500K			4000K			5000K			Wattage
		Delivered Lumens	Efficacy	BUG Rating	Delivered Lumens	Efficacy	BUG Rating	Delivered Lumens	Efficacy	BUG Rating	Delivered Lumens	Efficacy	BUG Rating	Delivered Lumens	Efficacy	BUG Rating	
12L	80	1162	126	B1-U2-G1	1294	141	B1-U2-G1	1152	125	B1-U1-G1	1150	125	B1-U1-G1	1150	125	B1-U1-G1	9.3
15L		1403	128	B1-U2-G1	1563	143	B1-U2-G1	1391	127	B1-U1-G1	1389	127	B1-U1-G1	1389	127	B1-U1-G1	10.9
17L		1587	124	B1-U2-G1	1768	138	B1-U2-G1	1574	123	B1-U2-G1	1571	123	B1-U2-G1	1571	123	B1-U2-G1	12.8

*Photometric performance values shown are representative with flat lens option. Alternate glass globe option outputs will vary. Consult factory.

ELECTRICAL DATA*					
Lumen Package	Wattage	120V	208V	240V	277V
12L	9.3	0.08	0.04	0.04	0.03
15L	10.9	0.09	0.05	0.05	0.04
17L	12.8	0.11	0.06	0.05	0.05

*Electrical data at 25C (77F). Actual wattage may differ by +/-10%.

Catalog #: AD150-15L-UNV-30-CGG6-GBK-LDS96WL-GBA3GBK Project: THREE NOTCH'D CENTER
Prepared By: ________________ Date: ________________ Type: B

LSI Abolite Gooseneck and Wall Brackets


Thomas Harris & Co., Inc
8505 Bell Creek Road, Suite B
Mechanicsville, VA 23116

3/4" Single Reflector Gooseneck Wall Bracket. Features rigid conduit and cast wall plate which fits 4" octagonal box (by other). Brackets are finished in gloss white powder, additional colors are available.


NOTE: Brackets feature 3/4" stems which slip fit into wall plate (wall end is unthreaded). Conduit may be cut down (in the field by other) to shorten bracket length. CA5 wall plate included with all goosenecks.

All dimensions displayed in inches.


GB A 3 ~~GWT~~ GBK

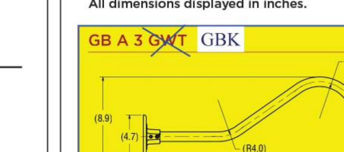

GB B 3 GWT

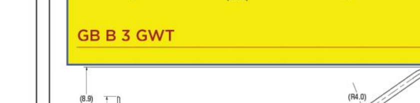


GB C 3 GWT

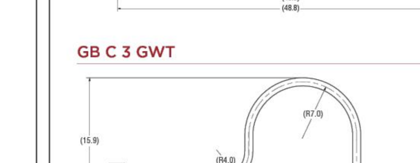


GB E 3 GWT


3/4" Single Reflector Gooseneck Wall Bracket. Features rigid conduit and cast wall plate which fits 4" octagonal box (by other). The bracket is designed to be mounted to a horizontal surface, but could also be mounted to a wall. The bracket features a gloss white powder finish, additional colors available.

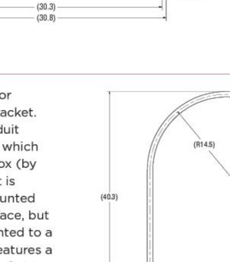


GB F 3 GWT

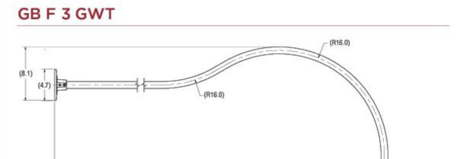

GB G 3 GWT

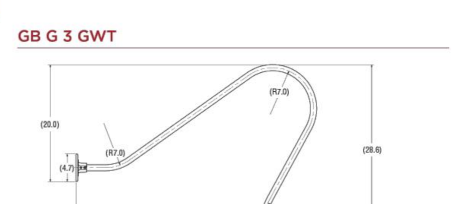

GB H 3 GWT

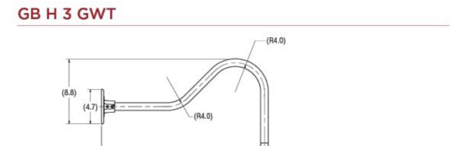


6DR LED 6" Downlight – Round

Thomas Harris & Co., Inc
8505 Bell Creek Road, Suite B
Mechanicsville, VA 23116

Williams



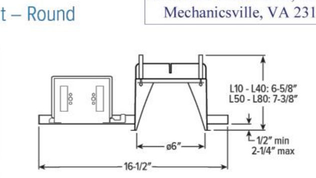

CATALOG #: 6DR-L15-830-DIM-UNV-O-W-OF-CS-N-F1
TYPE: D
PROJECT: THREE NOTCHD CENTER

NEW CONSTRUCTION AND REMODEL

CCEA Approved · IP65 Rated · JA8 Compliant · TITLE 24 · WET/CC · bios

ORDERING EXAMPLE: 6DR - TL - L20/835 - OPTIONS - CONTROL/DIM - UNV - OW - OF - CS - TRIM OPTIONS - N - F1 (HOUSING / TRIM / MOUNT)

HOUSING

SERIES	LUMENS [1]	CRI	CCT	OPTIONS	CONTROL	DRIVER	VOLTAGE
6DR - TL TrimLock	L10 1,000lm [2] L15 1,500lm L20 2,000lm L30 3,000lm L40 4,000lm L50 5,000lm L60 6,000lm L70 7,000lm L80 8,000lm	8 80 9 90 [3]	27 2700K 30 3000K 35 3500K 40 4000K 50 5000K	See page 4 for EMERGENCY BATTERY OPTIONS. SCA__ Sloped ceiling adapter [4] ATH Airtight construction F Fuse CP Chicago plenum (CCEA) [5] SDT Stepdown transformer [6]	See page 7 for ADDITIONAL CONTROL/DRIVER OPTIONS. – None AVI-LVFA Avi-on wireless fixture control [7] AWNR Lutron Athena wireless node integral fixture control, RF only [8]	See page 7 for ADDITIONAL CONTROL/DRIVER OPTIONS. DIM Dimming driver, 0-10V DIM1 1% Dimming driver, 0-10V DA Driver with 12V auxiliary power, without external dimming wires [9]	UNV 120-277V 347 347V [10]

TRIM [11]

TRIM TYPE	DISTRIBUTION [12]	FLANGE TYPE	REFLECTOR FINISH	TRIM OPTIONS
O Open reflector L Flush lens R Regressed lens A Angled lens [13] S Non-conductive flush lens for shower applications [14]	W Wide 65° Open 55° Flush 55° Regressed M Medium [15] 35° Open 35° Flush 35° Regressed N Narrow [16] 10° Open 25° Flush 25° Regressed WW Wall wash [17]	OF 1/2" standard flange SF 1/4" mud-in flange [18]	Open trim types CS Clear semi-specular anodize SG Satin-glow anodize GD Gold anodize CG Champagne gold anodize PW Pewter anodize SPC Clear specular anodize RG Rose gold anodize WH White texture powder coat BL Black texture powder coat Lens trim types CS Clear semi-specular powder coat WH White texture powder coat BL Black texture powder coat MB Black texture splay with white flange [19]	MWT Textured white trim flange [20] IP IP65 rated trim [21] AD Diffuse acrylic lens [22] PD Diffuse 1/8" polycarbonate lens [23] TD Diffuse polycarbonate lens media at top of open reflector [24] WET/CC Wet location, covered ceiling listed [25] AM Anti-microbial [26]

MOUNTING

MOUNTING TYPE [27]	MOUNTING HARDWARE [28]
N Open pan for new construction I IC-rated enclosure for new construction [29] R Remodel kit [30]	F1 Integral 2-position fixed pan bracket, universal bar hanger included [31] BA1 Adjustable butterfly pan bracket, bar hanger not included [32] CA1 Adjustable caterpillar pan bracket, universal bar hanger included [33]

NOTES
1. Lumen output based on O trim type, W distribution and CS finish, 80 CRI/3500K CCT. Actual lumens may vary +/-5%. See page 2 for FIXTURE PERFORMANCE DATA.
2. Not available with EM/10W emergency batteries.
3. Extended lead times may apply. Consult factory for availability.
4. 11-1/2" aperture, specify degrees of slope in 5° increments, 05°-30°. Not available with I Mounting Type, S Trim Type, ATH, IP, or WET/CC Options. Painted white. Other colors available, consult factory. See page 3 for SLOPED CEILING ADAPTOR DETAILS.
5. I Mounting Type required.
6. May be required for 347V, see product builder at hew.com/product-builder.
7. DA Driver only. See page 7 for AVI-ON BLUETOOTH WIRELESS CONTROL DETAILS.
8. DA Driver only.
9. Avi-on and Lutron Athena Controls only.
10. Not available with EM batteries, DA or DMX Drivers.
11. Trim ships separately.
12. Beam angle based on CS or WH reflector finish. See page 2 for FIXTURE PERFORMANCE DATA.
13. Available with WW Distribution only.
14. W Distribution, OF Flange Type and WH Reflector Finish only. Standard with AD diffuse acrylic lens. IP and WET/CC options standard.
15. Not available with lumen stops L50 and higher when specified with flush or regressed trim types.
16. Not available with lumen stops L50 and higher when specified with flush or regressed trim types.
17. O and A Trim Types only.
18. For use with mud-in plaster construction only, supplied with mud flange installation kit. See page 4 for FLANGE TYPE DETAILS. Not available with ATH or IP options.
19. R Trim Type only. Not available with MWT.
20. Not available with WH Reflector Finish, L or S Trim Types.
21. L and R trim types only.
22. Not available with O trim type. W and WW distributions only.
23. Not available with O trim type. W and WW distributions only.
24. O Trim Type only. WET/CC standard unless ordered with EM/RTS. L50 lumen package max.
25. L50 lumen package max with O Trim Type. Not available with PD trim option.
26. WH and BL Reflector Finishes only. Not available with S Trim Type.
27. Mounting hardware required (N and I only), ordered separately, see MOUNTING HARDWARE ordering info. See page 5 for MOUNTING TYPE DETAILS.
28. Additional mounting hardware options available. See page 6 for MOUNTING HARDWARE DETAILS.
29. L30 lumen package max. Not available with EM batteries or Lutron Athena Controls.
30. Also used in new construction sheetrock ceilings. Pan-less installation.
31. N and I Mounting Types only. I Mounting requires external brackets.
32. N Mounting Type only.
33. N Mounting Type only.

Type: ________________

Lifestyle Medium - XDLM

ORDERING GUIDE

Back to Quick Links

TYPICAL ORDER EXAMPLE: **XDLM B 3 LED SS NW UE BLK CH S PCI120**

Prefix	Shade	Distribution	Light Source	Lumen Package	Color Temp	Voltage	Finish
XDLM - LifeStyle Medium	A - Angle B - Bell	2 - Type 2 3 - Type 3 5 - Type 5 FT - Type 4 (Forward Throw)	LED	VLW - 5,000 lms LW - 8,000 lms SS - 12,000 lms HO - 18,000 lms VHO - 25,000 lms Custom Lumen Packages¹	CW - 5,000K CCT NW - 4,000K CCT WW - 3,000K CCT	UE - Universal Voltage (120 - 277V) 347-480 - High Voltage (347-480V)	BLK - Black BRZ - Bronze WHT - White GPT - Graphite GMG - Gun Metal Grey MSV - Metallic Silver PLP - Platinum Plus SVG - Satin Verde Green


Mounting Style²·³	Mounting Configuration²·³	Controls	Options
CH - Classic Hook SA4 - Side Arm Mount for 4" O.D. Round Poles⁴ SA5 - Side Arm Mount for 5" O.D. Round Poles⁴	S - Single D180 - Double @ 180° D90 - Double @ 90°⁴⁵ T90 - Triple @ 90°⁴⁵ TN120 - Triple @ 120°⁴⁵ Q90 - Quad⁵ W - Wall Mount	IMSBT1 - Integral Bluetooth™ Motion and Photocell Sensor max 8-24' mounting height ⁶ IMSBT2 - Integral Bluetooth™ Motion and Photocell Sensor max 25-40' mounting height ⁶ ALBCS1 - AirLink Blue Wireless Motion & Photo Sensor Controller (8-24' MH) ALBCS2 - AirLink Blue Wireless Motion & Photo Sensor Controller (25-40' MH)	IL - Integral Louver Shield

Accessory Ordering Information

Description	Order Number
Single Fusing (120V)	FK120⁷
Single Fusing (277V)	FK277⁷
Double Fusing (480V)	DFK480⁷
Double Fusing (347V)	DFK347⁷

FOOTNOTES:
1. Custom lumen and wattage packages available, consult factory. Values are within industry standard tolerances but not DLC listed.
2. When ordering a multiple configuration (D180, etc.) order one fixture/bracket configuration per pole - i.e. order one XDLMB 3 LED SS CW UE BLK CH D180 PCI120 to receive two fixtures and one CH D180 bracket (see drawing on this page). See STEEL ROUND POLES and ALUMINUM ROUND POLES data sheets for pole ordering information.
3. See Lifestyle Bracket ordering chart for Mounting Style/Configurations availability.
4. B3 drilling pattern required.
5. For use with SA4 and SA5 mounting styles only.
6. IMSBT is field configurable via the LSI app that can be downloaded from your smartphone's native app store. Consult Factory for 347-480V.
7. Fusing must be located in the hand hole of pole.

Fixture Shown With Integral Louver · *Fixture Shown With Integral Sensor*

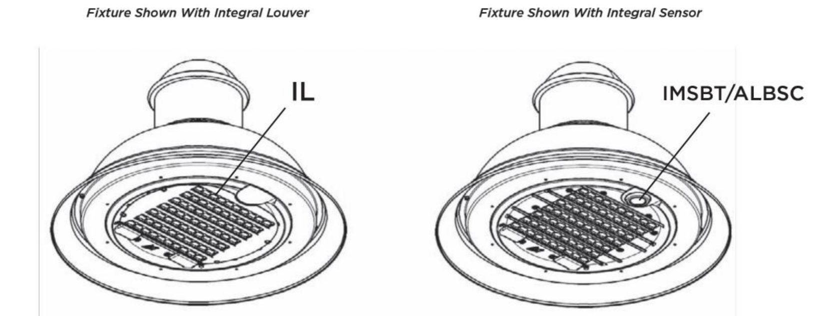


Type: ________________

Lifestyle Medium - XDLM

PRODUCT DIMENSIONS

Back to Quick Links

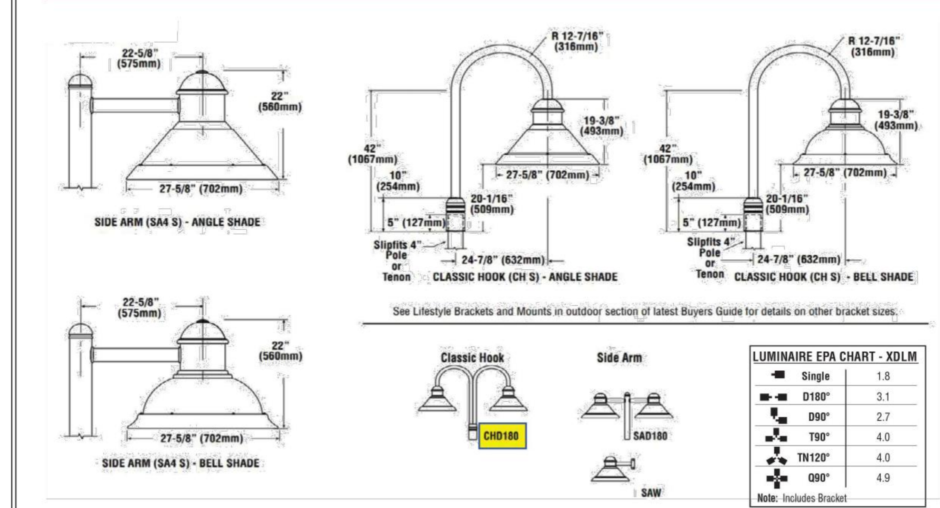

LUMINAIRE EPA CHART - XDLM	
Single	1.8
D180°	3.1
D90°	2.7
T90°	4.0
TN120°	4.0
Q90°	4.9

Note: Includes Bracket

CONTROLS

Integral Bluetooth™ Motion and Photocell Sensor (IMSBT)

Slim low profile sensor provides multi-level control based on motion and/or daylight. Sensor controls 0-10 VDC LED drivers and is rated for cold and wet locations (-30° C to 70° C). Two unique PIR lenses are available and used based on fixture mounting height. All control parameters are adjustable via an iOS or Android App capable of storing and transmitting sensor profiles.

Click here to learn more about IMSBT.

AirLink Blue


Wireless Bluetooth Mesh Outdoor Lighting Control System that provides energy savings, code compliance and enhanced safety/security for parking lots and parking garages. Three key components; Bluetooth wireless radio/sensor controller, Time Keeper and an iOS App. Capable of grouping multiple fixtures and sensors as well as scheduling time-based events by zone. Radio/Sensor Controller is factory integrated into Area/Site, Wall Mounted, Parking Garage and Canopy luminaires.

Click here to learn more about AirLink Blue.

Type: ________________
Lifestyle Medium - XDLM
ORDERING GUIDE
Back to Quick Links
TYPICAL ORDER EXAMPLE: XDLM B 3 LED SS NW UE BLK CH S PCI120
Prefix: XDLM - LifeStyle Medium | Shade: A - Angle, B - Bell | Distribution: 2 - Type 2, 3 - Type 3, 5 - Type 5, FT - Type 4 (Forward Throw) | Light Source: LED | Lumen Package: VLW - 5,000 lms, LW - 8,000 lms, SS - 12,000 lms, HO - 18,000 lms, VHO - 25,000 lms, Custom Lumen Packages¹ | Color Temp: CW - 5,000K CCT, NW - 4,000K CCT, WW - 3,000K CCT | Voltage: UE - Universal Voltage (120 - 277V), 347-480 - High Voltage (347-480V) | Finish: BLK - Black, BRZ - Bronze, WHT - White, GPT - Graphite, GMG - Gun Metal Grey, MSV - Metallic Silver, PLP - Platinum Plus, SVG - Satin Verde Green
Mounting Style: CH - Classic Hook, SA4 - Side Arm Mount for 4" O.D. Round Poles⁴, SA5 - Side Arm Mount for 5" O.D. Round Poles⁴ | Mounting Configuration: S - Single, D180 - Double @ 180°, D90 - Double @ 90°⁴⁵, T90 - Triple @ 90°⁴⁵, TN120 - Triple @ 120°⁴⁵, Q90 - Quad⁵, W - Wall Mount | Controls: IMSBT1, IMSBT2, ALBCS1, ALBCS2 | Options: IL - Integral Louver Shield
Accessory Ordering Information
Single Fusing (120V) FK120⁷; Single Fusing (277V) FK277⁷; Double Fusing (480V) DFK480⁷; Double Fusing (347V) DFK347⁷
FOOTNOTES: 1.–7. (as above)
Fixture Shown With Integral Louver · Fixture Shown With Integral Sensor




Type: ________________
Lifestyle Medium - XDLM
PRODUCT DIMENSIONS
Back to Quick Links

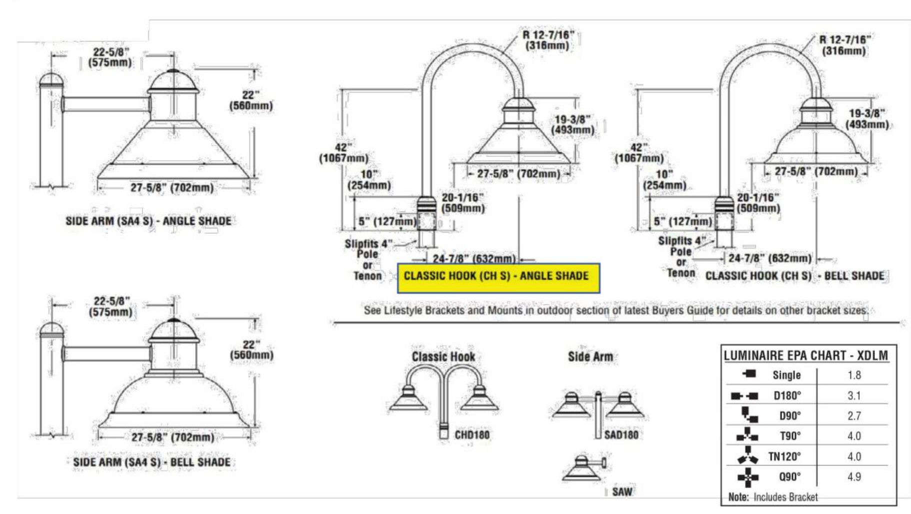


LUMINAIRE EPA CHART - XDLM: Single 1.8; D180° 3.1; D90° 2.7; T90° 4.0; TN120° 4.0; Q90° 4.9. Note: Includes Bracket
CONTROLS
Integral Bluetooth™ Motion and Photocell Sensor (IMSBT)
Slim low profile sensor provides multi-level control based on motion and/or daylight. Sensor controls 0-10 VDC LED drivers and is rated for cold and wet locations (-30° C to 70° C). Two unique PIR lenses are available and used based on fixture mounting height. All control parameters are adjustable via an iOS or Android App capable of storing and transmitting sensor profiles.
Click here to learn more about IMSBT.
AirLink Blue
Wireless Bluetooth Mesh Outdoor Lighting Control System that provides energy savings, code compliance and enhanced safety/security for parking lots and parking garages. Three key components; Bluetooth wireless radio/sensor controller, Time Keeper and an iOS App. Capable of grouping multiple fixtures and sensors as well as scheduling time-based events by zone. Radio/Sensor Controller is factory integrated into Area/Site, Wall Mounted, Parking Garage and Canopy luminaires.
Click here to learn more about AirLink Blue.
LSI Industries Inc. 10000 Alliance Rd. Cincinnati, OH 45242 • www.lsicorp.com
(513) 372-3200 • ©2021 LSI Industries Inc. All Rights Reserved. Specifications subject to change without notice.
Page 6/7 Rev. 12/06/21
SPEC.2036.A.0320

Type: ________________
Lifestyle Medium - XDLM
ORDERING GUIDE
Back to Quick Links
TYPICAL ORDER EXAMPLE: XDLM B 3 LED SS NW UE BLK CH S PCI120
(ordering table, accessory ordering information and footnotes 1.–7. as above)
Fixture Shown With Integral Louver · Fixture Shown With Integral Sensor

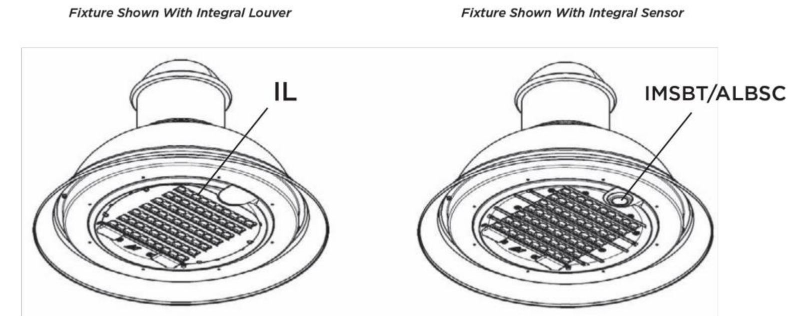

Type: ________________
Lifestyle Medium - XDLM
PRODUCT DIMENSIONS
Back to Quick Links

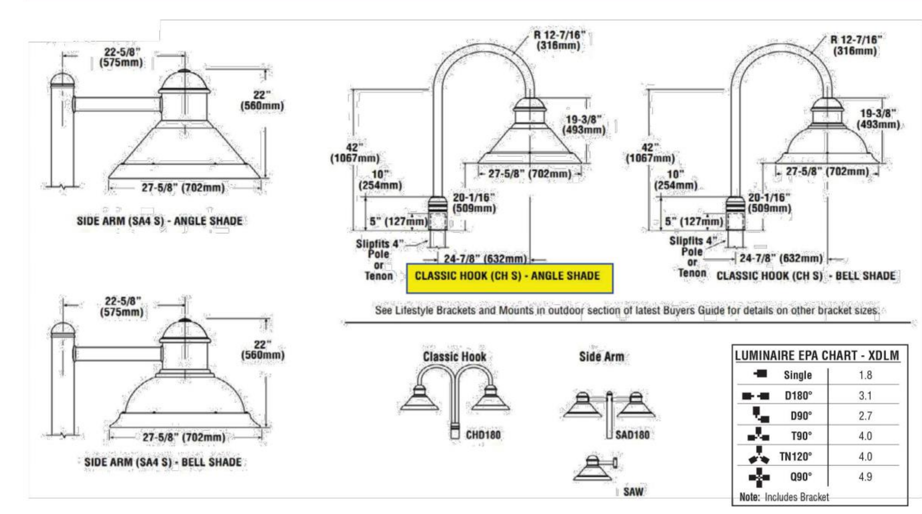

LUMINAIRE EPA CHART - XDLM: Single 1.8; D180° 3.1; D90° 2.7; T90° 4.0; TN120° 4.0; Q90° 4.9. Note: Includes Bracket
CONTROLS
Integral Bluetooth™ Motion and Photocell Sensor (IMSBT)
(text as above)
AirLink Blue
(text as above)
LSI Industries Inc. 10000 Alliance Rd. Cincinnati, OH 45242 • www.lsicorp.com
(513) 372-3200 • ©2021 LSI Industries Inc. All Rights Reserved. Specifications subject to change without notice.
Page 6/7 Rev. 12/06/21
SPEC.2036.A.0320

Steel Poles Round Straight

Have questions? Call us at (800) 436-7800

Type: ________________

ORDERING GUIDE

Back to Quick Links

TYPICAL ORDER EXAMPLE: **4RPU B3 S07G 24 S PLP DGP**

Pole Series	Mounting Method	Material	Height⁴	Mounting Configuration	Pole Finish	Options
4RP - 4" Diameter Round Straight Pole (New Build) 5RP - 5" Diameter Round Straight Pole (New Build) 4RPU - 4" Diameter Round Straight Pole (Retrofit) 5RPU - 5" Diameter Round Straight Pole (Retrofit)	Bolt-On Mount¹ - See pole selection guide for patterns and fixture matches B5 - 5" Traditional Drilling Pattern B3 - 3" Reduced Drilling Pattern B2 - 2" Reduced Drilling Pattern T - Tenon Mount - See pole selection guide for tenon and fixture/bracket matches I - No Mounting Holes² - Use with: BKA-IFM4 - Flush Mount Adapter⁷ Greenlee Lifestyle CH Mounting Style Enterprise, Lexington, Constitution PT Single Mounting²	S07G - 07 Ga. Steel (5RP/5RPU Only) S10G - 10 Ga. Steel (4RP/4RPU Only) S11G - 11 Ga. Steel (5RP/5RPU Only)	8' 10' 12' 14' 15' 16' 17' 17' 6" 18' 20' 22' 22' 6" 24' 25' 26' 27' 28' 30'	S - Single/Parallel D180 - Double D90 - Double DN90 - Double T90 - Triple TN120 - Triple Q90 - Quad QN90 - Quad N - Tenon Mount (Standard Tenon size is 2-3/8" O.D.) 4N - Tenon Mount (5RPT only. For 4" poles only, use 4RPI)⁵ 4N-6 - Tenon Mount (5RPT only. For 4" poles use 4RPI) (Blank) - Use with I for Mounting Method	BRZ - Bronze BLK - Black PLP - Platinum Plus WHT - White SVG - Satin Verde Green GPT - Graphite MSV - Metallic Silver BZA - Alternate Bronze GMG - Gun Metal Gray	GA - Galvanized Anchor Bolts SF - Single Flood⁶ DF - Double Flood⁶ DGP - DuraGrip® Plus LAB - Less Anchor Bolts CRXX - Conduit Raceway⁸

Need more information? Click here for our glossary
Have additional questions? Call us at (800) 436-7800

ACCESSORY ORDERING INFORMATION

Part Number	Description
158450CLR	4" SRBC Square Base Cover
158451CLR	5" SRBC Square Base Cover
450563CLR	5" SRBCU 5 Inch Universal Baseplate Square Cover
483859CLR	4" /5" GBC Decorative Base Cover
122557CLR	ER2 – Weatherproof Duplex Receptacle (Poles below 18')
122566CLR	ER2 – Weatherproof Duplex Receptacle for Reinforced Hand-hole (Poles 18' and above)
122558CLR	GFI – Ground Fault Circuit Interrupter (Poles below 18')
22567CLR	GFI – Ground Fault Circuit Interrupter for Reinforced Hand-hole (Poles 18' and above)
132336	MH5 - Mounting Hole Plugs for use with 5" traditional drill pattern (3 set of 3 plugs)
681126	MH3 - Mounting Hole Plugs for use with 3" reduced drill pattern (3 sets of 3 plugs)
725841	MH2 - Mounting Hole Plugs for use with 2" reduced drill pattern (3 sets of 3 plugs)
Consult Factory for EPA calculations	BB - Banner Brackets

ANCHOR BOLT KIT ORDERING INFORMATION


Part Number	Description
AB KIT 122582	4RP S10G Anchor Bolts (Steel Plated)
AB KIT 122607	4RP S10G Anchor Bolts (Galvanized)
AB KIT 135460	5RP S11G Anchor Bolts (Steel Plated)
AB KIT 135461	5RP S11G Anchor Bolts (Galvanized)
AB KIT 122583	5RP S07G Anchor Bolts (Steel Plated)
AB KIT 122608	5RP S07G Anchor Bolts (Galvanized)

1 - See Area Light Brackets - 3" Reduced Drill Pattern and Area Light Brackets - 5" Traditional Drill Pattern Spec Sheets.
2 - For Enterprise, Lexington, and Constitution PT mounting configuration styles, see Tenon Mount (4N) and Lifestyle Slipfit Pole Series.
3 - Standard flat black pole cap provided. Domed Greenlee pole cap will ship with SA4 and SA5 Enterprise and Lexington fixtures, SA Lifestyle Fixtures, BK MPT BO, and UCL Brackets.
4 - Pole heights will have a +/- 1/2" tolerance. Max height for 4RP S10G is 24'. Max height of the 5RP S11G is 26'.
5 - For Enterprise and Lexington D180 or other mounting configuration styles using BK MPT BO accessories order with B3 or B5 drill pattern.
6 - See Flood Lighting Brackets section for choice of FBO Brackets.
7 - Only use with 4 inch pole.
8 - Use with BKA-IFM4.

ROUDABUSH, GALE & ASSOC., INC.
A PROFESSIONAL CORPORATION
SERVING VIRGINIA SINCE 1956
999 SECOND ST. SE.
CHARLOTTESVILLE, VA 22902
PHONE 434-977-0205
WWW.ROUDABUSH.COM

REVISIONS			
NO.	DATE	BY	DESCRIPTION

DRAFTER:	HR
DESIGNER:	DG
PRODUCTION:	DF

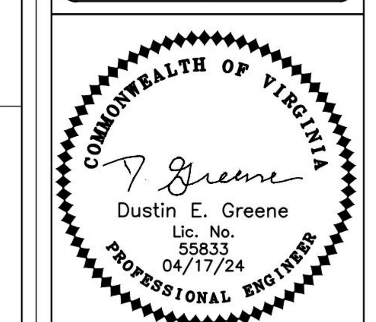

THREE NOTCH'D CENTER

ALBEMARLE COUNTY, VIRGINIA
TAX MAP 56A3, PARCEL 9

LIGHTING CUT SHEETS

DATE:	12 APRIL 2024
SCALE:	VALUE
SDP:	2020000074
FILE:	23.3844

SHEET: 18 OF 18