


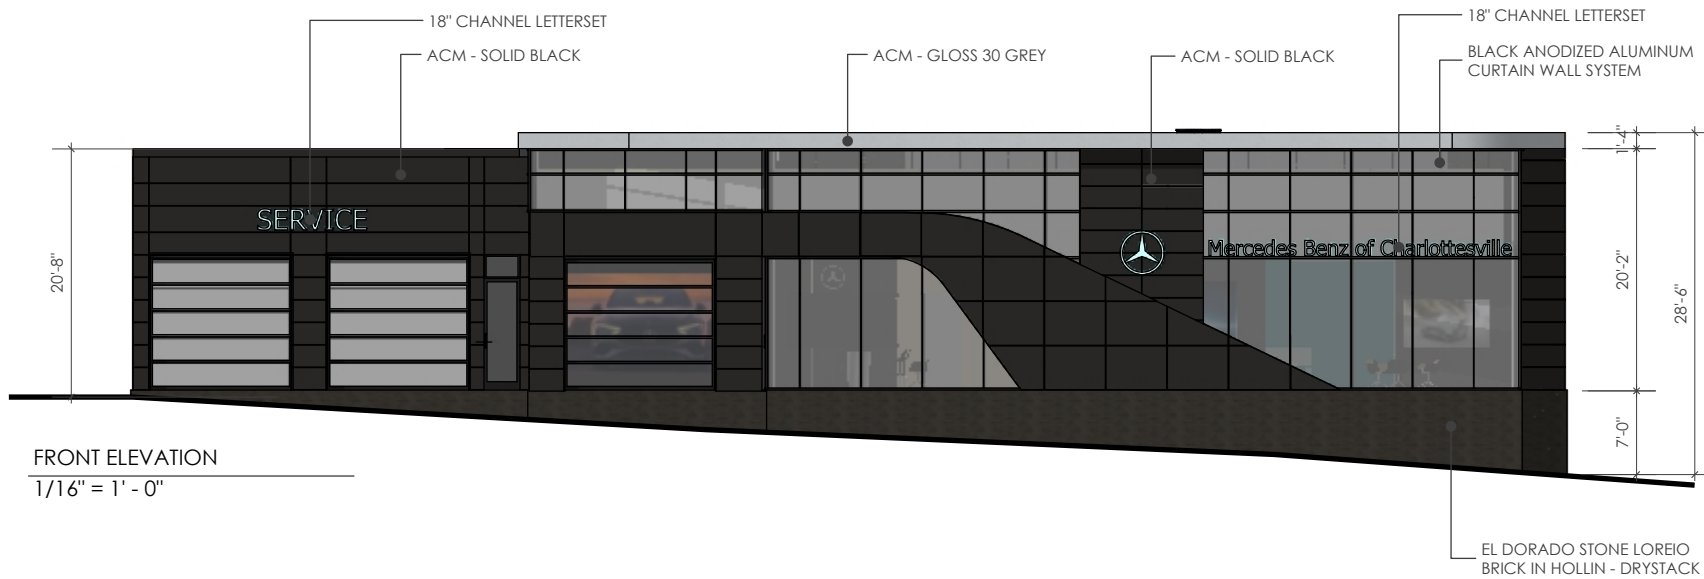



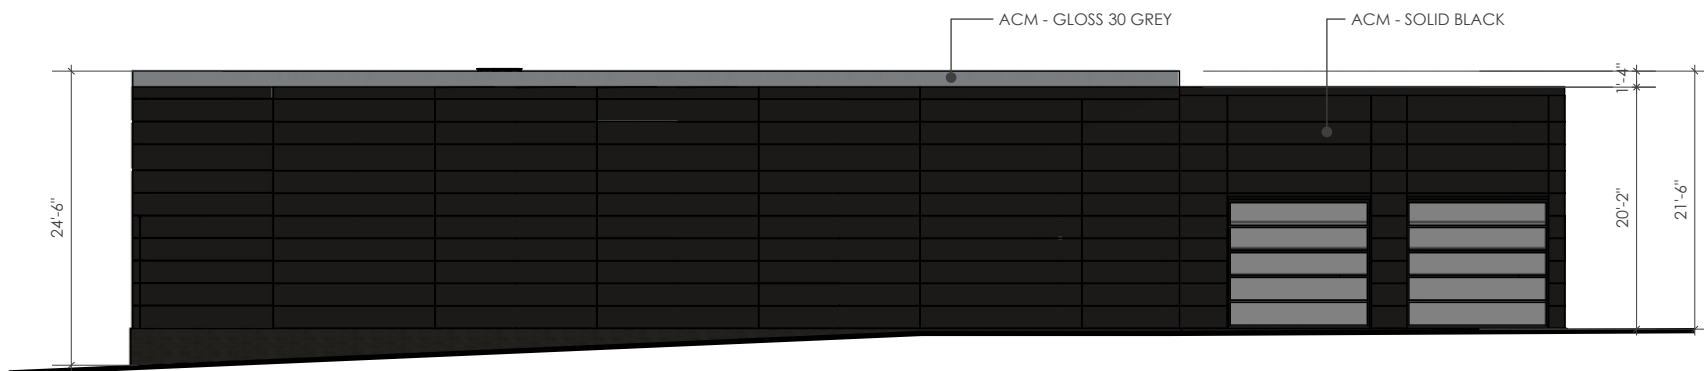


FRONT ELEVATION
1/16" = 1' - 0"

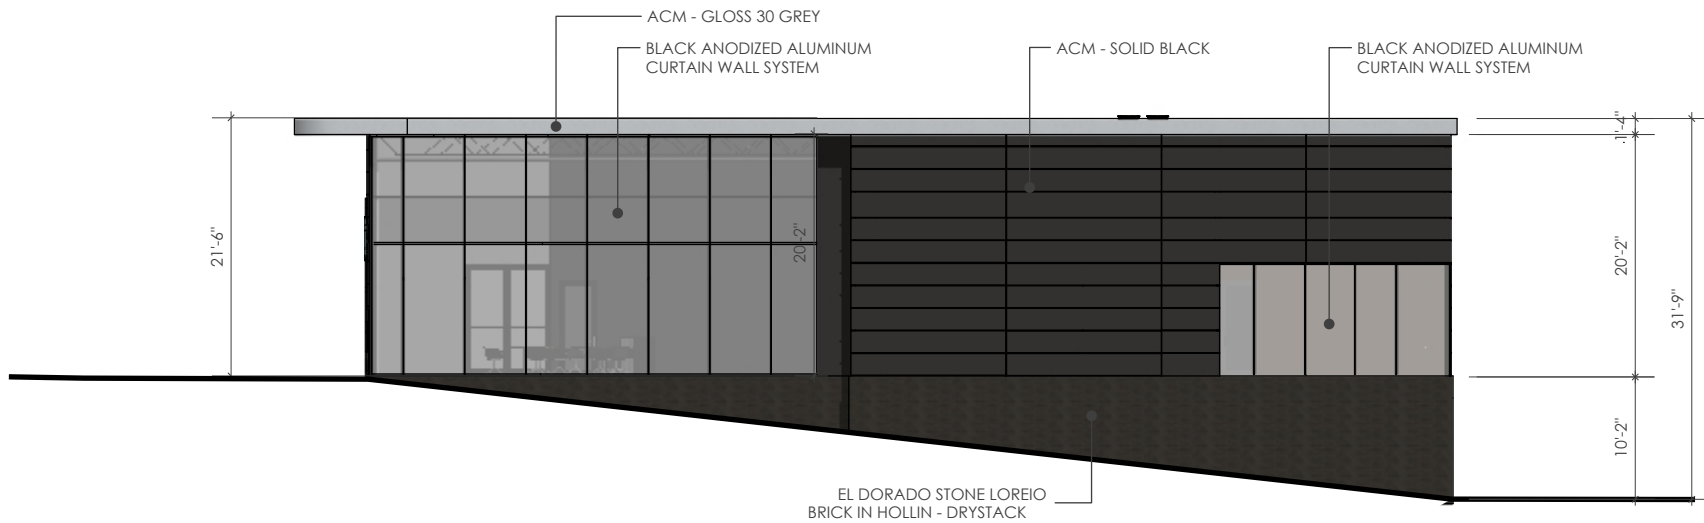

BACK ELEVATION
1/16" = 1' - 0"

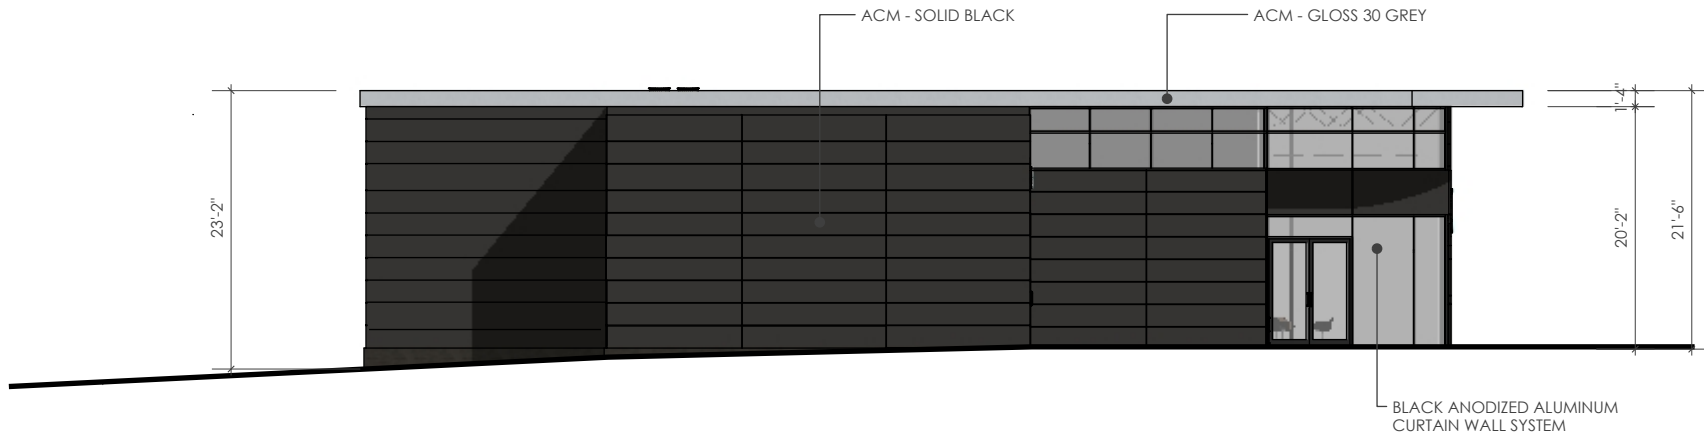

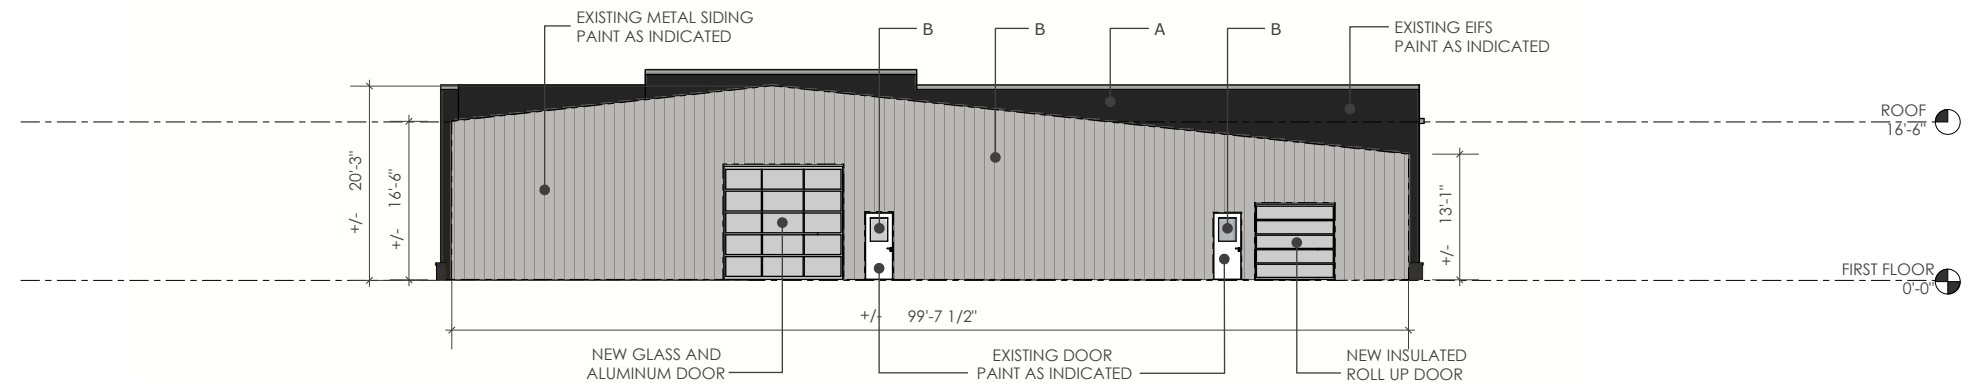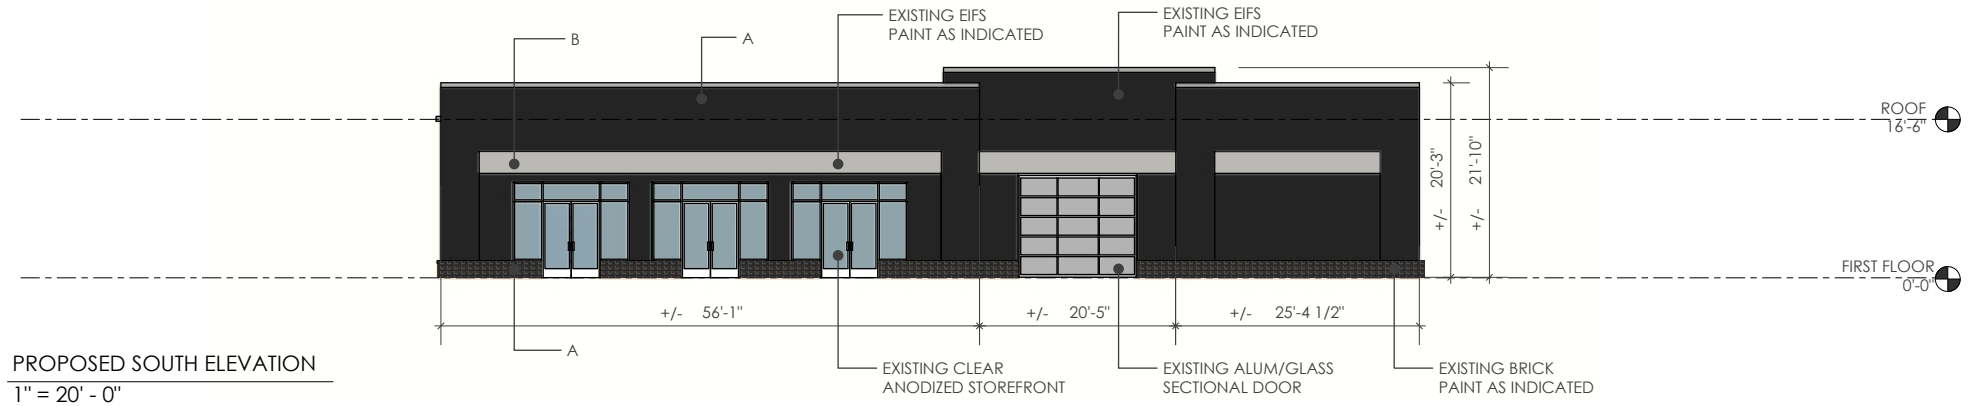


- A** - BLACK EXTERIOR PAINT
MATTHEWS PAINT - MP89635 SATIN
LOW VOC 923 - BLACK 60% SHEEN
- B** - GRAY EXTERIOR PAINT
SHERWIN WILLIAMS - SW7668
MARCH WIND



EXISTING EAST ELEVATION

1" = 20' - 0"


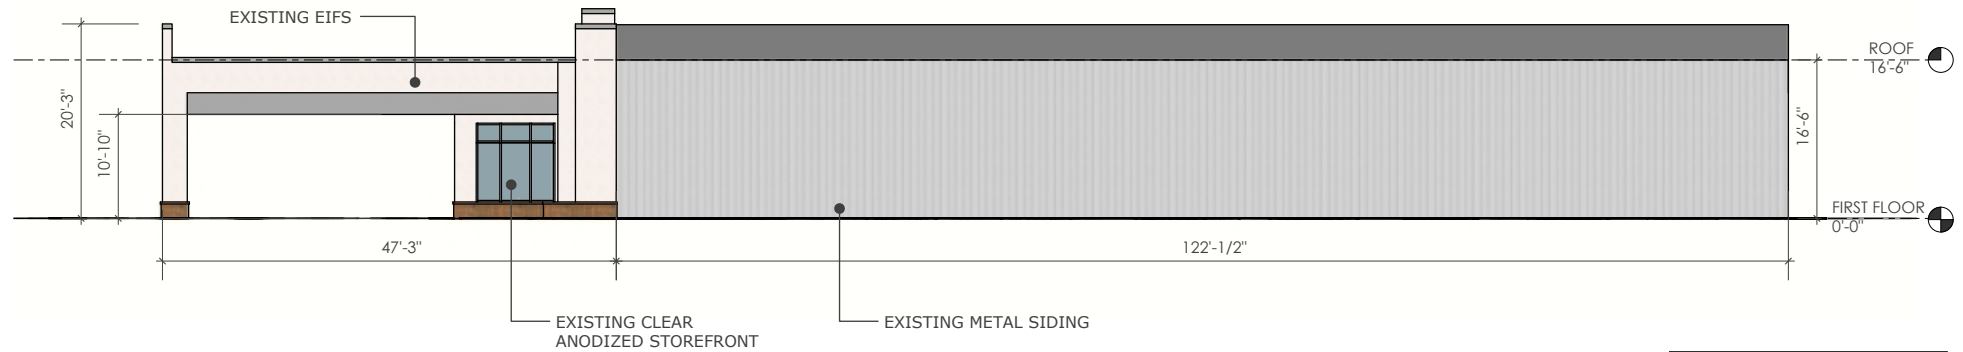


EXISTING WEST ELEVATION

1" = 20' - 0"



	CORRUGATED METAL
	STUCCO
	BRICK

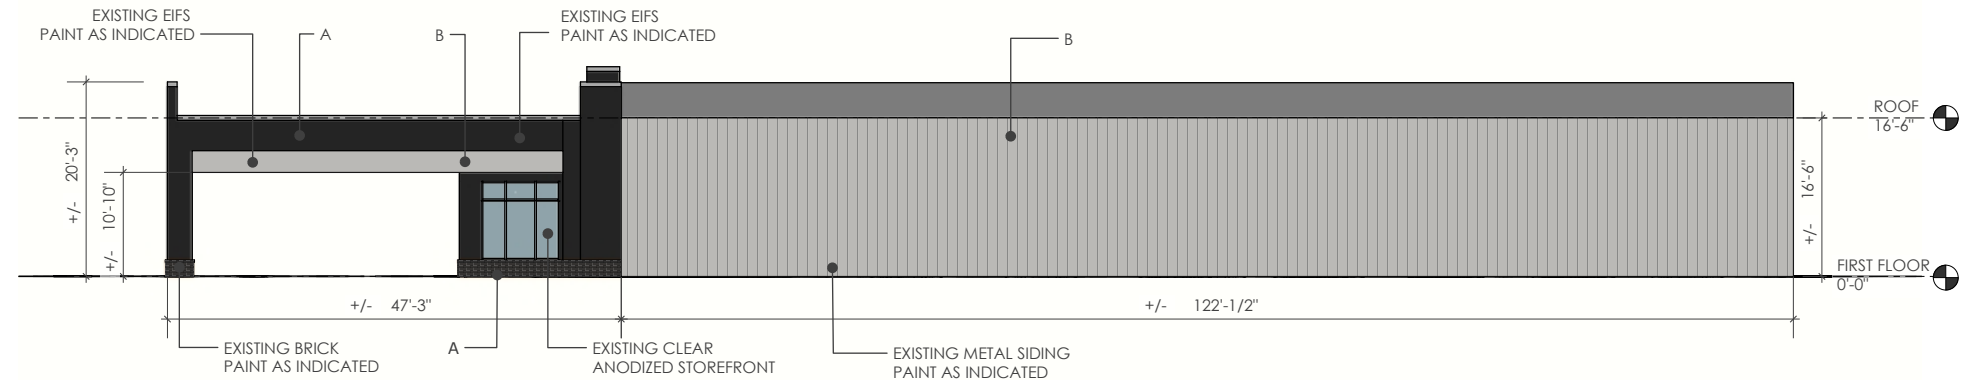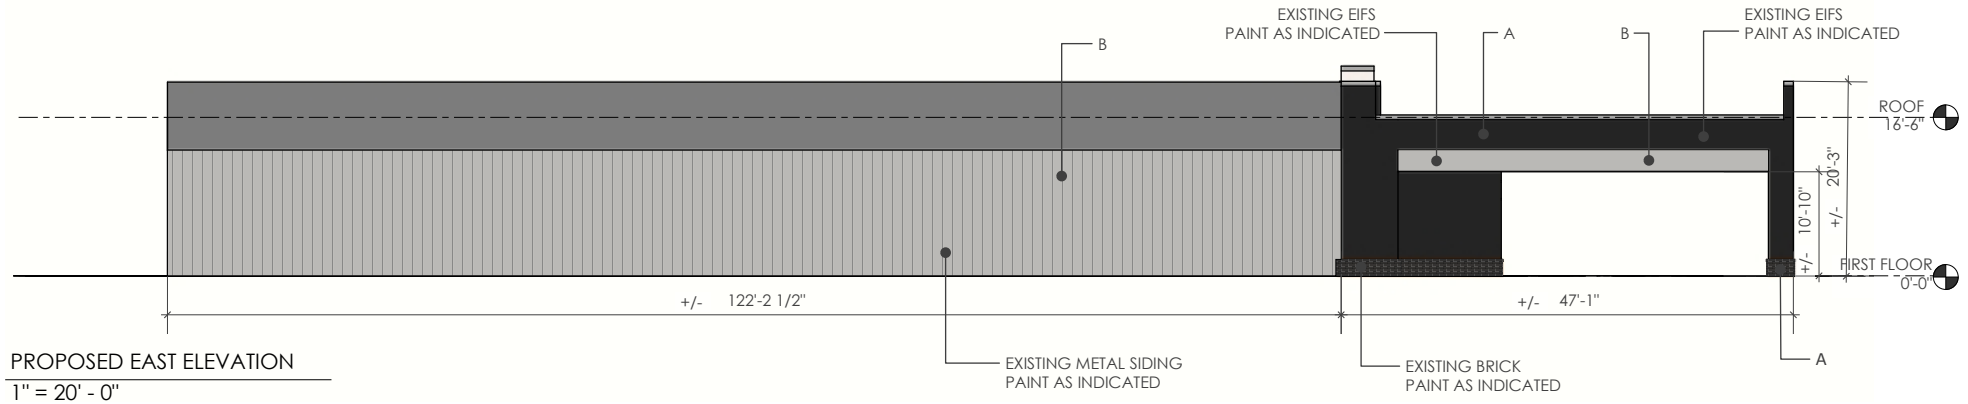

- A** - BLACK EXTERIOR PAINT
MATTHEWS PAINT - MP89635 SATIN
LOW VOC 923 - BLACK 60% SHEEN
- B** - GRAY EXTERIOR PAINT
SHERWIN WILLIAMS - SW7668
MARCH WIND