

PATYA FILENAME: A:\Projects\Drawings\Albemarle County High School Center II\ARCH\HSCHL_R023.rvt
PLOT DATE & TIME: 7/18/2023 8:30:09 AM




AERIAL VIEW WITH PHOTOVOLTAIC ARRAY




APPROACH TO MAIN ENTRY PHOTOVOLTAIC ARRAY



VIEW FROM ALBEMARLE HIGH SCHOOL CAMPUS FROM HYDRAULIC RD. ENTRANCE CORRIDOR WITH PHOTOVOLTAIC ARRAY

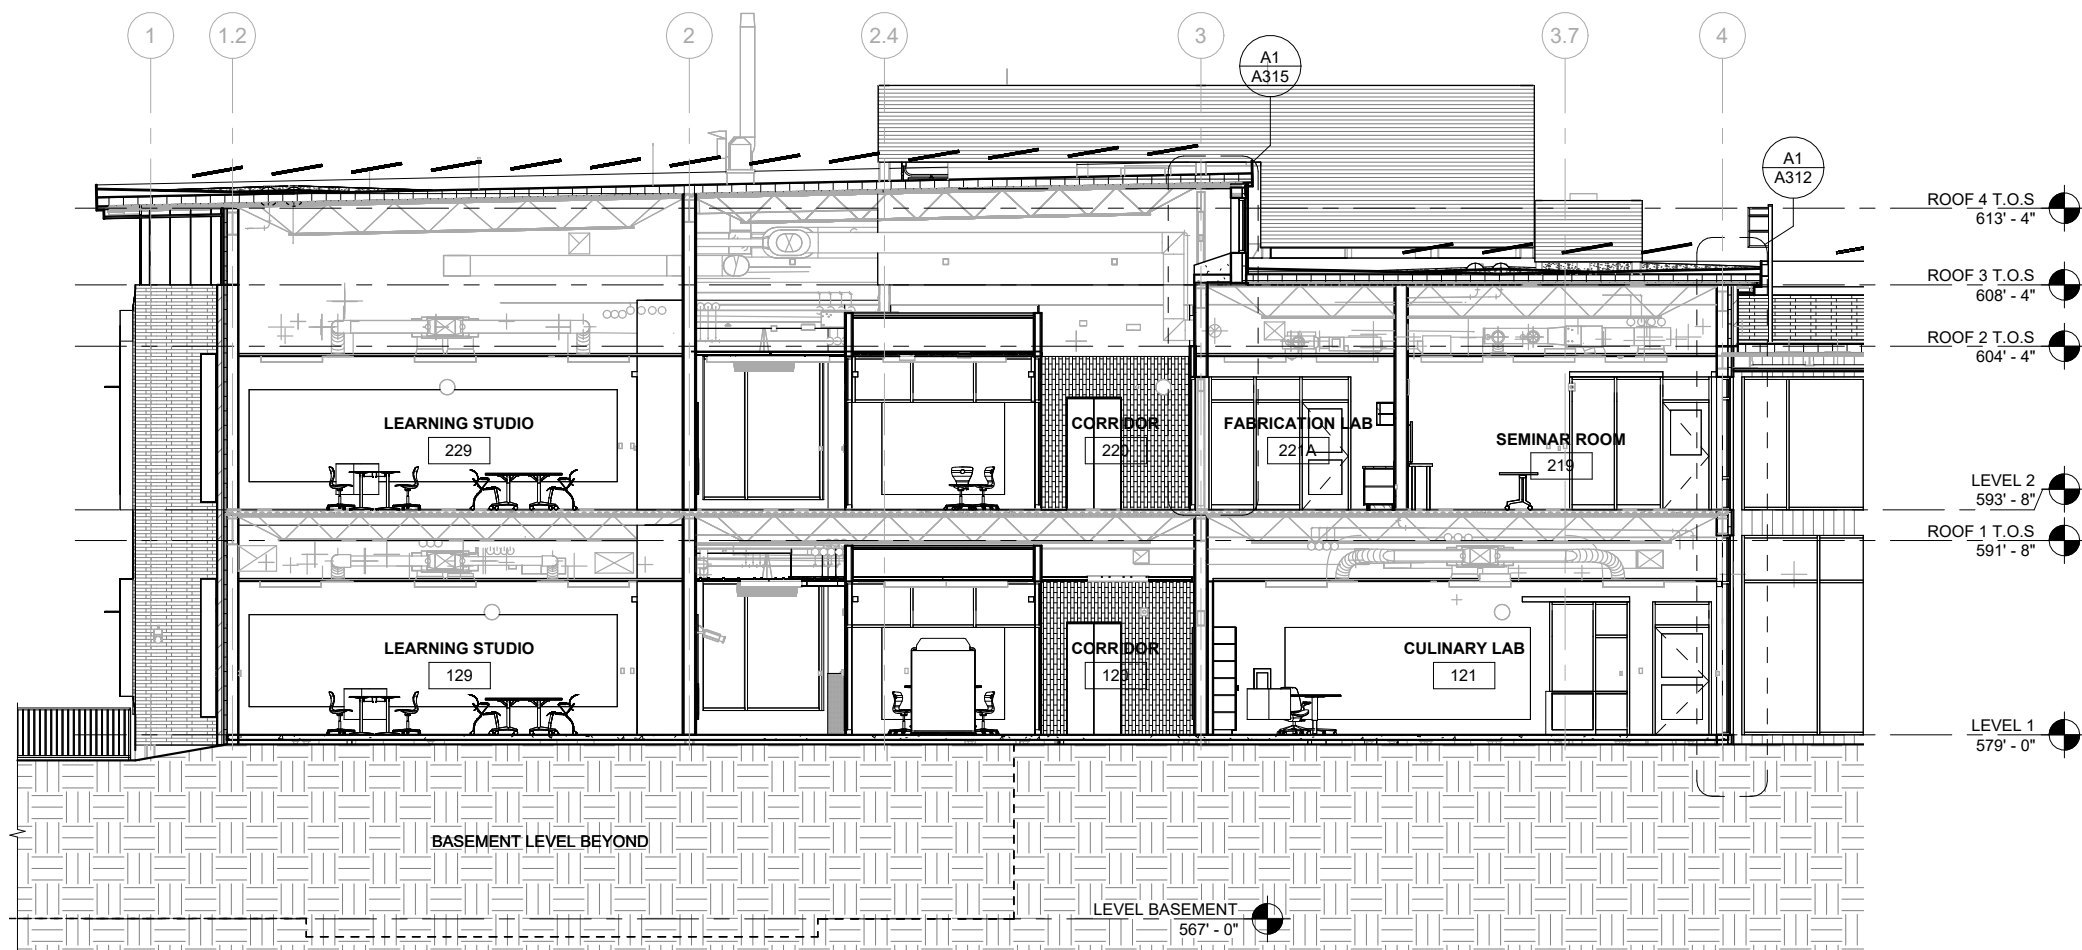

BUILDING SECTION ILLUSTRATING PV SYSTEM HEIGHT
RELATIVE TO BUILDING HEIGHT

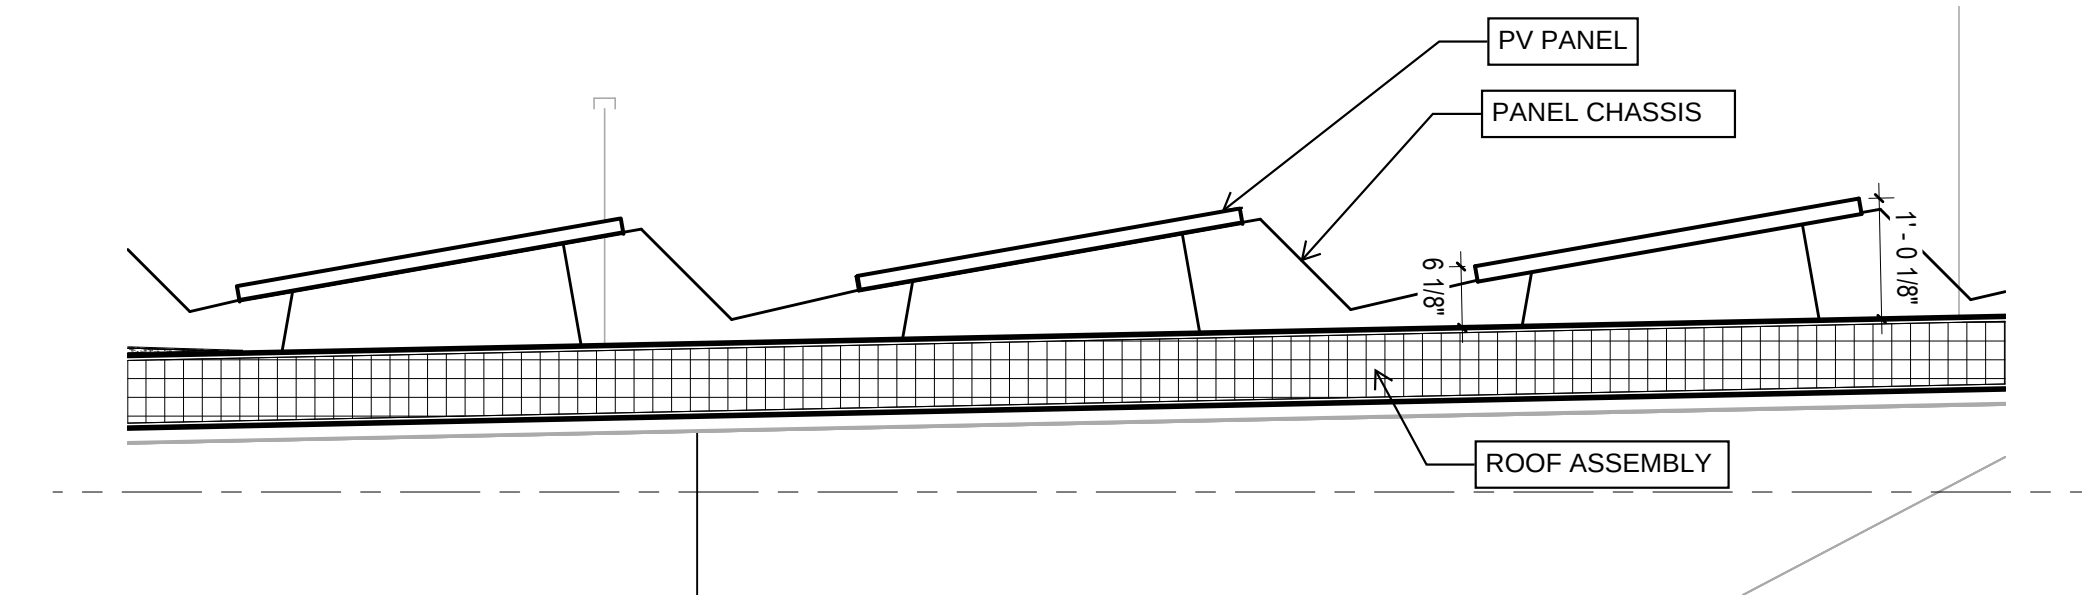

SECTION DETAIL OF PV PANEL AND MOUNTING CHASSIS

NEW CONSTRUCTION
HIGH SCHOOL CENTER II

Albemarle County Public
Schools

2775 Hydraulic Rd, Charlottesville, VA 22901

No.	Date	Description
PROJECT MANAGER:	CHECKER	DRAWN BY:
		AUTHOR

QEA No.41911390

BID DOCUMENTS
10/8/2024

Project Renderings -
PV Array


PATH & FILENAME: \\Albemarle County\High School Center II\ARCH\HSCL_1803_1_003.rvt
PLOTING DATE & TIME: 7/19/2023 1:50:11 AM



VIEW - FROM HYDRAULIC RD (ENTRANCE CORRIDOR) TOWARDS HIGH SCHOOL CENTER II MAIN CLASSROOM WING
WITHOUT PROPOSED AND EXISTING LANDSCAPE AND TREES SHOWN



VIEW - FROM HYDRAULIC RD (ENTRANCE CORRIDOR) TOWARDS HIGH SCHOOL CENTER II MAIN CLASSROOM WING
WITHOUT PROPOSED AND EXISTING LANDSCAPE AND TREES SHOWN

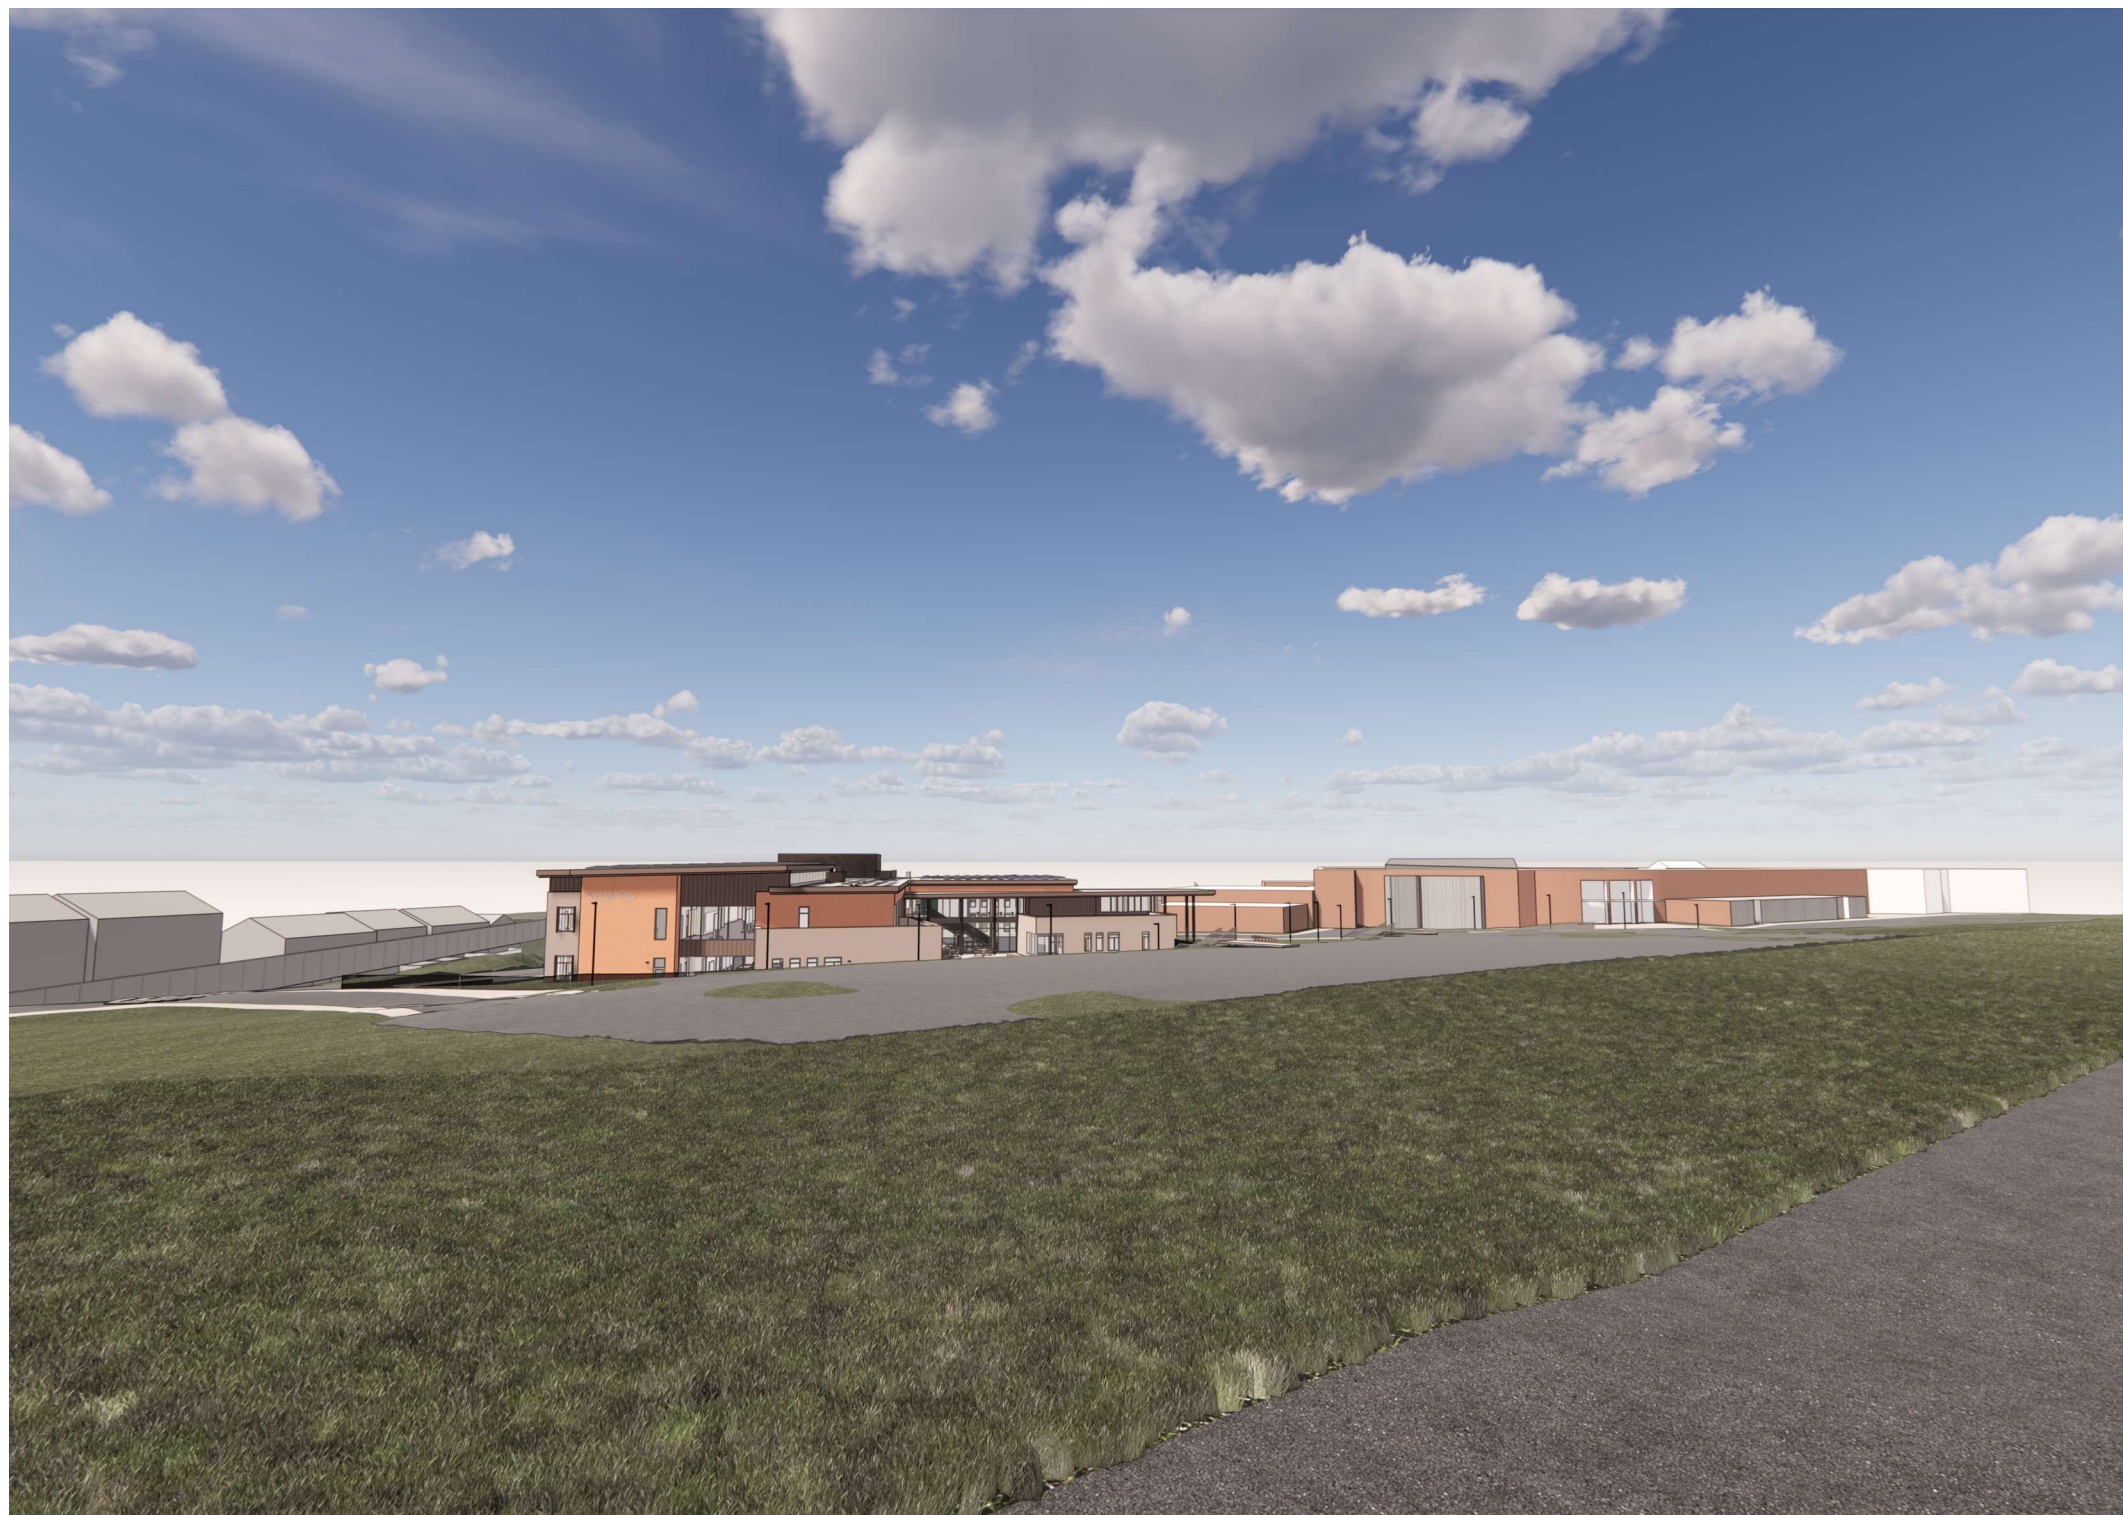


VIEW - FROM HYDRAULIC RD (ENTRANCE CORRIDOR) TOWARDS HIGH SCHOOL CENTER II MAIN CLASSROOM WING
WITHOUT PROPOSED AND EXISTING LANDSCAPE AND TREES SHOWN



VIEW - FROM HYDRAULIC RD (ENTRANCE CORRIDOR) TOWARDS HIGH SCHOOL CENTER II CLASSROOM WING
WITH PROPOSED AND EXISTING LANDSCAPE AND TREES SHOWN



VIEW - FROM HYDRAULIC RD (ENTRANCE CORRIDOR) TOWARDS HIGH SCHOOL CENTER II CLASSROOM WING
WITH PROPOSED AND EXISTING LANDSCAPE AND TREES SHOWN

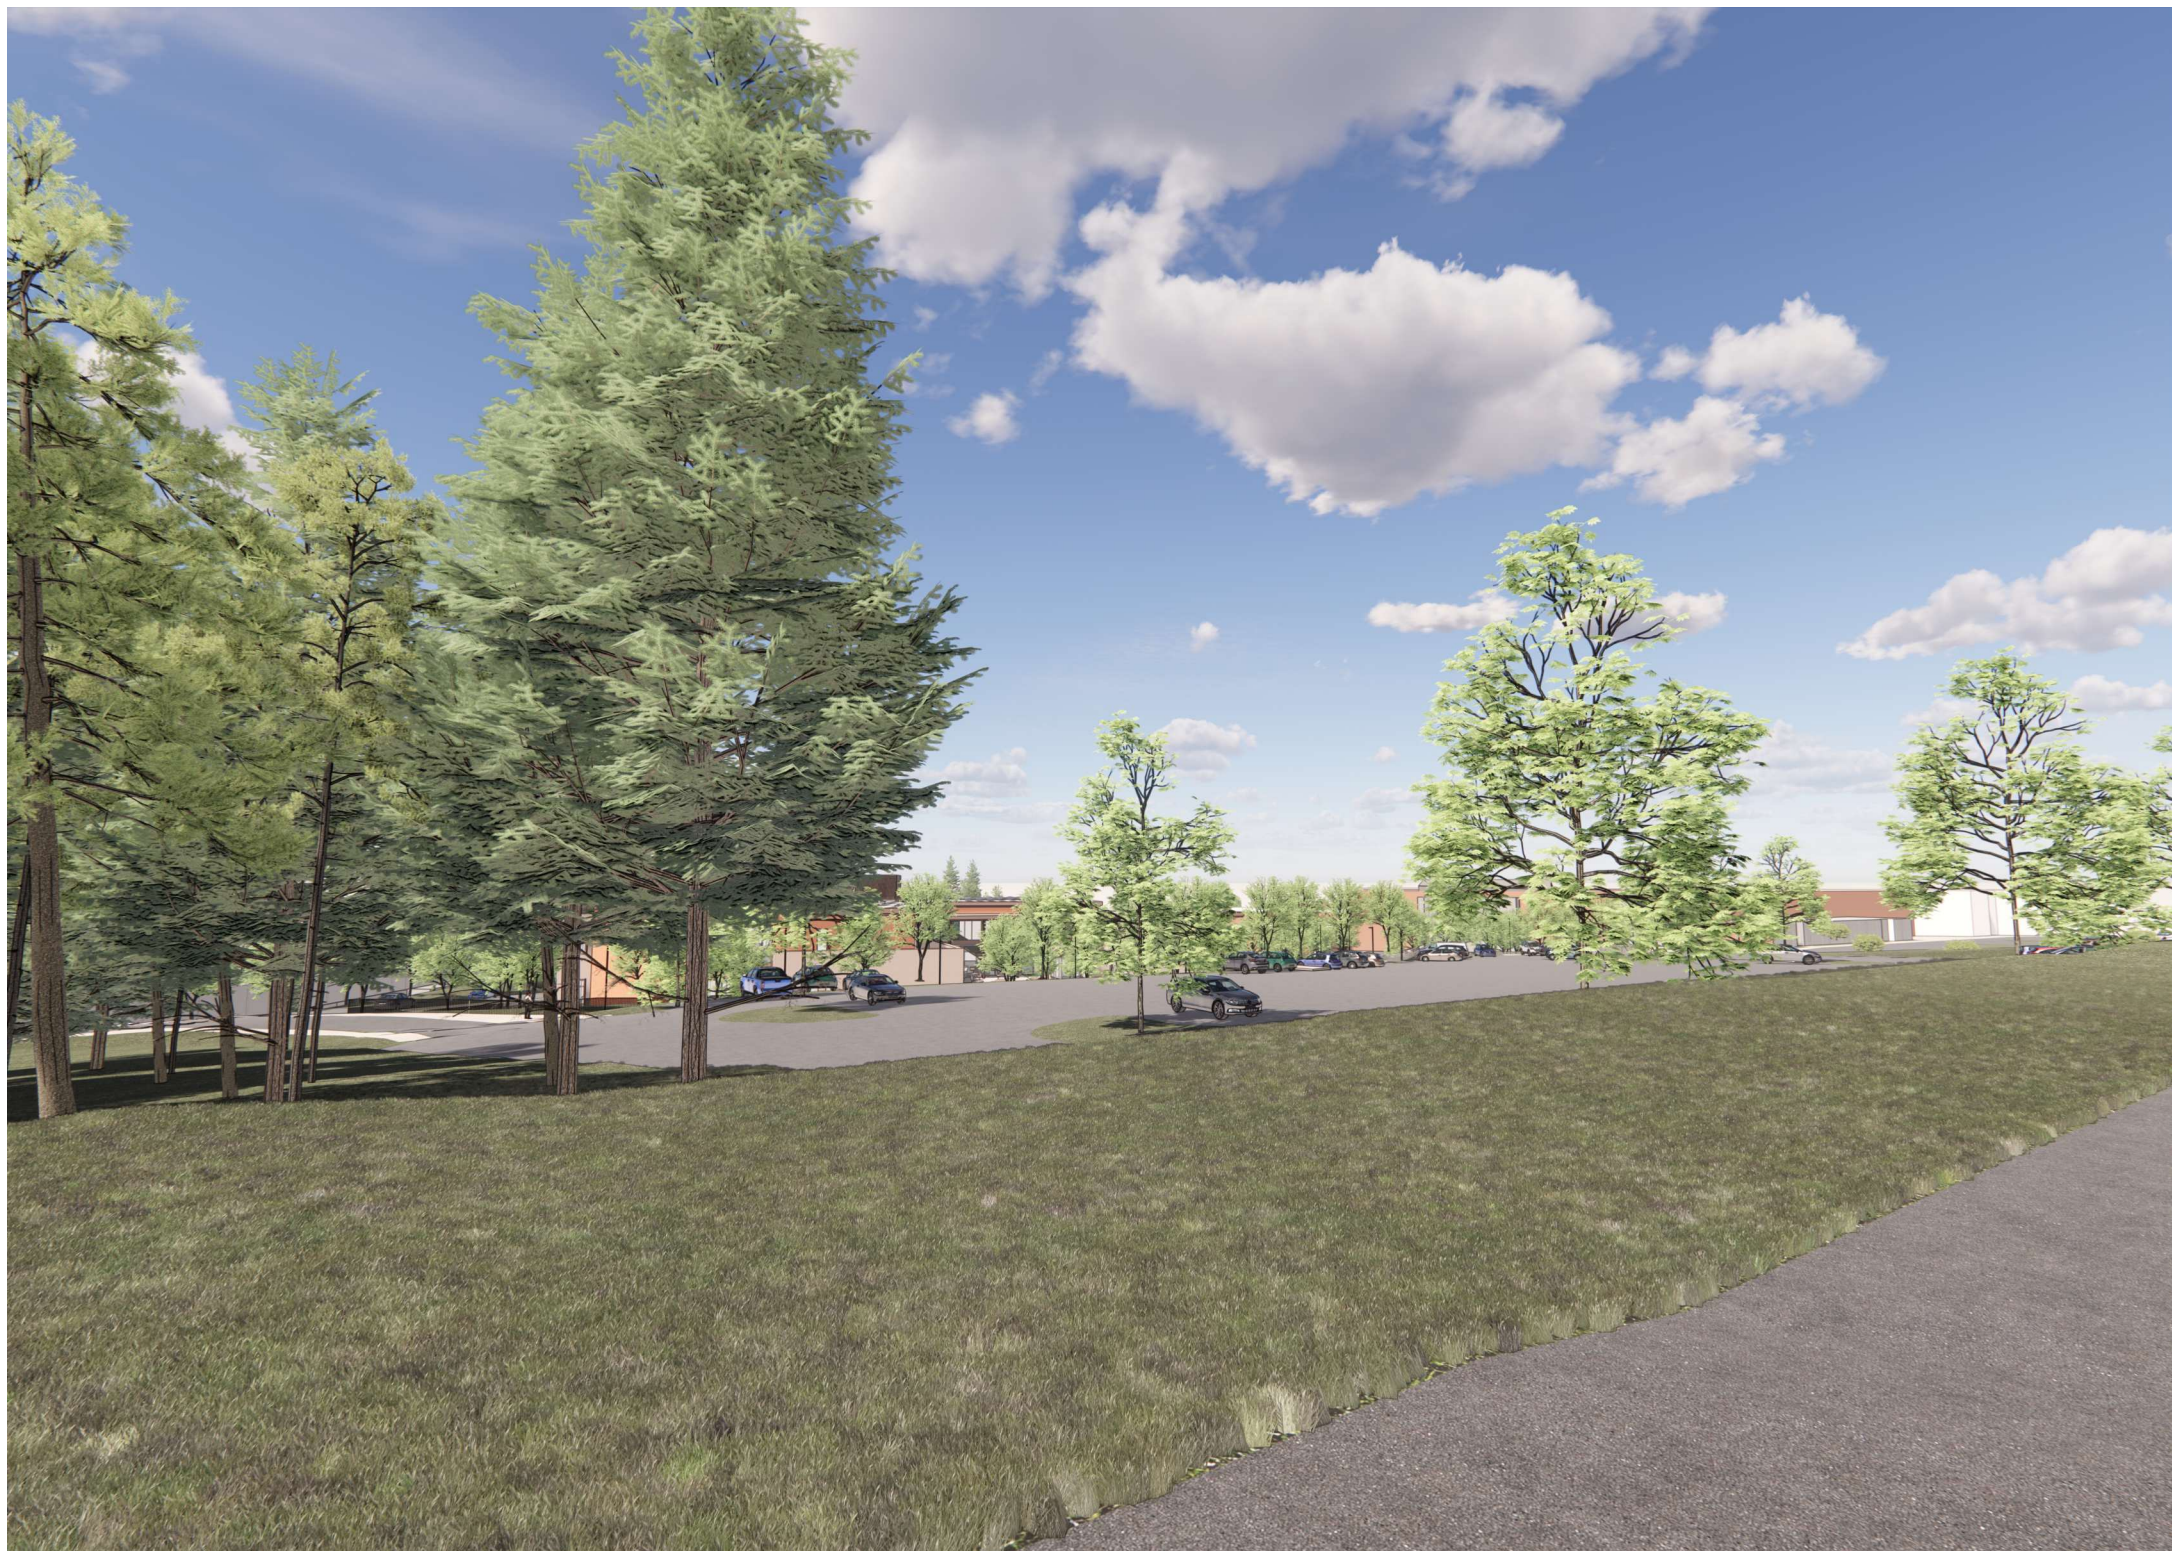

VIEW - FROM HYDRAULIC RD (ENTRANCE CORRIDOR) TOWARDS HIGH SCHOOL CENTER II CLASSROOM WING
WITH PROPOSED AND EXISTING LANDSCAPE AND TREES SHOWN



PREDEVELOPMENT VIEW - FROM HYDRAULIC RD (ENTRANCE CORRIDOR) TOWARDS SITE



PREDEVELOPMENT VIEW - FROM HYDRAULIC RD (ENTRANCE CORRIDOR) TOWARDS SITE



PREDEVELOPMENT VIEW - FROM HYDRAULIC RD (ENTRANCE CORRIDOR) TOWARDS SITE

QUINN
EVANS

219 1/2 N. MAIN STREET
ANN ARBOR, MI 48104
V 734.663.5888

QUINNEVANS.COM

NEW CONSTRUCTION HIGH SCHOOL CENTER II

Albemarle County Public
Schools

2775 Hydraulic Rd, Charlottesville, VA 22901

No.	Date	Description
PROJECT MANAGER:		DRAWN BY:
Checker		Author

QEA No.41911390

BID DOCUMENTS
10/8/2024

Project Renderings -
PV Array

A100d