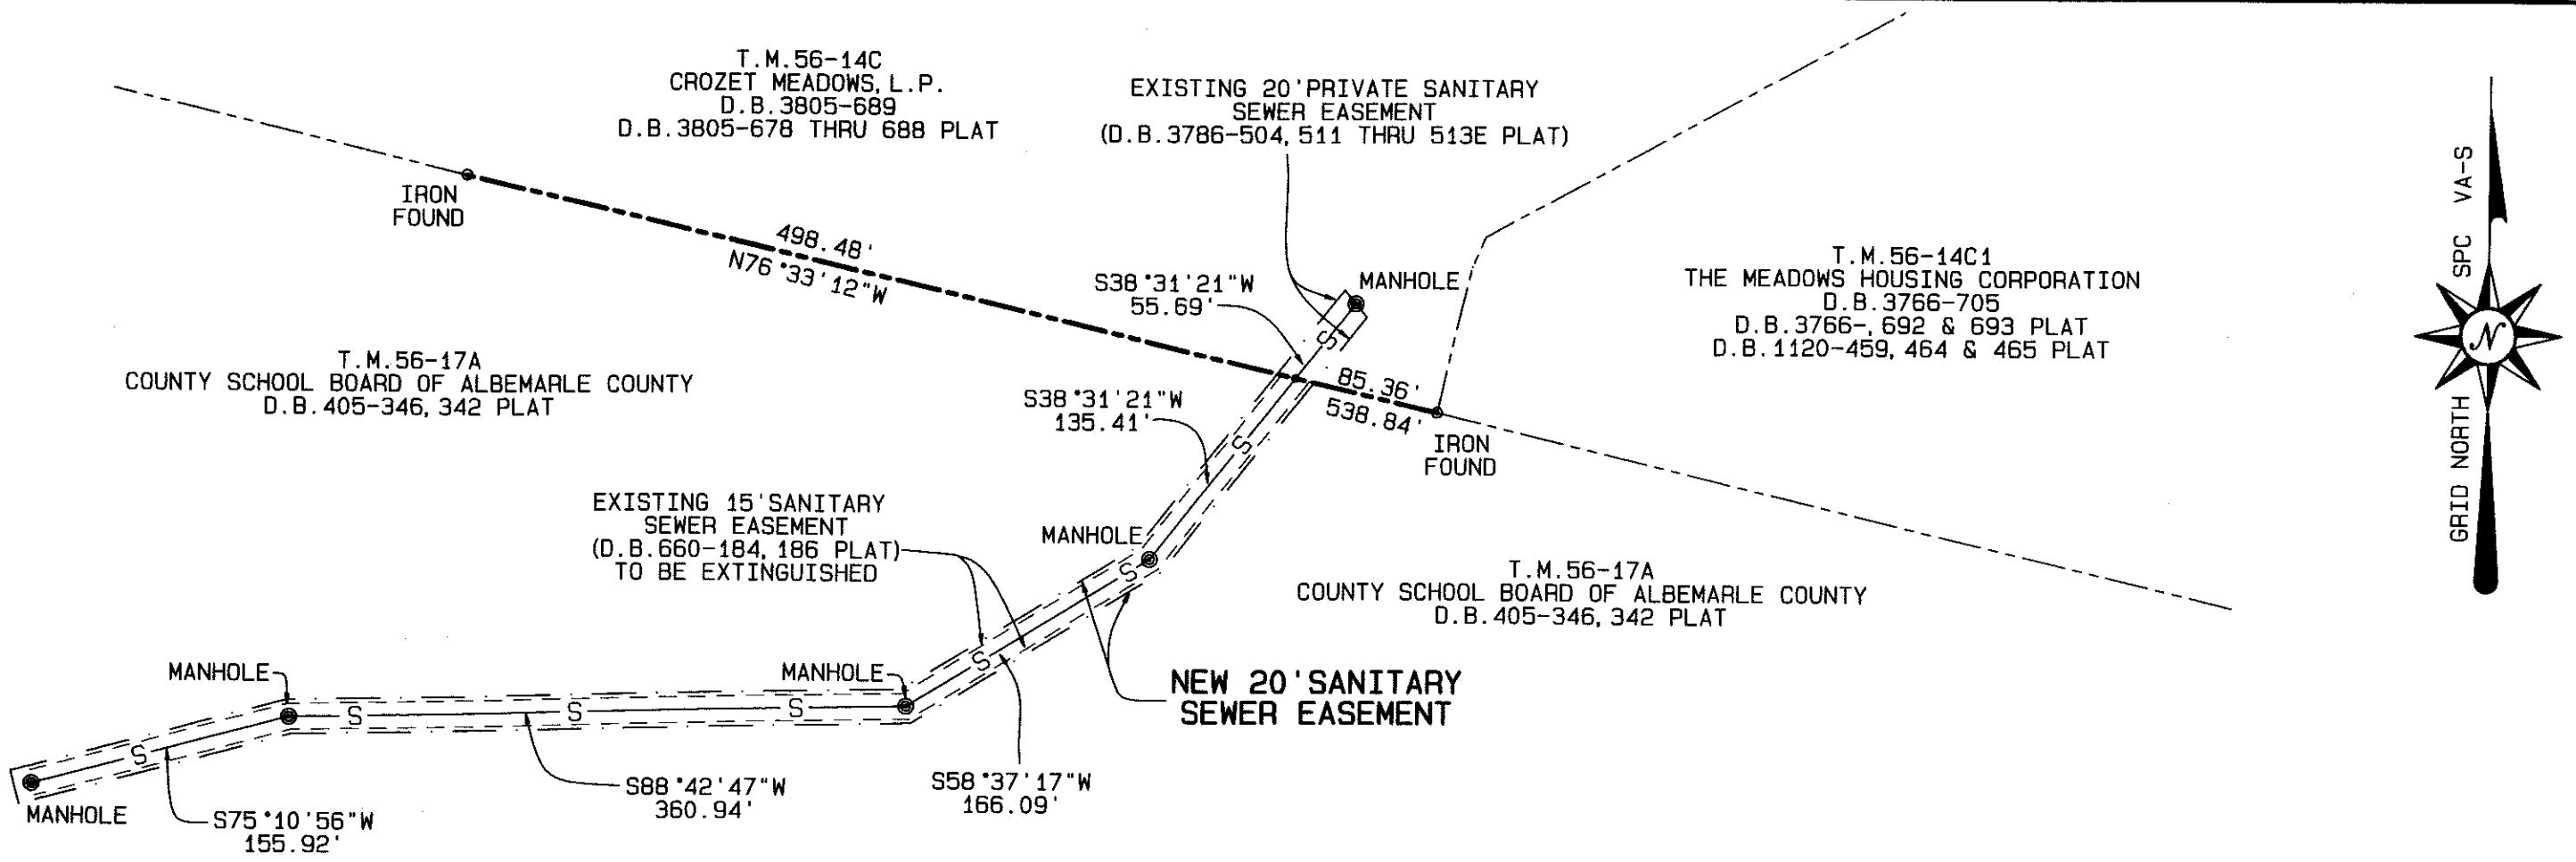

NOTES:

1. BOUNDARY DATA SHOWN HEREON IS BASED ON A CURRENT FIELD SURVEY.
2. NO TITLE REPORT FURNISHED.
   SOME EASEMENTS SHOWN OR NOTED HEREON.
   THIS PROPERTY IS SUBJECT TO ANY ADDITIONAL CONDITIONS, UTILITIES, EASEMENTS, AND/OR COVENANTS THAT MAY EXIST.

EASEMENT PLAT
NEW 20'SANITARY SEWER EASEMENT
LOCATED ON TAX MAP 56 PARCEL 17A
THE PROPERTY OF COUNTY SCHOOL BOARD OF ALBEMARLE COUNTY
AT BROWNSVILLE
WHITE HALL DISTRICT
ALBEMARLE COUNTY, VIRGINIA

SCALE: 1" = 100' DATE: NOVEMBER 25, 2009

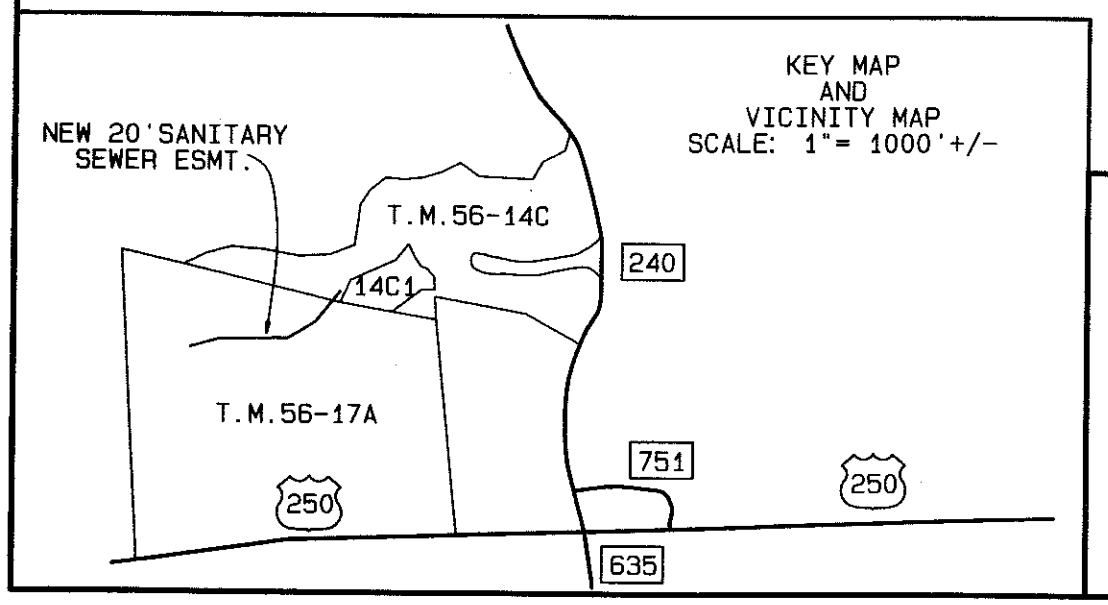

COMMONWEALTH OF VIRGINIA
BRIAN S. RAY
Lic. No. 002281
11-25-09
LAND SURVEYOR

GL

GRAPHIC SCALE 1"=100'

0 100 200 300

FOR
PIEDMONT HOUSING ALLIANCE

ROGER W. RAY & ASSOC., INC.
1717-1B ALLIED STREET
CHARLOTTESVILLE, VIRGINIA 22903
TELEPHONE: (434) 293-3195

13561F