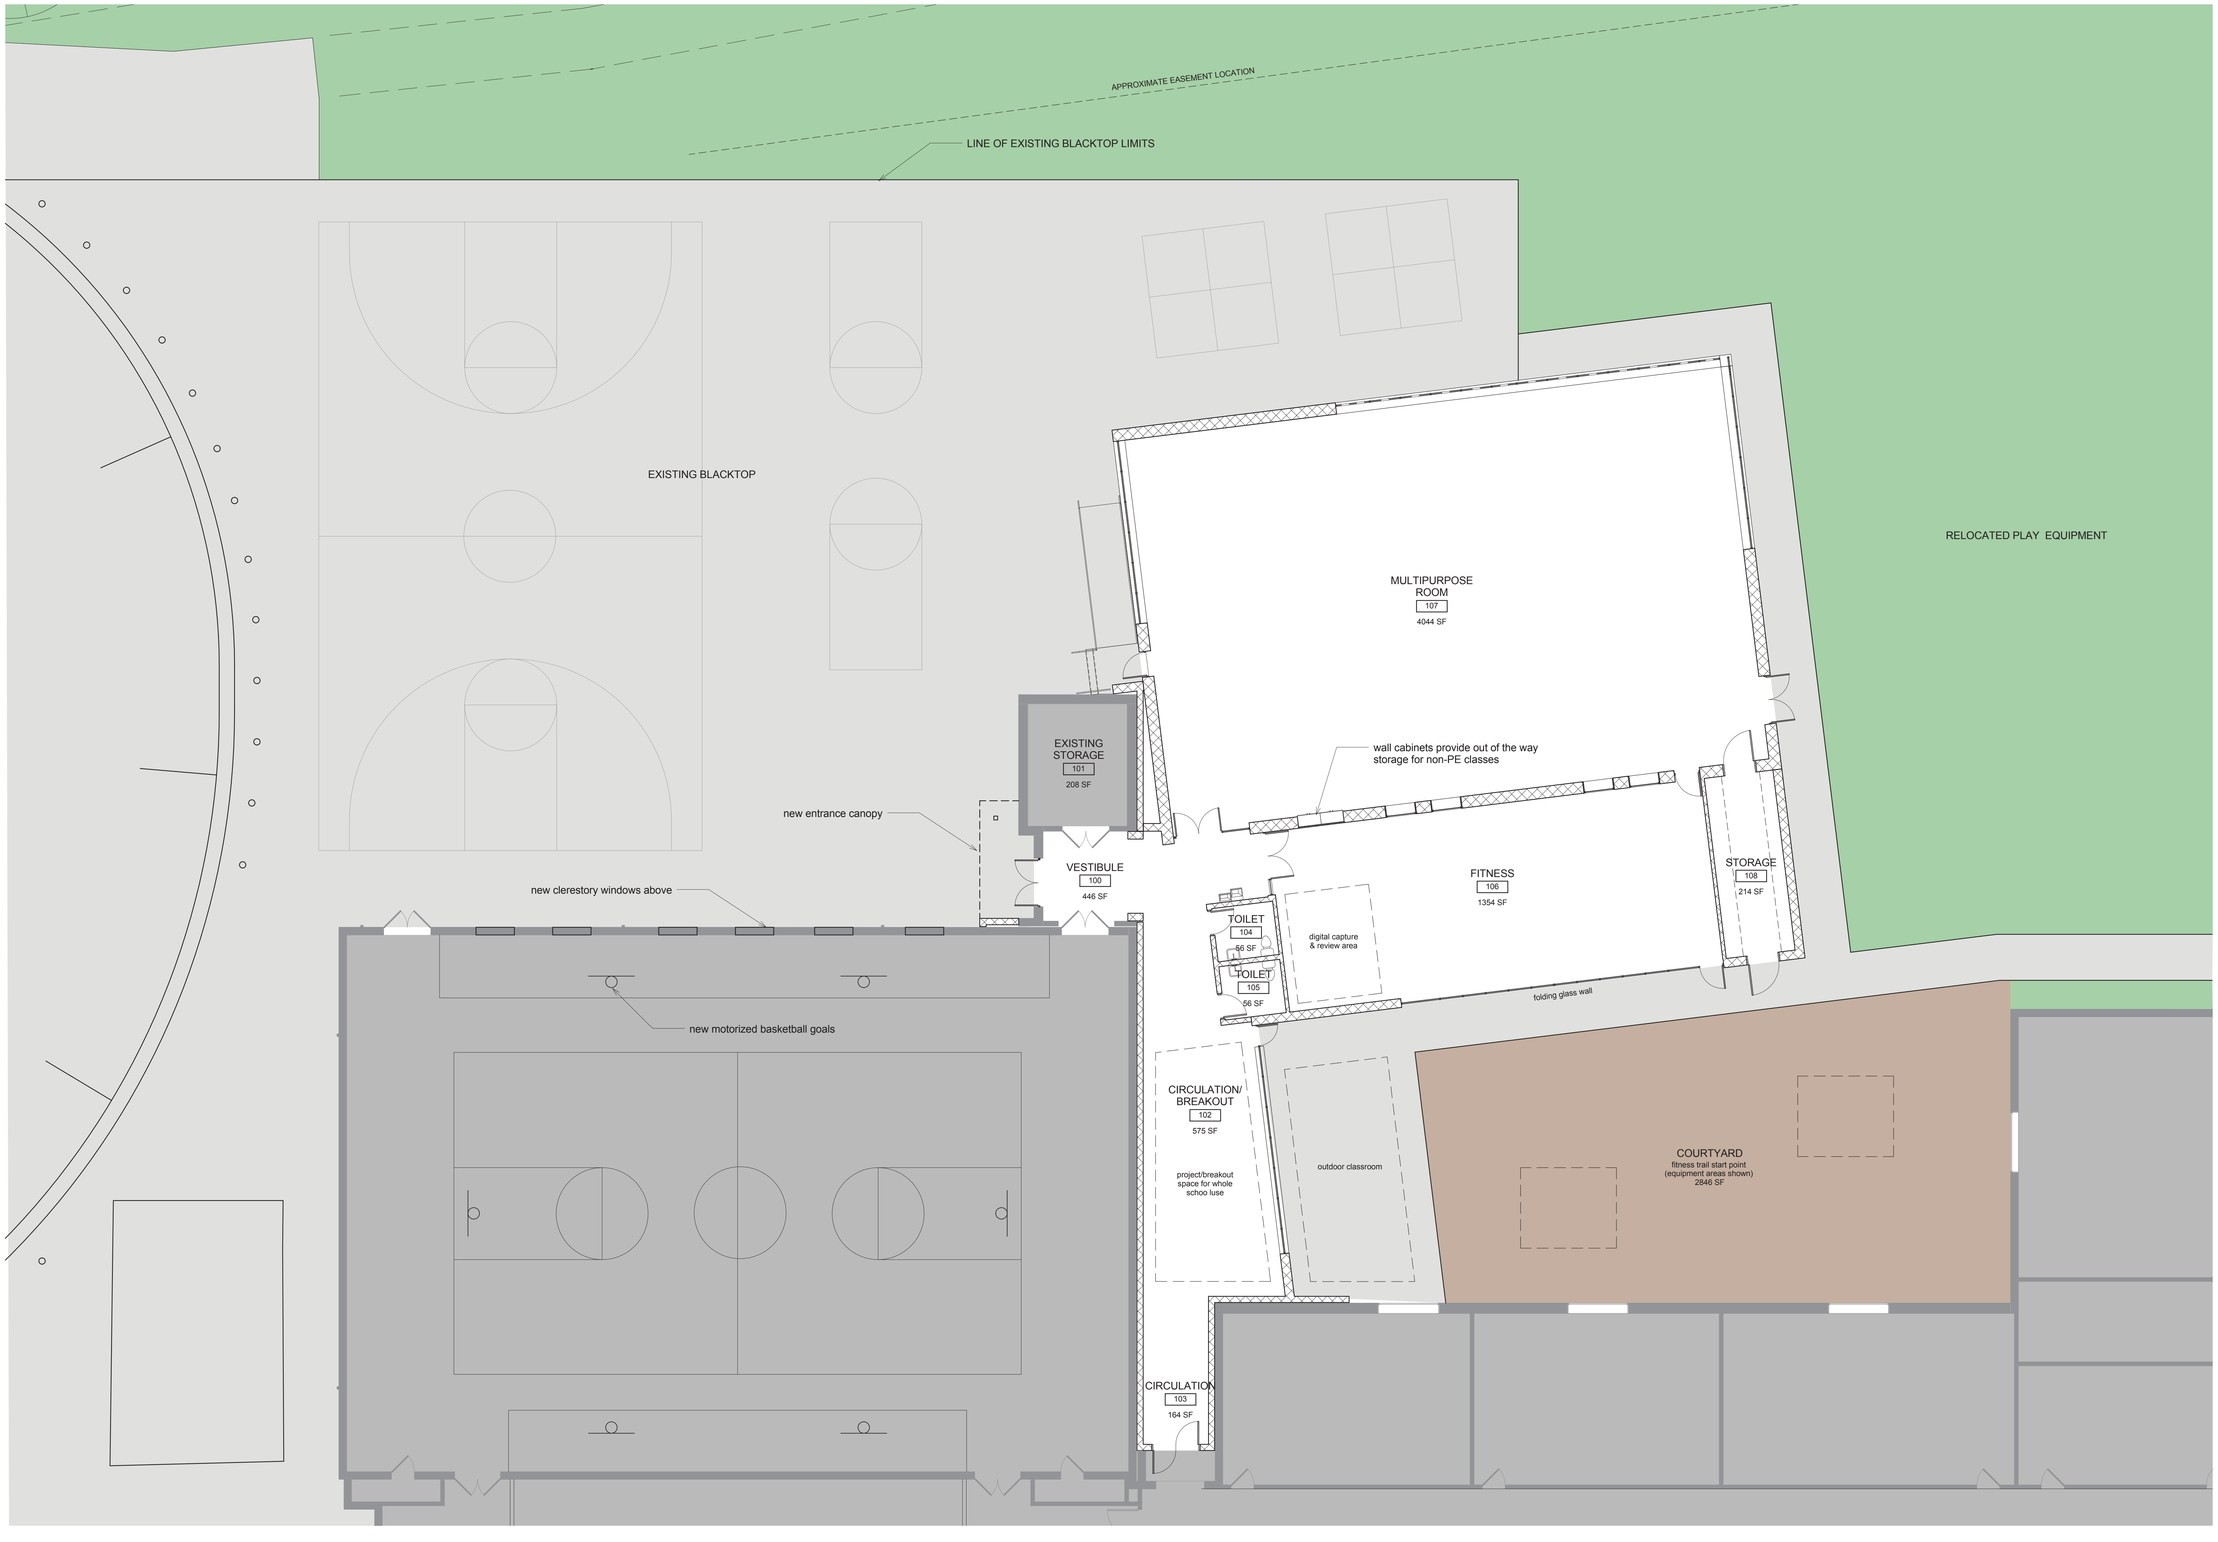

BCWH
ARCHITECTURE
INTERIORS
LANDSCAPE
CAMPUS PLANNING

Henley Middle School Auxiliary Gym Addition - Design Devolpment School Board Review

Albemarle County Public Schools

0' 2' 4' 8' 16'

OVERALL FLOOR PLAN

12/11/2014