


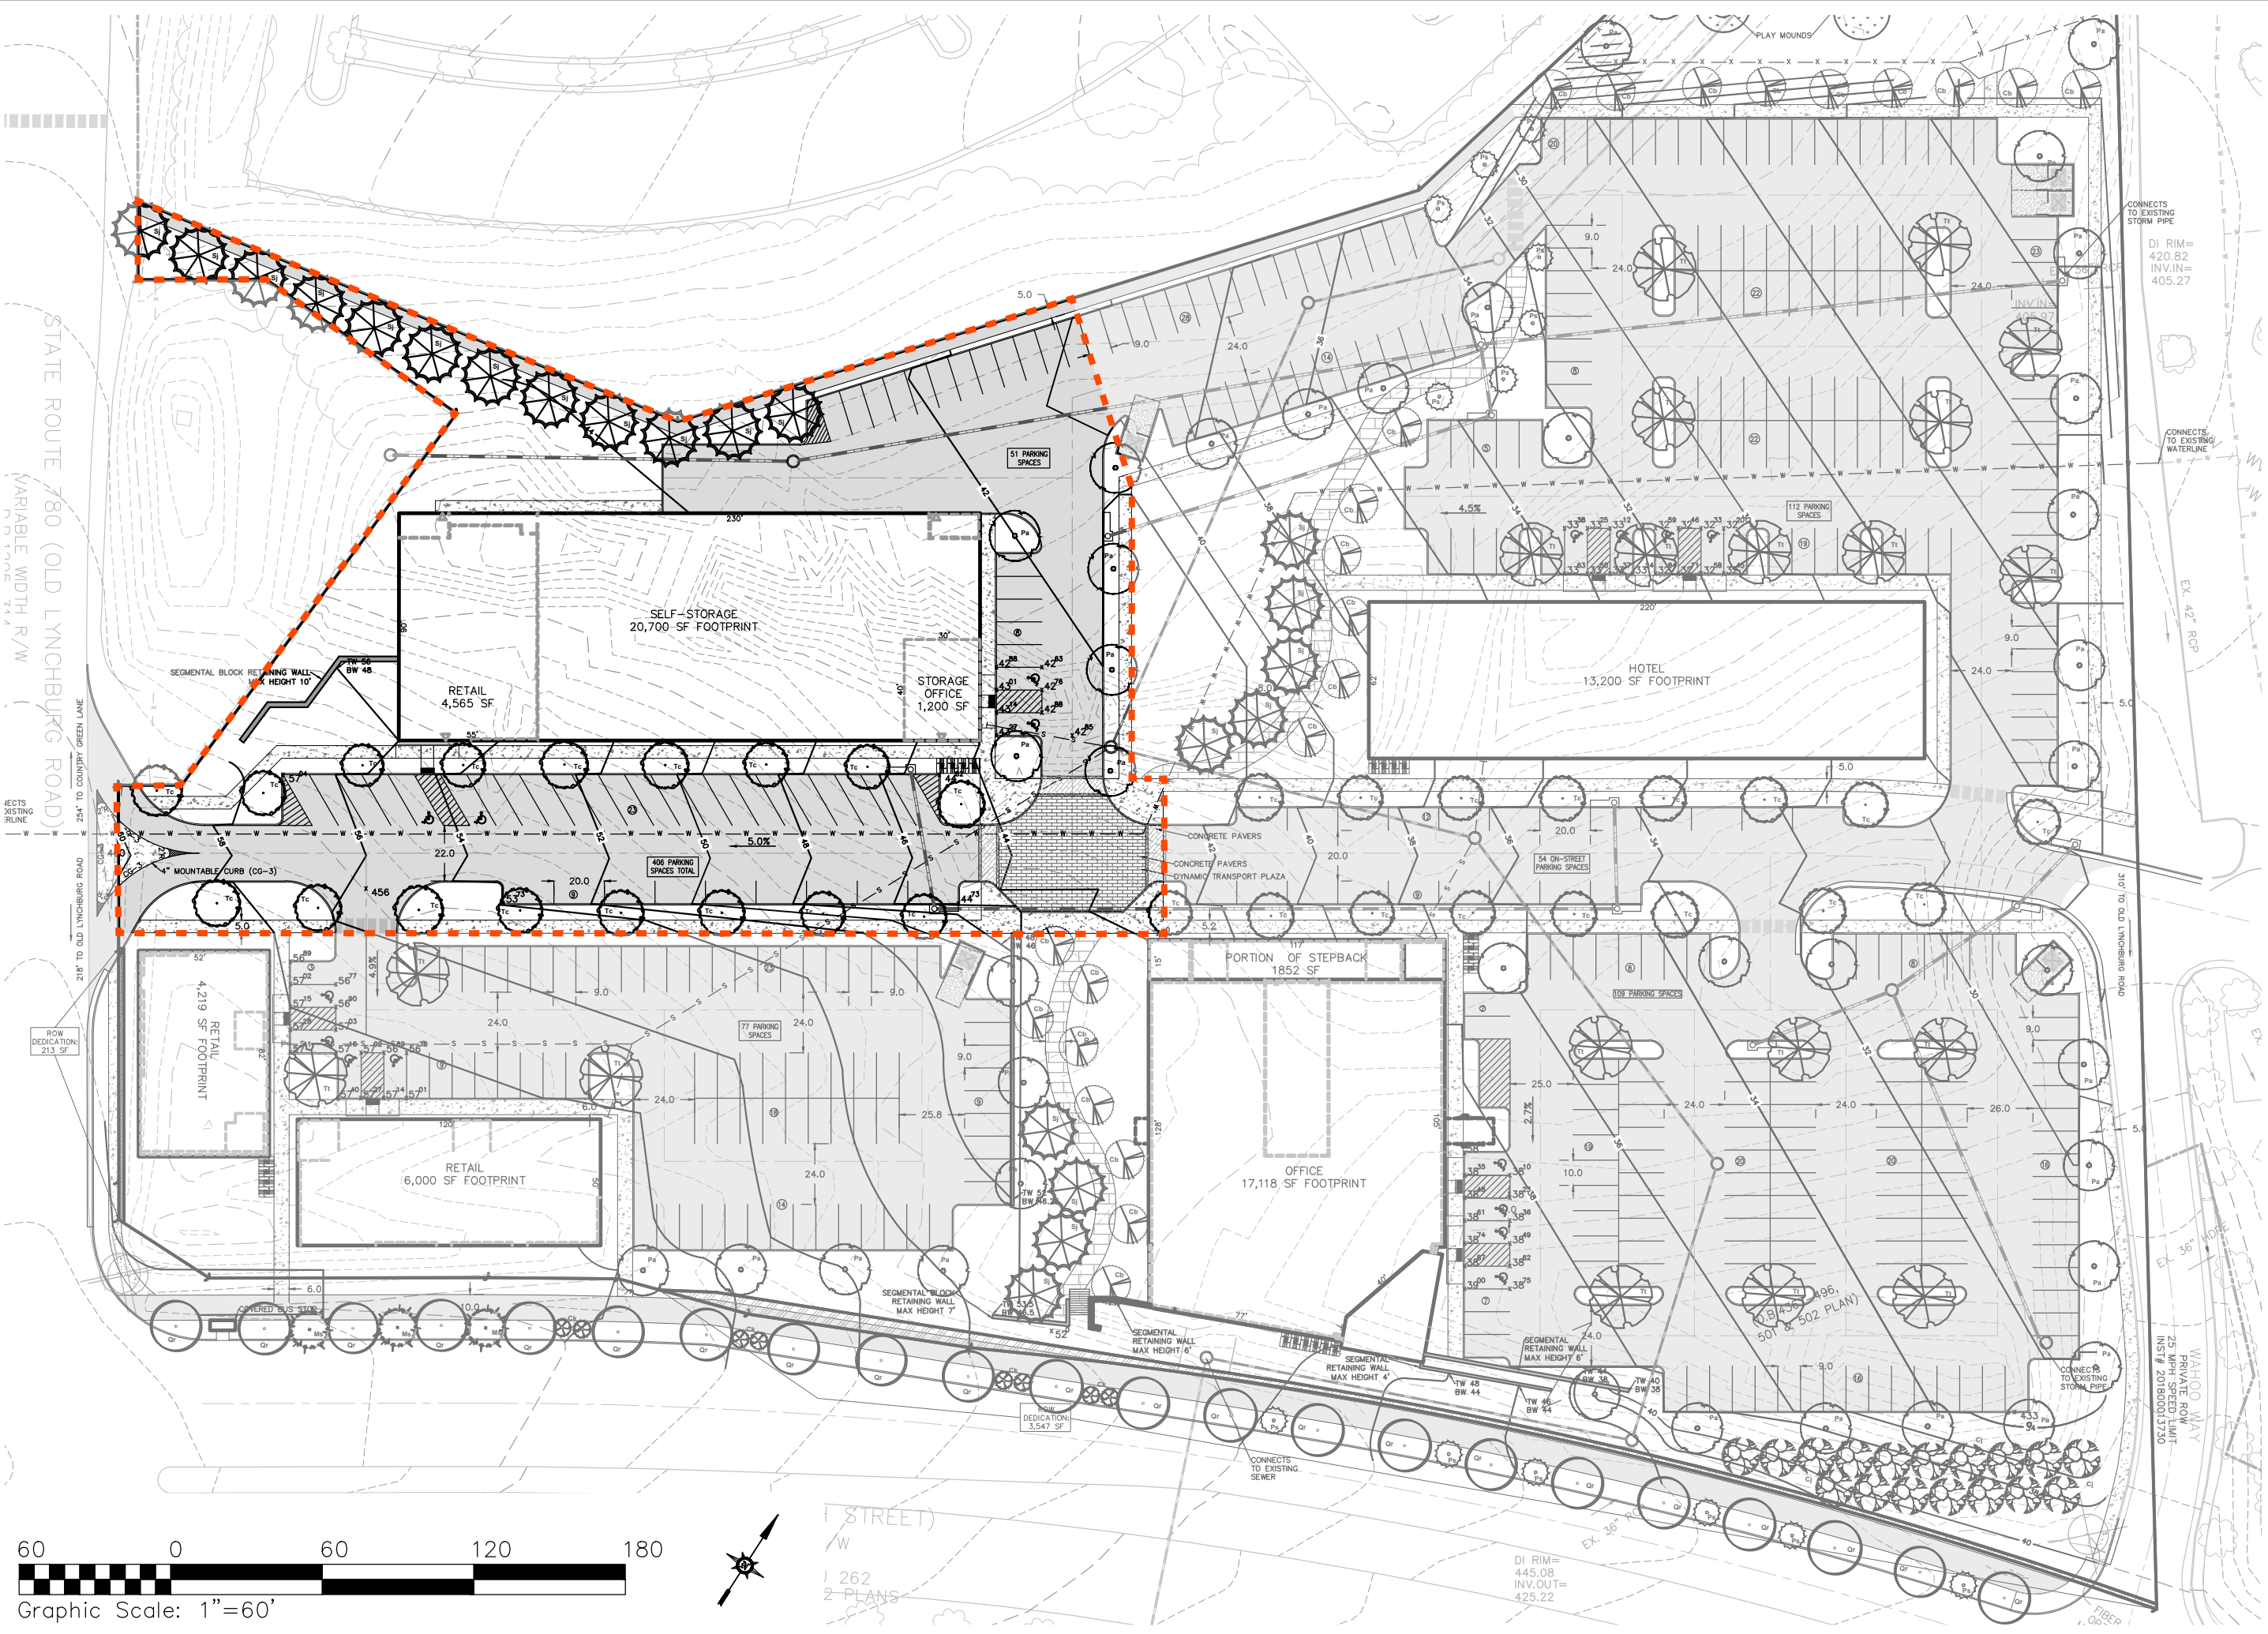

SHIMP ENGINEERING
LAND PLANNING • PROJECT MANAGEMENT


912 E. HIGH ST.
CHARLOTTESVILLE VA, 22902

434.227.5140
JUSTIN@SHIMP-ENGINEERING.COM

EXHIBIT
ALBEMARLE BUSINESS CAMPUS BLOCK 5
ALBEMARLE COUNTY, VIRGINIA
DATE:
2020.10.26 [PRELIMINARY ARB]

FILE NO. 18.004

REVISIONS TO INITIAL SITE
PLAN SUBMISSION [10.08.2020]

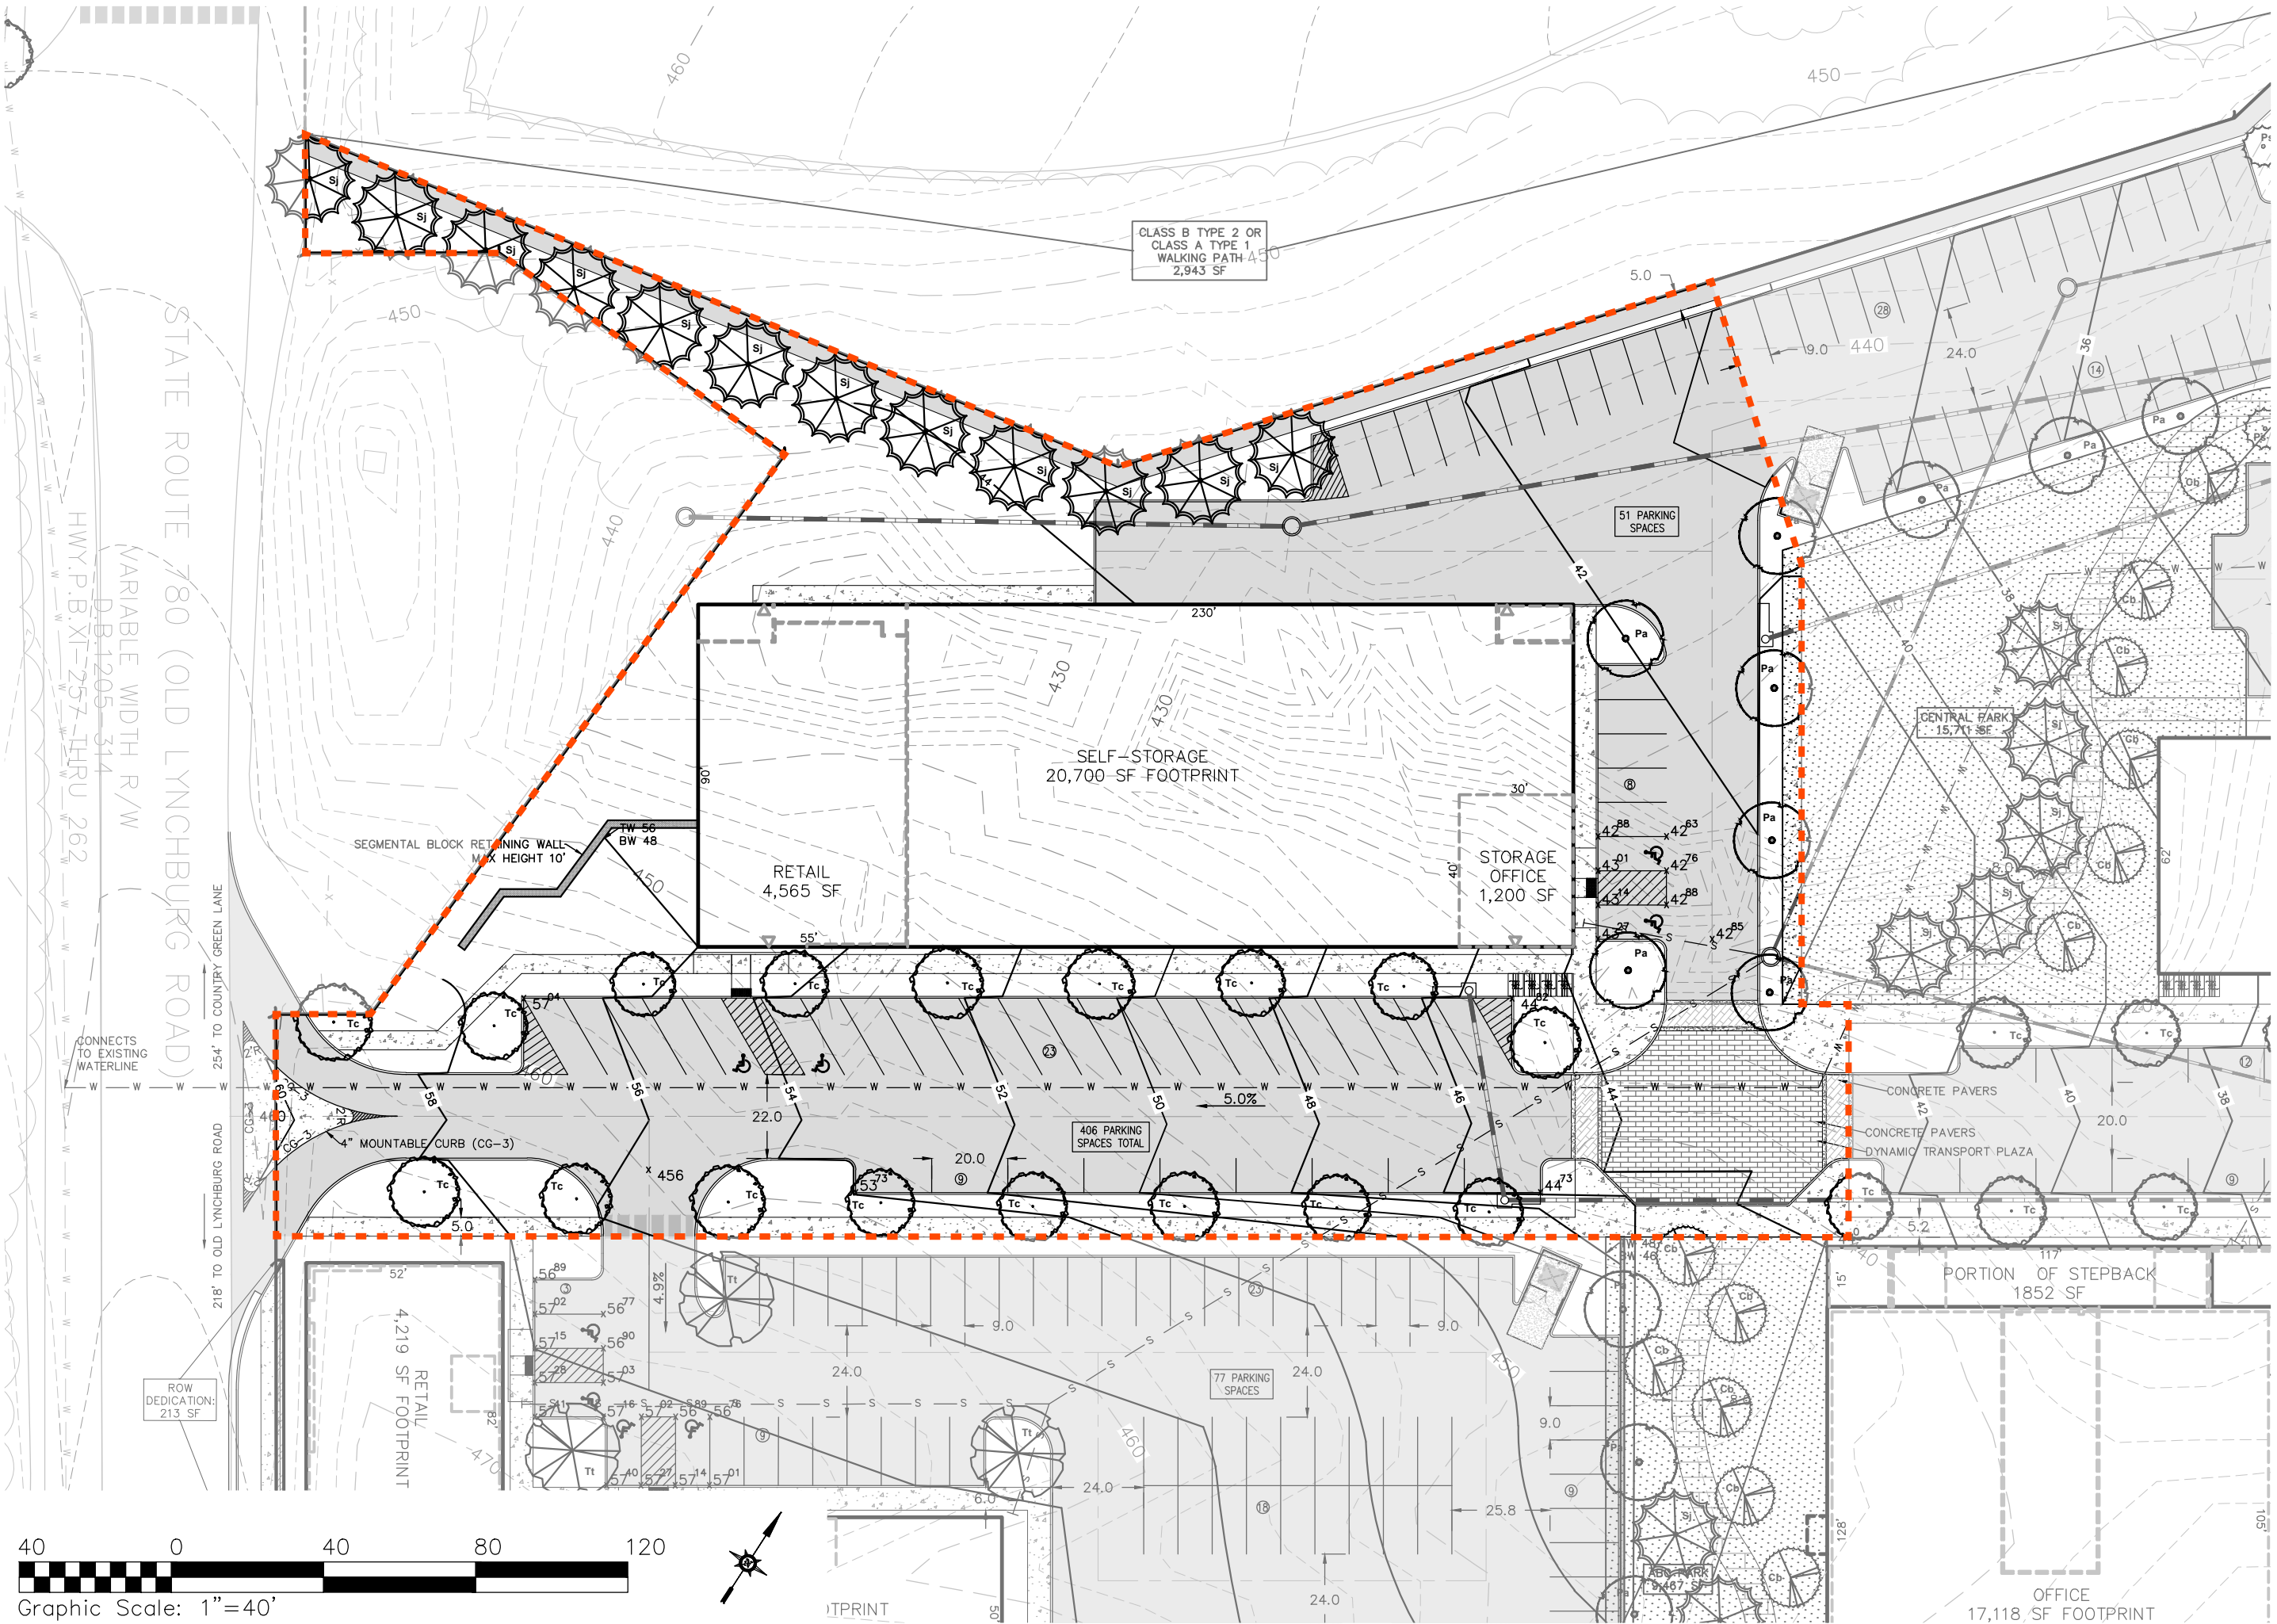

SHIMP ENGINEERING
LAND PLANNING • PROJECT MANAGEMENT

912 E. HIGH ST.
CHARLOTTESVILLE VA, 22902

434.227.5140
JUSTIN@SHIMP-ENGINEERING.COM

EXHIBIT
**ALBEMARLE
BUSINESS CAMPUS
BLOCK 5**
ALBEMARLE COUNTY, VIRGINIA
DATE:
2020.10.26 [PRELIMINARY ARB]

FILE NO. 18.004

REVISIONS TO INITIAL SITE
PLAN SUBMISSION [10.08.2020]