




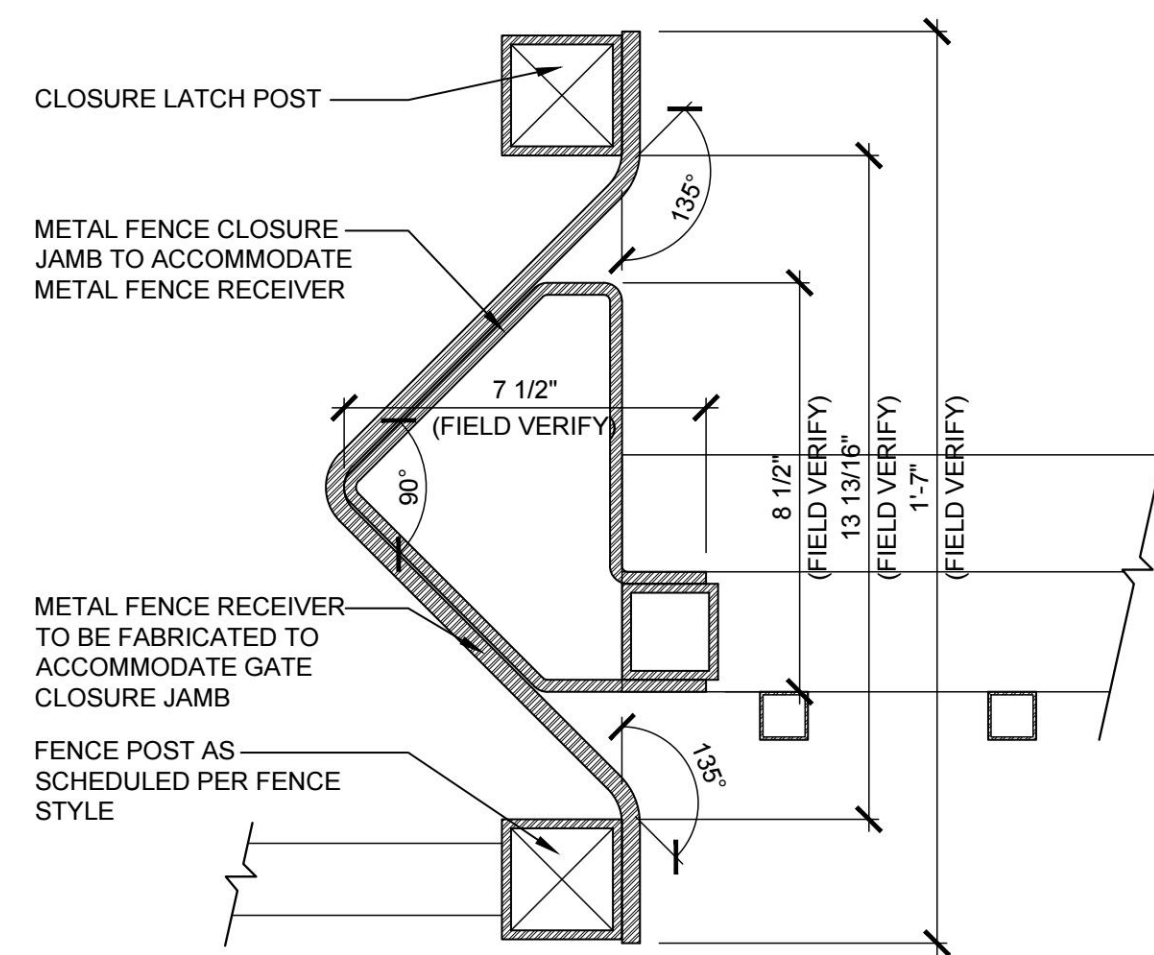


05 FENCE RECEIVER DETAIL
SCALE: 3\"/>

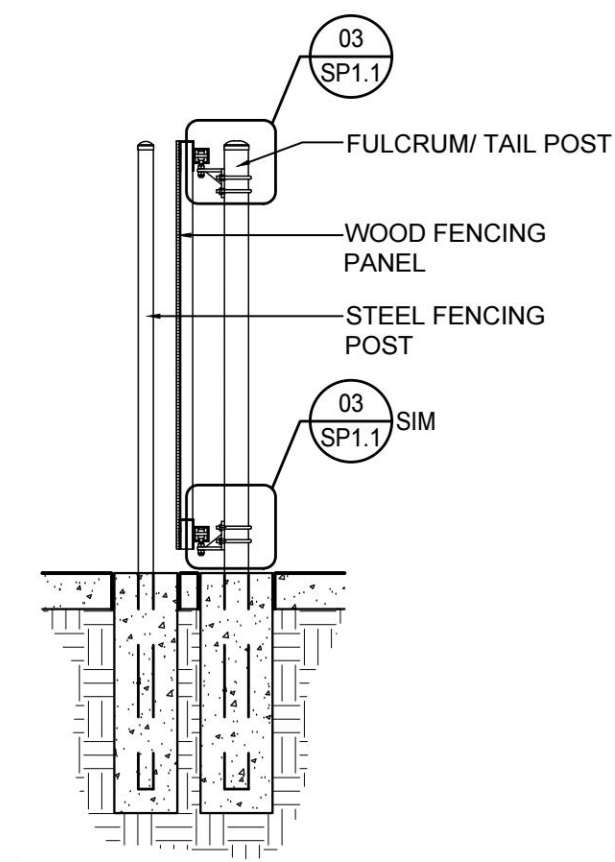

04 GATE SECTION
SCALE: 3/8\"/>

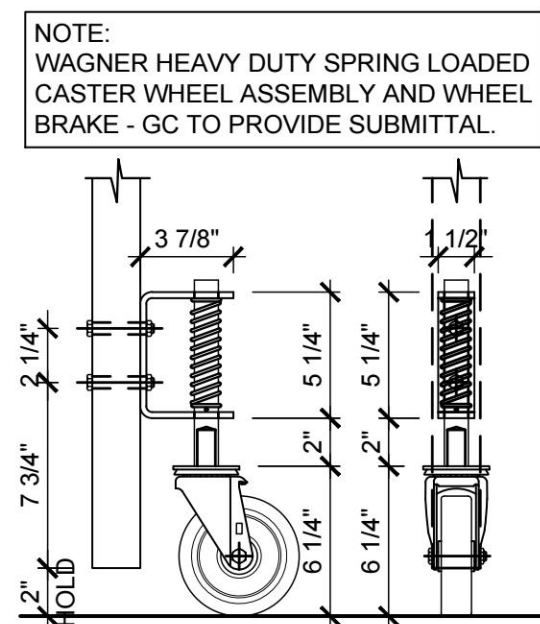


08 CASTER WHEEL
SCALE: 1 1/2\"/>

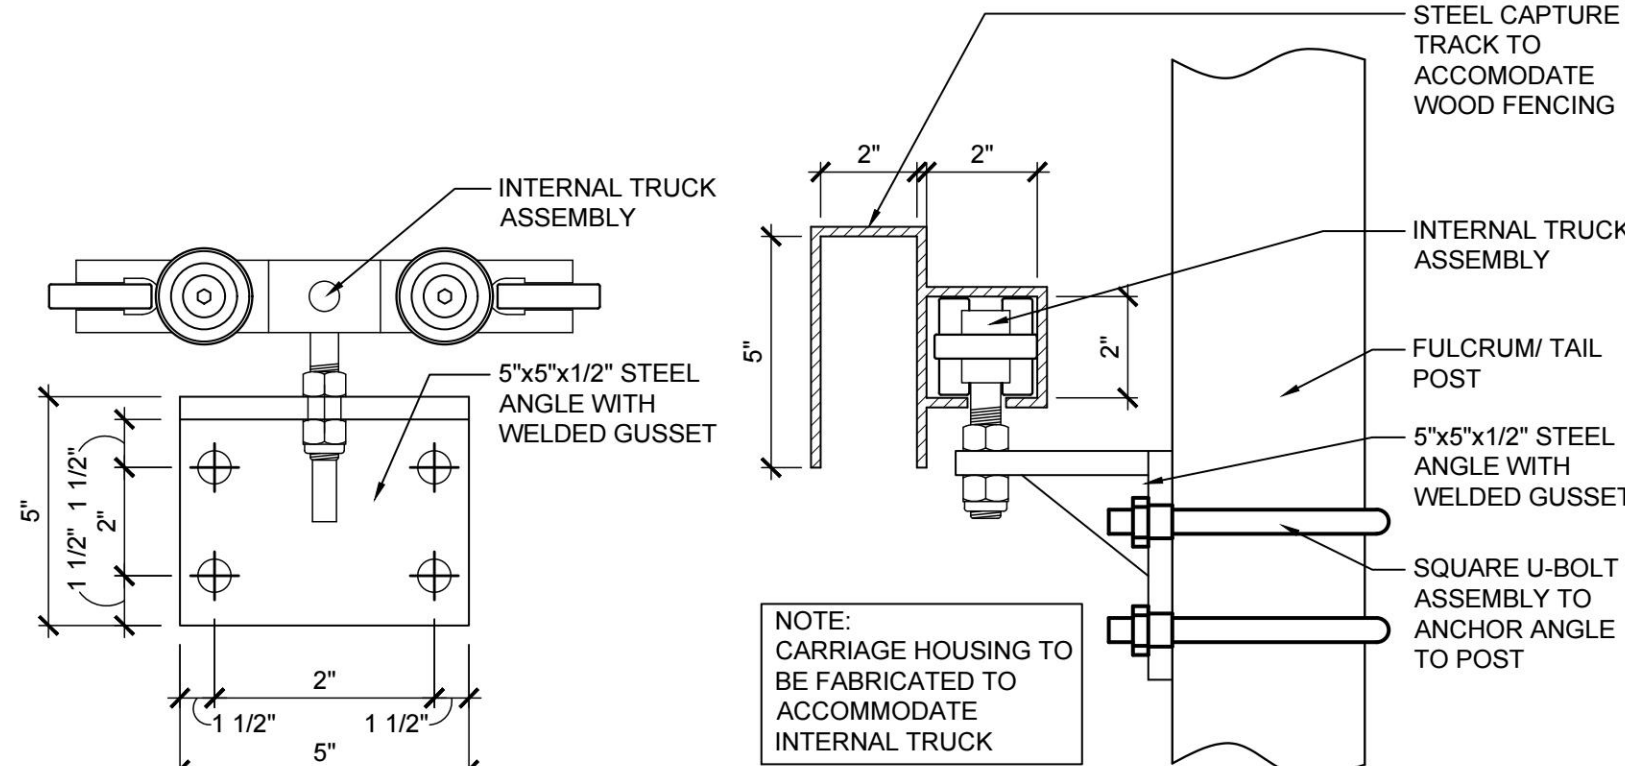


FRONT VIEW

SIDE VIEW

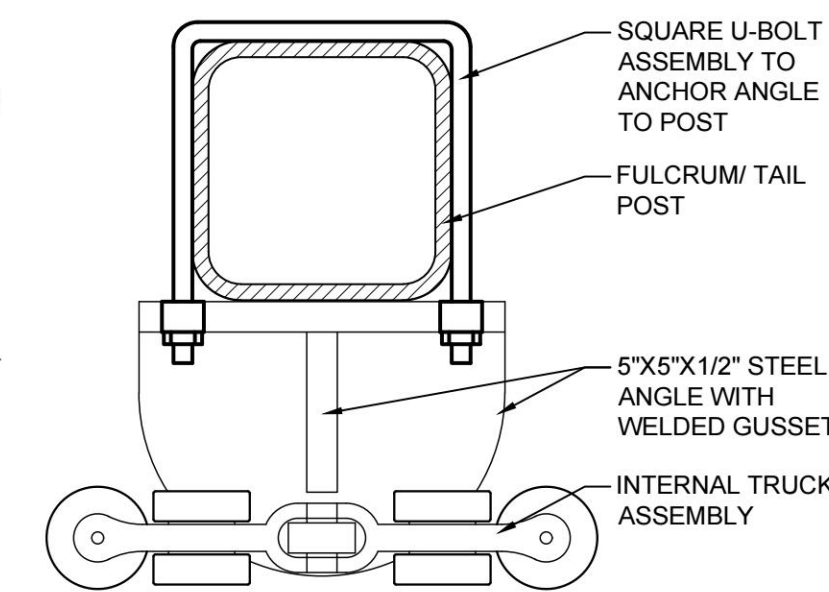


TOP VIEW


03 DETAIL
SCALE: N.T.S.

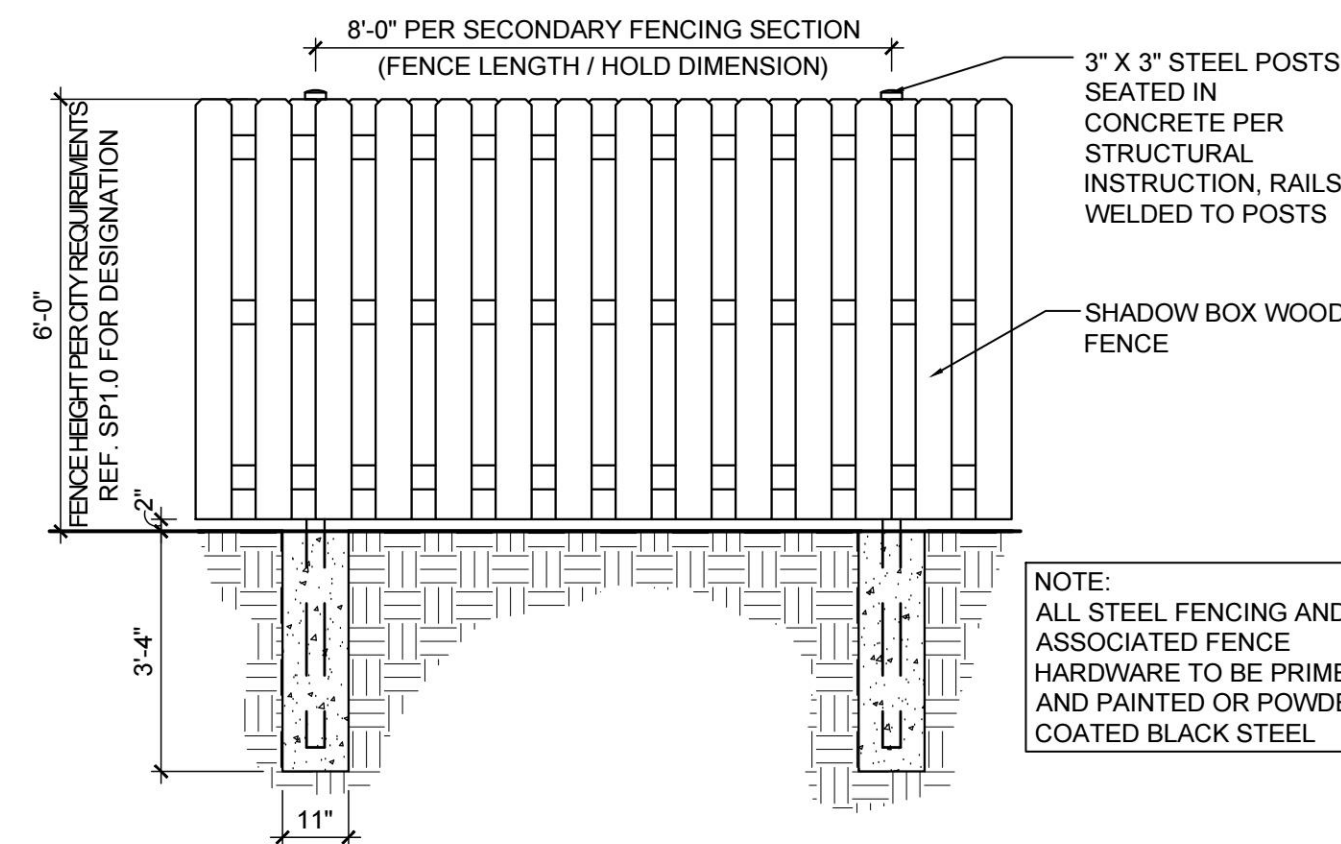


07 PARTIAL CHAIN LINK FENCE ELEVATION
SCALE: 3/8\"/>

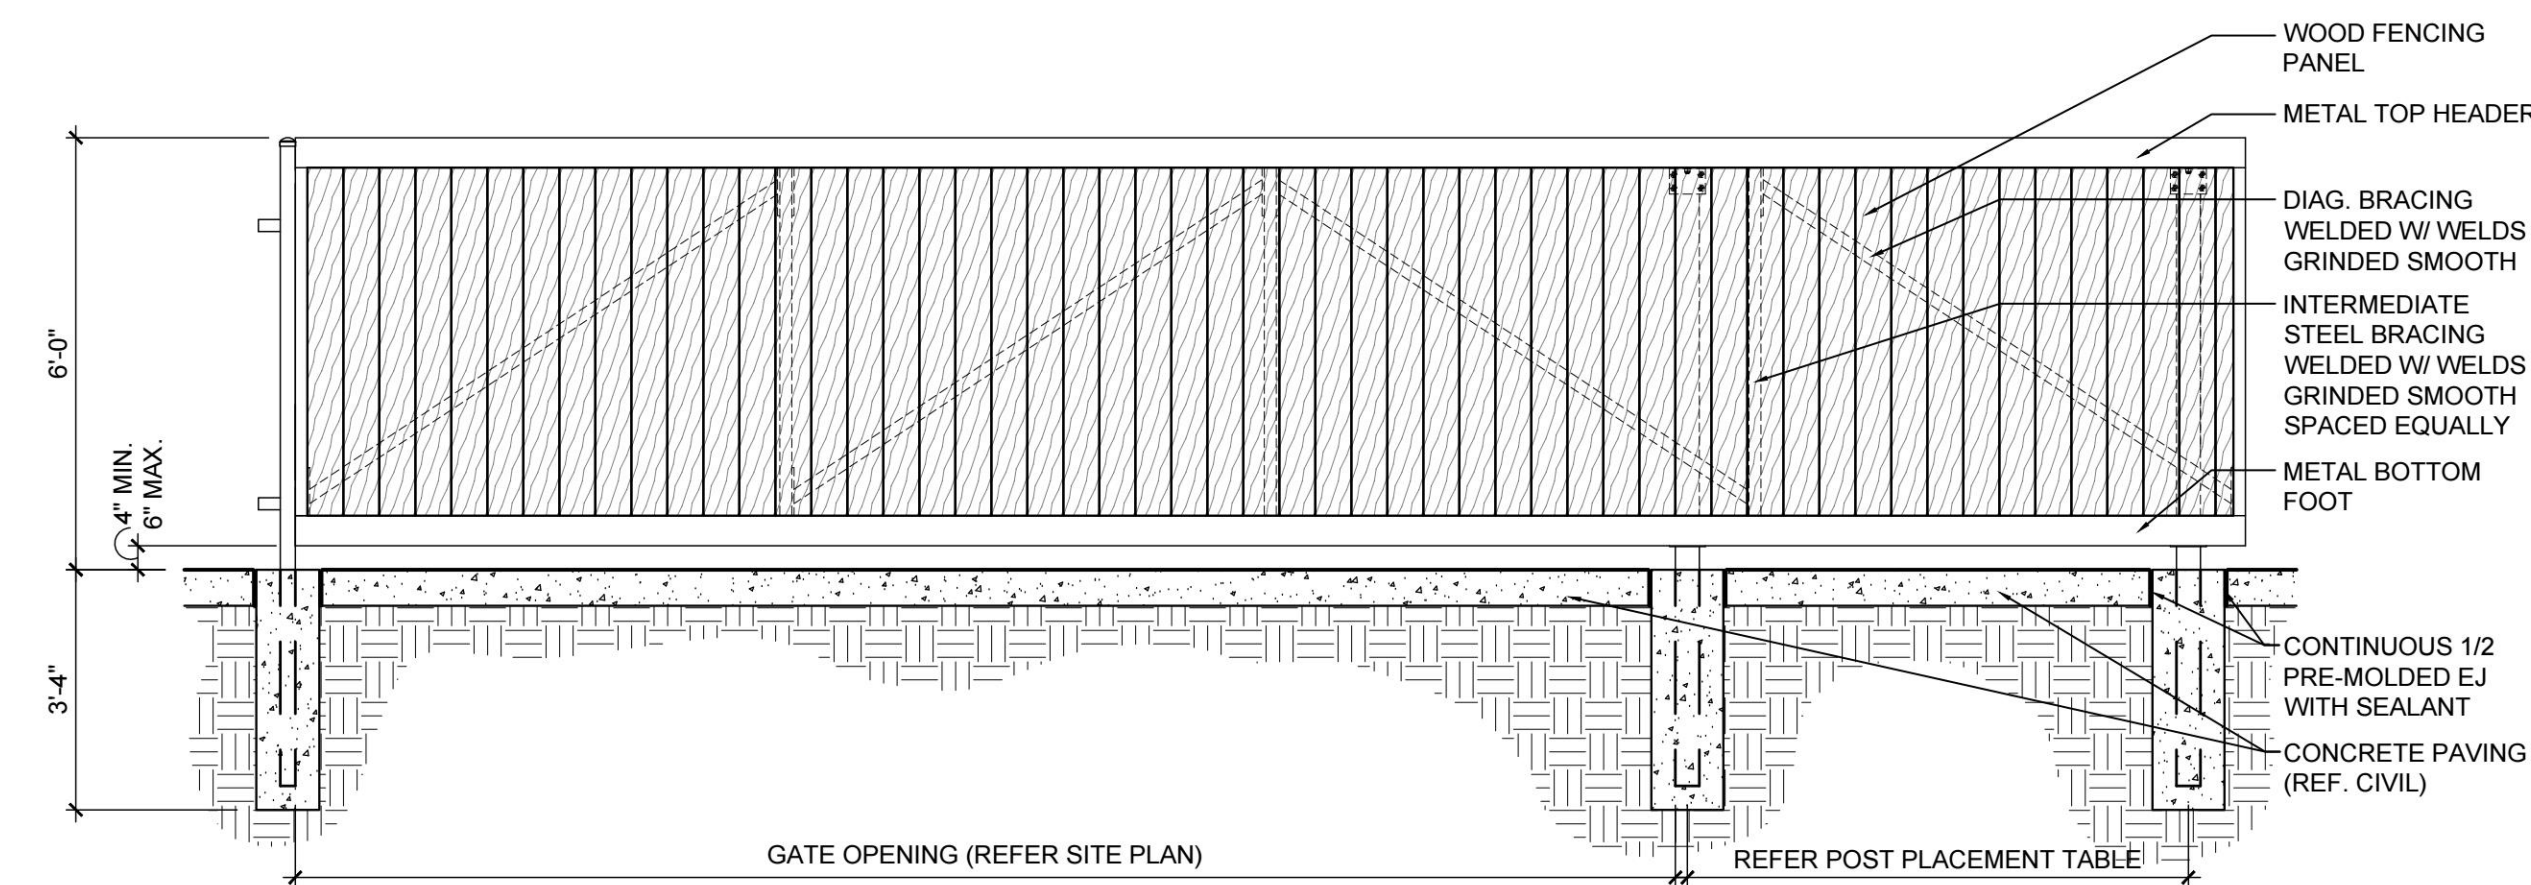

02 CANTILEVER SLIDING GATE ELEVATION
SCALE: 3/8\"/>

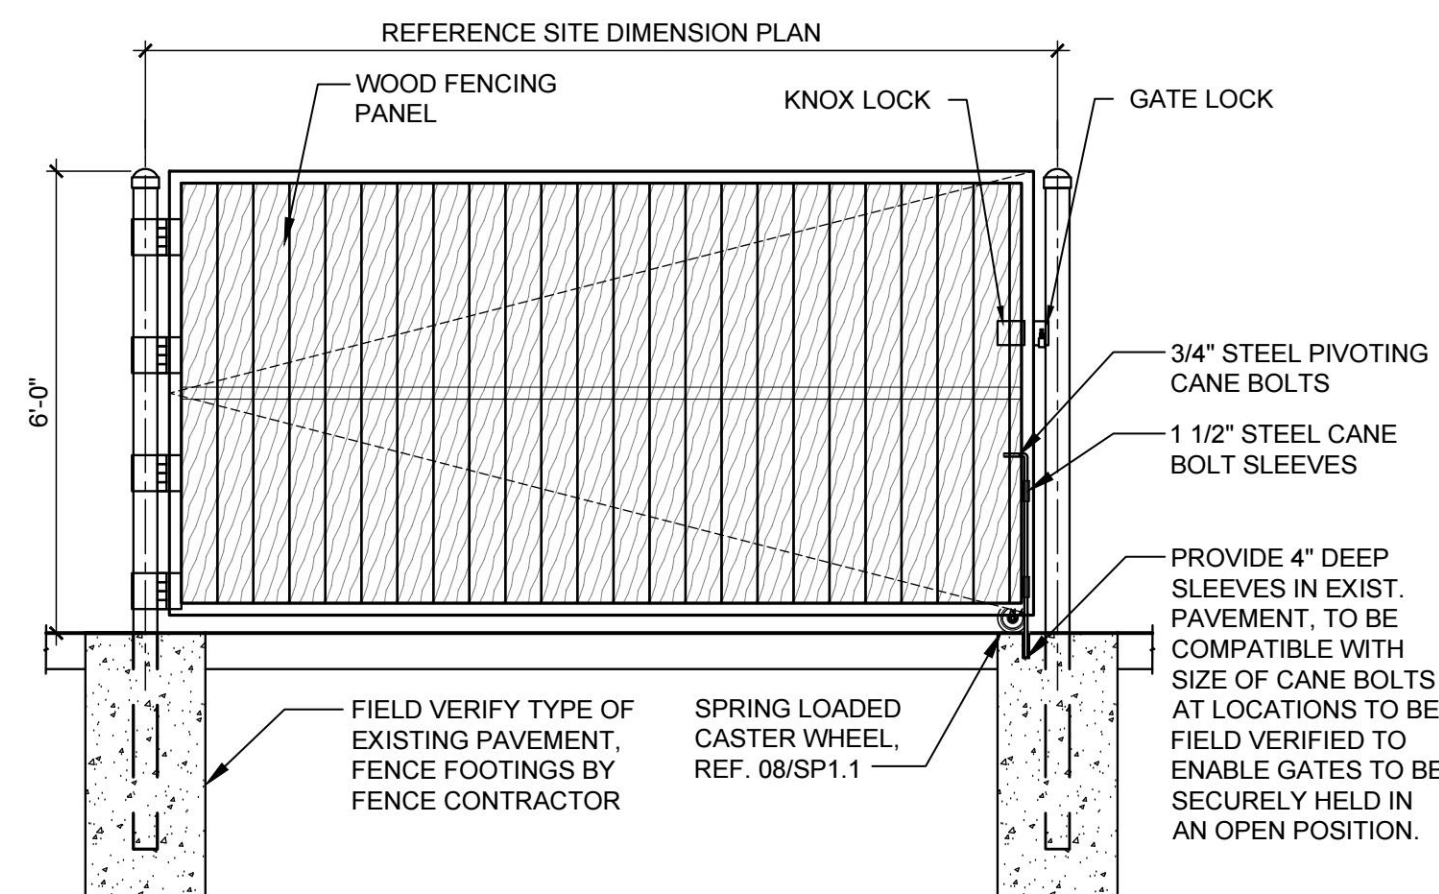

06 SWING FENCE GATE ELEVATION
SCALE: 3/8\"/>

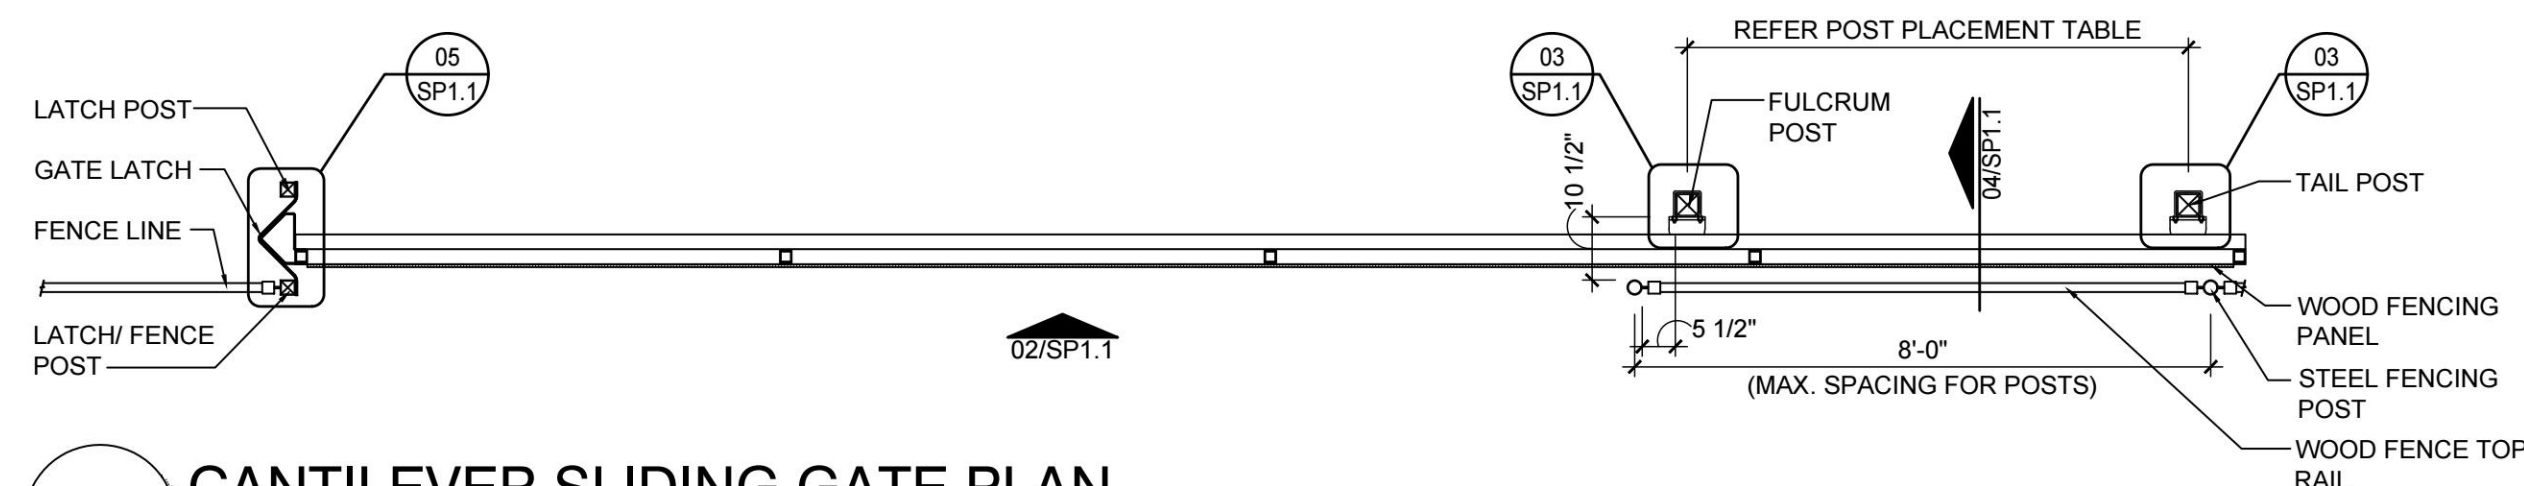

01 CANTILEVER SLIDING GATE PLAN
SCALE: 3/8\"/>