



ARCHITECT:
BRET FLORY
1913 GARDENGROVE COURT
PLANO, TX 75075
P: 972.467.9749

**CALIBER COLLISION
(BUILDING RENOVATION)
CHARLOTTESVILLE, VA**

DATE: 01/16/2021

PROJECT NUMBER: 20064

REVISIONS


NO	DATE
----	------

DRAWINGS ISSUED FOR:

PERMIT

SHEET NUMBER

COPYRIGHT © 2021

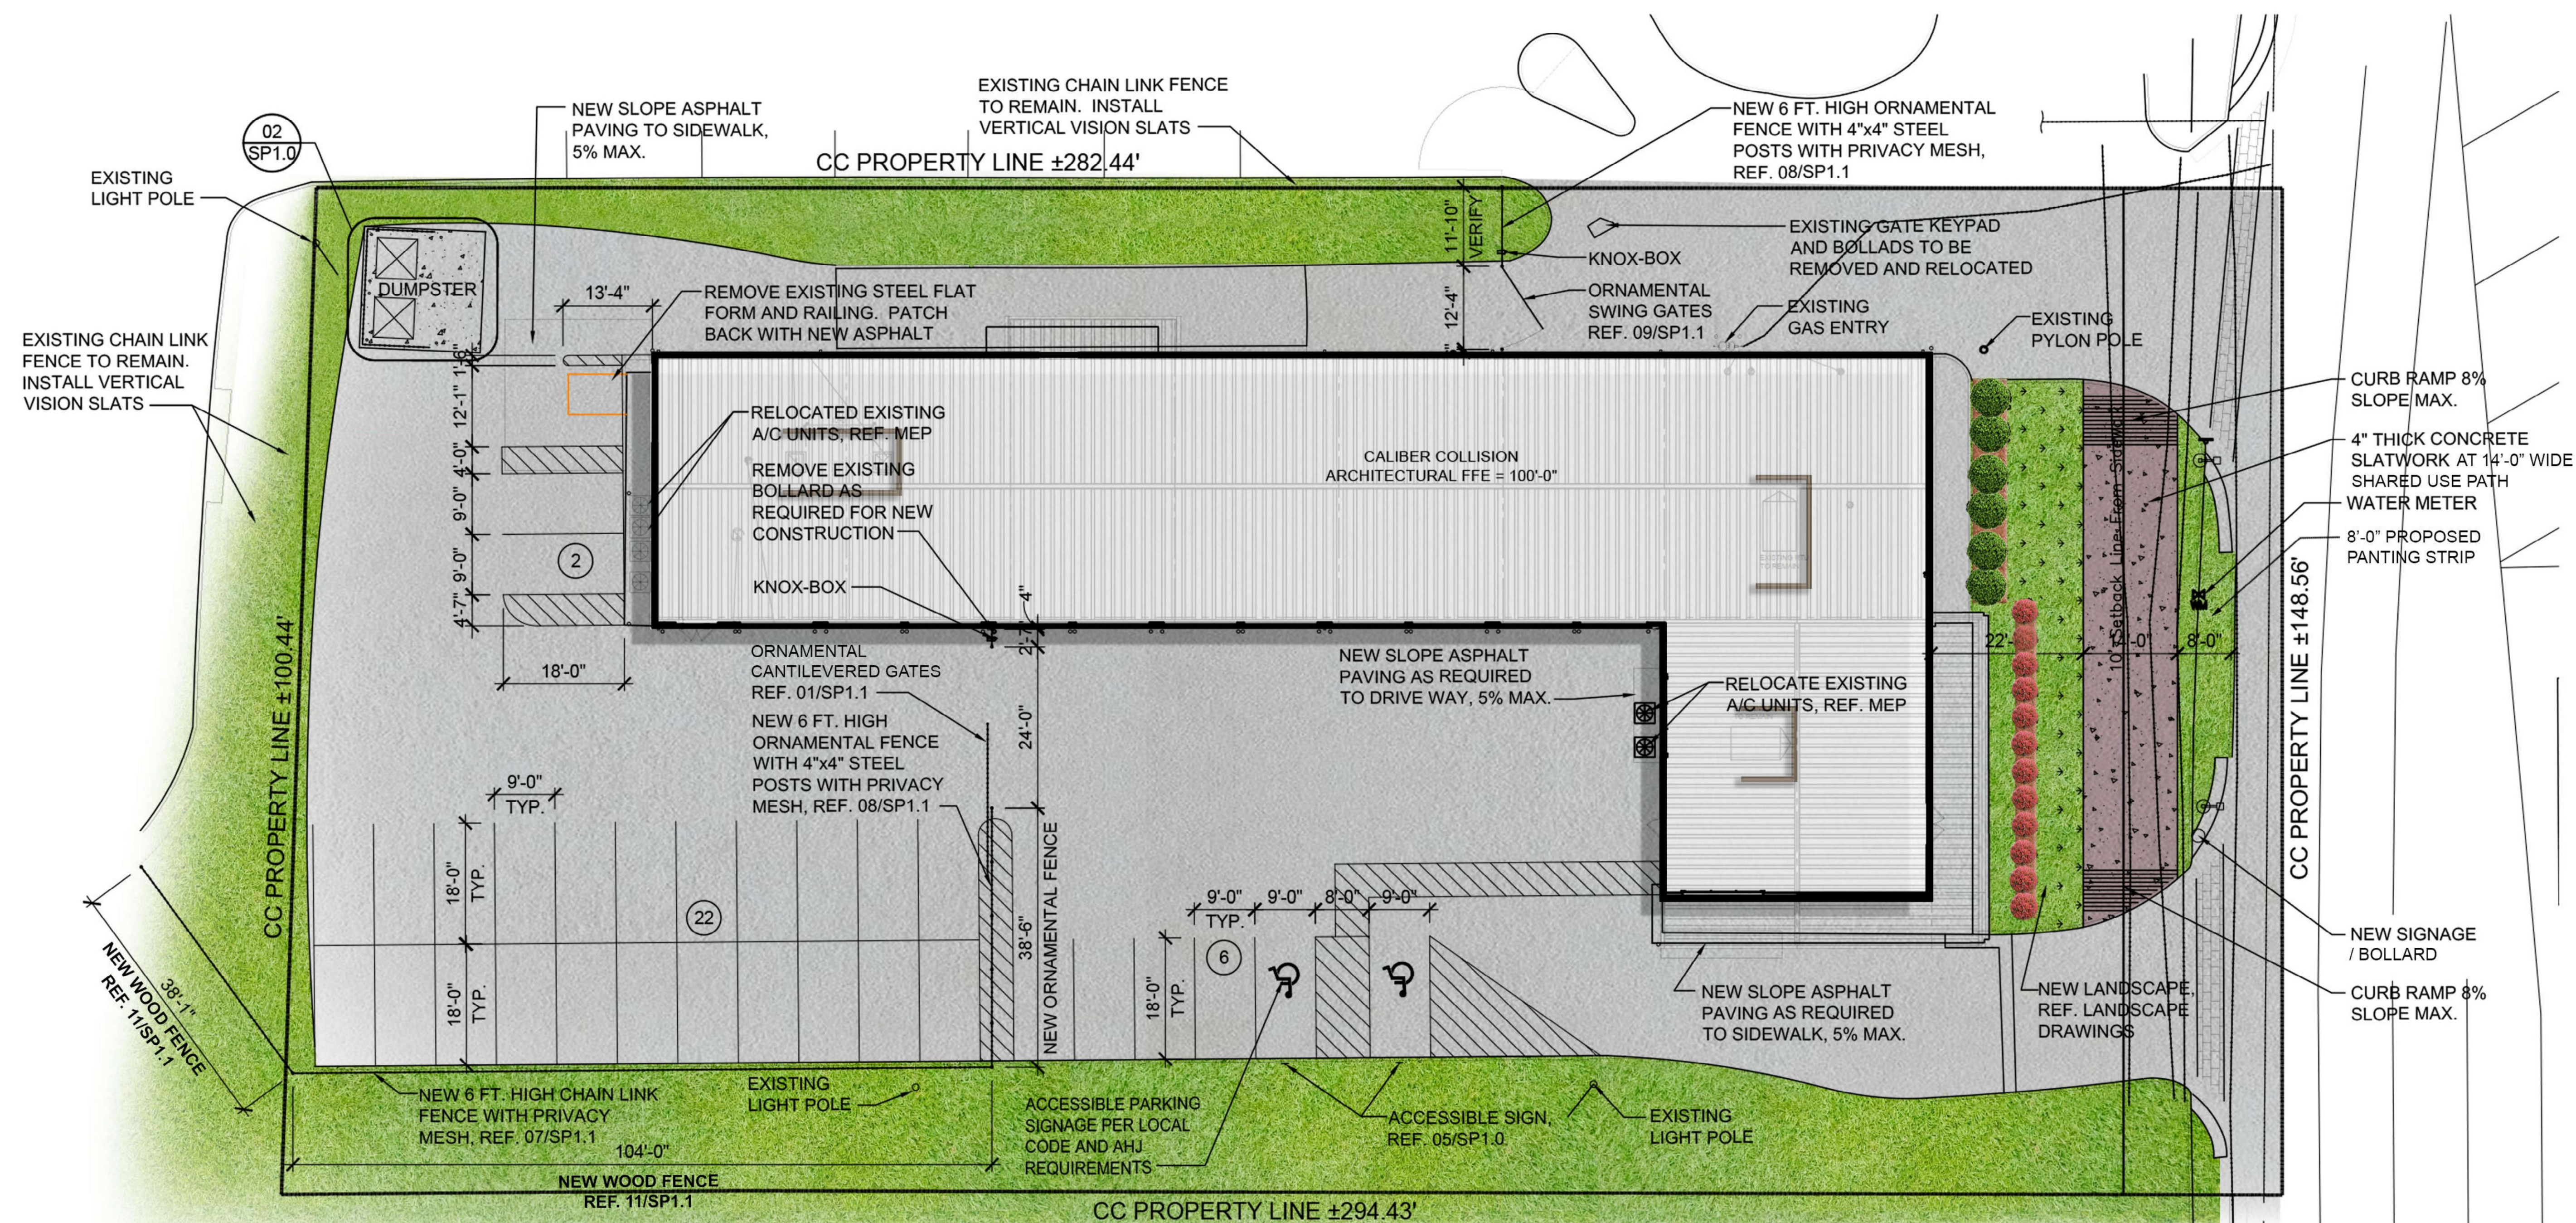

01

SITE PLAN

NOT TO SCALE



NORTH



MB1	AL	
BURNISHED SLATE	ANODIZED DARK BRONZE	TRICORN BLACK
GA	SB	BOL
GALVANIZED STEEL (STACKS)	SOLARBAN 60 (GLAZING)	OSHK YELLOW
EF1 PT3	PTS	GL
NOMADIC DESERT	KILIM BEDGE	GALLUNLIME (ROOF)

A2.10	SIGNAGE (BY OTHERS).
A2.20	EXISTING METAL GUTTER AND DOWNSPOUT, REPAIR AS NEEDED, PAINT
A2.30	RECAULK EXISTING WINDOWS
A2.40	EXISTING STOREFRONT / GLAZING
A2.50	NEW OVERHEAD DOOR.
A2.60	EXISTING METAL BUILDING ROOFING.
A2.70	EXHAUST AND AIR INTAKE (REF. PAINT BOOTH SHEETS).
A2.80	EXISTING METAL COPING, PAINT
A2.90	EXISTING WALL MOUNTED LIGHT FIXTURE
A2.100	EXISTING SECTIONAL DOOR TO REMAIN.
A2.110	EXISTING METAL PANEL, PAINT
A2.120	EXISTING ELECTRIC METER
A2.130	EXISTING GAS METER
A2.140	WALL LOUVER, REFER DETAILS 15,16/A&E.1 AND MEP




CALIBER COLLISION
(BUILDING RENOVATION)
CHARLOTTESVILLE, VA

COPYRIGHT © 2021



PROPOSED FACADE, FENCE AND LANDSCAPING

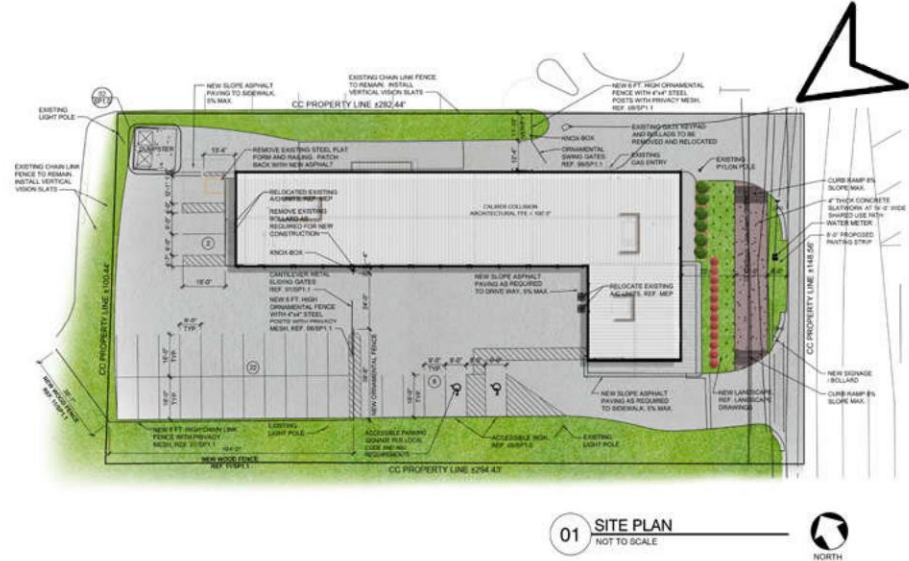

EXISTING SITE

CALIBER COLLISION
(BUILDING RENOVATION)
CHARLOTTEVILLE, VA

DATE: 01/16/2021

PROJECT NUMBER: 20064

REVISIONS

NO DATE


DRAWINGS ISSUED FOR:
PERMIT

SHEET NUMBER


PROPOSED
SITE PERSPECTIVE



PROPOSED FACADE, FENCE AND LANDSCAPING

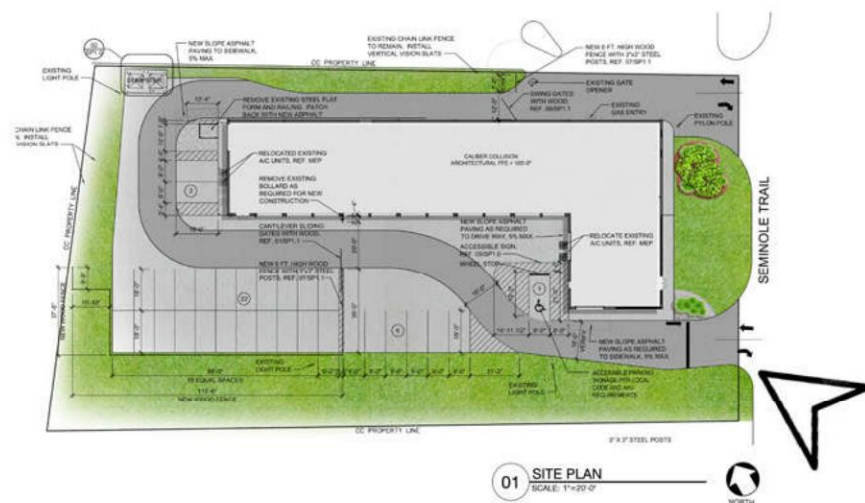

EXISTING SITE

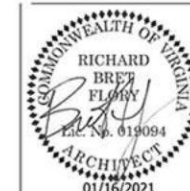Bret
FLORY

ARCHITECT:
BRET FLORY
1913 GARDENGROVE COURT
PLANO, TX 75075
P: 972.467.9749

CALIBER COLLISION
(BUILDING RENOVATION)
CHARLOTTESVILLE, VA

DATE: 01/16/2021

PROJECT NUMBER: 20064

REVISIONS

NO	DATE
----	------

DRAWINGS ISSUED FOR:
PERMIT

SHEET NUMBER

PROPOSED SITE PERSPECTIVE

COPYRIGHT © 2021