



SHOWROOM GENERAL PLAN
1/8" = 1'-0"

0' 10' 20' 50'



NOTE:
NO MECHANICAL EQUIPMENT WILL BE VISIBLE FROM ENTRANCE CORRIDOR.
NO CHANGES ARE BEING PROPOSED TO THE SITE PLAN, PARKING,
LANDSCAPE, SITE LIGHTNING OR UTILITIES.

project:
BMW
CHARLOTTESVILLE
1295,1289
Richmond R.
Charlottesville, Virginia

for:
Application for a
certificate of
Appropriateness

job number:
23004

drawing:
SHOWROOM
GENERAL PLAN


revisions:

112 fourth street NE
Charlottesville, VA 22902
434 971 7160
info@brw-architects.com
https://brw-architects.com
copyright: © 2023 brw architects, P.C.




approval	seal

date	sheet
03/04/2023	SP.2

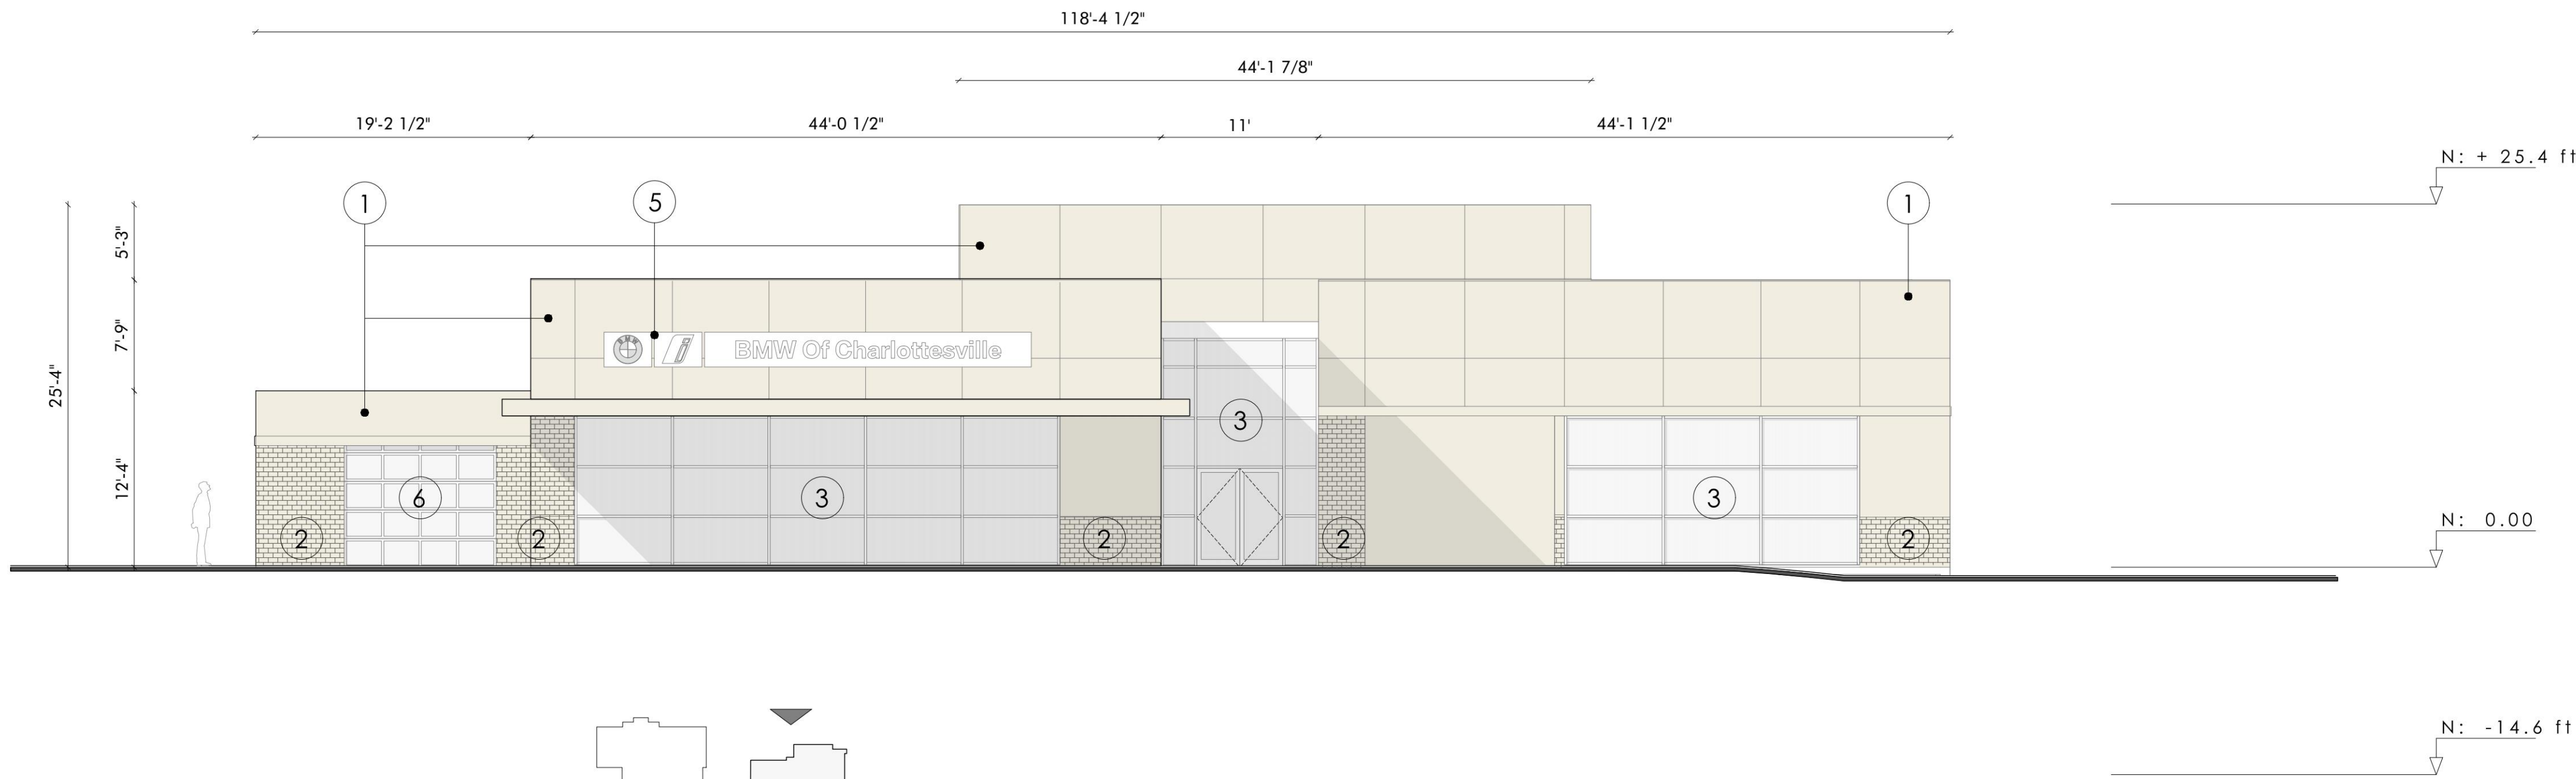

SHOWROOM SOUTH ELEVATION - PROPOSAL
1/8" = 1'-0"

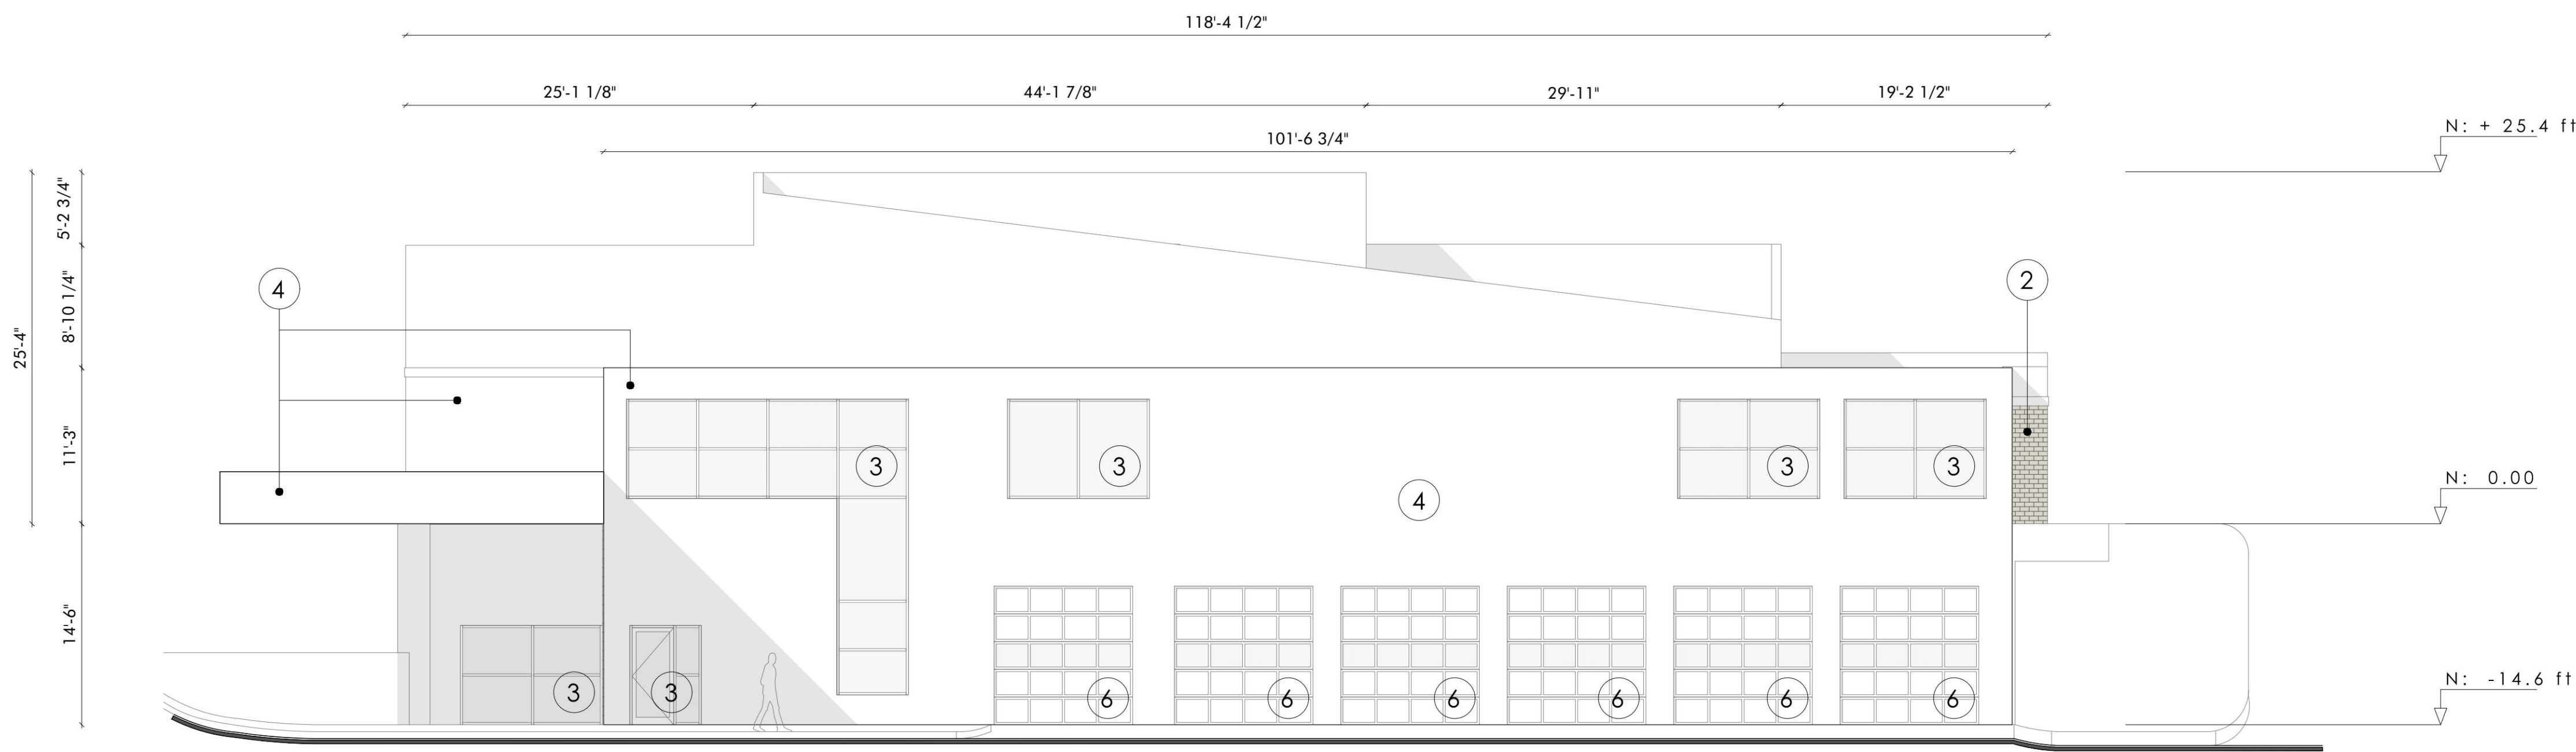

SHOWROOM NORTH ELEVATION - PROPOSAL
1/8" = 1'-0"

EXTERIOR FINISH MATERIALS:

1. EXTERIOR INSULATION FINISH SYSTEM - COLOR TO MATCH RAL-9010 PURE WHITE.
2. EXTERIOR PAINT - RAL-9010 PURE WHITE (BRICK)
3. EXISTING STOREFRONT
4. FINISH TO REMAIN
5. NEW SIGNAGE TO BE SUBMITTED SEPARETLY
6. EXISTING OVERHEAD DOOR

project:

BMW
CHARLOTTESVILLE
1295,1289
Richmond R.
Charlottesville, Virginia

for:

Application for a
certificate of
Appropriateness

job number:

23004

drawing:

SHOWROOM
NORTH & SOUTH
ELEVATIONS

revisions:

112 fourth street NE
Charlottesville, VA 22902
434 971 7160
info@brw-architects.com
https://brw-architects.com

copyright: © 2023 brw architects, P.C.



approval


seal

date


03/04/2023

sheet


SP.3

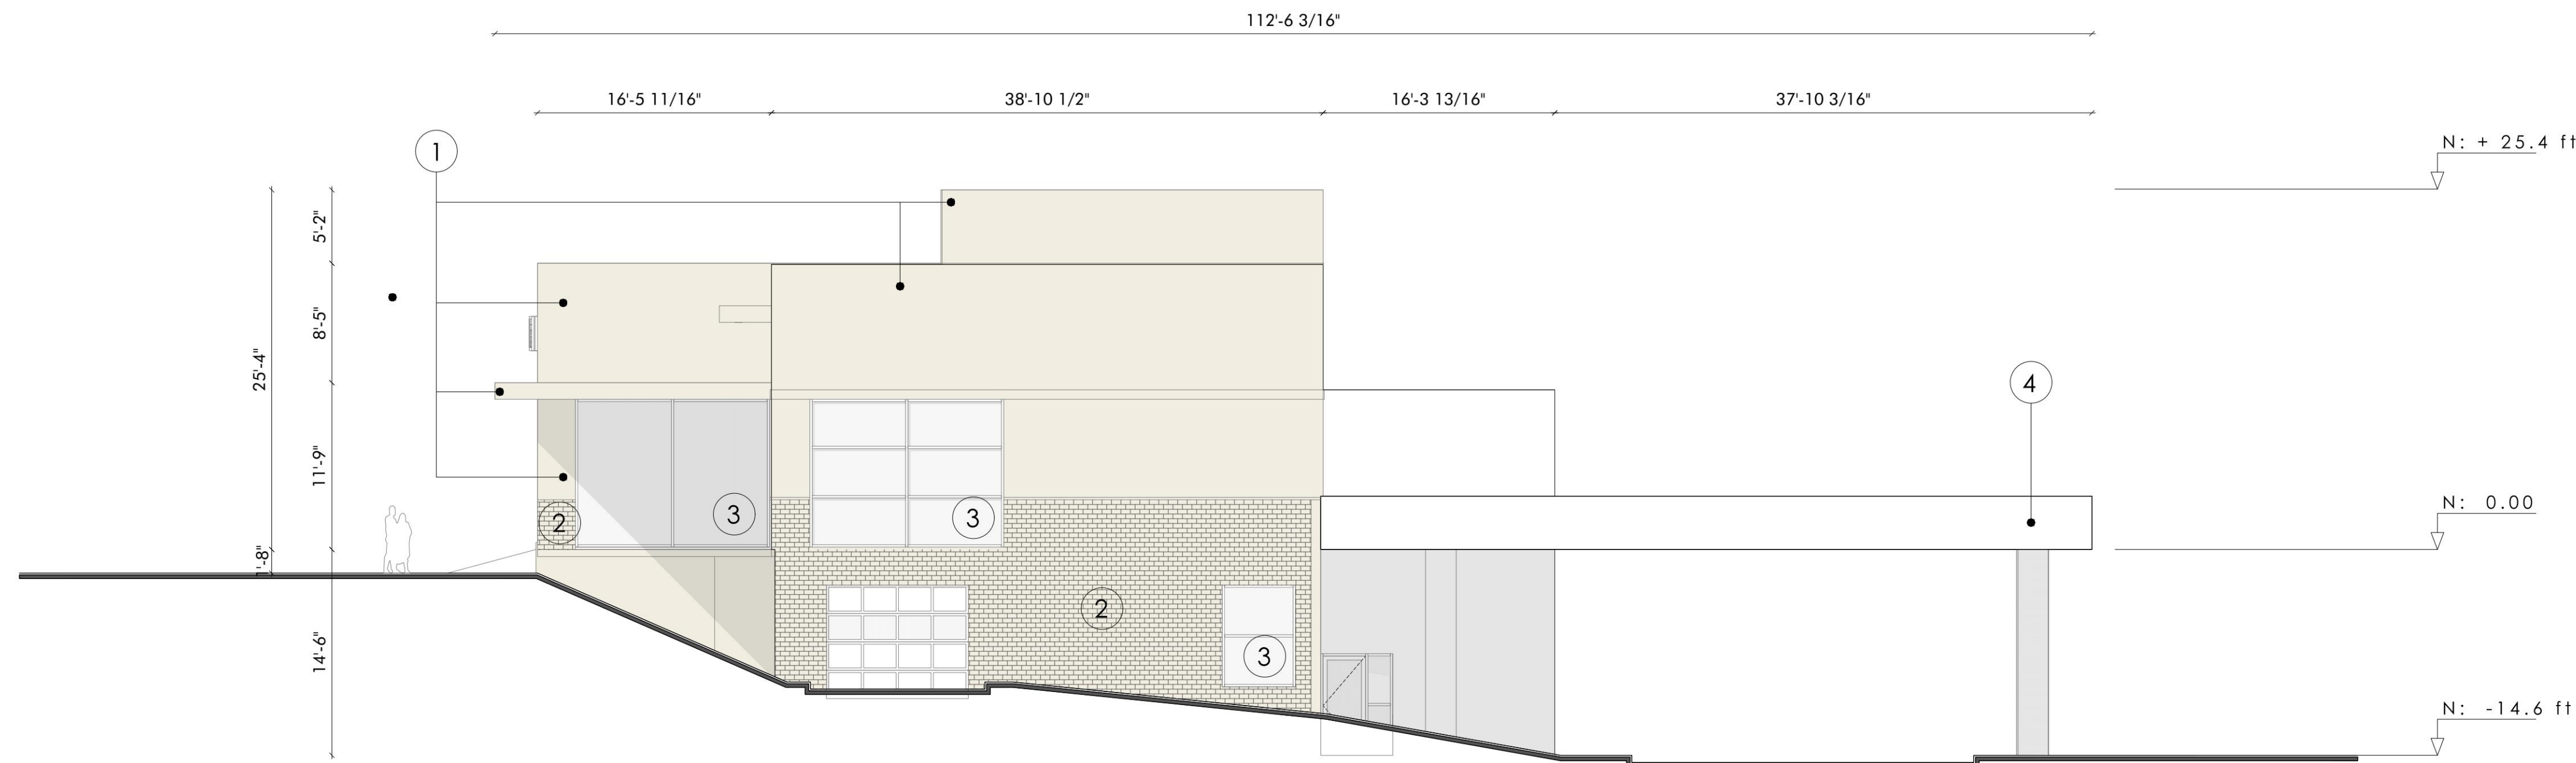


SHOWROOM EASTH ELEVATION - PROPOSAL
1/8" = 1'-0"

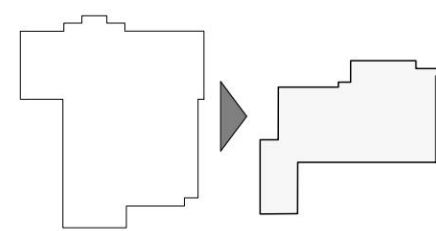

1

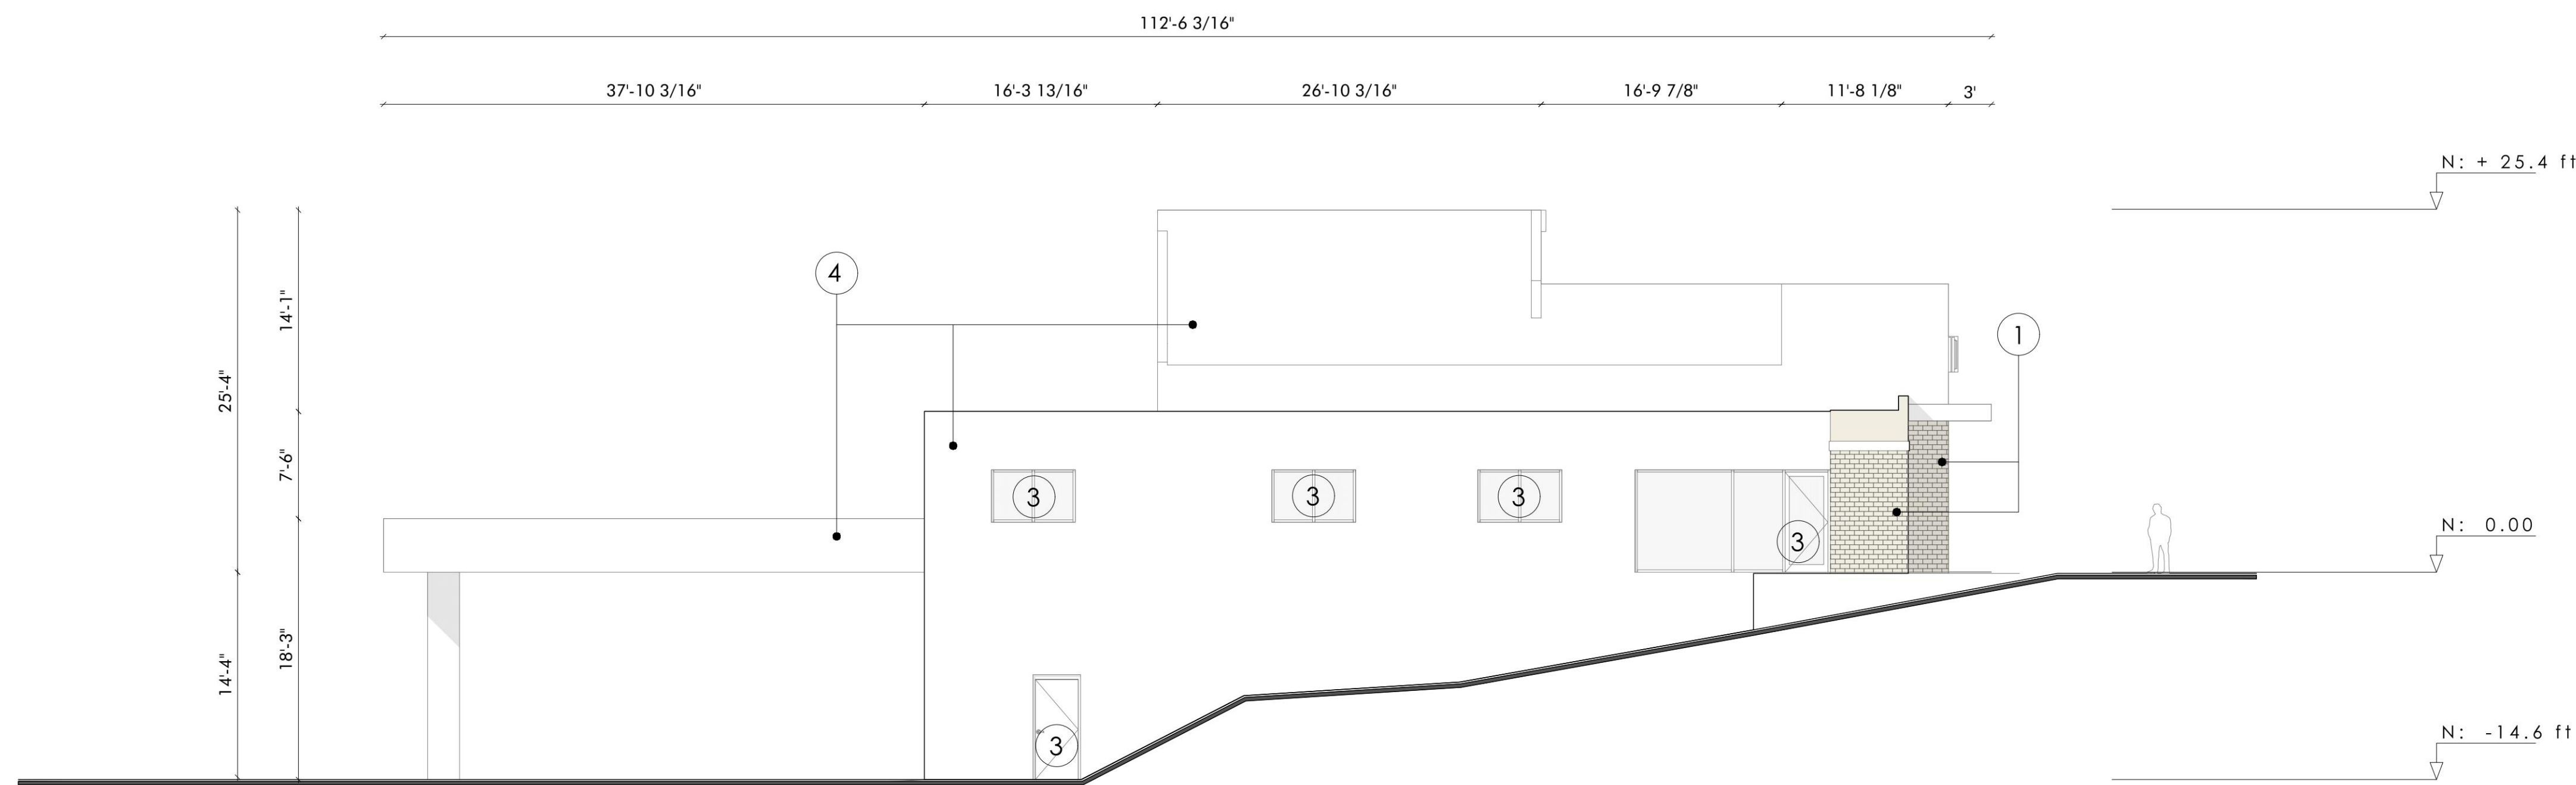


SHOWROOM WEST ELEVATION - PROPOSAL
1/8" = 1'-0"

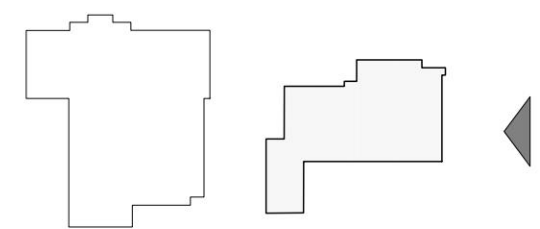

1

EXTERIOR FINISH MATERIALS:

1. EXTERIOR INSULATION FINISH SYSTEM - COLOR TO MATCH RAL-9010 PURE WHITE.
2. EXTERIOR PAINT - RAL-9010 PURE WHITE (BRICK)
3. EXISTING STOREFRONT
4. FINISH TO REMAIN
5. N.A.
6. EXISTING OVERHEAD DOOR

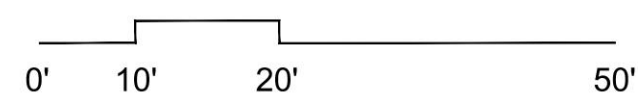

project:

BMW
CHARLOTTESVILLE
1295,1289
Richmond R.
Charlottesville, Virginia

for:

Application for a
certificate of
Appropriateness

job number:

23004

drawing:

SHOWROOM
EASTH & WEST
ELEVATIONS

revisions:

112 fourth street NE
Charlottesville, VA 22902
434 971 7160
info@brw-architects.com
https://brw-architects.com

copyright: © 2023 brw architects, P.C.



approval


seal

date

03/04/2023

sheet

SP.4

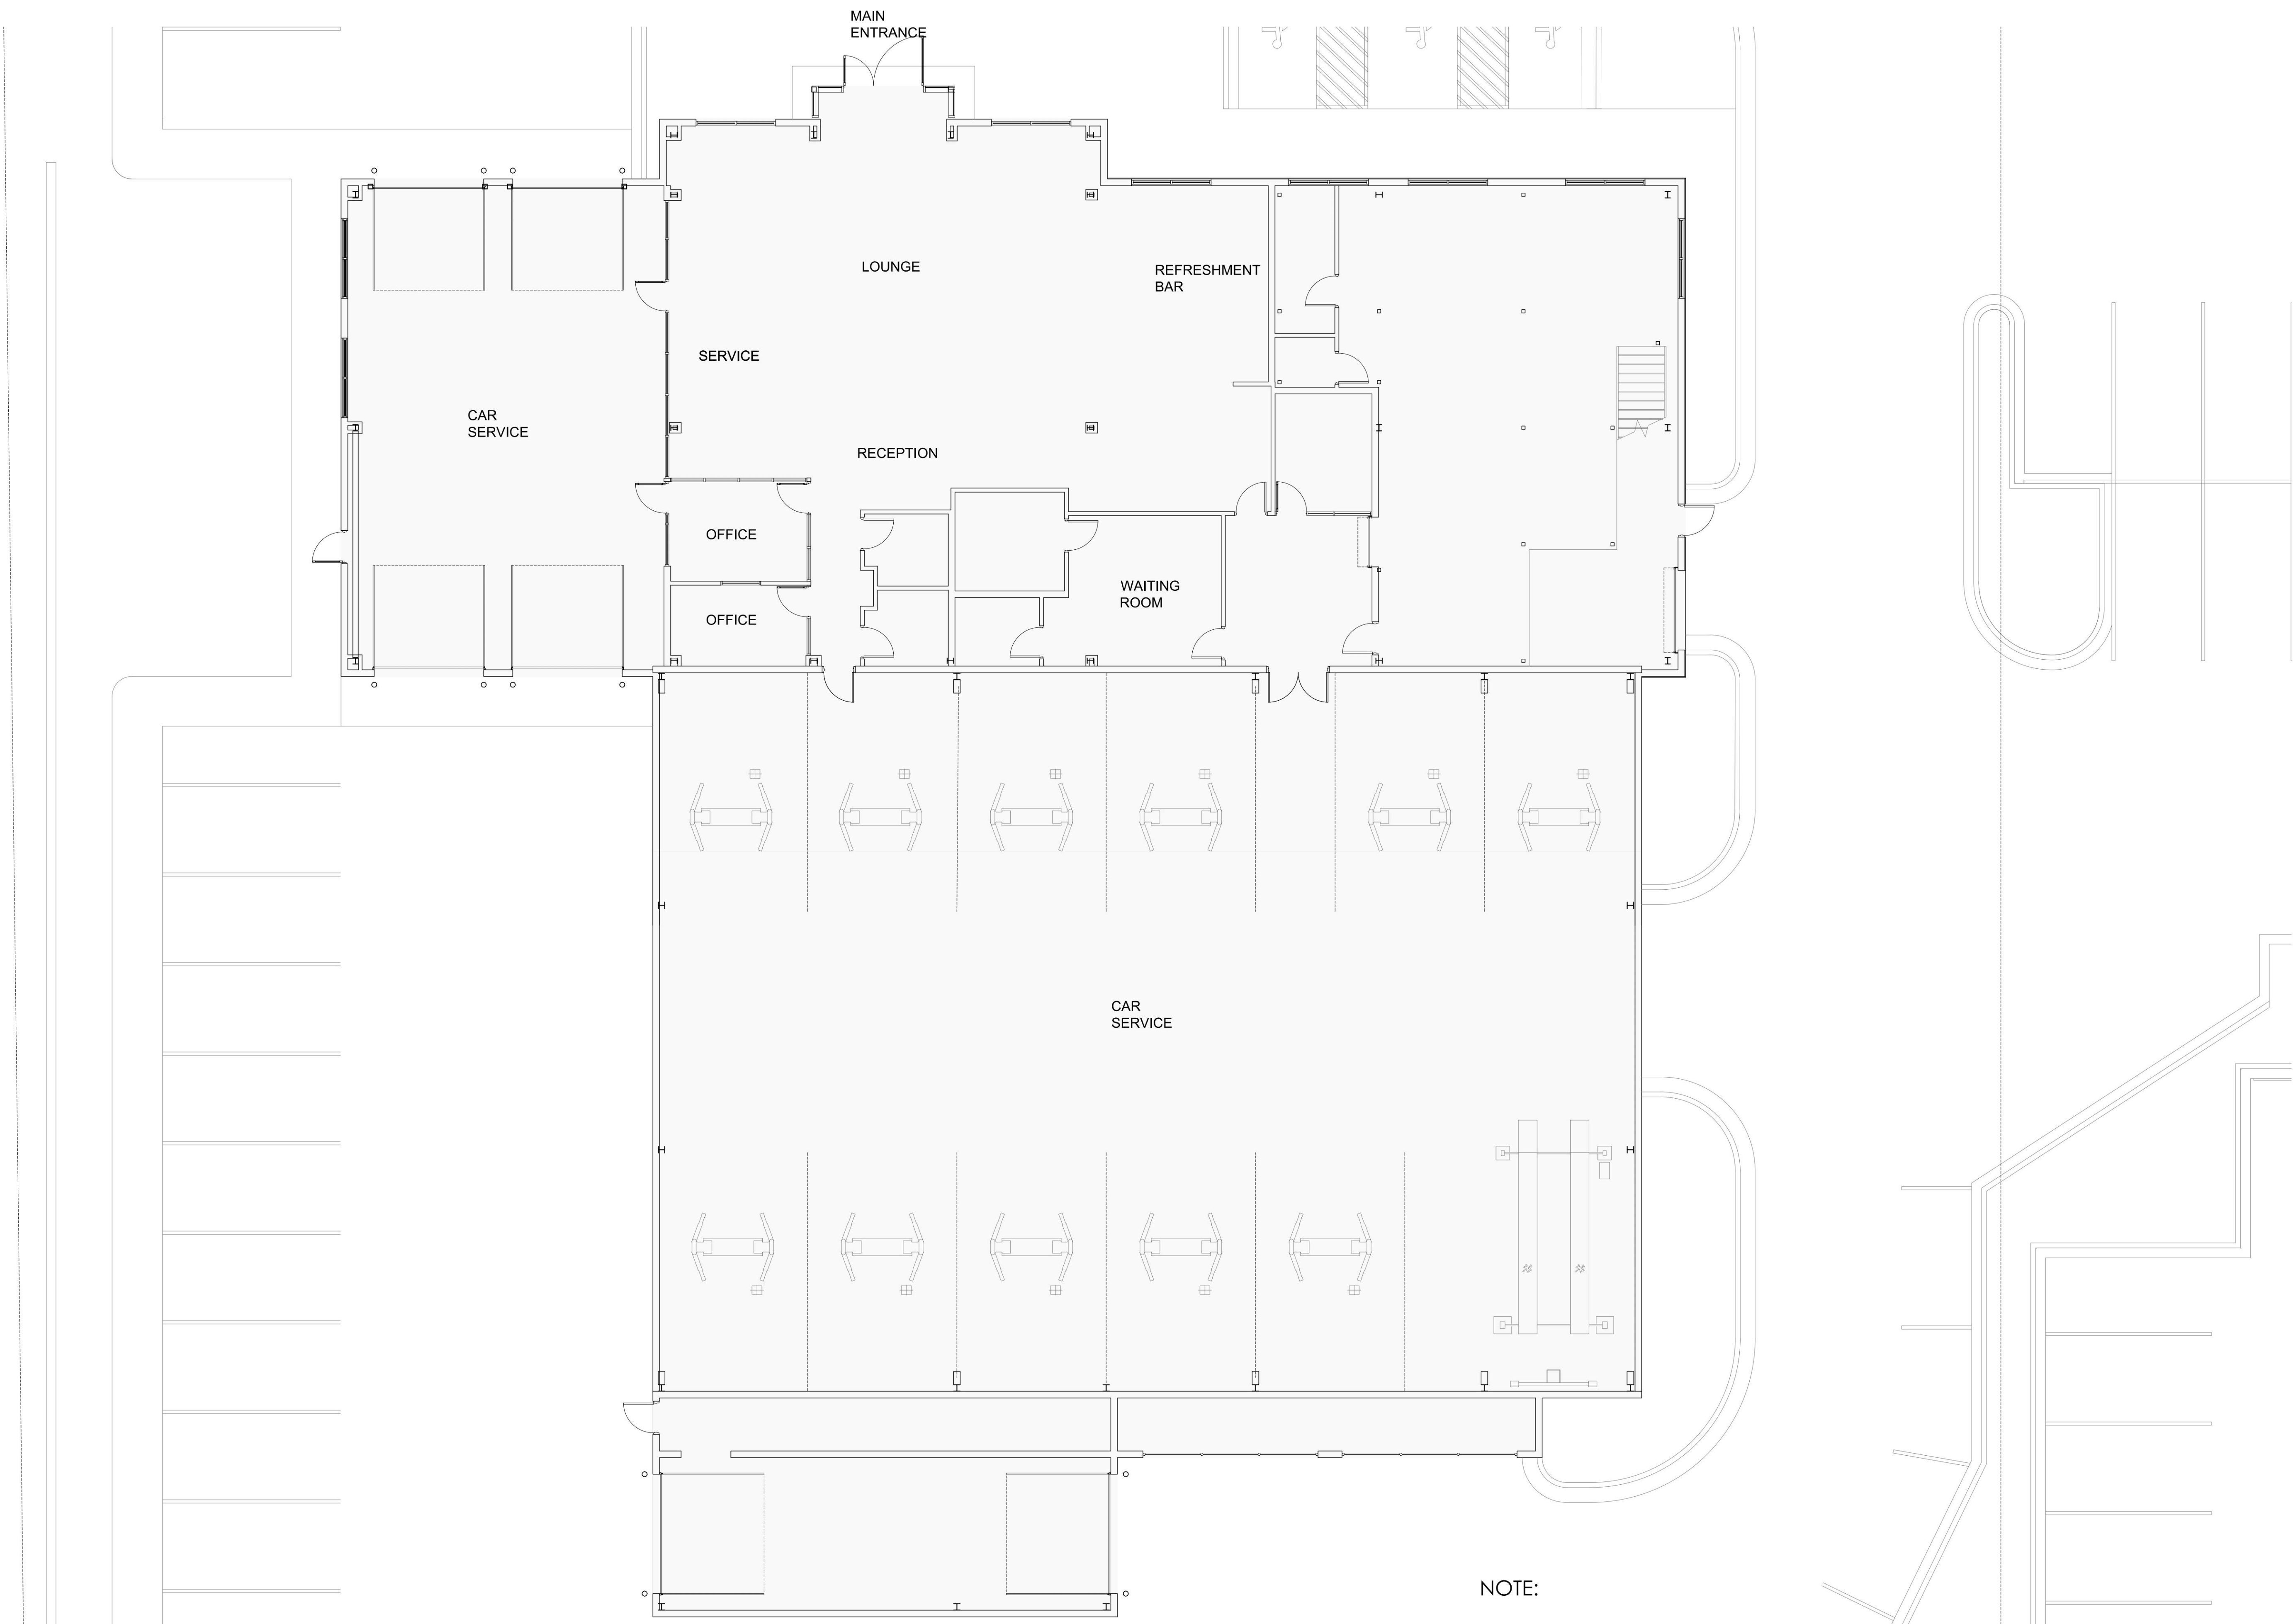

SERVICE GENERAL PLAN

1/8" = 1'-0"

0' 10' 20' 50'

NOTE:

NO MECHANICAL EQUIPMENT WILL BE VISIBLE FROM ENTRANCE CORRIDOR.
NO CHANGES ARE BEING PROPOSED TO THE SITE PLAN, PARKING,
LANDSCAPE, SITE LIGHTNING OR UTILITIES.

project:

BMW
CHARLOTTESVILLE
1295,1289
Richmond R.
Charlottesville, Virginia

for:

Application for a
certificate of
Appropriateness

job number:

23004

drawing:

SERVICE
GENERAL PLAN

revisions:

112 fourth street NE
Charlottesville, VA 22902
434 971 7160
info@brw-architects.com
https://brw-architects.com
copyright: © 2023 brw architects, P.C.



approval


seal

date


03/04/2023

sheet

SP.5

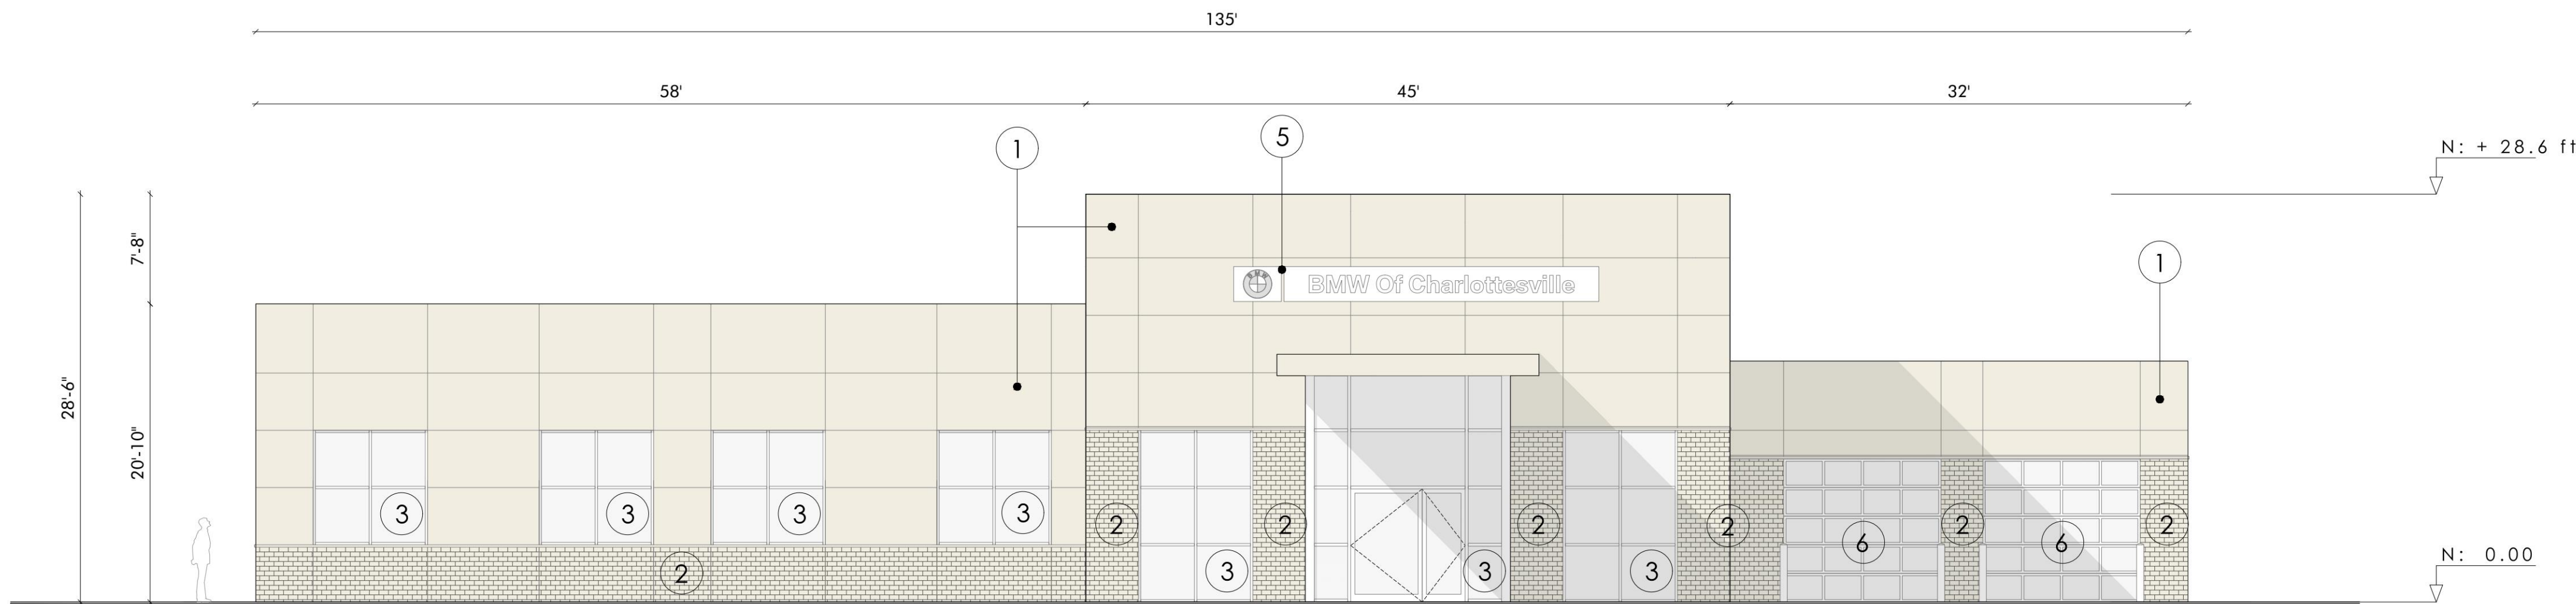

SERVICE SOUTH ELEVATION - PROPOSAL
1/8" = 1'-0"

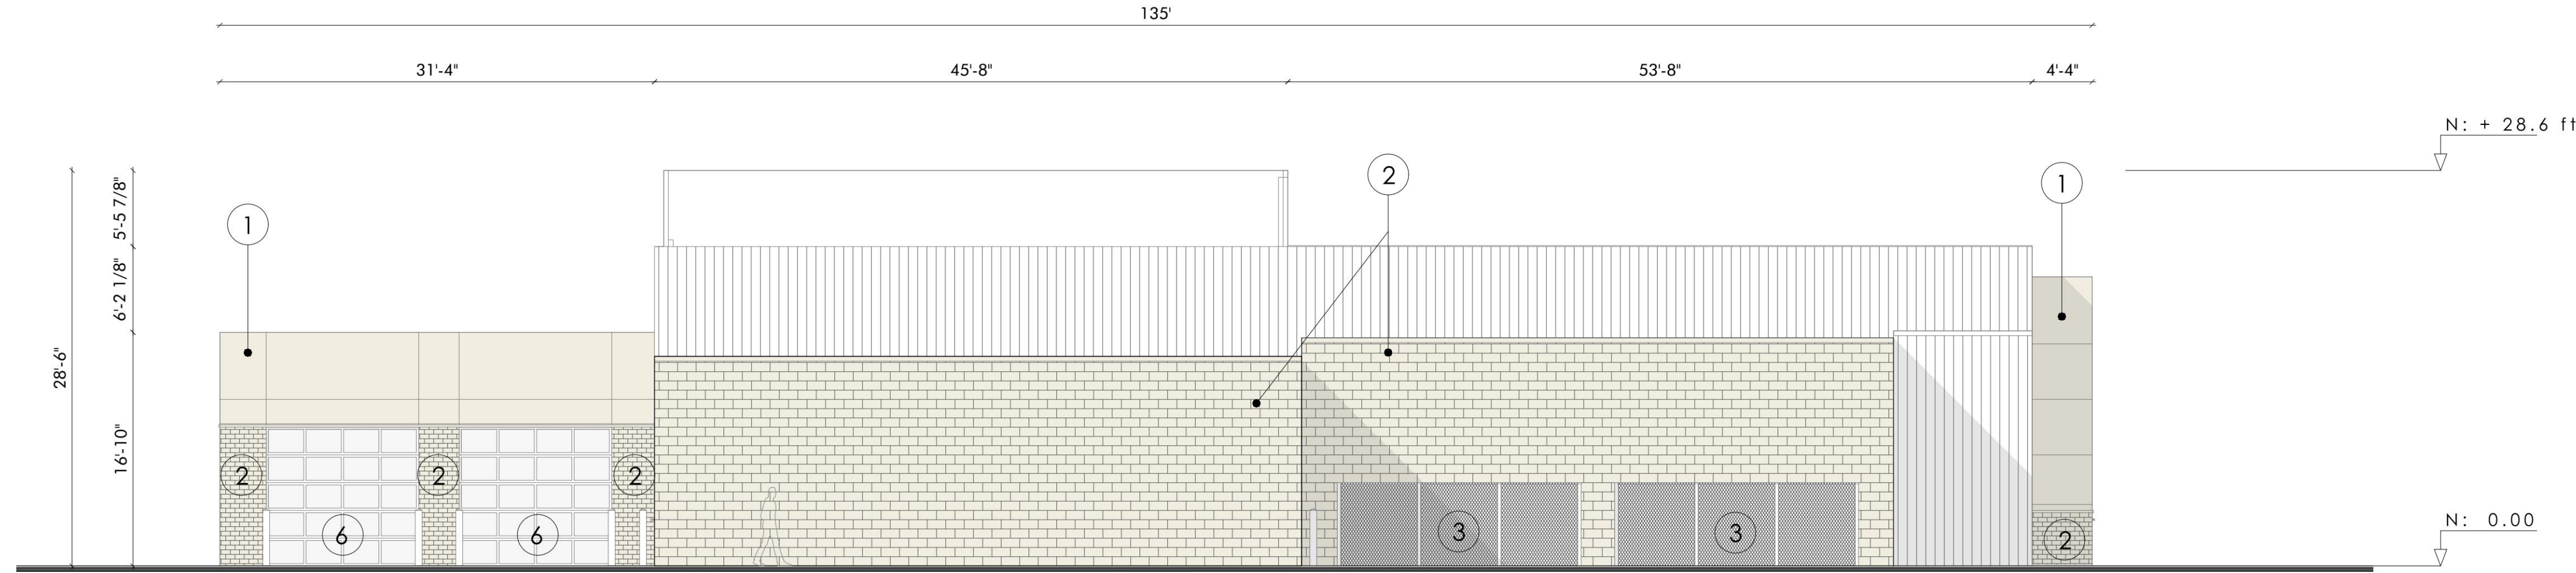

SERVICE NORTH ELEVATION - PROPOSAL
1/8" = 1'-0"

EXTERIOR FINISH MATERIALS:

1. EXTERIOR INSULATION FINISH SYSTEM - COLOR TO MATCH RAL-9010 PURE WHITE.
2. EXTERIOR PAINT - RAL-9010 PURE WHITE (BRICK)
3. EXISTING STOREFRONT
4. FINISH TO REMAIN
5. NEW SIGNAGE TO BE SUBMITTED SEPARATELY
6. EXISTING OVERHEAD DOOR

project:
BMW
CHARLOTTESVILLE
1295,1289
Richmond R.
Charlottesville, Virginia

for:
Application for a
certificate of
Appropriateness

job number:
23004

drawing:
SERVICE
NORTH & SOUTH
ELEVATION


revisions:

112 fourth street NE
Charlottesville, VA 22902
434 971 7160
info@brw-architects.com
https://brw-architects.com
copyright: © 2023 brw architects, P.C.




approval	seal
----------	------

date 03/04/2023	sheet SP.6
--------------------	---------------

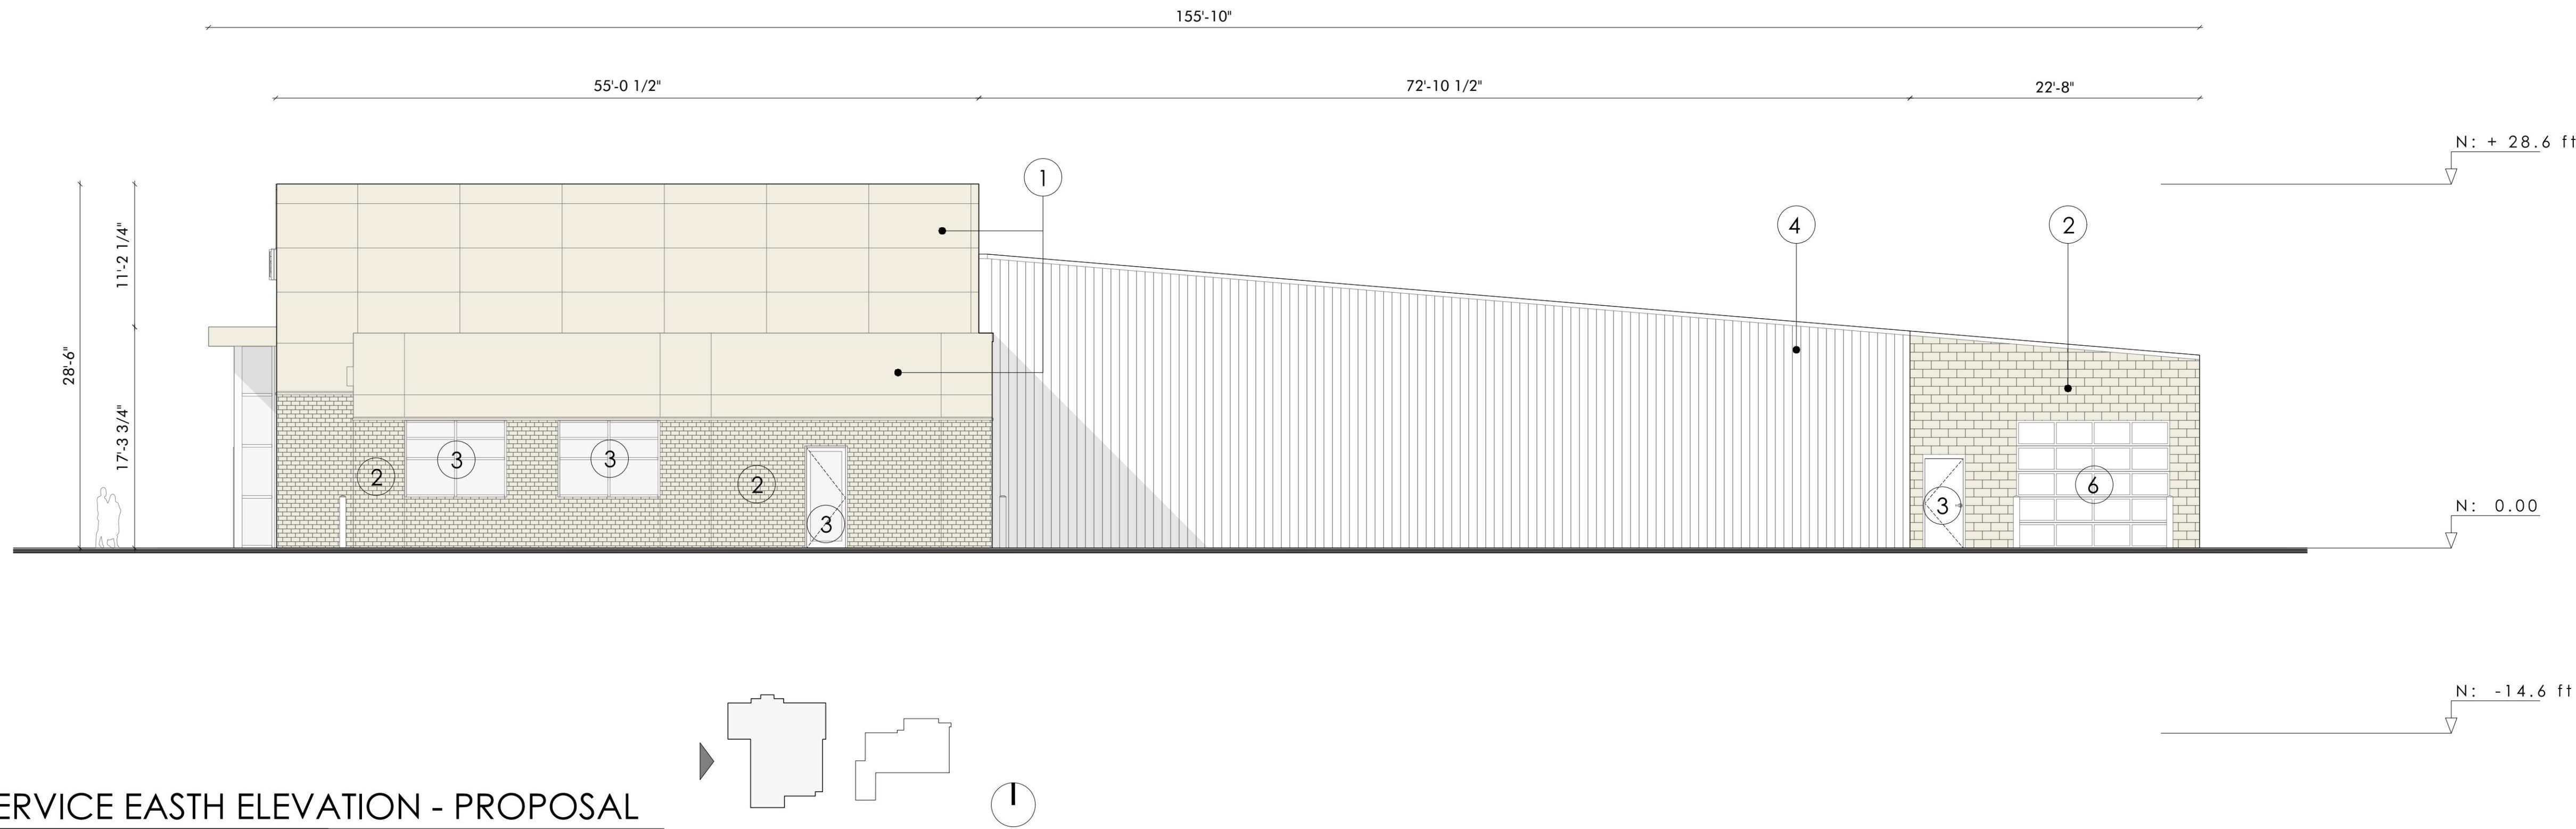

SERVICE EAST ELEVATION - PROPOSAL
1/8" = 1'-0"

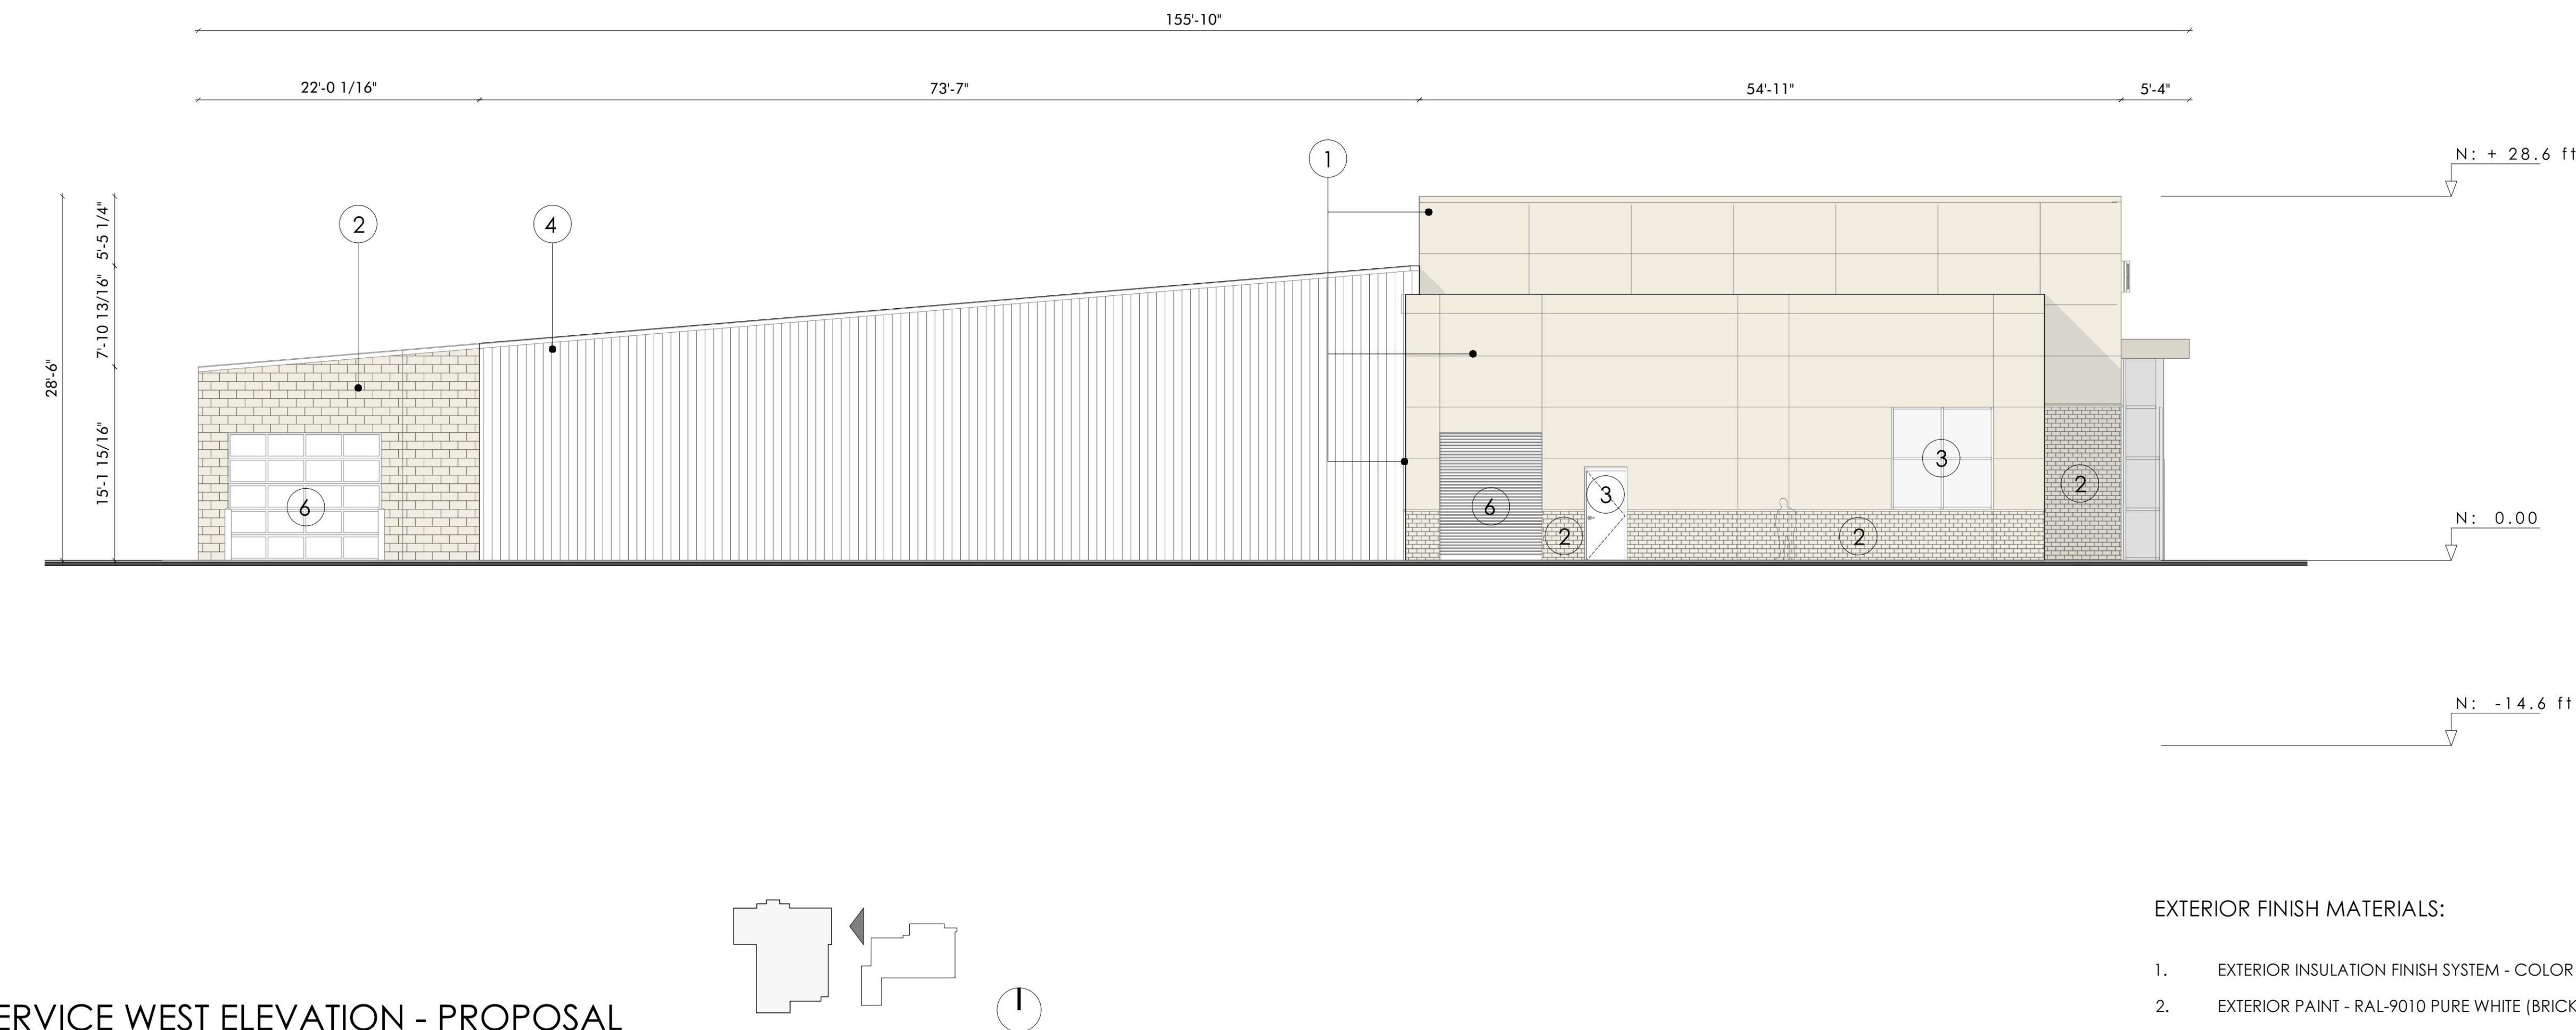

SERVICE WEST ELEVATION - PROPOSAL
1/8" = 1'-0"

EXTERIOR FINISH MATERIALS:

1. EXTERIOR INSULATION FINISH SYSTEM - COLOR TO MATCH RAL-9010 PURE WHITE.
2. EXTERIOR PAINT - RAL-9010 PURE WHITE (BRICK)
3. EXISTING STOREFRONT
4. FINISH TO REMAIN
5. N.A.
6. EXISTING OVERHEAD DOOR

project:

BMW
CHARLOTTESVILLE
1295,1289
Richmond R.
Charlottesville, Virginia

for:

Application for a
certificate of
Appropriateness

job number:

23004

drawing:

SALES
EASTH & WEST
ELEVATION

revisions:

112 fourth street NE
Charlottesville, VA 22902
434 971 7160
info@brw-architects.com
https://brw-architects.com

copyright: © 2023 brw architects, P.C.



approval

seal

date

03/04/2023

sheet

SP.7