




912 E. HIGH ST. CHARLOTTEVILLE VA. 22902 JUSTIN@SHIMP-ENGINEERING.COM 434.227.5140


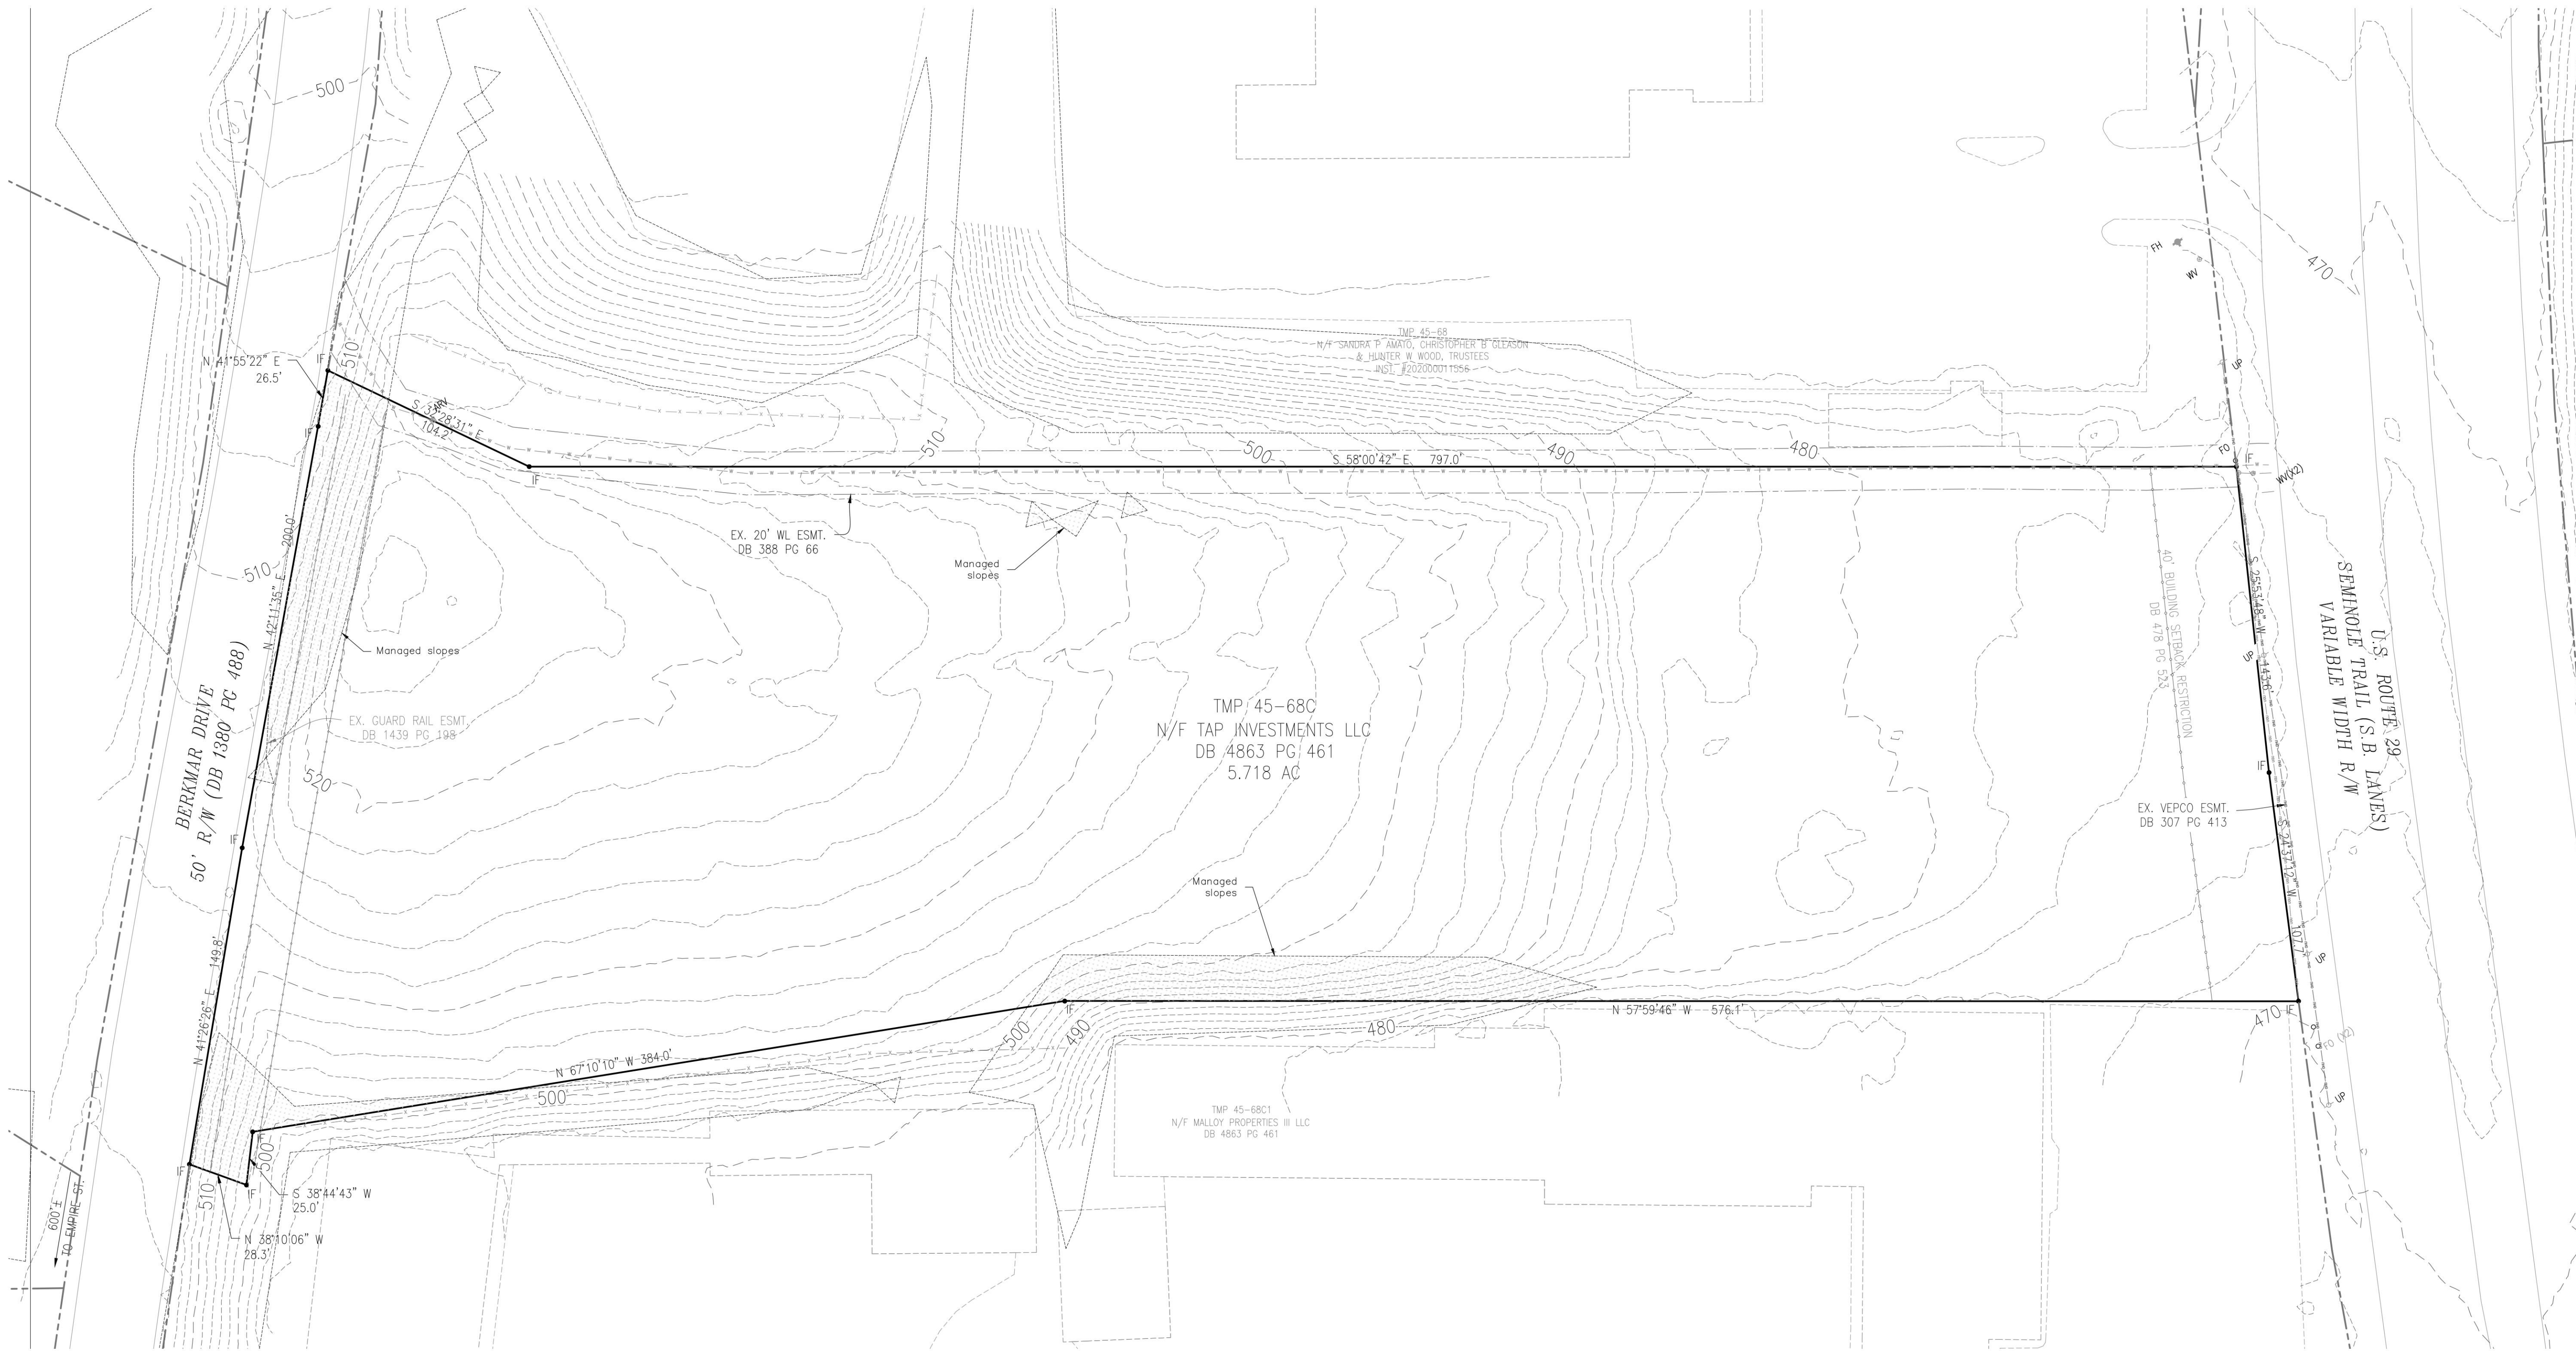



INITIAL SITE DEVELOPMENT PLAN
Flow Hyundai

ALBEMARLE COUNTY, VIRGINIA
SUBMISSION:
2023.11.06
REVISION:

FILE NO. 23.071

EXISTING CONDITIONS

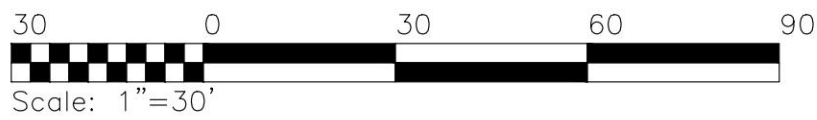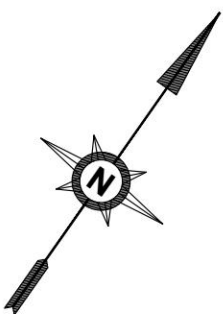

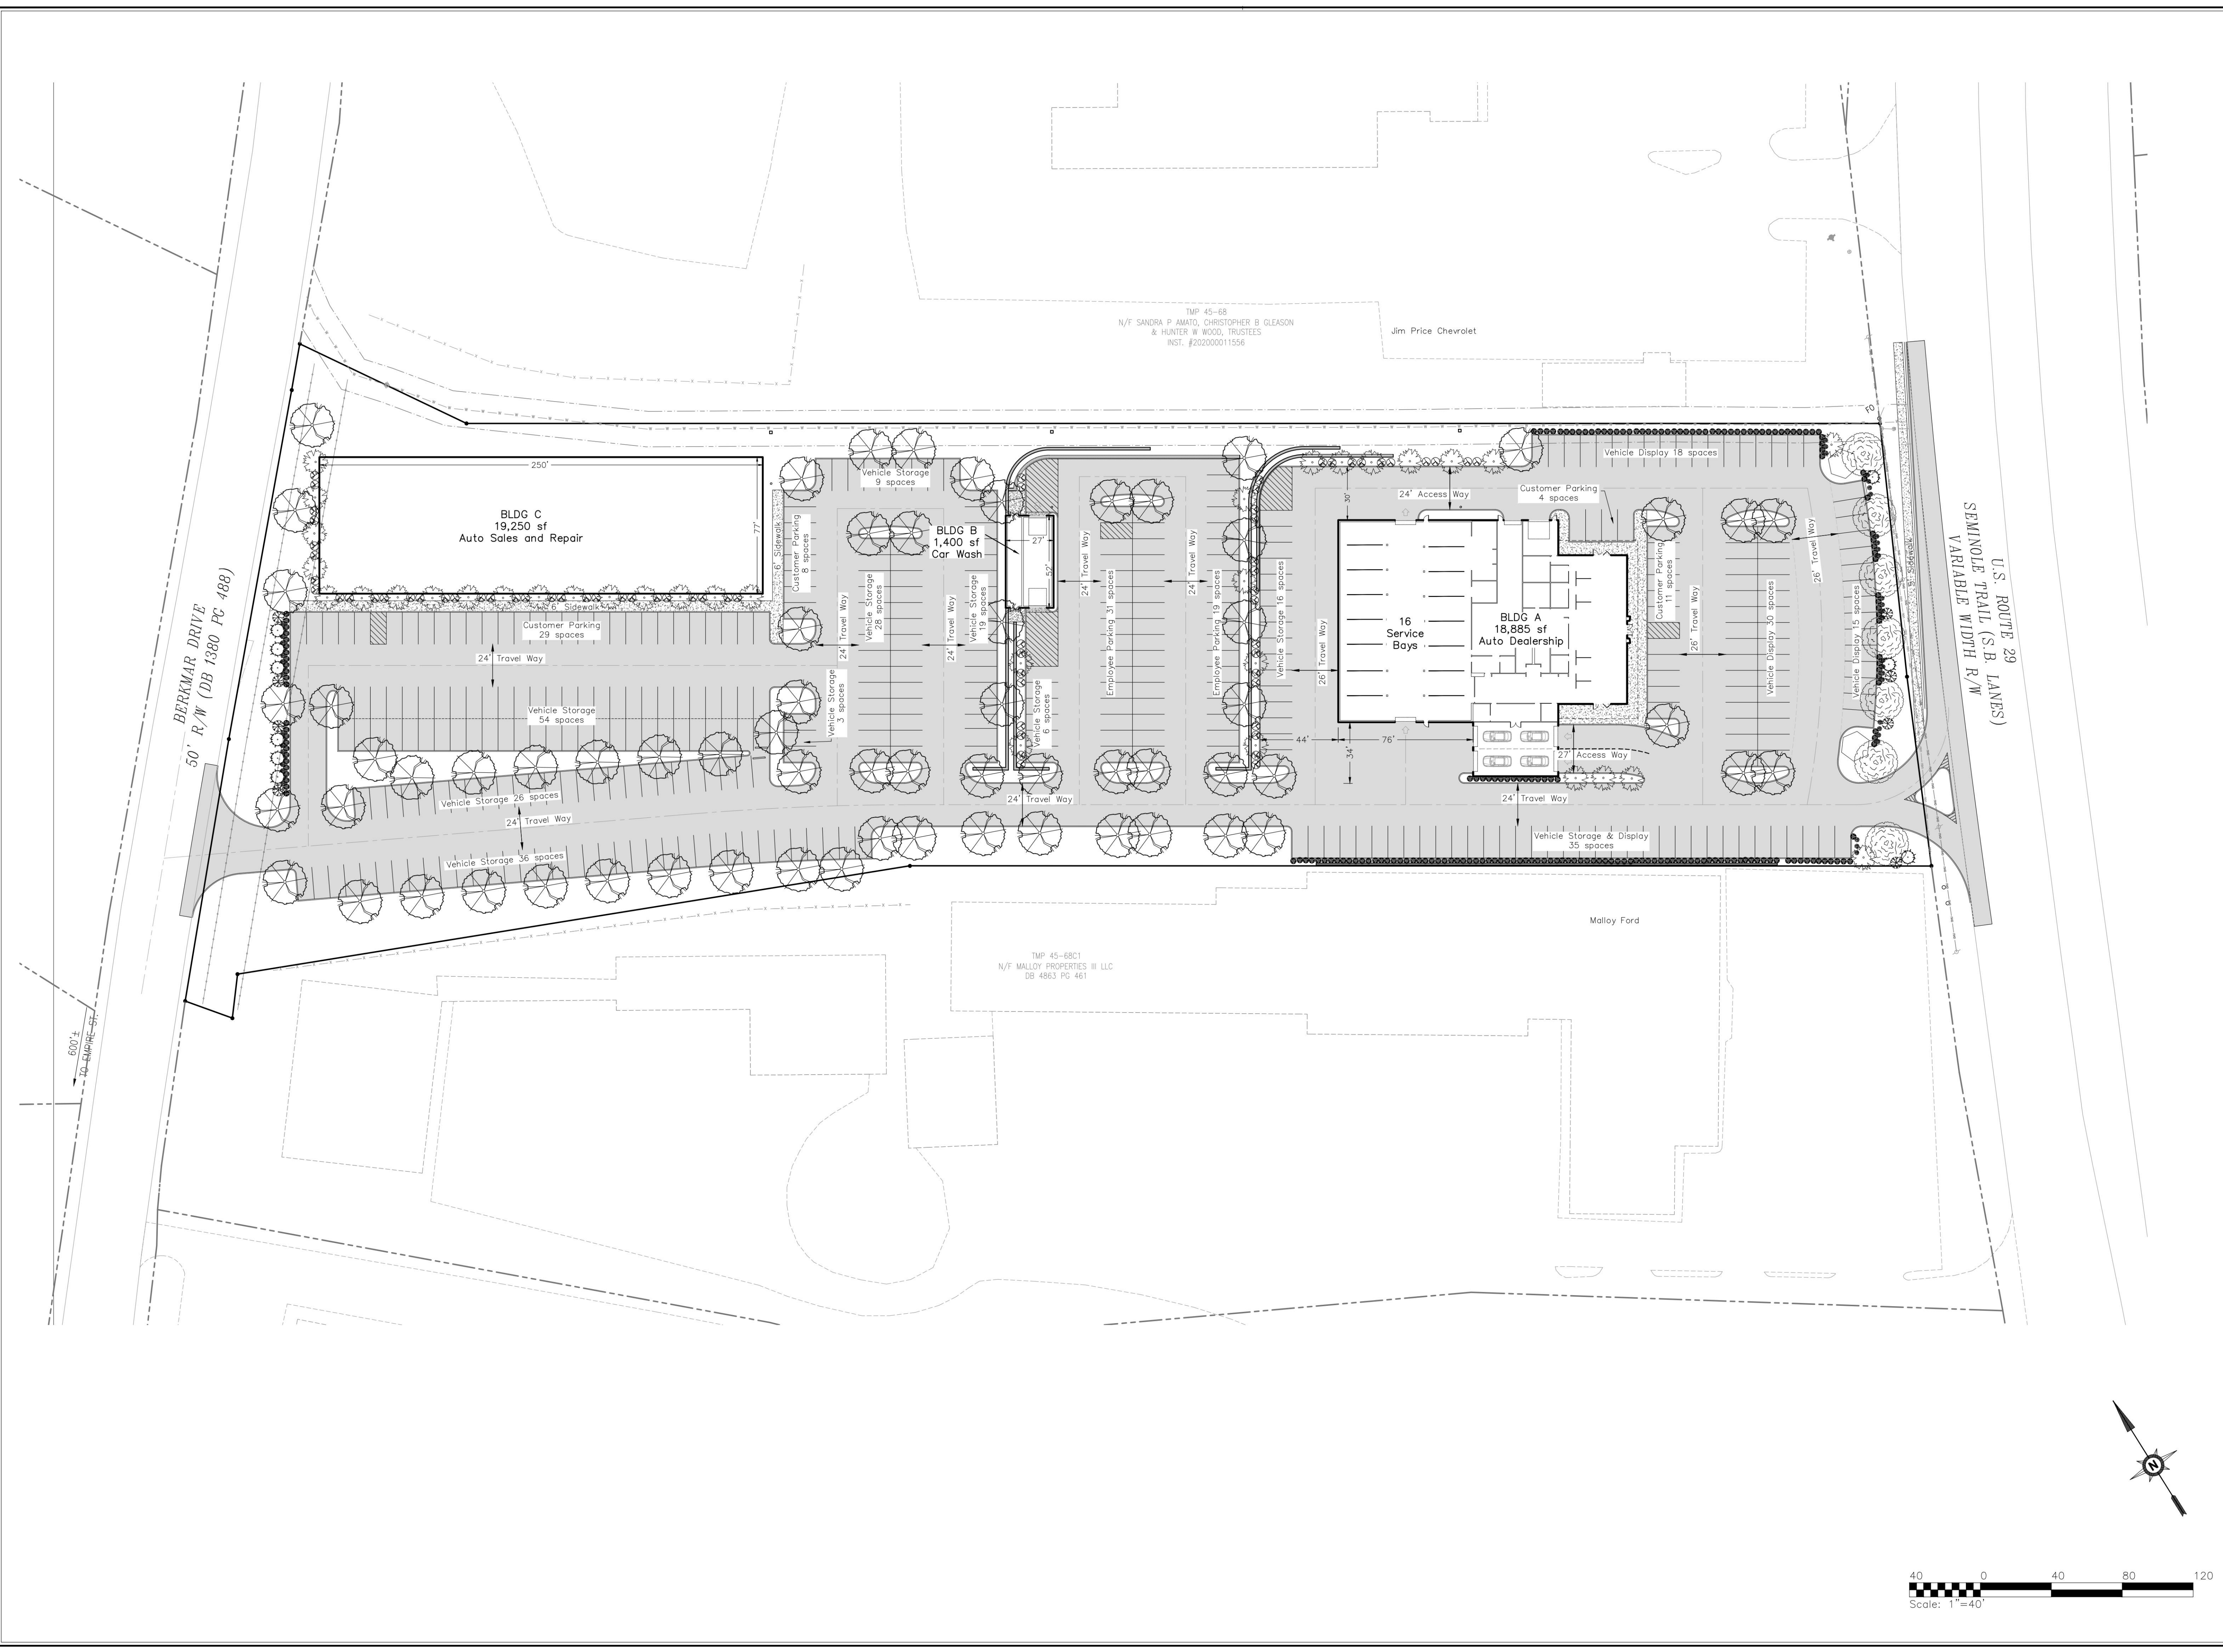

SHIMP

ENGINEERING

LAND PLANNING • PROJECT MANAGEMENT

912 E. HIGH ST.

CHARLOTTESVILLE VA, 22902

434.227.5140


JUSTIN@SHIMP-ENGINEERING.COM




INITIAL SITE DEVELOPMENT PLAN
Flow Hyundai

ALBEMARLE COUNTY, VIRGINIA
SUBMISSION:
2023.11.06
REVISION:

FILE NO. 23.071
SITE LAYOUT PLAN

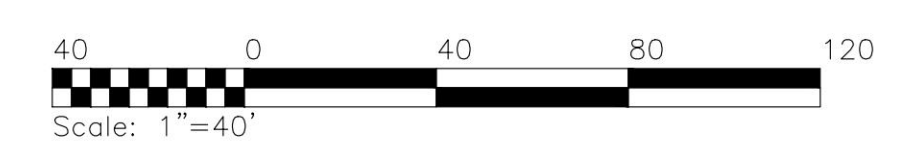

C3

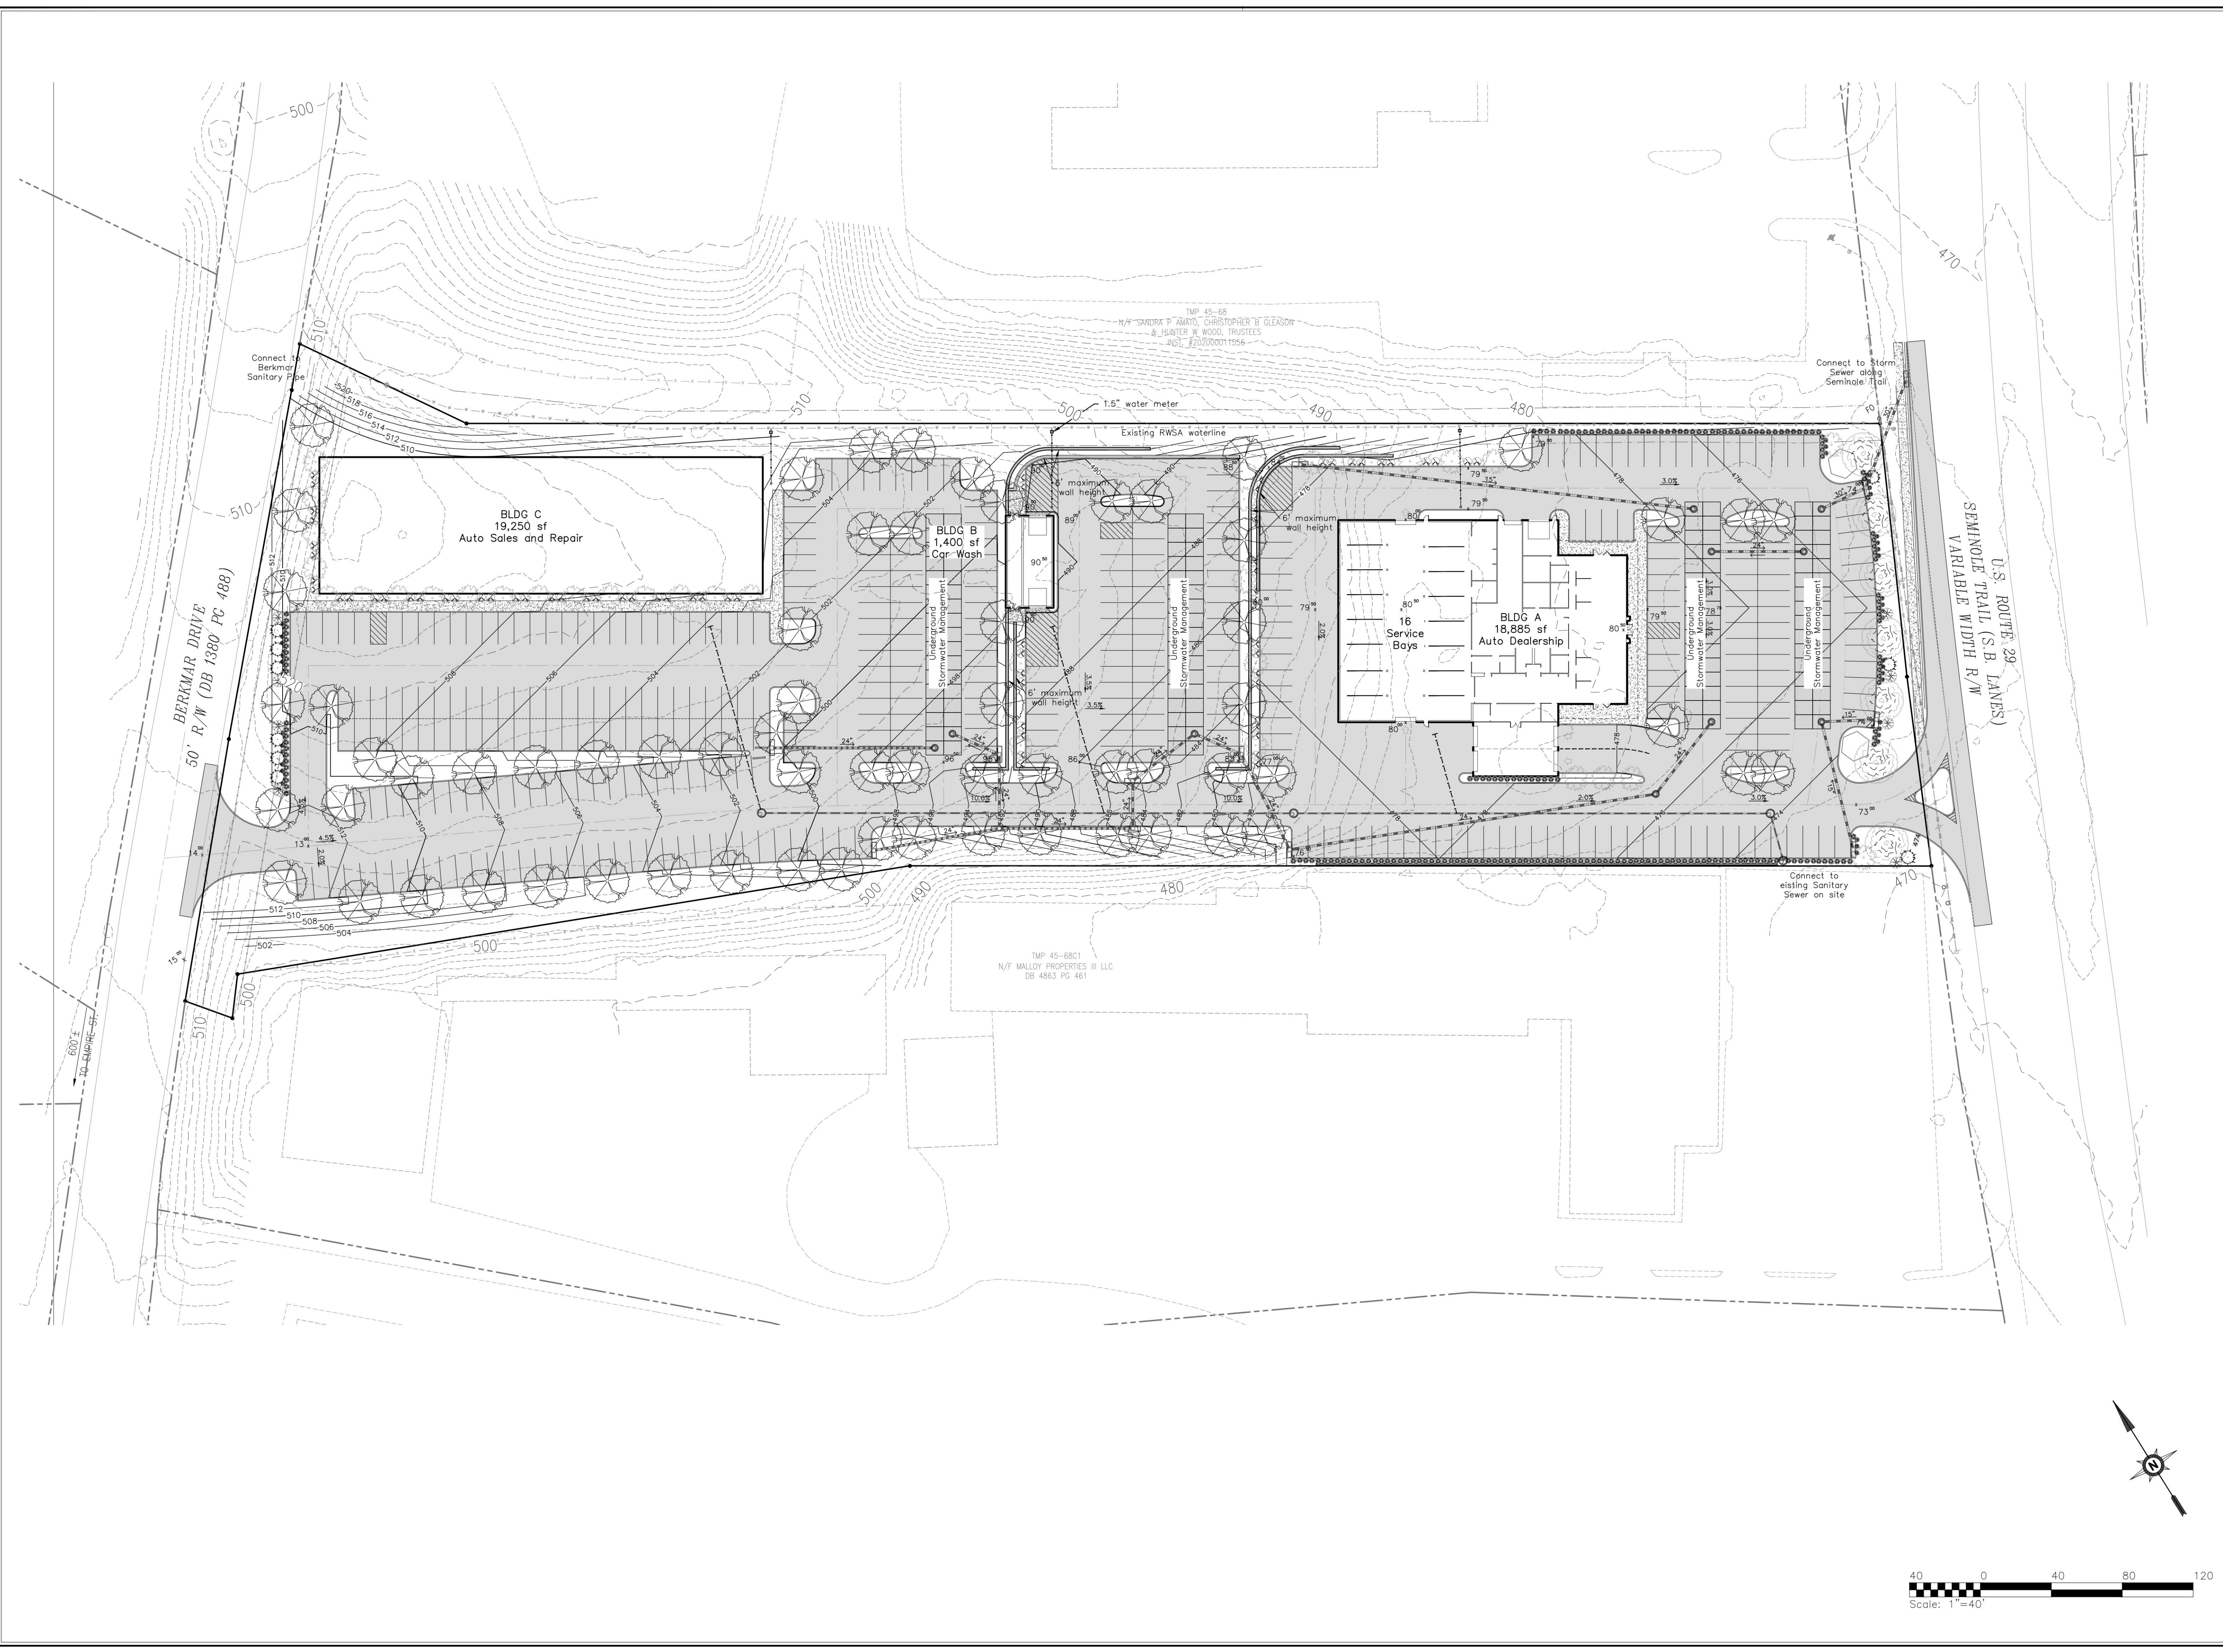

SHIMP
ENGINEERING
LAND PLANNING • PROJECT MANAGEMENT

912 E. HIGH ST.
CHARLOTTEVILLE VA 22902

434.227.5140
JUSTIN@SHIMP-ENGINEERING.COM





INITIAL SITE DEVELOPMENT PLAN
Flow Hyundai

ALBEMARLE COUNTY, VIRGINIA
SUBMISSION:
2023.11.06
REVISION:

FILE NO. 23.071

**SITE GRADING
AND UTILITY PLAN**

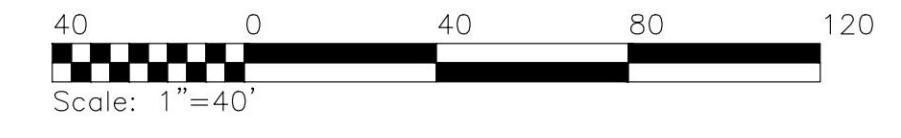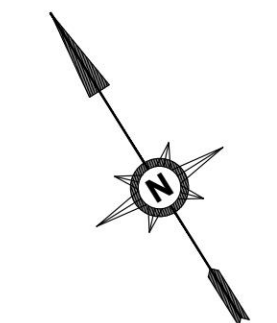

C4